

Representative Architectural Elevations

5090 Old Jefferson Road, Athens, GA

Final plans will comply with 9-25-8-C-1-C

"Buildings which are located within 75 feet of a front property line or 20 feet of any yard adjacent to a public or private street shall have at least 25 percent of the wall facing the street in functional window or door spaces."




POINSETT
REAL ESTATE PARTNERS




A201.1


C:\Users\jacob\OneDrive\Documents\2025\1 - Middleburg\Unit B1 - EX - Elevations\A202.1.dwg

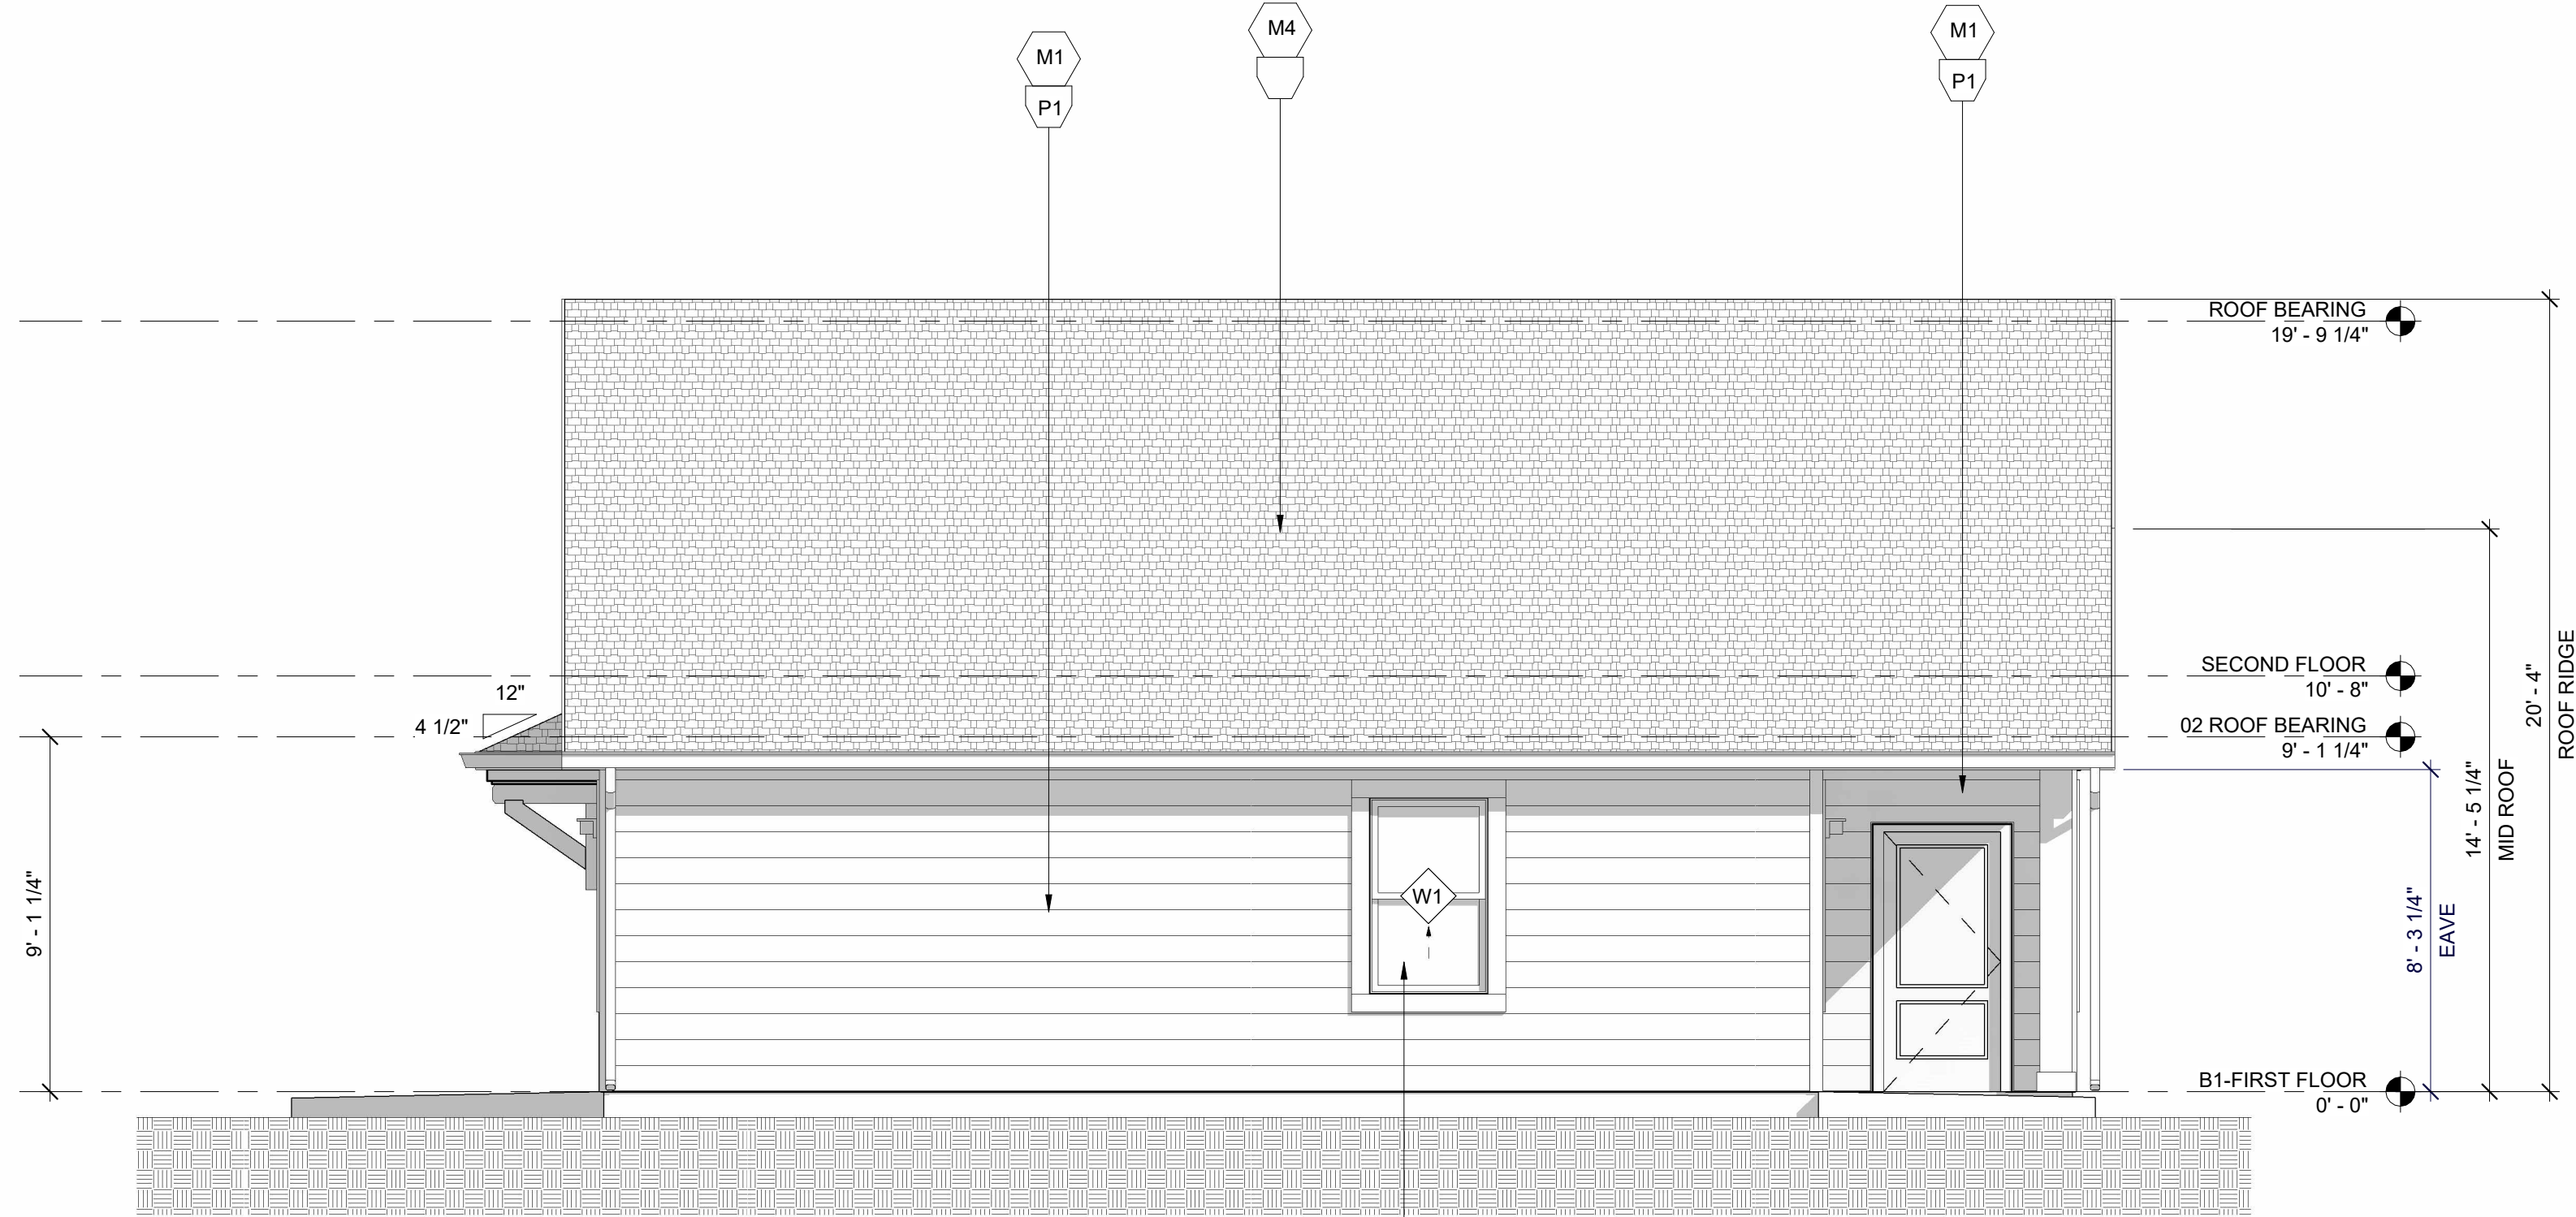


UNIT B1 - LEFT ELEVATION 4
1/4" = 1'-0"

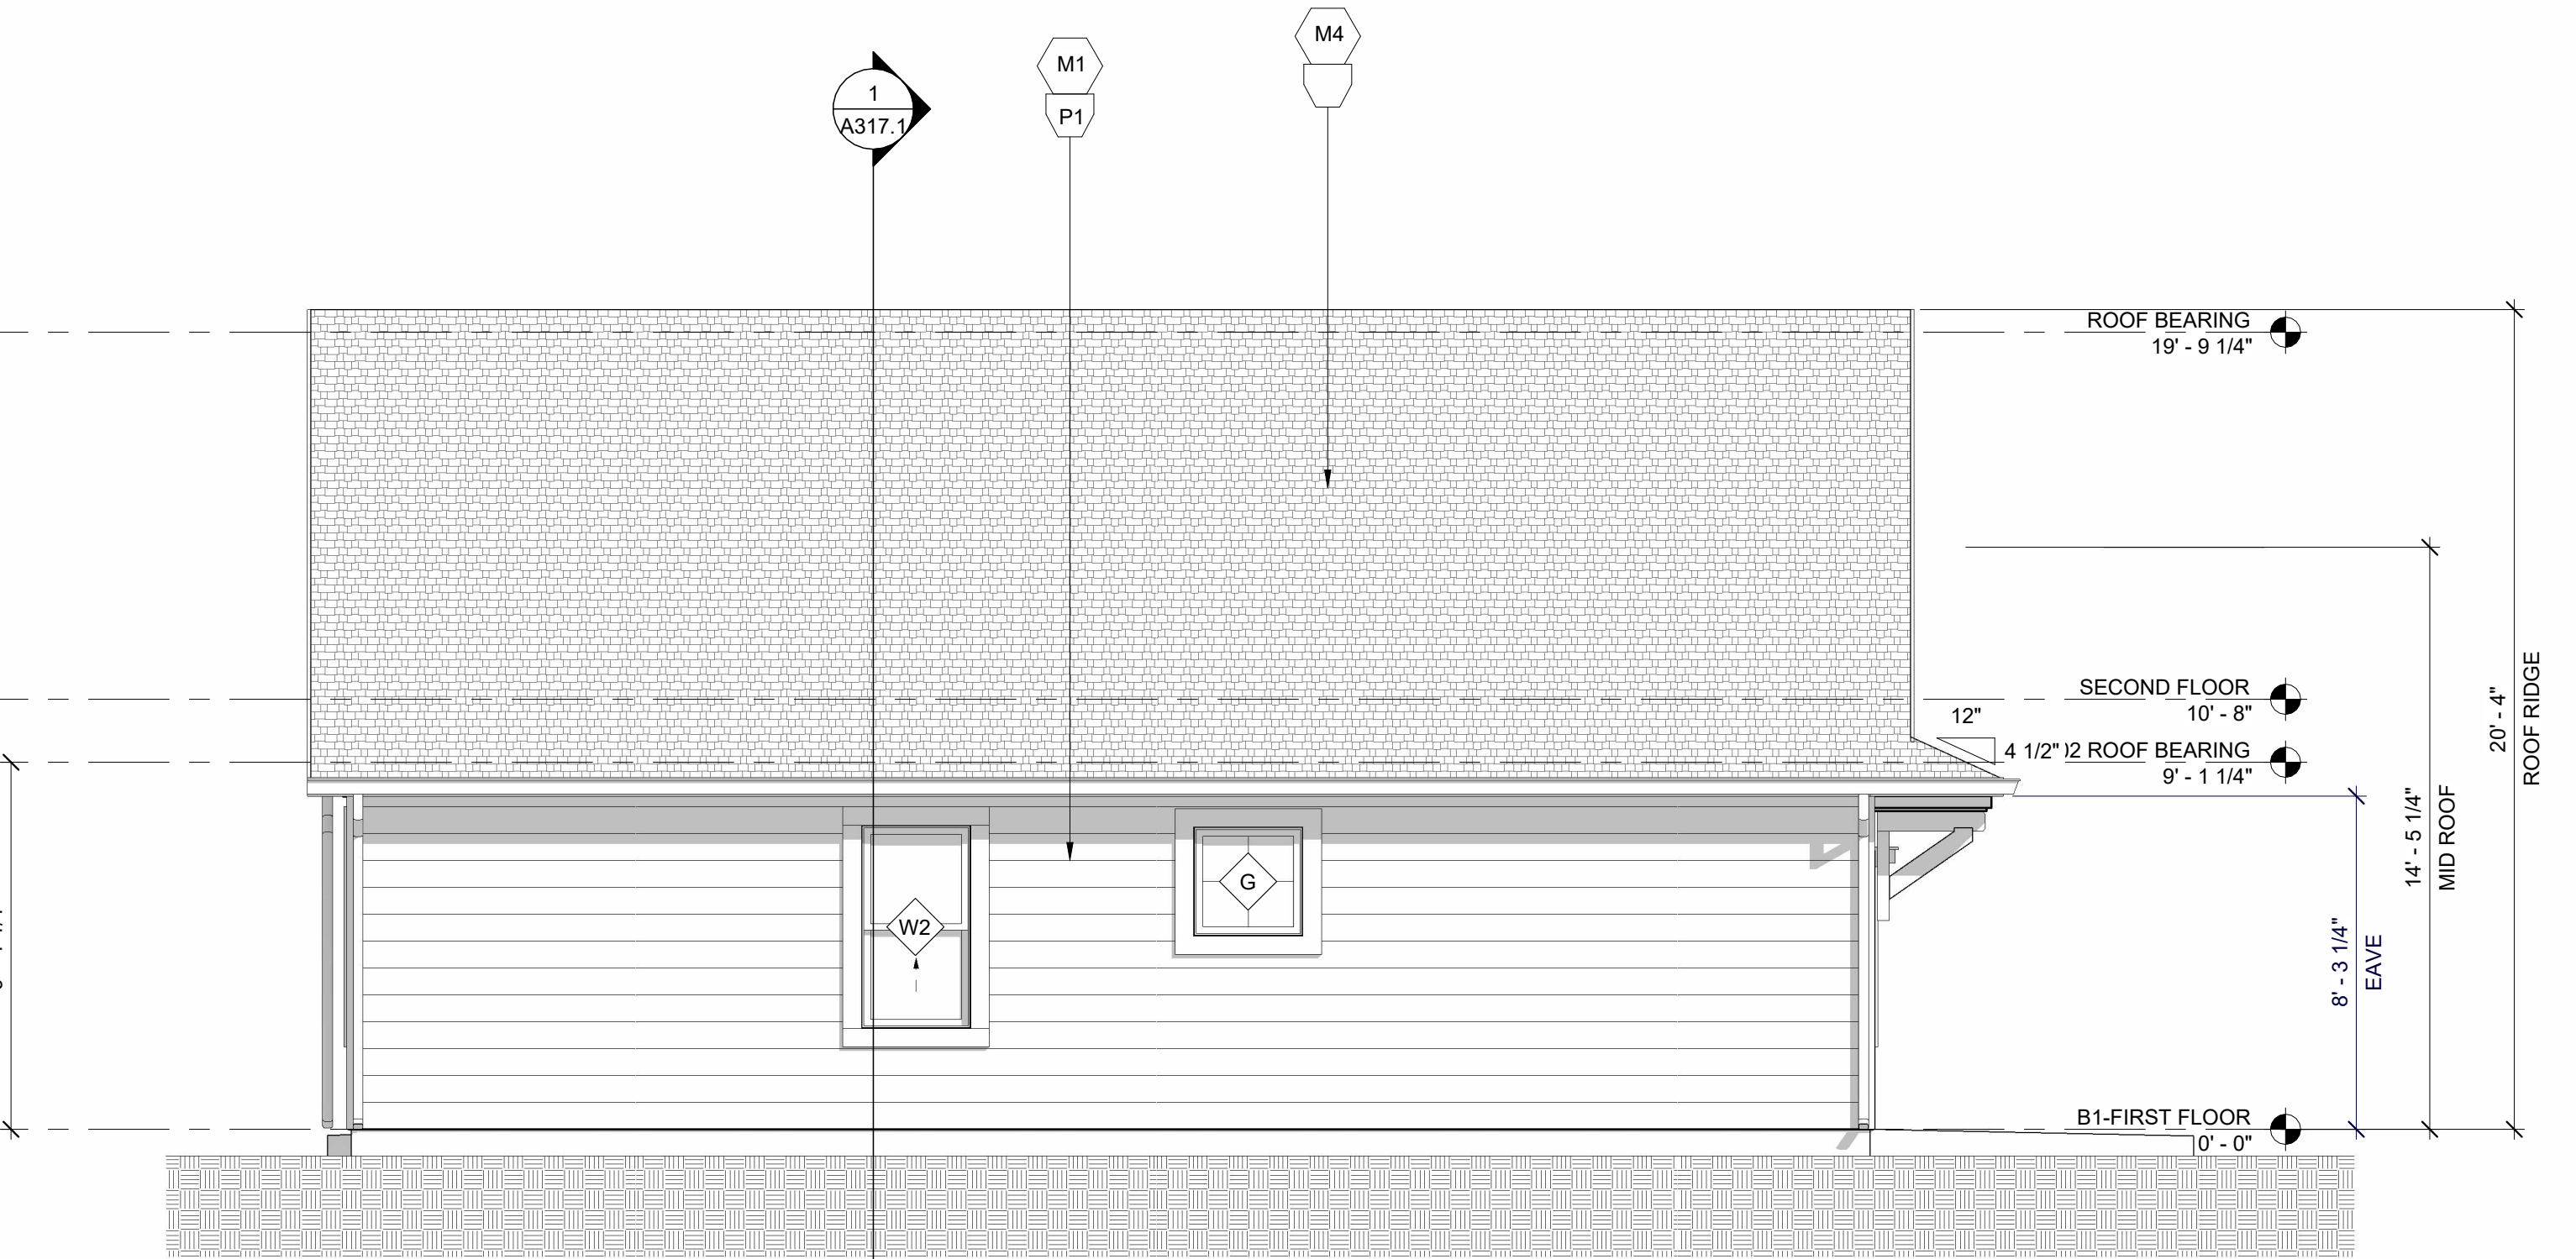

UNIT B1 - RIGHT ELEVATION 2
1/4" = 1'-0"

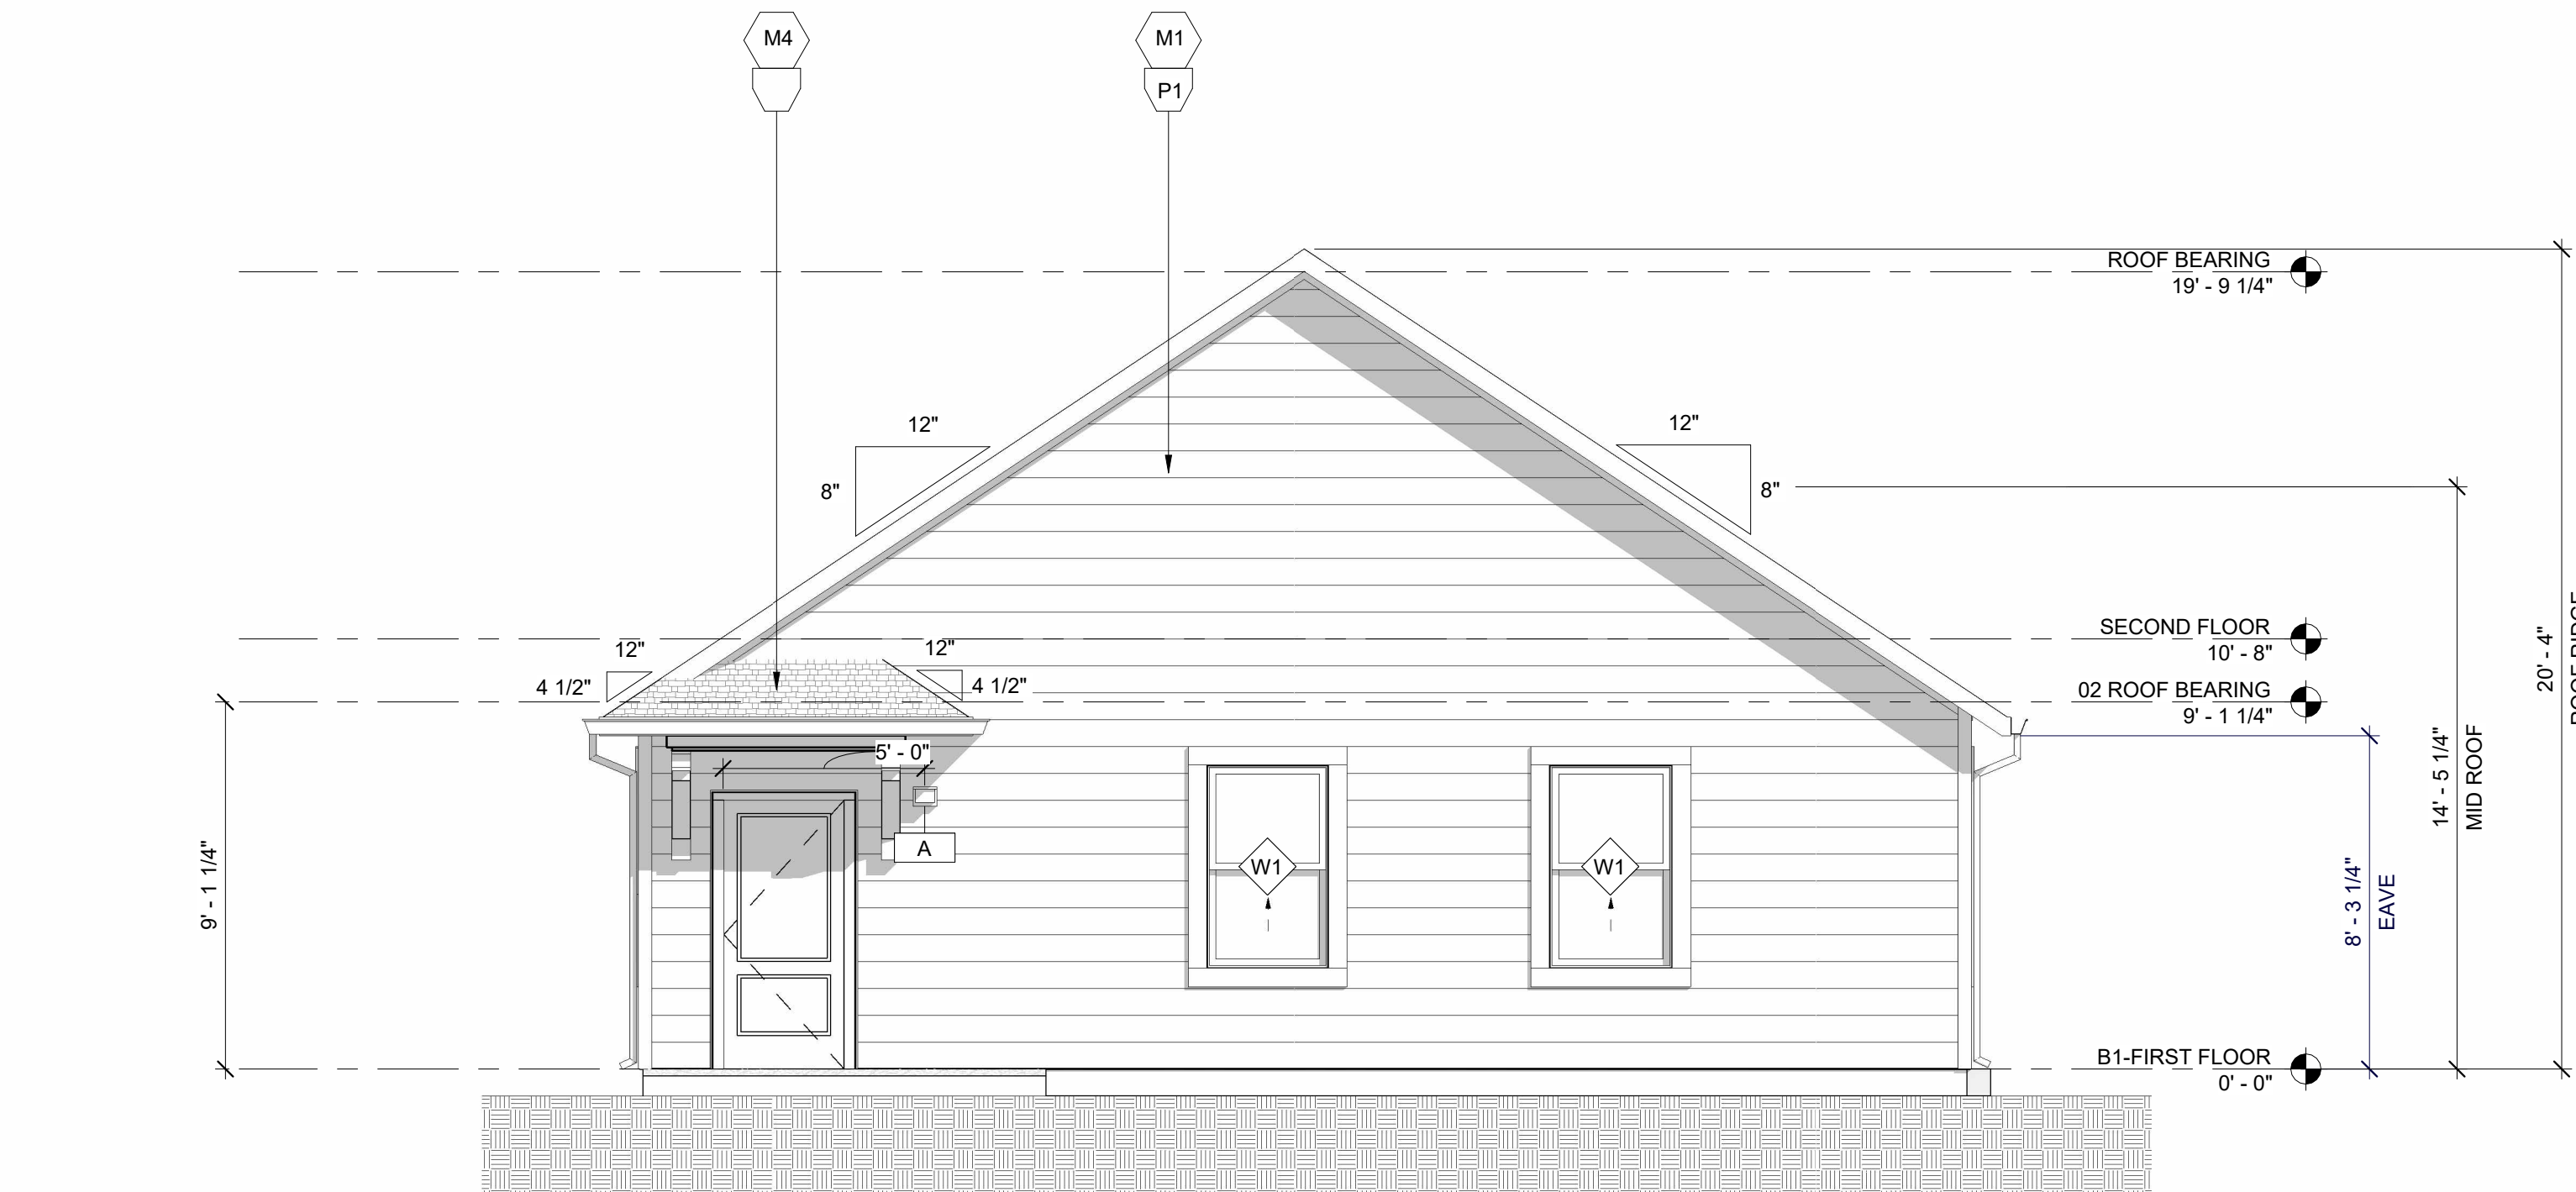

UNIT B1 - REAR ELEVATION 3
1/4" = 1'-0"

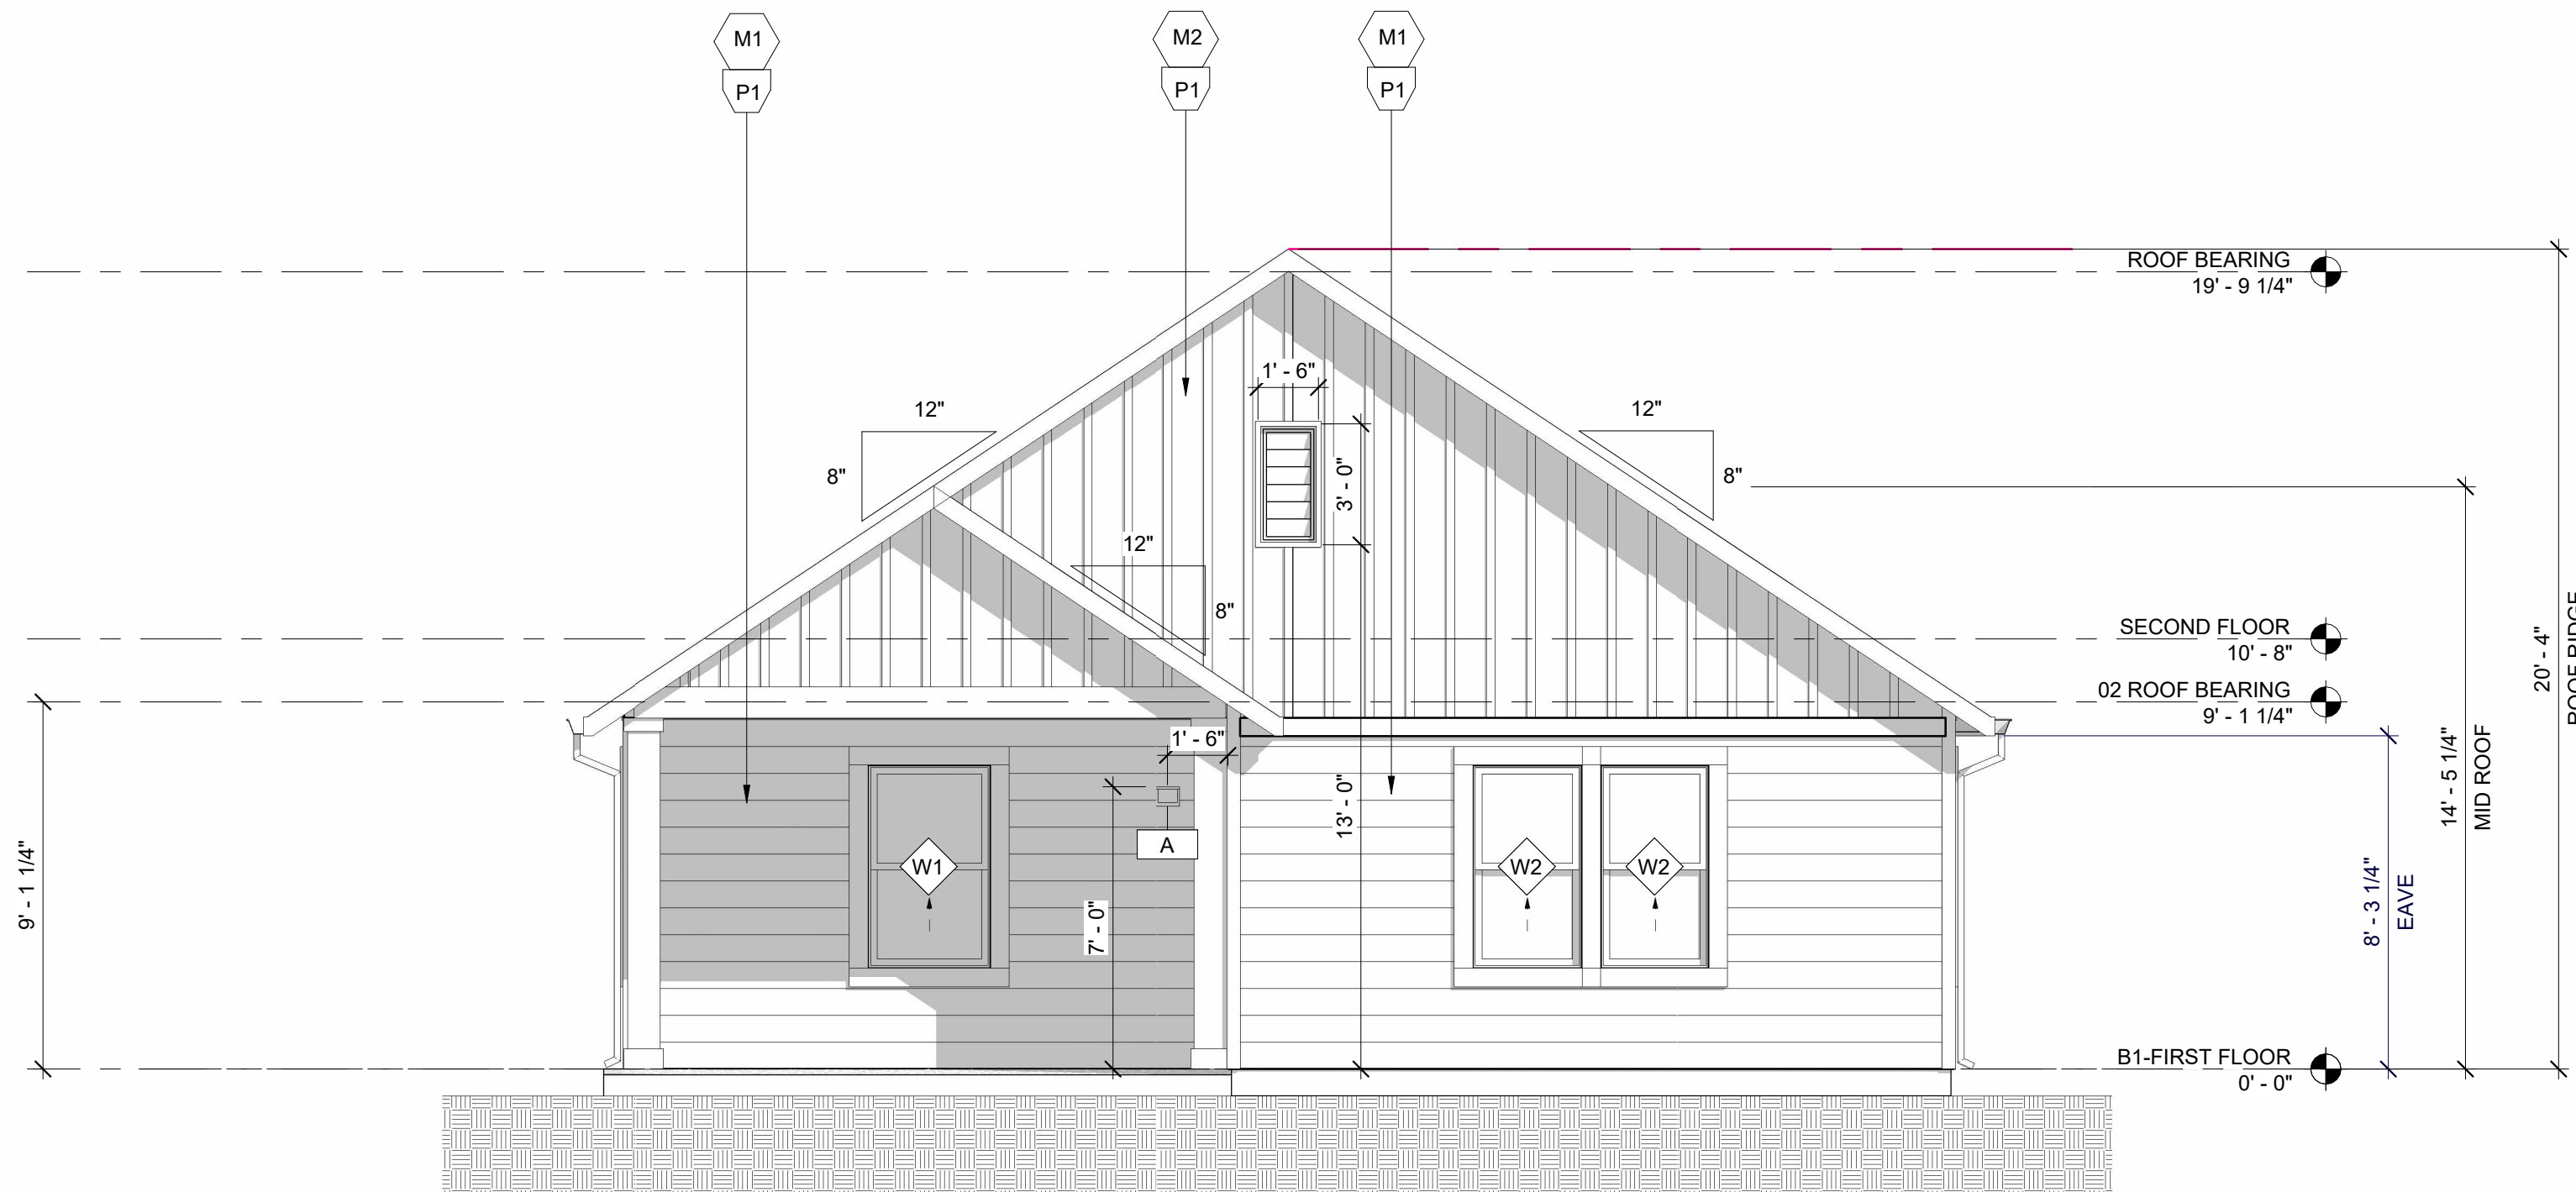

UNIT B1 - FRONT ELEVATION 1
1/4" = 1'-0"

GEN. NOTES

1. EXTERIOR MATERIALS, DETAILING AND COLORS TO WRAP CORNER AT ALL BAY CONDITIONS AND TERMINATE AT THE INSIDE CORNER, UNO.
2. SEAL ALL WALL PENETRATIONS WITH MEMBRANE FLASHING AT SURFACE OF EXTERIOR SHEATHING, UNO. SEE WATERPROOFING DETAILS.
3. PROVIDE 3/8" JOINT SPACE WITH SEALANT INTERFACE BETWEEN DISSIMILAR EXTERIOR FINISHES.
4. ALL FIBER CEMENT (FC) TO BE PRIMED AND PAINTED, SMOOTH PANEL WITH BATTENS PAINTED TO MATCH.
5. GC TO CONSOLIDATE AND ALIGN (VERTICALLY AND HORIZONTALLY) ALL DRYER AND EXHAUST VENTS. PROVIDE FLAT FC TRIM BLOCK AT EACH LOCATION. COORDINATE WITH MEP ARCHITECTURAL AND STRUCTURAL. GC TO REVIEW TRUSS SHOP DRAWINGS AND CONFIRM SPACING PRIOR TO APPROVAL. PAINT TO MATCH ADJACENT SURFACE.
6. FACTORY FINISH CONDUCTORS, SCUPPER AND DOWNSPOUTS TO MATCH ADJACENT SURFACES.
7. INSTALL 12" SELF-ADHERING MEMBRANE AT ALL INSIDE/OUTSIDE CORNERS. OVERLAP EACH SIDE 6". APPLY DIRECTLY OVER SHEATHING.
8. PROVIDE PREFABRICATED FLASHING COMPONENTS AT DRYER/EXHAUST VENTS. SEAL ALL DUCT PENETRATIONS WITH QUICK FLASH COMPONENTS.
9. ALL WINDOWS AND DOORS IN FC WALLS TO RECEIVE FC TRIM SURROUNDS.

SYM. LEGEND

- XX DENOTES MATERIAL
- XX DENOTES WINDOW NUMBER (SEE SHEET AX-XX FOR SCHEDULE)

MATERIALS

- M1 FIBER CEMENT 8" LAP SIDING
- M2 FIBER CEMENT PANEL BOARD + BATTEN 1X2 BATTEN STRIP
- M3 FIBER CEMENT PANEL
- M4 ARCHITECTURAL SHINGLE ROOF

PAINT COLORS

REFER TO A9 SERIES FOR PAINT COLOR SCHEMES

KEY PLAN

220 South Pringle Street
Bismarck, ND 58102-2903
909 / 833-8873
ClineDesignAssoc.com

MIDDLEBURG COMMUNITIES

NOT FOR CONSTRUCTION

DESIGN DEVELOPMENT


PROJECT: 02.26.25
DATE: 02.26.25
REVISIONS: DATE

DRAWN BY: Author
CHECKED BY: Checker


EXTERIOR ELEVATIONS - UNIT B1

A202.1


2/25/2025 9:45:05 AM C:\Users\matt\OneDrive\Documents\2025\1 - Building Plans - 02 - Apartments\W2.dwg Unit B2 - 02 - Apartments\W2.dwg

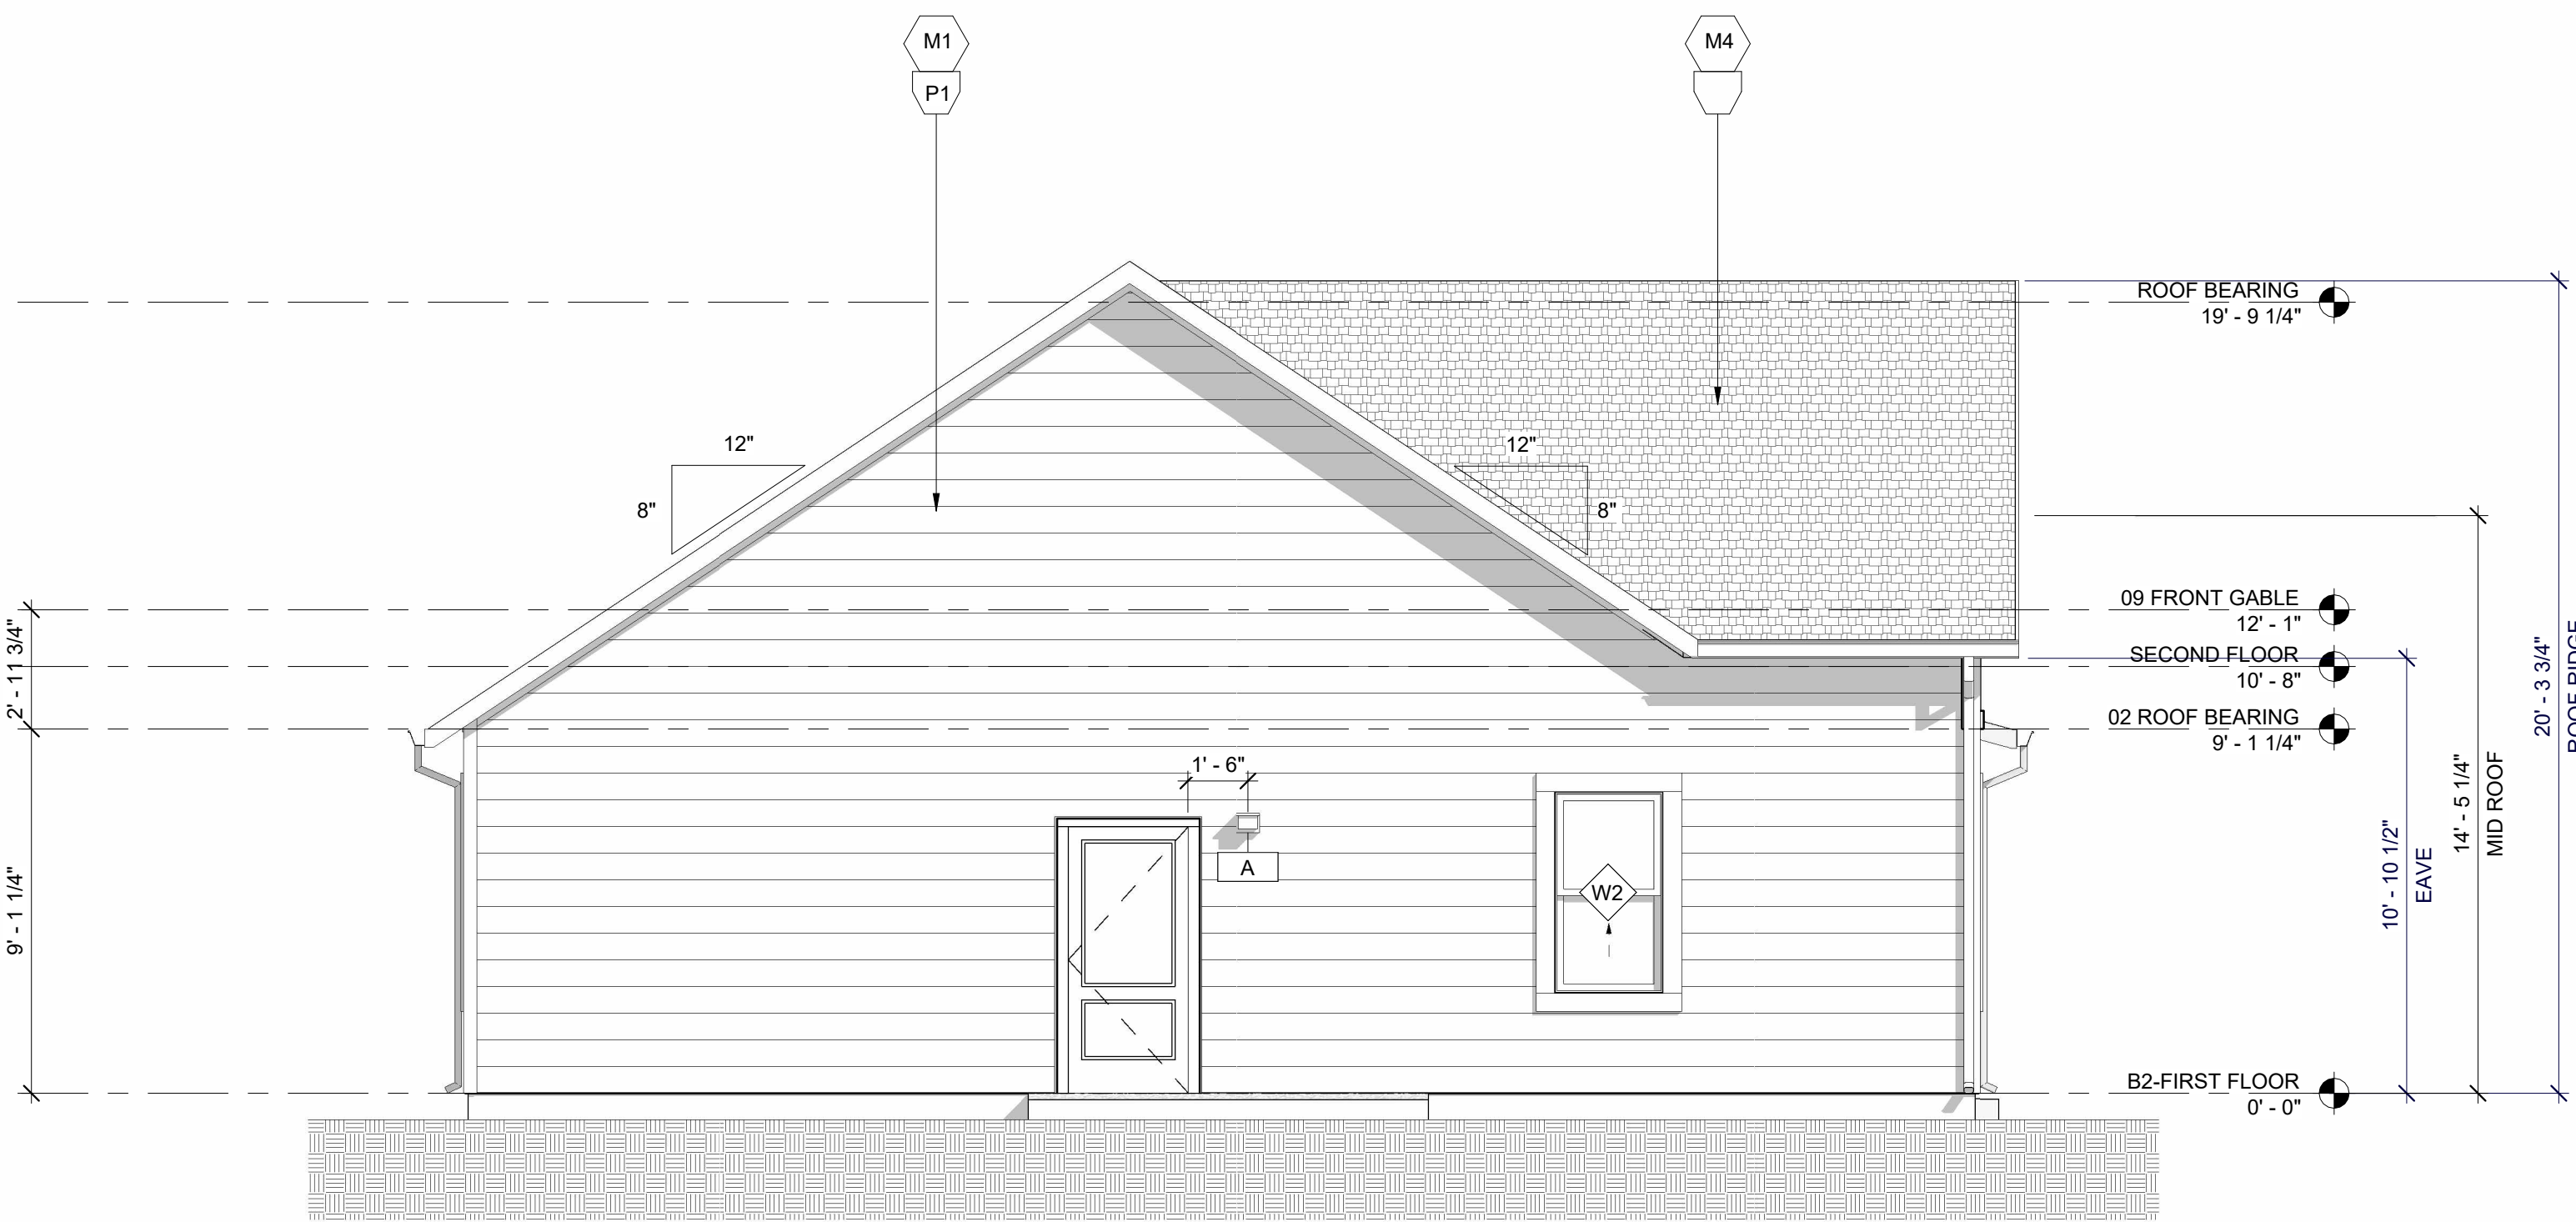


UNIT B2 - LEFT ELEVATION 4
1/4" = 1'-0"

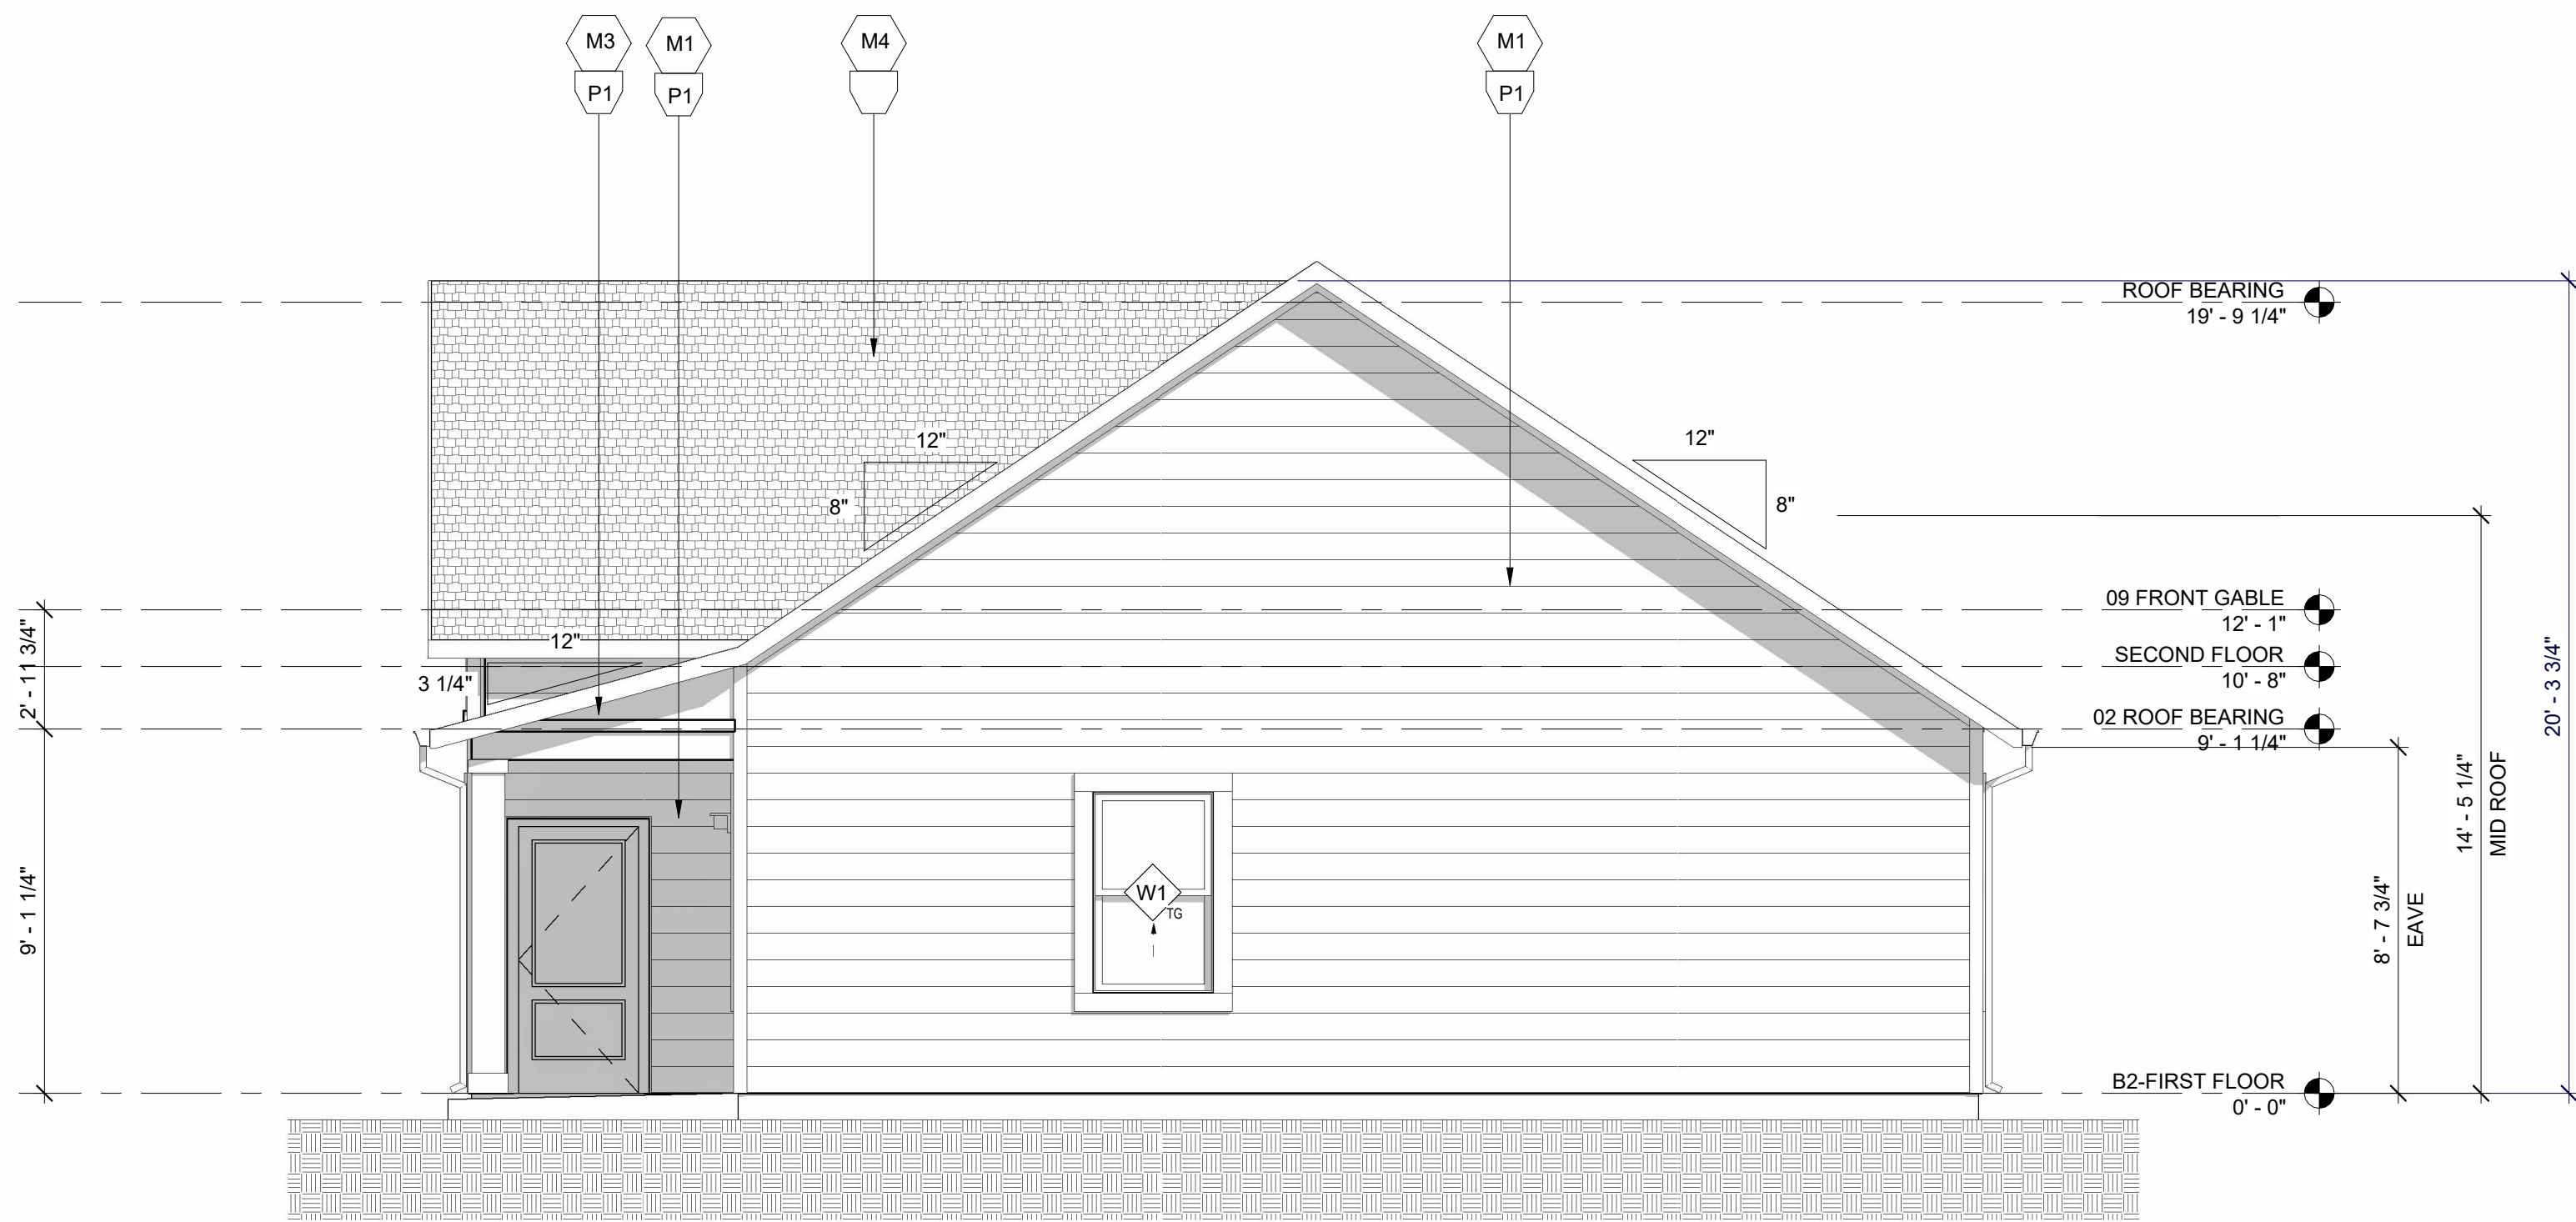

UNIT B2 - RIGHT ELEVATION 2
1/4" = 1'-0"

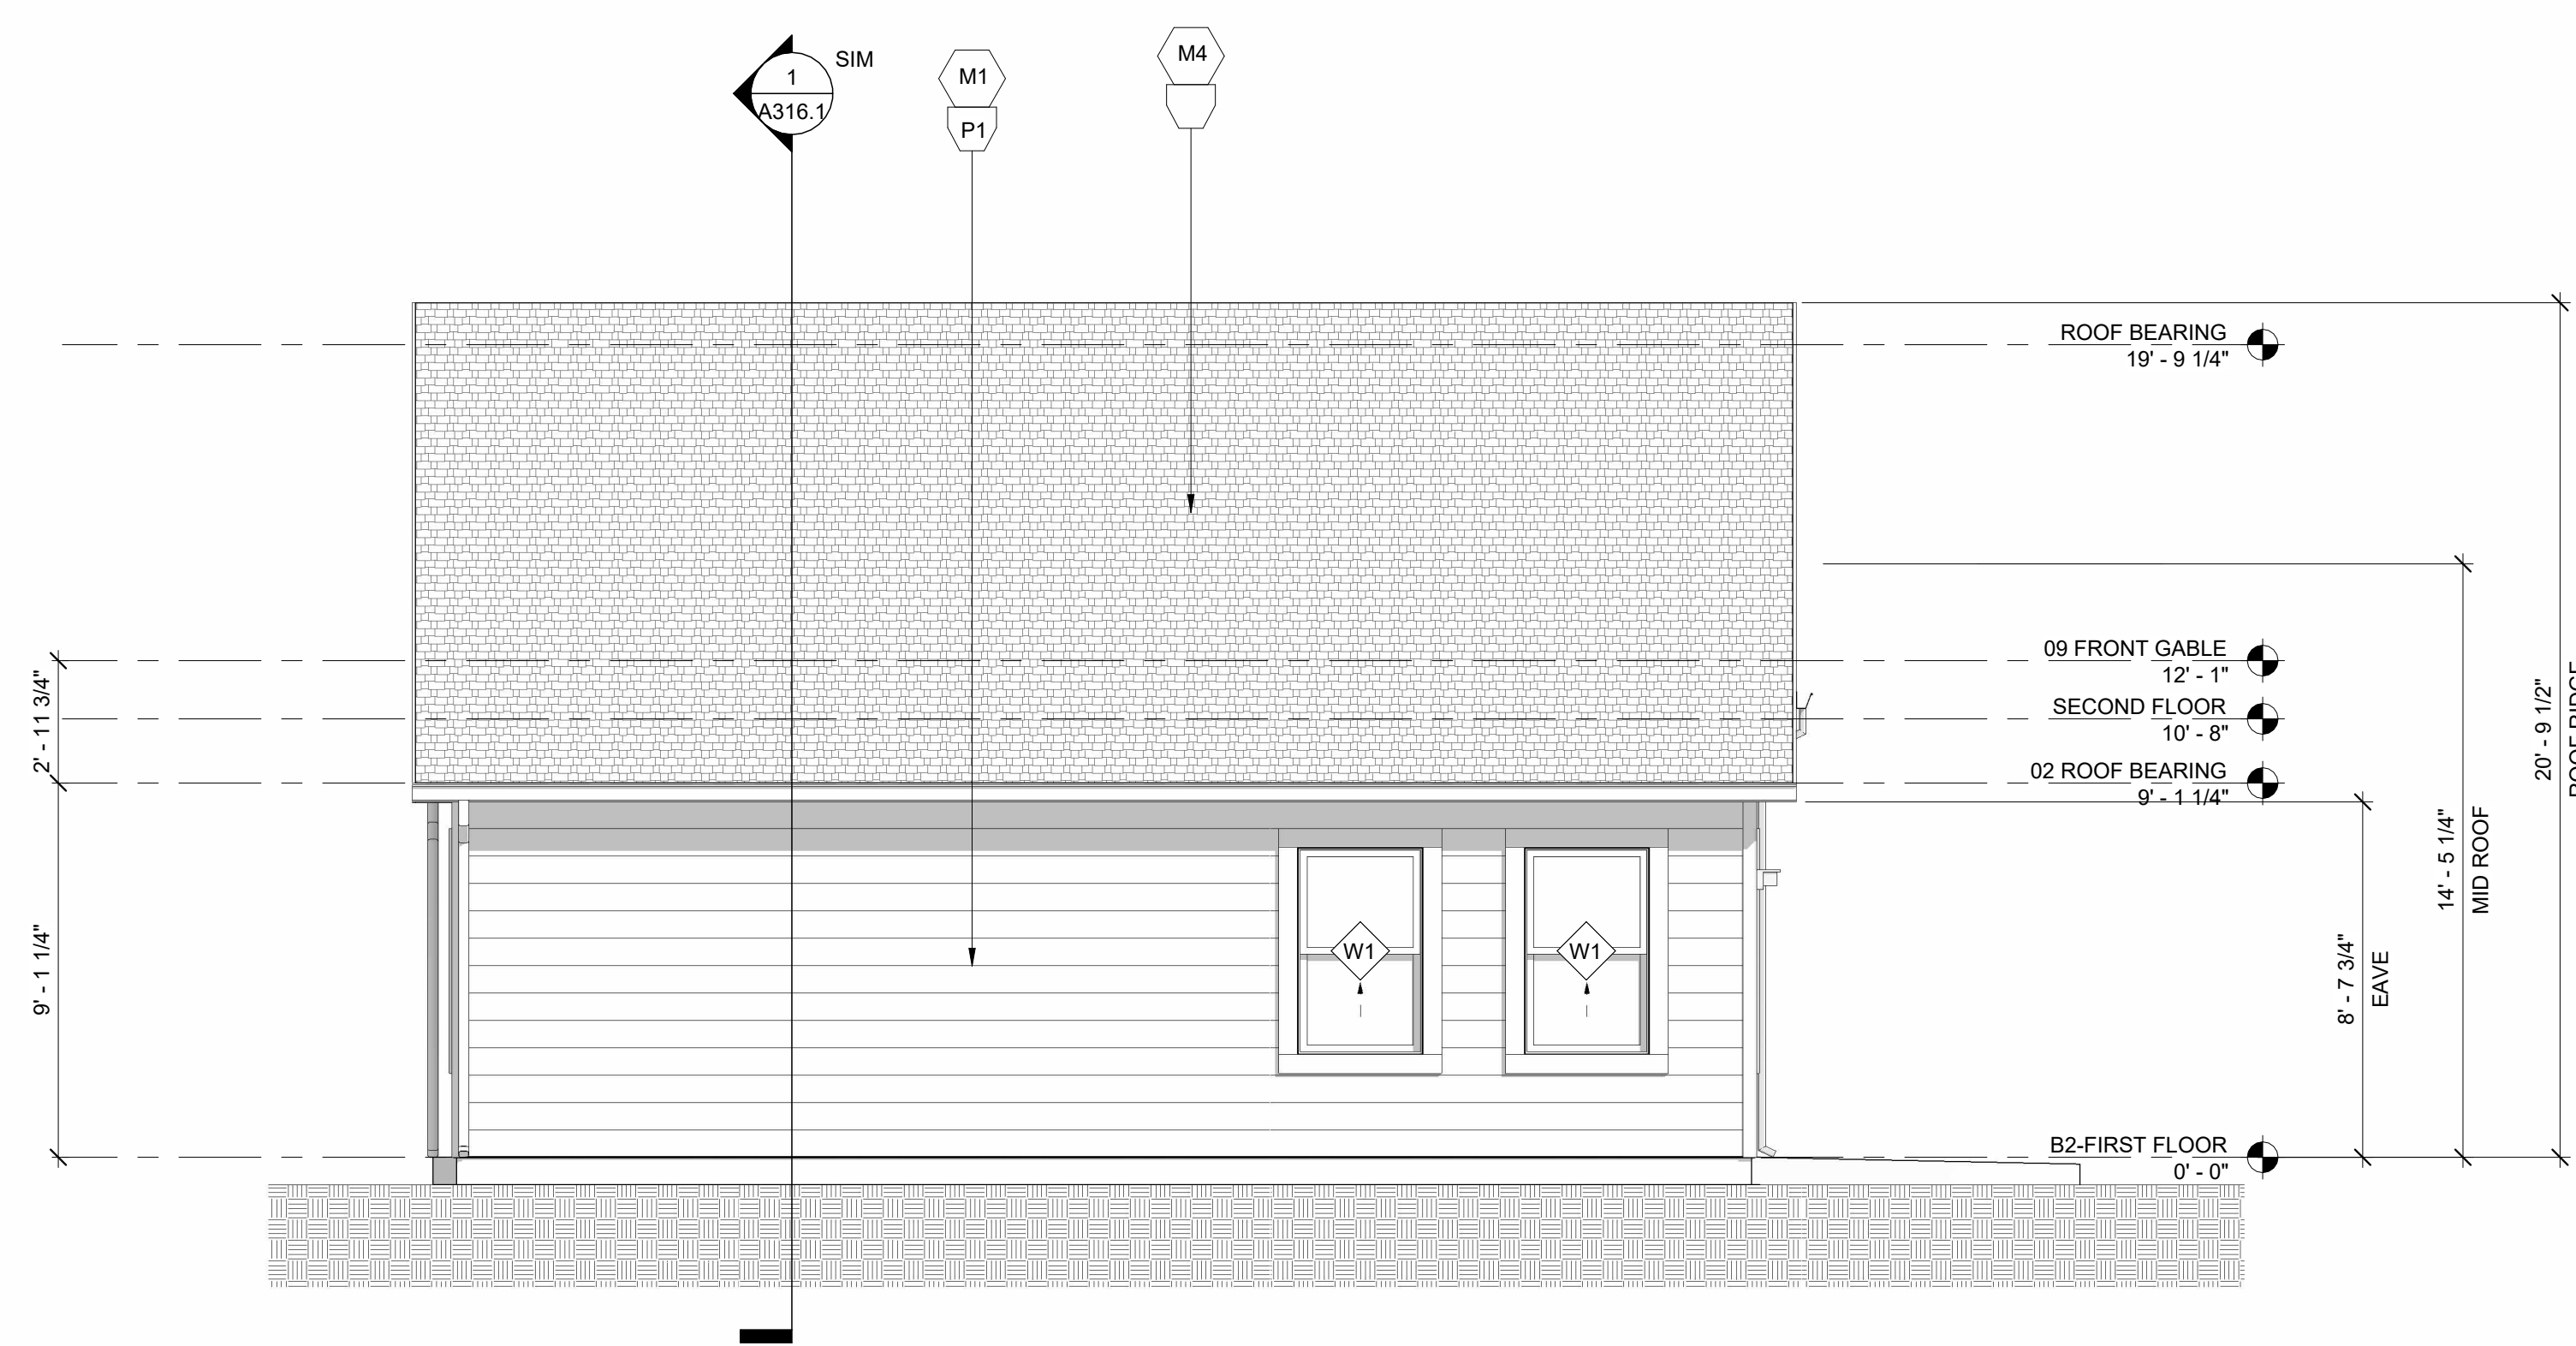

UNIT B2 - REAR ELEVATION 3
1/4" = 1'-0"

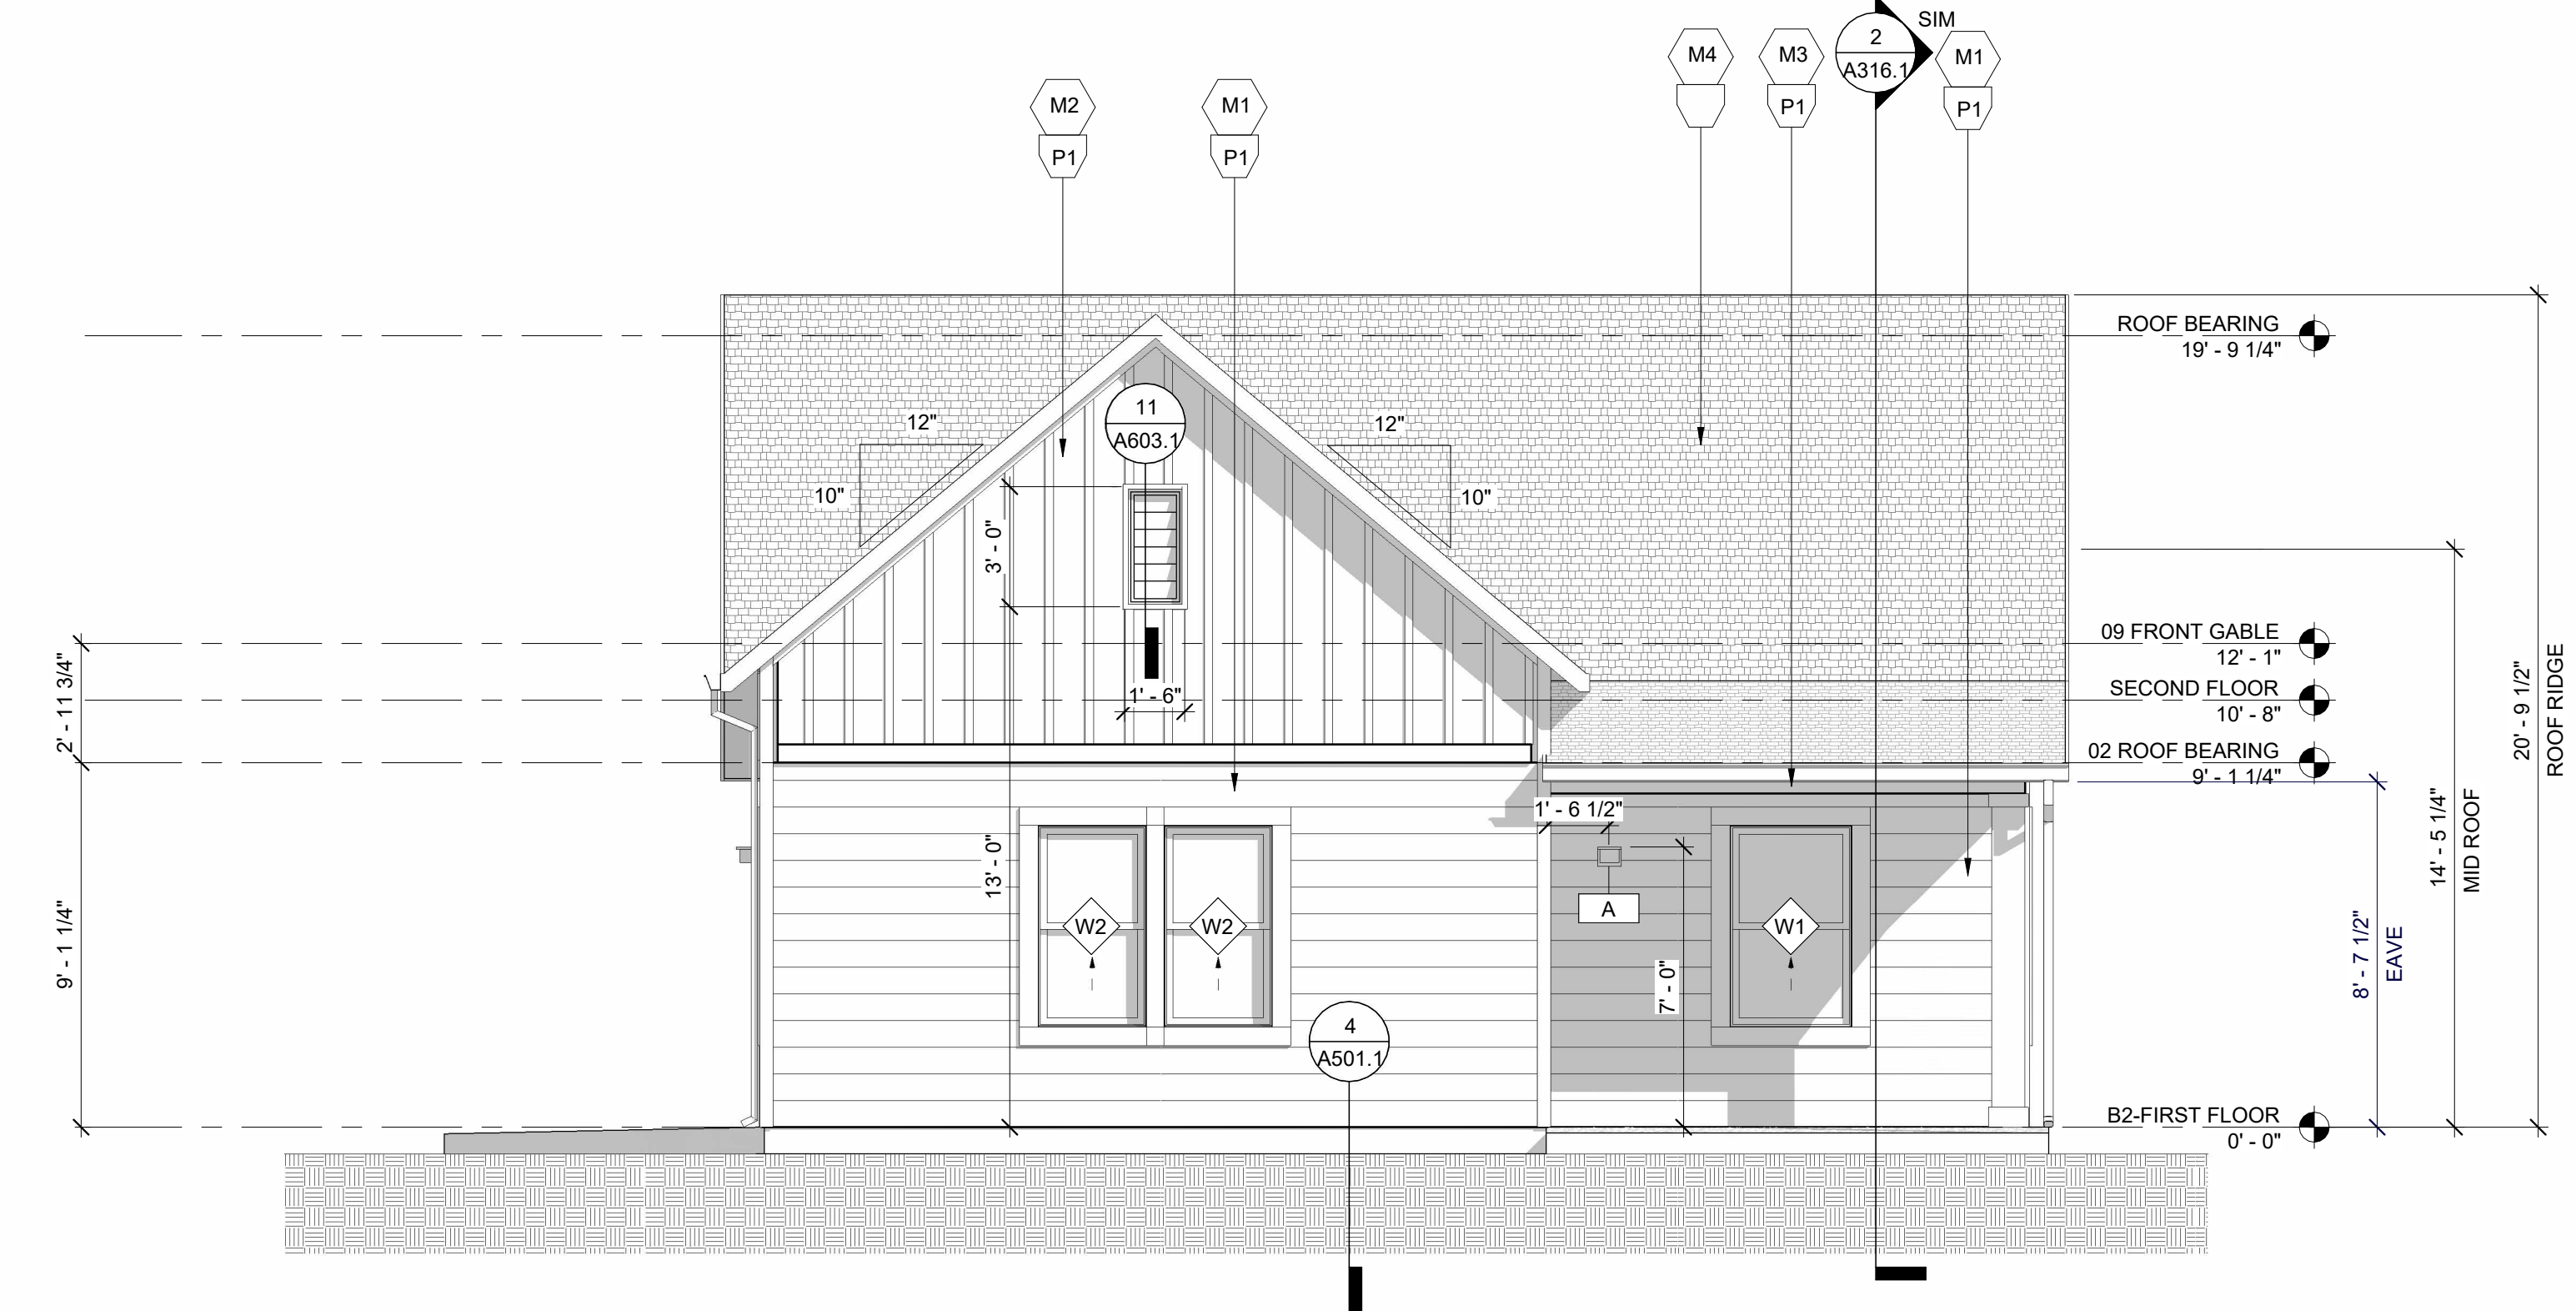

UNIT B2 - FRONT ELEVATION 1
1/4" = 1'-0"

GEN. NOTES

1. EXTERIOR MATERIALS, DETAILING AND COLORS TO WRAP CORNER AT ALL BAY CONDITIONS AND TERMINATE AT THE INSIDE CORNER, UNO.
2. SEAL ALL WALL PENETRATIONS WITH MEMBRANE FLASHING AT SURFACE OF EXTERIOR SHEATHING, UNO. SEE WATERPROOFING DETAILS.
3. PROVIDE 3/8" JOINT SPACE WITH SEALANT INTERFACE BETWEEN DISSIMILAR EXTERIOR FINISHES.
4. ALL FIBER CEMENT (FC) TO BE PRIMED AND PAINTED, SMOOTH PANEL WITH BATTENS PAINTED TO MATCH.
5. GC TO CONSOLIDATE AND ALIGN (VERTICALLY AND HORIZONTALLY) ALL DRYER AND EXHAUST VENTS. PROVIDE FLAT FC TRIM BLOCK AT EACH LOCATION. COORDINATE WITH MEP ARCHITECTURAL AND STRUCTURAL. GC TO REVIEW TRUSS SHOP DRAWINGS AND CONFIRM SPACING PRIOR TO APPROVAL. PAINT TO MATCH ADJACENT SURFACE.
6. FACTORY FINISH CONDUCTORS, SCUPPER AND DOWNSPOUTS TO MATCH ADJACENT SURFACES.
7. INSTALL 12" SELF-ADHERING MEMBRANE AT ALL INSIDE/OUTSIDE CORNERS. OVERLAP EACH SIDE 6". APPLY DIRECTLY OVER SHEATHING.
8. PROVIDE PREFABRICATED FLASHING COMPONENTS AT DRYER/EXHAUST VENTS. SEAL ALL DUCT PENETRATIONS WITH QUICK FLASH COMPONENTS.
9. ALL WINDOWS AND DOORS IN FC WALLS TO RECEIVE FC TRIM SURROUNDS.

SYM. LEGEND

- XX DENOTES MATERIAL
- XX DENOTES WINDOW NUMBER (SEE SHEET AX-XX FOR SCHEDULE)

MATERIALS

- M1 FIBER CEMENT 8" LAP SIDING
- M2 FIBER CEMENT PANEL BOARD + BATTEN 1X2 BATTEN STRIP
- M3 FIBER CEMENT PANEL
- M4 ARCHITECTURAL SHINGLE ROOF

PAINT COLORS

REFER TO A0 SERIES FOR PAINT COLOR SCHEMES

KEY PLAN

NOT FOR CONSTRUCTION

DESIGN DEVELOPMENT

PROJECT: 02.26.25
DATE: 02.26.25
REVISIONS: DATE

DRAWN BY: Author
CHECKED BY: Checker

EXTERIOR ELEVATIONS - UNIT B2

A203.1


© 2025 CLINE DESIGN ASSOCIATES, ALL RIGHTS RESERVED. THESE REVIEWS ITS CONTENT MAY BE REPRODUCED, COPIED, OR BANNED WITHOUT PERMISSION AND CONSENT OF CLINE DESIGN ASSOCIATES, INC.

220 South Pringle Street
Birmingham, AL 35202
909 / 833-8873
ClineDesignAssoc.com


MIDDLEBURG COMMUNITIES

cline


2/25/2025 10:23:14 AM C:\Users\jmcarr\OneDrive\Documents\202501 - Building Plans - 827 - Apartments\A207.dwg Unit B4 - 827 - Apartments\A207.dwg

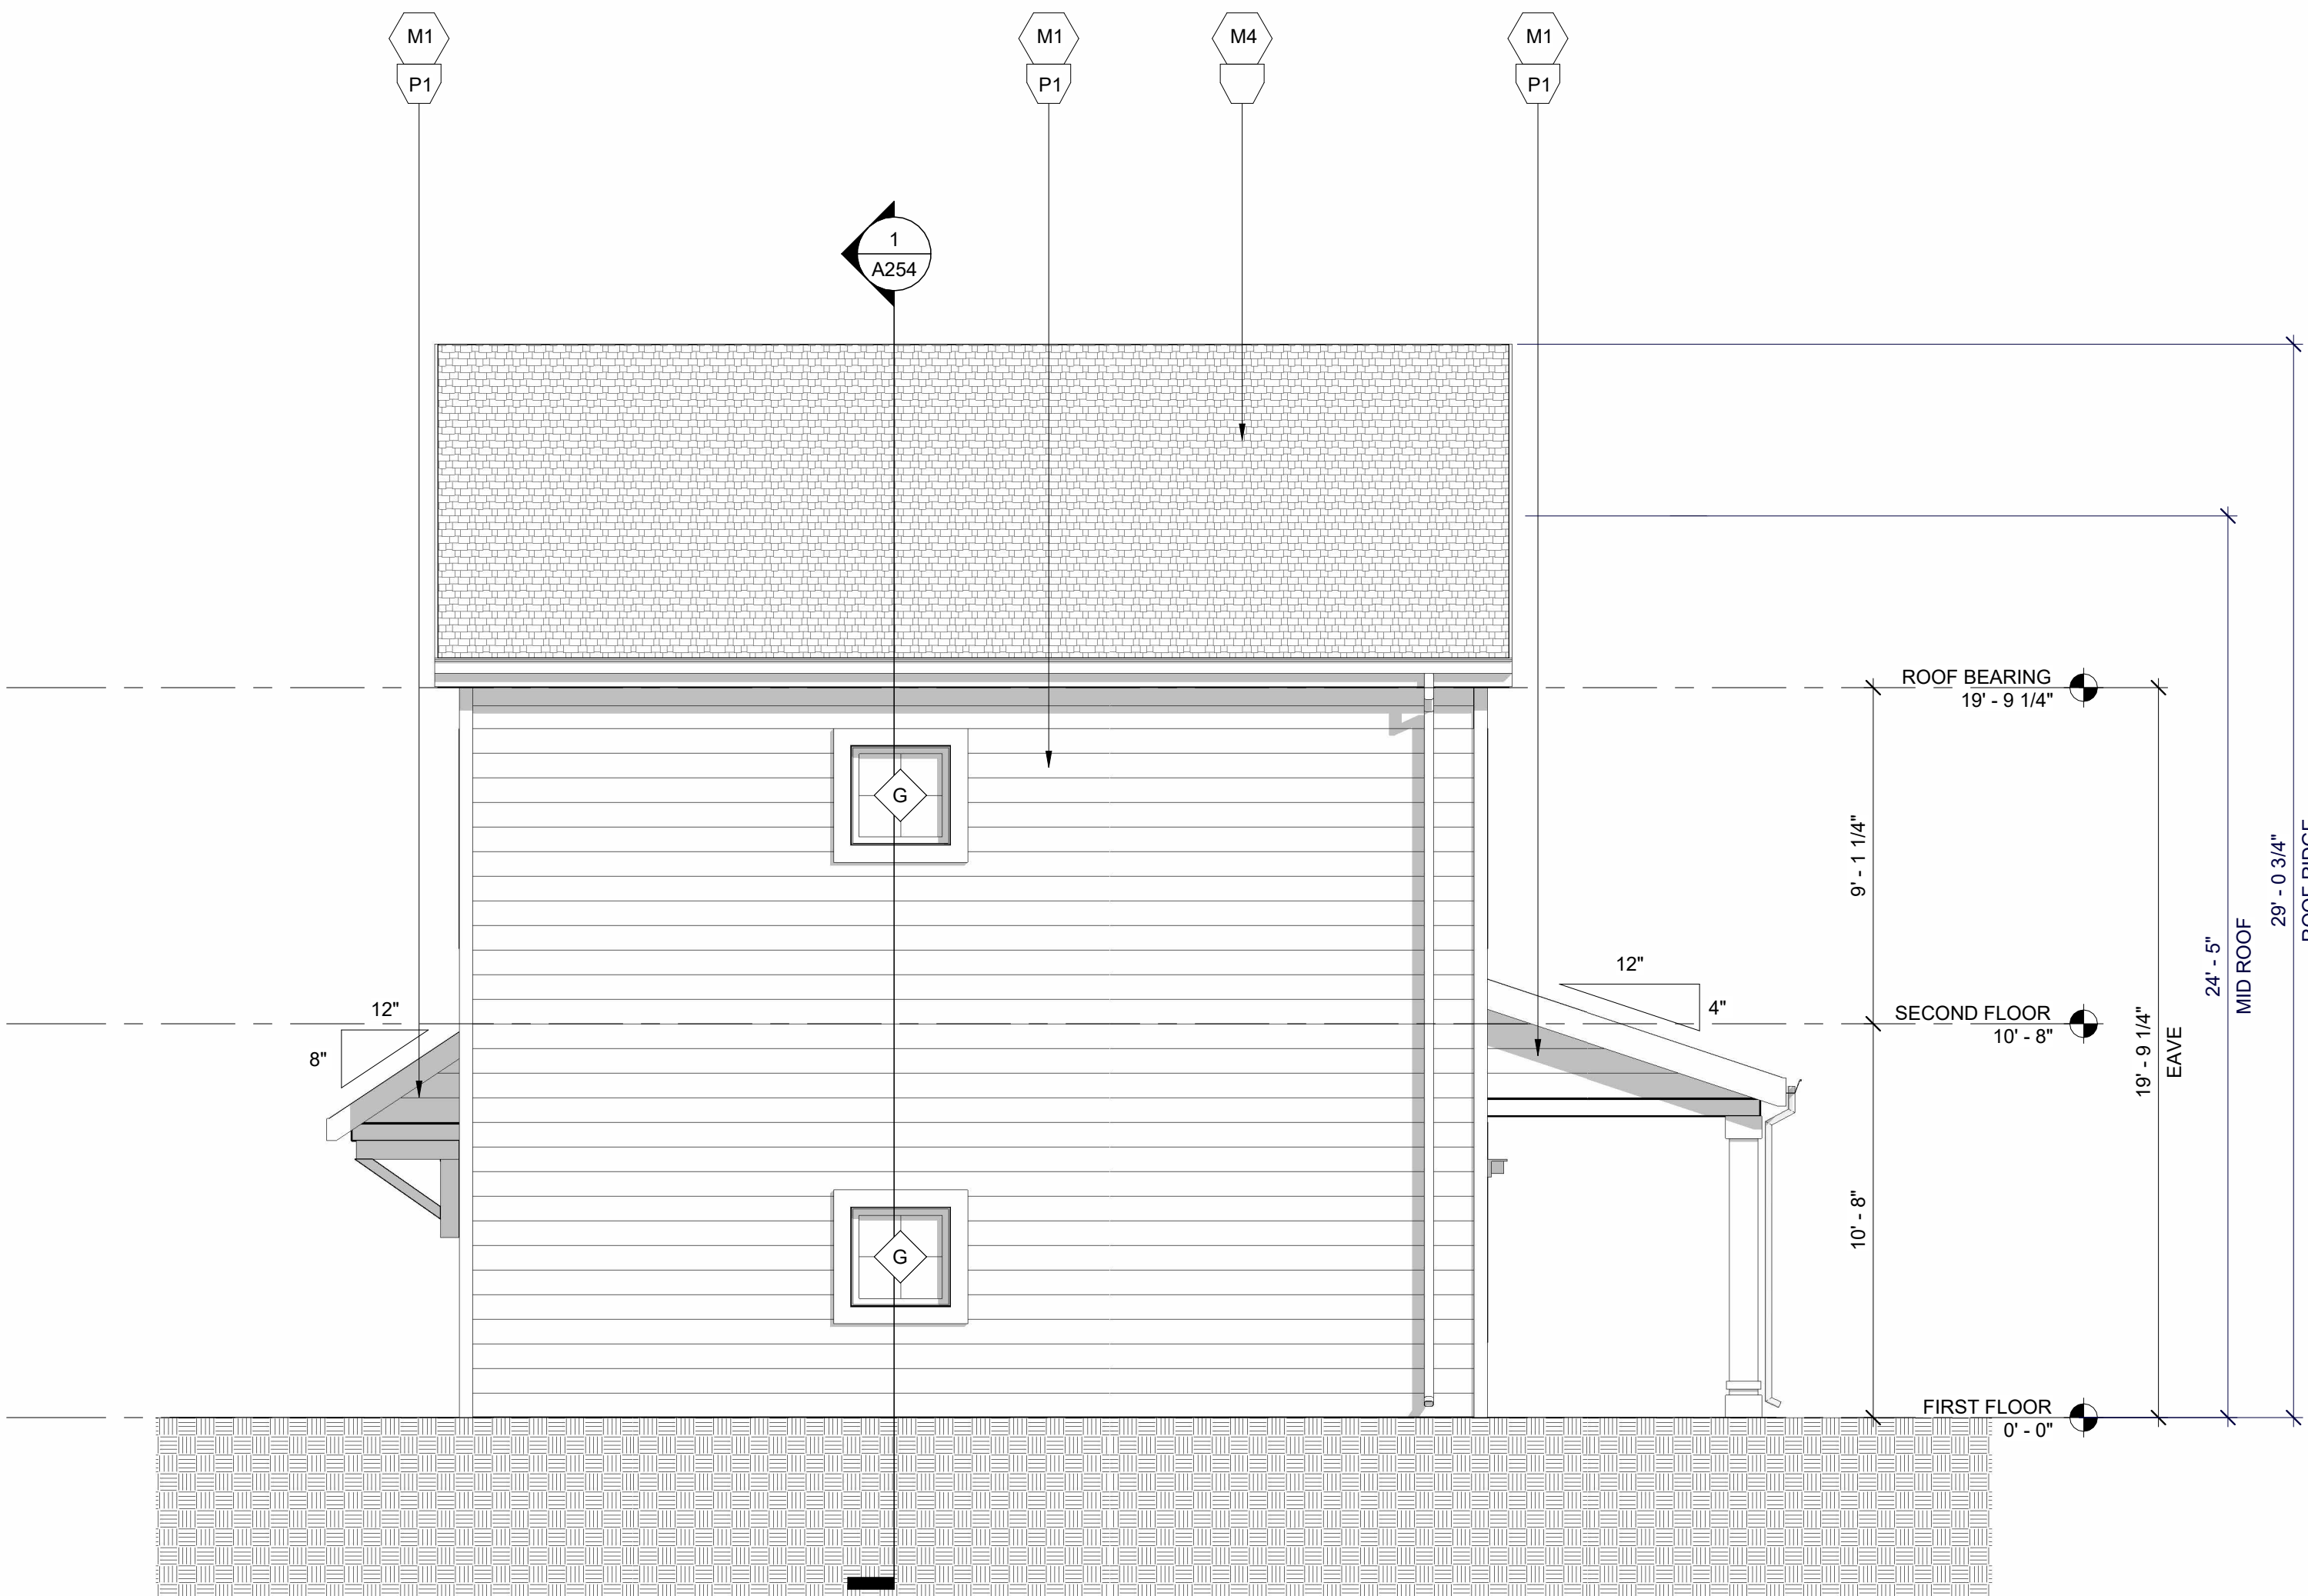


UNIT B4 - LEFT ELEVATION 4
1/4" = 1'-0"

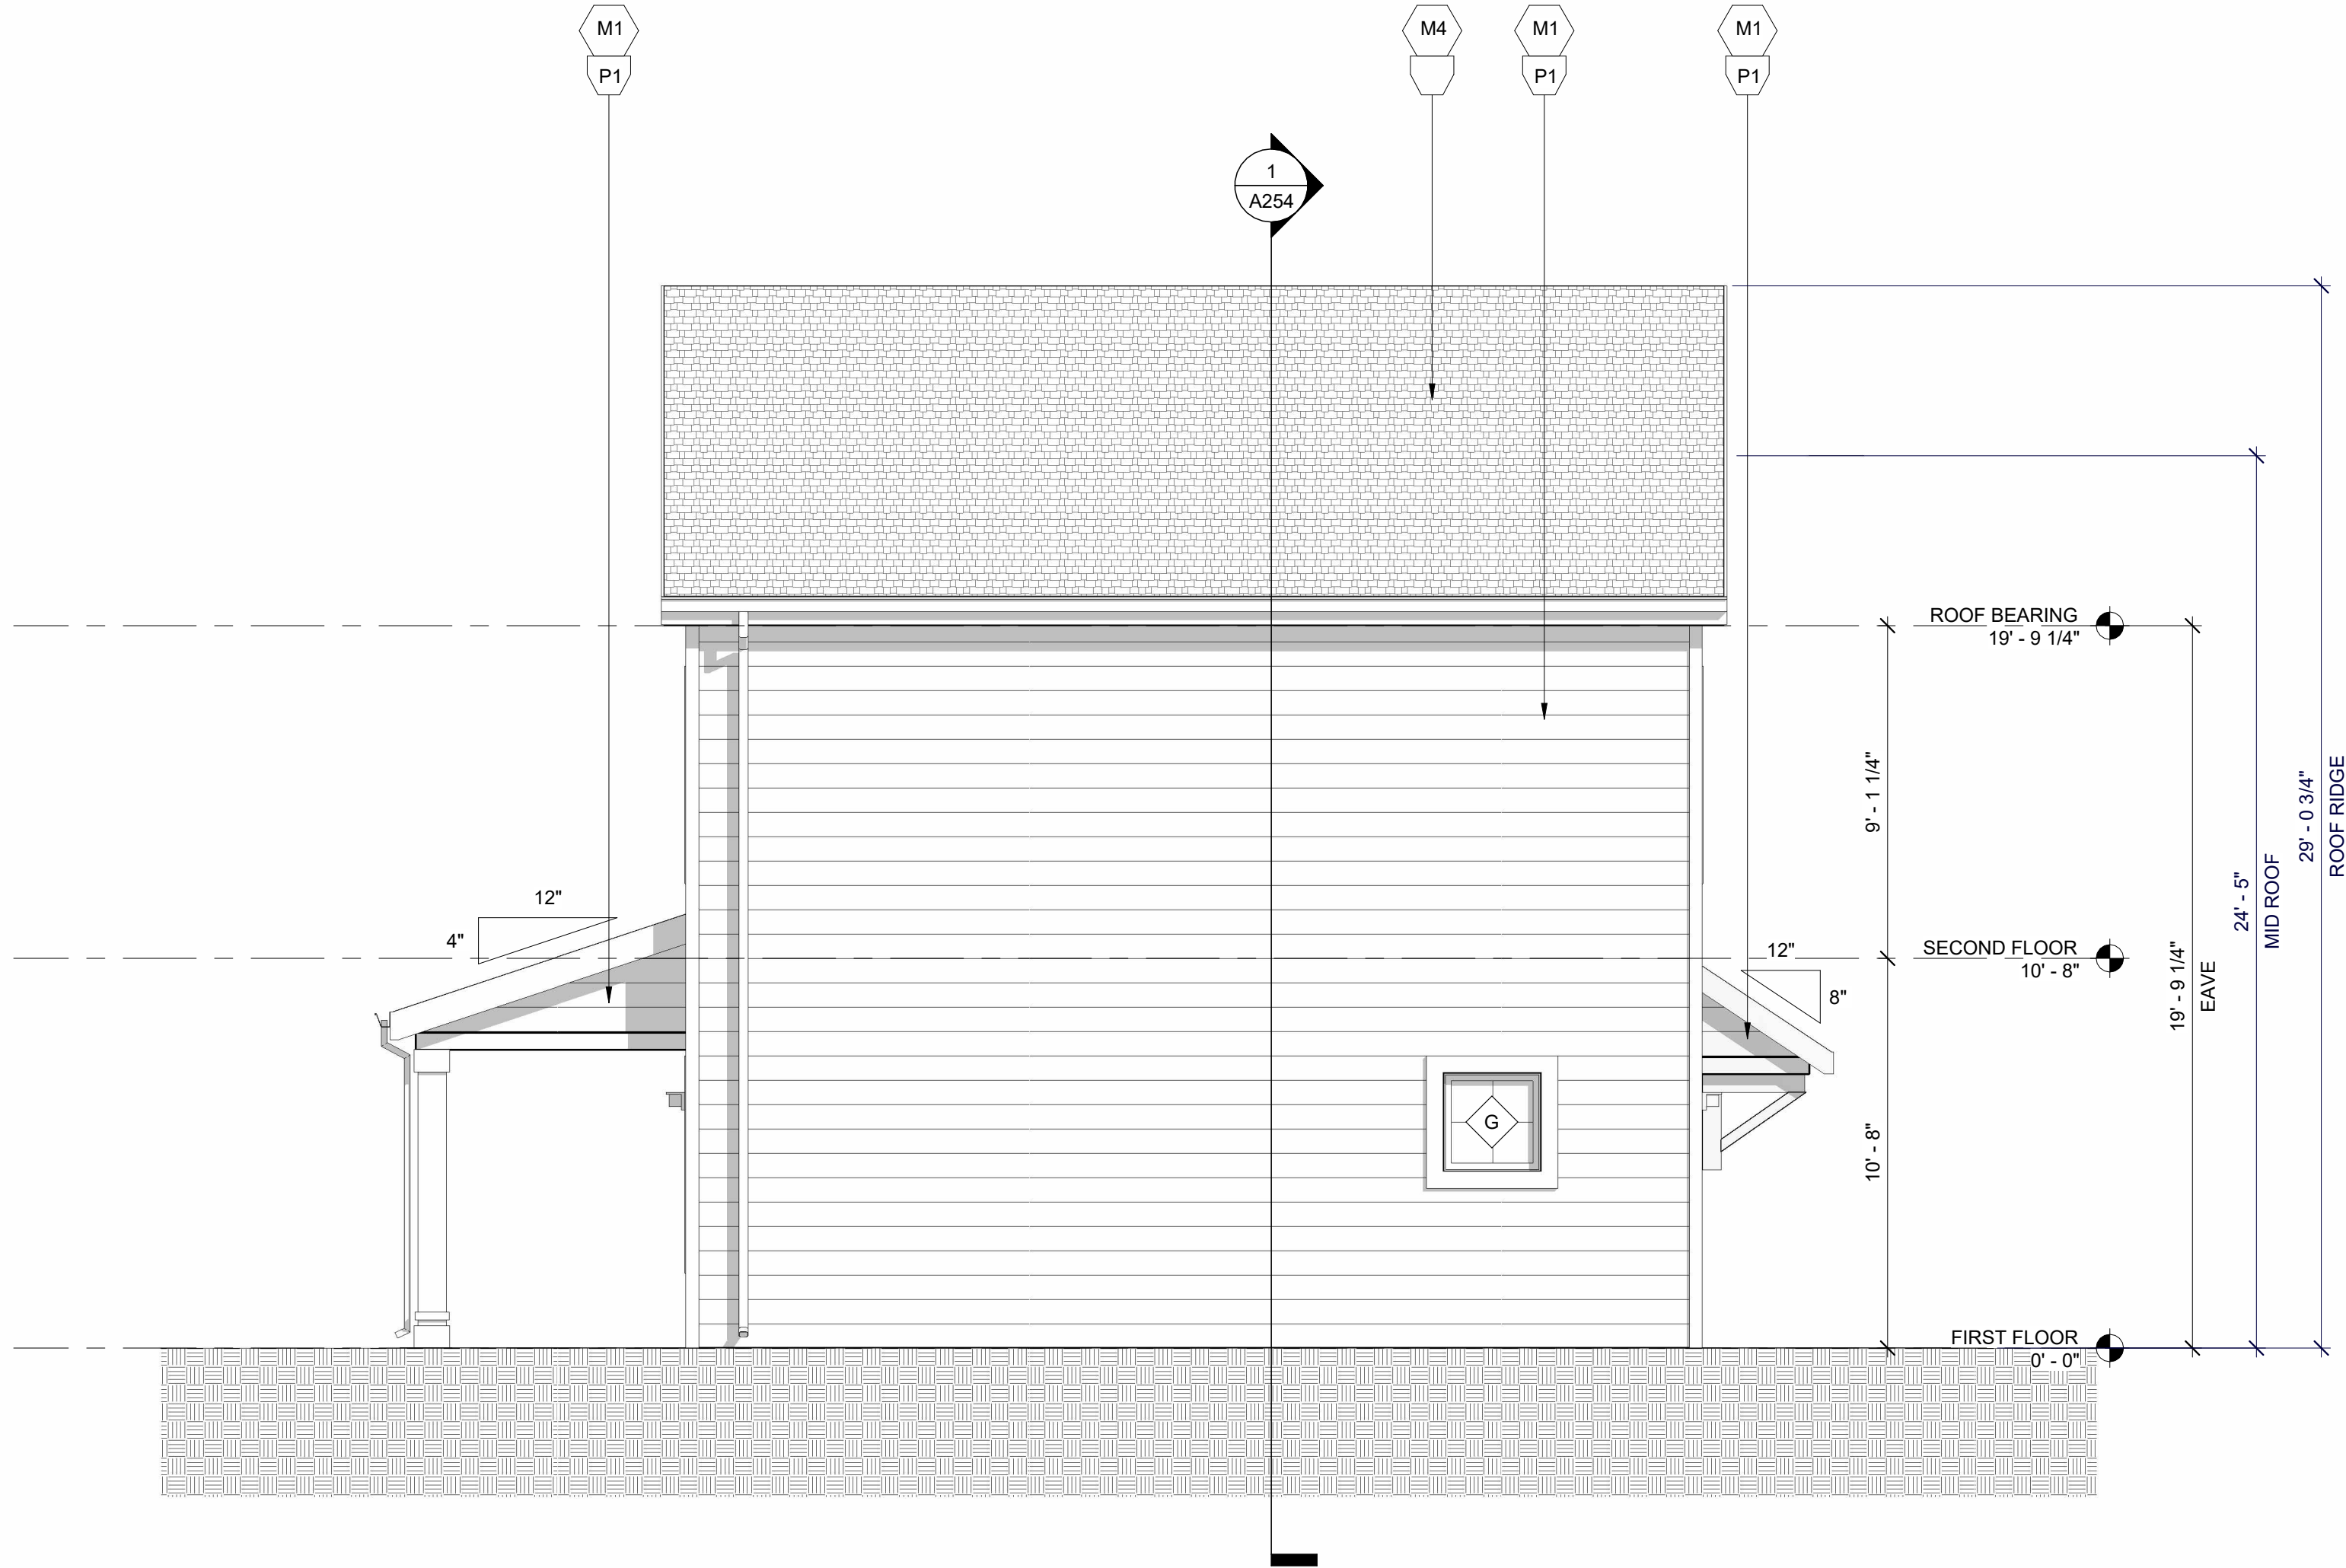

UNIT B4 - RIGHT ELEVATION 2
1/4" = 1'-0"

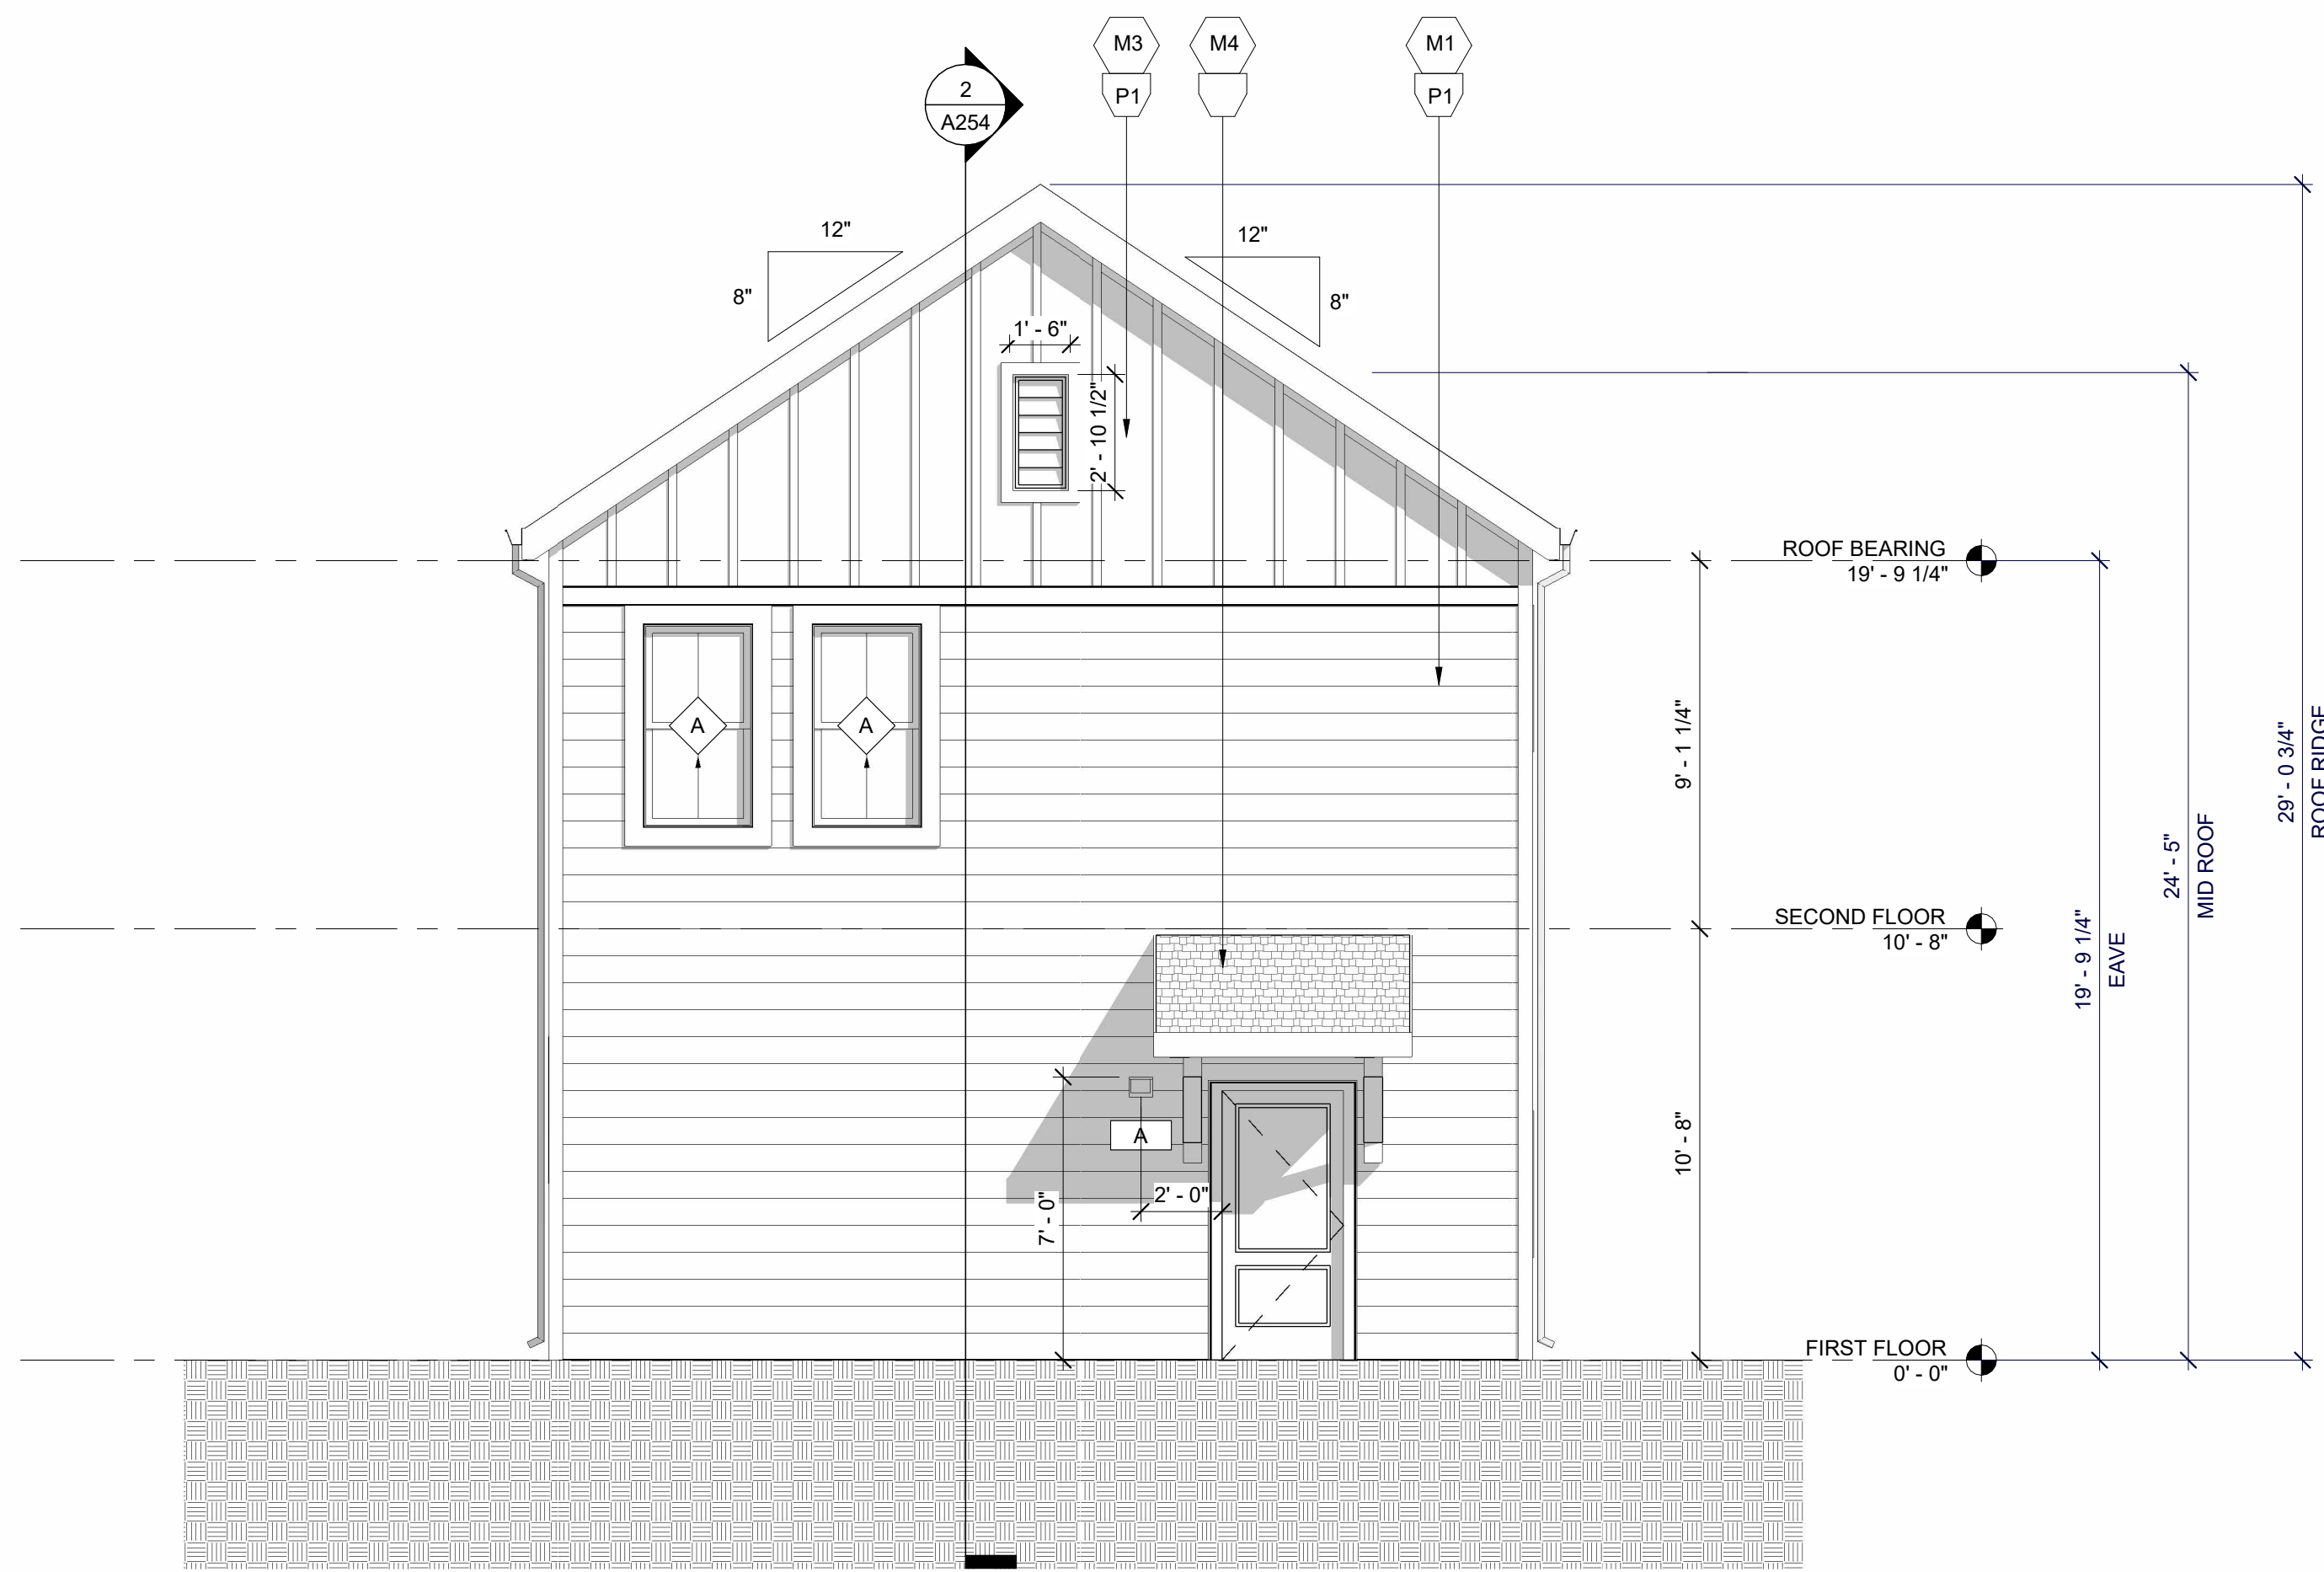

UNIT B4 - REAR ELEVATION 3
1/4" = 1'-0"

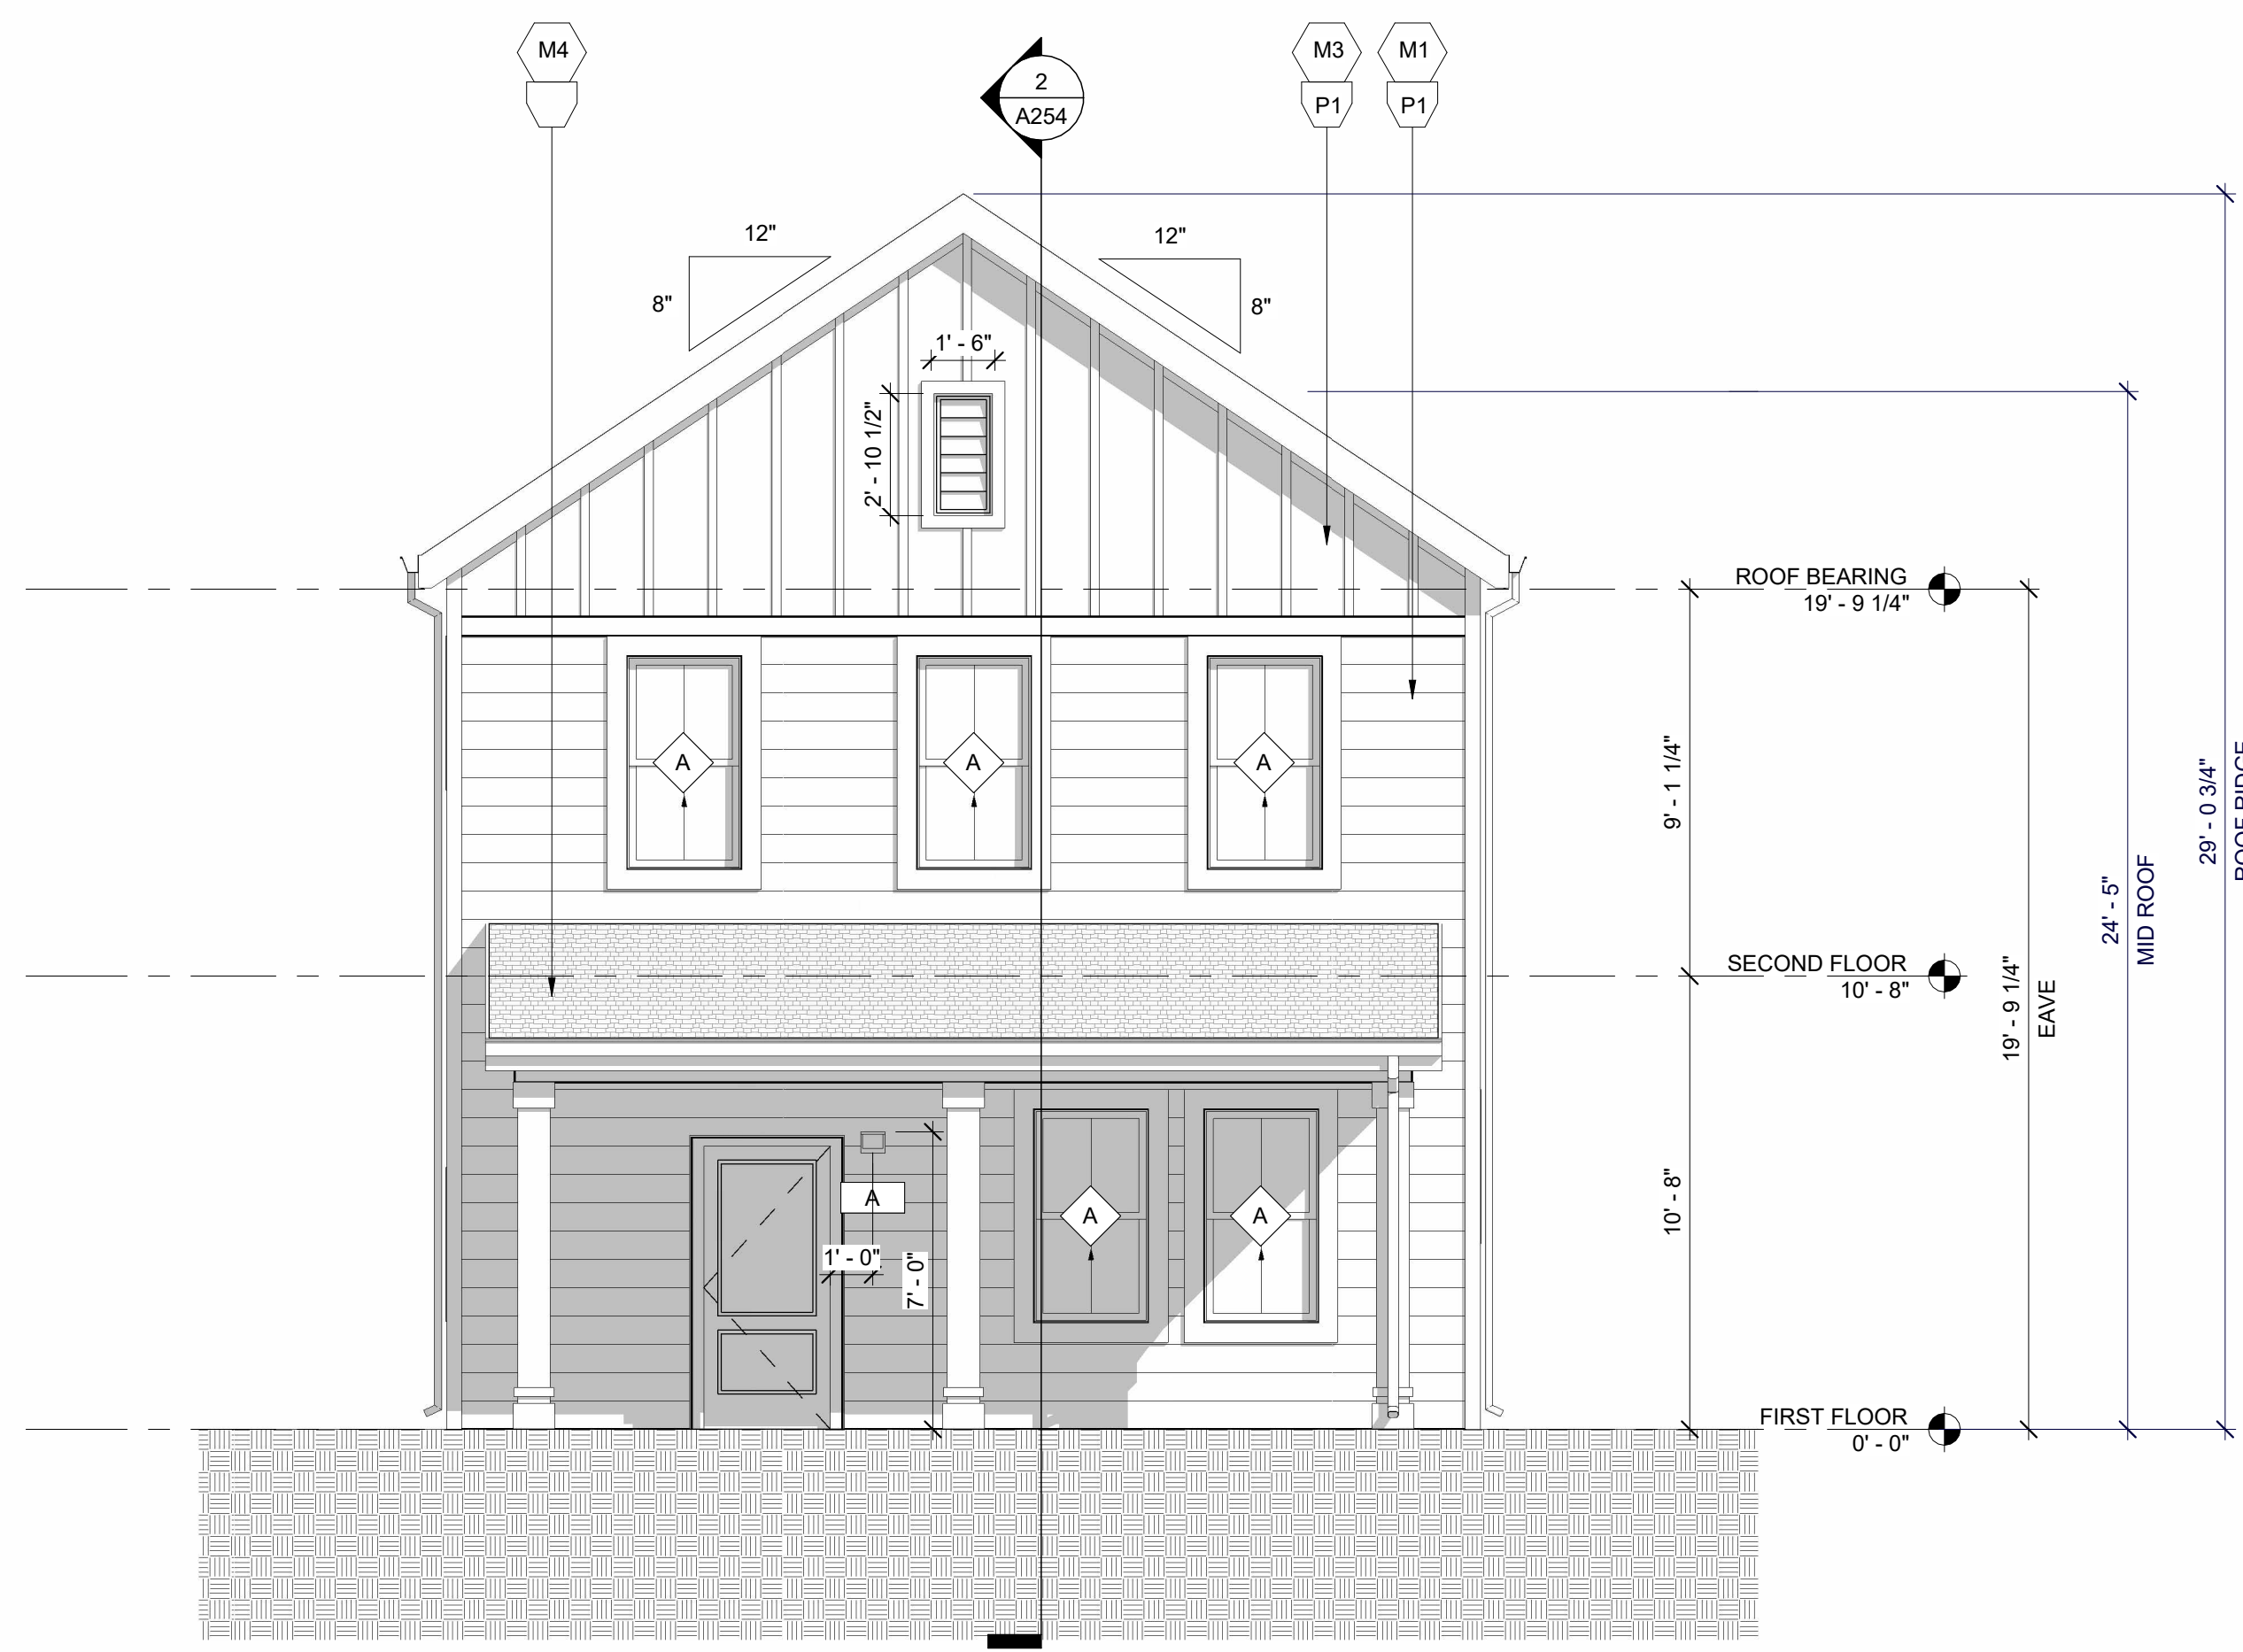

UNIT B4 - FRONT ELEVATION 1
1/4" = 1'-0"

GEN. NOTES

1. EXTERIOR MATERIALS, DETAILING AND COLORS TO WRAP CORNER AT ALL BAY CONDITIONS AND TERMINATE AT THE INSIDE CORNER, UNO.
2. SEAL ALL WALL PENETRATIONS WITH MEMBRANE FLASHING AT SURFACE OF EXTERIOR SHEATHING, UNO. SEE WATERPROOFING DETAILS.
3. PROVIDE 3/8" JOINT SPACE WITH SEALANT INTERFACE BETWEEN DISSIMILAR EXTERIOR FINISHES.
4. ALL FIBER CEMENT (FC) TO BE PRIMED AND PAINTED, SMOOTH PANEL WITH BATTENS PAINTED TO MATCH.
5. GC TO CONSOLIDATE AND ALIGN (VERTICALLY AND HORIZONTALLY) ALL DRYER AND EXHAUST VENTS. PROVIDE FLAT FC TRIM BLOCK AT EACH LOCATION. COORDINATE WITH MEP ARCHITECTURAL AND STRUCTURAL. GC TO REVIEW TRUSS SHOP DRAWINGS AND CONFIRM SPACING PRIOR TO APPROVAL. PAINT TO MATCH ADJACENT SURFACE.
6. FACTORY FINISH CONDUCTORS, SCUPPER AND DOWNSPOUTS TO MATCH ADJACENT SURFACES.
7. INSTALL 12" SELF-ADHERING MEMBRANE AT ALL INSIDE/OUTSIDE CORNERS. OVERLAP EACH SIDE 8". APPLY DIRECTLY OVER SHEATHING.
8. PROVIDE PREFABRICATED FLASHING COMPONENTS AT DRYER/EXHAUST VENTS. SEAL ALL DUCT PENETRATIONS WITH QUICK FLASH COMPONENTS.
9. ALL WINDOWS AND DOORS IN FC WALLS TO RECEIVE FC TRIM SURROUNDS.

SYM. LEGEND

- XX DENOTES MATERIAL
- XX DENOTES WINDOW NUMBER (SEE SHEET AX-XX FOR SCHEDULE)

MATERIALS

- M1 FIBER CEMENT 8" LAP SIDING
- M2 FIBER CEMENT PANEL BOARD + BATTEN 1X2 BATTEN STRIP
- M3 FIBER CEMENT PANEL
- M4 ARCHITECTURAL SHINGLE ROOF

PAINT COLORS

REFER TO A9 SERIES FOR PAINT COLOR SCHEMES

KEY PLAN

cline

220 South Pringle Street
Bloomington, IN 47403-2903
909 / 833-8873
ClineDesignAssoc.com

MIDDLEBURG COMMUNITIES

NOT FOR CONSTRUCTION

DESIGN DEVELOPMENT

PROJECT: 02.26.25
DATE: 02.26.25
REVISIONS: DATE

DRAWN BY: Author
CHECKED BY: Checker

EXTERIOR ELEVATIONS - UNIT B4

A207

4/25/2025 11:25:36 AM C:\Users\matt\OneDrive\Documents\Middleburg Communities\A206.2\A206.2.dwg



UNIT C1-A - FRONT ELEVATION

4


1/4" = 1'-0"



UNIT C1-A - SIDE 2 ELEVATION

2

1/4" = 1'-0"

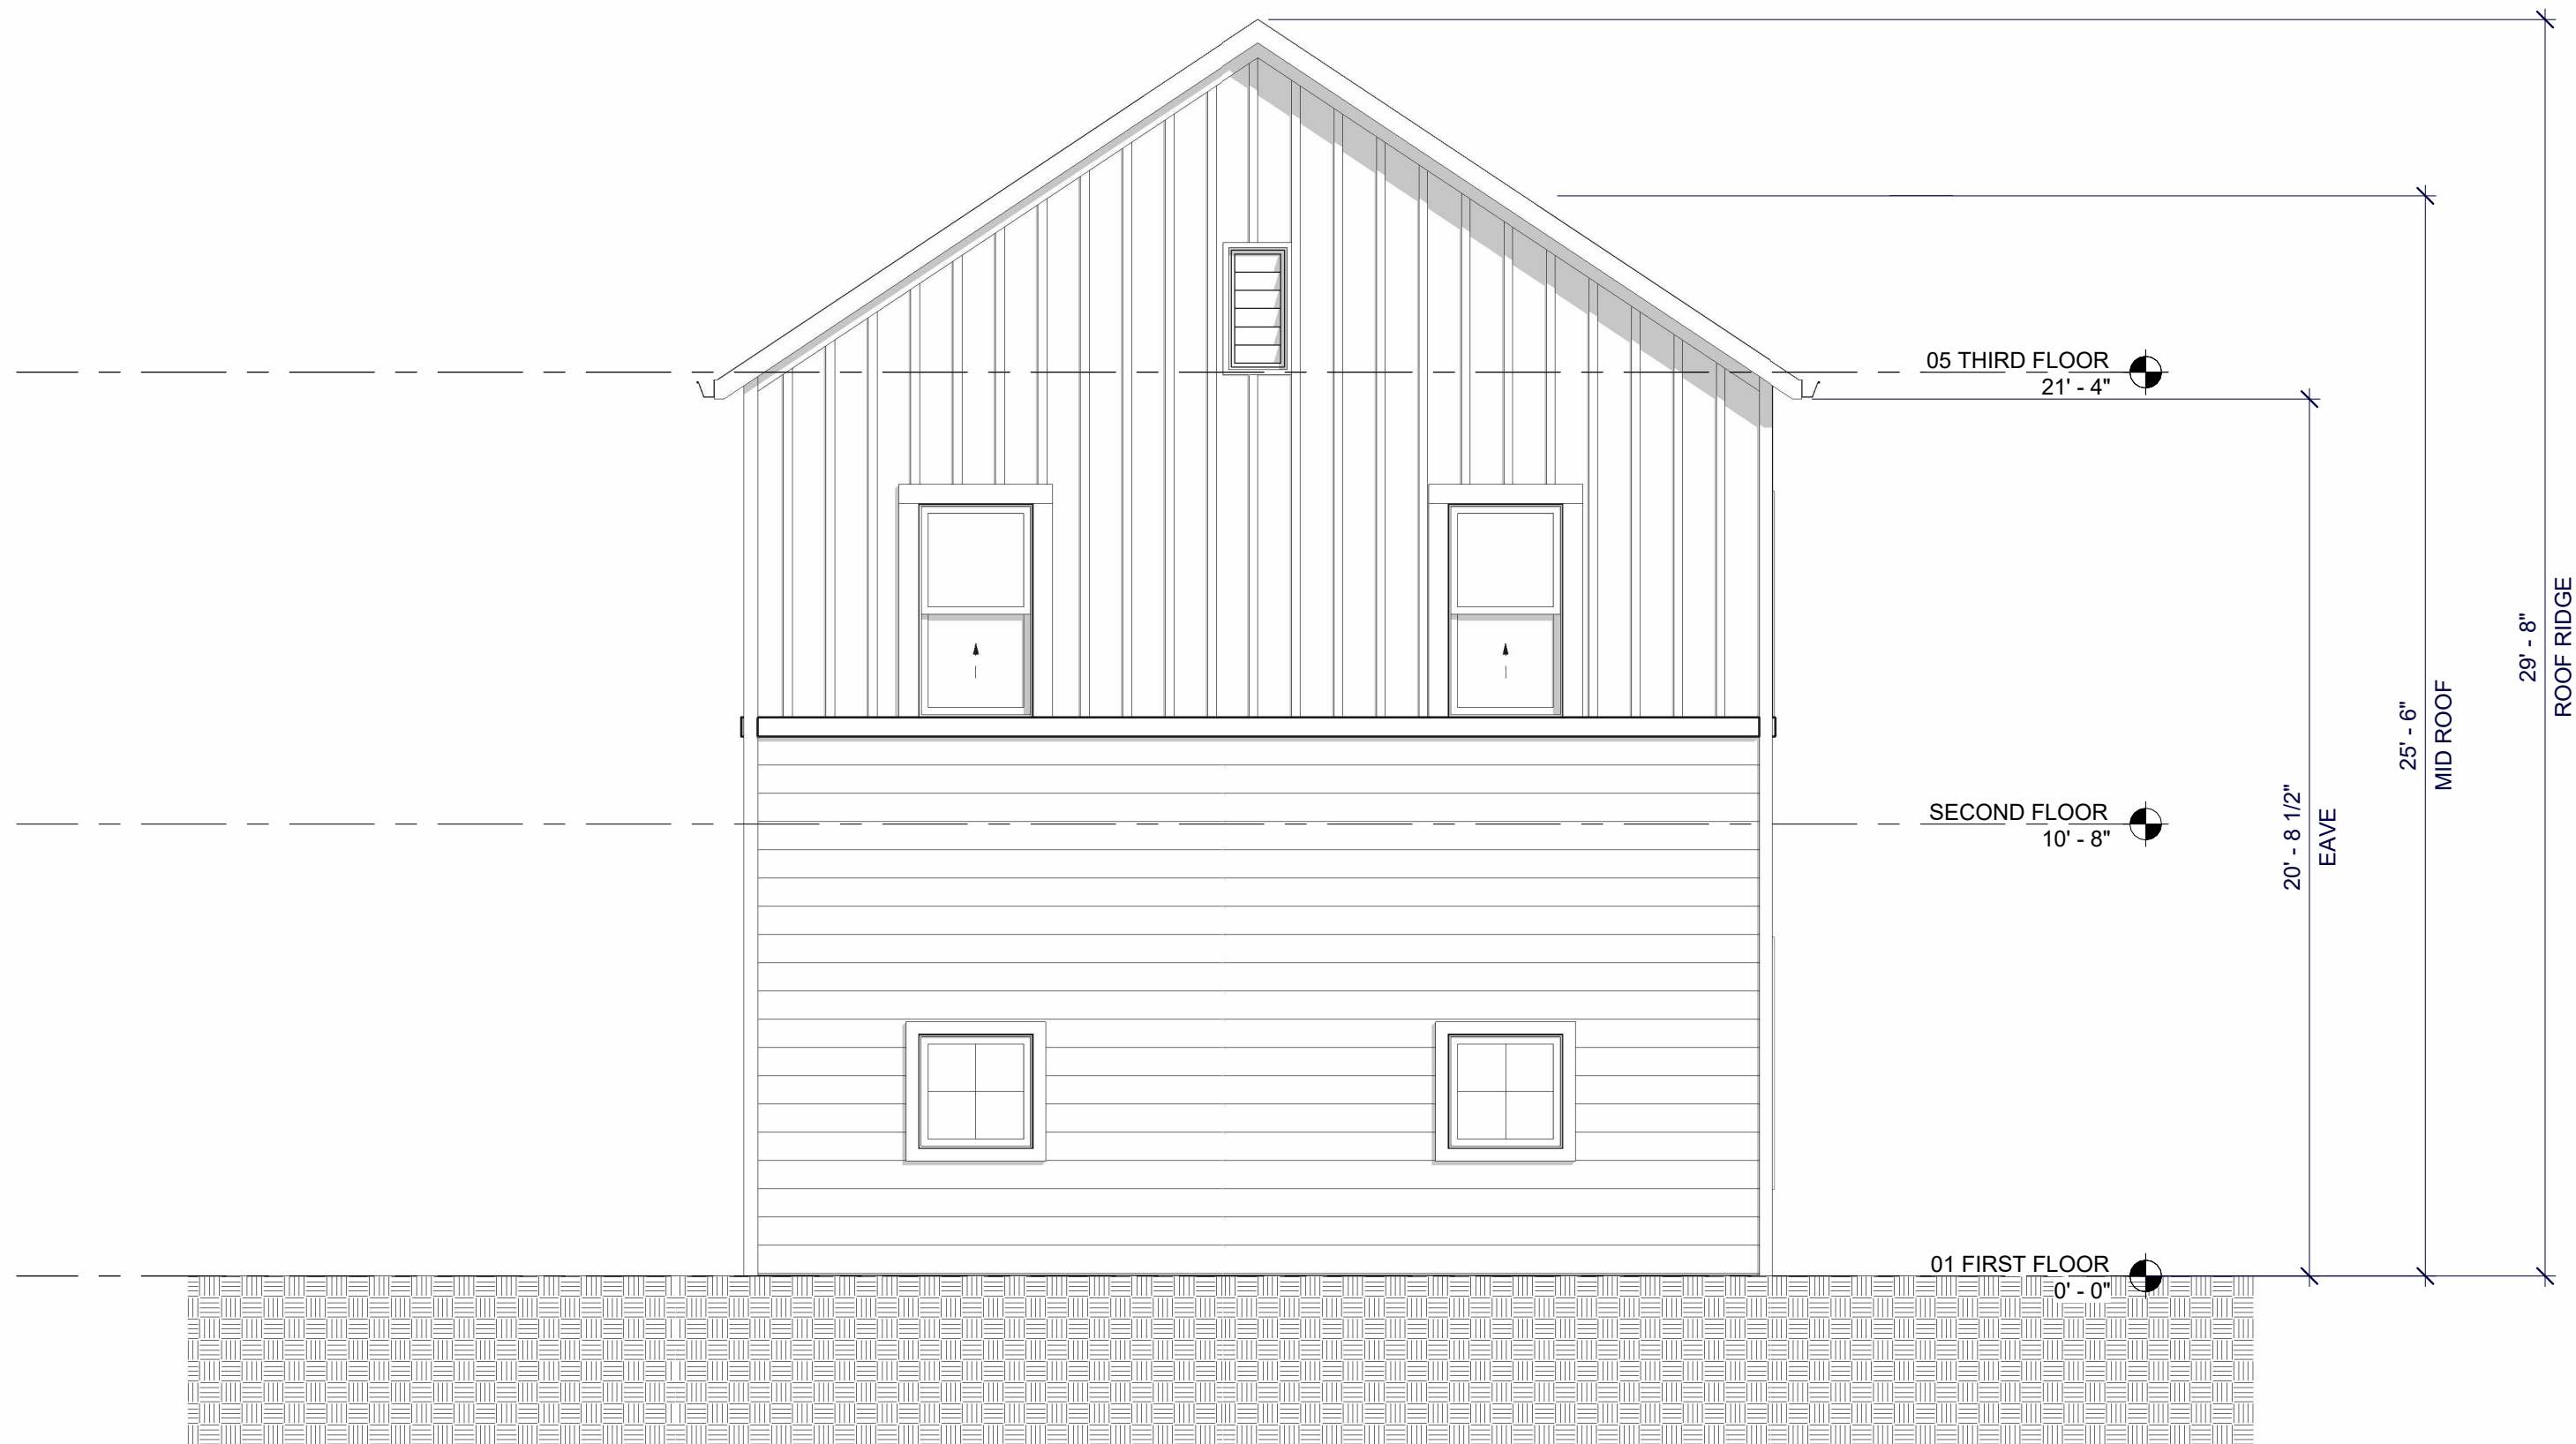

UNIT C1-A - REAR ELEVATION

3

1/4" = 1'-0"



UNIT C1-A - SIDE 1 ELEVATION

1

1/4" = 1'-0"

GEN. NOTES

1. EXTERIOR MATERIALS, DETAILING AND COLORS TO WRAP CORNER AT ALL BAY CONDITIONS AND TERMINATE AT THE INSIDE CORNER, UNO.
2. SEAL ALL WALL PENETRATIONS WITH MEMBRANE FLASHING AT SURFACE OF EXTERIOR SHEATHING, UNO. SEE WATERPROOFING DETAILS.
3. PROVIDE 3/8" JOINT SPACE WITH SEALANT INTERFACE BETWEEN DISSIMILAR EXTERIOR FINISHES.
4. ALL FIBER CEMENT (FC) TO BE PRIMED AND PAINTED, SMOOTH PANEL WITH BATTENS PAINTED TO MATCH.
5. GC TO CONSOLIDATE AND ALIGN (VERTICALLY AND HORIZONTALLY) ALL DRYER AND EXHAUST VENTS. PROVIDE FLAT FC TRIM BLOCK AT EACH LOCATION. COORDINATE WITH MEP ARCHITECTURAL AND STRUCTURAL. GC TO REVIEW TRUSS SHOP DRAWINGS AND CONFIRM SPACING PRIOR TO APPROVAL. PAINT TO MATCH ADJACENT SURFACE.
6. FACTORY FINISH CONDUCTORS, SCUPPER AND DOWNSPOUTS TO MATCH ADJACENT SURFACES.
7. INSTALL 12" SELF-ADHERING MEMBRANE AT ALL INSIDE/OUTSIDE CORNERS. OVERLAP EACH SIDE 6". APPLY DIRECTLY OVER SHEATHING.
8. PROVIDE PREFABRICATED FLASHING COMPONENTS AT DRYER/EXHAUST VENTS. SEAL ALL DUCT PENETRATIONS WITH QUICK FLASH COMPONENTS.
9. ALL WINDOWS AND DOORS IN FC WALLS TO RECEIVE FC TRIM SURROUNDS.

SYM. LEGEND

- XX DENOTES MATERIAL
- XX DENOTES WINDOW NUMBER (SEE SHEET AX-XX FOR SCHEDULE)

MATERIALS

- M1 FIBER CEMENT 8" LAP SIDING
- M2 FIBER CEMENT PANEL BOARD + BATTEN 1X2 BATTEN STRIP
- M3 FIBER CEMENT PANEL
- M4 ARCHITECTURAL SHINGLE ROOF

PAINT COLORS

REFER TO A9 SERIES FOR PAINT COLOR SCHEMES

KEY PLAN

NOT FOR
CONSTRUCTION

DESIGN
DEVELOPMENT

PROJECT:
DATE: 04.25.25
REVISIONS: DATE

DRAWN BY: Author
CHECKED BY: Checker

EXTERIOR
ELEVATIONS - UNIT
C1-A


A206.2

© 2025 CLINE DESIGN ASSOCIATES, ALL RIGHTS RESERVED. THESE REVIEWS ARE FOR INFORMATIONAL PURPOSES ONLY. ANY CHANGES TO THE DESIGN SHALL BE THE RESPONSIBILITY OF THE CLIENT. THE DESIGN ASSOCIATES ASSUMES NO LIABILITY FOR THE DESIGN OR CONSTRUCTION OF THE PROJECT. 


MIDDLEBURG COMMUNITIES

cline


220 South Pringle Street
Bismarck, ND 58102-2903
701 / 833-8873
ClineDesignAssoc.com

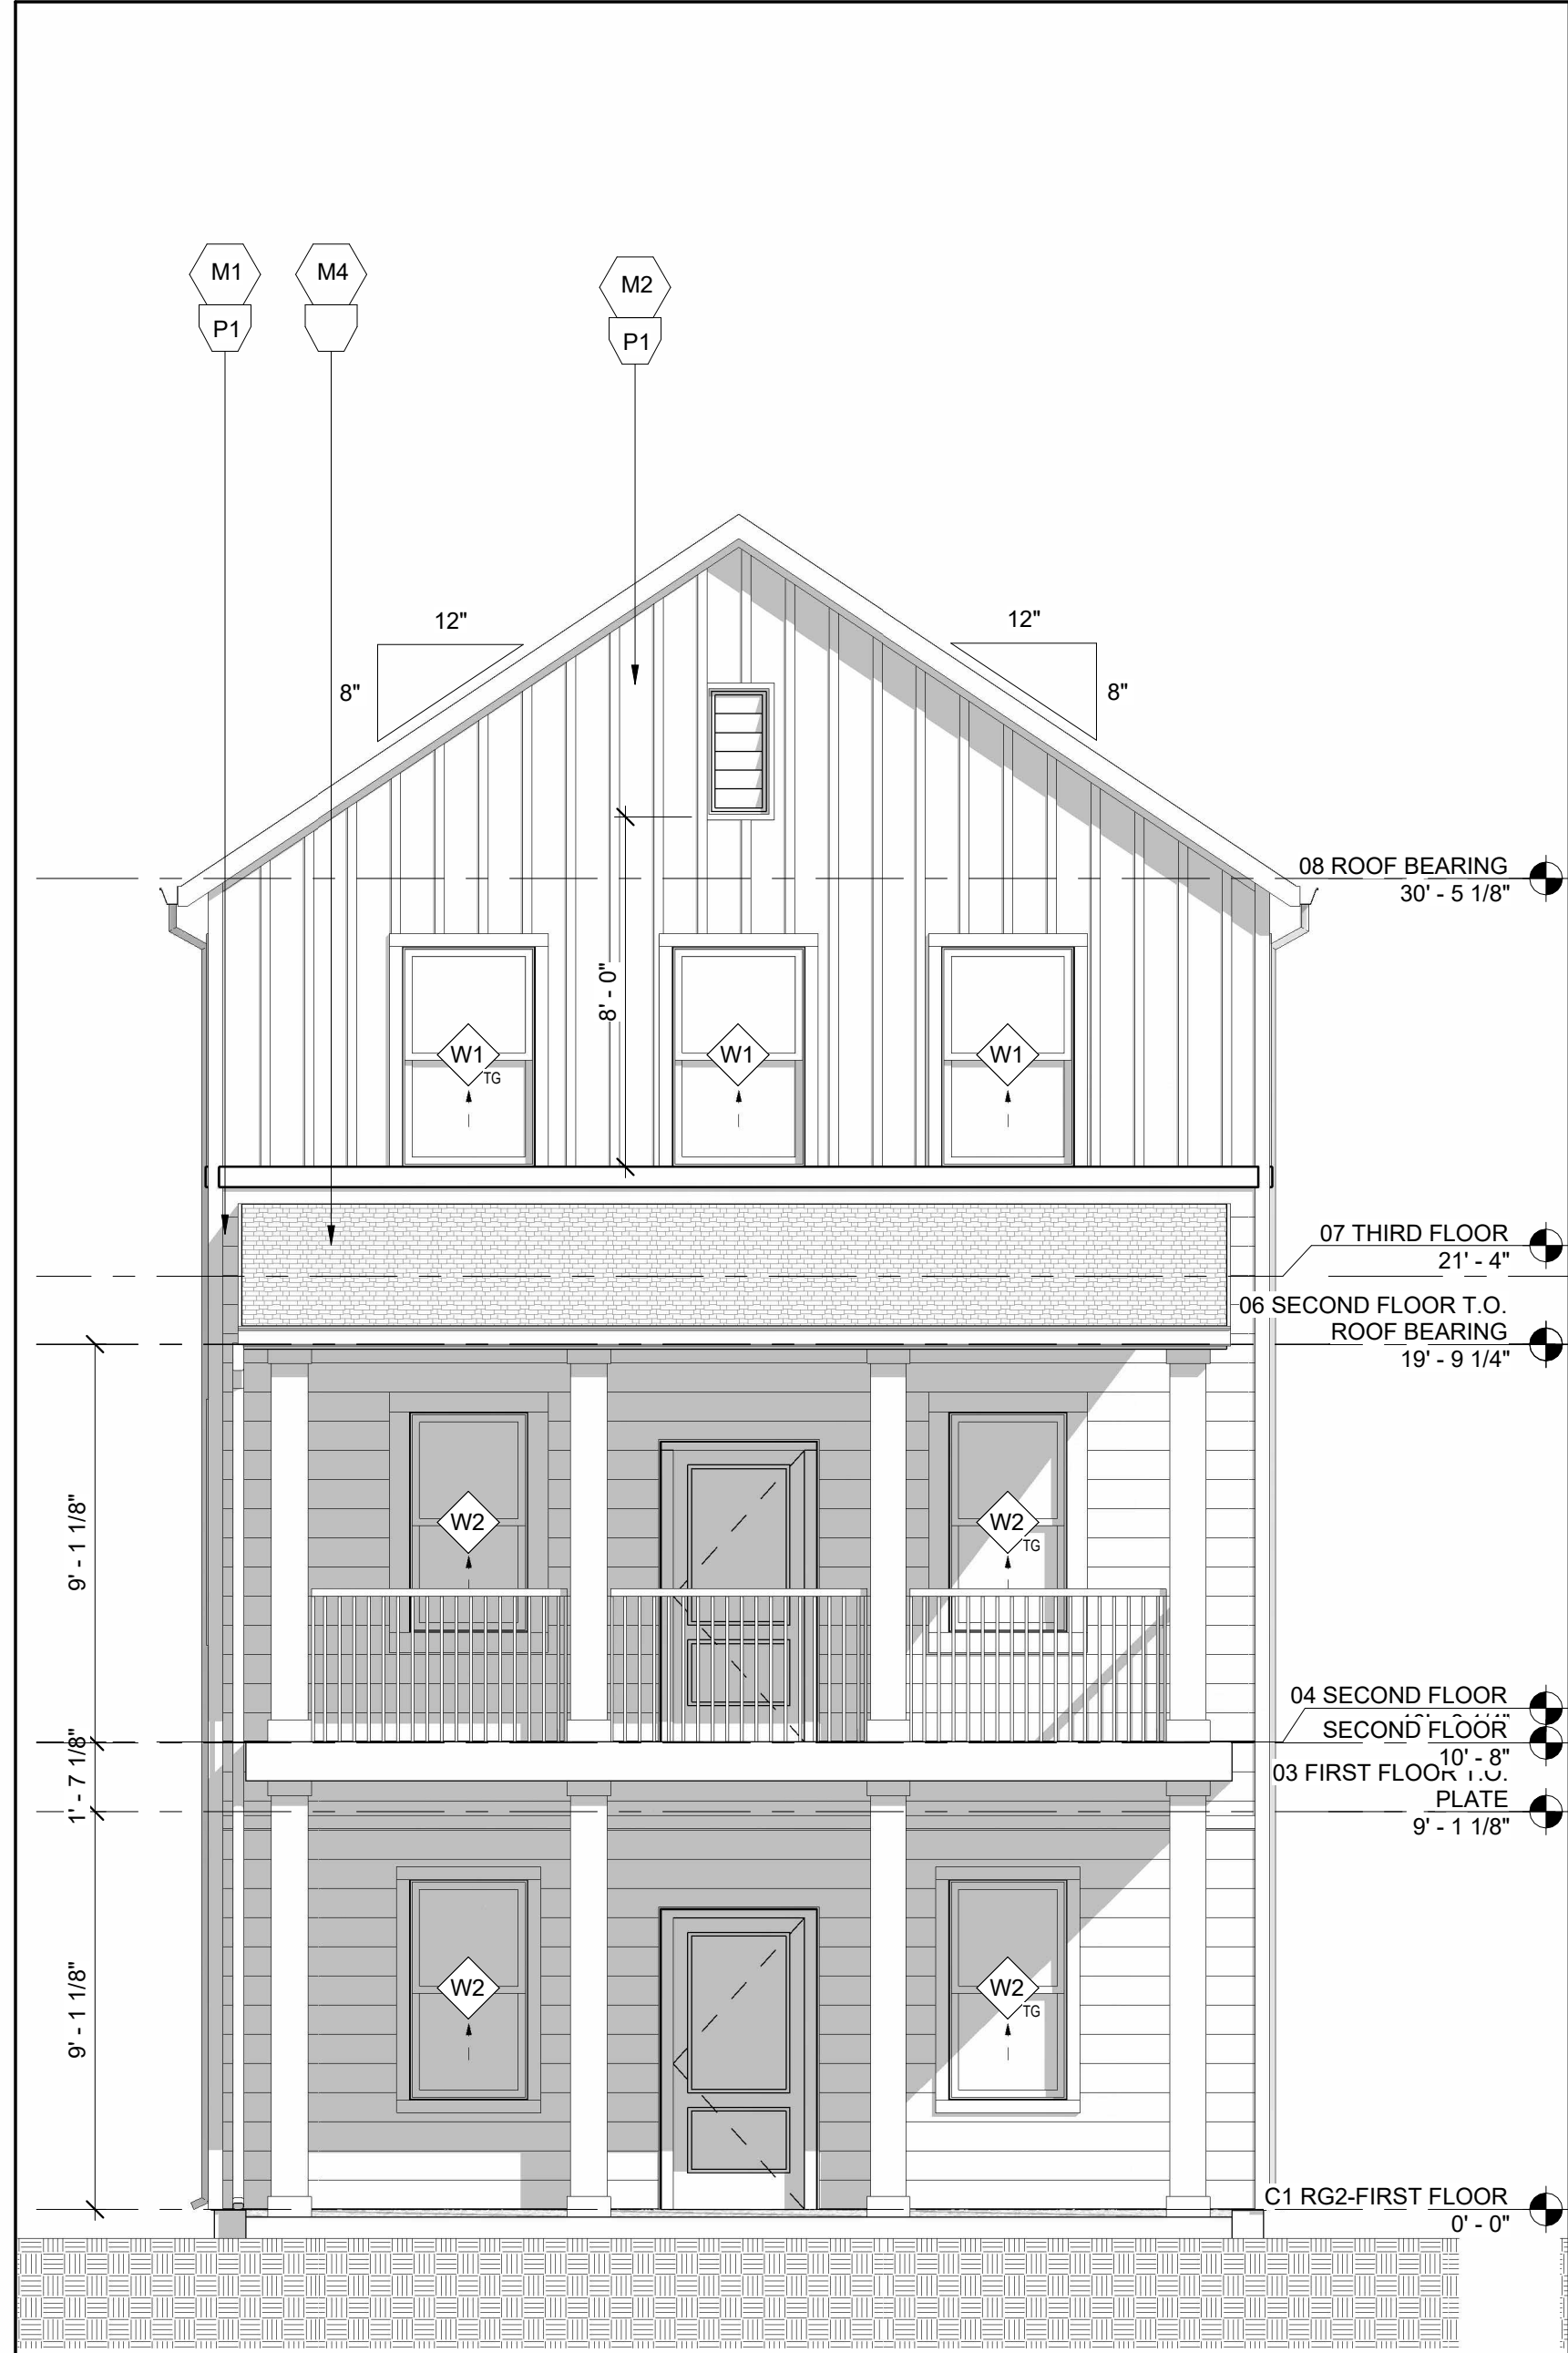


UNIT C1 RG2 - FRONT ELEVATION 5
1/4" = 1'-0"

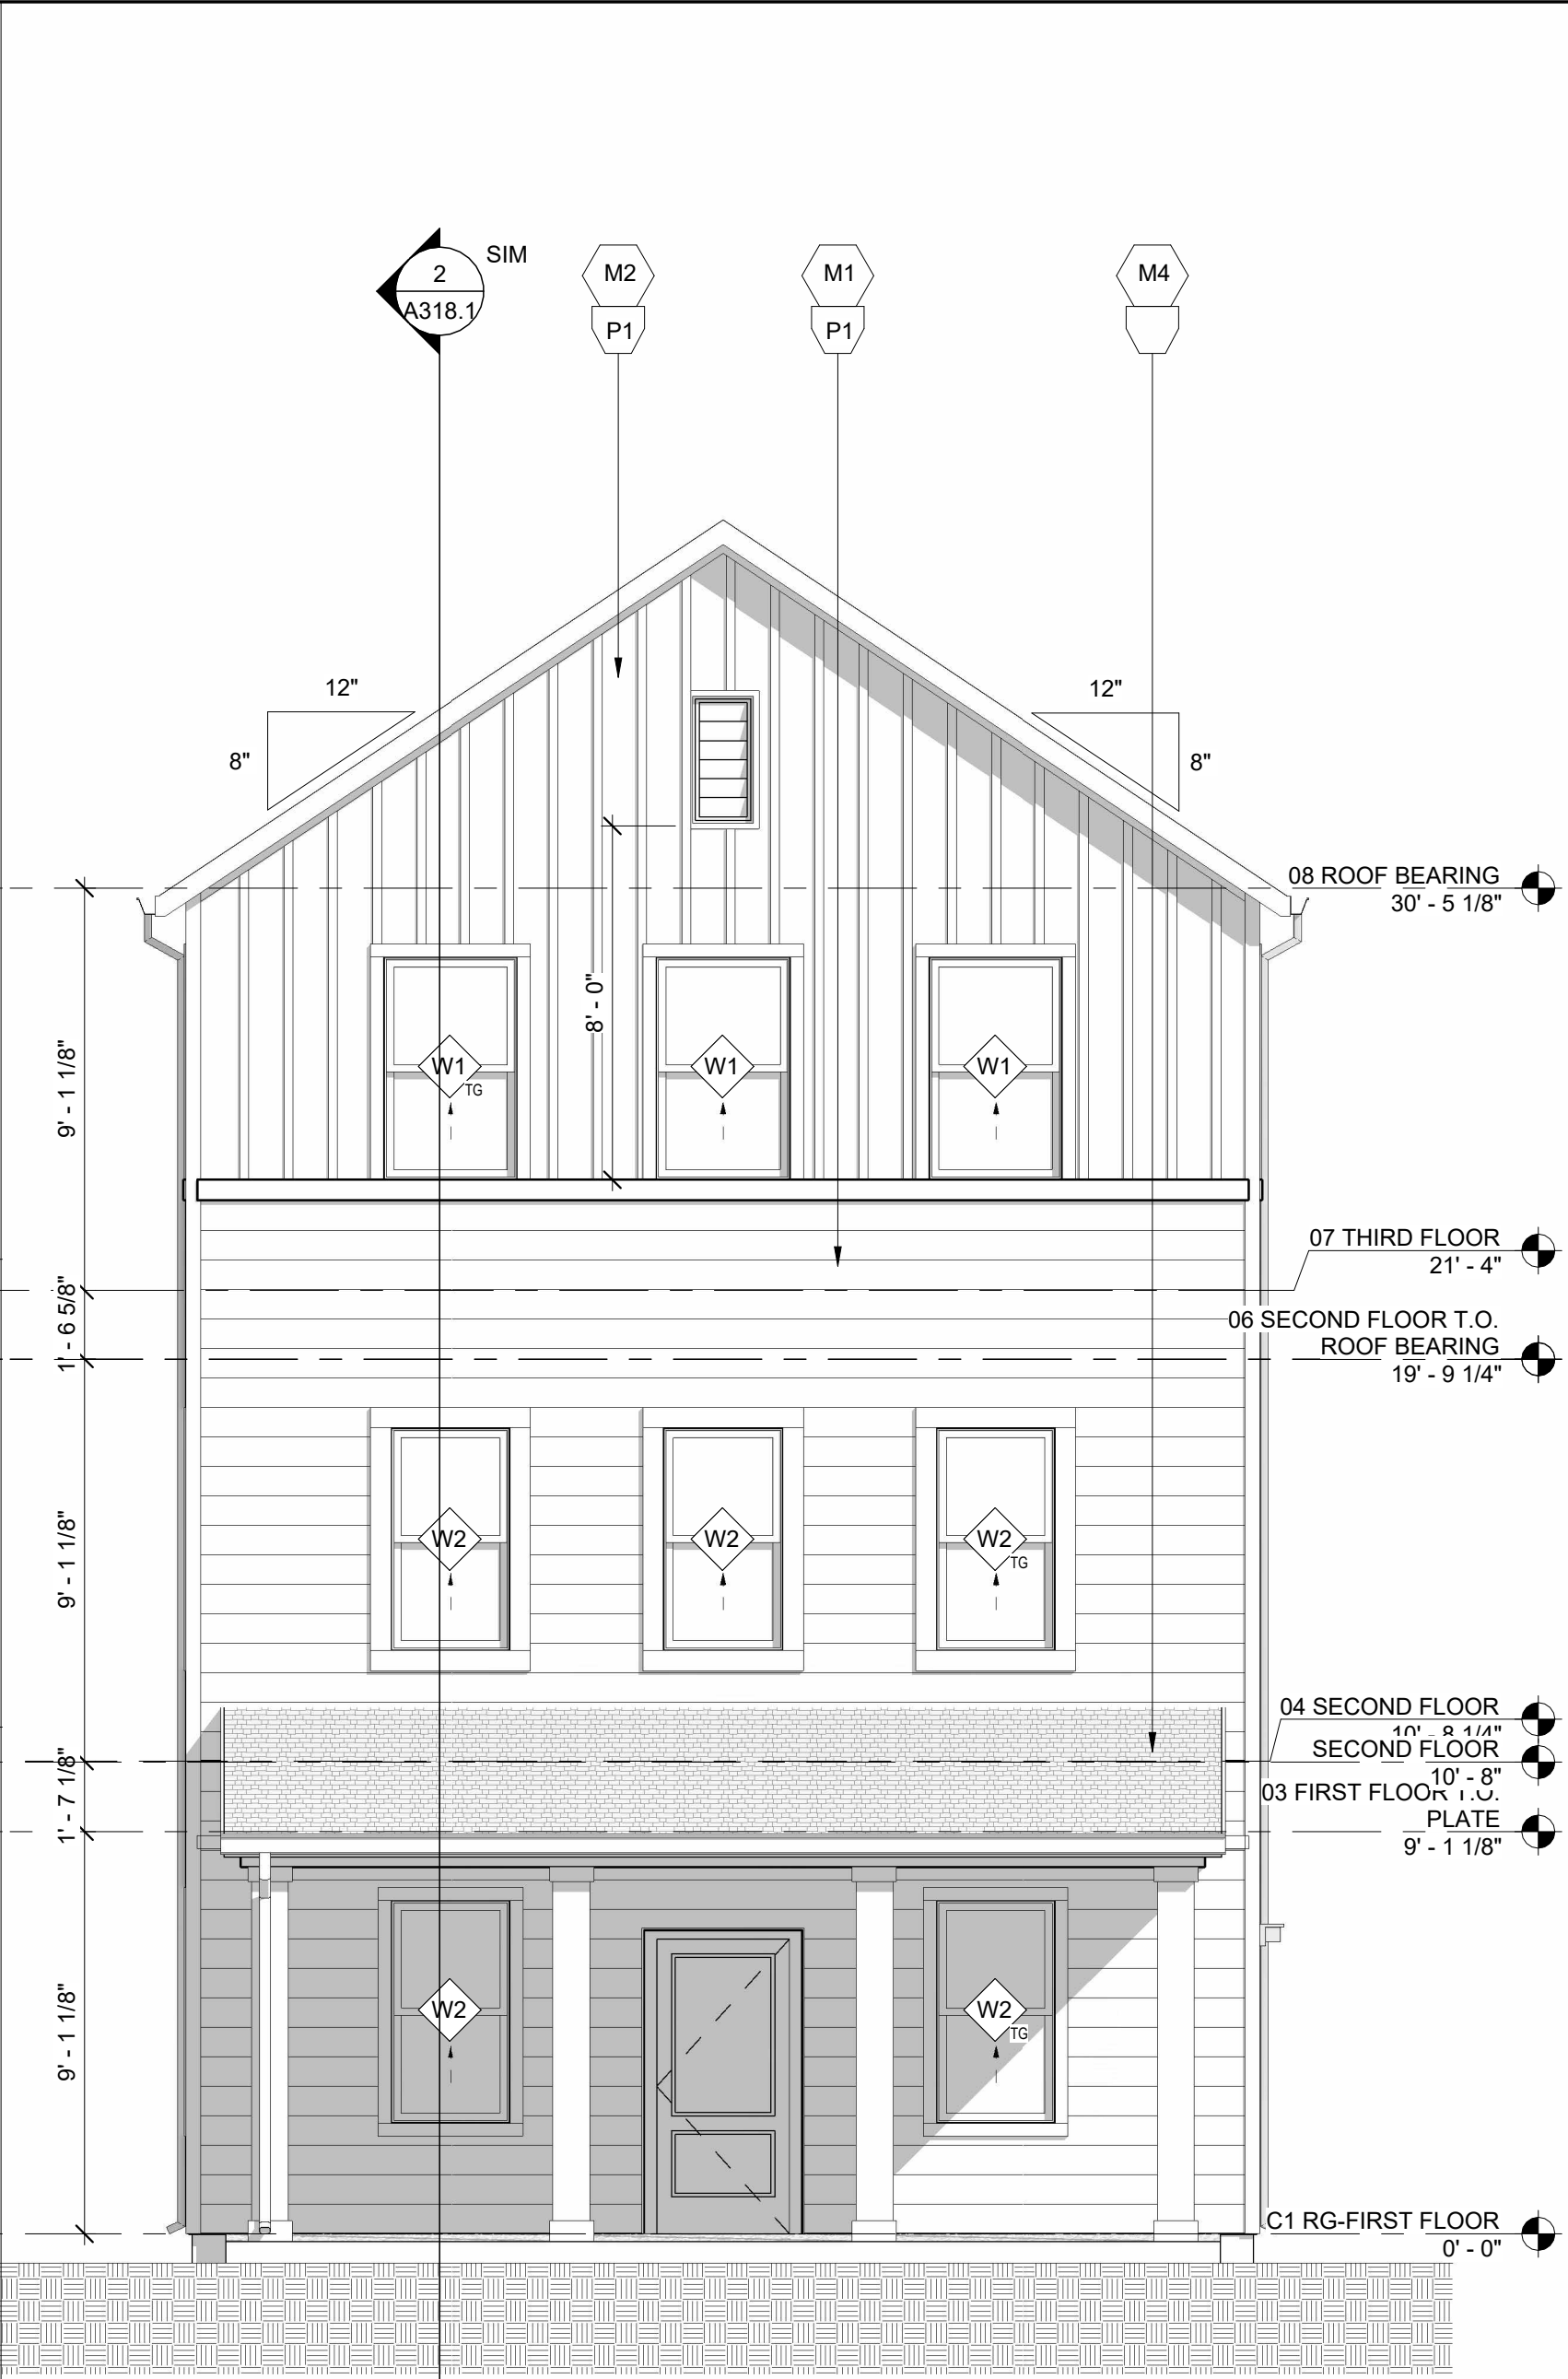

UNIT C1 RG1 - FRONT ELEVATION 4
1/4" = 1'-0"

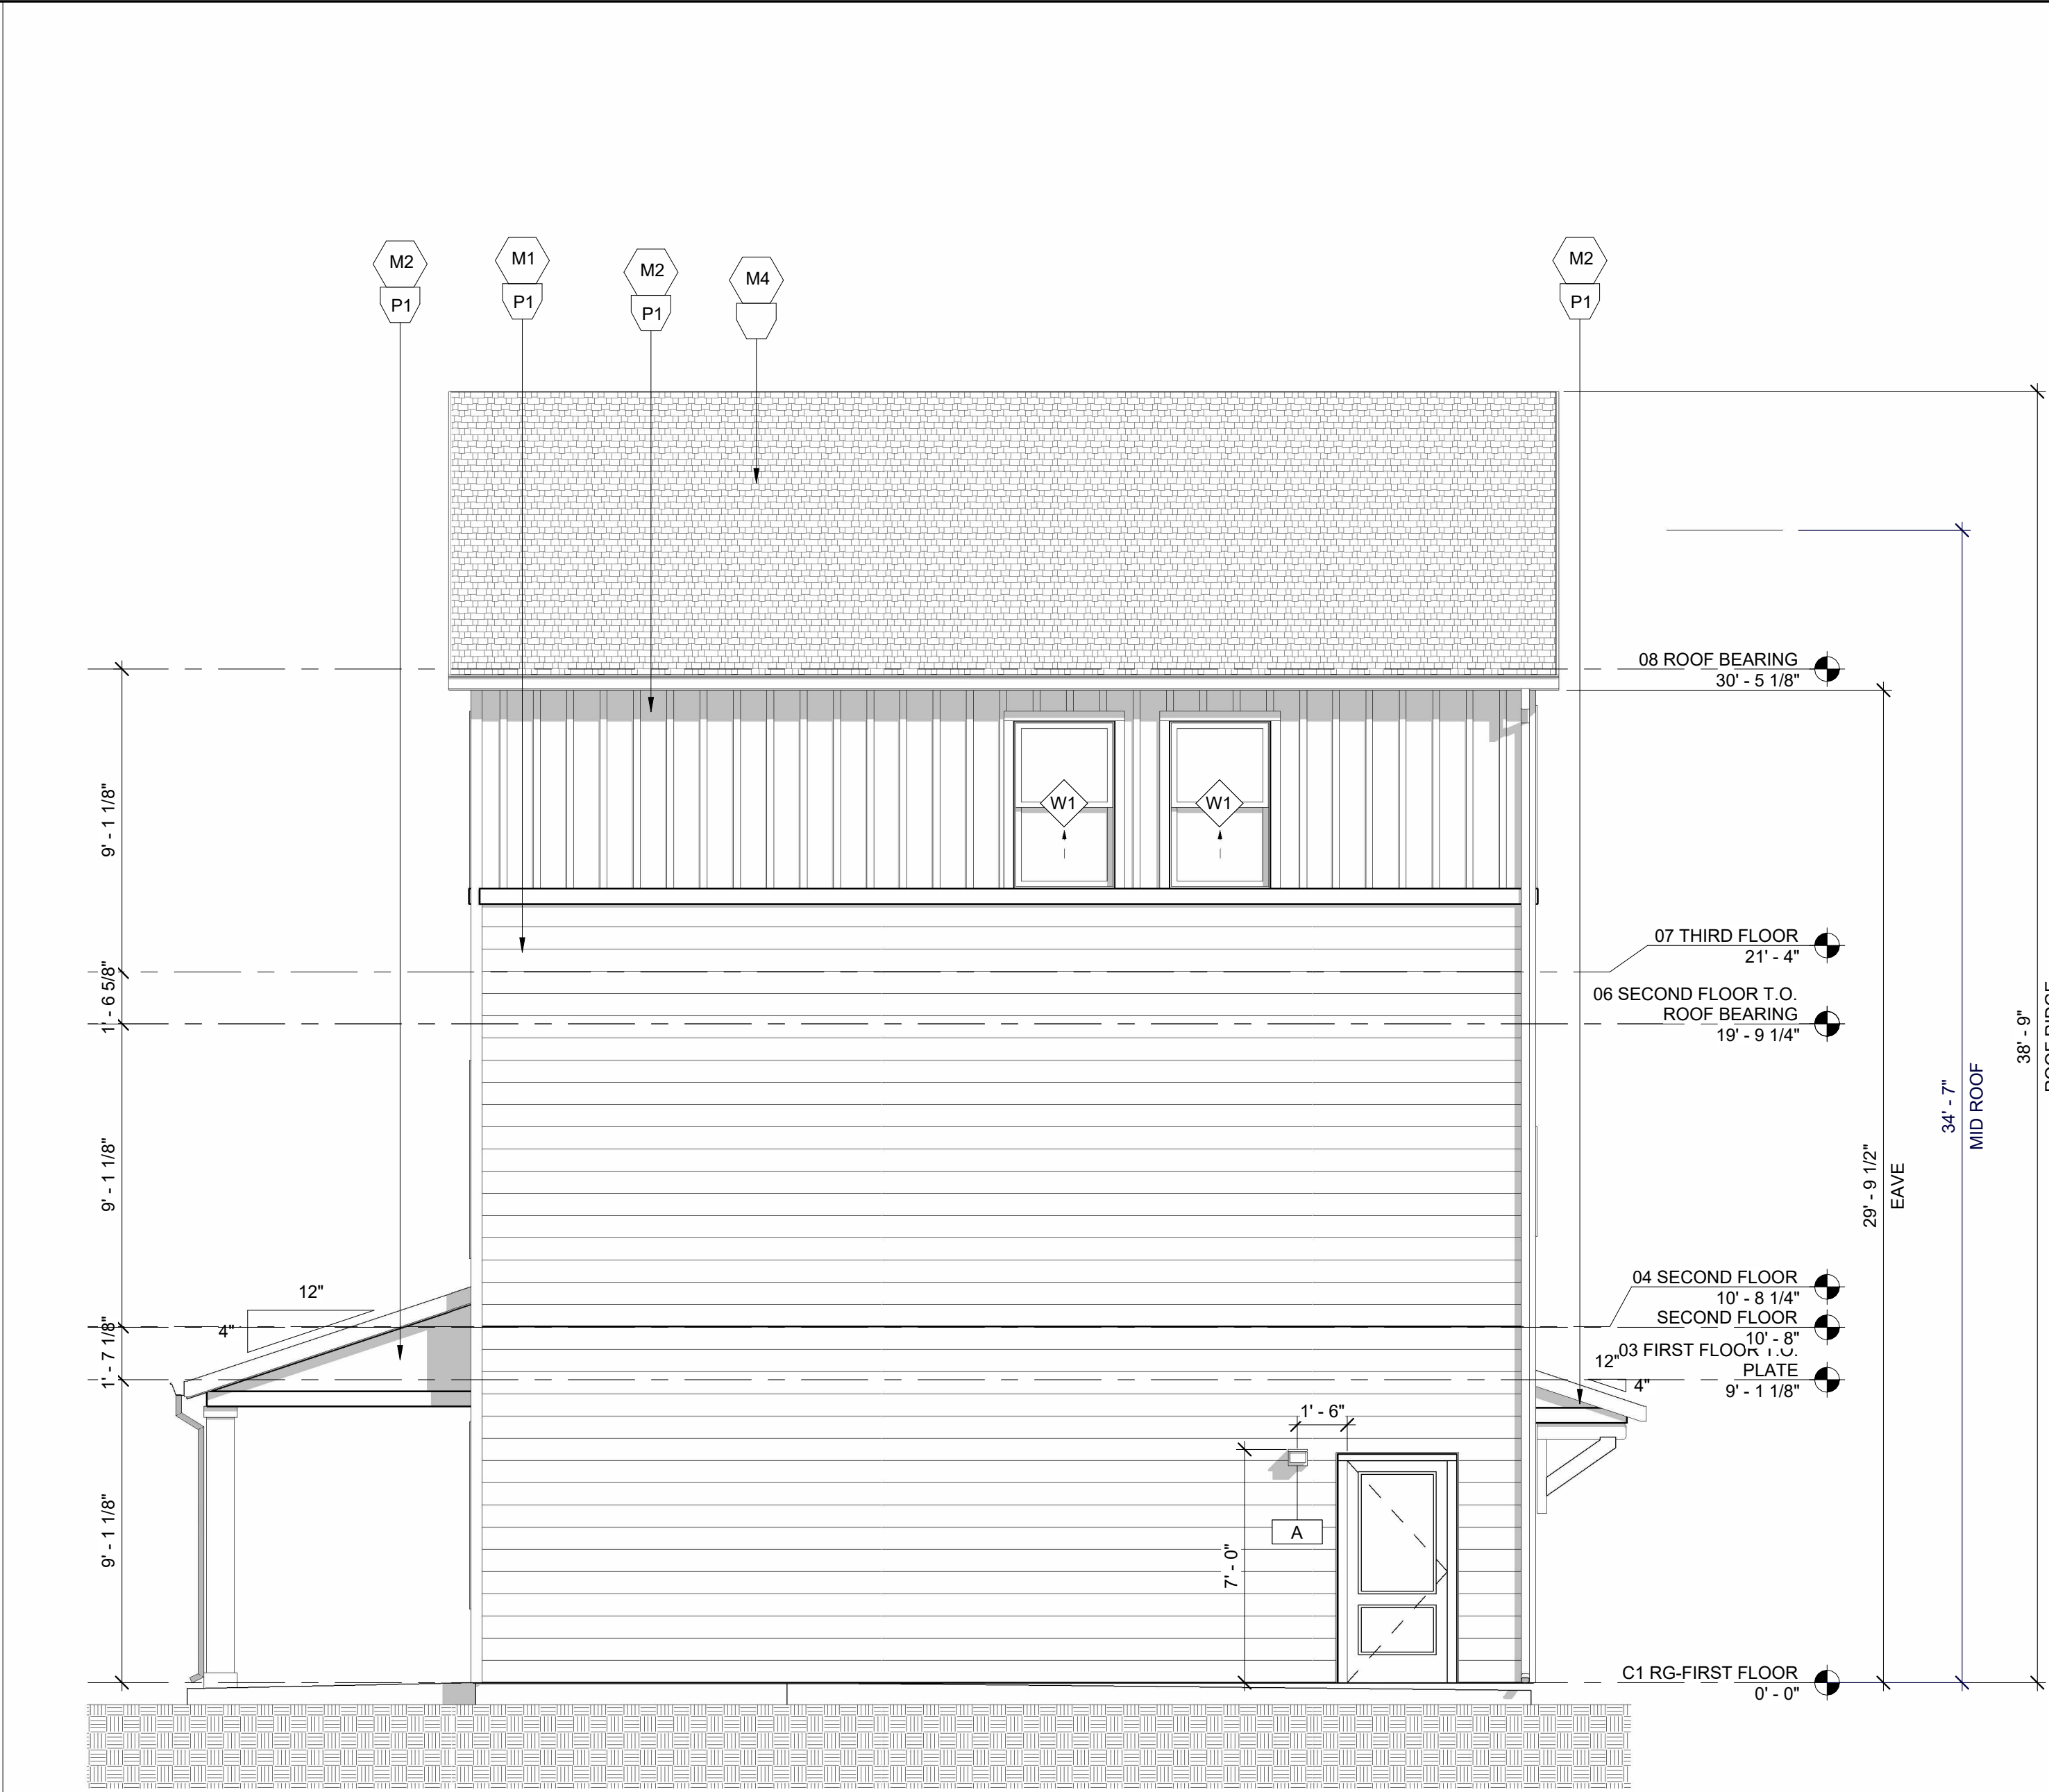

UNIT C1 RG1 - SIDE 2 ELEVATION 2
1/4" = 1'-0"

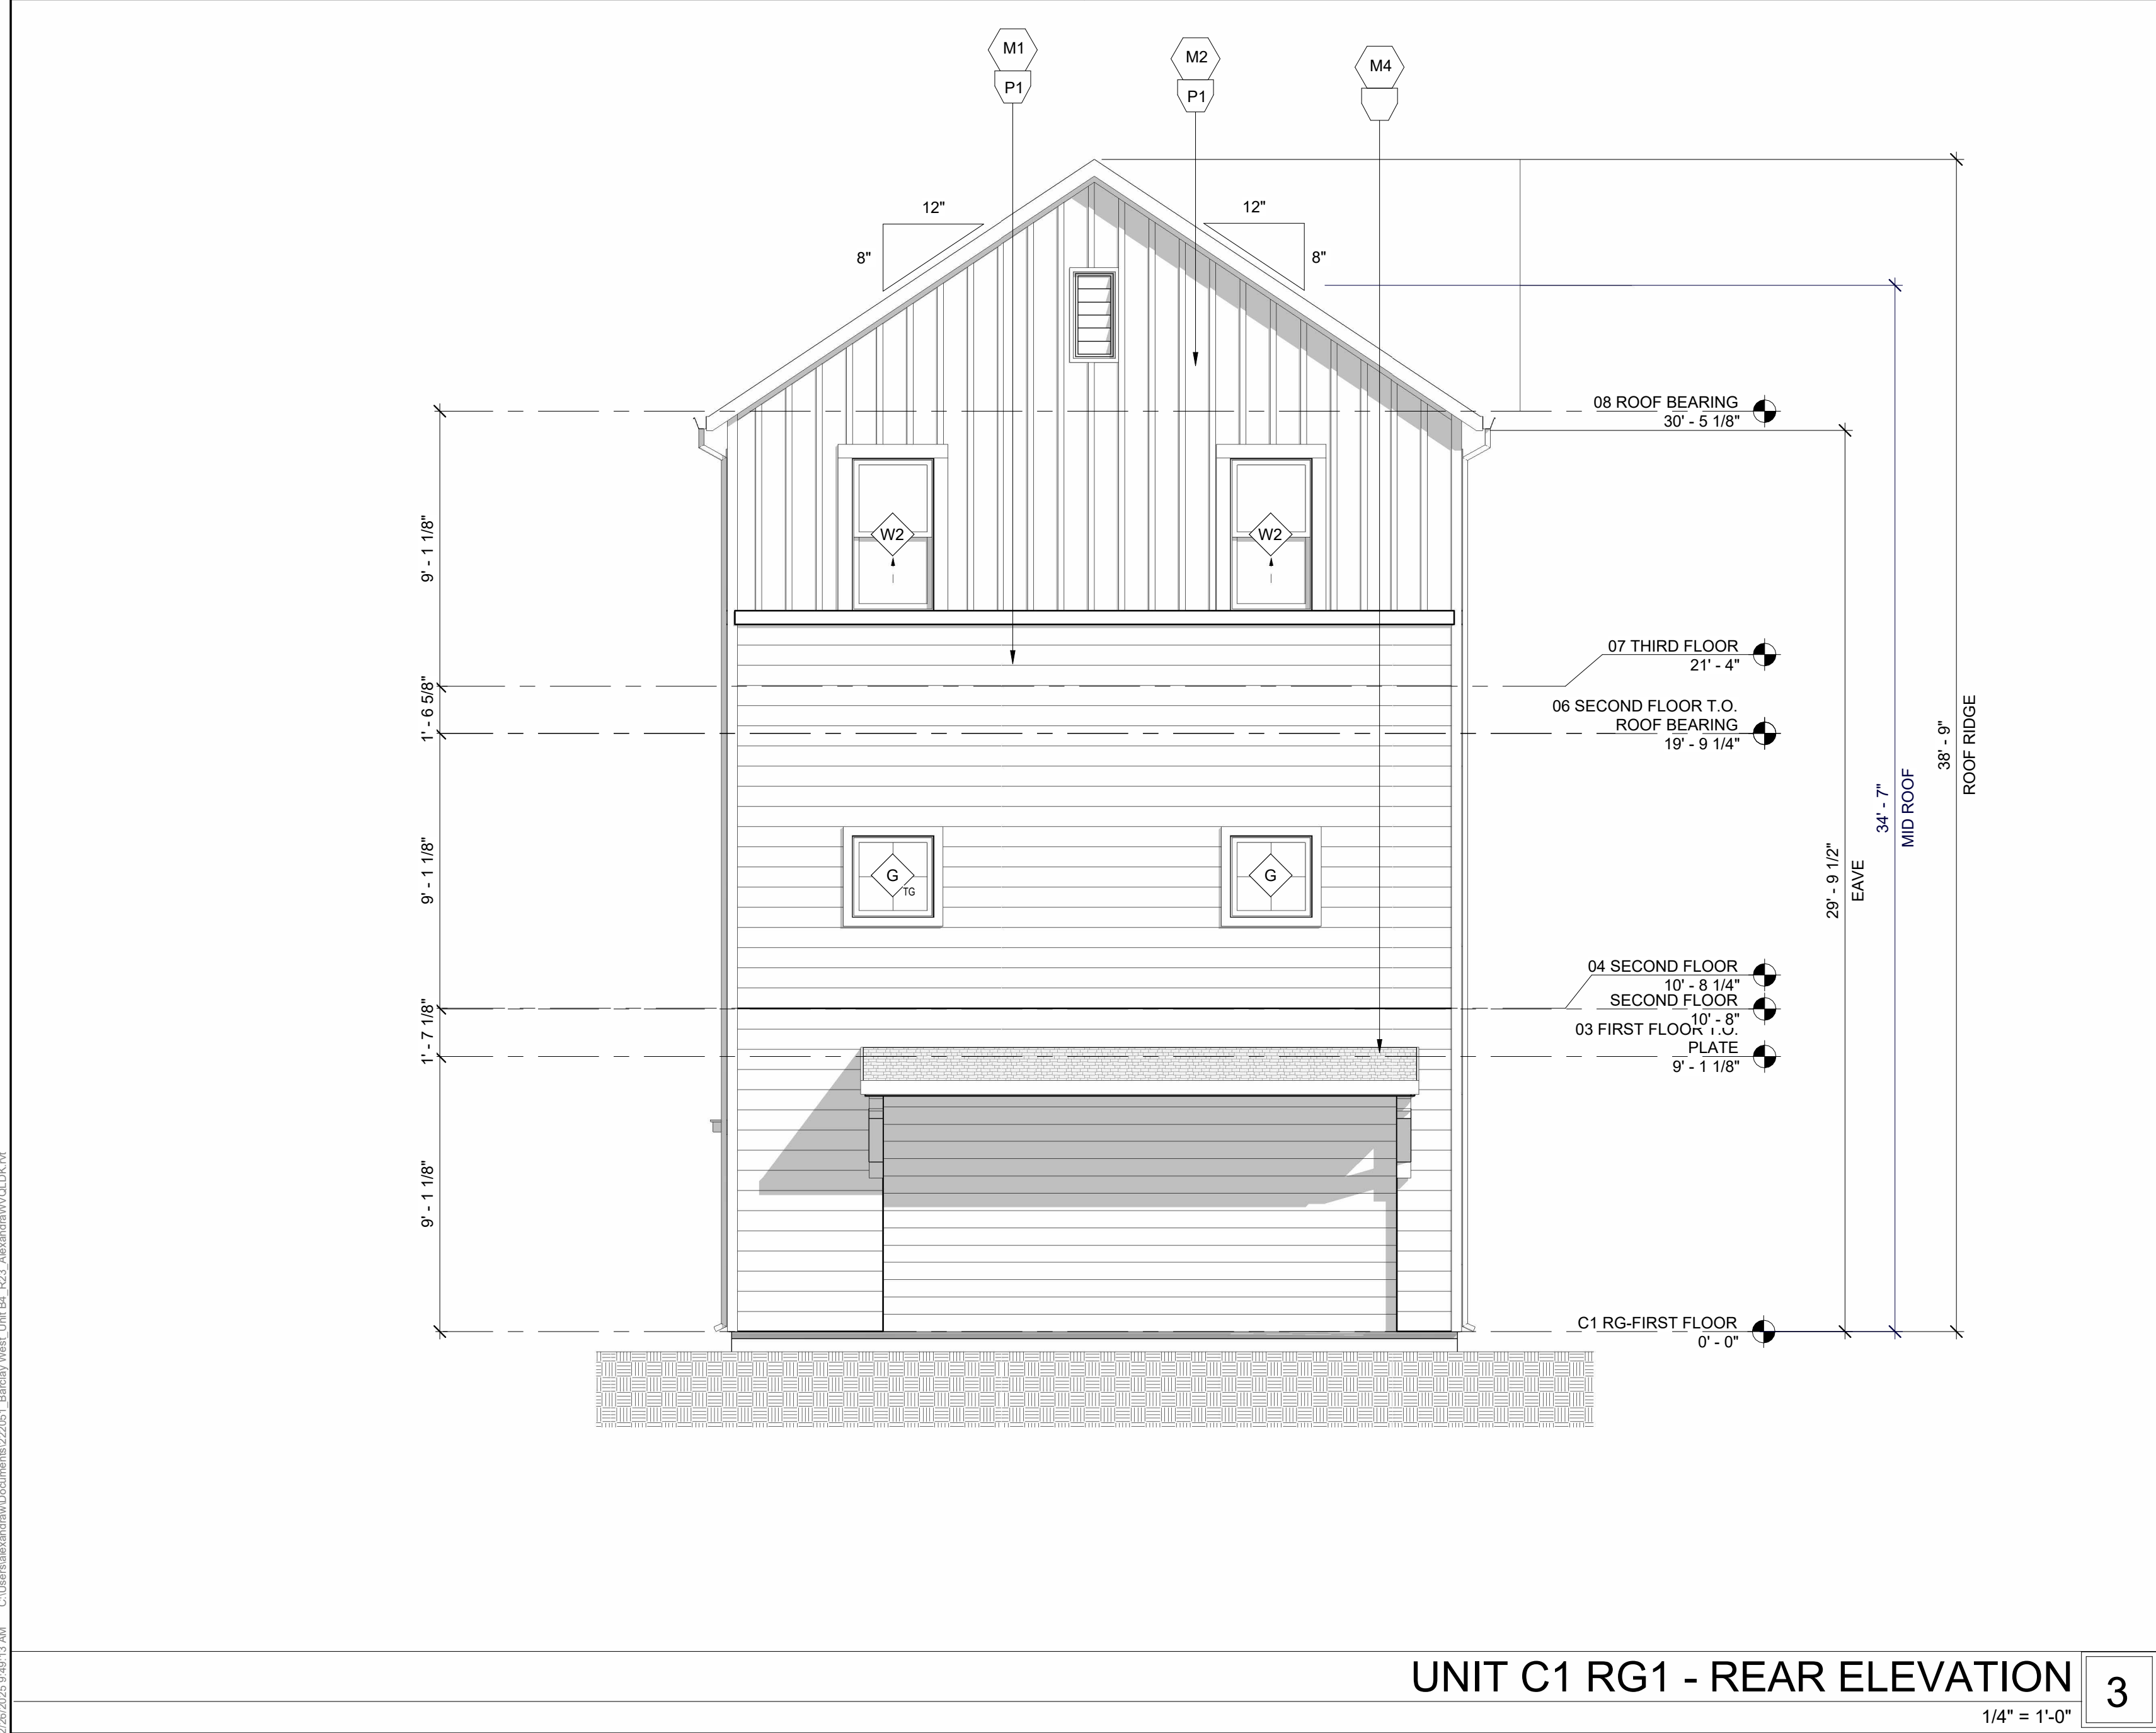

UNIT C1 RG1 - REAR ELEVATION 3
1/4" = 1'-0"



UNIT C1 RG1 - SIDE ELEVATION 1
1/4" = 1'-0"

GEN. NOTES

1. EXTERIOR MATERIALS, DETAILING AND COLORS TO WRAP CORNER AT ALL BAY CONDITIONS AND TERMINATE AT THE INSIDE CORNER, UNO.
2. SEAL ALL WALL PENETRATIONS WITH MEMBRANE FLASHING AT SURFACE OF EXTERIOR SHEATHING, UNO. SEE WATERPROOFING DETAILS.
3. PROVIDE 3/8" JOINT SPACE WITH SEALANT INTERFACE BETWEEN DISSIMILAR EXTERIOR FINISHES.
4. ALL FIBER CEMENT (FC) TO BE PRIMED AND PAINTED, SMOOTH PANEL WITH BATTENS PAINTED TO MATCH.
5. GC TO CONSOLIDATE AND ALIGN (VERTICALLY AND HORIZONTALLY) ALL DRYER AND EXHAUST VENTS. PROVIDE FLAT FC TRIM BLOCK AT EACH LOCATION. COORDINATE WITH MEP ARCHITECTURAL AND STRUCTURAL. GC TO REVIEW TRUSS SHOP DRAWINGS AND CONFIRM SPACING PRIOR TO APPROVAL. PAINT TO MATCH ADJACENT SURFACE.
6. FACTORY FINISH CONDUCTORS, SCUPPER AND DOWNSPOUTS TO MATCH ADJACENT SURFACES.
7. INSTALL 12" SELF-ADHERING MEMBRANE AT ALL INSIDE/OUTSIDE CORNERS. OVERLAP EACH SIDE 8". APPLY DIRECTLY OVER SHEATHING.
8. PROVIDE PREFABRICATED FLASHING COMPONENTS AT DRYER/EXHAUST VENTS. SEAL ALL DUCT PENETRATIONS WITH QUICK FLASH COMPONENTS.
9. ALL WINDOWS AND DOORS IN FC WALLS TO RECEIVE FC TRIM SURROUNDS.

SYM. LEGEND

- XX DENOTES MATERIAL
- XX DENOTES WINDOW NUMBER (SEE SHEET AX XX FOR SCHEDULE)

MATERIALS

- M1 FIBER CEMENT 8" LAP SIDING
- M2 FIBER CEMENT PANEL BOARD + BATTEN 1X2 BATTEN STRIP
- M3 FIBER CEMENT PANEL
- M4 ARCHITECTURAL SHINGLE ROOF

PAINT COLORS

REFER TO A9 SERIES FOR PAINT COLOR SCHEMES

KEY PLAN

cline

220 South Pringle Street
Baltimore, MD 21202
909 / 833-8873
ClineDesignAssoc.com

MIDDLEBURG COMMUNITIES

NOT FOR CONSTRUCTION

DESIGN DEVELOPMENT

PROJECT: 02.26.25
DATE: 02.26.25
REVISIONS: DATE

DRAWN BY: Author
CHECKED BY: Checker

EXTERIOR ELEVATIONS - UNIT C1 RG

A206.1



TH E4 - REAR ELEVATION

2

1/4" = 1'-0"



TH E4 - FRONT ELEVATION

1

1/4" = 1'-0"

GEN. NOTES

1. EXTERIOR MATERIALS, DETAILING AND COLORS TO WRAP CORNER AT ALL BAY CONDITIONS AND TERMINATE AT THE INSIDE CORNER, UNO.
2. SEAL ALL WALL PENETRATIONS WITH MEMBRANE FLASHING AT SURFACE OF EXTERIOR SHEATHING, UNO. SEE WATERPROOFING DETAILS.
3. PROVIDE 3/8" JOINT SPACE WITH SEALANT INTERFACE BETWEEN DISSIMILAR EXTERIOR FINISHES.
4. ALL FIBER CEMENT (FC) TO BE PRIMED AND PAINTED, SMOOTH PANEL WITH BATTENS PAINTED TO MATCH.
5. GC TO CONSOLIDATE AND ALIGN (VERTICALLY AND HORIZONTALLY) ALL DRYER AND EXHAUST VENTS. PROVIDE FLAT FC TRIM BLOCK AT EACH LOCATION. COORDINATE WITH MEP ARCHITECTURAL AND STRUCTURAL. GC TO REVIEW TRUSS SHOP DRAWINGS AND CONFIRM SPACING PRIOR TO APPROVAL. PAINT TO MATCH ADJACENT SURFACE.
6. FACTORY FINISH CONDUCTORS, SCUPPER AND DOWNSPOUTS TO MATCH ADJACENT SURFACES.
7. INSTALL 12" SELF-ADHERING MEMBRANE AT ALL INSIDE/OUTSIDE CORNERS. OVERLAP EACH SIDE 6" APPLY DIRECTLY OVER SHEATHING.
8. PROVIDE PREFABRICATED FLASHING COMPONENTS AT DRYER/EXHAUST VENTS. SEAL ALL DUCT PENETRATIONS WITH QUICK FLASH COMPONENTS.
9. ALL WINDOWS AND DOORS IN FC WALLS TO RECEIVE FC TRIM SURROUNDS.

SYM. LEGEND

- XX DENOTES MATERIAL
- XX DENOTES WINDOW NUMBER (SEE SHEET AX XX FOR SCHEDULE)

MATERIALS

- M1 FIBER CEMENT 8" LAP SIDING
- M2 FIBER CEMENT PANEL BOARD + BATTEN 1X2 BATTEN STRIP
- M3 FIBER CEMENT PANEL
- M4 ARCHITECTURAL SHINGLE ROOF

PAINT COLORS

REFER TO A9 SERIES FOR PAINT COLOR SCHEMES

KEY PLAN

cline

220 South Pringle Street
Bismarck, ND 58102-2923
909 / 833-8873
ClineDesignAssoc.com

MIDDLEBURG COMMUNITIES

NOT FOR
CONSTRUCTION

DESIGN
DEVELOPMENT

PROJECT:
DATE: 02.26.25
REVISIONS: DATE

DRAWN BY: Author
CHECKED BY: Checker

EXTERIOR
ELEVATIONS - TH E4

A219.2



TH E6 - REAR ELEVATION 2



TH E6 - FRONT ELEVATION 1

GEN. NOTES

1. EXTERIOR MATERIALS, DETAILING AND COLORS TO WRAP CORNER AT ALL BAY CONDITIONS AND TERMINATE AT THE INSIDE CORNER, UNO.
2. SEAL ALL WALL PENETRATIONS WITH MEMBRANE FLASHING AT SURFACE OF EXTERIOR SHEATHING, UNO. SEE WATERPROOFING DETAILS.
3. PROVIDE 3/8" JOINT SPACE WITH SEALANT INTERFACE BETWEEN DISSIMILAR EXTERIOR FINISHES.
4. ALL FIBER CEMENT (FC) TO BE PRIMED AND PAINTED, SMOOTH PANEL WITH BATTENS PAINTED TO MATCH.
5. GC TO CONSOLIDATE AND ALIGN (VERTICALLY AND HORIZONTALLY) ALL DRYER AND EXHAUST VENTS. PROVIDE FLAT FC TRIM BLOCK AT EACH LOCATION. COORDINATE WITH MEP ARCHITECTURAL AND STRUCTURAL. GC TO REVIEW TRUSS SHOP DRAWINGS AND CONFIRM SPACING PRIOR TO APPROVAL. PAINT TO MATCH ADJACENT SURFACE.
6. FACTORY FINISH CONDUCTORS, SCUPPER AND DOWNSPOUTS TO MATCH ADJACENT SURFACES.
7. INSTALL 12" SELF-ADHERING MEMBRANE AT ALL INSIDE/OUTSIDE CORNERS. OVERLAP EACH SIDE 6". APPLY DIRECTLY OVER SHEATHING.
8. PROVIDE PREFABRICATED FLASHING COMPONENTS AT DRYER/EXHAUST VENTS. SEAL ALL DUCT PENETRATIONS WITH QUICK FLASH COMPONENTS.
9. ALL WINDOWS AND DOORS IN FC WALLS TO RECEIVE FC TRIM SURROUNDS.

SYM. LEGEND

- XX DENOTES MATERIAL
- XX DENOTES WINDOW NUMBER (SEE SHEET AX XX FOR SCHEDULE)

MATERIALS

- M1 FIBER CEMENT 8" LAP SIDING
- M2 FIBER CEMENT PANEL BOARD + BATTEN 1X2 BATTEN STRIP
- M3 FIBER CEMENT PANEL
- M4 ARCHITECTURAL SHINGLE ROOF

PAINT COLORS

REFER TO A9 SERIES FOR PAINT COLOR SCHEMES

KEY PLAN

cline

220 South Pringleton St.
Bloomington, IN 47403-2903
909 / 833-8873
ClineDesignAssoc.com

MIDDLEBURG COMMUNITIES

NOT FOR CONSTRUCTION

DESIGN DEVELOPMENT


PROJECT: 02.26.25
DATE: 02.26.25
REVISIONS: DATE

DRAWN BY: Author
CHECKED BY: Checker


EXTERIOR ELEVATIONS - TH E6

A220.2

2/25/2025 9:50:25 AM C:\Users\matt\OneDrive\Documents\202501 - Building Plans - 822 - Apartments\W2.dwg

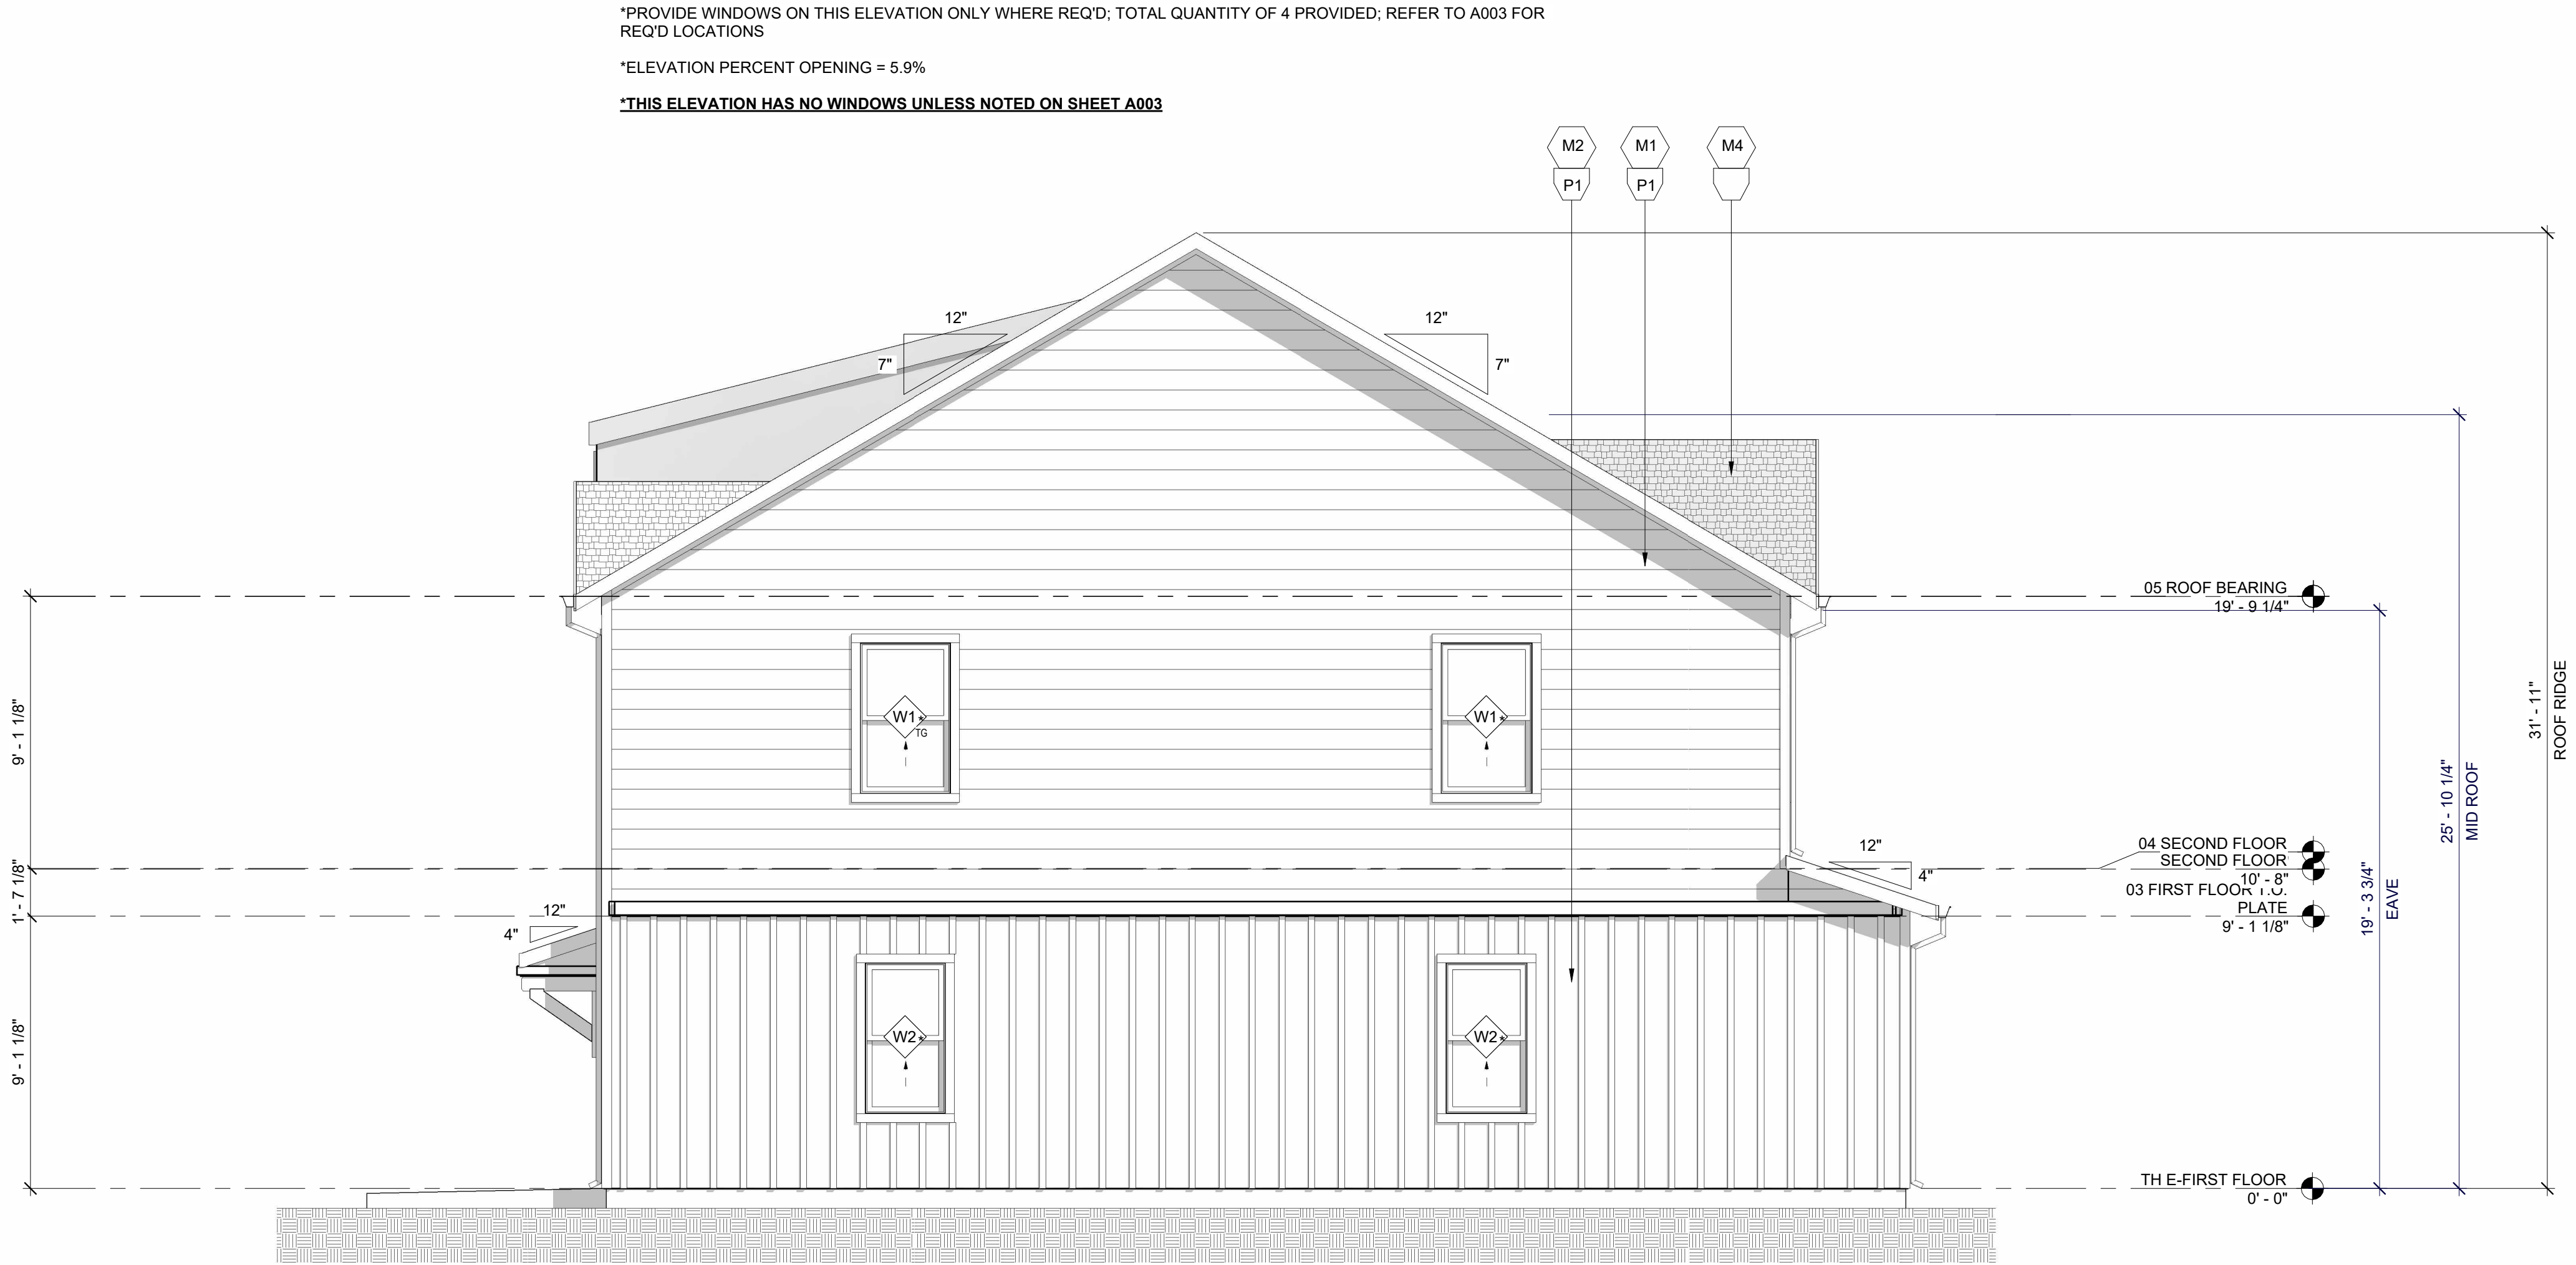

TH E - LEFT ELEVATION 2
1/4" = 1'-0"

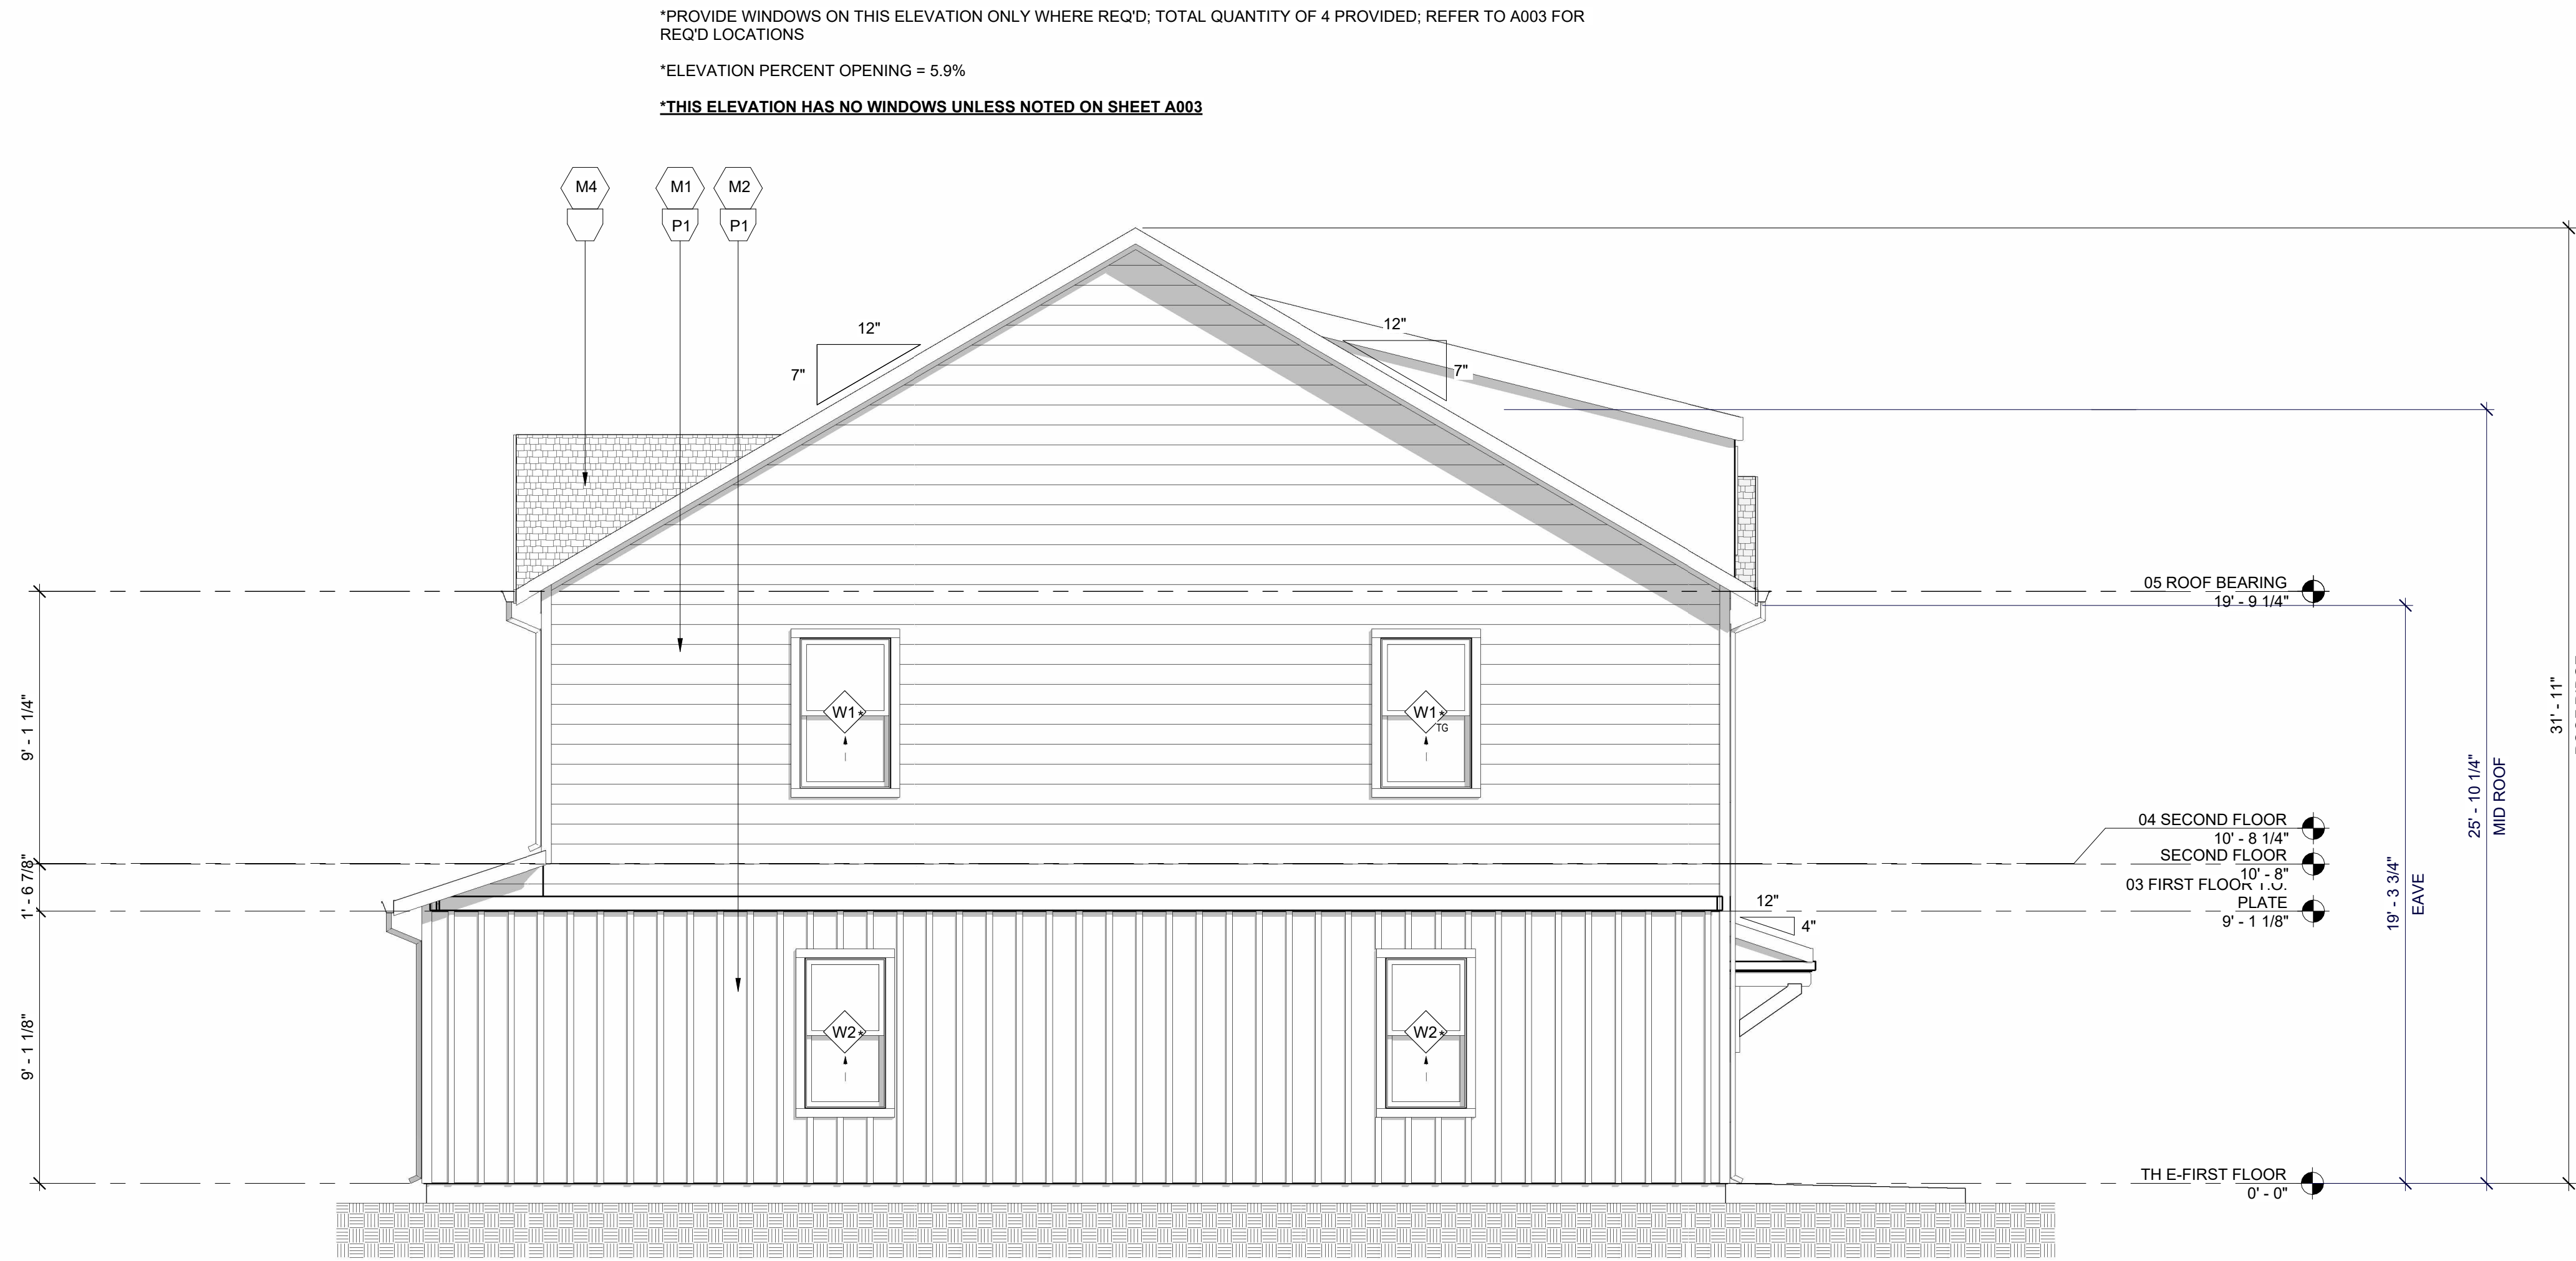

TH E - RIGHT ELEVATION 1
1/4" = 1'-0"

GEN. NOTES

1. EXTERIOR MATERIALS, DETAILING AND COLORS TO WRAP CORNER AT ALL BAY CONDITIONS AND TERMINATE AT THE INSIDE CORNER, UNO.
2. SEAL ALL WALL PENETRATIONS WITH MEMBRANE FLASHING AT SURFACE OF EXTERIOR SHEATHING, UNO. SEE WATERPROOFING DETAILS.
3. PROVIDE 3/8" JOINT SPACE WITH SEALANT INTERFACE BETWEEN DISSIMILAR EXTERIOR FINISHES.
4. ALL FIBER CEMENT (FC) TO BE PRIMED AND PAINTED, SMOOTH PANEL WITH BATTENS PAINTED TO MATCH.
5. GC TO CONSOLIDATE AND ALIGN (VERTICALLY AND HORIZONTALLY) ALL DRYER AND EXHAUST VENTS. PROVIDE FLAT FC TRIM BLOCK AT EACH LOCATION. COORDINATE WITH MEP ARCHITECTURAL AND STRUCTURAL. GC TO REVIEW TRUSS SHOP DRAWINGS AND CONFIRM SPACING PRIOR TO APPROVAL. PAINT TO MATCH ADJACENT SURFACE.
6. FACTORY FINISH CONDUCTORS, SCUPPER AND DOWNSPOUTS TO MATCH ADJACENT SURFACES.
7. INSTALL 12" SELF-ADHERING MEMBRANE AT ALL INSIDE/OUTSIDE CORNERS. OVERLAP EACH SIDE 6". APPLY DIRECTLY OVER SHEATHING.
8. PROVIDE PREFABRICATED FLASHING COMPONENTS AT DRYER/EXHAUST VENTS. SEAL ALL DUCT PENETRATIONS WITH QUICK FLASH COMPONENTS.
9. ALL WINDOWS AND DOORS IN FC WALLS TO RECEIVE FC TRIM SURROUNDS.

SYM. LEGEND

- XX) DENOTES MATERIAL
- XX) DENOTES WINDOW NUMBER (SEE SHEET AX XX FOR SCHEDULE)

MATERIALS

- M1) FIBER CEMENT 8" LAP SIDING
- M2) FIBER CEMENT PANEL BOARD + BATTEN 1X2 BATTEN STRIP
- M3) FIBER CEMENT PANEL
- M4) ARCHITECTURAL SHINGLE ROOF

PAINT COLORS

REFER TO A0 SERIES FOR PAINT COLOR SCHEMES

KEY PLAN

cline

220 South Pringlem St.
Birmingham, AL 35202
909 / 833-8873
ClineDesignAssoc.com

MIDDLEBURG COMMUNITIES

NOT FOR
CONSTRUCTION

DESIGN
DEVELOPMENT

PROJECT:
DATE: 02.26.25
REVISIONS: DATE

DRAWN BY: Author
CHECKED BY: Checker

EXTERIOR
ELEVATIONS - TH E

A221.2

GEN. NOTES

1. EXTERIOR MATERIALS, DETAILING AND COLORS TO WRAP CORNER AT ALL BAY CONDITIONS AND TERMINATE AT THE INSIDE CORNER, UNO.
2. SEAL ALL WALL PENETRATIONS WITH MEMBRANE FLASHING AT SURFACE OF EXTERIOR SHEATHING, UNO. SEE WATERPROOFING DETAILS.
3. PROVIDE 3/8" JOINT SPACE WITH SEALANT INTERFACE BETWEEN DISSIMILAR EXTERIOR FINISHES.
4. ALL FIBER CEMENT (FC) TO BE PRIMED AND PAINTED, SMOOTH PANEL WITH BATTENS PAINTED TO MATCH.
5. GC TO CONSOLIDATE AND ALIGN (VERTICALLY AND HORIZONTALLY) ALL DRYER AND EXHAUST VENTS. PROVIDE FLAT FC TRIM BLOCK AT EACH LOCATION. COORDINATE WITH MEP ARCHITECTURAL AND STRUCTURAL. GC TO REVIEW TRUSS SHOP DRAWINGS AND CONFIRM SPACING PRIOR TO APPROVAL. PAINT TO MATCH ADJACENT SURFACE.
6. FACTORY FINISH CONDUCTORS, SCUPPER AND DOWNSPOUTS TO MATCH ADJACENT SURFACES.
7. INSTALL 12" SELF-ADHERING MEMBRANE AT ALL INSIDE/OUTSIDE CORNERS. OVERLAP EACH SIDE 6". APPLY DIRECTLY OVER SHEATHING.
8. PROVIDE PREFABRICATED FLASHING COMPONENTS AT DRYER/EXHAUST VENTS. SEAL ALL DUCT PENETRATIONS WITH QUICK FLASH COMPONENTS.
9. ALL WINDOWS AND DOORS IN FC WALLS TO RECEIVE FC TRIM SURROUNDS.

SYM. LEGEND

- XX DENOTES MATERIAL
- XX DENOTES WINDOW NUMBER (SEE SHEET AX XX FOR SCHEDULE)

MATERIALS

- M1 FIBER CEMENT 8" LAP SIDING
- M2 FIBER CEMENT PANEL BOARD + BATTEN 1X2 BATTEN STRIP
- M3 FIBER CEMENT PANEL
- M4 ARCHITECTURAL SHINGLE ROOF

PAINT COLORS

REFER TO A0 SERIES FOR PAINT COLOR SCHEMES

KEY PLAN

TH F4- REAR ELEVATION

1/4" = 1'-0"

2



TH F4- FRONT ELEVATION

1/4" = 1'-0"

1





TH F6- REAR ELEVATION 2
1/4" = 1'-0"



TH F6- FRONT ELEVATION 1
1/4" = 1'-0"

cline

220 South Pringle Street
Bloomington, IL 61820
909 / 833-8873
ClineDesignAssoc.com

MIDDLEBURG COMMUNITIES

NOT FOR
CONSTRUCTION

DESIGN
DEVELOPMENT


PROJECT: 02.26.25
DATE: 02.26.25
REVISIONS: DATE

DRAWN BY: Author
CHECKED BY: Checker

EXTERIOR
ELEVATIONS - TH F6

A223.2


2/25/2025 9:52:39 AM C:\Users\jacob@clinedesign.com\Documents\2252501 - Bentley\Sheet - 02 - Exterior\TH F - 02 - Exterior\TH F - 02 - Exterior.dwg

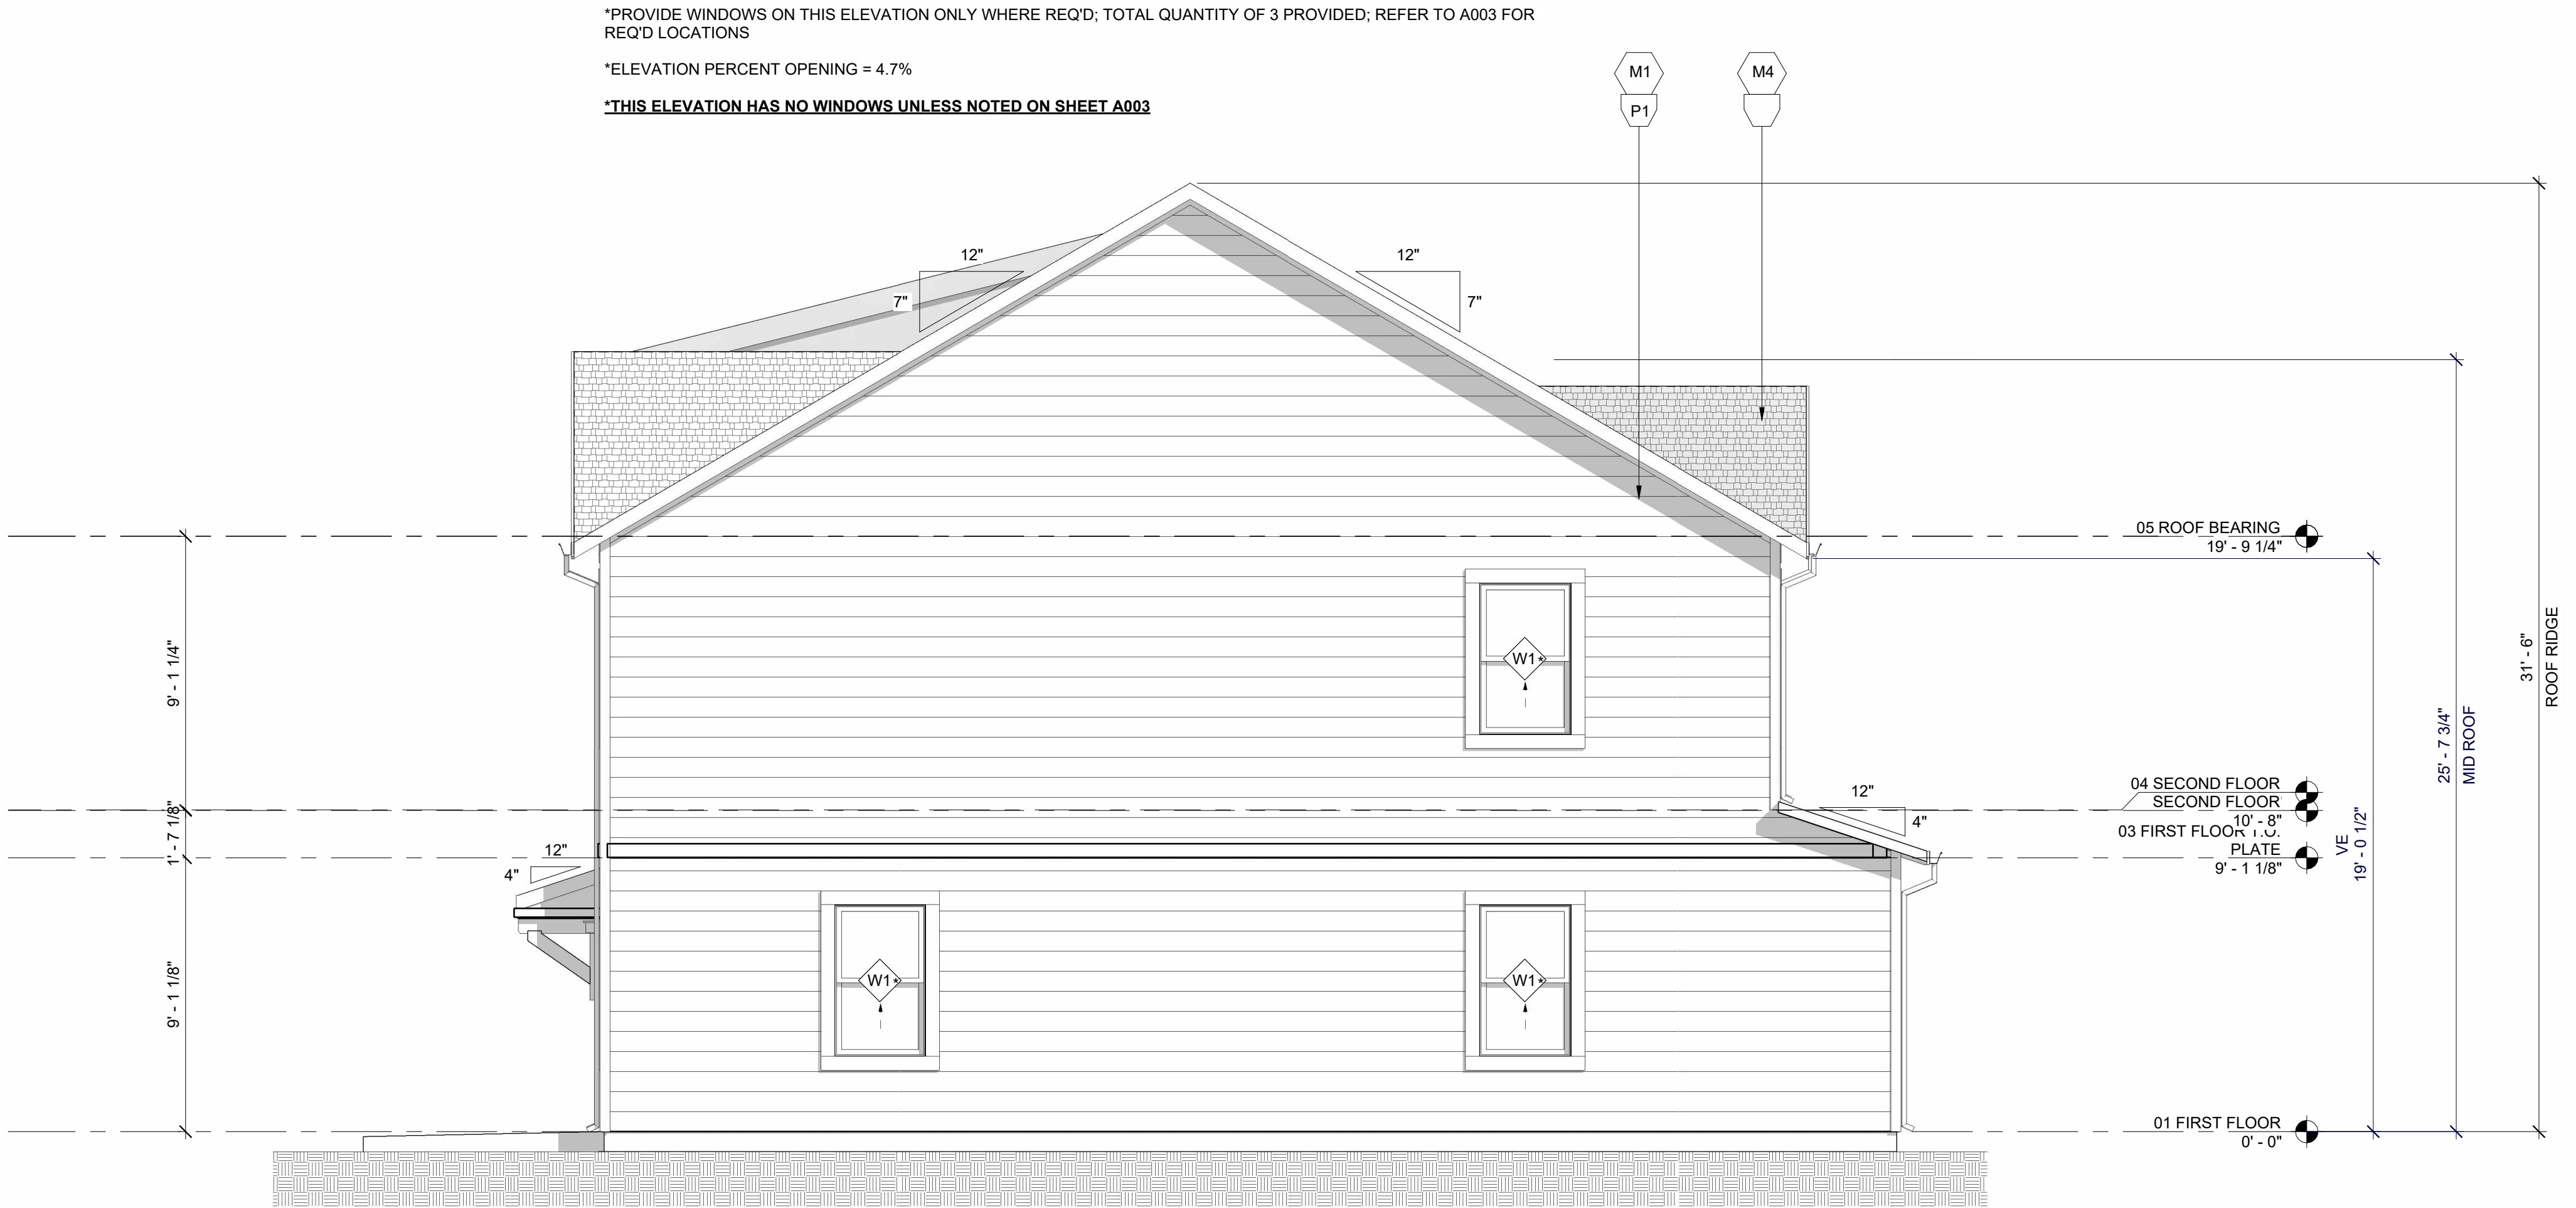

TH F - LEFT ELEVATION

2

1/4" = 1'-0"

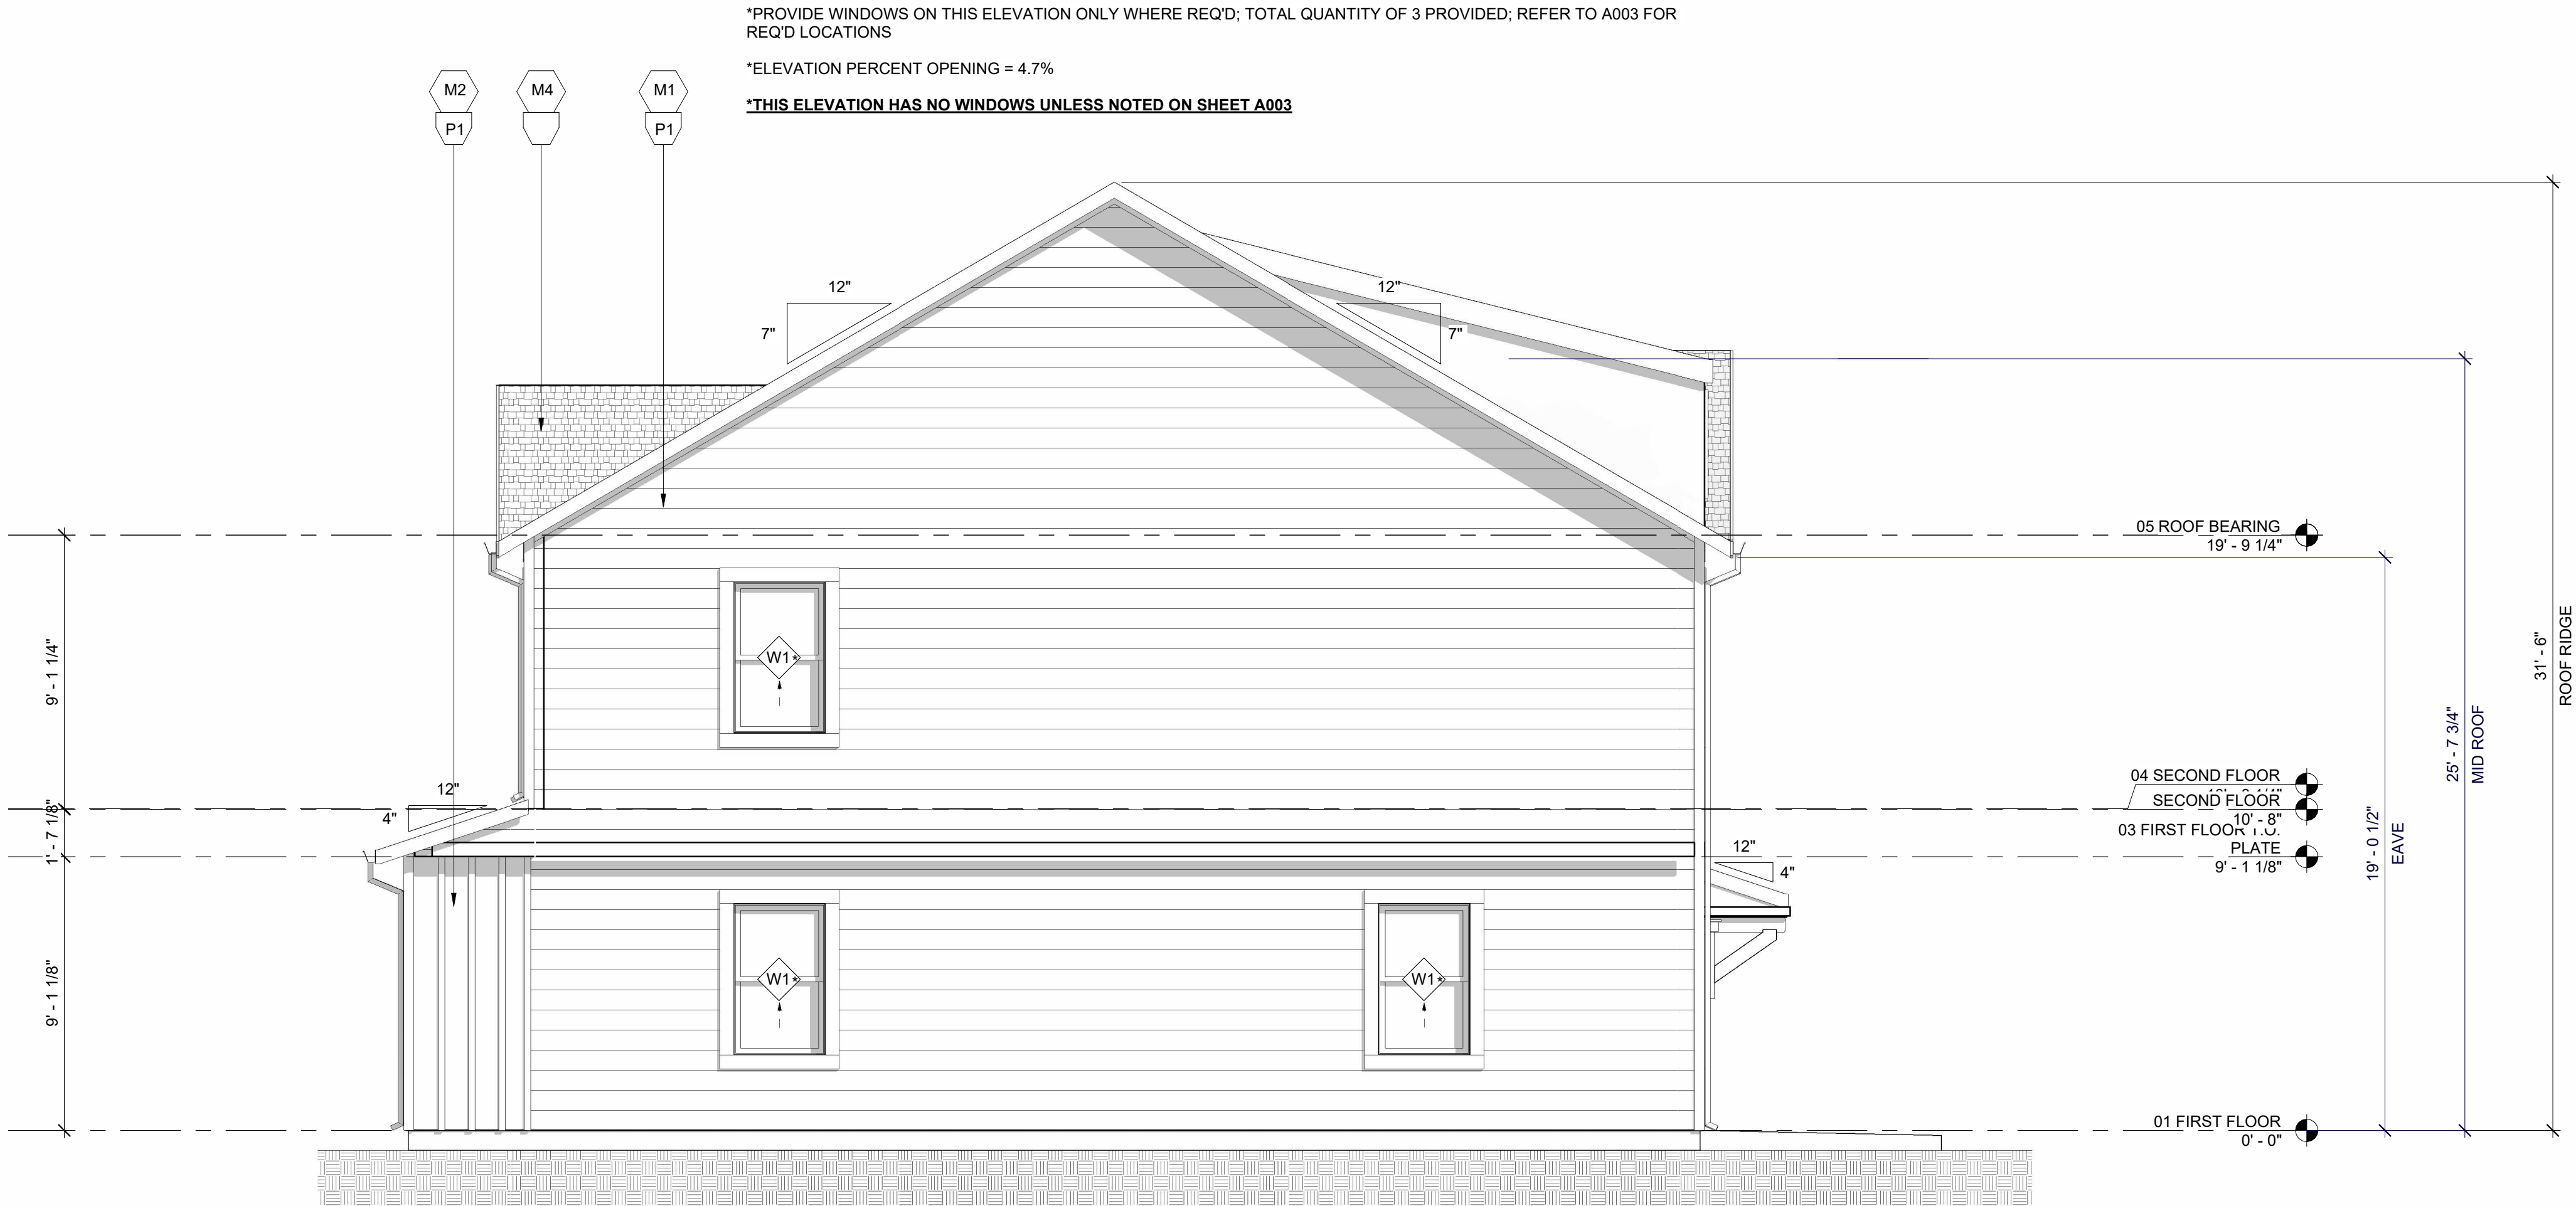

TH F - RIGHT ELEVATION

1

1/4" = 1'-0"

GEN. NOTES

1. EXTERIOR MATERIALS, DETAILING AND COLORS TO WRAP CORNER AT ALL BAY CONDITIONS AND TERMINATE AT THE INSIDE CORNER, UNO.
2. SEAL ALL WALL PENETRATIONS WITH MEMBRANE FLASHING AT SURFACE OF EXTERIOR SHEATHING, UNO. SEE WATERPROOFING DETAILS.
3. PROVIDE 3/8" JOINT SPACE WITH SEALANT INTERFACE BETWEEN DISSIMILAR EXTERIOR FINISHES.
4. ALL FIBER CEMENT (FC) TO BE PRIMED AND PAINTED, SMOOTH PANEL WITH BATTENS PAINTED TO MATCH.
5. GC TO CONSOLIDATE AND ALIGN (VERTICALLY AND HORIZONTALLY) ALL DRYER AND EXHAUST VENTS. PROVIDE FLAT FC TRIM BLOCK AT EACH LOCATION. COORDINATE WITH MEP ARCHITECTURAL AND STRUCTURAL. GC TO REVIEW TRUSS SHOP DRAWINGS AND CONFIRM SPACING PRIOR TO APPROVAL. PAINT TO MATCH ADJACENT SURFACE.
6. FACTORY FINISH CONDUCTORS, SCUPPER AND DOWNSPOUTS TO MATCH ADJACENT SURFACES.
7. INSTALL 12" SELF-ADHERING MEMBRANE AT ALL INSIDE/OUTSIDE CORNERS. OVERLAP EACH SIDE 6". APPLY DIRECTLY OVER SHEATHING.
8. PROVIDE PREFABRICATED FLASHING COMPONENTS AT DRYER/EXHAUST VENTS. SEAL ALL DUCT PENETRATIONS WITH QUICK FLASH COMPONENTS.
9. ALL WINDOWS AND DOORS IN FC WALLS TO RECEIVE FC TRIM SURROUNDS.

SYM. LEGEND

- XX DENOTES MATERIAL
- XX DENOTES WINDOW NUMBER (SEE SHEET AX-XX FOR SCHEDULE)

MATERIALS

- M1 FIBER CEMENT 8" LAP SIDING
- M2 FIBER CEMENT PANEL BOARD + BATTEN 1X2 BATTEN STRIP
- M3 FIBER CEMENT PANEL
- M4 ARCHITECTURAL SHINGLE ROOF

PAINT COLORS

REFER TO A0 SERIES FOR PAINT COLOR SCHEMES

KEY PLAN

NOT FOR
CONSTRUCTION

DESIGN
DEVELOPMENT

PROJECT:
DATE: 02.26.25
REVISIONS: DATE

DRAWN BY: Author
CHECKED BY: Checker


EXTERIOR
ELEVATIONS - TH F

A224.2

© 2025 CLINE DESIGN ASSOCIATES, ALL RIGHTS RESERVED. THIS DOCUMENT IS FOR REVIEW ONLY. IT IS NOT TO BE REPRODUCED, COPIED, OR OTHERWISE USED IN ANY MANNER WITHOUT THE WRITTEN PERMISSION AND CONSENT OF CLINE DESIGN ASSOCIATES, INC.




CLUBHOUSE - SOUTH ELEVATION

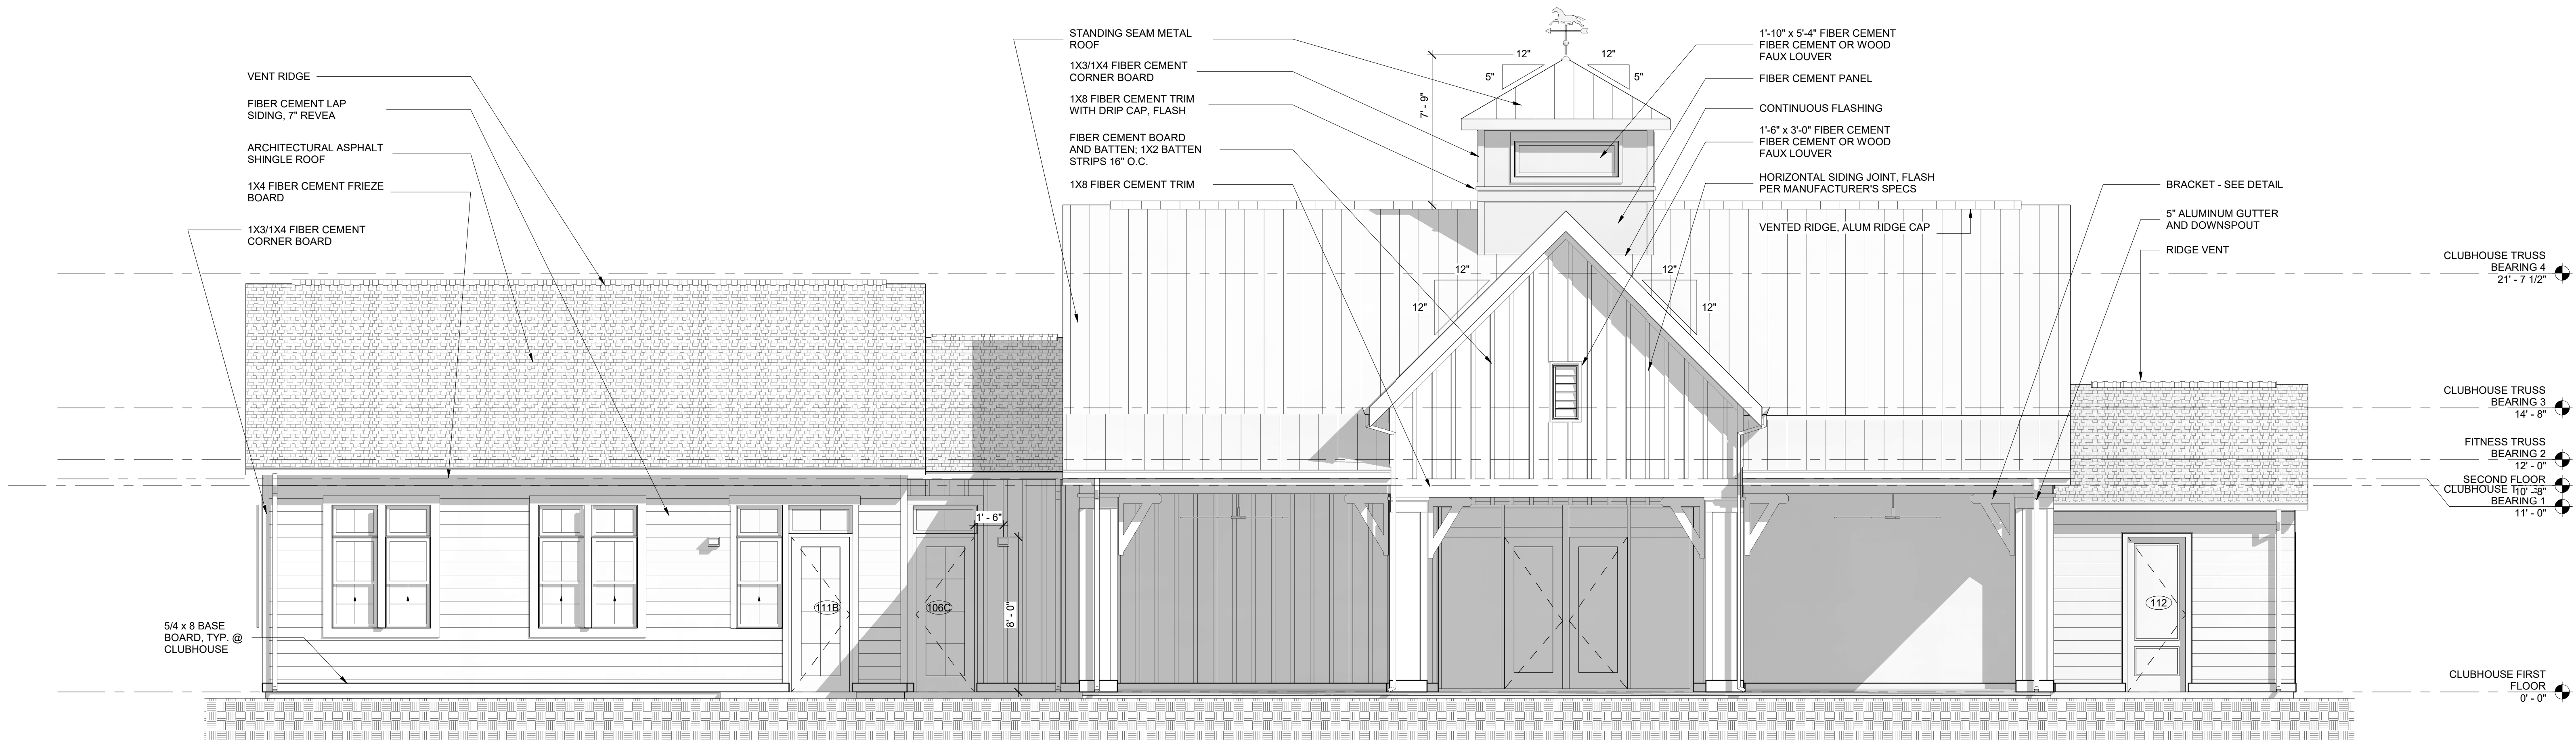

CLUBHOUSE - NORTH ELEVATION



CLUBHOUSE - WEST ELEVATION

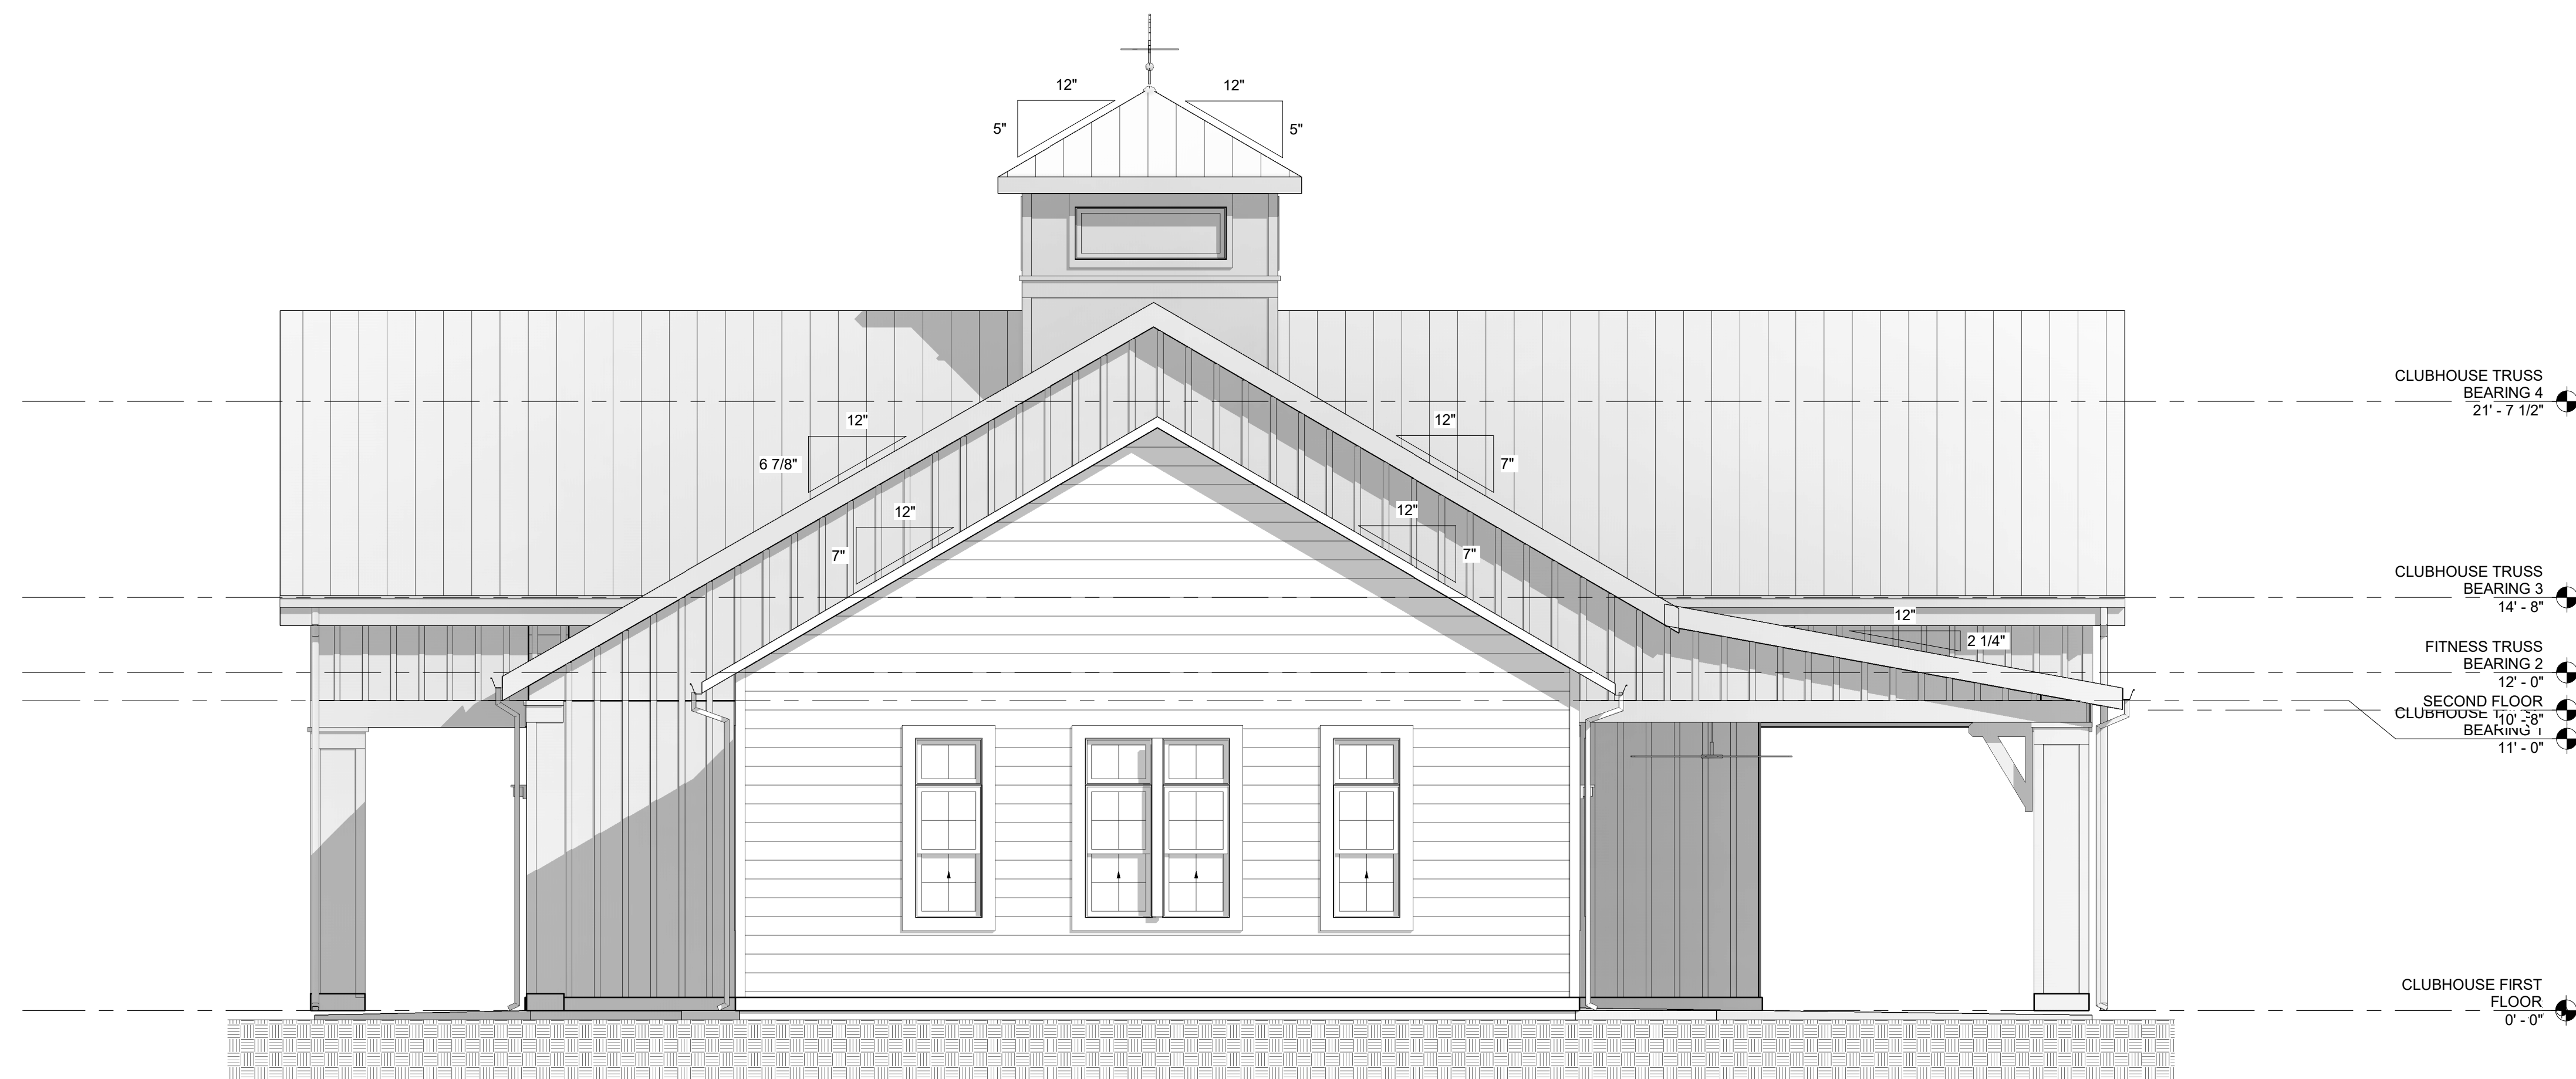

CLUBHOUSE - EAST ELEVATION

XX DOOR TAG; SEE DOOR SCHEDULE

(REFER TO FLOOR PLANS AND
ELEVATIONS FOR LOCATIONS. FINAL
LOCATIONS TO BE COORDINATED WITH
MASONRY CONTRACTOR AND
APPROVED BY ARCHITECT)

- * ALL JOINTS TO BE CONFIRMED/ COORDINATED WITH STRUCTURAL DRAWINGS, NOTES, SPECIFICATIONS, ETC.





1. PROVIDE ISOLATION JOINTS (EXPANSION JOINTS) AT ALL SLAB TO COLUMN, SLAB TO WALL, OR SLAB TO DISSIMILAR MATERIAL LOCATIONS.
2. PROVIDE CONSTRUCTION JOINTS AT ALL REQUIRED JOINTS TO EITHER BE KEYED OR DOWELED. PREVENT BONDING OF ADJACENT SLABS WITH APPROPRIATE METHOD(S).
3. PROVIDE CONTROL JOINTS IN EXPOSED CONCRETE SLABS AT 15' TO 20' O.C. EA. WAY OR WHEN REQUIRED TO GO TO "BREAK" AN IRREGULAR SHAPED SLAB INTO SQUARE OR RECTANGULAR SECTIONS.

1. ALL EXTERIOR GWB CEILINGS TO BE PAINTED UNLESS OTHERWISE NOTED.
2. SEE "G" SERIES FOR LIFE SAFETY INFORMATION.
3. ALL SEALANT IS TO MATCH ADJACENT SURFACES.
4. ALL DIMENSIONS ARE TAKEN FROM EXTERIOR FACE OF STUD WALLS, EXTERIOR FACE OF CMU/CONCRETE WALLS, COLUMNS, WINDOW CENTERLINES, & OPENINGS UNLESS OTHERWISE NOTED.
5. SEE EXT. ELEVATIONS FOR LOCATION & TAGS OF EXTERIOR FINISHES.
6. SEE UNIT PLANS (44.00 SERIES) FOR UNIT DOOR TAGS & WINDOW TAGS.
7. ALL EXTERIOR BALCONIES & WALKS TO SLOPE 1/4" PER 1' 0" AWAY FROM UNIT DOORS.
8. SPOT ELEVATIONS INDICATED ARE FOR ARCHITECTURAL COORDINATION ONLY. SEE CIVIL DRAWINGS FOR ACTUAL SITE SPECIFIC ELEVATIONS.
9. FIRE-RESISTANT SEPARATORS TO EXTEND INTO ALL EAVES & DORMERS AT TENANT SEPARATION.
10. ALL EXTERIOR ACCESSED STORAGE CLOSURES, MECHANICAL, FIRE, SMOKE, SINKER ROOMS AND ANY OTHER EXTERIOR ACCESSED UNCONDITIONED SPACE AT ALL EXTERIOR WALLS OF TYPE OF MOISTURE RESISTANT GWB. FIRE RESISTANCE SHOWN ON PLANS MUST BE MAINTAINED.




ROOF AREA (RA): 1624.42 SF
REQ'D VENTILATION (RA/300) = 5.41
UPPER ROOF REQ'D (5.41 * 50%) = 2.71
LOWER ROOF REQ'D (5.41 * 50%) = 2.71




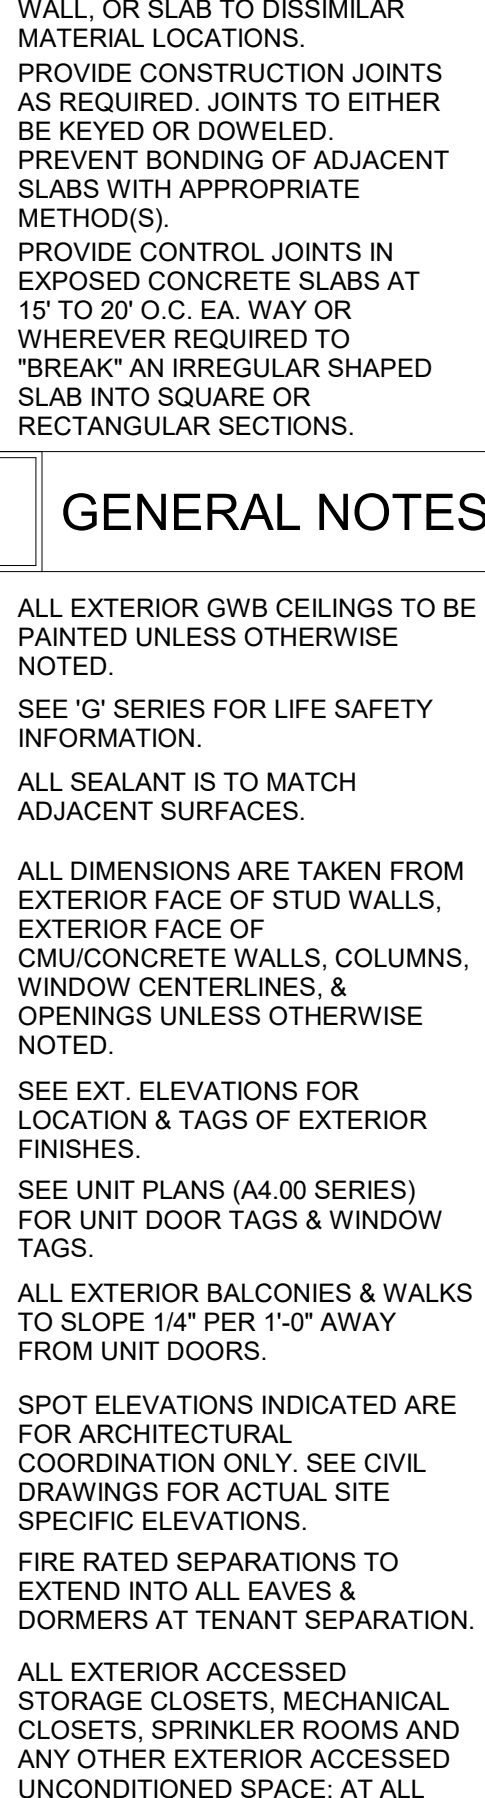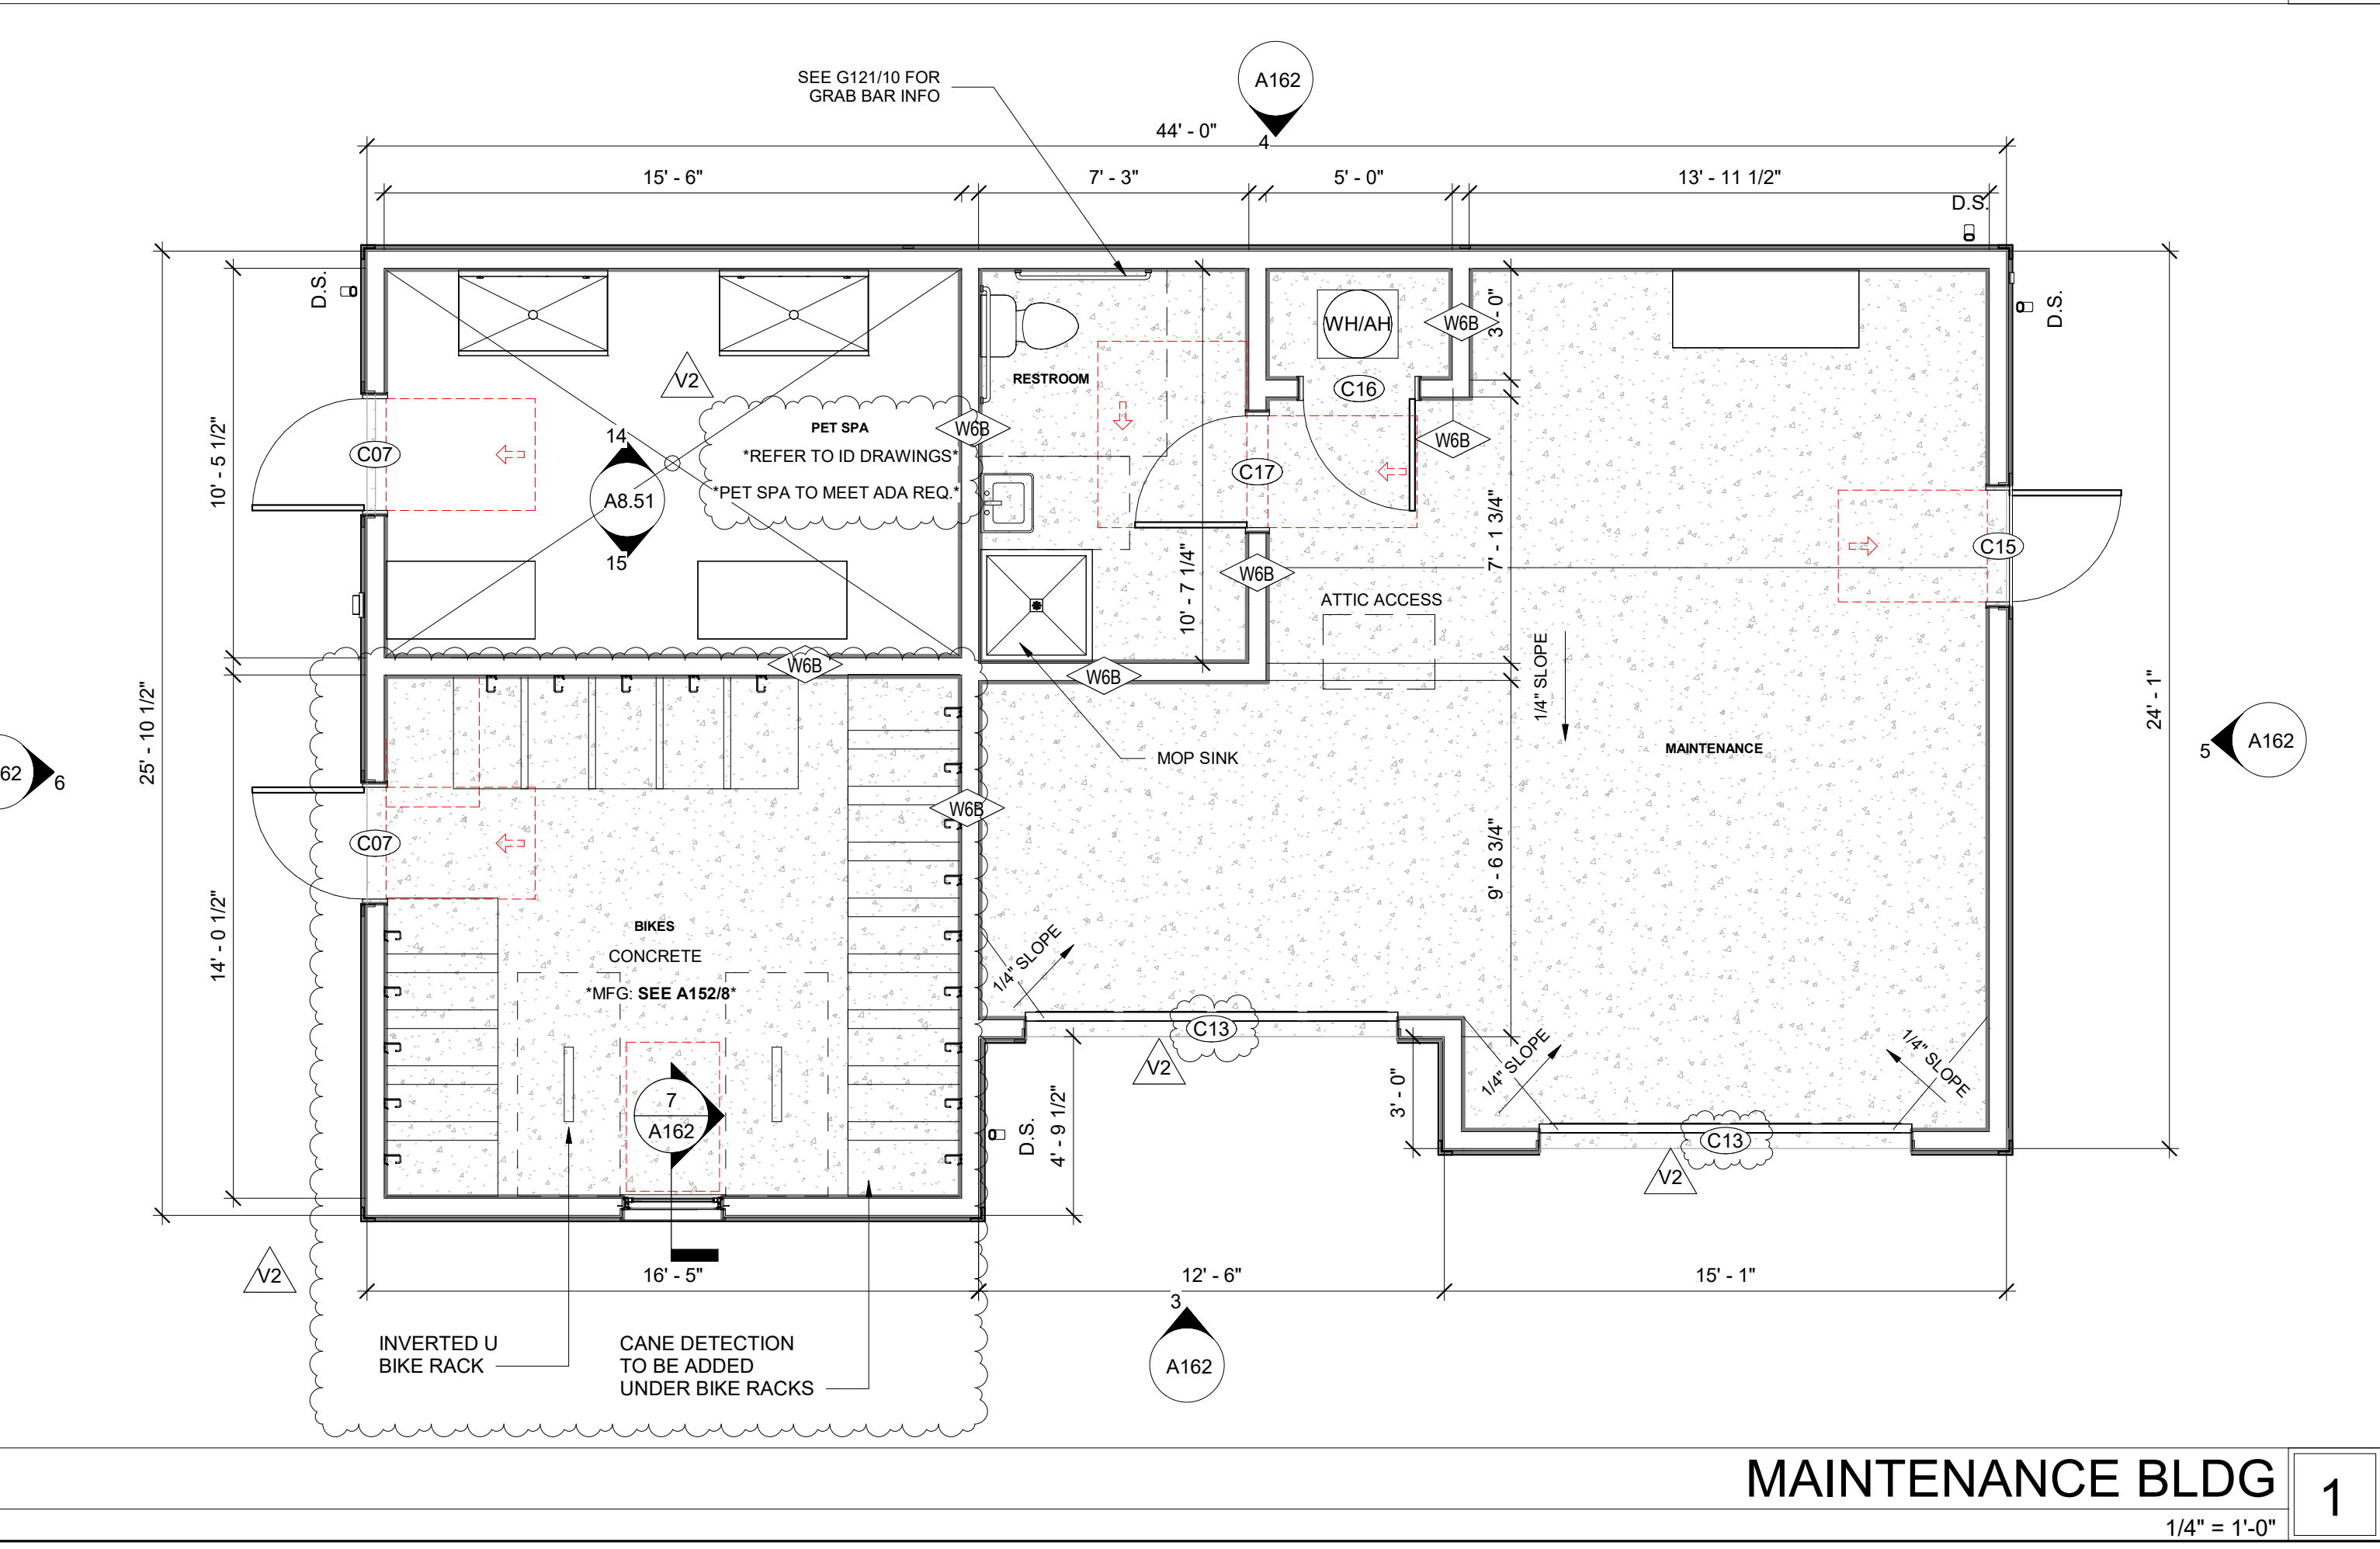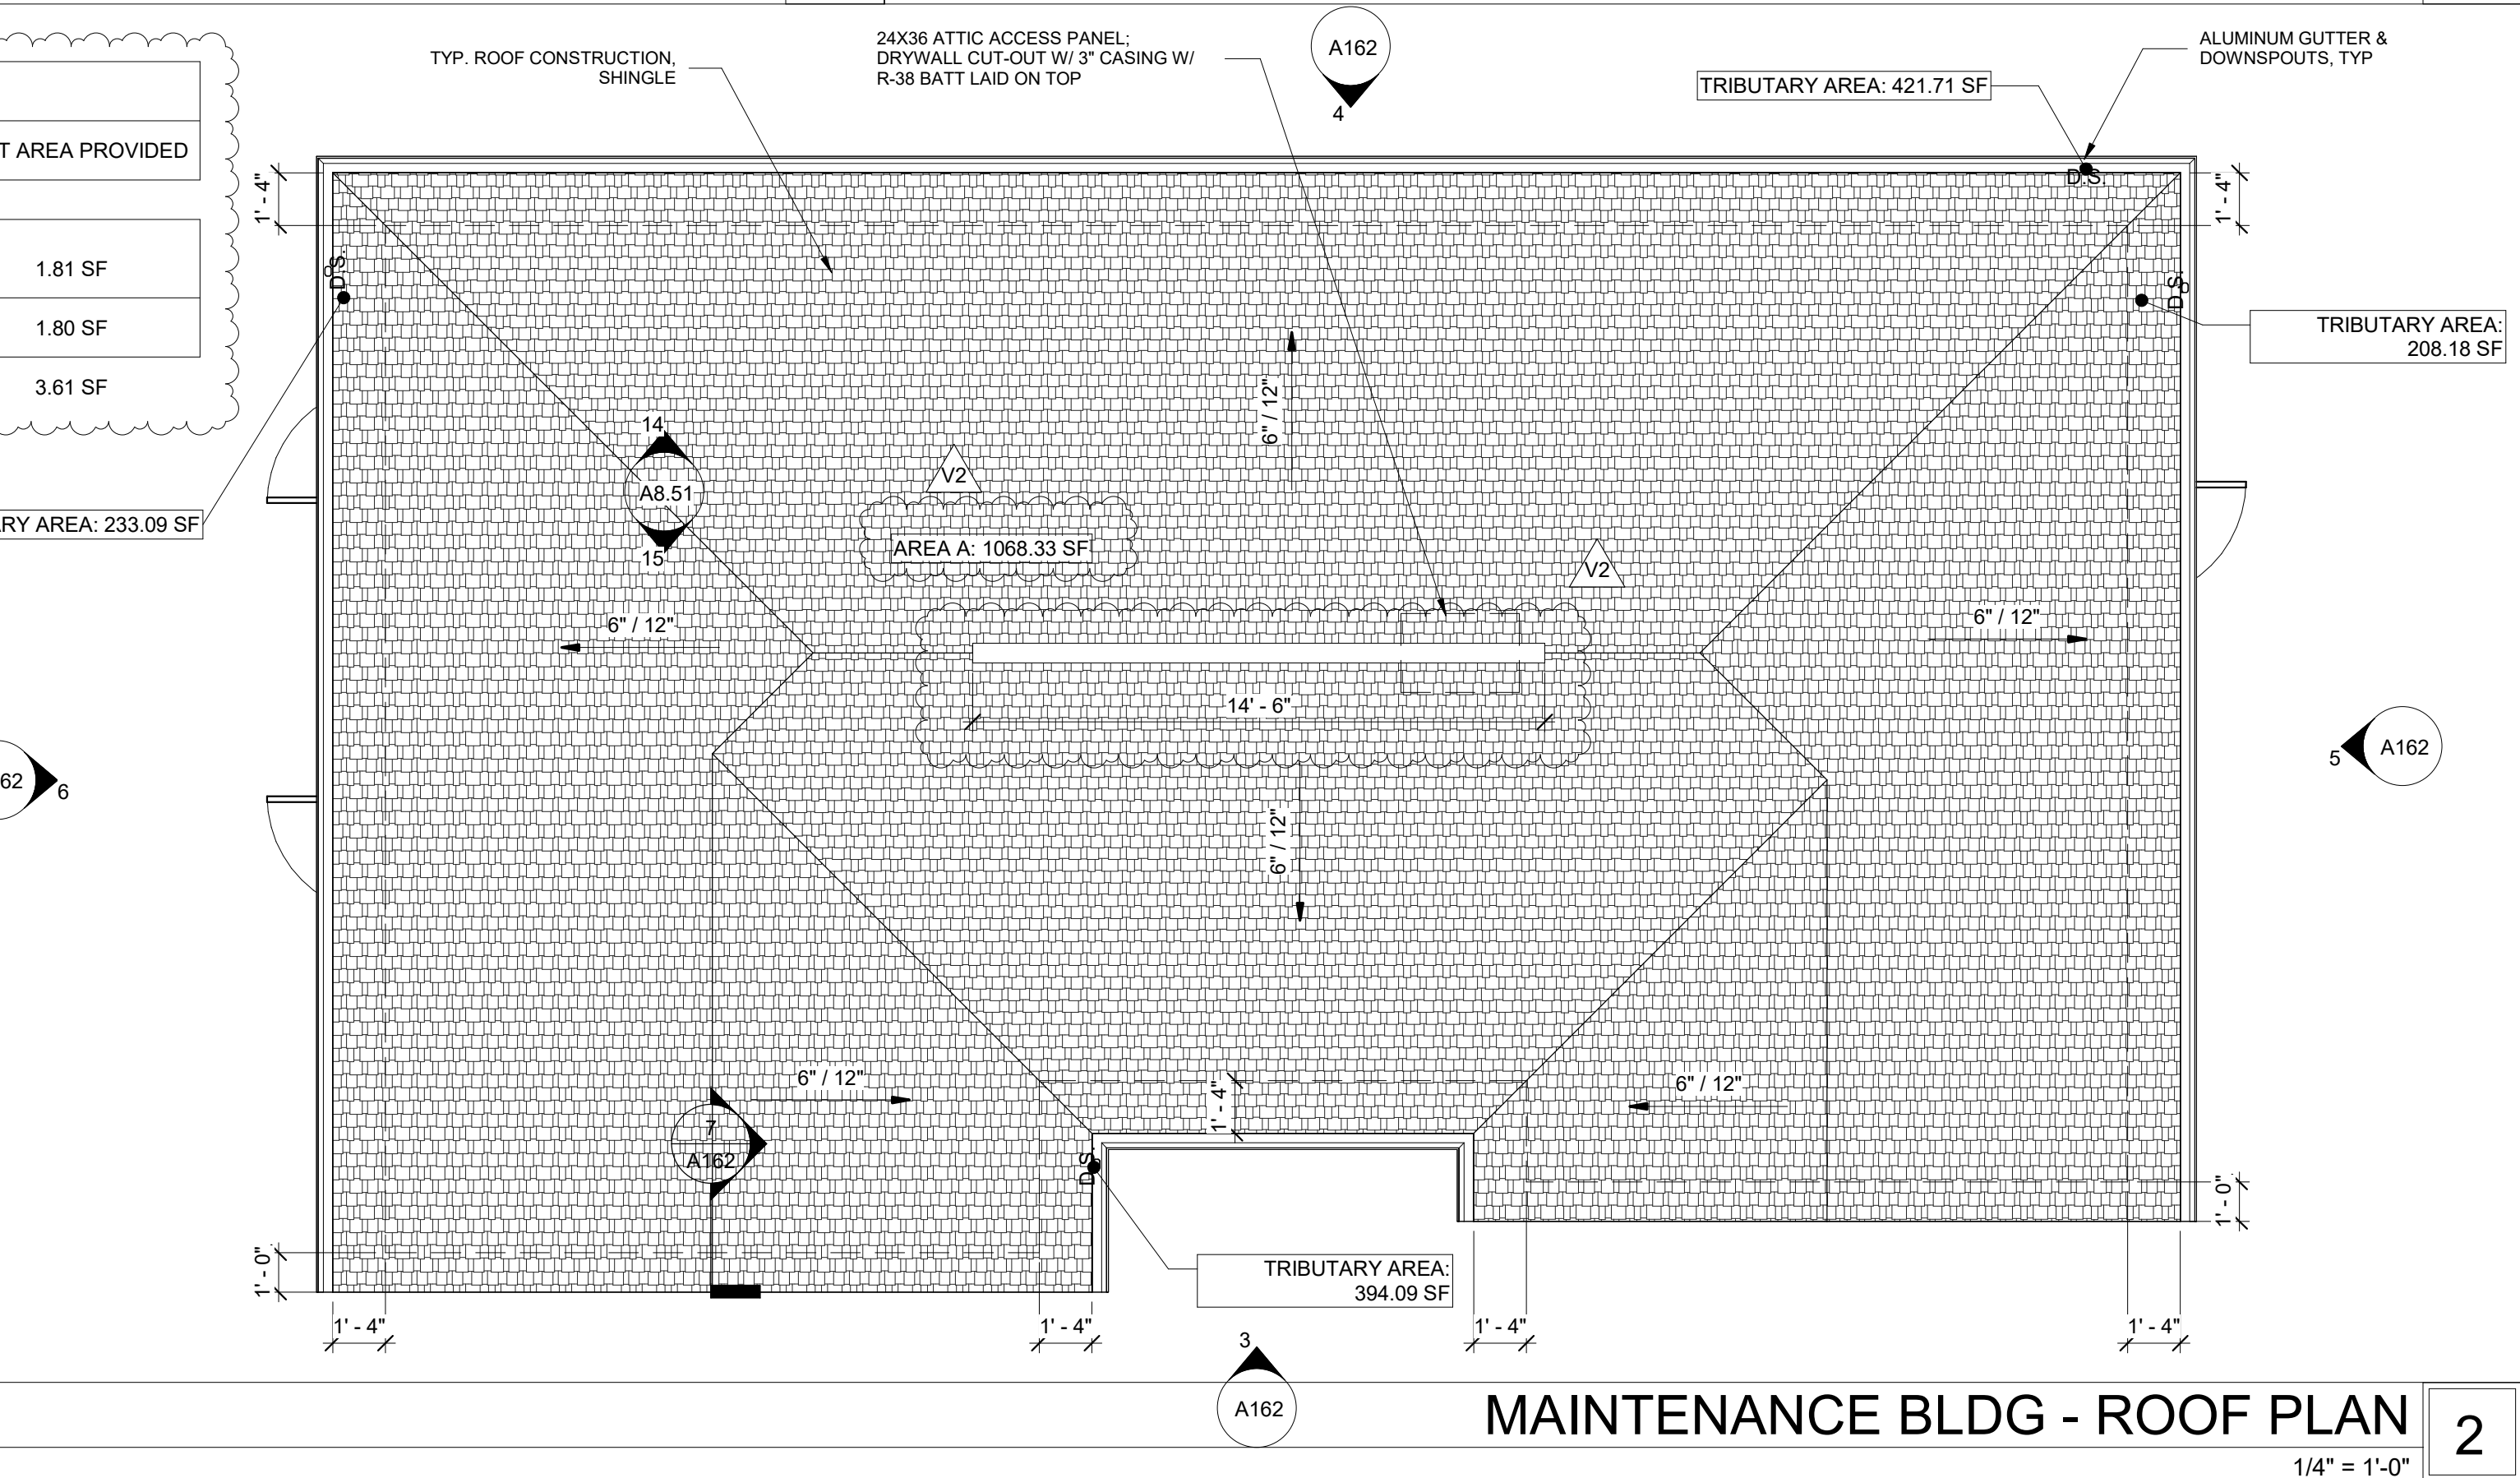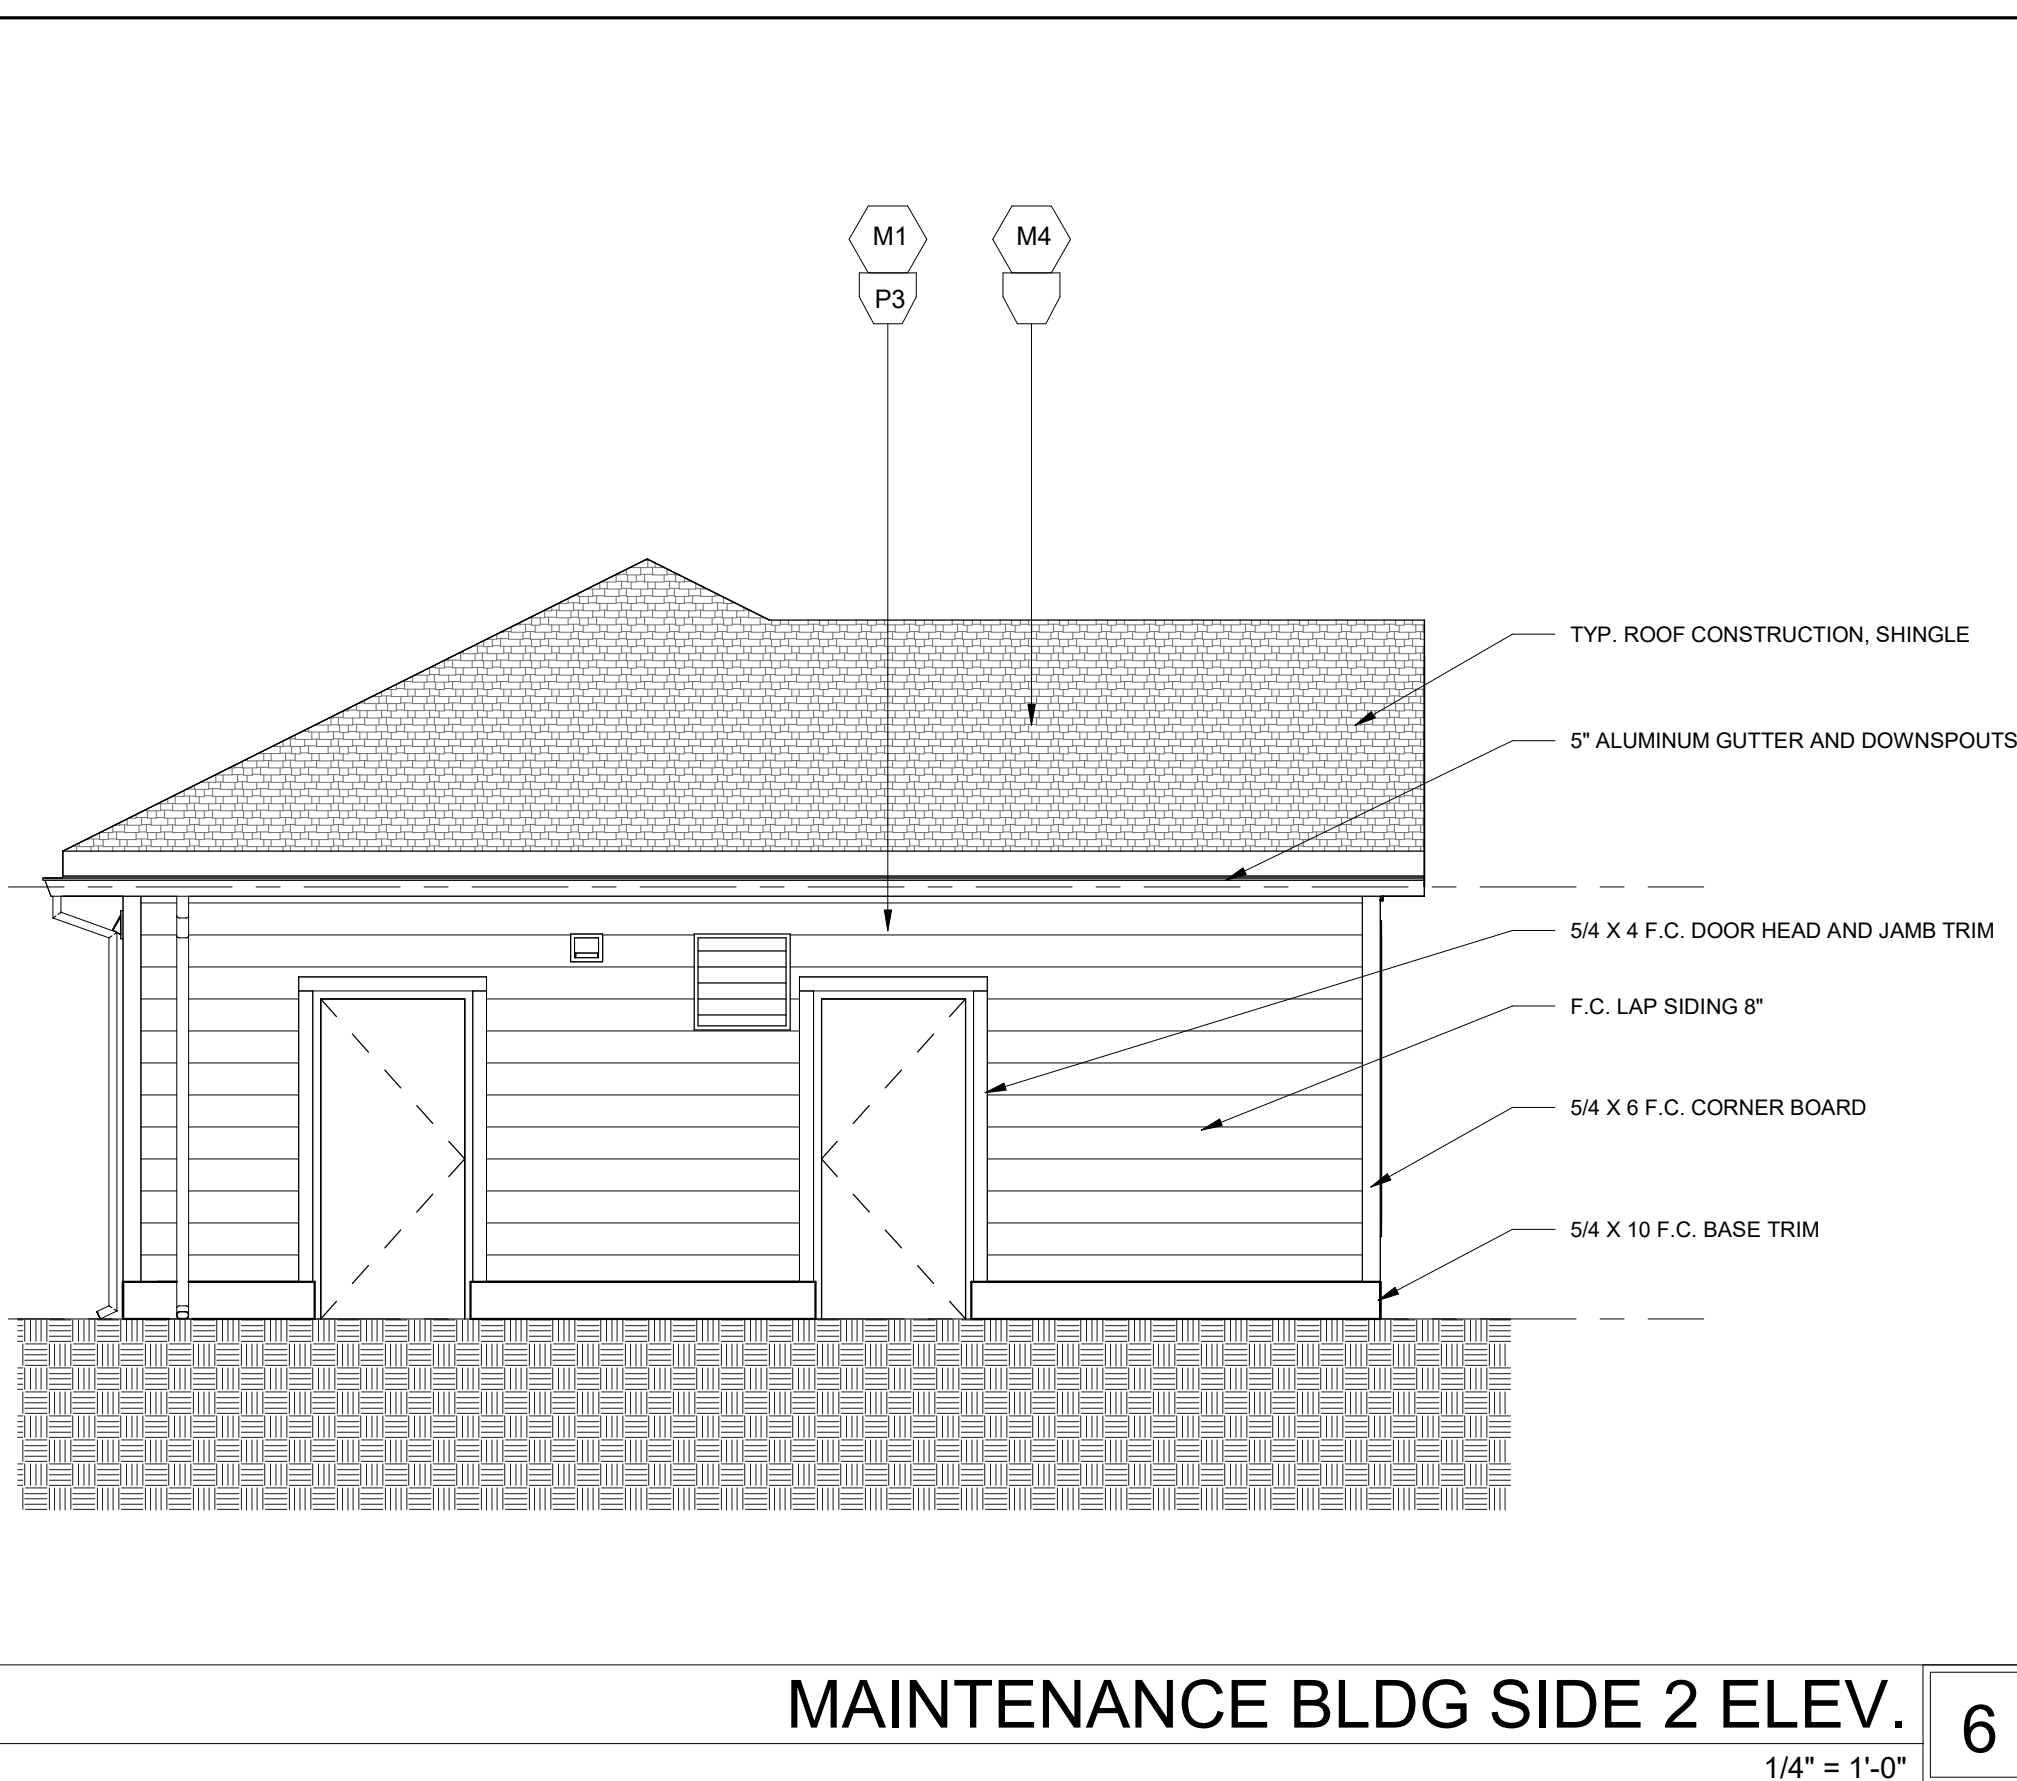


1/25/2024 4:52:27 PM C:\2024\10220000\1021 - Bay Area Mailbox Coastal Mailbox Prototype.rvt

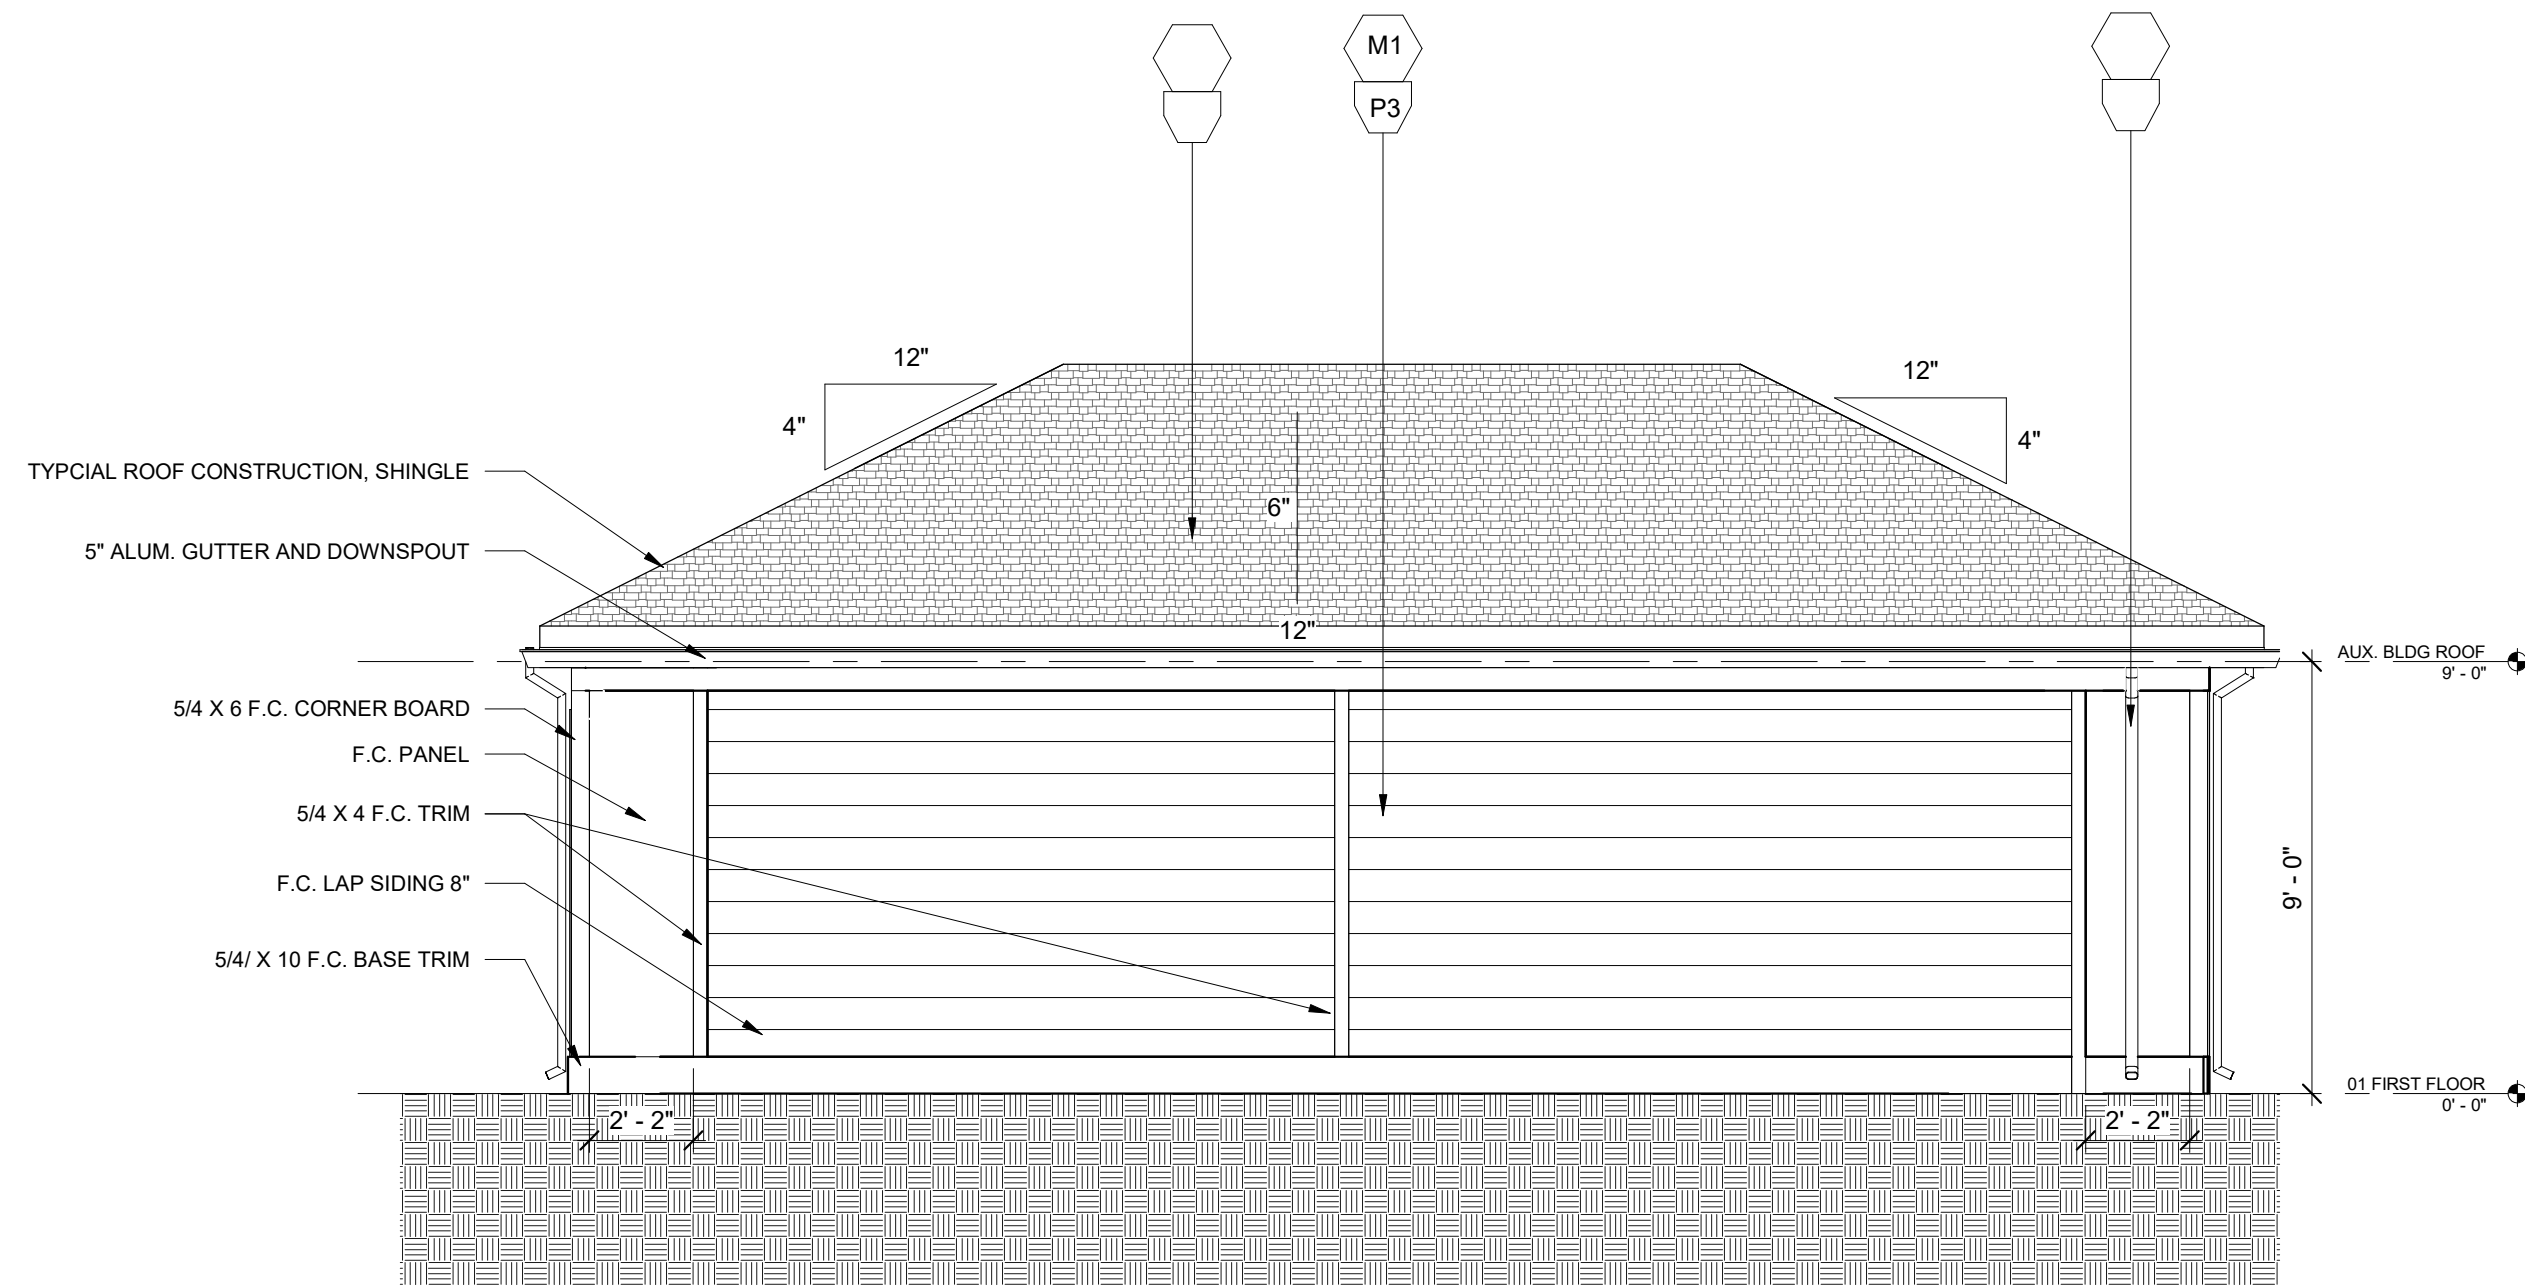


MAIL KIOSK SIDE 1 ELEV. 6
1/4" = 1'-0"

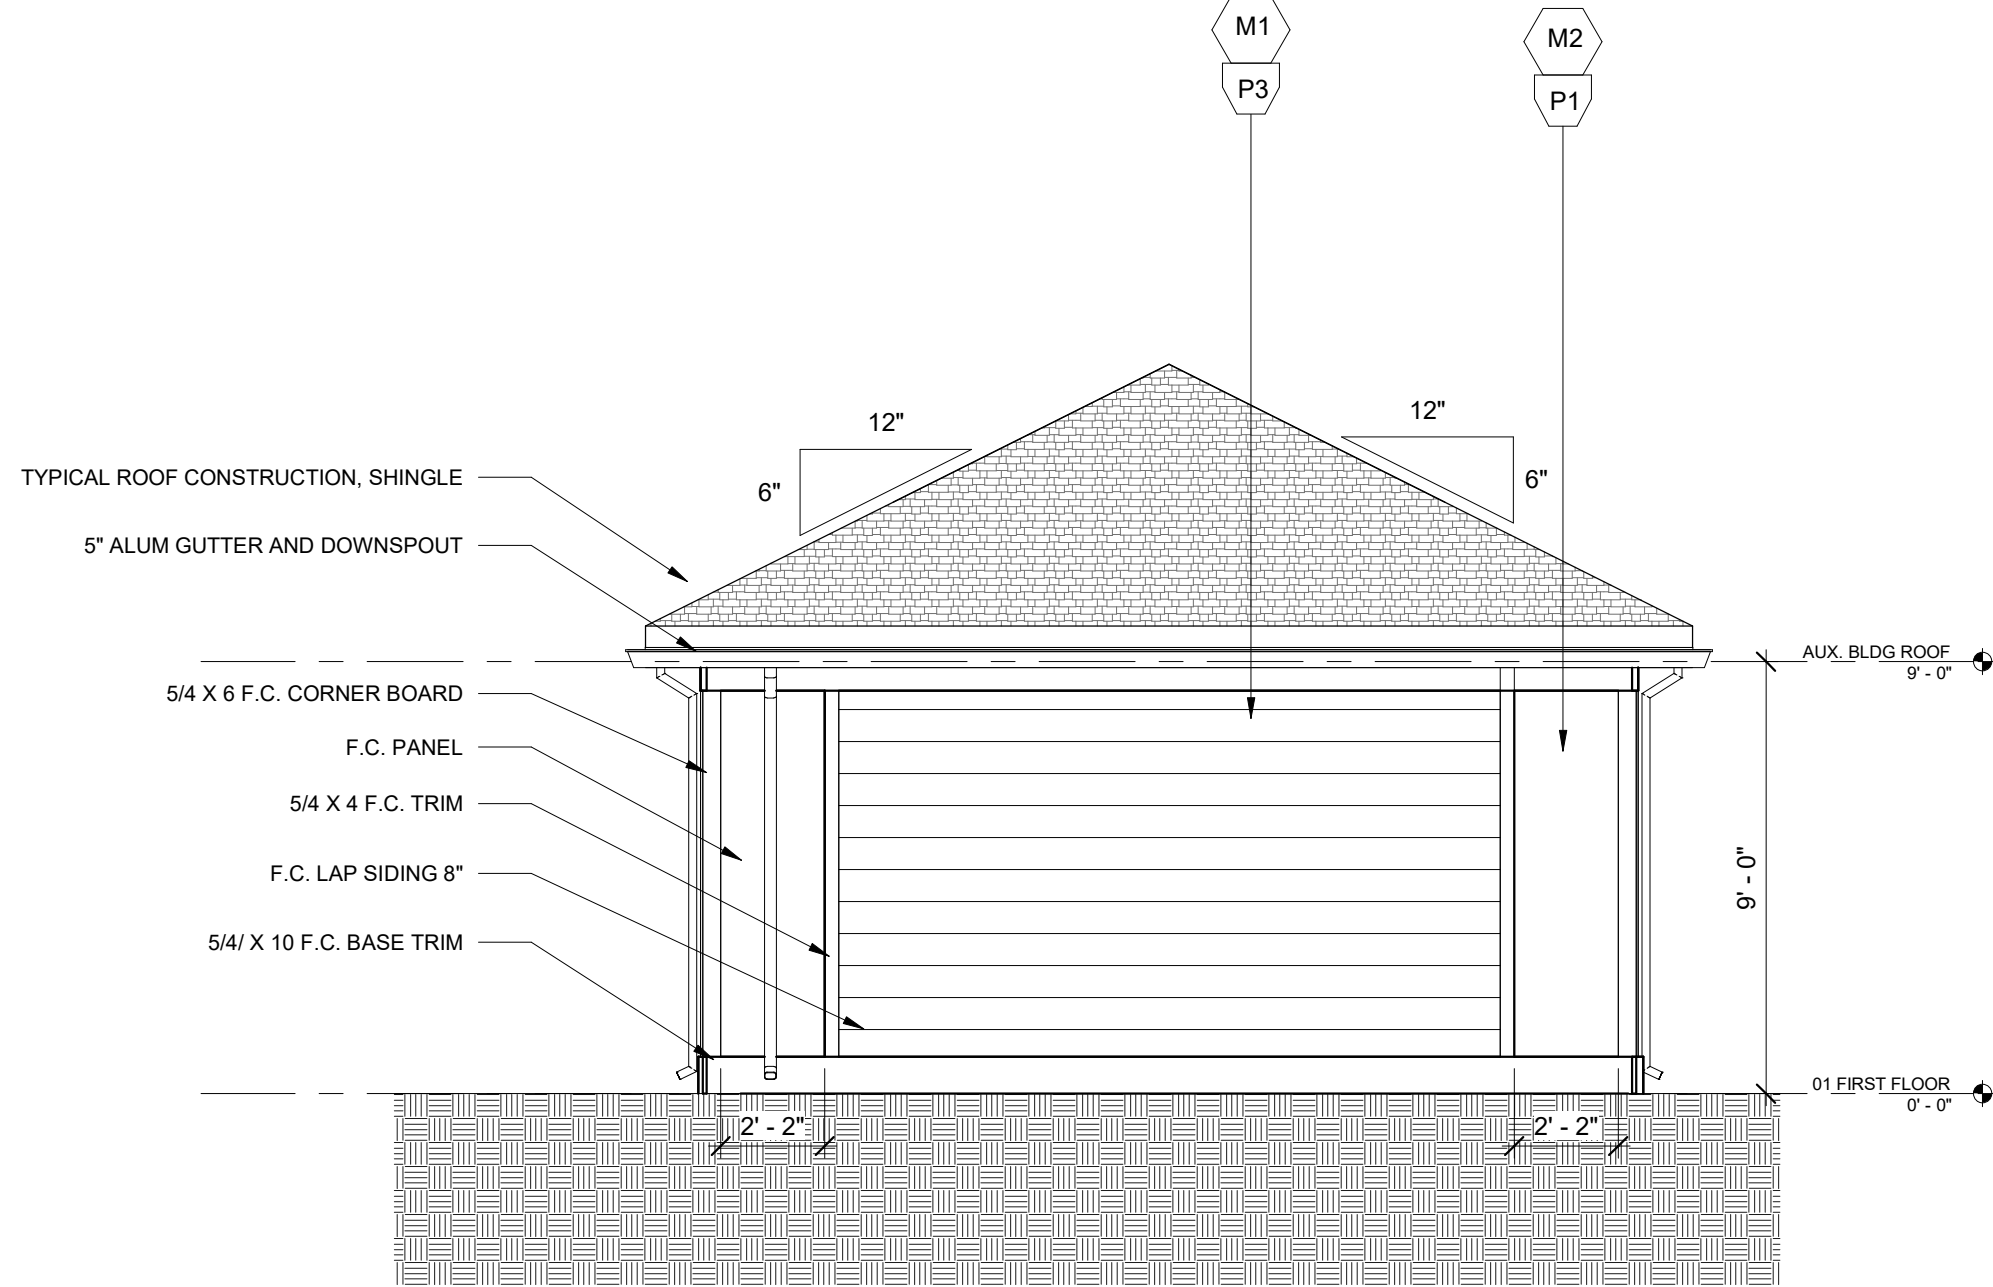


MAIL KIOSK REAR ELEV. 4
1/4" = 1'-0"

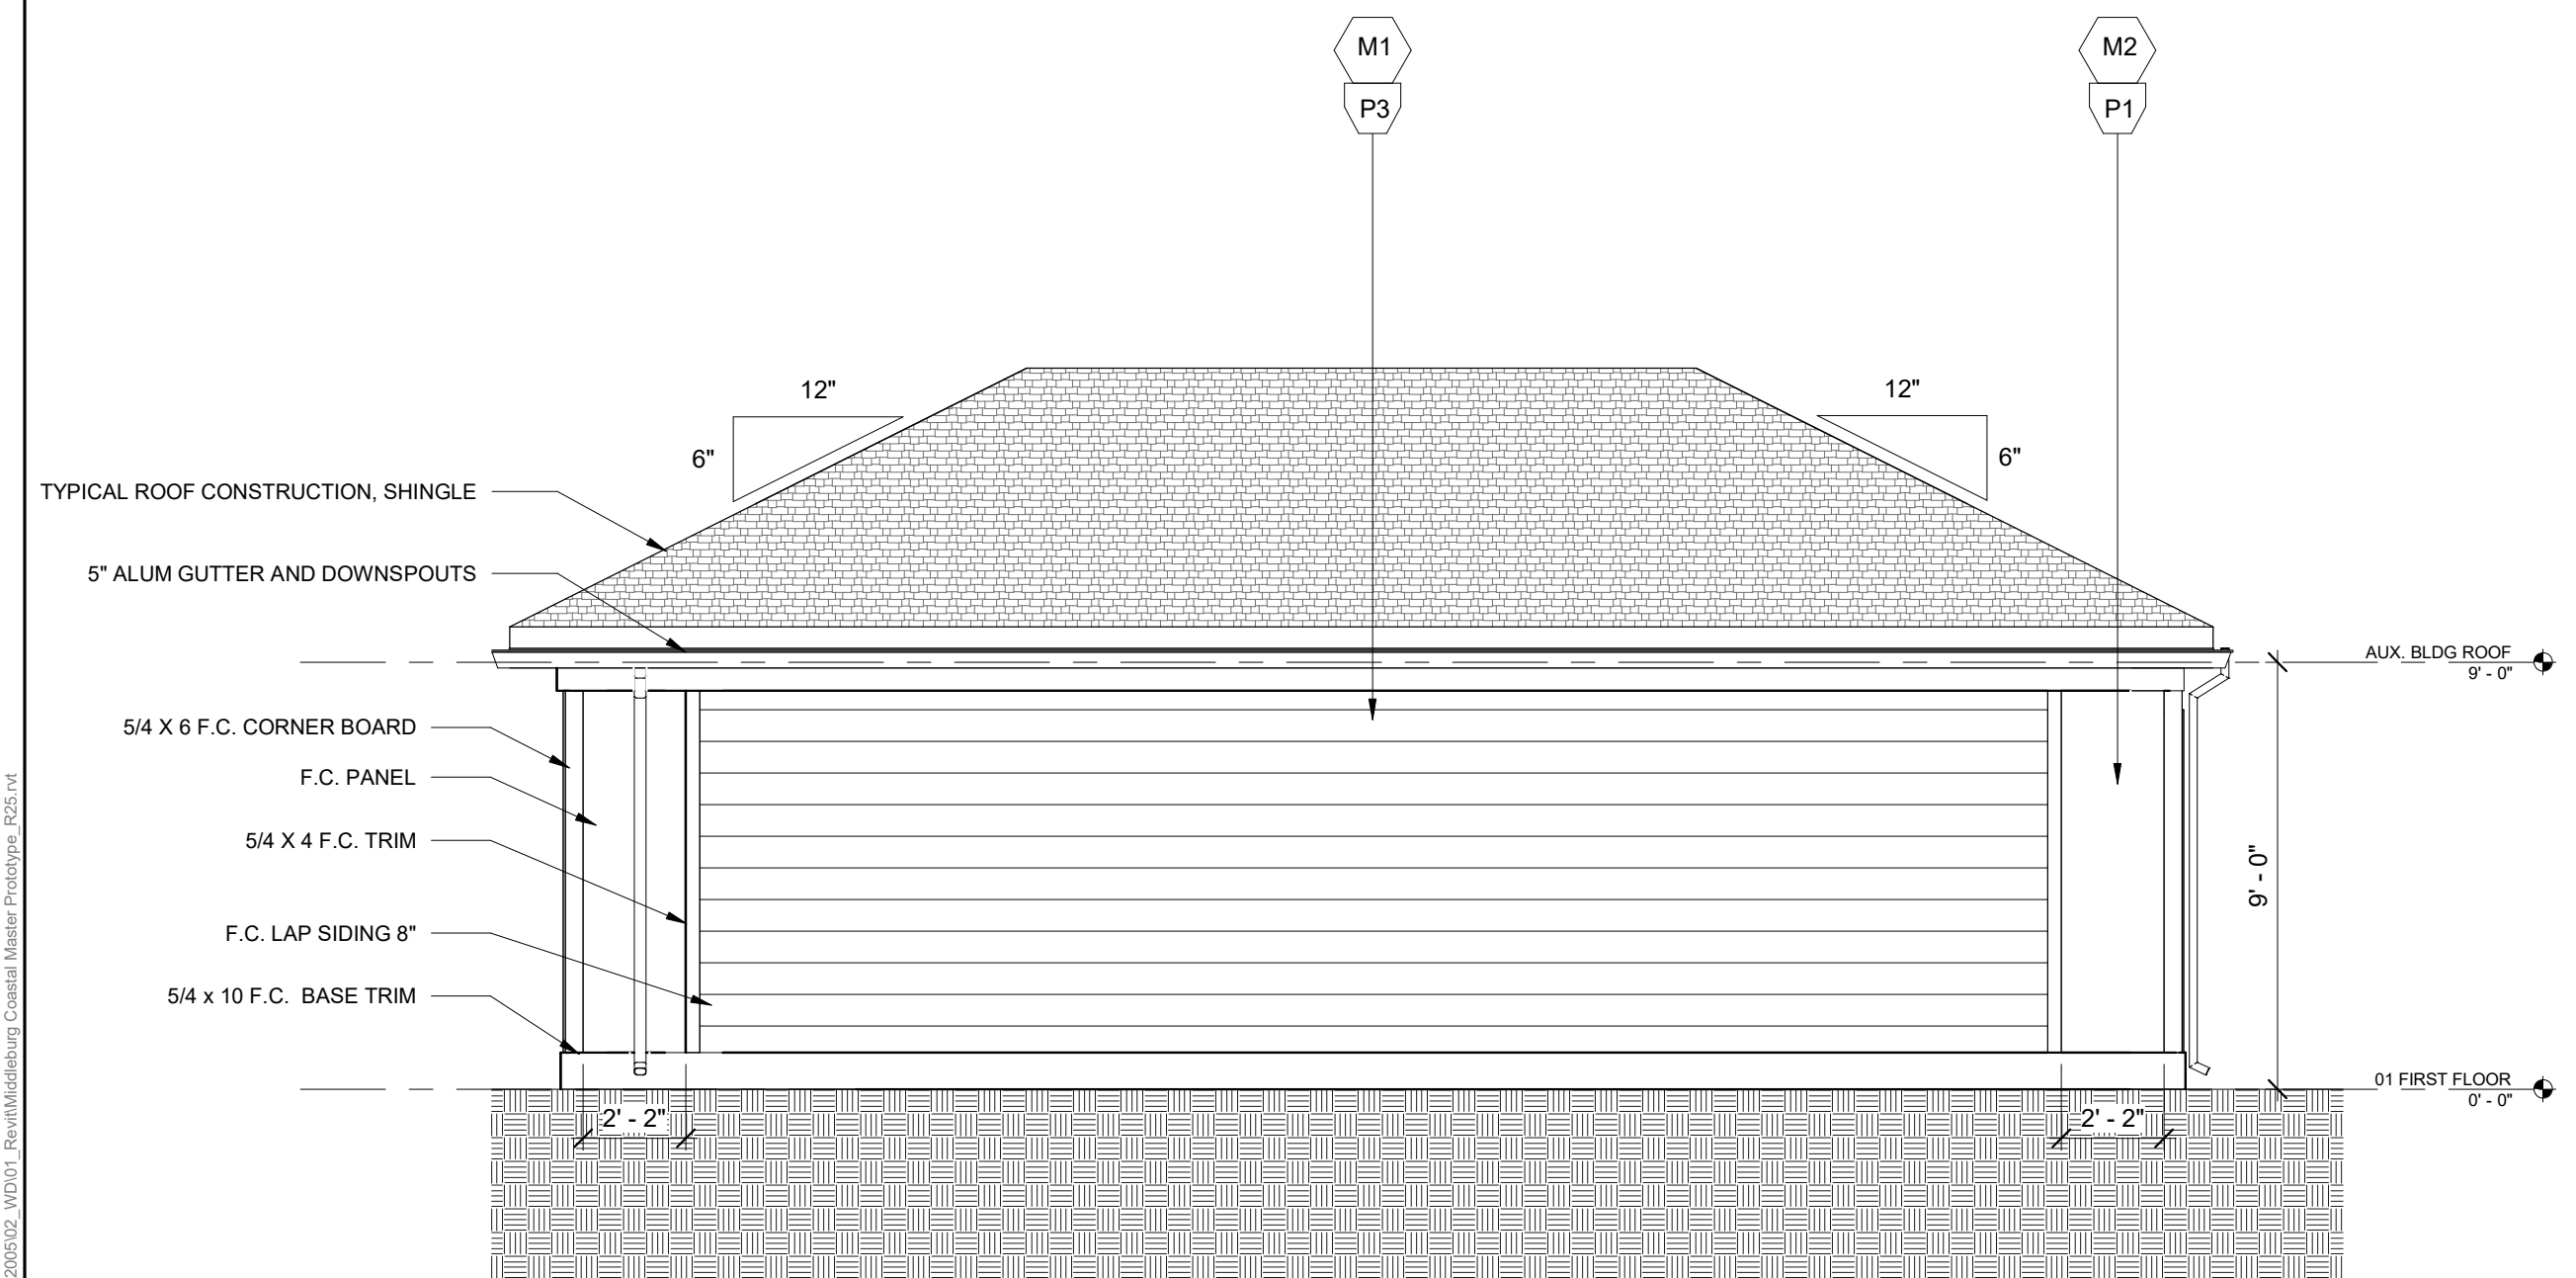


MAIL KIOSK SIDE 2 ELEV. 5
1/4" = 1'-0"

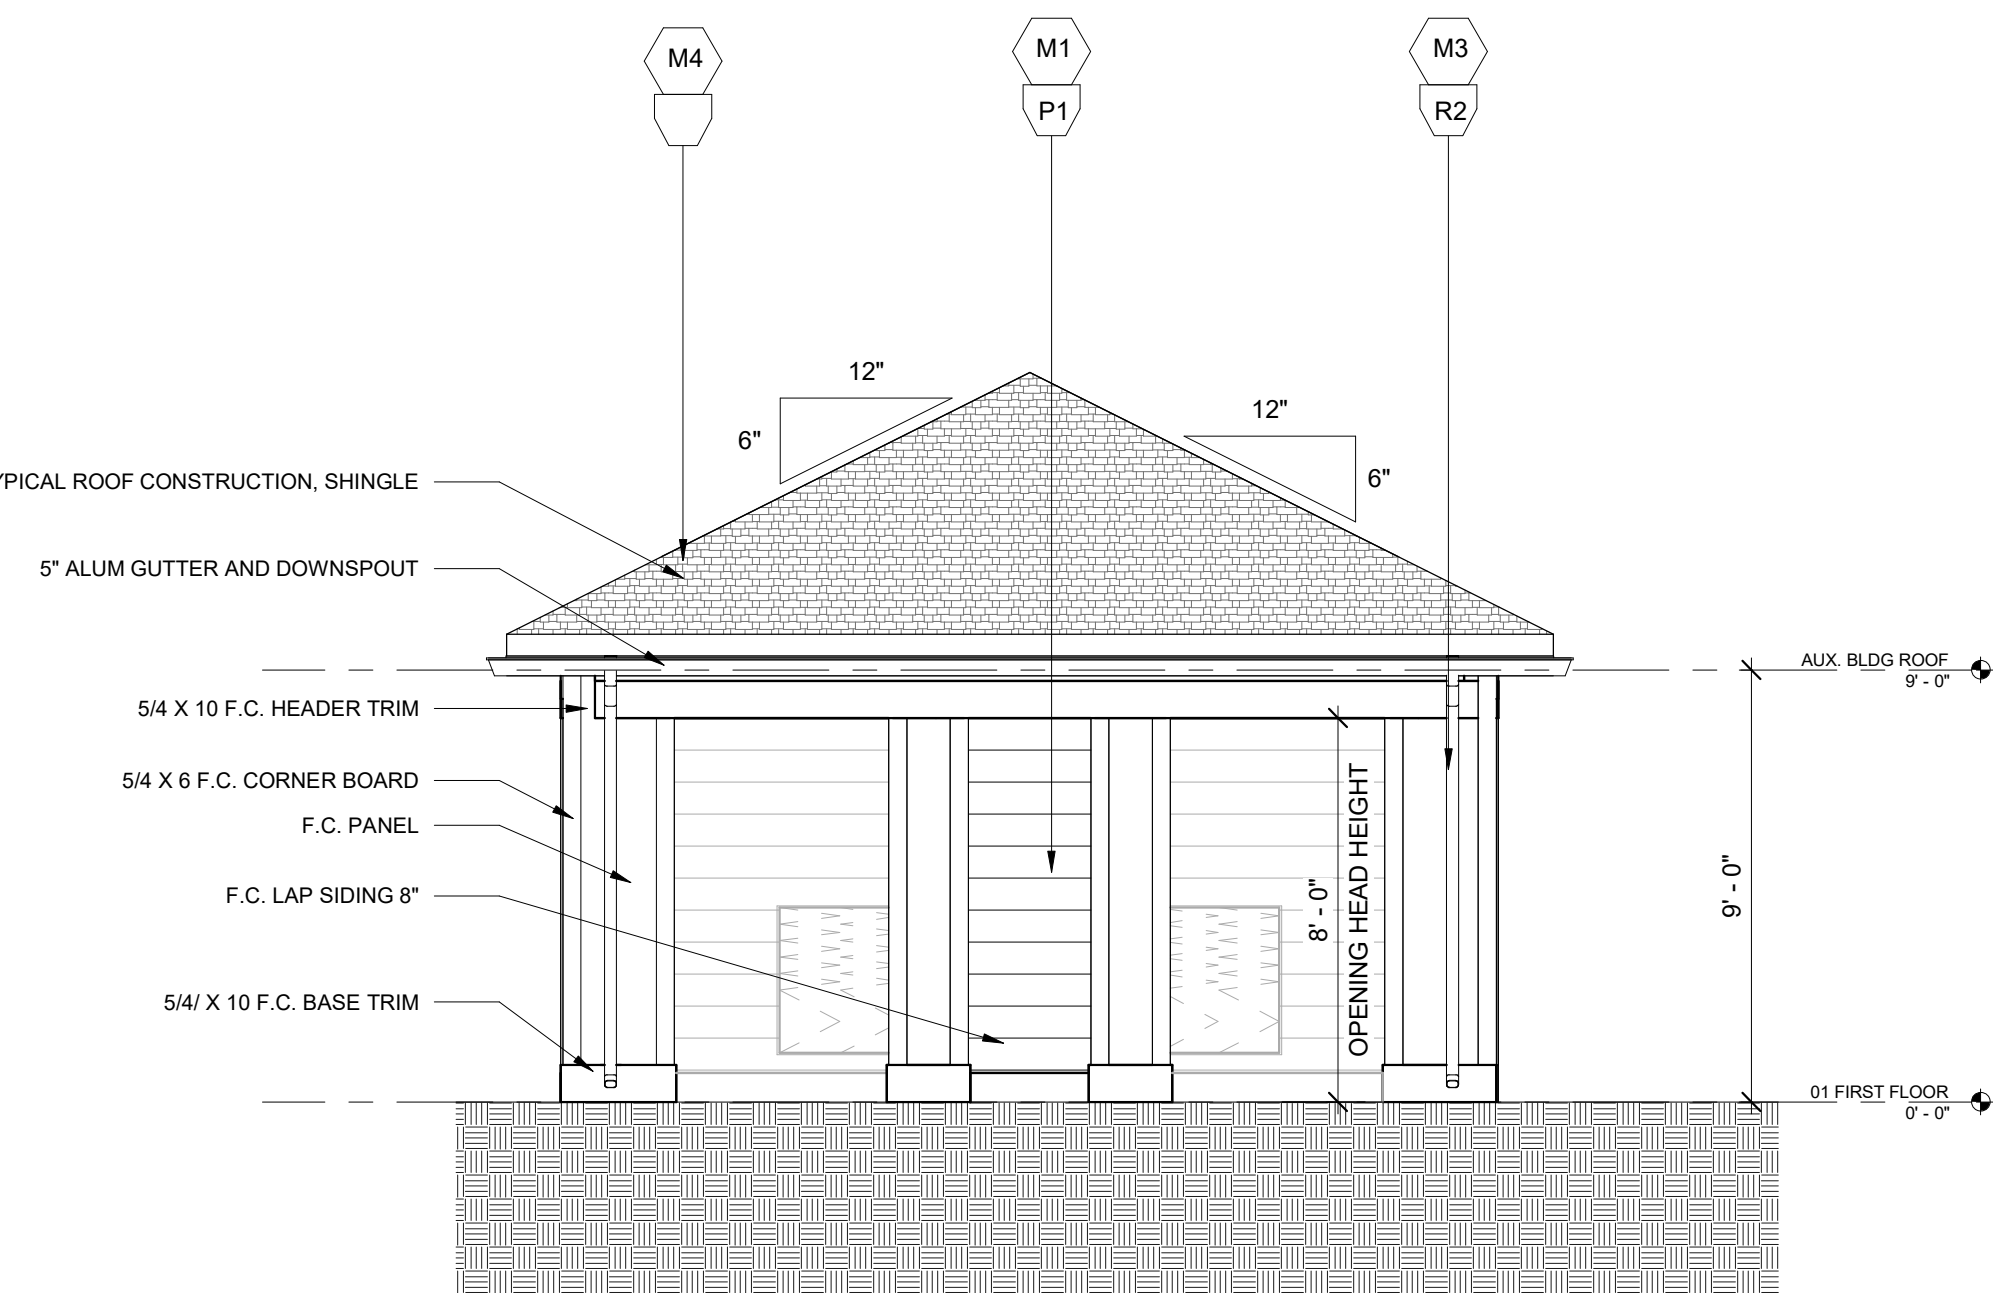


MAIL KIOSK FRONT ELEV. 3
1/4" = 1'-0"

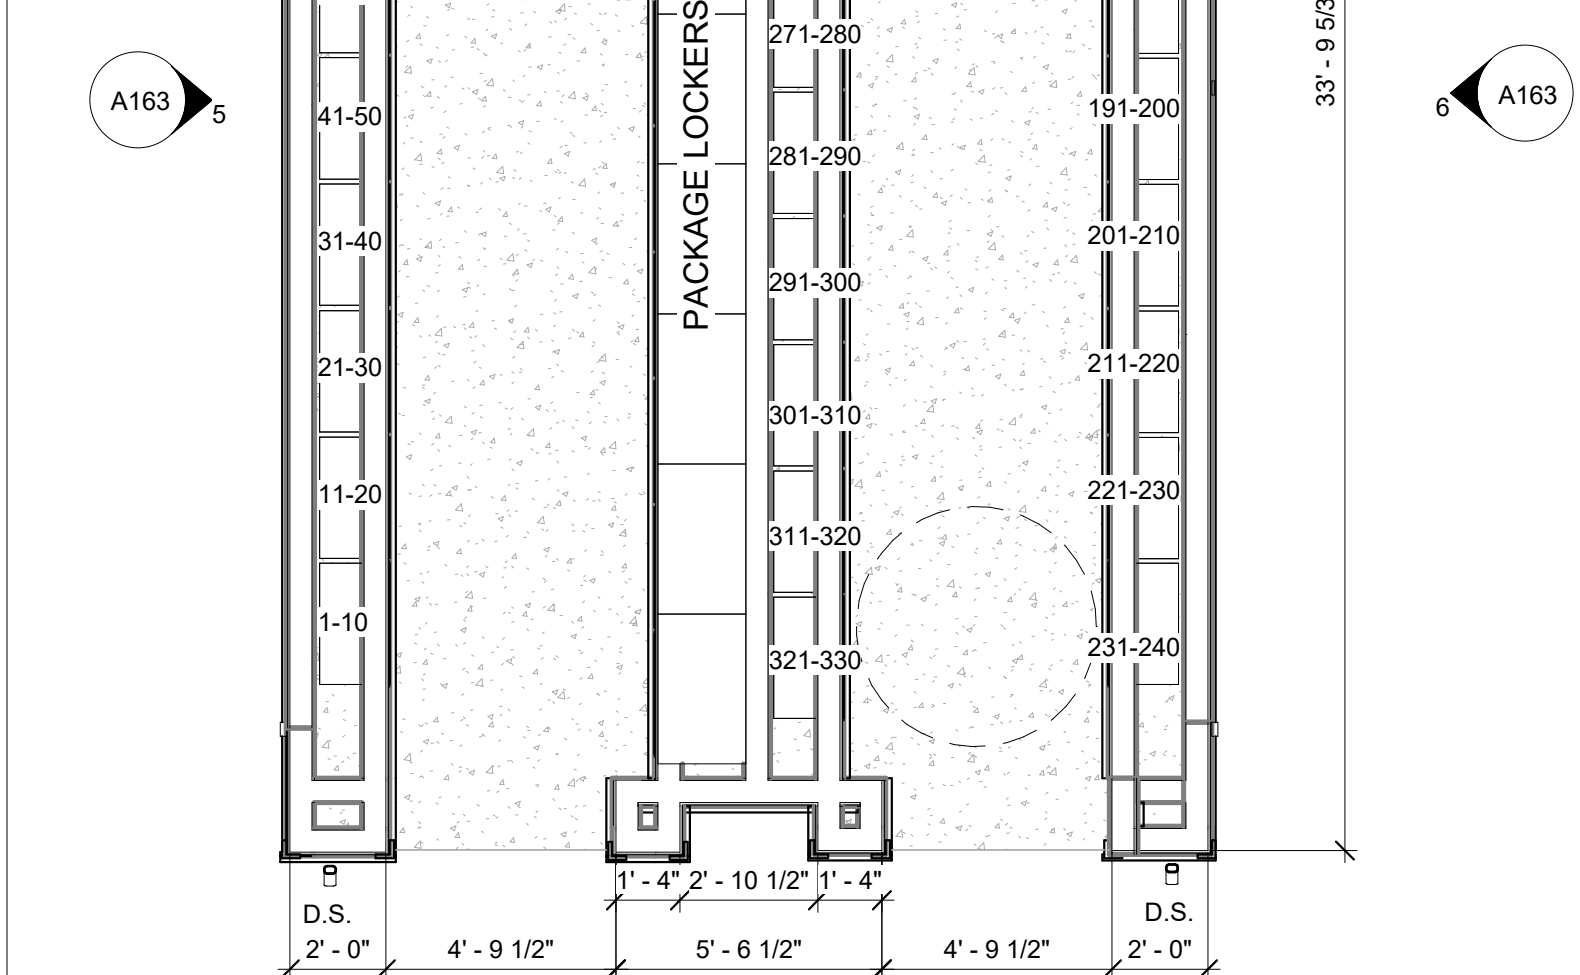

MAIL KIOSK 1
1/4" = 1'-0"

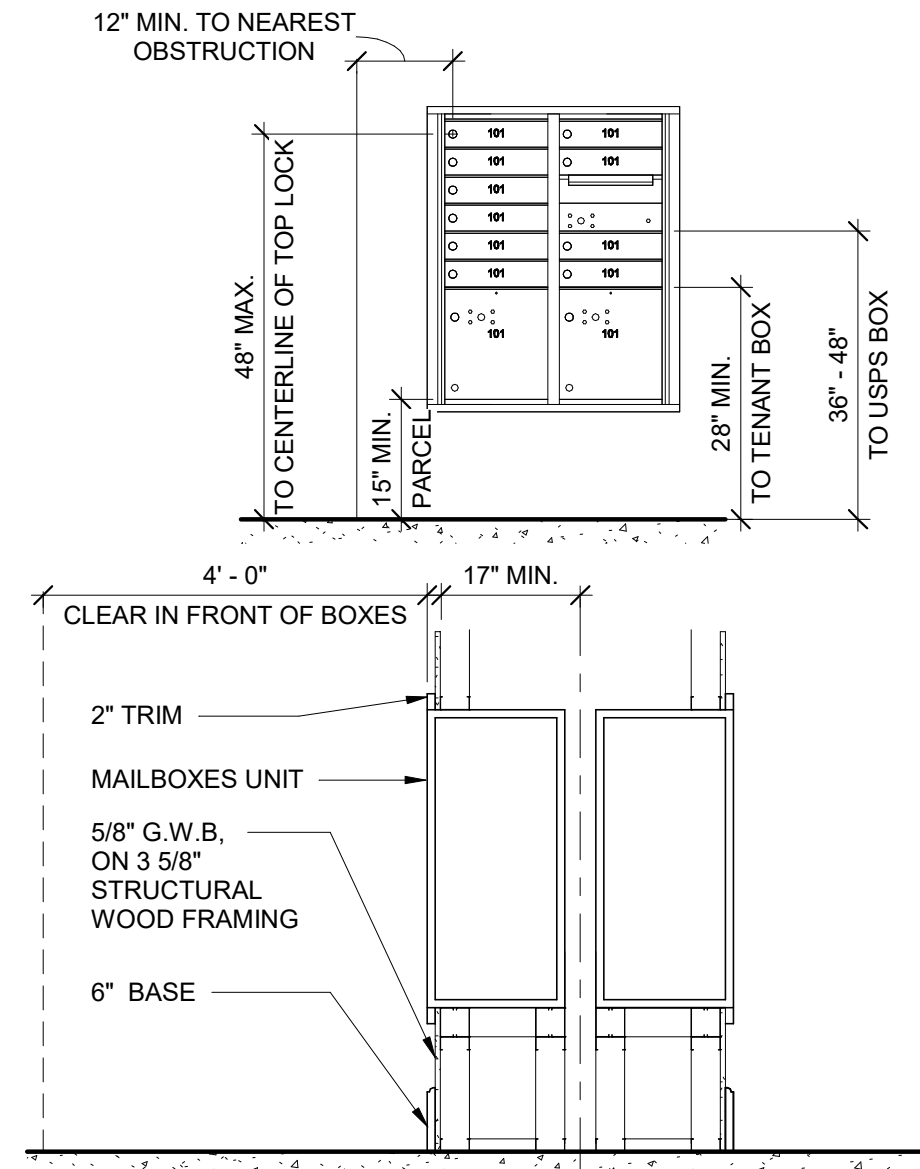

MAILBOX SECTION & NOTES
1/2" = 1'-0"

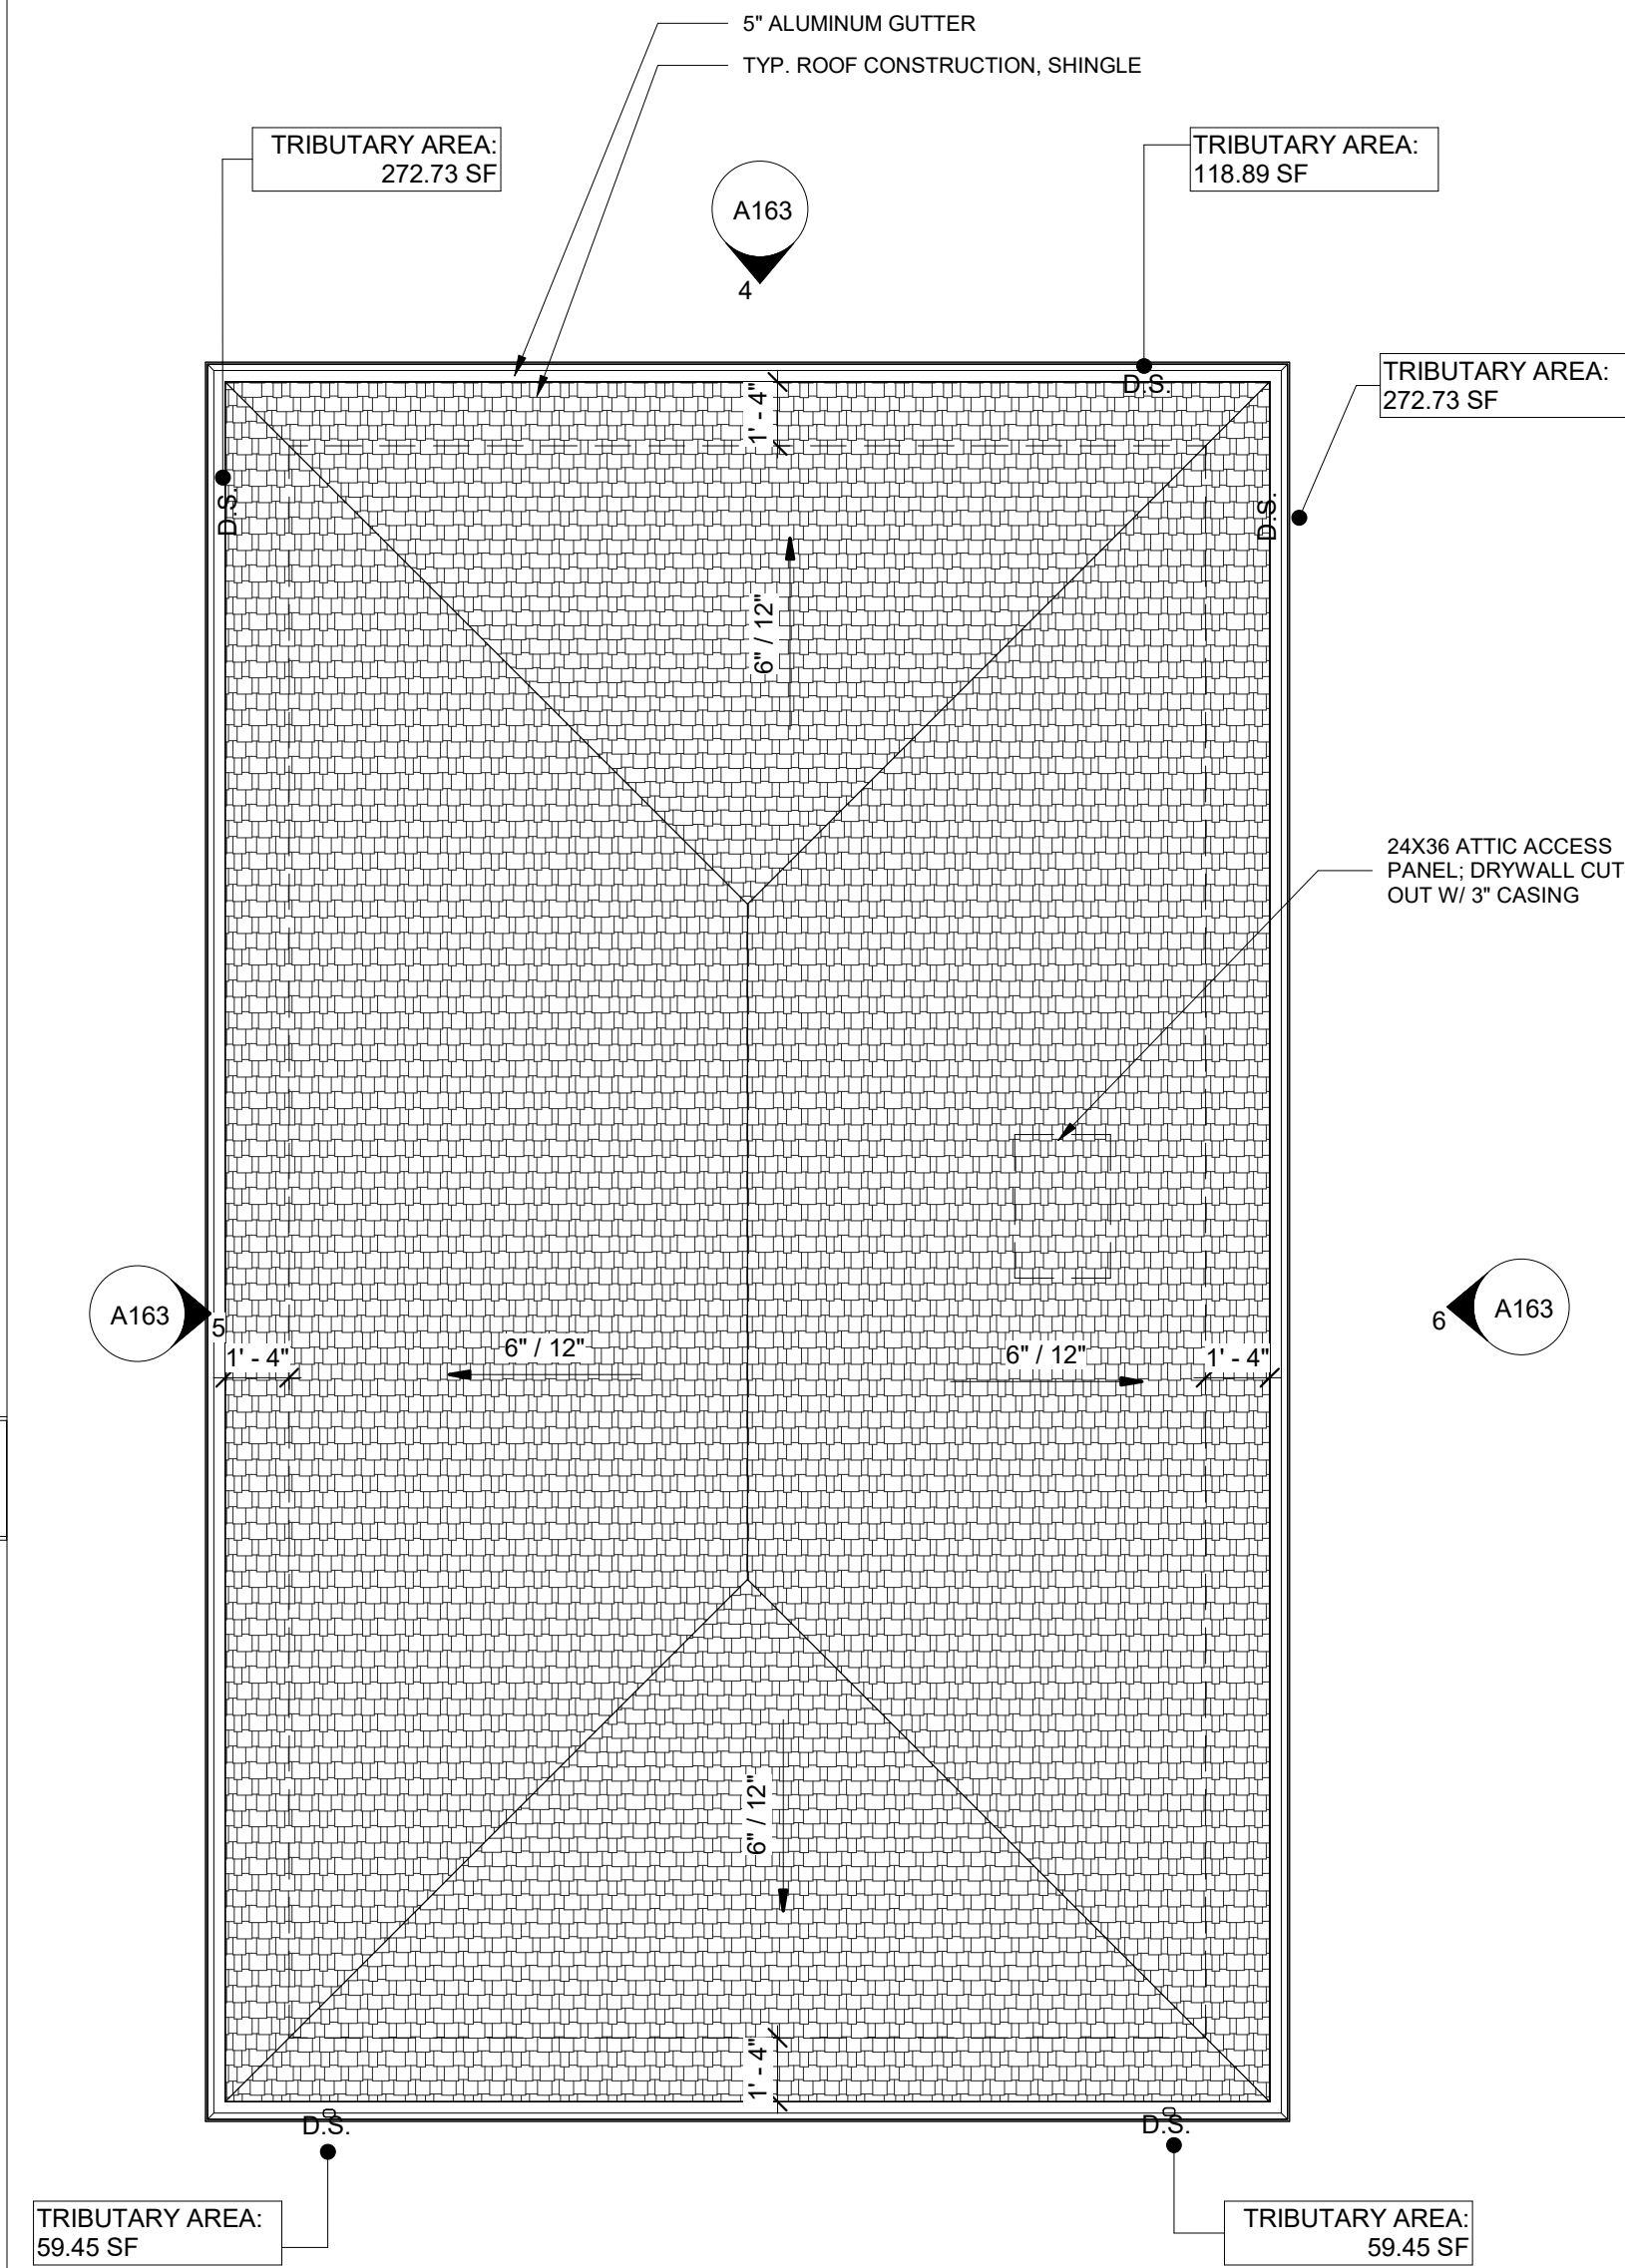

MAIL KIOSK - ROOF PLAN 2
1/4" = 1'-0"

SYMBOL LEGEND	
XX	DOOR TAG; SEE DOOR SCHEDULE.
EJ	EXPANSION JOINT @ BRICK. TYP. 3/8" NEOPRENE W/ BACKER ROD & CAULK
	CONCRETE SLAB ON GRADE
	2 HR RATED WALL
	CIP @ FFE
(REFER TO FLOOR PLANS AND ELEVATIONS FOR LOCATIONS. FINAL LOCATIONS TO BE COORDINATED WITH MASONRY CONTRACTOR AND APPROVED BY ARCHITECT)	
CONC. SLAB JOINTS	
* ALL JOINTS TO BE CONFIRMED/ COORDINATED WITH STRUCTURAL DRAWINGS, NOTES, SPECIFICATIONS, ETC.	
1. PROVIDE ISOLATION JOINTS (EXPANSION JOINTS) AT ALL SLAB TO COLUMN, SLAB TO WALL, OR SLAB TO DISSIMILAR MATERIAL LOCATIONS.	
2. PROVIDE CONSTRUCTION JOINTS AS REQUIRED. JOINTS TO EITHER BE KEYED OR DOWELED. PREVENT BONDING OF ADJACENT SLABS WITH APPROPRIATE METHOD(S).	
3. PROVIDE CONTROL JOINTS IN EXPOSED CONCRETE SLABS AT 15' TO 20' O.C. EA. WAY OR WHEREVER REQUIRED TO "BREAK" AN IRREGULAR SHAPED SLAB INTO SQUARE OR RECTANGULAR SECTIONS.	
GENERAL NOTES	
1. ALL EXTERIOR GWB CEILINGS TO BE PAINTED UNLESS OTHERWISE NOTED.	
2. SEE 'G' SERIES FOR LIFE SAFETY INFORMATION.	
3. ALL SEALANT IS TO MATCH ADJACENT SURFACES.	
4. ALL DIMENSIONS ARE TAKEN FROM EXTERIOR FACE OF STUD WALLS, EXTERIOR FACE OF CONCRETE WALLS, COLUMNS, WINDOW CENTERLINES, & OPENINGS UNLESS OTHERWISE NOTED.	
5. SEE EXT. ELEVATIONS FOR LOCATION & TAGS OF EXTERIOR FINISHES.	
6. SEE UNIT PLANS (A4.00 SERIES) FOR UNIT DOOR TAGS & WINDOW TAGS.	
7. ALL EXTERIOR BALCONIES & WALKS TO SLOPE 1/4" PER 1'-0" AWAY FROM UNIT DOORS.	
8. SPOT ELEVATIONS INDICATED ARE FOR ARCHITECTURAL COORDINATION ONLY. SEE CIVIL DRAWINGS FOR ACTUAL SITE SPECIFIC ELEVATIONS.	
9. FIRE RATED SEPARATIONS TO EXTEND INTO ALL EAVES & DORMERS AT TENANT SEPARATION.	
10. ALL EXTERIOR ACCESSED STORAGE CLOSETS, MECHANICAL CLOSETS, SPRINKLER ROOMS AND ANY OTHER EXTERIOR ACCESSED UNCONDITIONED SPACE AT ALL INTERIOR WALLS OF SPACE MOISTURE RESISTANT GWB. FIRE RATINGS AS SHOWN ON PLANS MUST BE MAINTAINED.	

VERIFY # OF
MAILBOXES
PER
PROJECT

© 2024 CLINE & DESIGN ASSOCIATES, AN AFFILIATE OF SPRINKLER, RESERVES ITS CONSULTANT PRIVILEGE IN THESE PLANS. THESE PLANS ARE NOT TO BE REPRODUCED, CHANGED OR COPIED IN ANY FORM OR MANNER WITHOUT THE WRITTEN PERMISSION AND CONSENT OF CLINE & DESIGN ASSOCIATES, INC.

DRAWN BY: AW, TRP
CHECKED BY: MW
MAIL KIOSK PLANS & ELEVATIONS