

PROJECT DATA

LENGTH OF PROJECT	3.40 MILES	
	FIREFLY	TOTAL
NET LENGTH OF MULTI-USE TRAIL	3.40	3.40
NET LENGTH OF BRIDGES	0.00	0.00
NET LENGTH OF PROJECT	3.40	3.40
NET LENGTH OF EXCEPTION	0.00	0.00
GROSS LENGTH OF PROJECT	3.40	3.40
PERCENT LENGTH OF PROJECT COUNTY	100%	
THIS PROJECT IS LOCATED WITHIN CONGRESSIONAL DISTRICT 10		
THIS PROJECT IS LOCATED WITHIN ATHENS-CLARKE COUNTY		

FIREFLY TRAIL PHASE 3


FOR

ATHENS-CLARKE COUNTY


DEPARTMENT OF LEISURE SERVICES

STATE	PROJECT NUMBER	SHEET NO.	TOTAL SHEETS
GA		1-001	

LOCATION MAP

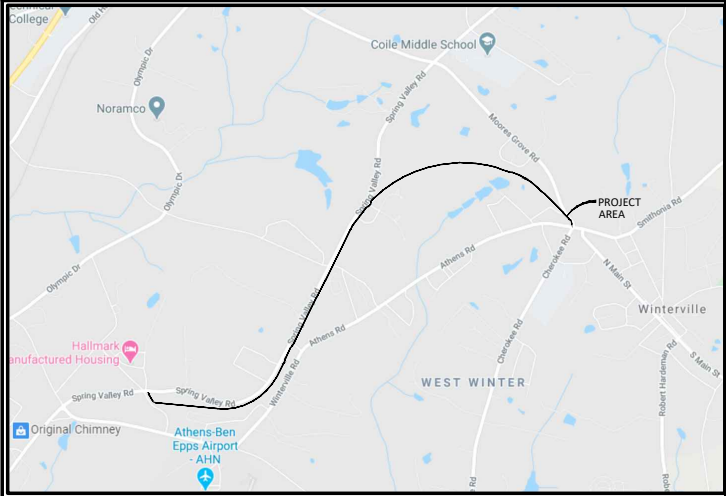

N.T.S.

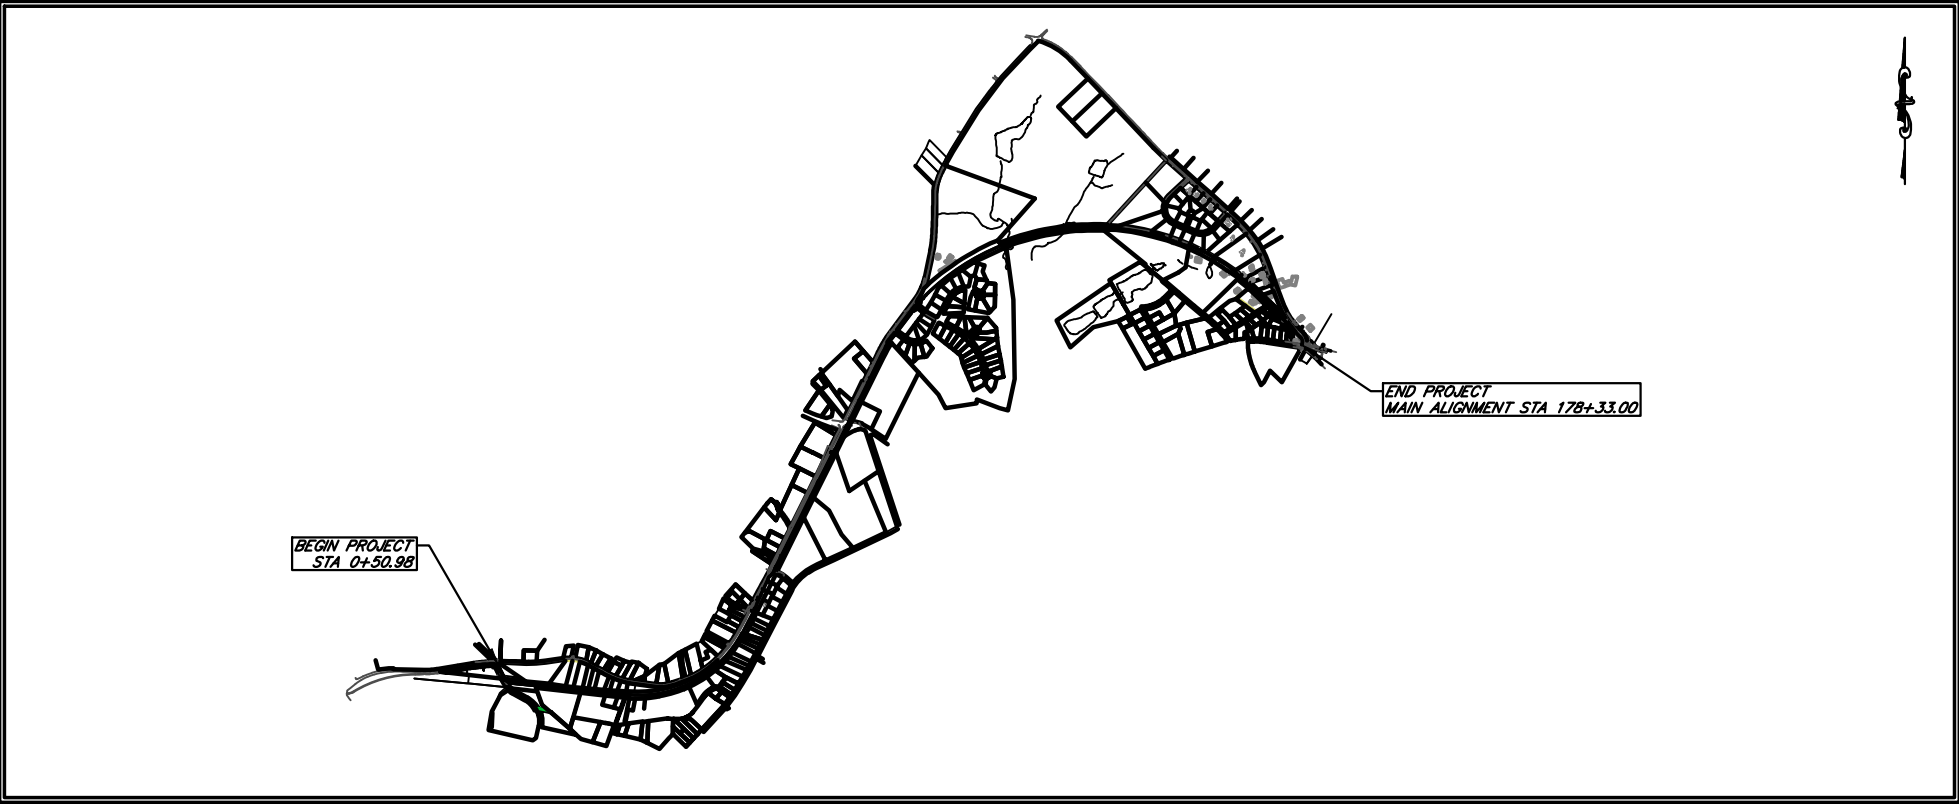

N.T.S.

NOTE :
CONTRACTOR SHALL BE RESPONSIBLE FOR CONSTRUCTION OF THE TRAIL, BRIDGE, AND ALL ASSOCIATED IMPROVEMENTS INCLUDING INSTALLATION OF THE 16" PVC RECYCLED "PURPLE PIPE" WATER MAIN. CONTRACTORS SHALL NOTE THAT PAY ITEMS FOR WORK ASSOCIATED WITH THE RECYCLED WATER MAIN SHALL BE KEPT SPERATE FROM THE TRAIL WORK AS OUTLINED IN THE BID SCHEDULE. THE RECYCLED WATER MAIN PLANS WERE COMPLETED BY HAZEN & SAWYER.

DISTURBED AREA =
A NOI IS REQUIRED

OWNER
24 HR. CONTACT
ATHENS-CLARKE COUNTY
DEREK DOSTER
301 COLLEGE AVE., SUITE 101
ATHENS, GA. 30603
706-613-3025

THE DATA, TOGETHER WITH ALL OTHER INFORMATION SHOWN ON THESE PLANS OR IN ANYWAY INDICATED THEREBY, WHETHER BY DRAWINGS OR NOTES, OR IN ANY OTHER MANNER, ARE BASED UPON FIELD INVESTIGATIONS AND ARE BELIEVED TO BE INDICATIVE OF ACTUAL CONDITIONS. HOWEVER, THE SAME ARE SHOWN AS INFORMATION ONLY, ARE NOT GUARANTEED, AND DO NOT BIND THE DEPARTMENT OF TRANSPORTATION IN ANY WAY. THE ATTENTION OF BIDDER IS SPECIFICALLY DIRECTED TO SUBSECTIONS 102.04, 102.05, AND 104.03 OF THE SPECIFICATIONS.

NOTE :
ALL REFERENCES IN THIS DOCUMENT, WHICH INCLUDES ALL PAPERS, WRITINGS, DOCUMENTS, DRAWINGS, OR PHOTOGRAPHS USED, OR TO BE USED IN CONNECTION WITH THIS DOCUMENT, TO "STATE HIGHWAY DEPARTMENT OF GEORGIA", "STATE HIGHWAY DEPARTMENT", "GEORGIA STATE HIGHWAY DEPARTMENT", "HIGHWAY DEPARTMENT", OR "DEPARTMENT" WHEN THE CONTEXT THEREOF MEANS THE STATE HIGHWAY DEPARTMENT OF GEORGIA MEAN, AND SHALL BE DEEMED TO MEAN THE DEPARTMENT OF TRANSPORTATION AND/OR THE UNITED GOVERNMENT OF ATHENS-CLARKE COUNTY.

SUBMITTED BY ERIK P. HAMMARLUND

PLANS COMPLETED	JUN 1, 2020
REVISIONS	

NOTE:
PROJECT TO BE CONSTRUCTED AS PER GEORGIA DOT STANDARD SPECIFICATIONS, 2013 EDITION, AS APPROVED BY THE FEDERAL HIGHWAY ADMINISTRATION AND AS MODIFIED BY CONTRACT DOCUMENTS.


 **benesch**

Alfred Benesch & Company
1005 Broad Street, Suite 200 Augusta, GA 30901
P 706.722.4114 - www.benesch.com


[illegible][illegible]

CONSTRUCTION DETAILS			
SHEET NO.	STD NO.	DESCRIPTION	REVISION DATE

GEORGIA DOT EROSION CONTROL DETAILS			
SHEET NO.	GA STD NO.	DESCRIPTION	REVISION DATE

 [illegible]

PROJECT NAME
FIREFLY TRAIL
PHASE 3

 

Sheet:
02-0001



3'

12'

6" CONCRETE TRAIL
2.00% MAX.

3:1 MAX.

6"

6" GRADED AGGREGATE BASE

6X6X10 WOVEN WIRE MESH

6"

2:1 MAX.


3:1 MAX.

2' GRASSED SHOULDER (TYP.)

TIMBER SAFETY RAILING
SEE SECTION 13 FOR LOCATIONS.
SEE SHEET 56-017 FOR DETAIL

TYPICAL SECTION 2


NOT TO SCALE
MAIN TRAIL ALIGNMENT
STA: 34+50.00 TO 104+93.71

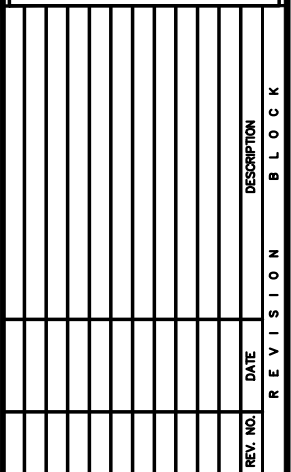

**ATHENS-CLARKE
COUNTY, GA**

SHEET TITLE:
TYPICAL SECTIONS

PROJECT NAME
**FIREFLY TRAIL
PHASE 3**

 

PROJECT INFORMATION

JOB NO: 18009

DRAWN BY: BB

CHECKED BY: EH

DRAWING FILE: 18009E.DWG


DRAWING SCALE: 1" = 20'

ORIGINAL RELEASE DATE:

JUN 1, 2020


Sheet:

05-0001

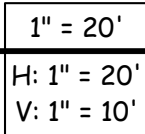

SHEET TITLE: CONSTRUCTION PLANS AND PROFILES

PROJECT NAME
**FIREFLY TRAIL
PHASE 3**

 

PROJECT INFORMATION

JOB NO: 18009

DRAWN BY: BB

CHECKED BY: EH

DRAWING FILE: 18009E.DWG

DRAWING SCALE: 1" = 20'

ORIGINAL RELEASE DATE:

JUN 1. 2020

5



Sheet:

13-0001



Alfred Benesch & Company
1005 Broad Street, Suite 200
Augusta, GA 30901
P 706.722.4114
www.benesch.com


[illegible]

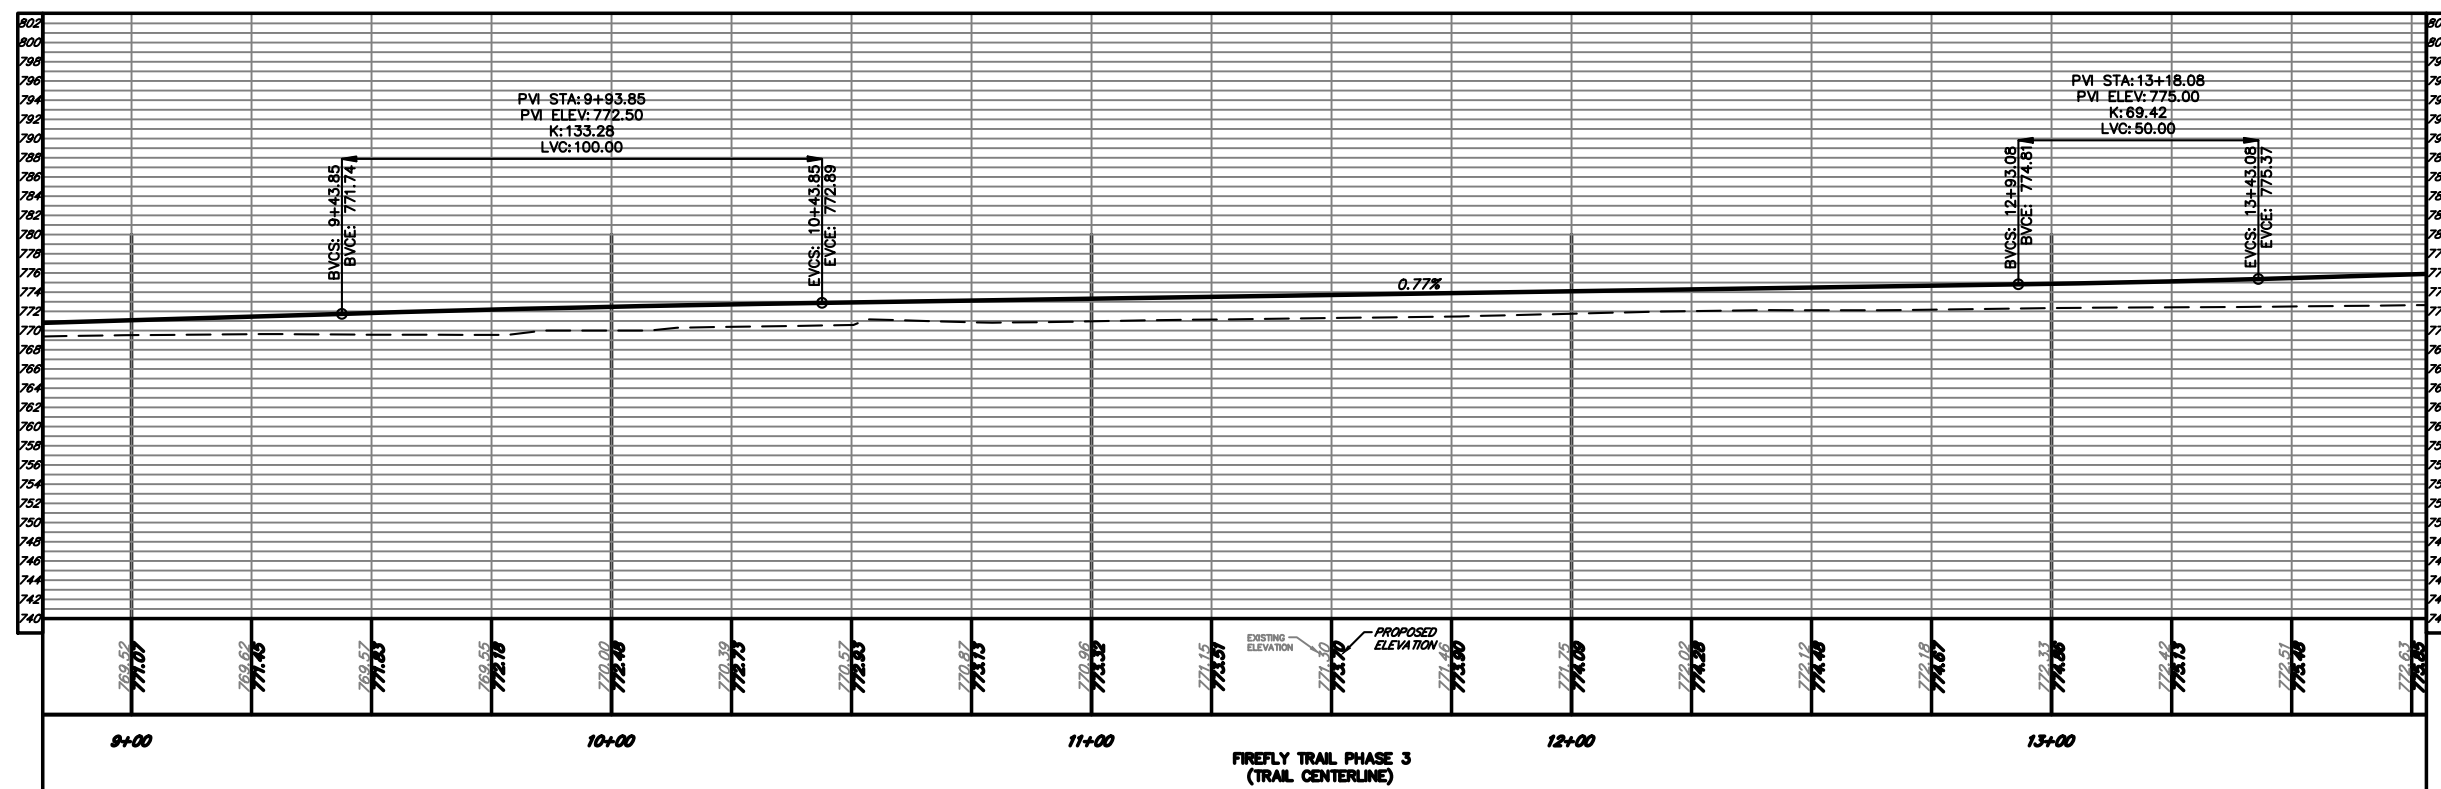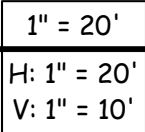[illegible]

**ATHENS-CLARKE
COUNTY, GA**

HEET TITLE: CONSTRUCTION PLANS AND PROFILES

PROJECT NAME FIREFLY TRAIL PHASE 3

 

PROJECT INFORMATION

JOB NO: 18009

DRAWN BY: BB

CHECKED BY: E



DRAWING FILE: 18009E.DWG

DRAWING SCALE: 1" = 20'

ORIGINAL RELEASE DATE:
JUN 1 2000

Sheet:

13-0003

 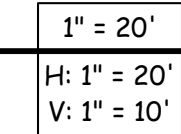

SHEET TITLE: CONSTRUCTION PLANS AND PROFILES

PROJECT NAME
FIREFLY TRAIL
PHASE 3



PROJECT INFORMATION

JOB NO: 18009

DRAWN BY: BB

CHECKED BY: E

DRAWING FILE: 18009E.DWG

ORIGINAL RELEASE DATE:

JUN 1, 2020

Sheet:

13-0004



Alfred Benesch & Company
1005 Broad Street, Suite 200
Augusta, GA 30901
P 706.722.4114
www.benesch.com

[illegible]

MATCHLINE SHEET 13-0009
STA 44+00

MATCHLINE SHEET 13-0010
STA 49+00

SPRING VALLEY ROAD

(LSYS YBWD20)
HUBBARD

N43°56'33"E 1024.35'
L=1037.67 R=1865.46

PT: 45+39.32

NEW 12'-WIDE
CONCRETE TRAIL

N28°02'25"E
450.45

LUE COOPER
2669 WINTERVILLE RD
DB 4083 PG 318/PB 13 PG 111
PARCEL 231B 059

EDUARDO MEJIA
2671 WINTERVILLE RD
DB 3744 PG 103
DB 3699.466
PARCEL 231B 060

EDUARDO MEJIA
2671 WINTERVILLE RD
DB 3744 PG 103/PB 14 PG 315
PARCEL 231B 060

WAT & SHARON YEN
2671 WINTERVILLE RD
DB 2634 PG 72/PB 13 PG 111
PARCEL 231B 061


JESSIE BELL JOHNSON
2675 WINTERVILLE RD
DB 2352 PG 485/PB 13 PG 130
PARCEL 224 027A

PRIDGEN ENTERPRISES INC.
2685 WINTERVILLE RD
DB 3007 PG 382
PARCEL 224 027B

1" = 20'

H: 1" = 20'

V: 1" = 10'

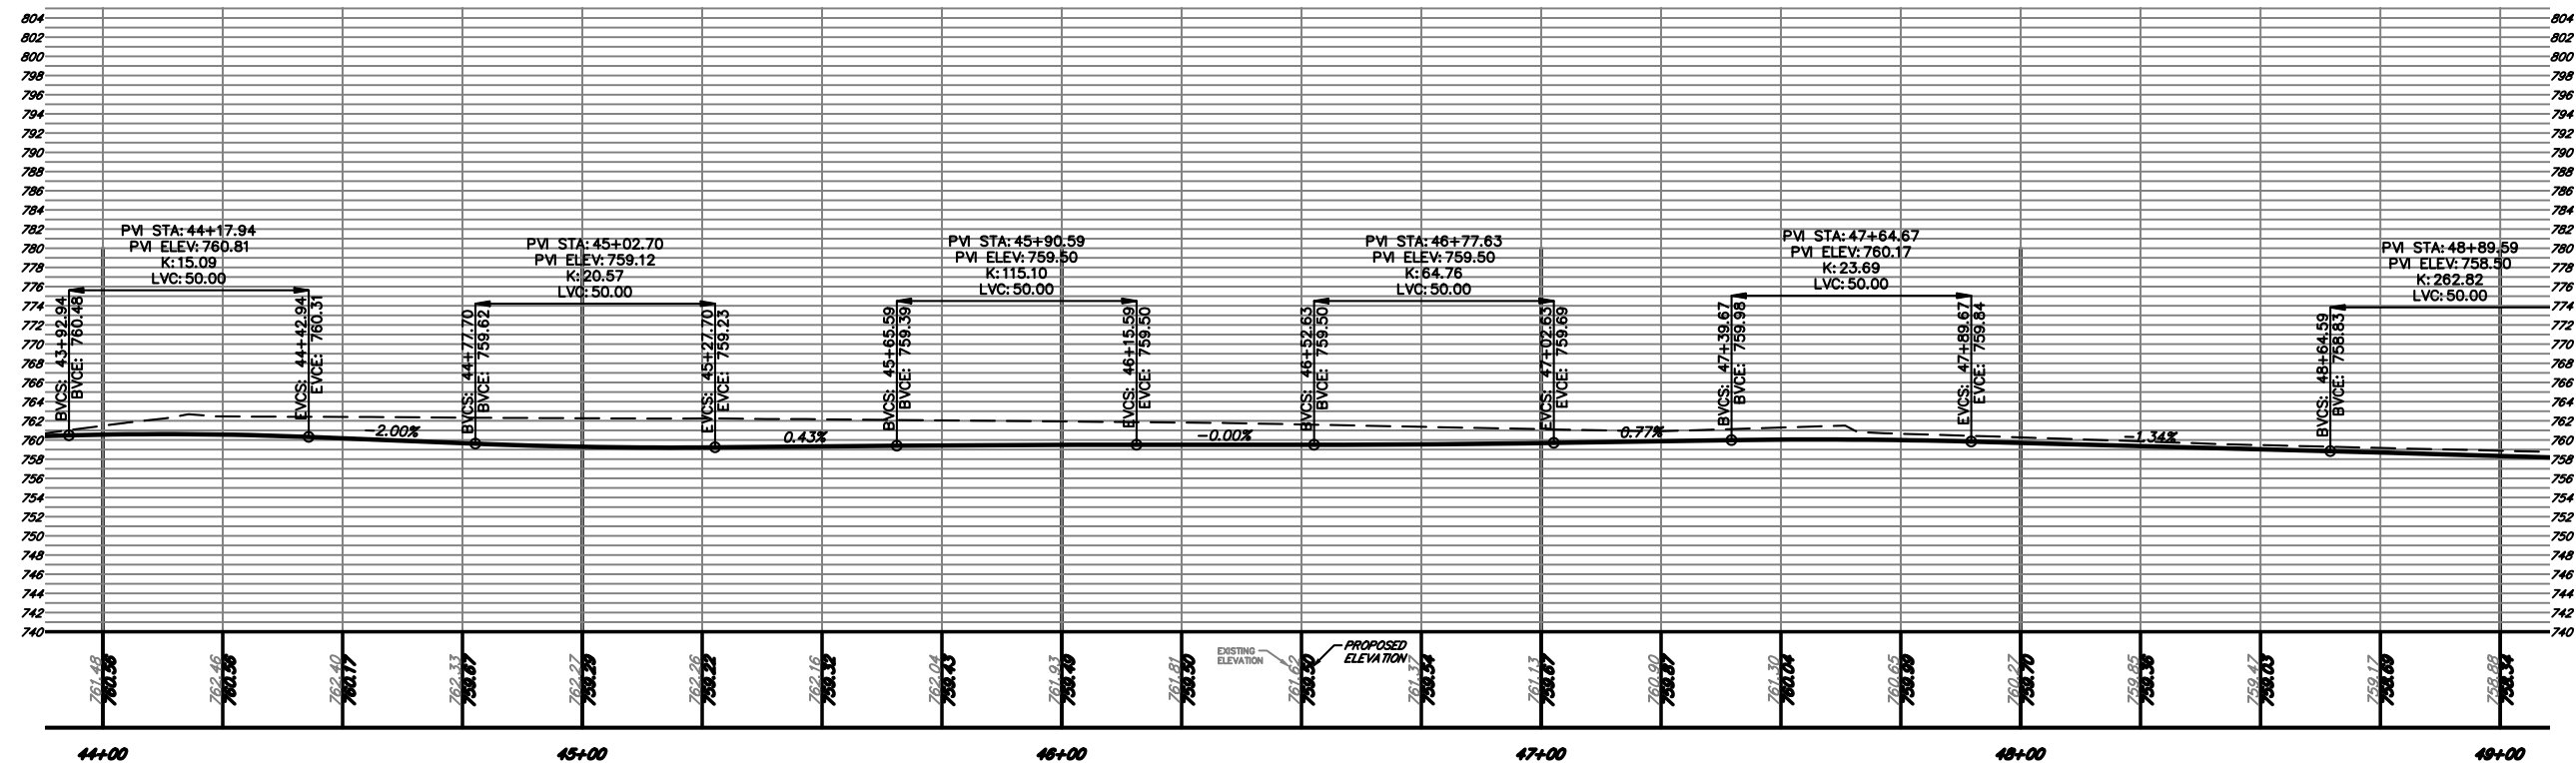

FIREFLY TRAIL PHASE 3
(TRAIL CENTERLINE)



Alfred Benesch & Company
1005 Broad Street, Suite 200
Augusta, GA 30901
P 706.722.4114
www.benesch.com

ATHENS-CLARKE
COUNTY, GA

CONSTRUCTION PLANS AND
PROFILES

FIREFLY TRAIL
PHASE 3

SCALE
20
0
20
IN
FEET

PROJECT INFORMATION

JOB NO: 18009

DRAWN BY: BB

CHECKED BY: EH

DRAWING FILE: 18009E.DWG



DRAWING SCALE: 1" = 20'

ORIGINAL RELEASE DATE:

JUN 1, 2020

Sheet:


13-0010

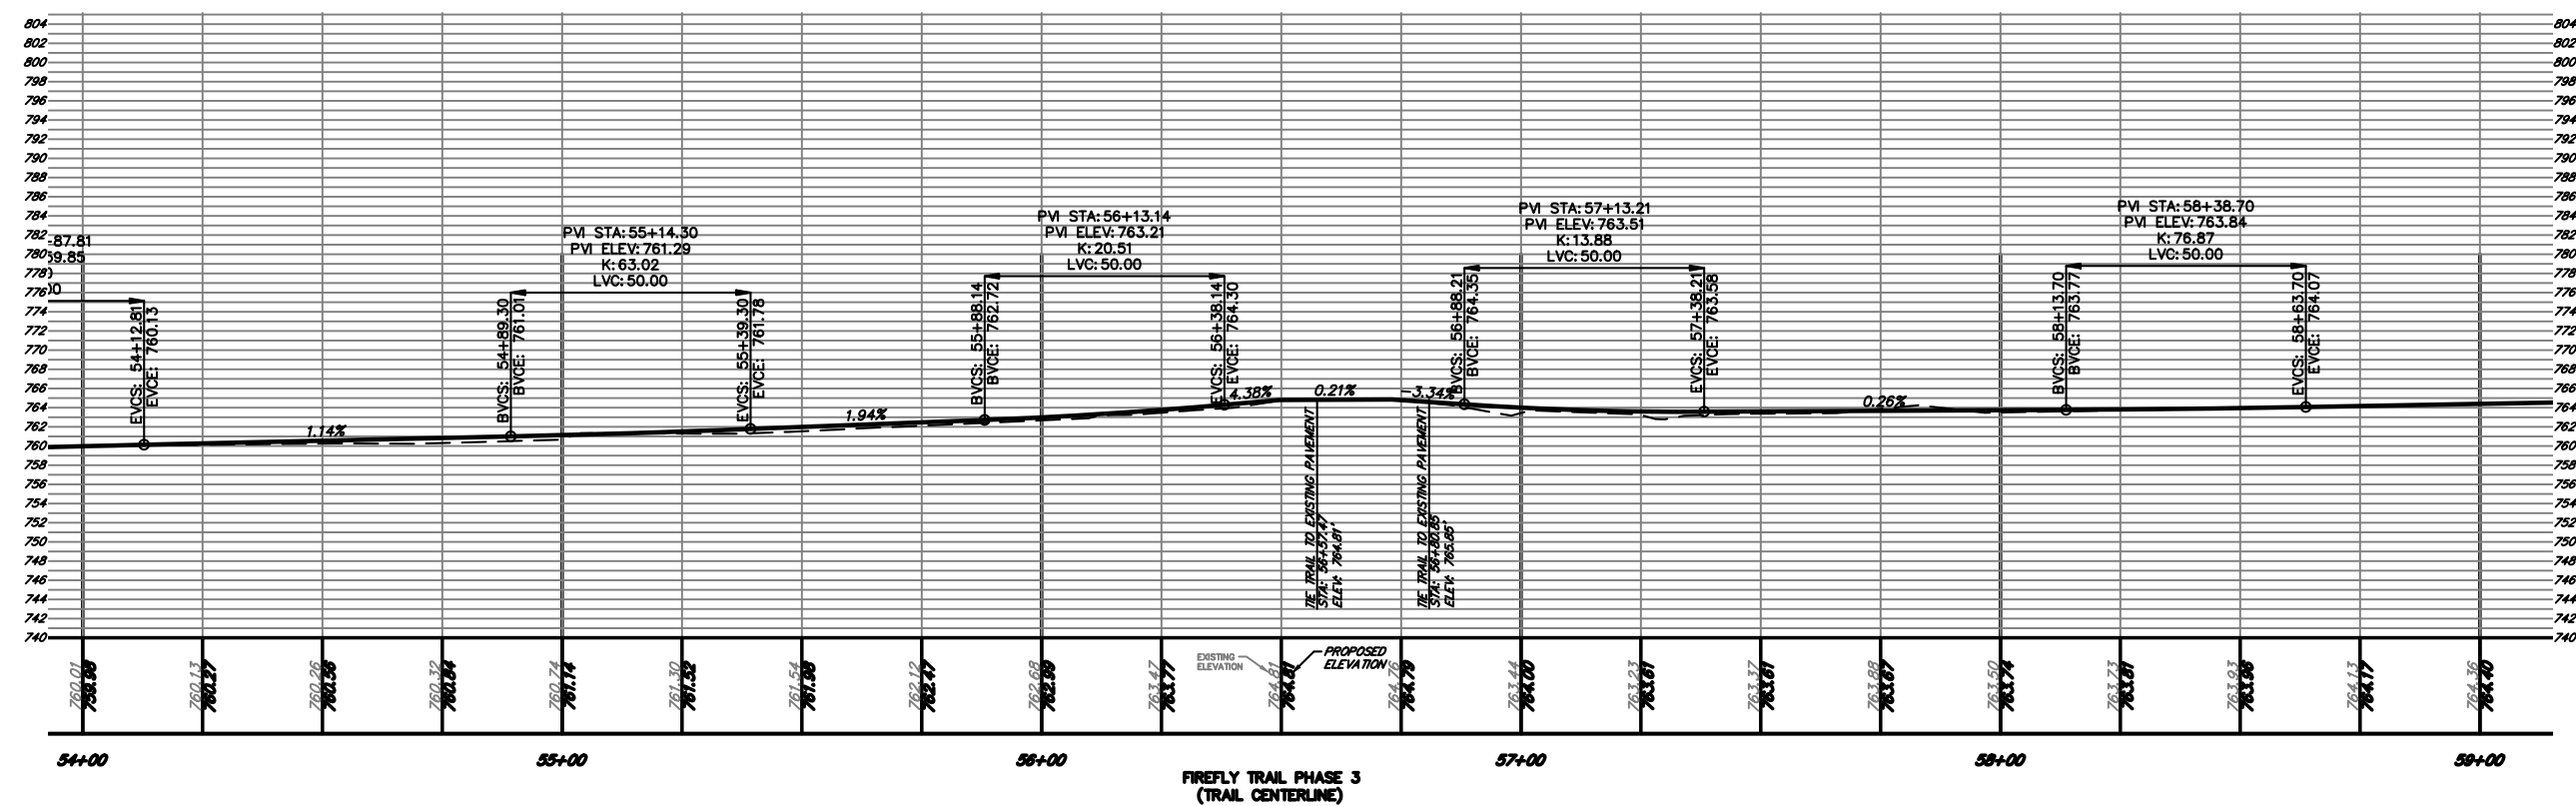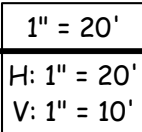[illegible]

**ATHENS-CLARKE
COUNTY, GA**

SHEET TITLE: CONSTRUCTION PLANS AND PROFILES

PROJECT NAME
FIREFLY TRAIL
PHASE 3

 

PROJECT INFORMATION

JOB NO: 18009

DRAWN BY: BB

CHECKED BY: E

DRAWING FILE: 18009E.DWG



DRAWING SCALE: 1" = 20'

ORIGINAL RELEASE DATE: 11-21-2000

JUN 1, 2020


Sheet:

13-0012

 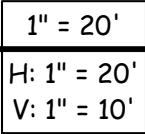

SHEET TITLE: CONSTRUCTION PLANS AND PROFILES

PROJECT NAME
FIREFLY TRAIL
PHASE 3

 

PROJECT INFORMATION

JOB NO: 18009

DRAWN BY: BB

CHECKED BY: E

DRAWING FILE: 18009E.DWG

DRAWING SCALE: 1" = 20'

ORIGINAL RELEASE DATE:

JUN 1, 2020

Sheet:


13-0013




Alfred Benesch & Company
1005 Broad Street, Suite 200
Augusta, GA 30901
P 706.722.4114
www.benesch.com

[illegible]

MATCHLINE SHEET 13-0015
STA 74+00

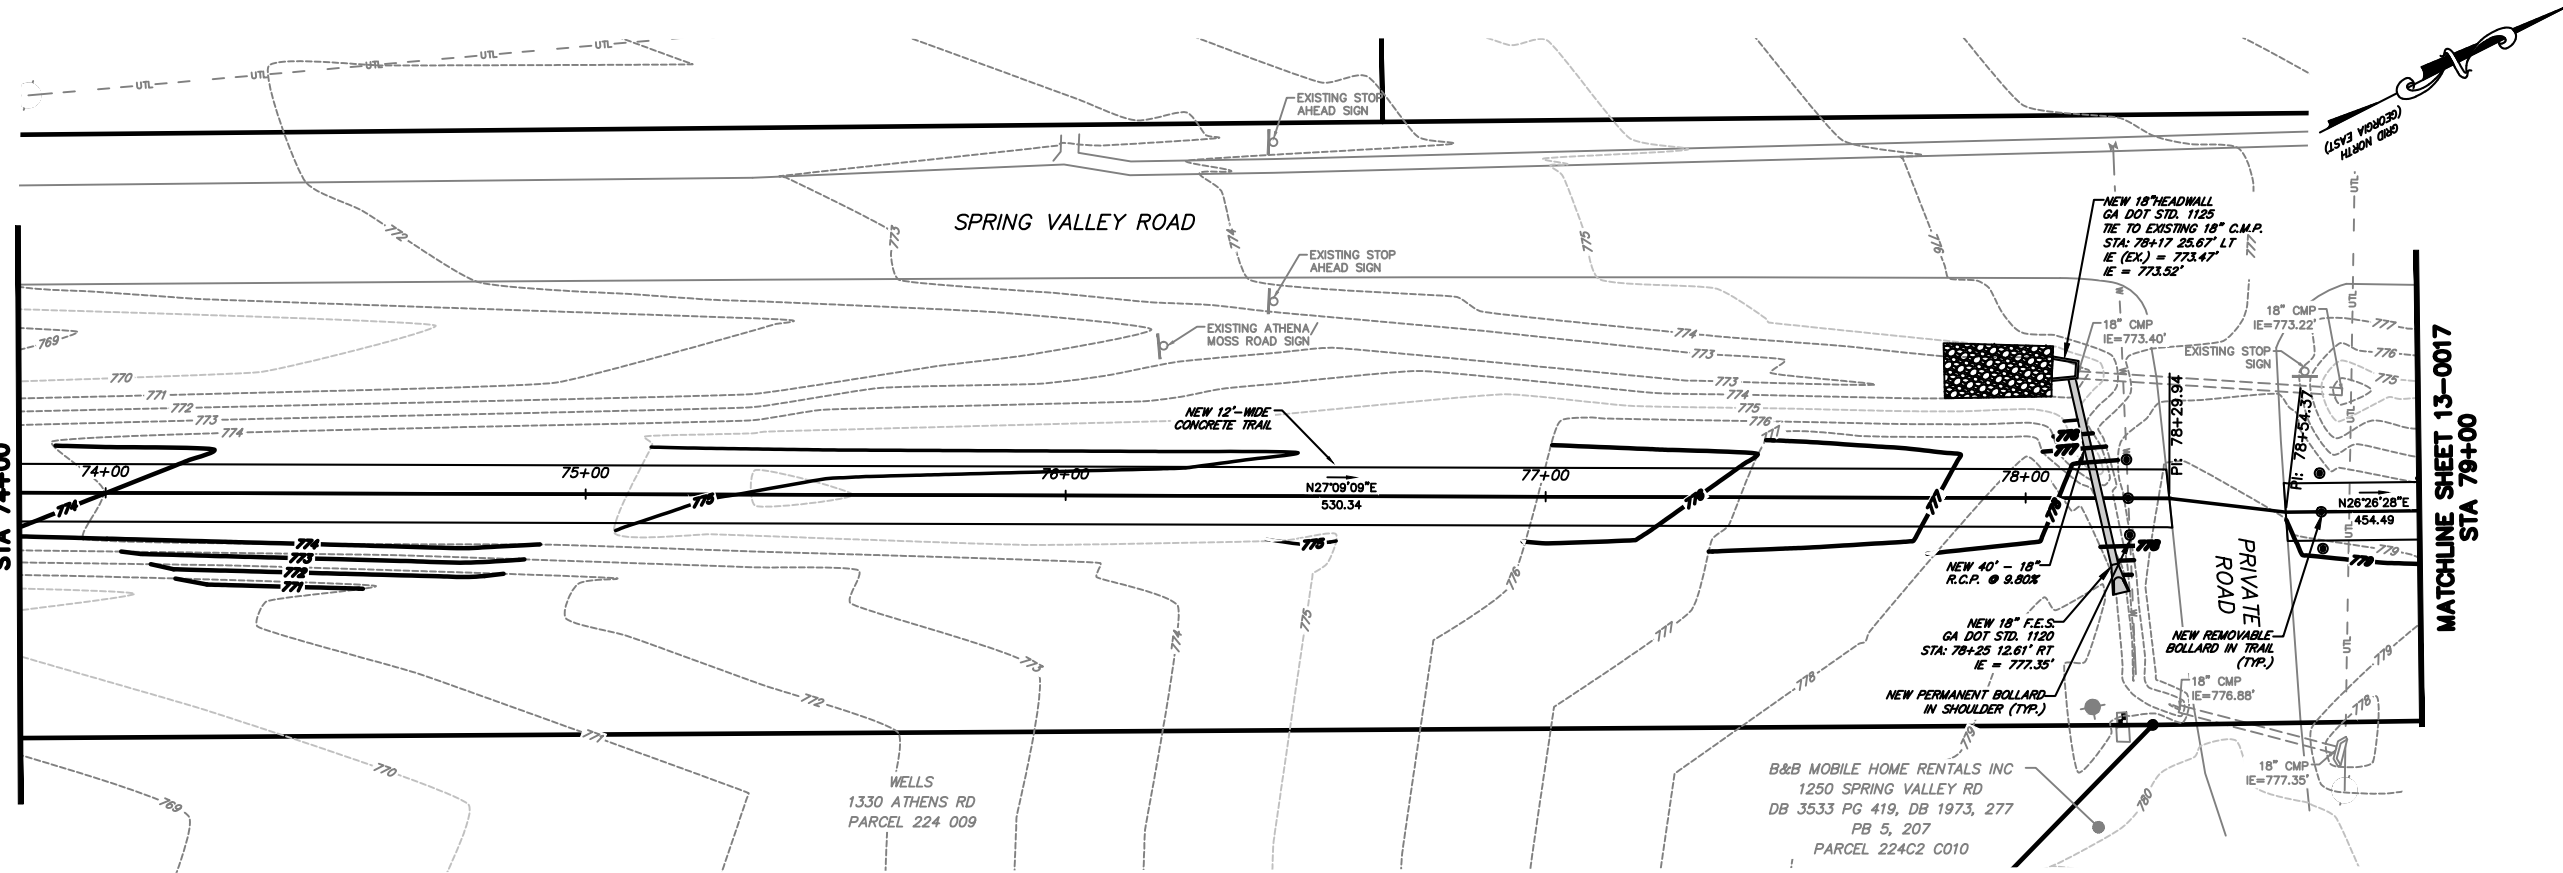

1" = 20'
H: 1" = 20'
V: 1" = 10'

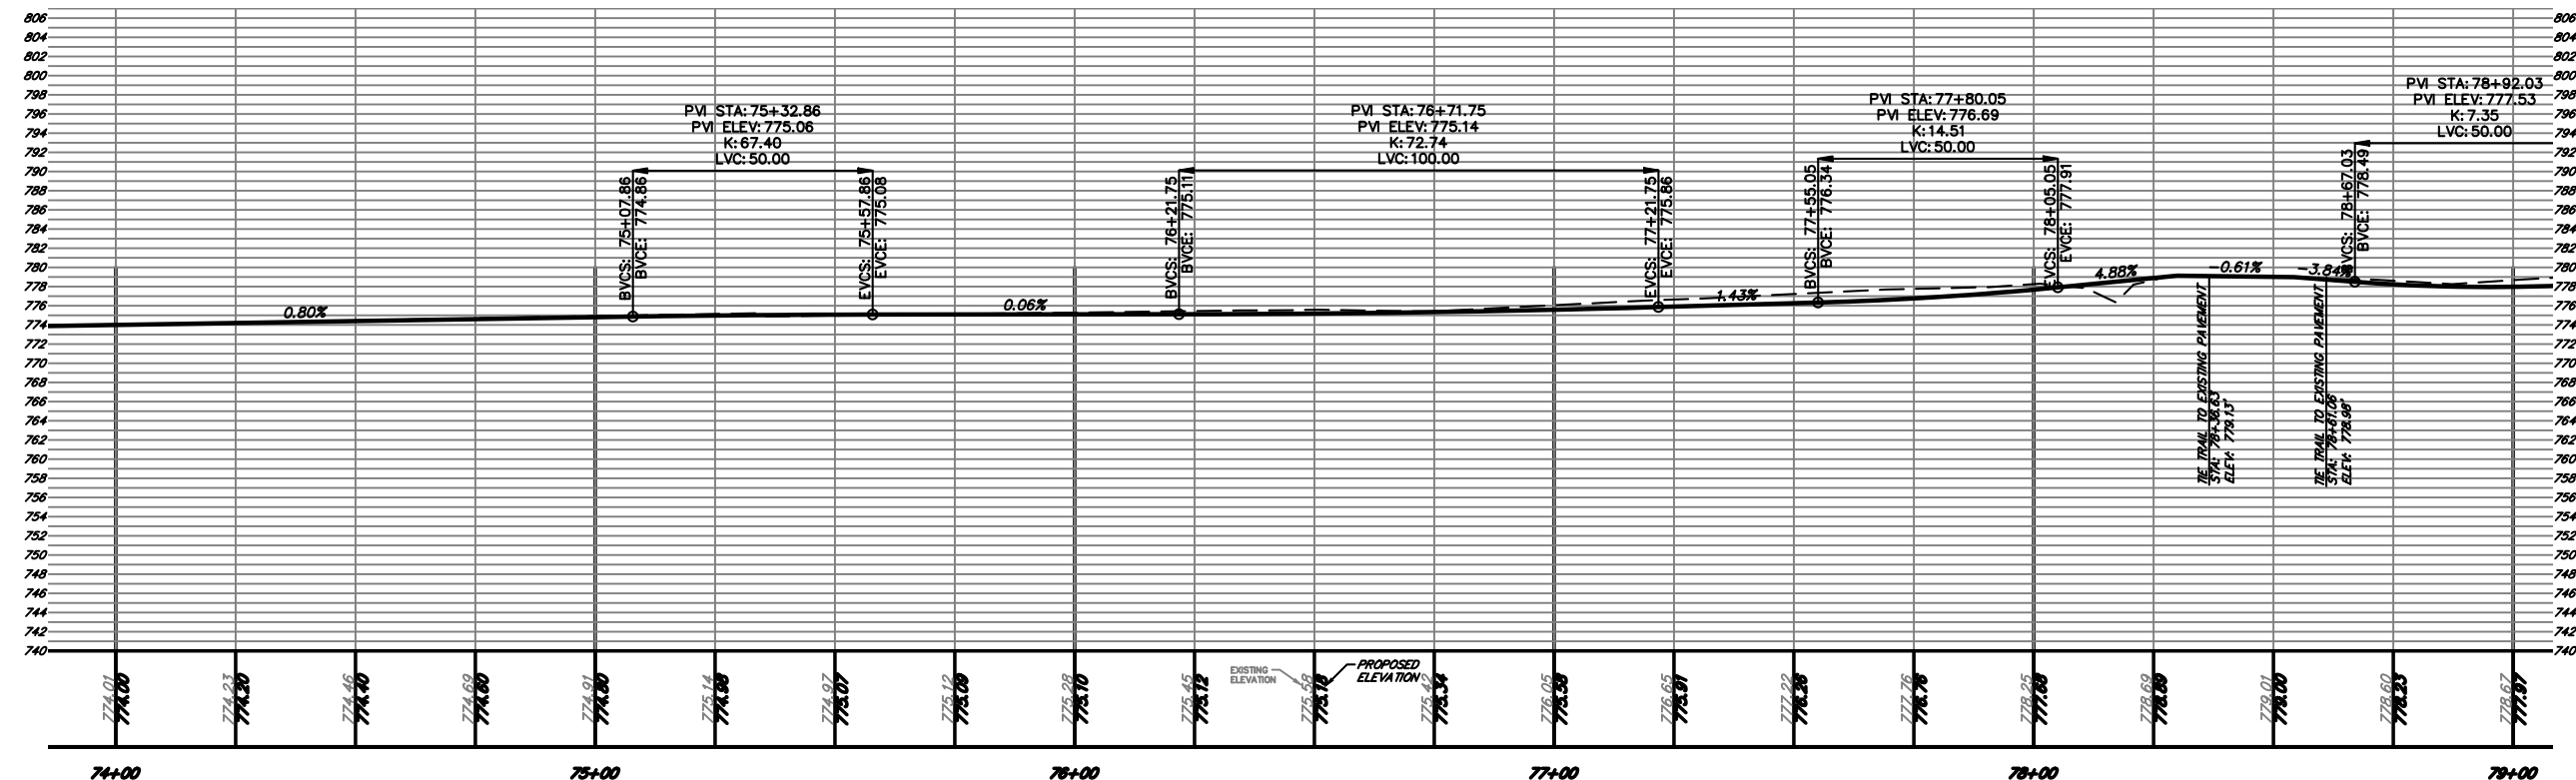

FIREFLY TRAIL PHASE 3
(TRAIL CENTERLINE)



Alfred Benesch & Company
1005 Broad Street, Suite 200
Augusta, GA 30901
P 706.722.4114
www.benesch.com

ATHENS-CLARKE
COUNTY, GA



CONSTRUCTION PLANS AND
PROFILES

FIREFLY TRAIL
PHASE 3

SCALE
20
IN
FEET

PROJECT INFORMATION
JOB NO: 18009
DRAWN BY: BB
CHECKED BY: EH
DRAWING FILE: 18009E.DWG
DRAWING SCALE: 1" = 20'
ORIGINAL RELEASE DATE:
JUN 1, 2020


Sheet:
13-0016

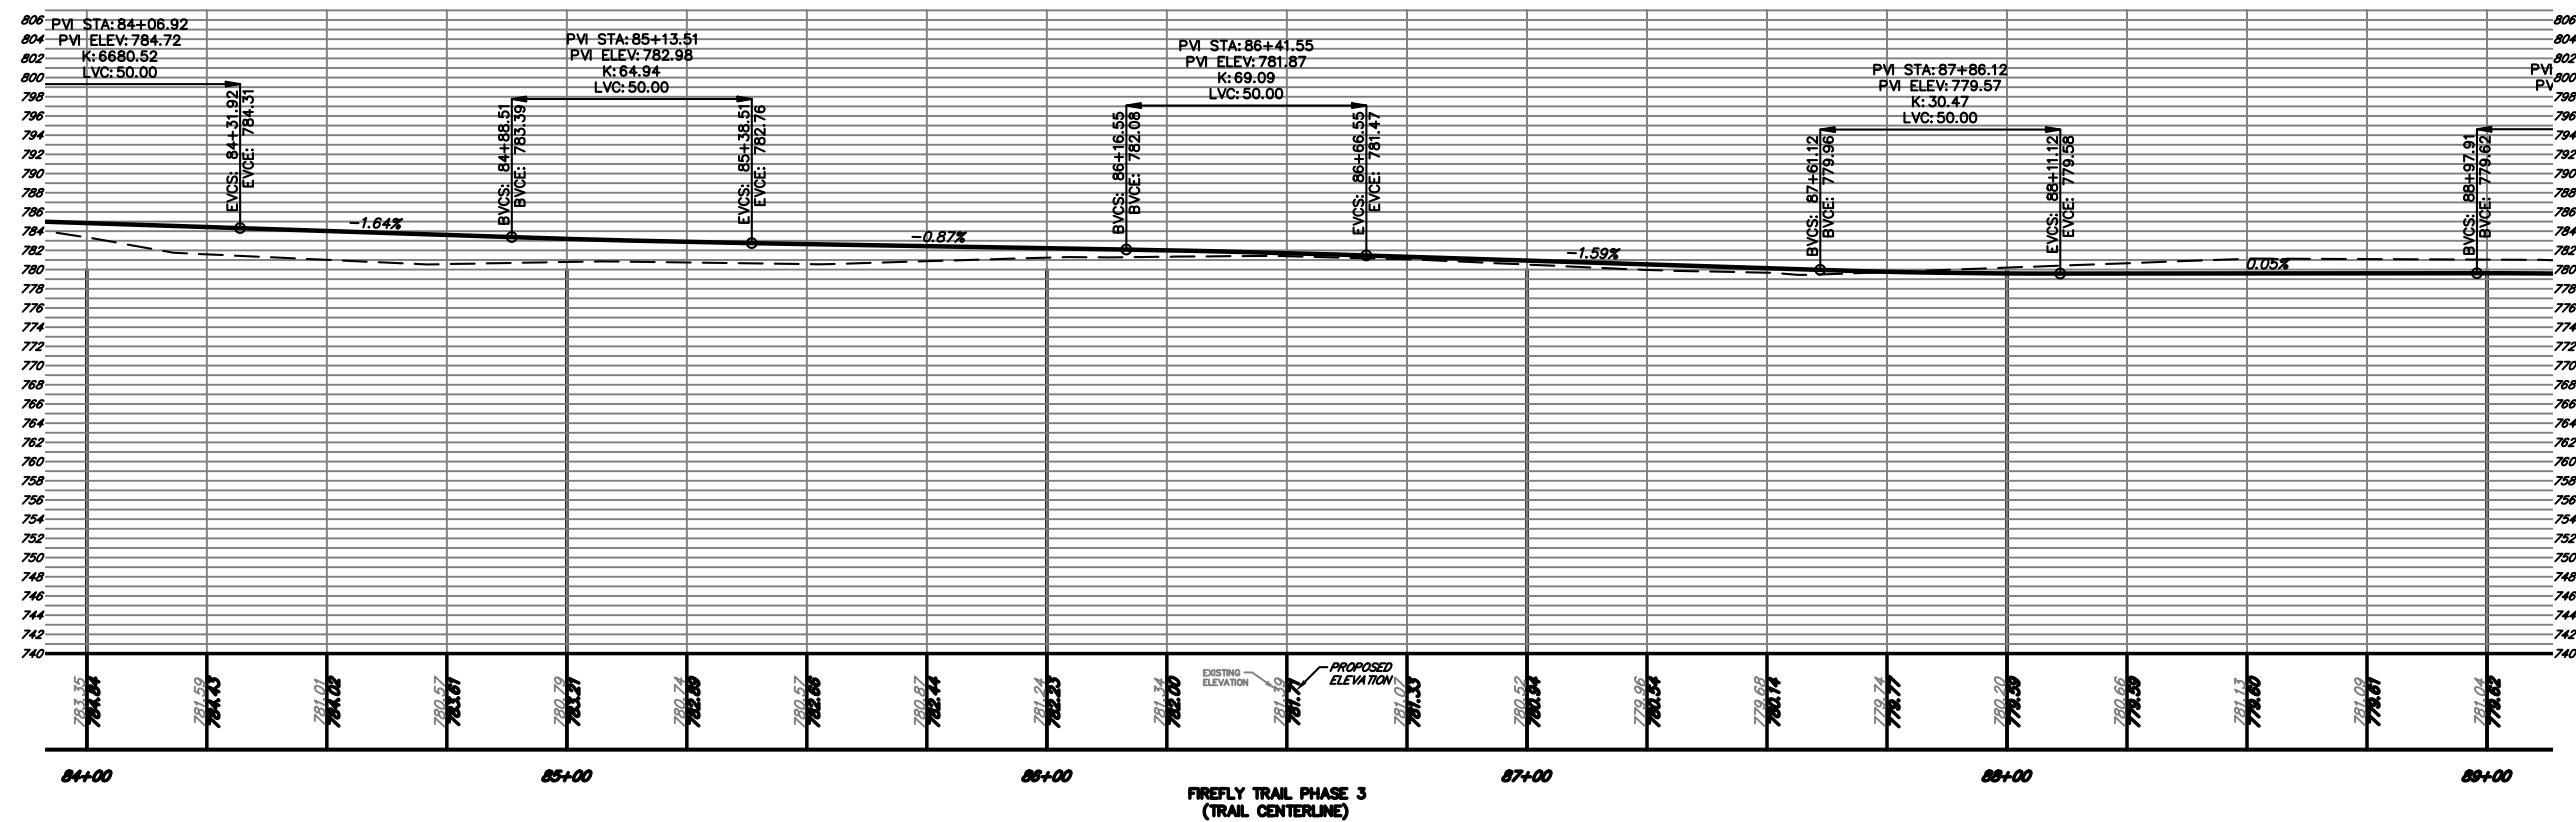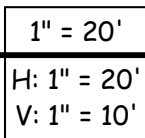[illegible]

**ATHENS-CLARKE
COUNTY, GA**

SHEET TITLE: CONSTRUCTION PLANS AND PROFILES

PROJECT NAME
**FIREFLY TRAIL
PHASE 3**

 

PROJECT INFORMATION

JOB NO: 18009

DRAWN BY: BB

CHECKED BY: E

DRAWING FILE: 18009E.DWG

DRAWING SCALE: 1" = 20'

ORIGINAL RELEASE DATE:

JUN 1. 2020



Page 10 of 10

Sheet:

10.00

113-000


10 00

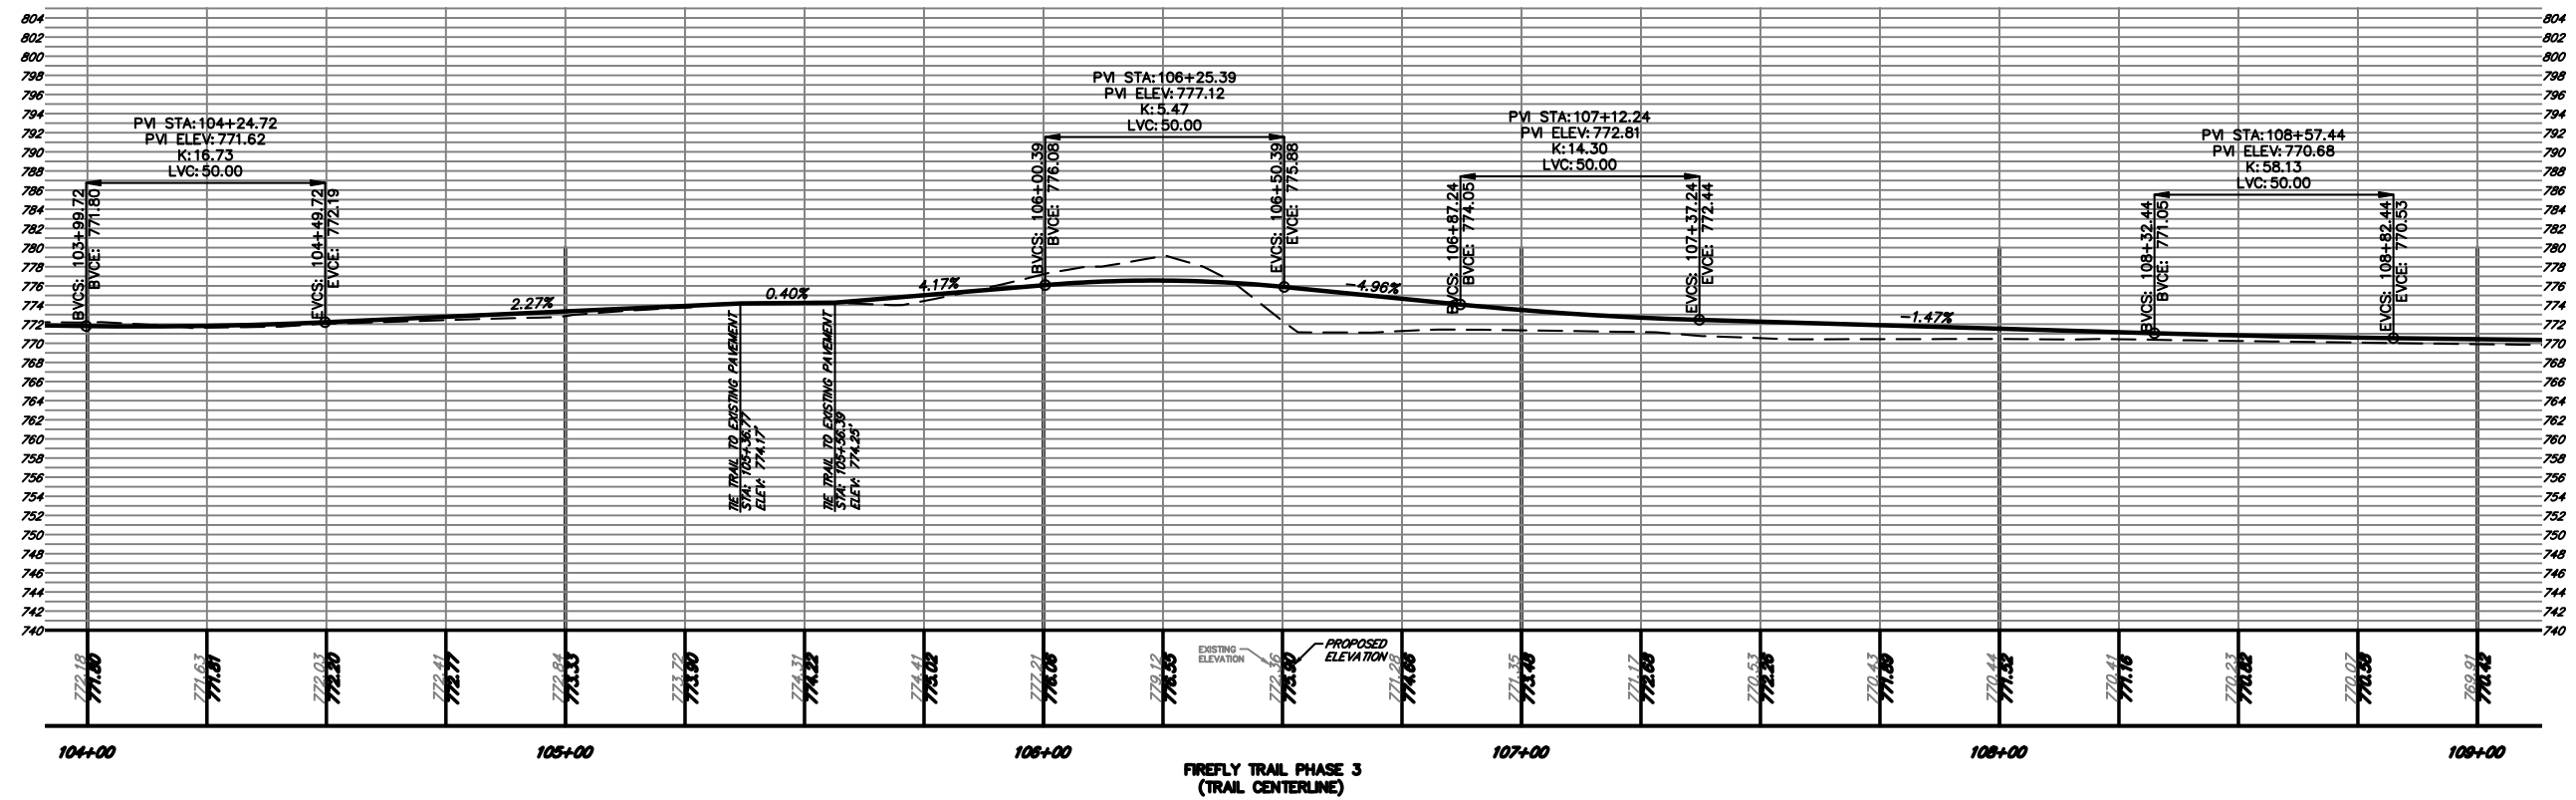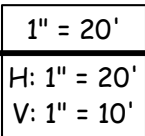[illegible]

**ATHENS-CLARKE
COUNTY, GA**

SHEET TITLE:
**CONSTRUCTION PLANS AND
PROFILES**

PROJECT NAME
FIREFLY TRAIL
PHASE 3

 

PROJECT INFORMATION	
----------------------------	--

JOB NO: 18009

DRAWN BY: BB

CHECKED BY: EH

DRAWING FILE: 18009E.DWG


DRAWING SCALE: 1" = 20'

ORIGINAL RELEASE DATE:

Sheet:

13-0022


MATCHLINE SHEET 13-0022
STA 109+00

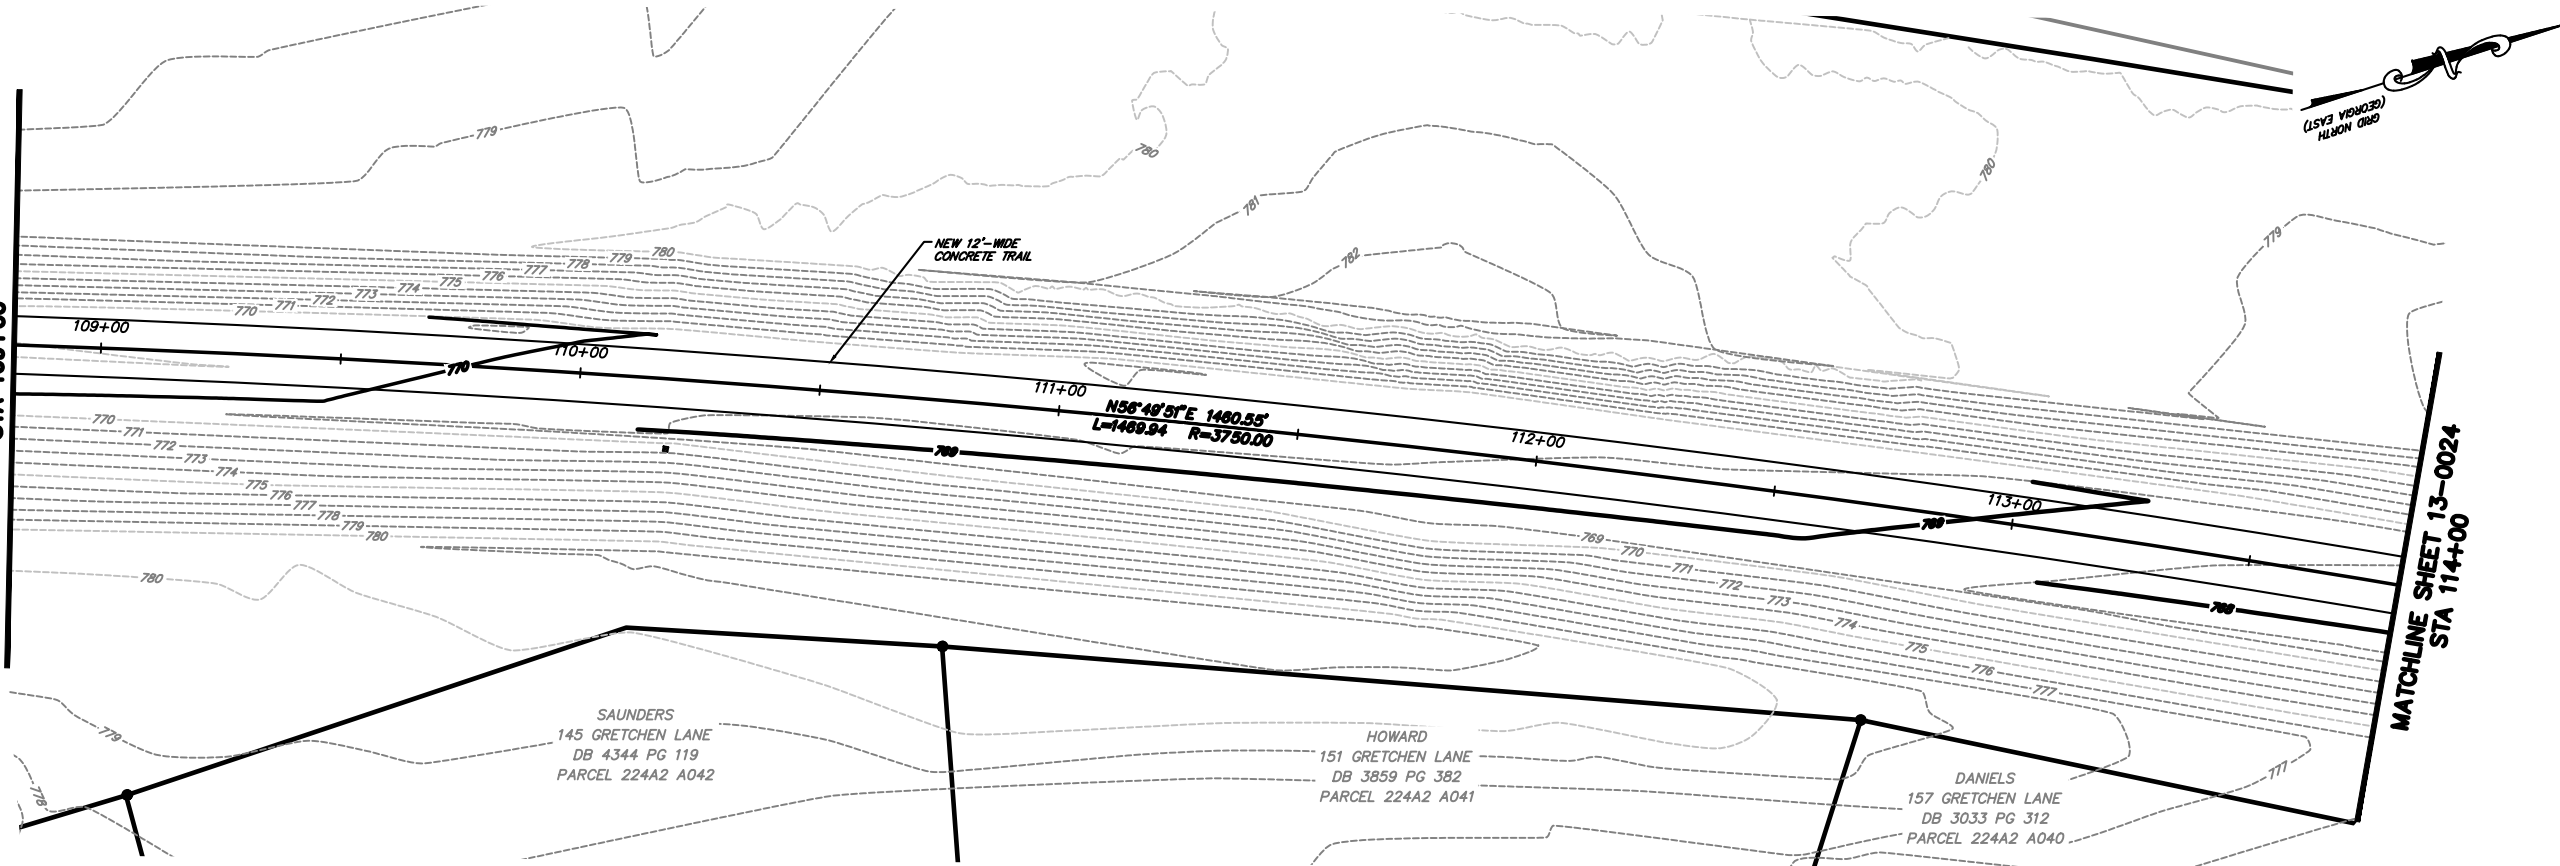

1" = 20'

H: 1" = 20'

V: 1" = 10'

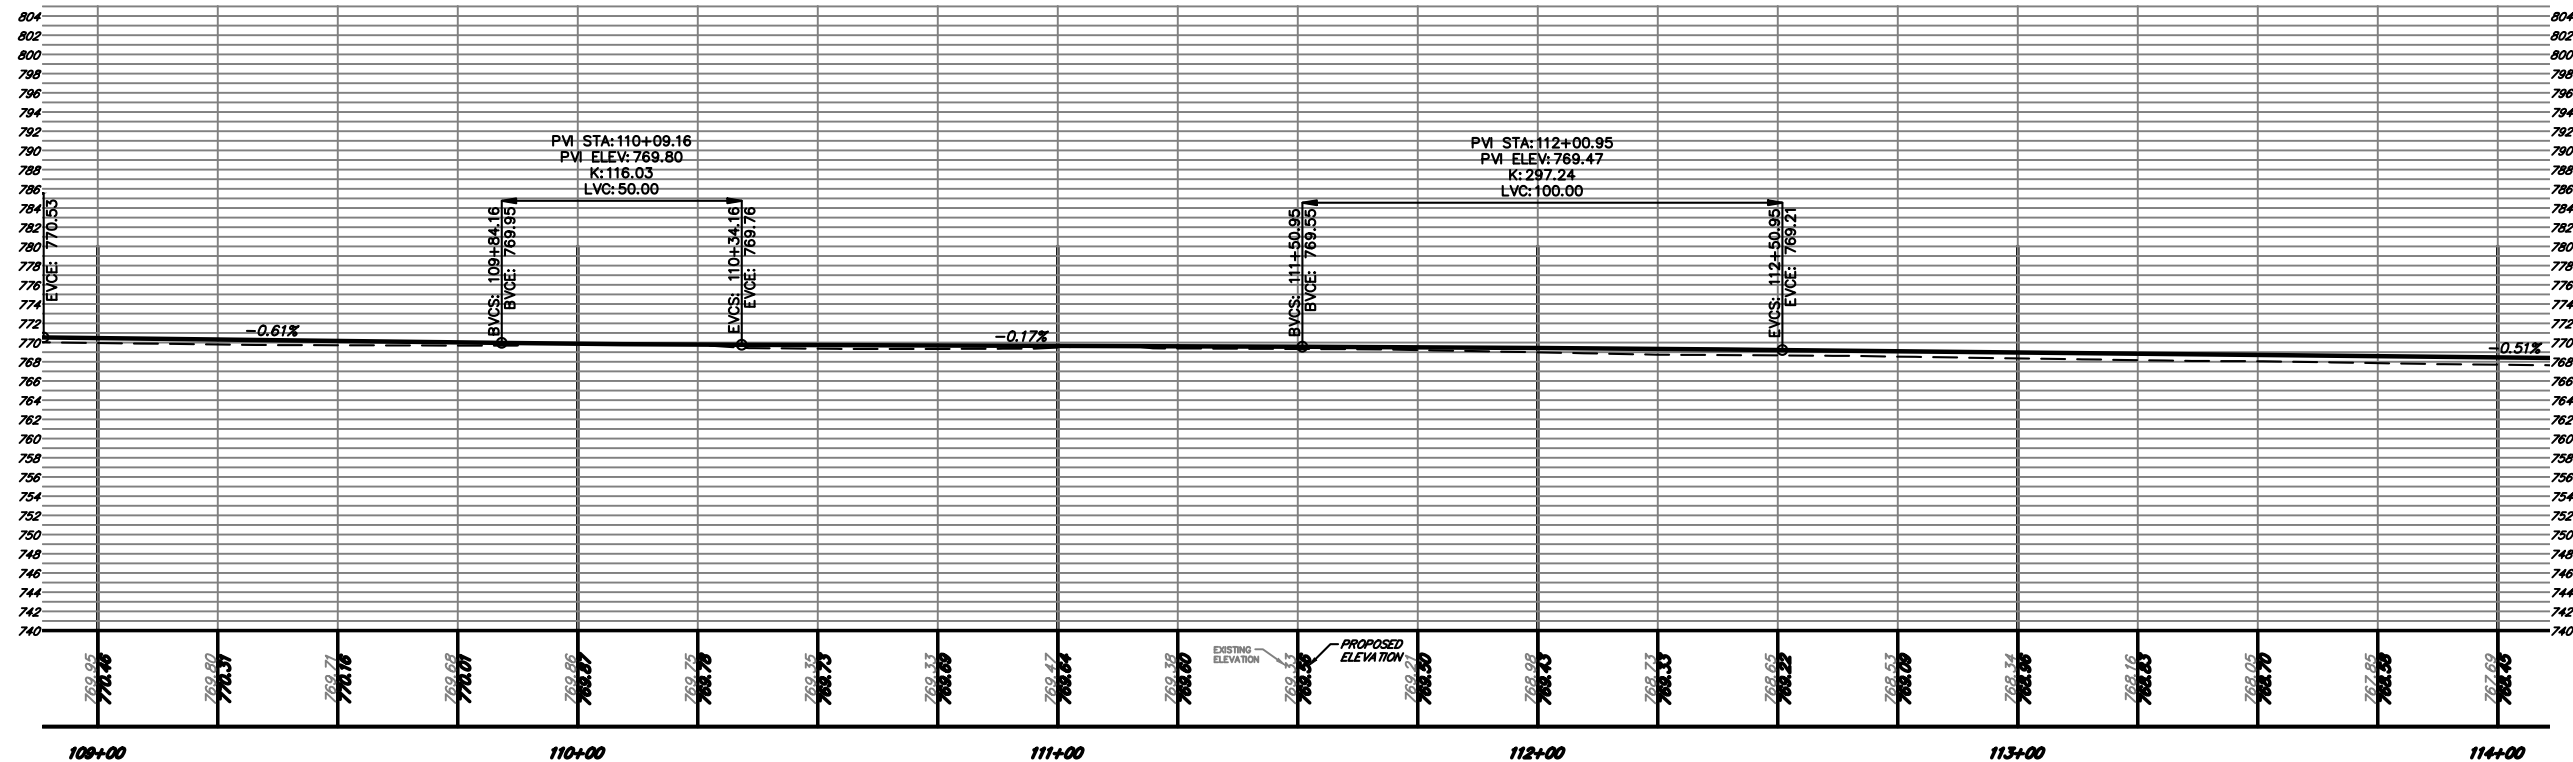

FIREFLY TRAIL PHASE 3
(TRAIL CENTERLINE)



Alfred Benesch & Company
1005 Broad Street, Suite 200
Augusta, GA 30901
P 706.722.4114
www.benesch.com

ATHENS-CLARKE
COUNTY, GA

SHEET TITLE:
CONSTRUCTION PLANS AND
PROFILES


PROJECT NAME
FIREFLY TRAIL
PHASE 3




PROJECT INFORMATION

JOB NO: 18009
DRAWN BY: BB
CHECKED BY: EH
DRAWING FILE: 18009E.DWG
DRAWING SCALE: 1" = 20'
ORIGINAL RELEASE DATE:
JUN 1, 2020

Sheet:
13-0023

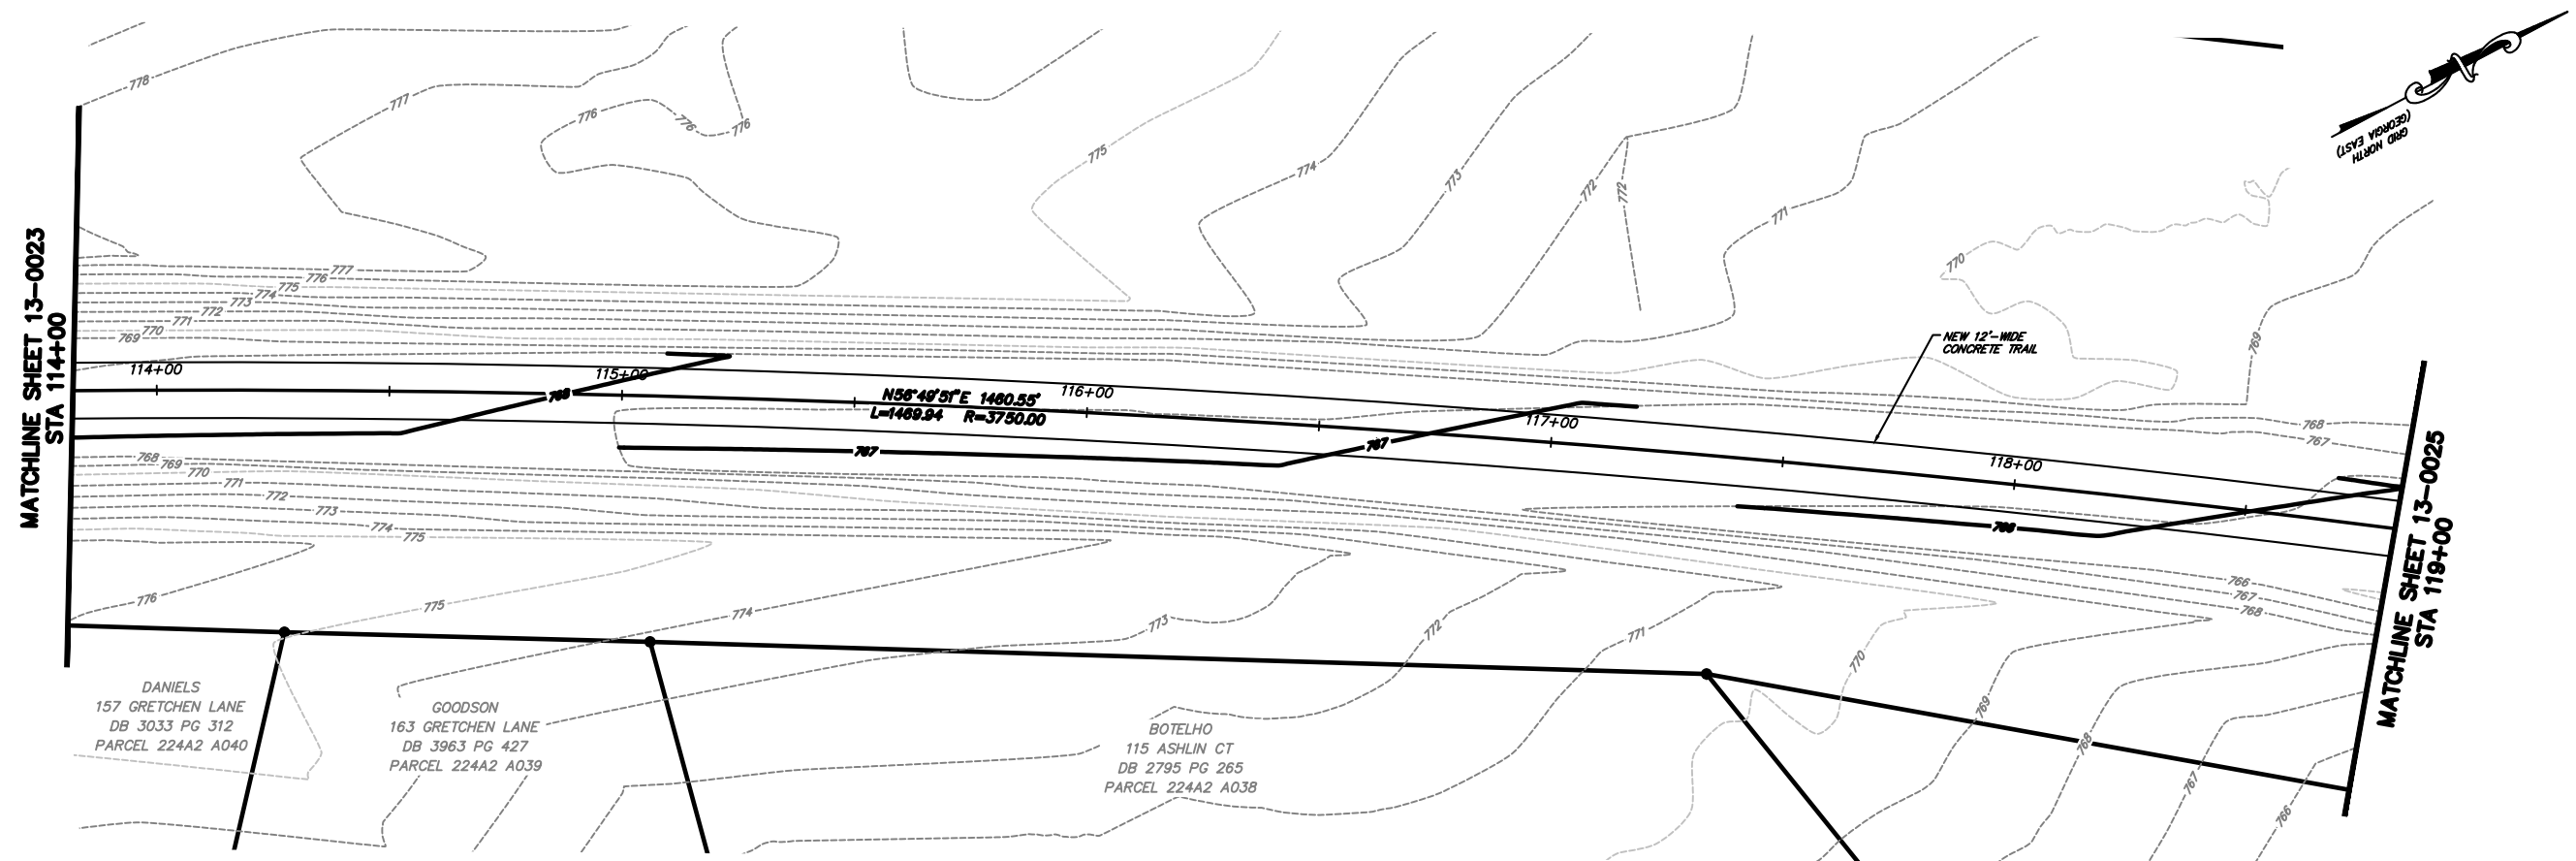
$$1'' = 20'$$
$$H: 1'' = 20'$$

V: $1'' = 10'$

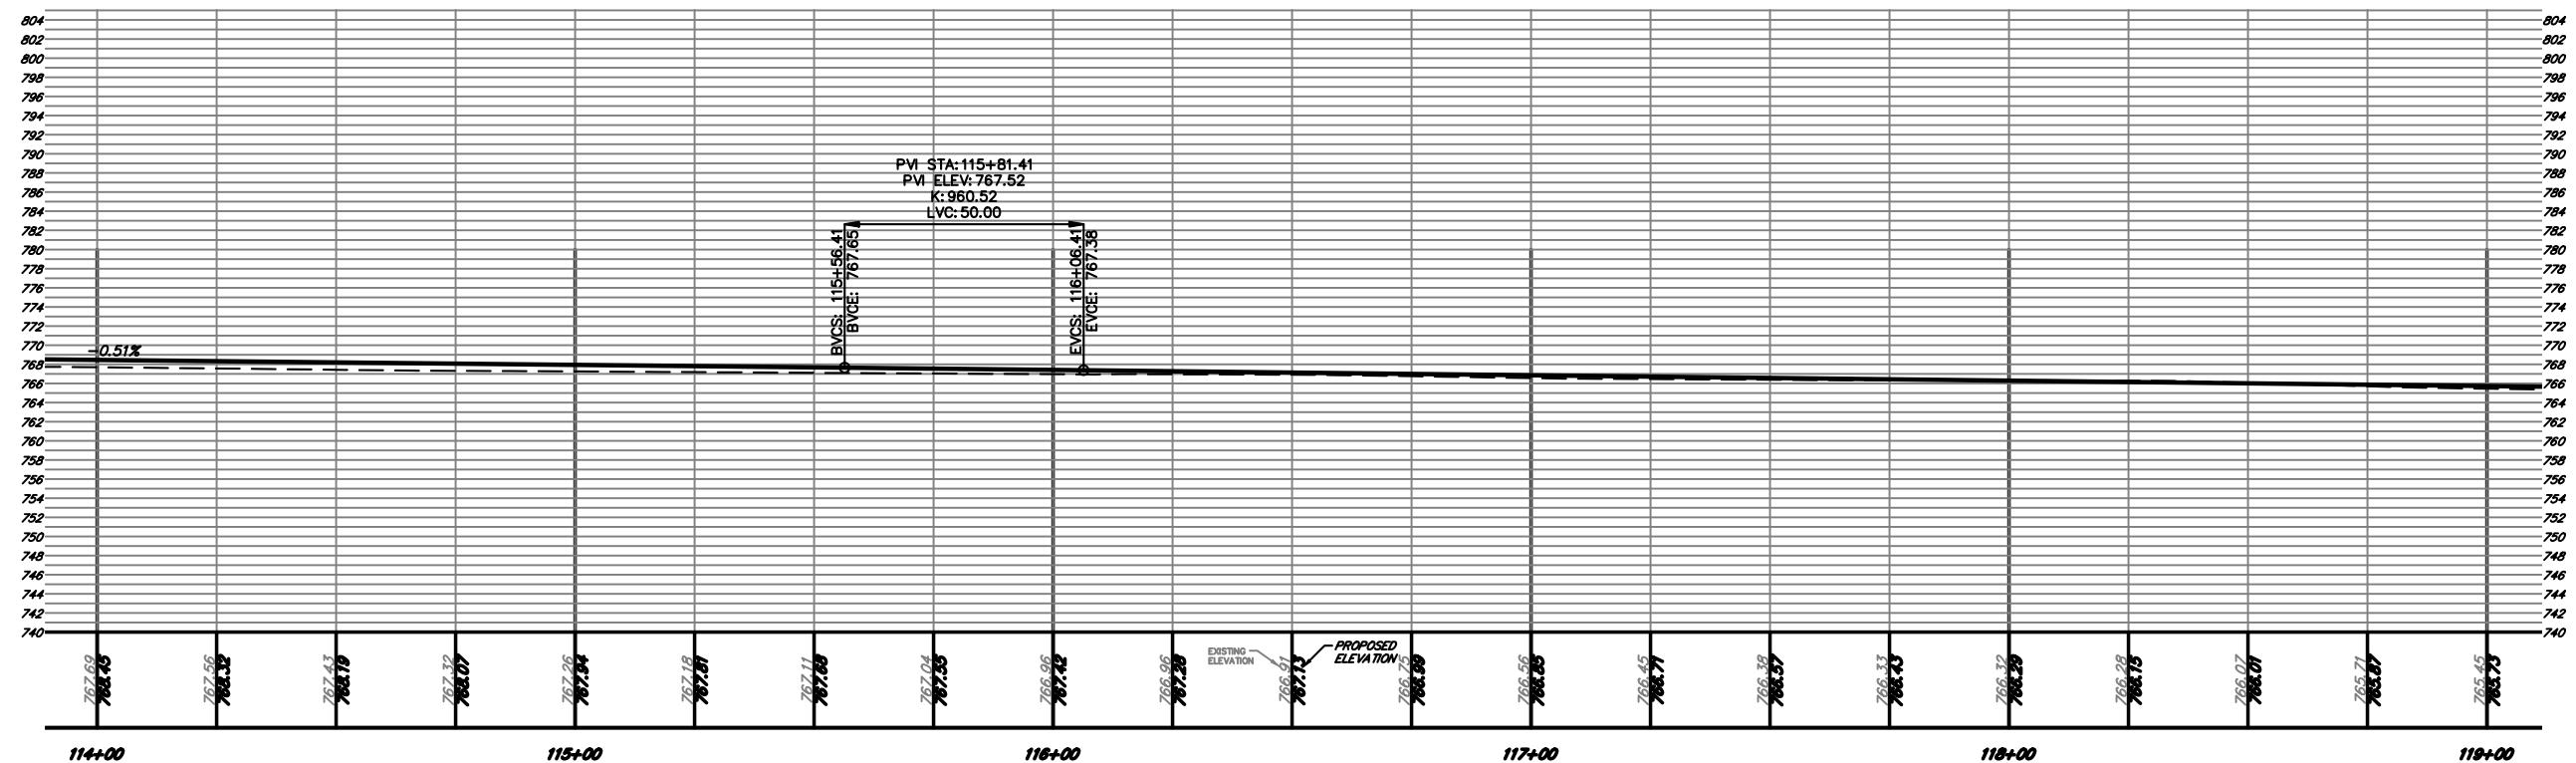

**FIREFLY TRAIL PHASE 3
(TRAIL CENTERLINE)**




Alfred Benesch & Company
1005 Broad Street, Suite 200
Augusta, GA 30901
P 706.722.4114
www.benesch.com

[illegible]

**ATHENS-CLARKE
COUNTY, GA**

SHEET TITLE:
**CONSTRUCTION PLANS AND
PROFILES**

PROJECT NAME
FIREFLY TRAIL
PHASE 3

 


PROJECT INFORMATION

JOB NO: 18009
DRAWN BY: BB
CHECKED BY: EH
DRAWING FILE: 18009E.DWG
DRAWING SCALE: 1" = 20'
ORIGINAL RELEASE DATE:
JUN 1, 2020

Sheet:
13-0024


MATCHLINE SHEET 13-0024
STA 119+00

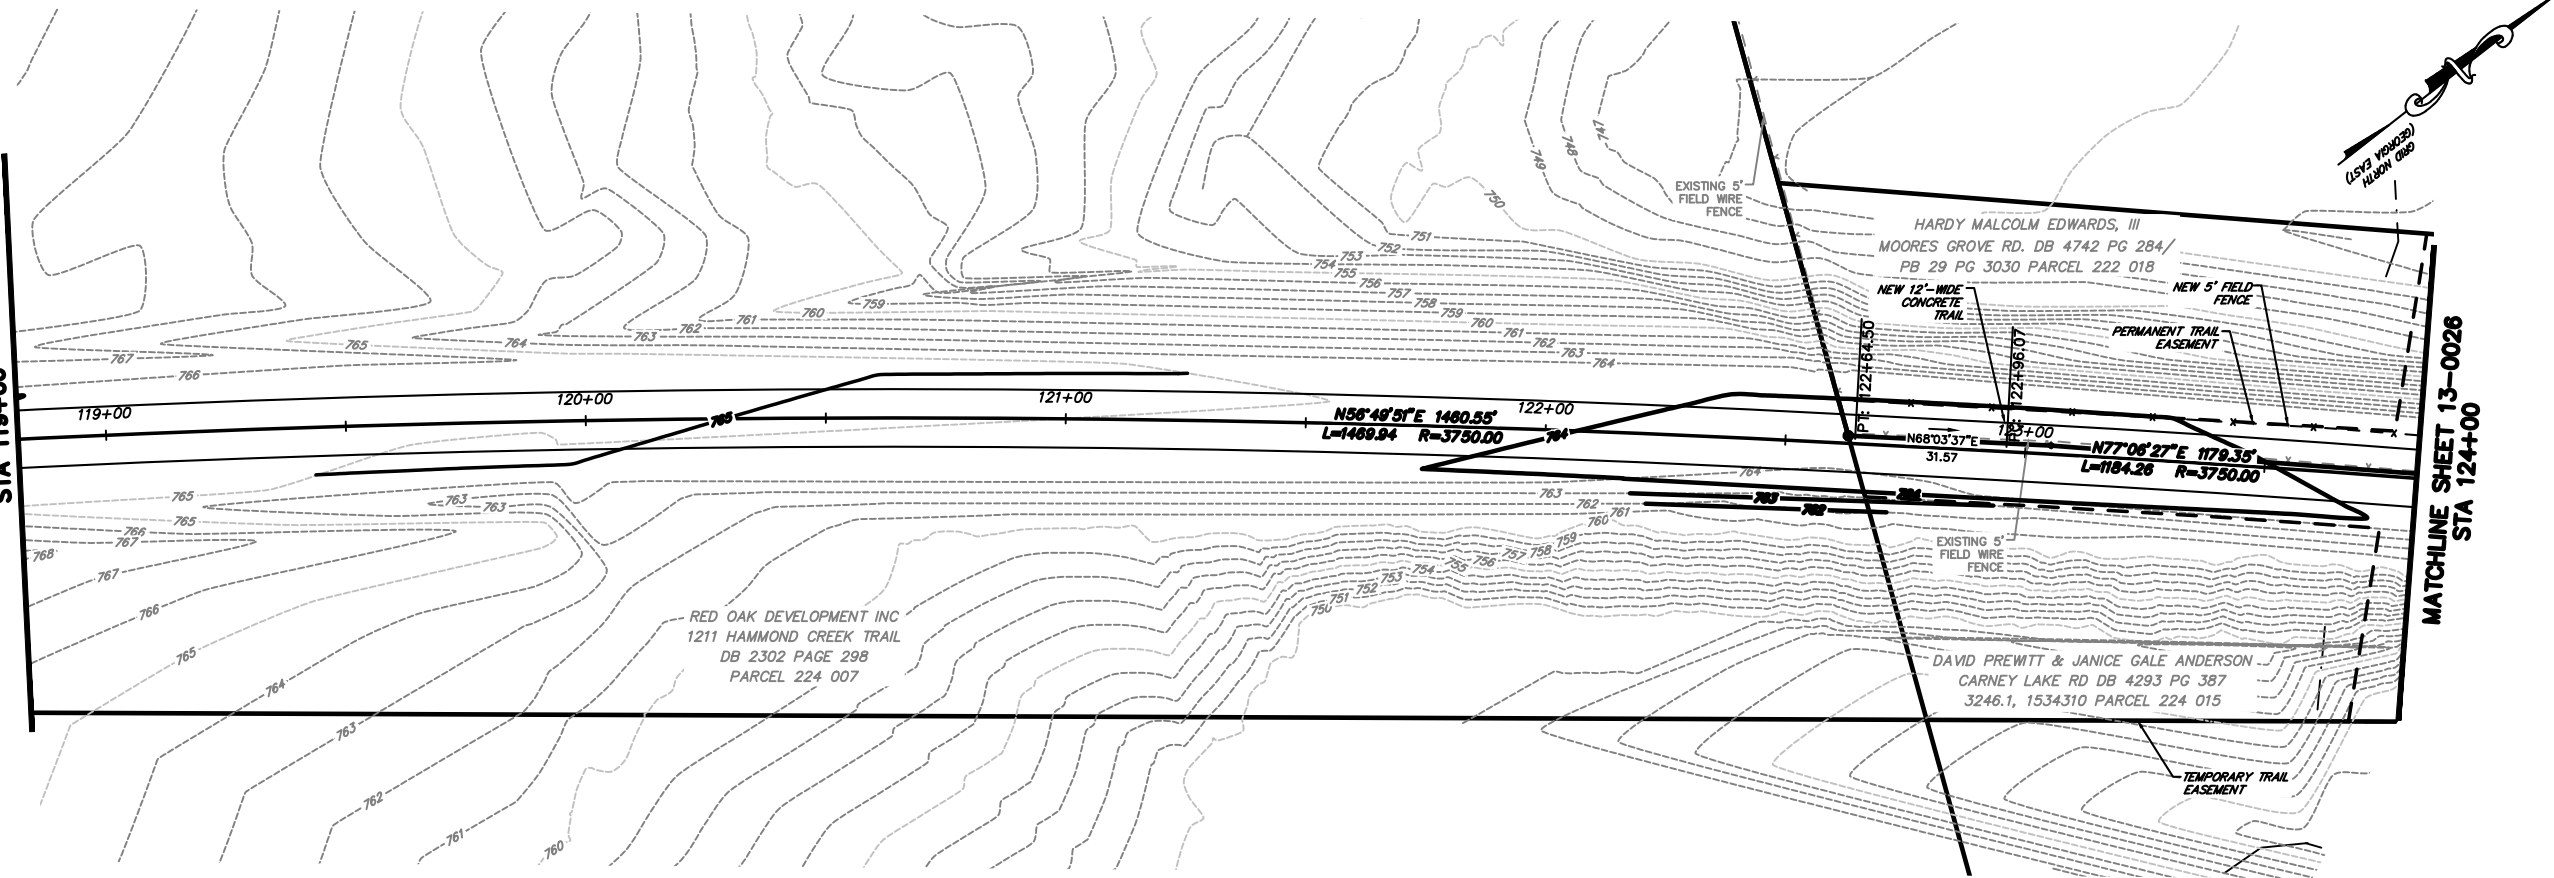

1" = 20'

H: 1" = 20'

V: 1" = 10'

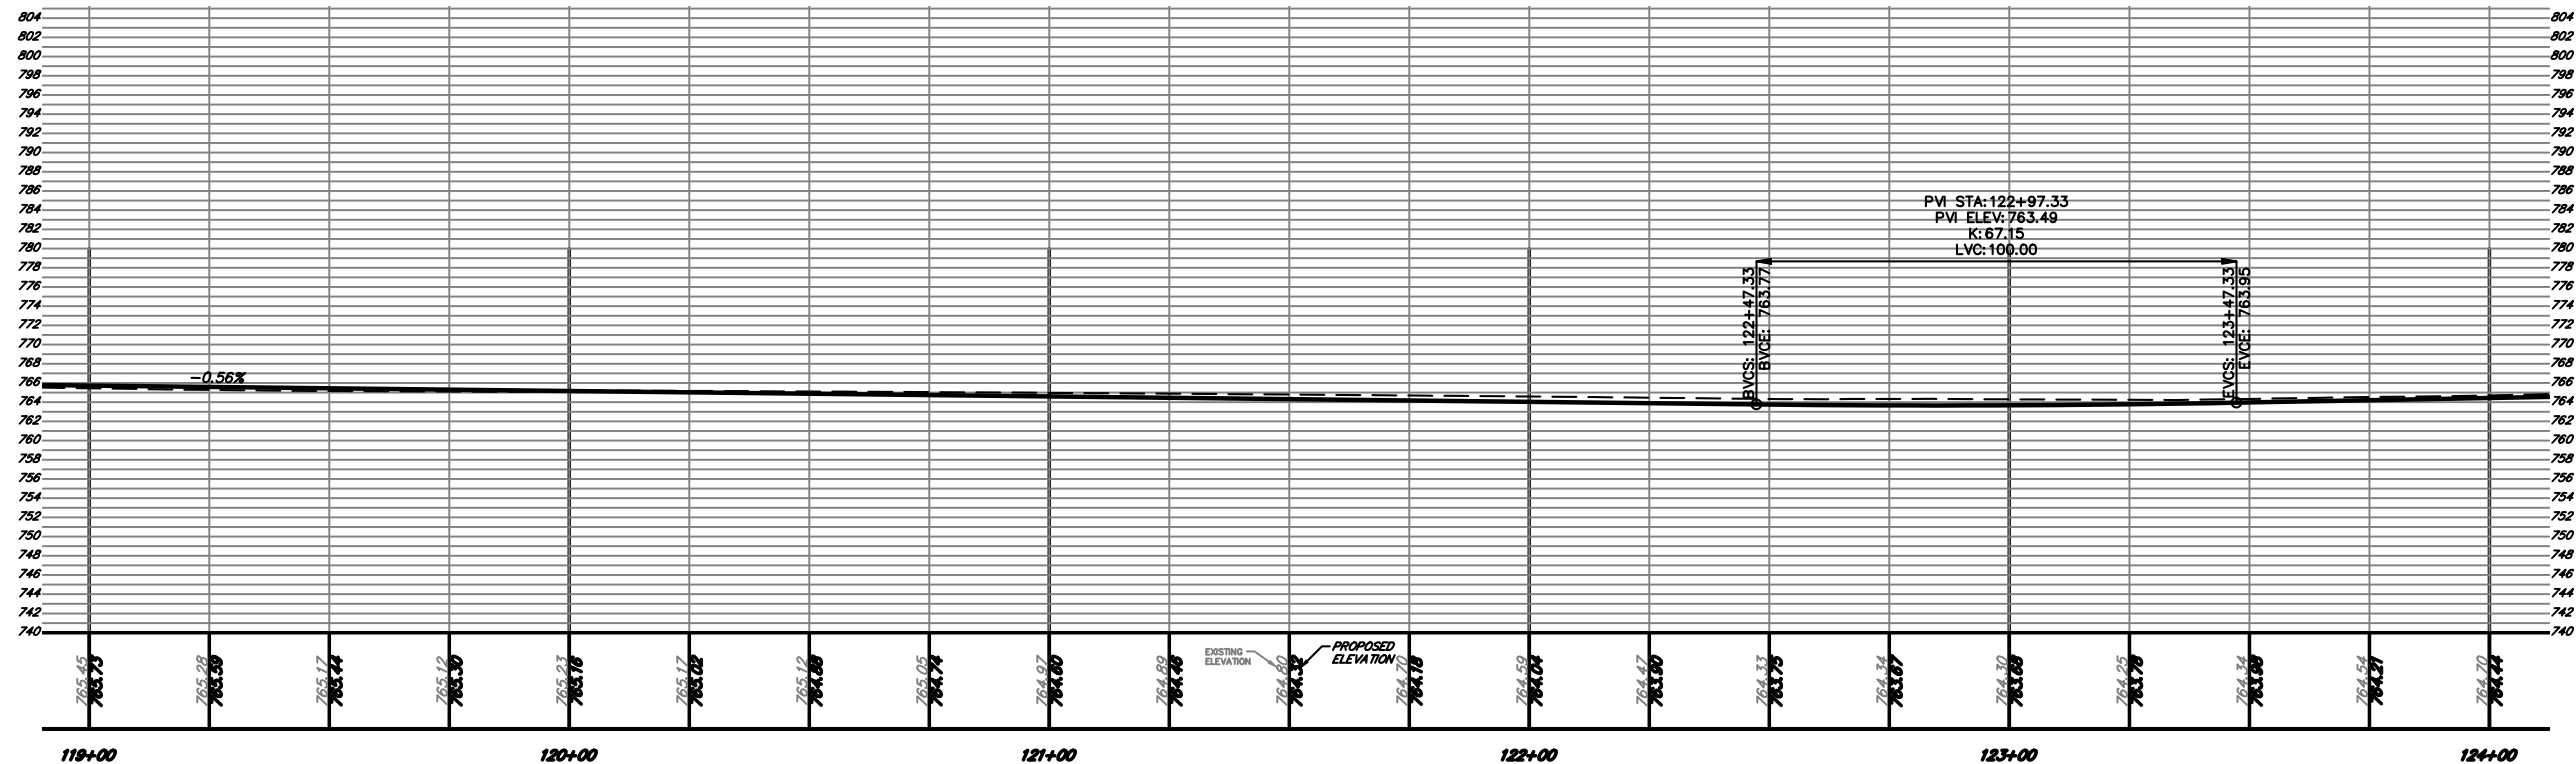

FIREFLY TRAIL PHASE 3
(TRAIL CENTERLINE)

ATHENS-CLARKE
COUNTY, GA

SHEET TITLE:
CONSTRUCTION PLANS AND
PROFILES

PROJECT NAME
FIREFLY TRAIL
PHASE 3

SCALE
20
IN
FEET

PROJECT INFORMATION

JOB NO: 18009

DRAWN BY: BB

CHECKED BY: EH

DRAWING FILE: 18009E.DWG

DRAWING SCALE: 1" = 20'

ORIGINAL RELEASE DATE:



JUN 1, 2020

Sheet:
13-0025



Alfred Benesch & Company
1005 Broad Street, Suite 200
Augusta, GA 30901
P 706.722.4114
www.benesch.com


REVISION BLOCK

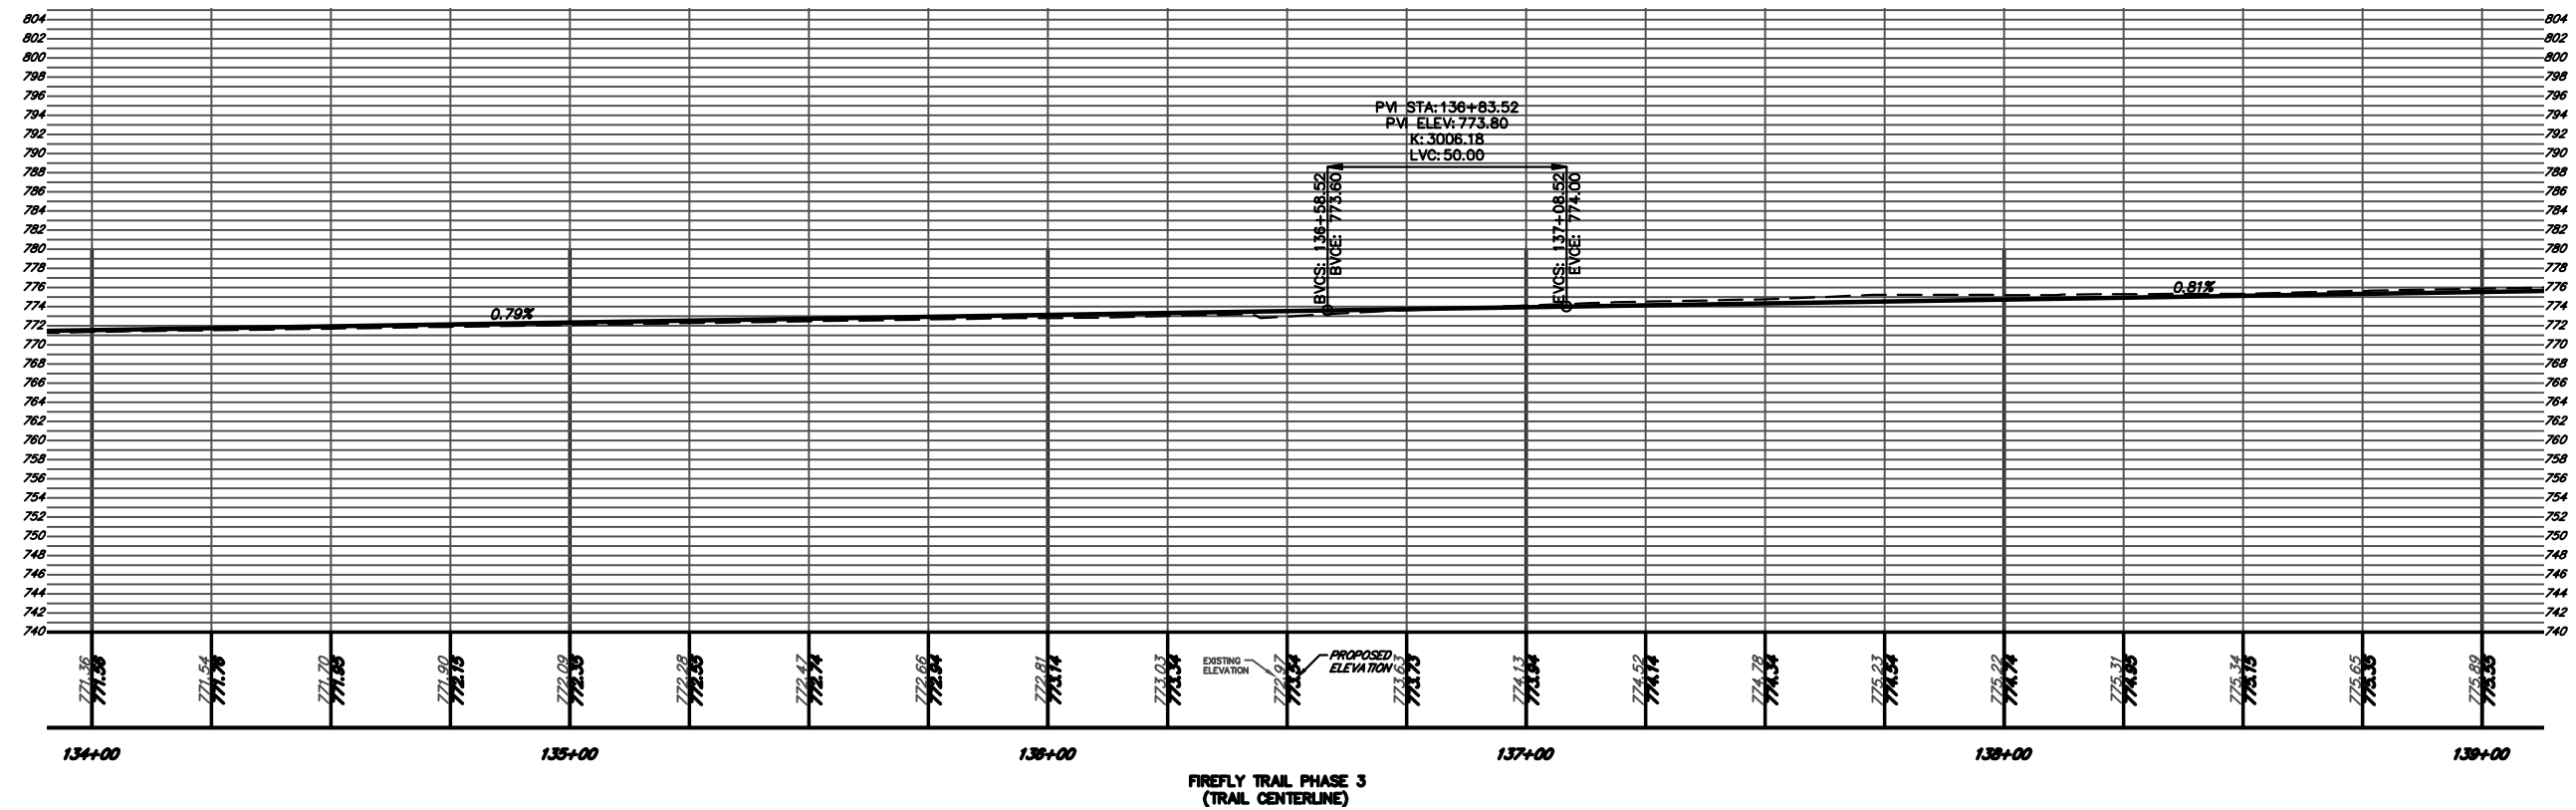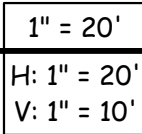[illegible]

**ATHENS-CLARKE
COUNTY, GA**



SHEET TITLE: CONSTRUCTION PLANS AND PROFILES

PROJECT NAME
FIREFLY TRAIL
PHASE 3

 


PROJECT INFORMATION
JOB NO: 18009
DRAWN BY: BB
CHECKED BY: EH
DRAWING FILE: 18009E.DWG
DRAWING SCALE: 1" = 20'
ORIGINAL RELEASE DATE: JUN 1, 2020

Sheet:
13-0028

 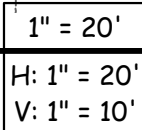




V: $1'' = 10'$

 

SHEET TITLE: CONSTRUCTION PLANS AND PROFILES

PROJECT NAME
FIREFLY TRAIL
PHASE 3

 

PROJECT INFORMATION

JOB NO: 18009

DRAWN BY: BB

CHECKED BY: E



DRAWING FILE: 18009E.DWG

DRAWING SCALE: 1" = 20'

ORIGINAL RELEASE DATE:

Sheet:


13-0030

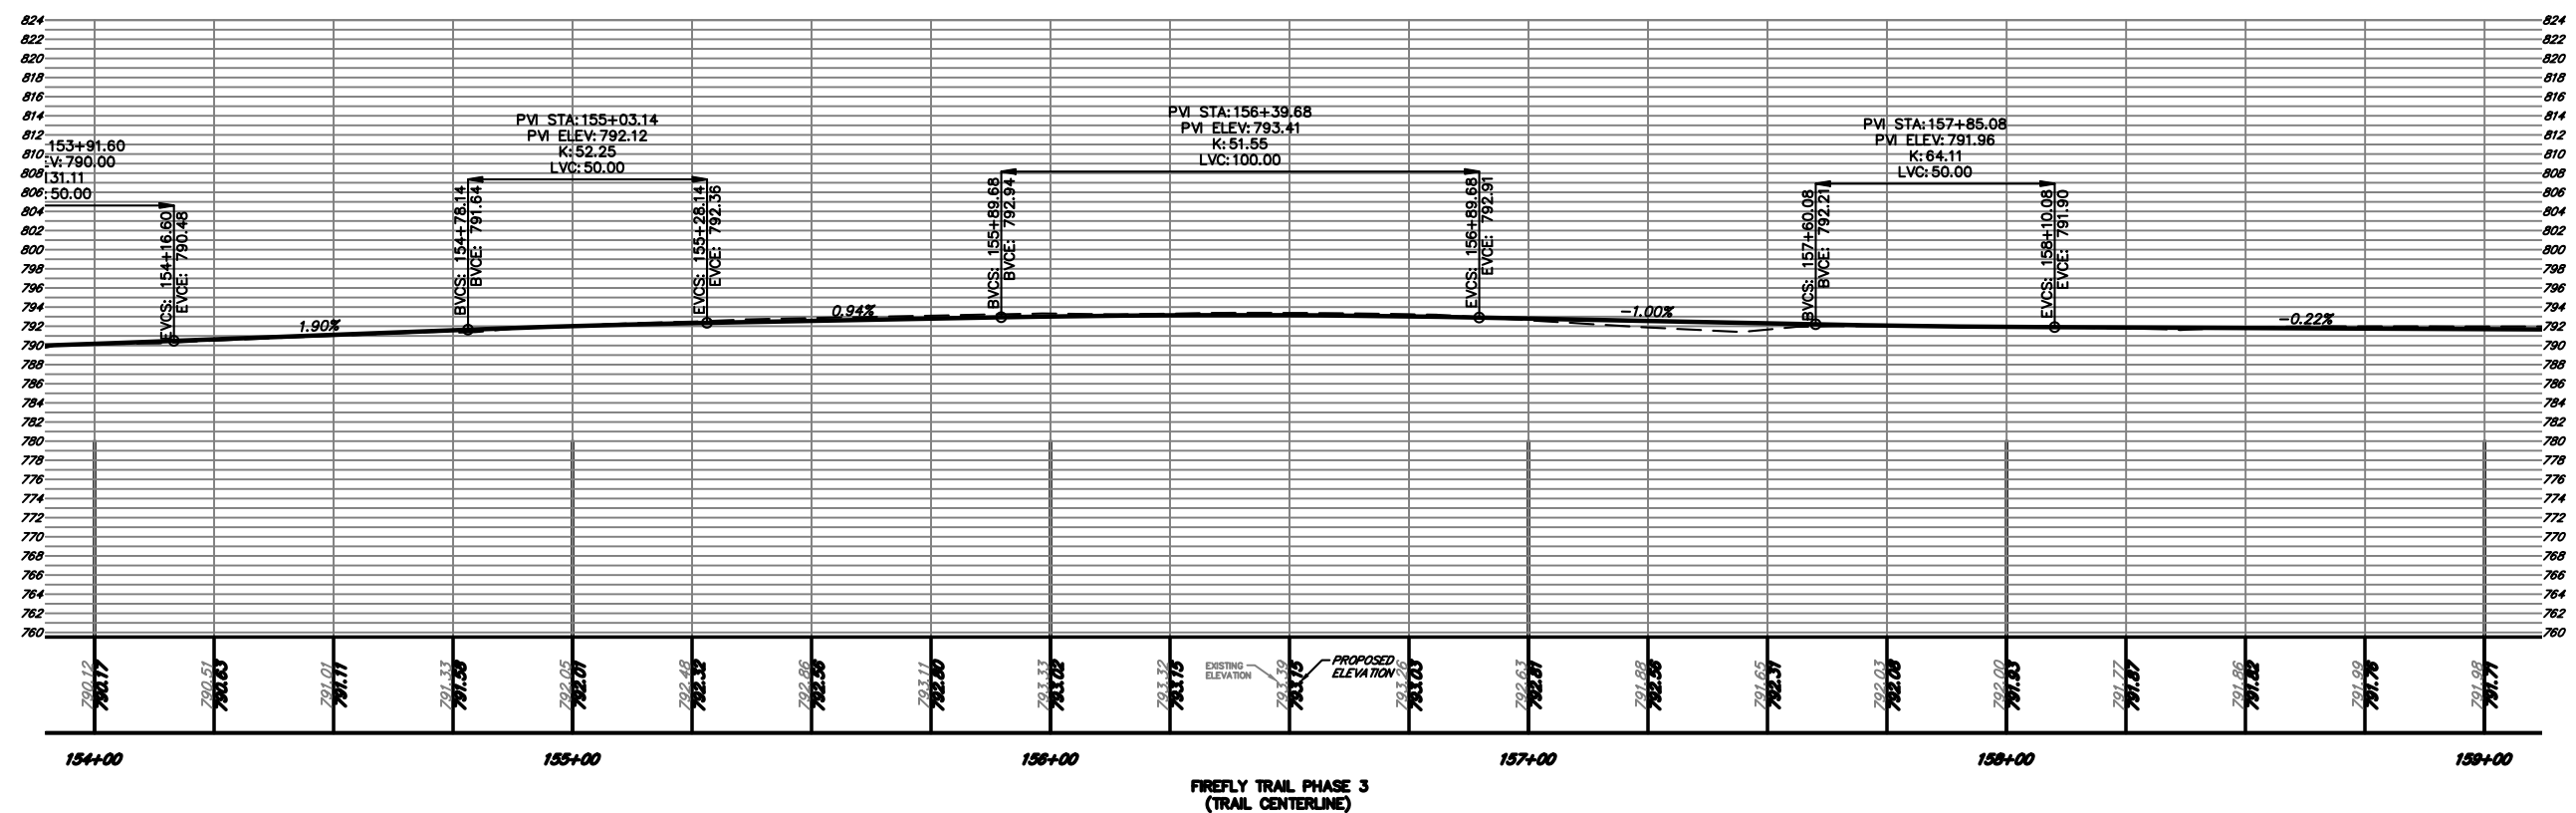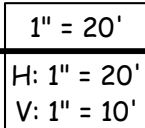[illegible]

**ATHENS-CLARKE
COUNTY, GA**

SHEET TITLE:
**CONSTRUCTION PLANS AND
PROFILES**

PROJECT NAME
FIREFLY TRAIL
PHASE 3

 

PROJECT INFORMATION

JOB NO: 18009

DRAWN BY: BB

CHECKED BY: E

DRAWING FILE: 18009E.DWG


DRAWING SCALE: 1" = 20'

ORIGINAL RELEASE DATE:
2000-01-01


JUN 1, 2020

Sheet:

13-0032

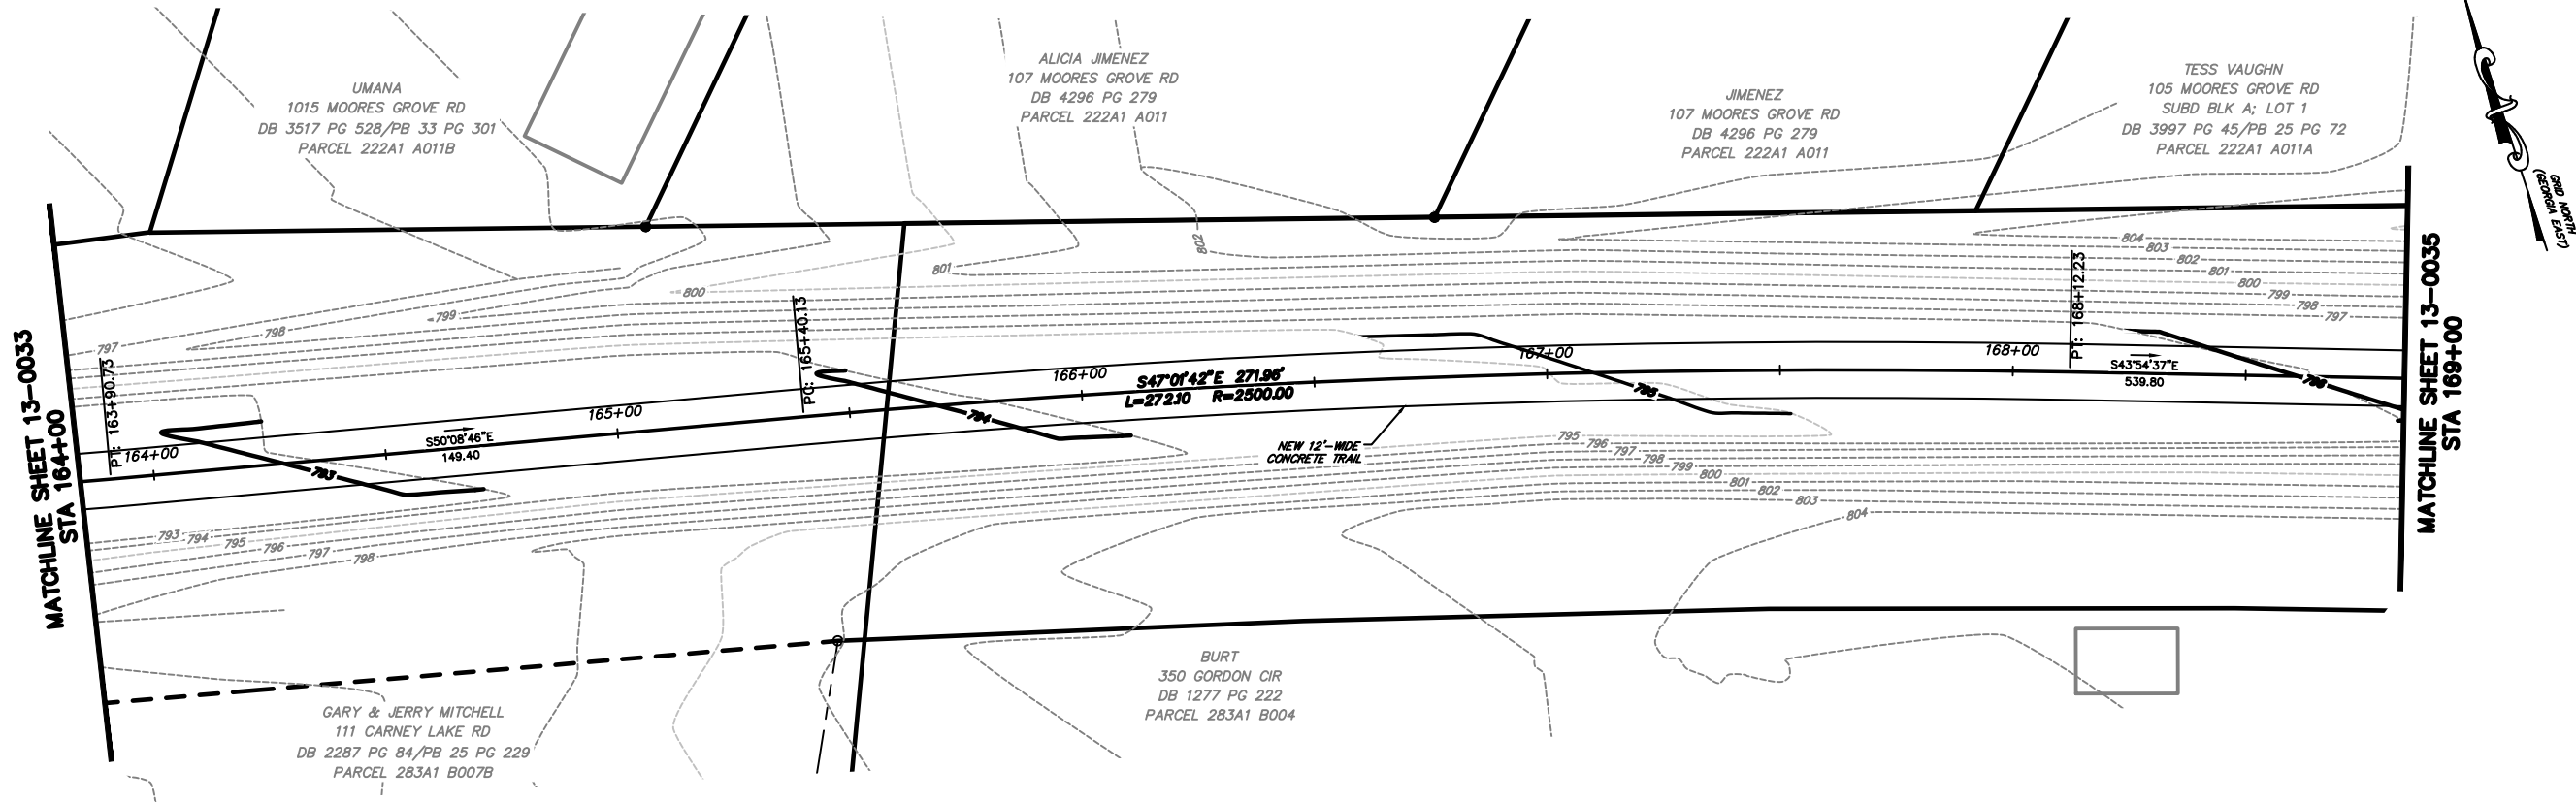

1" = 20'
H: 1" = 20'
V: 1" = 10'

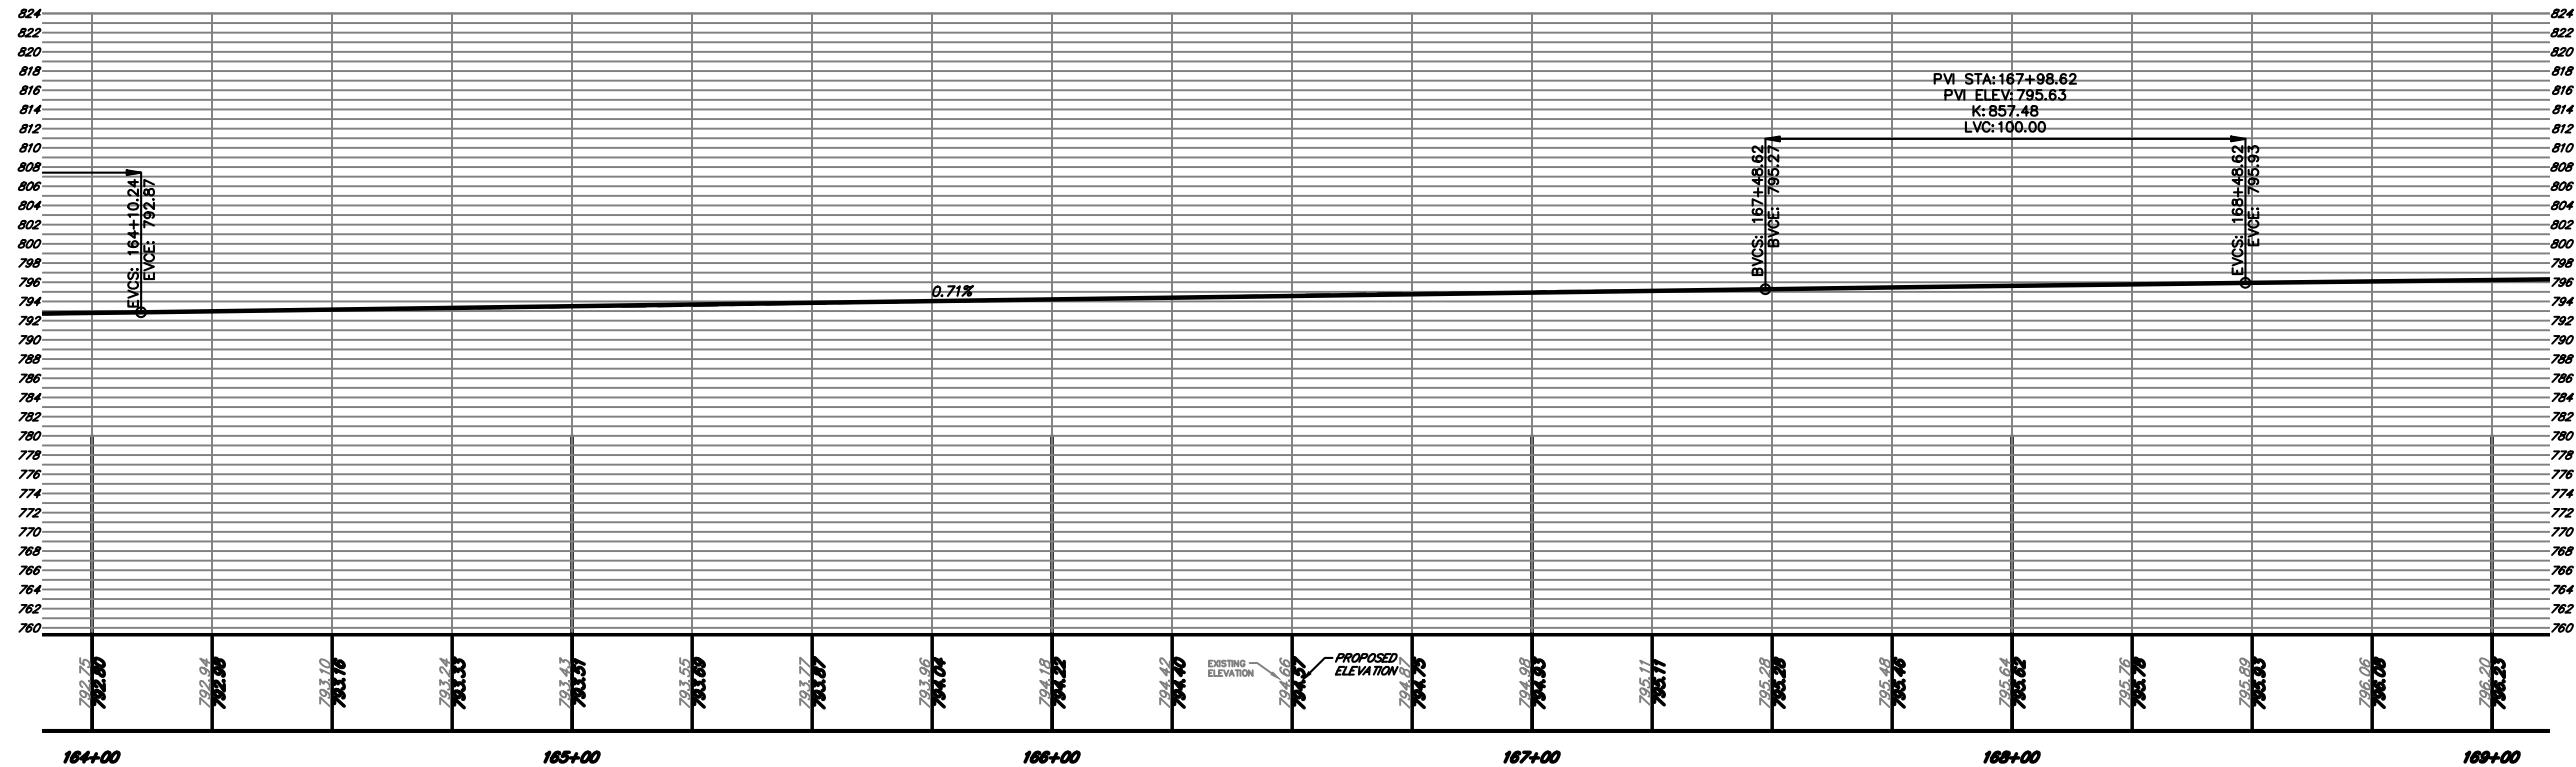

FIREFLY TRAIL PHASE 3
(TRAIL CENTERLINE)




Alfred Benesch & Company
1005 Broad Street, Suite 200
Augusta, GA 30901
P 706.722.4114
www.benesch.com

ATHENS-CLARKE
COUNTY, GA

SHEET TITLE:
CONSTRUCTION PLANS AND
PROFILES

PROJECT NAME:
FIREFLY TRAIL
PHASE 3

 

PROJECT INFORMATION

JOB NO: 18009

DRAWN BY: BB

CHECKED BY: EH

DRAWING FILE: 18009E.DWG

DRAWING SCALE: 1" = 20'


ORIGINAL RELEASE DATE:

JUN 1, 2020

Sheet:
13-0034

REV. NO. DATE DESCRIPTION


MATCHLINE SHEET 13-0035
STA 174+00

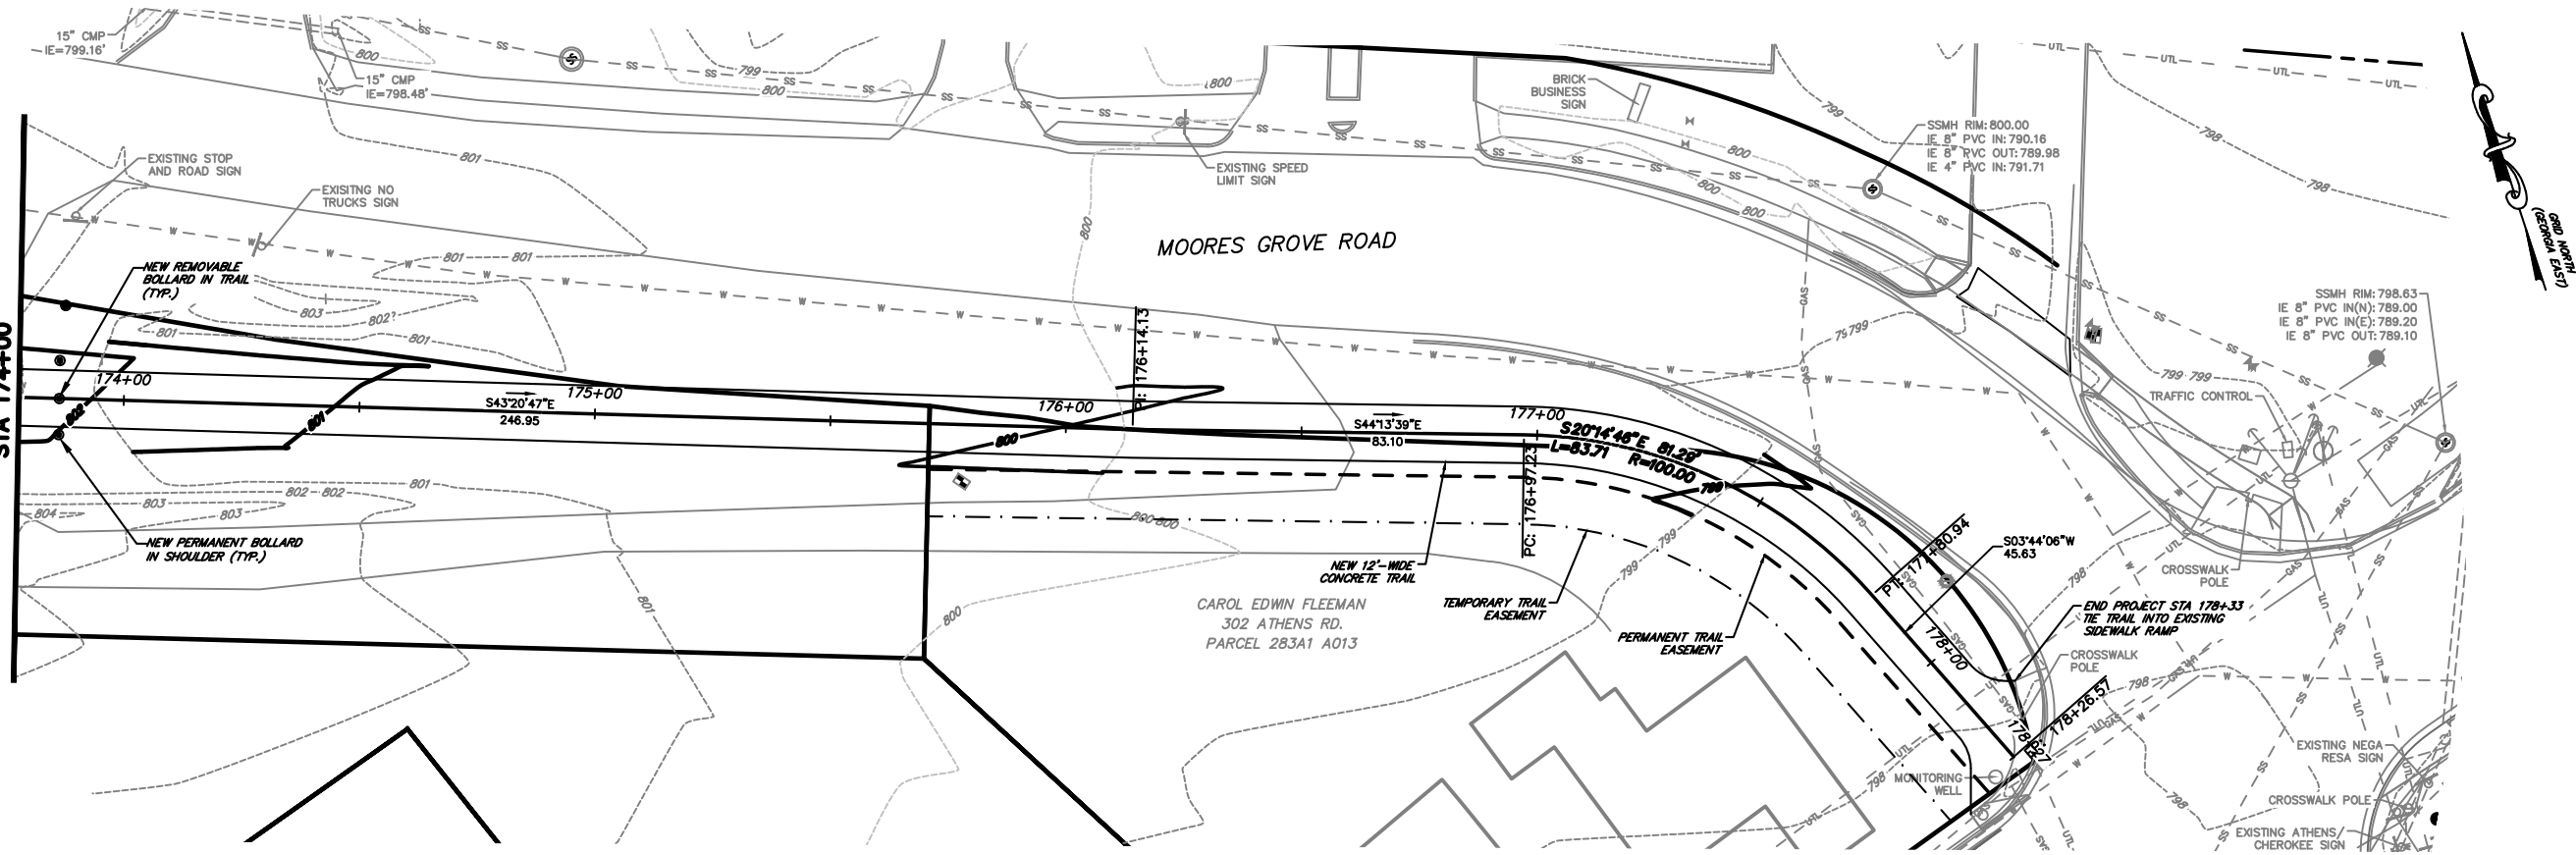

1" = 20'

H: 1" = 20'

V: 1" = 10'

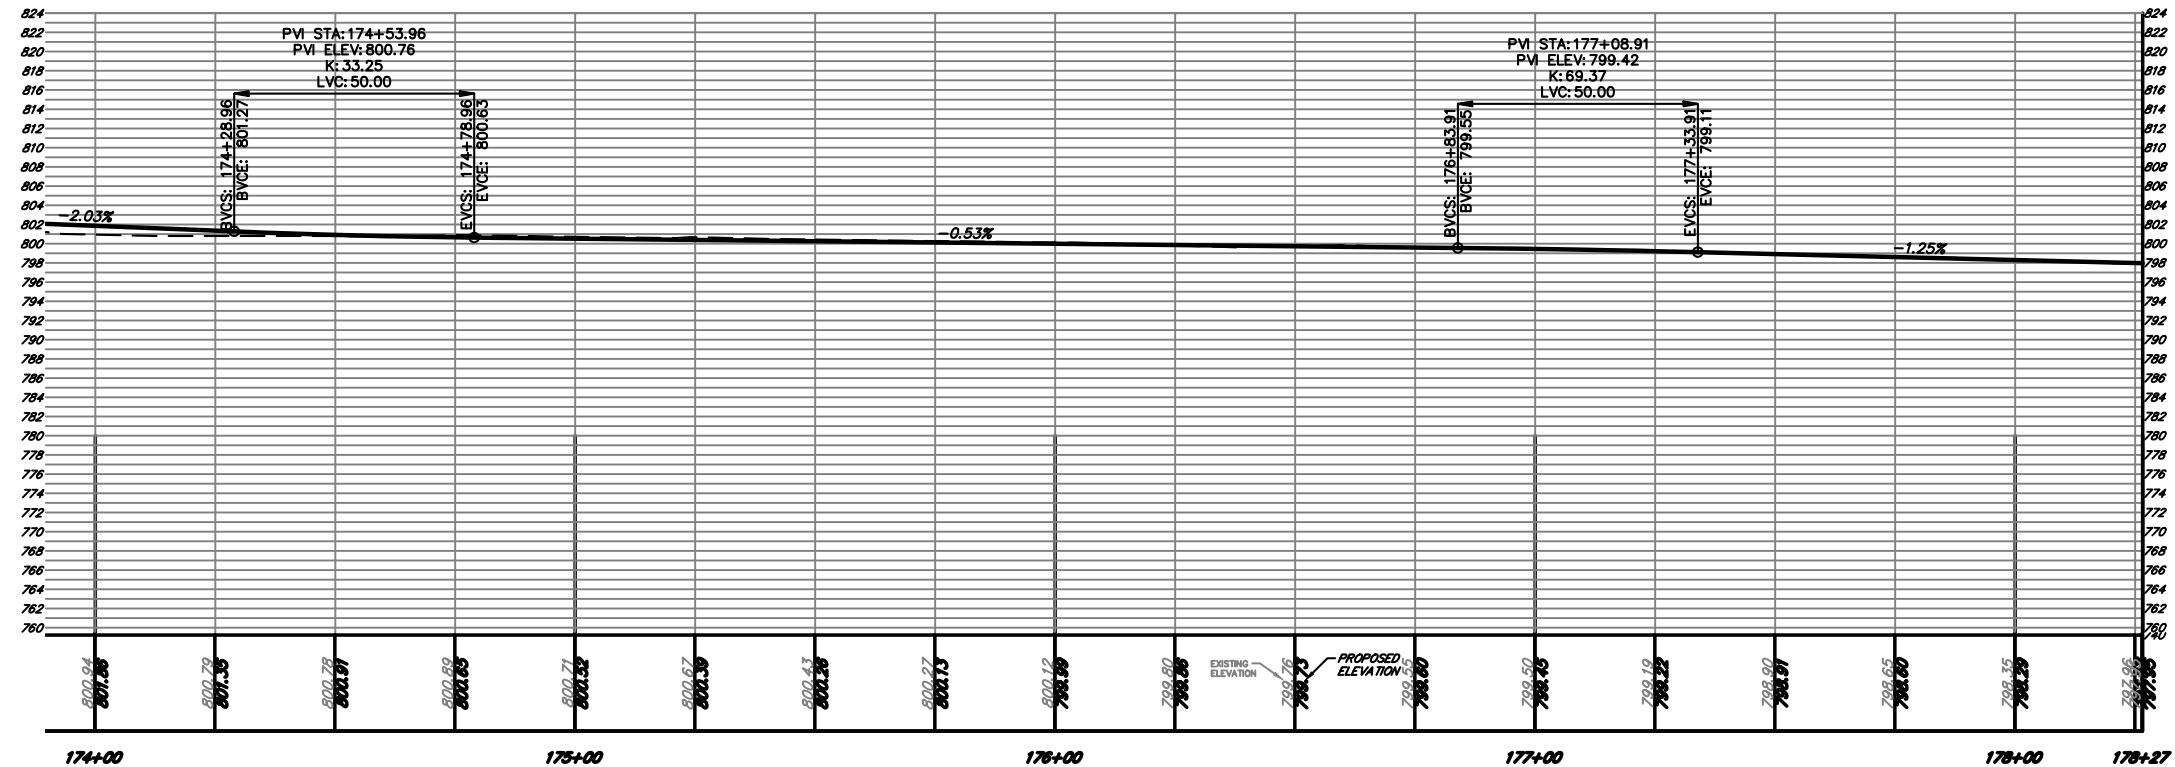

Elevation



Alfred Benesch & Company
1005 Broad Street, Suite 200
Augusta, GA 30901
P 706.722.4114
www.benesch.com

ATHENS-CLARKE
COUNTY, GA

SHEET TITLE:
CONSTRUCTION PLANS AND
PROFILES

PROJECT NAME:
FIREFLY TRAIL
PHASE 3

SCALE: 1" = 20'

PROJECT INFORMATION

JOB NO: 18009

DRAWN BY: BB

CHECKED BY: EH

DRAWING FILE: 18009E.DWG










DRAWING SCALE: 1" = 20'

ORIGINAL RELEASE DATE:

JUN 1, 2020

Sheet:

13-0036

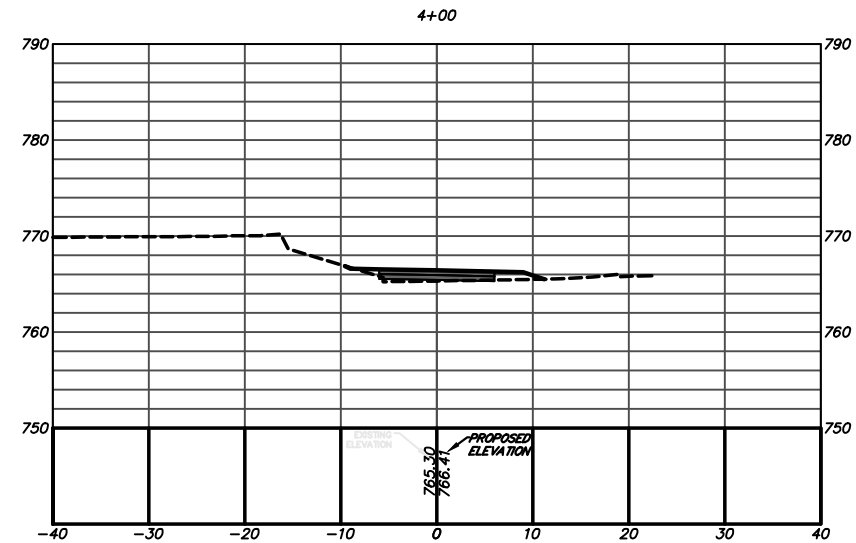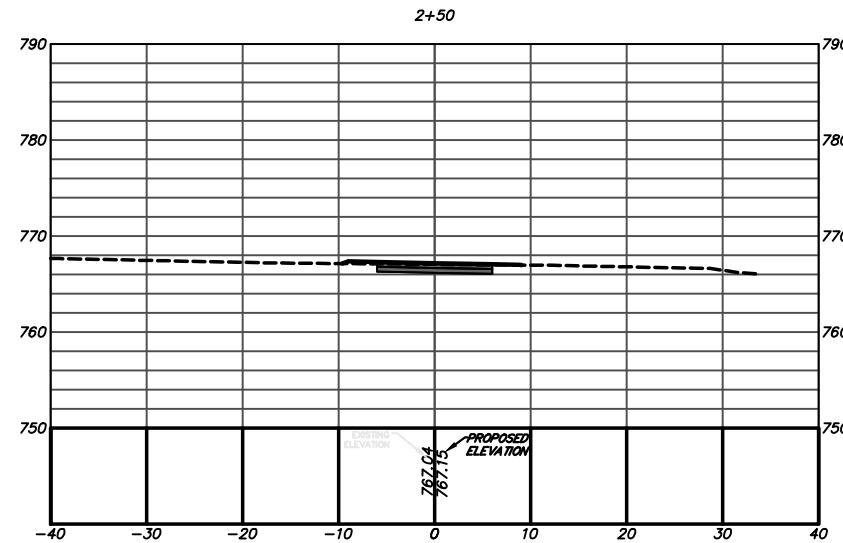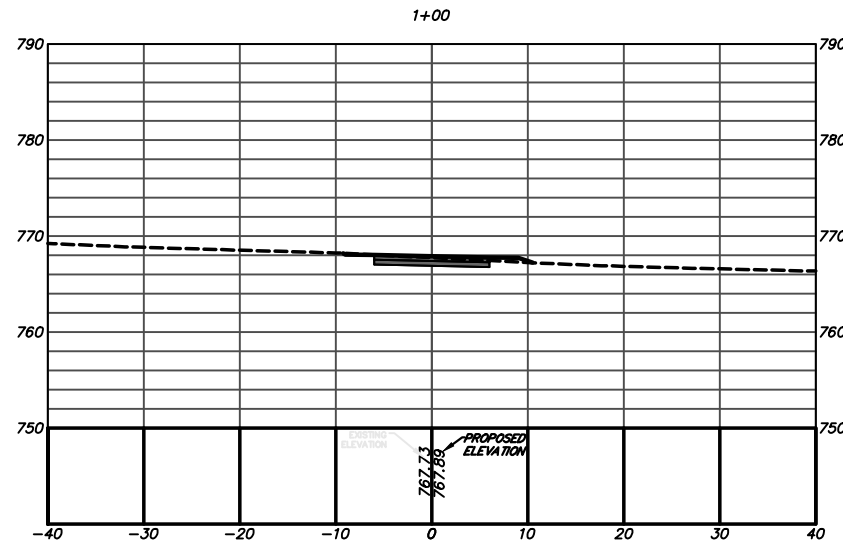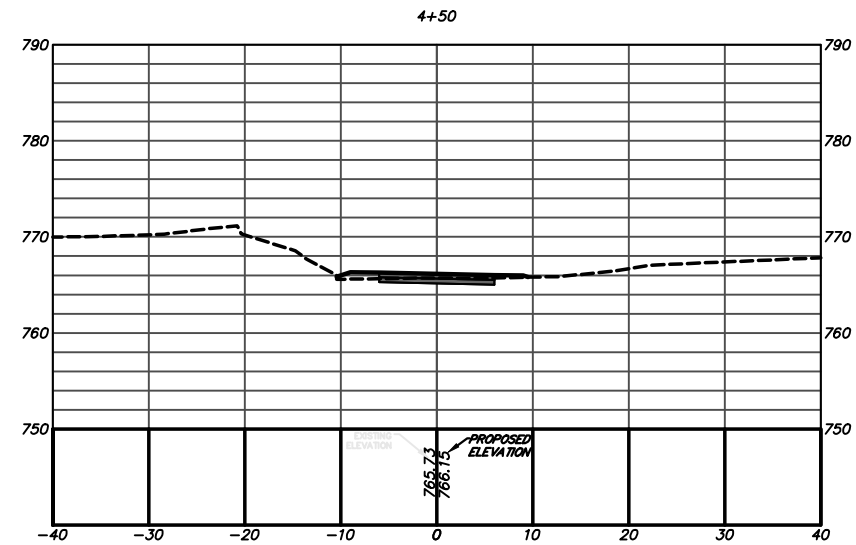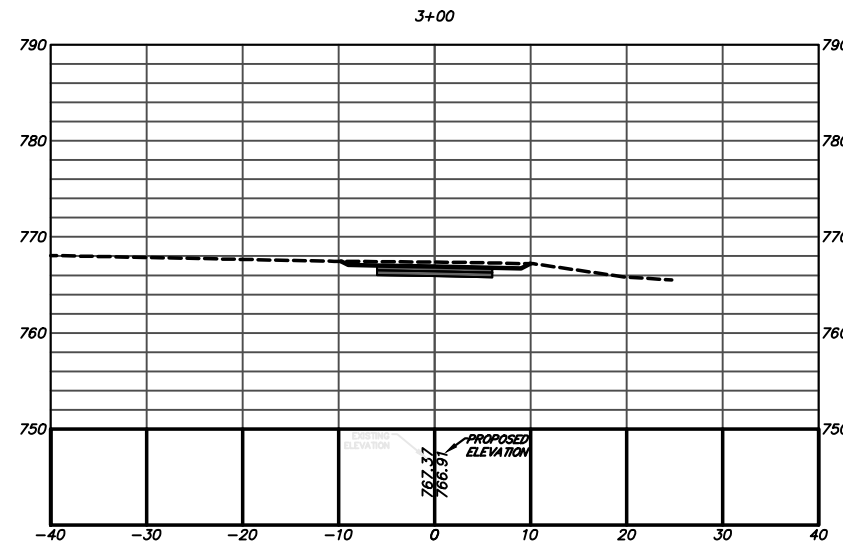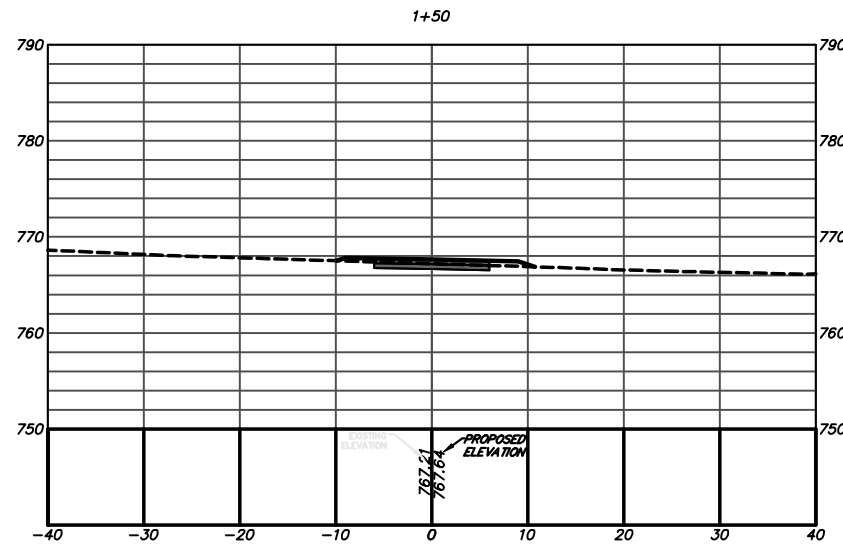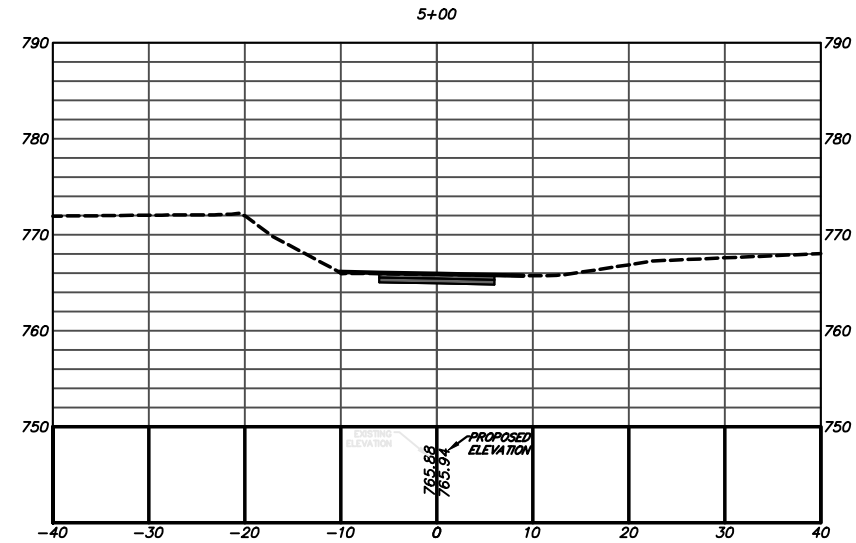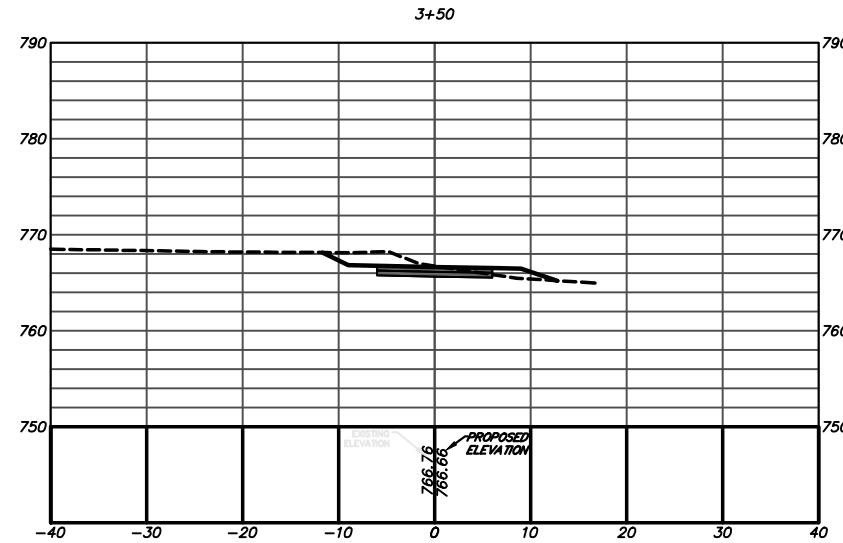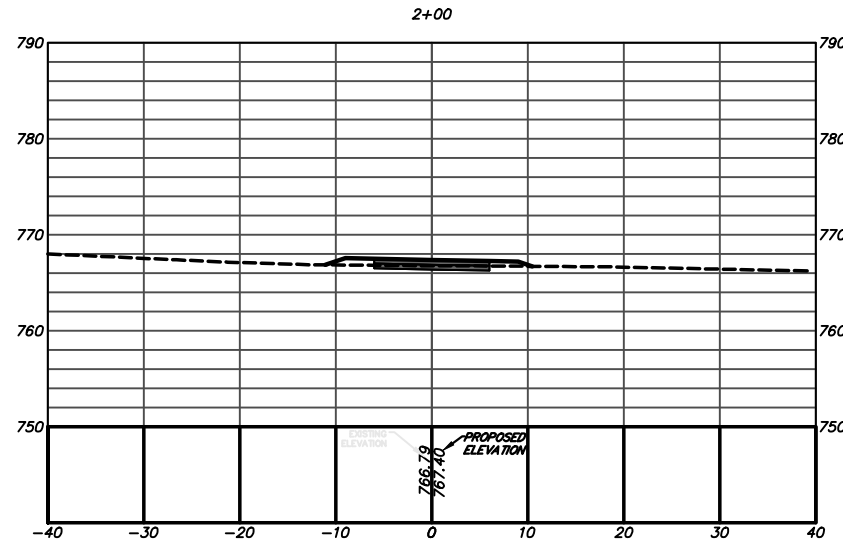


Alfred Benesch & Company
1005 Broad Street, Suite 200
Augusta, GA 30901
P 706.722.4114
www.benesch.com

ATHENS-CLARKE
COUNTY, GA

SHEET TITLE:
CONSTRUCTION CROSS
SECTIONS

PROJECT NAME:
FIREFLY TRAIL
PHASE 3









 


PROJECT INFORMATION

JOB NO: 18009
DRAWN BY: BB
CHECKED BY: EH
DRAWING FILE: 18009E.DWG
DRAWING SCALE: 1" = 20'
ORIGINAL RELEASE DATE:
JUN 1, 2020

Sheet:
23-0001

REV. NO. DATE DESCRIPTION BLOCK

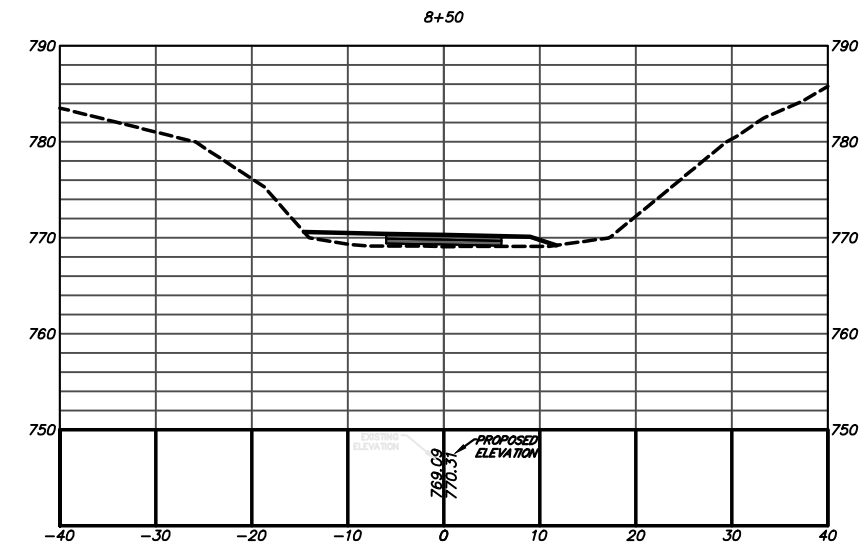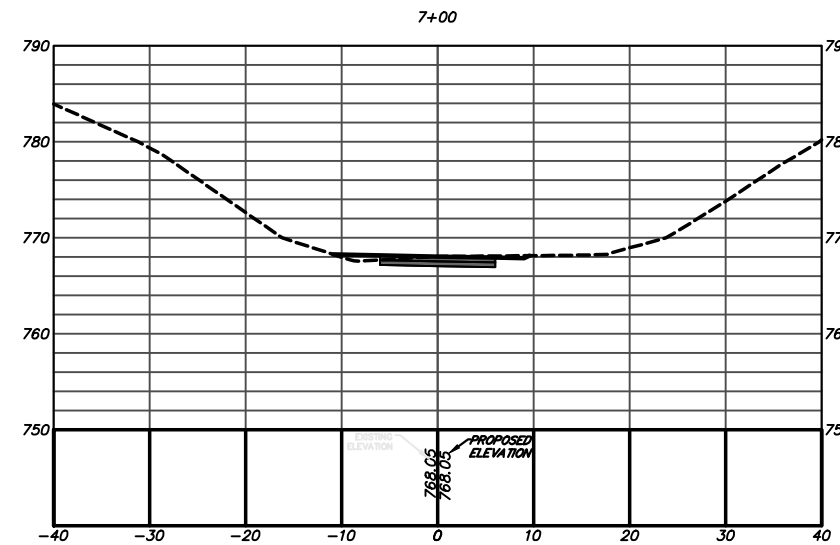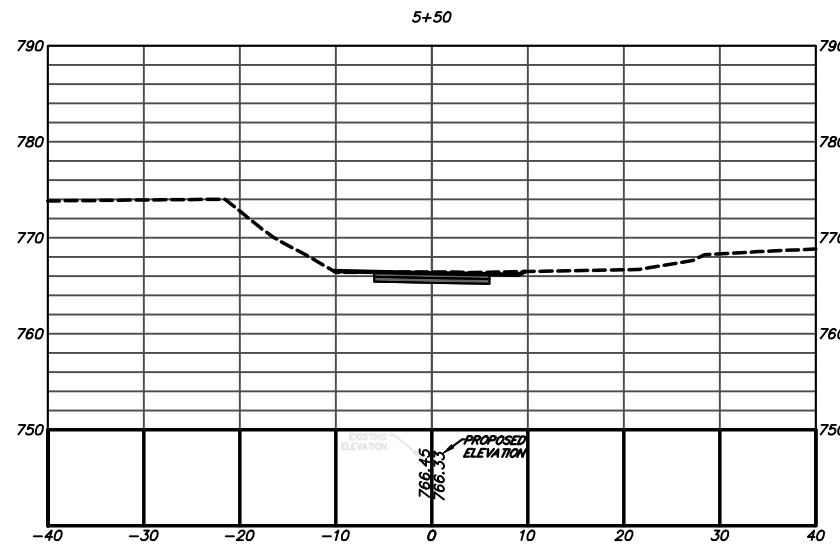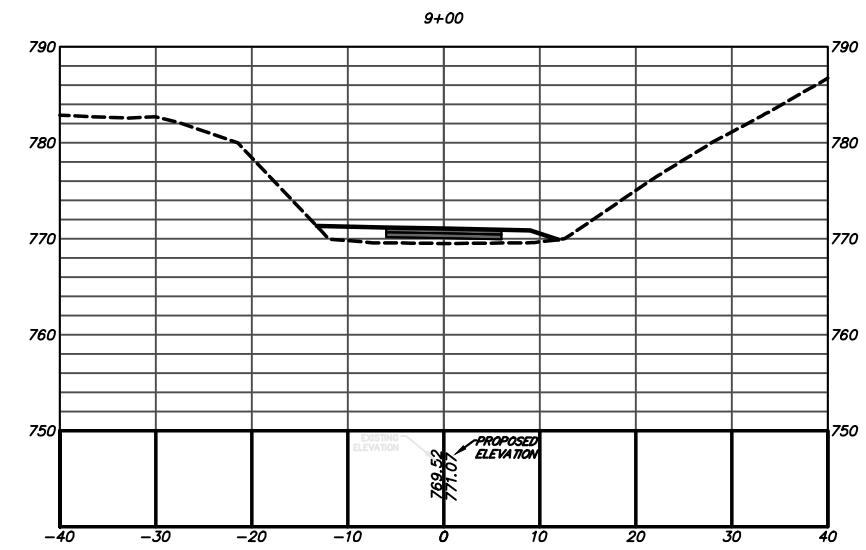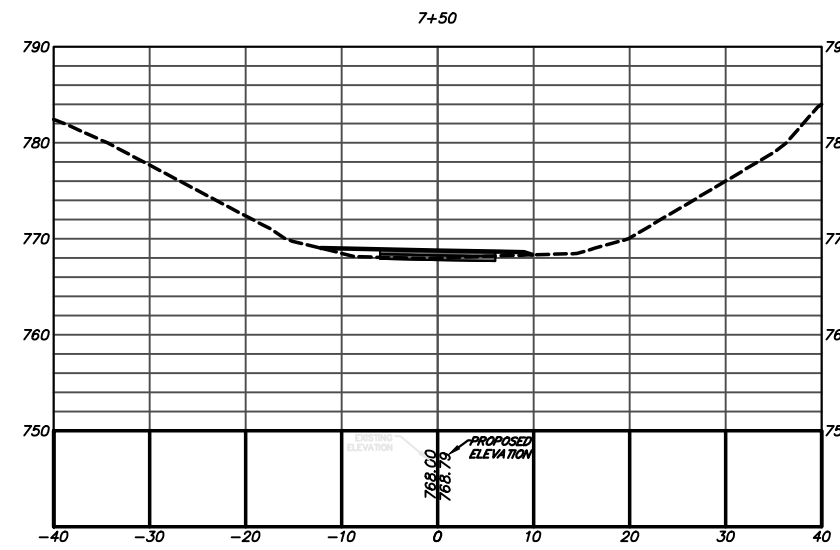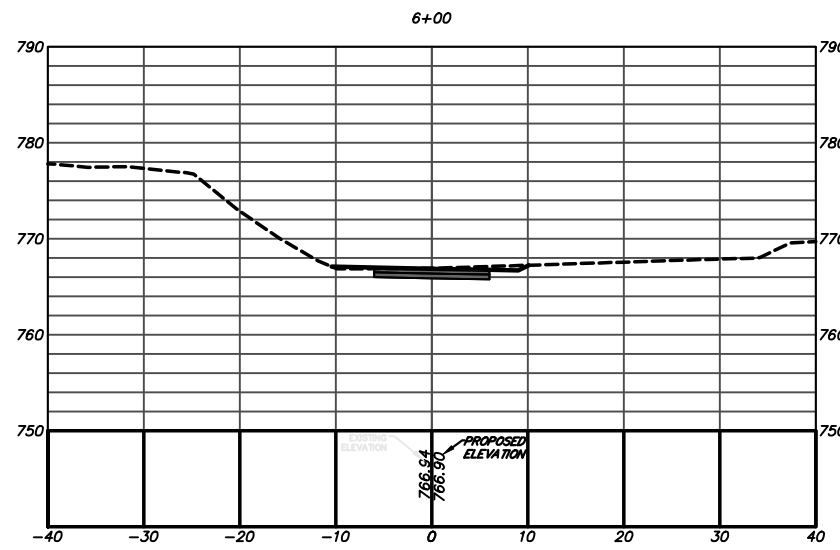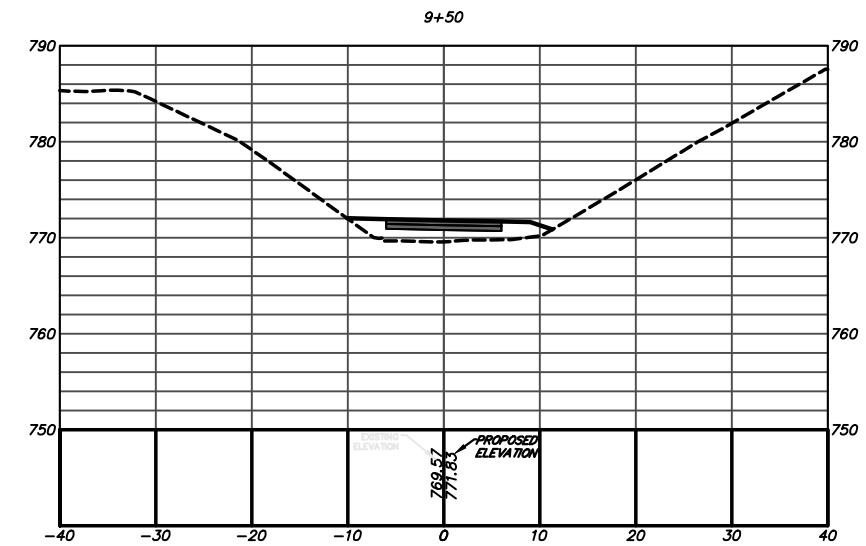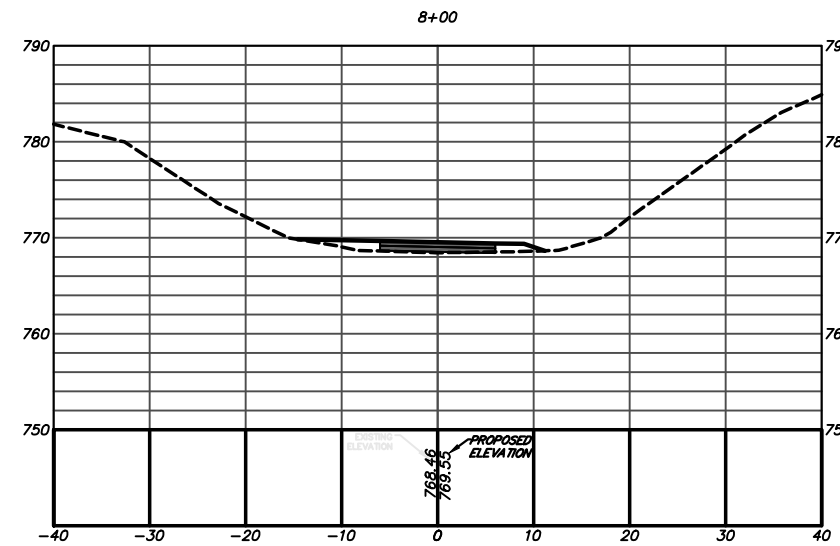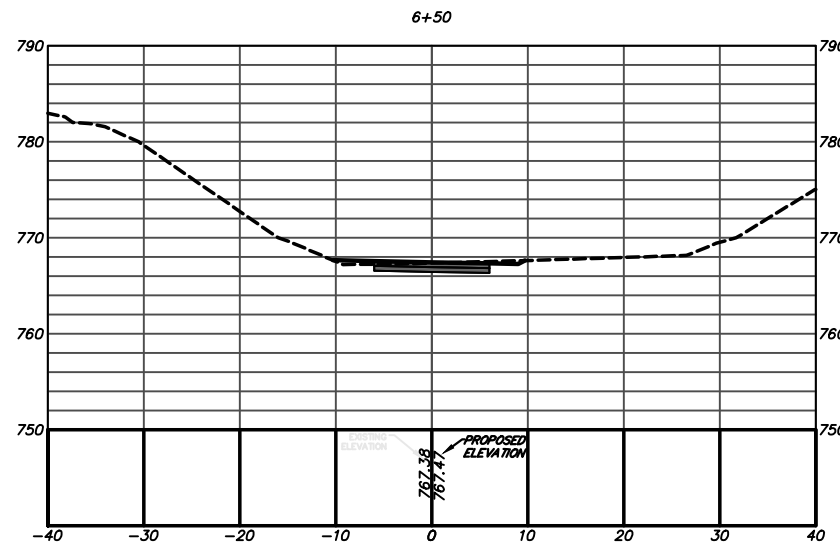

Alfred Benesch & Company
1005 Broad Street, Suite 200
Augusta, GA 30901
P 706.722.4114
www.benesch.com


[illegible]

**ATHENS-CLARKE
COUNTY, GA**

SHEET TITLE:

**CONSTRUCTION CROSS
SECTIONS**

PROJECT NAME
FIREFLY TRAIL
PHASE 3

 

PROJECT INFORMATION

JOB NO: 18009

DRAWN BY: BB

CHECKED BY: EH

DRAWING FILE: 18009E.DWG










DRAWING SCALE: 1" = 20'

ORIGINAL RELEASE DATE:

JUN 1, 2020

Sheet:

23-0002

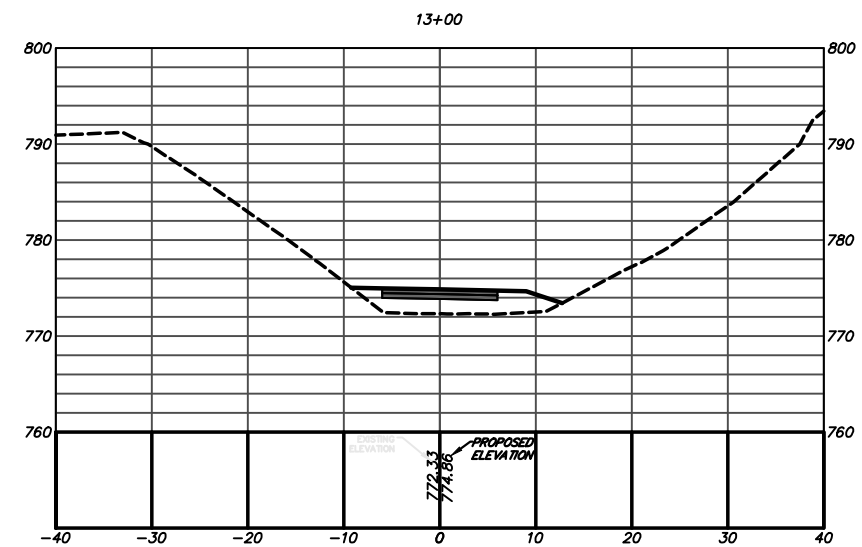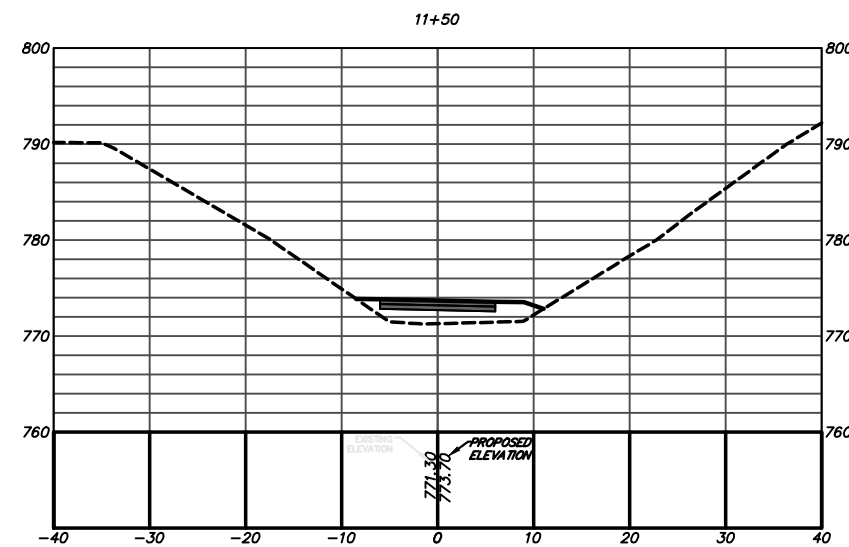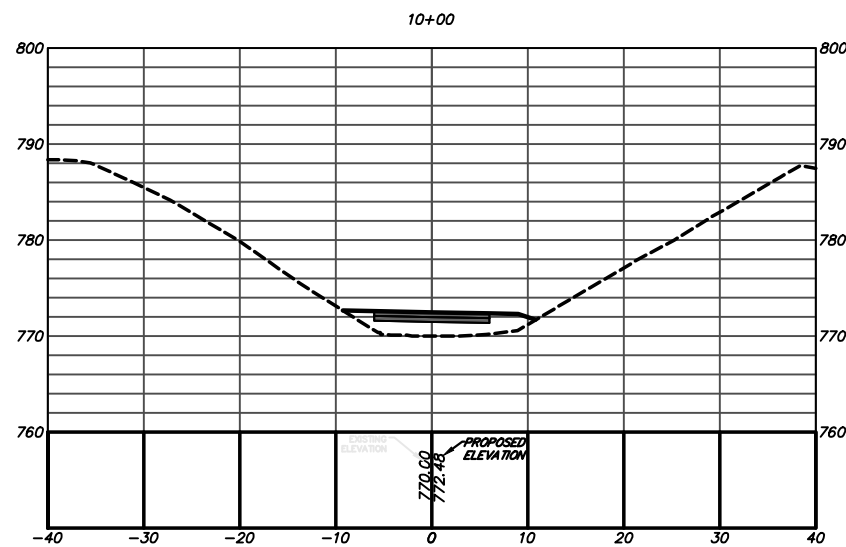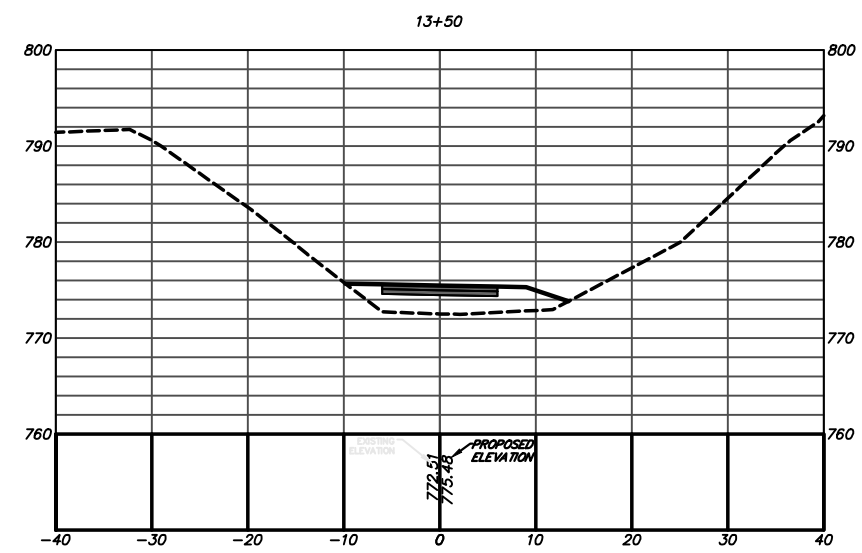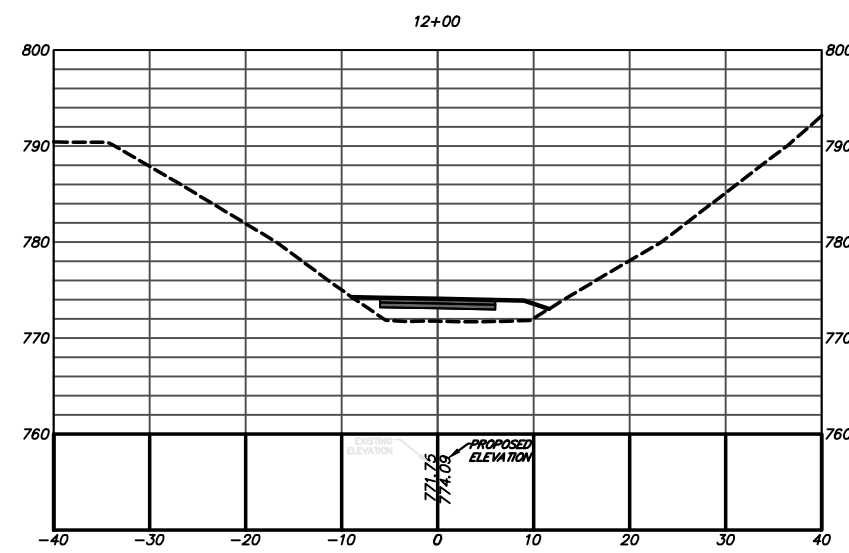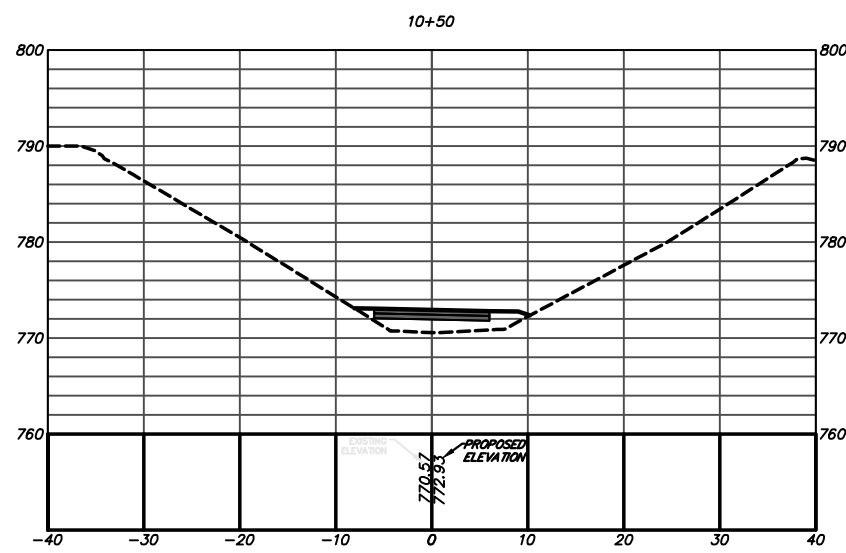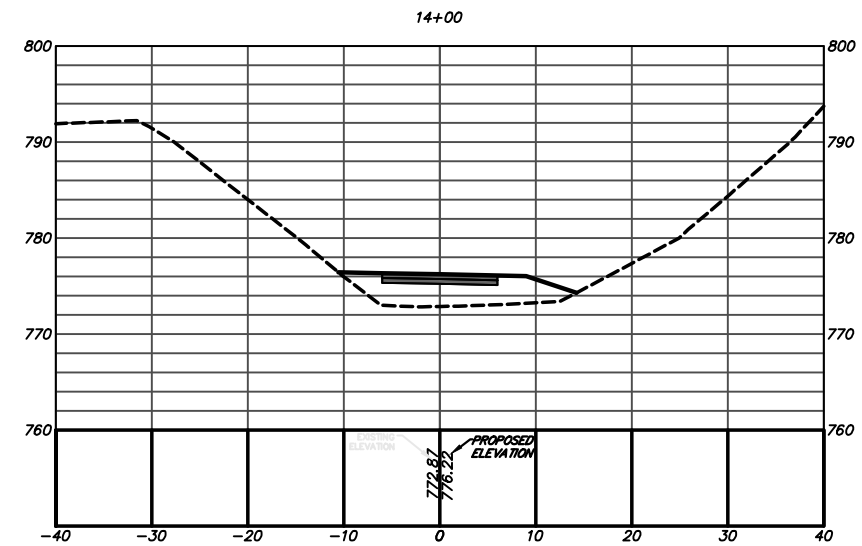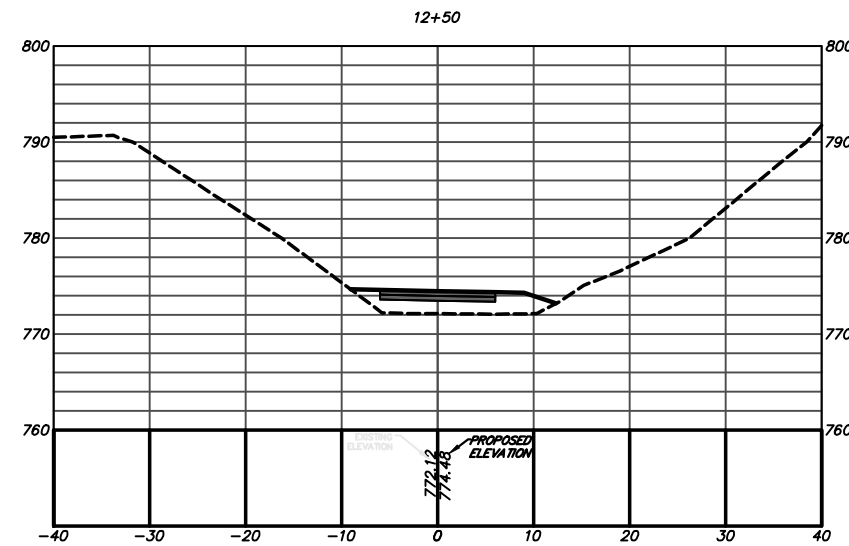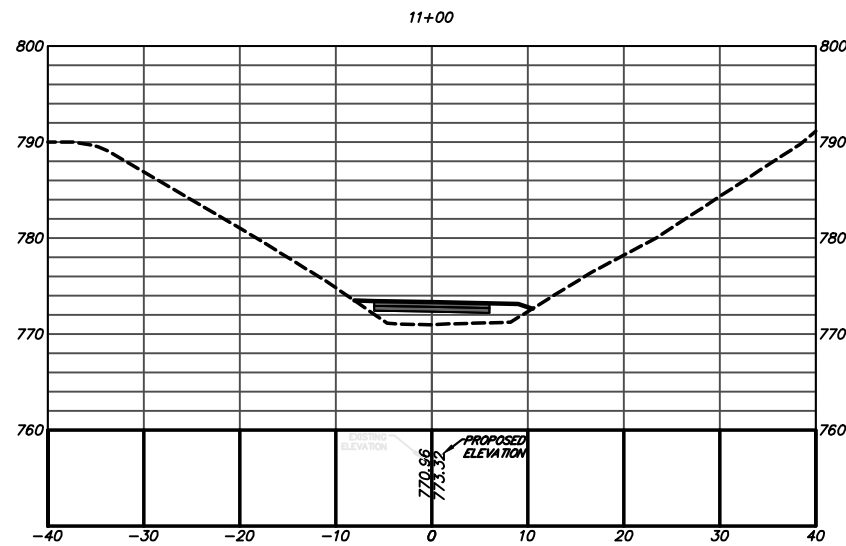


Alfred Benesch & Company
1005 Broad Street, Suite 200
Augusta, GA 30901
P 706.722.4114
www.benesch.com

[illegible]

**ATHENS-CLARKE
COUNTY, GA**

SHEET TITLE:
**CONSTRUCTION CROSS
SECTIONS**

PROJECT NAME FIREFLY TRAIL PHASE 3

 

PROJECT INFORMATION

JOB NO: 18009

DRAWN BY: BB

CHECKED BY: EH

DRAWING FILE: 18009E.DWG










DRAWING SCALE: 1" = 20'

ORIGINAL RELEASE DATE:

JUN 1, 2020

Sheet:

23-0003

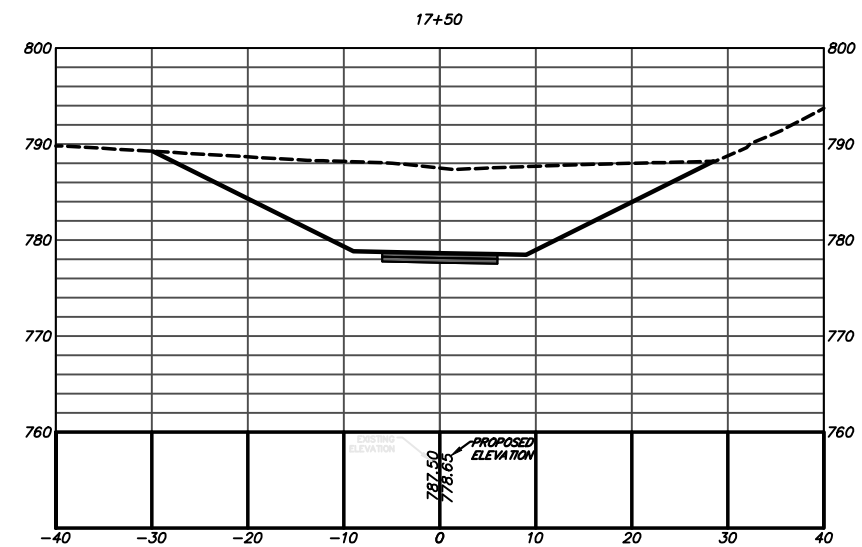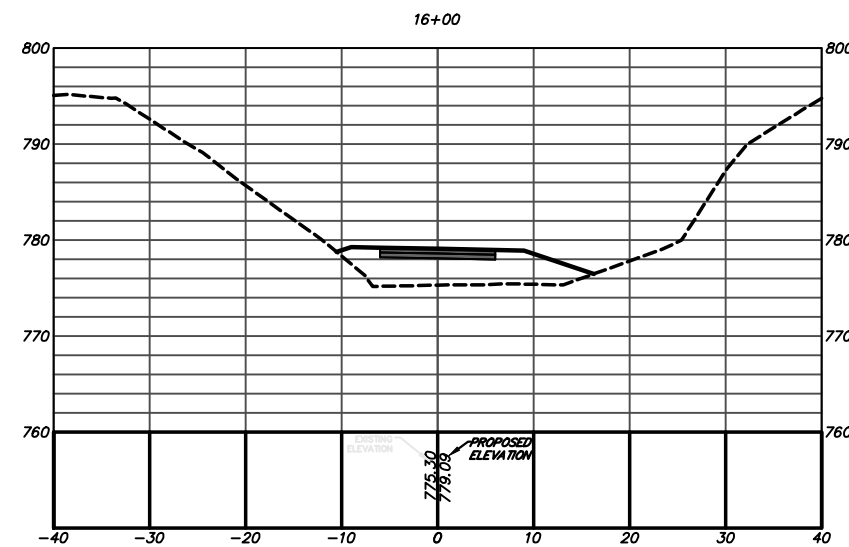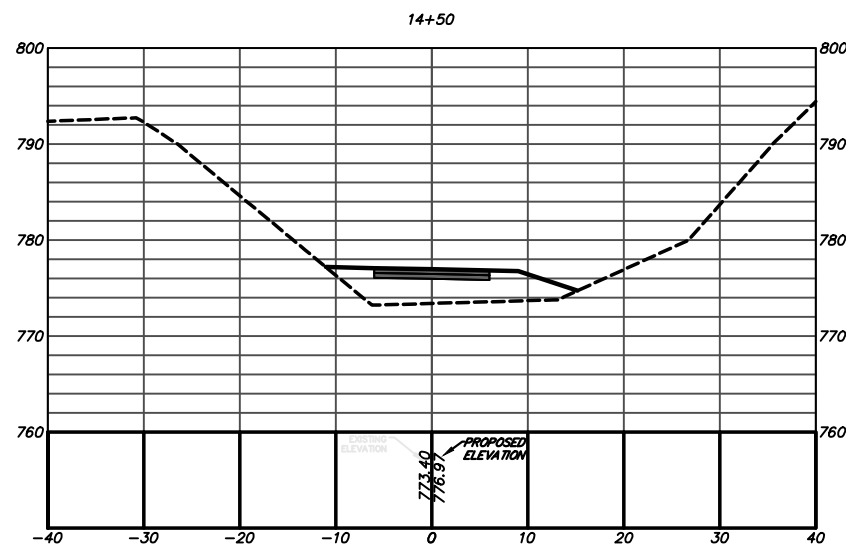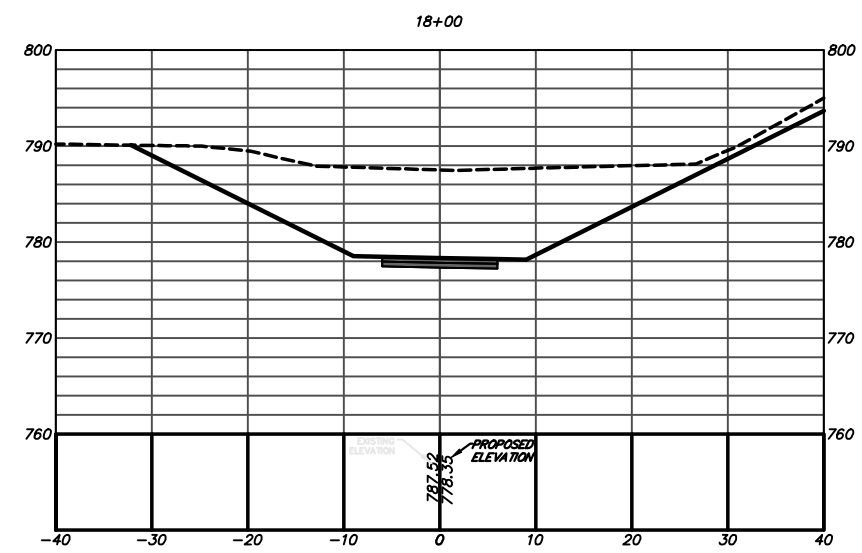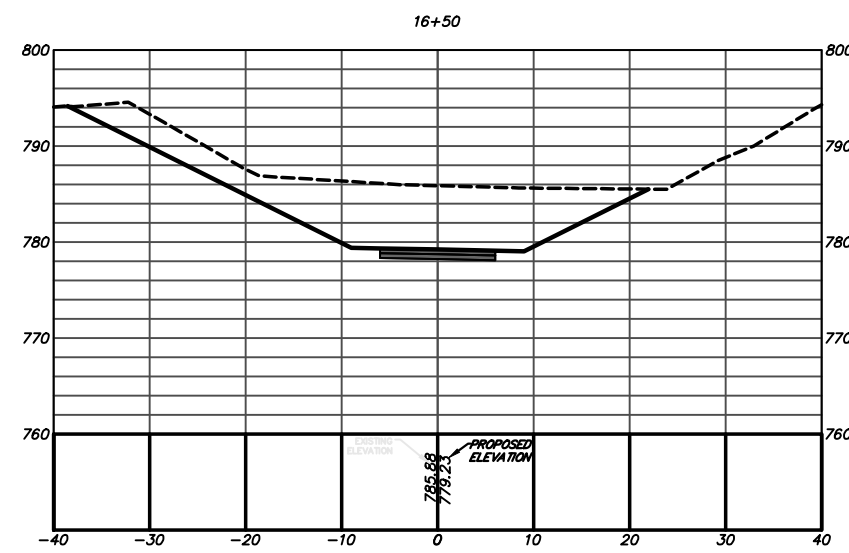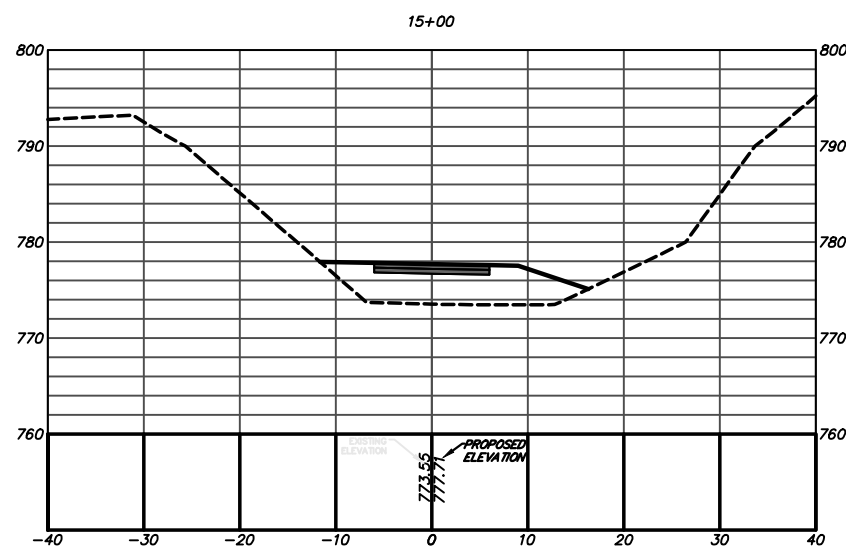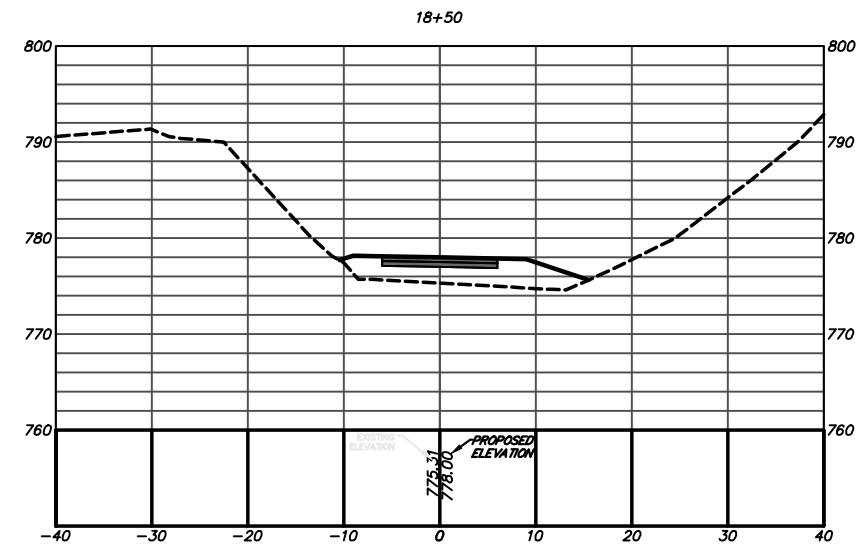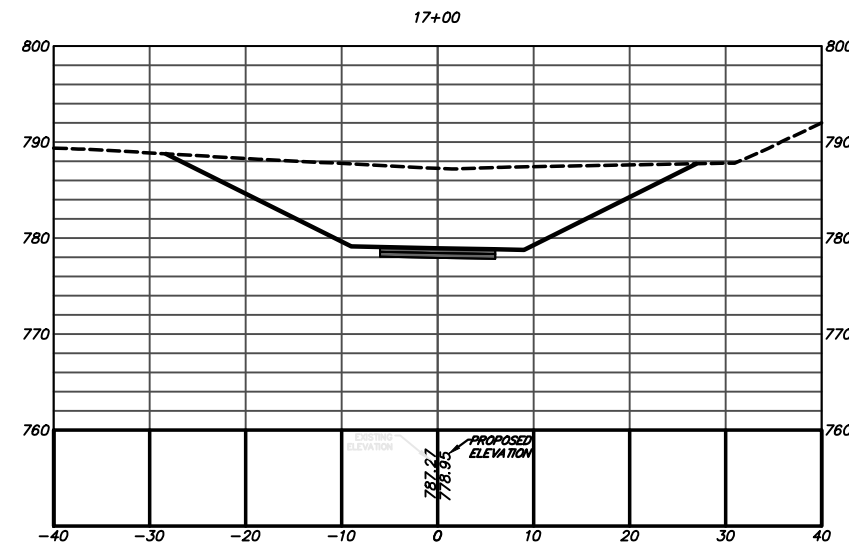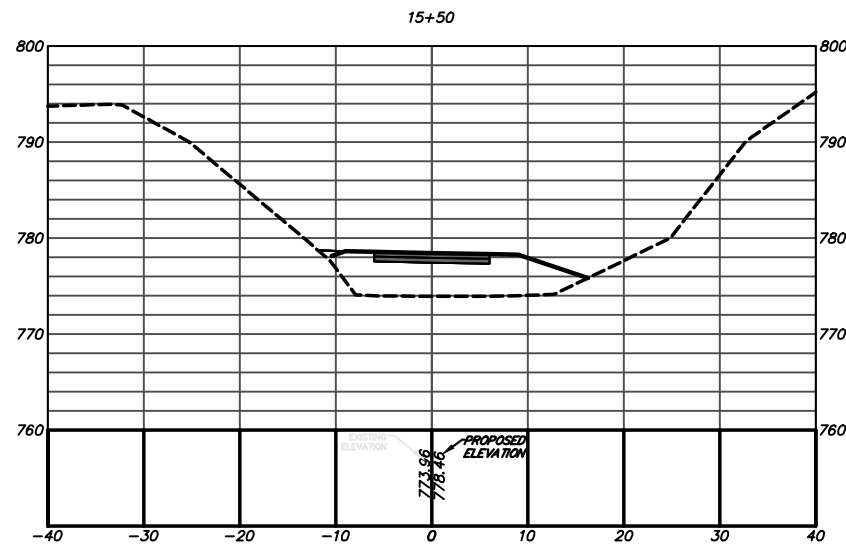

Alfred Benesch & Company
1005 Broad Street, Suite 200
Augusta, GA 30901
P 706.722.4114
www.benesch.com


[illegible]

**ATHENS-CLARKE
COUNTY, GA**

SHEET TITLE:

CONSTRUCTION CROSS SECTIONS

PROJECT NAME
FIREFLY TRAIL
PHASE 3

 

PROJECT INFORMATION

JOB NO: 18009

DRAWN BY: BB

CHECKED BY: EH

DRAWING FILE: 18009E.DWG










DRAWING SCALE: 1" = 20'

ORIGINAL RELEASE DATE:

JUN 1, 2020

Sheet:

23-0004

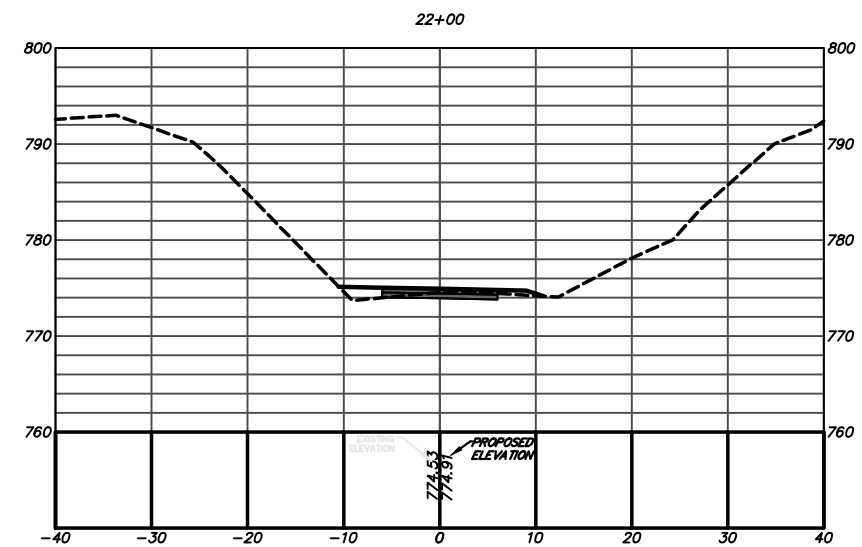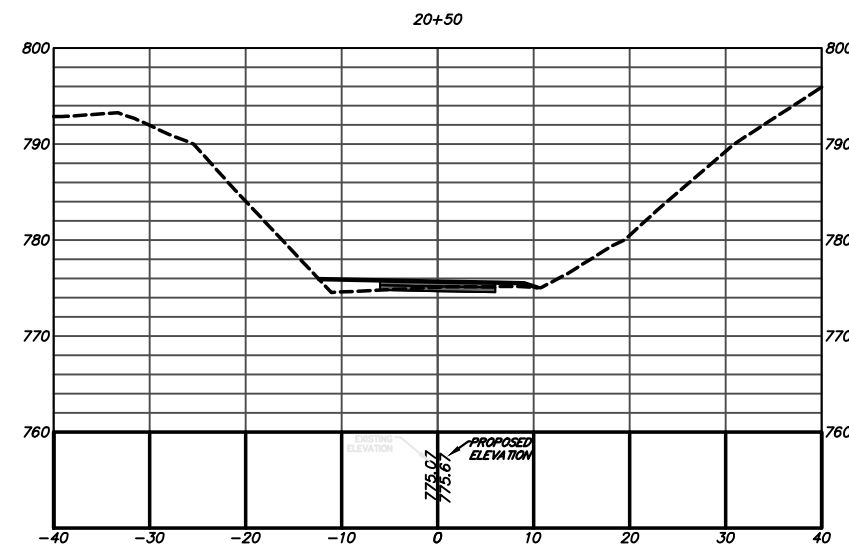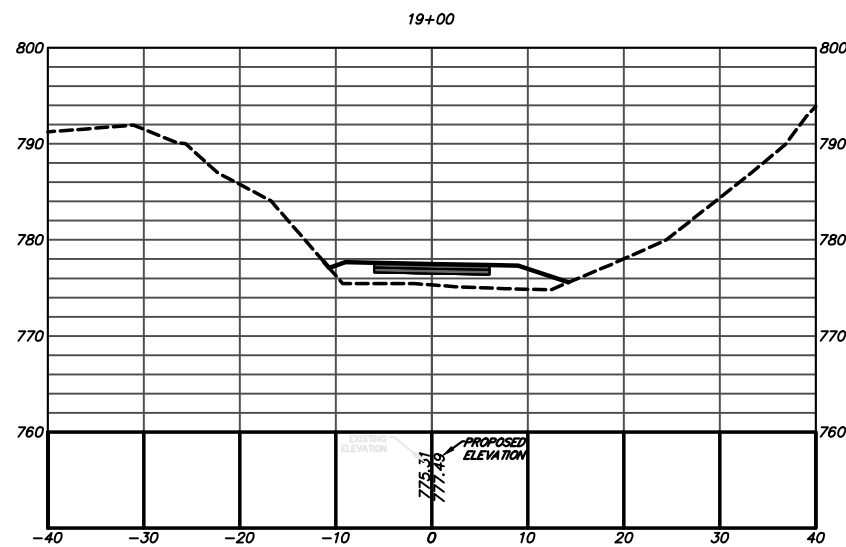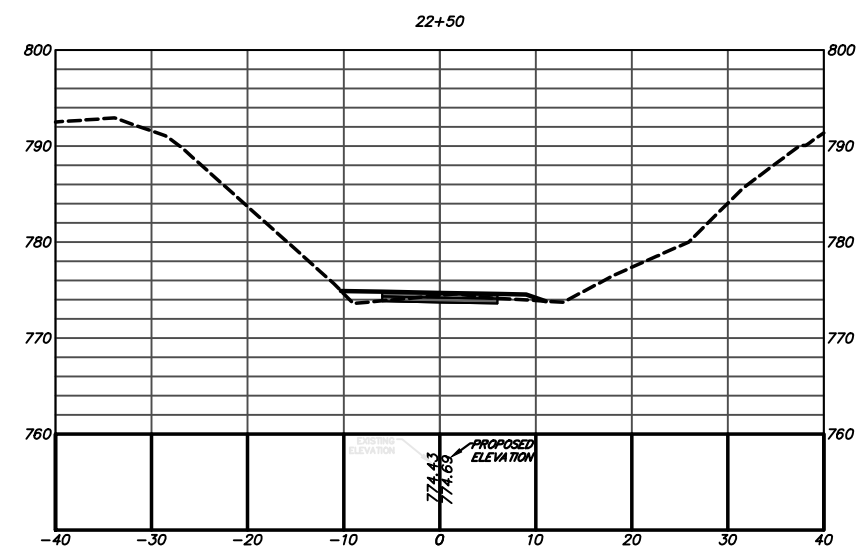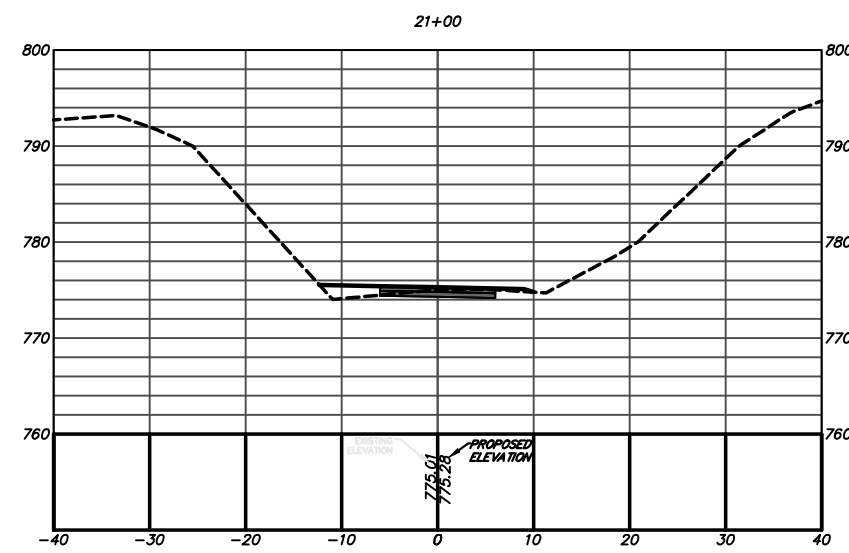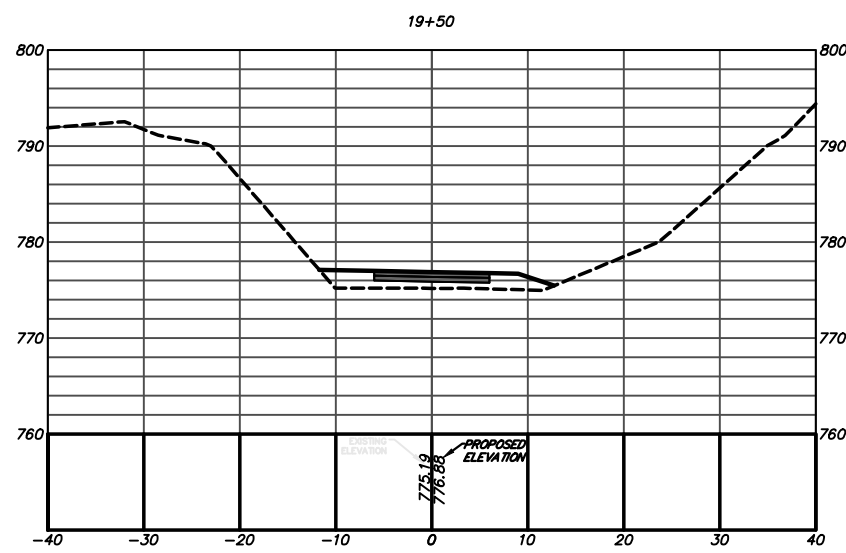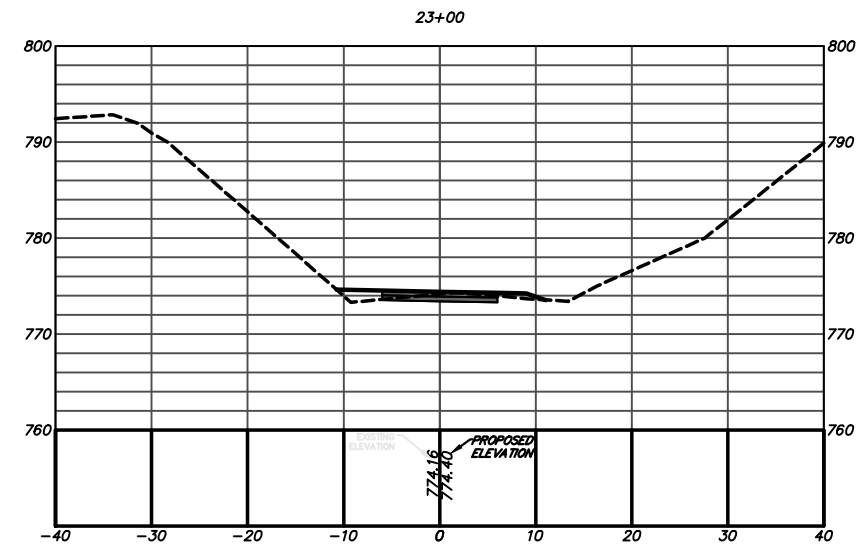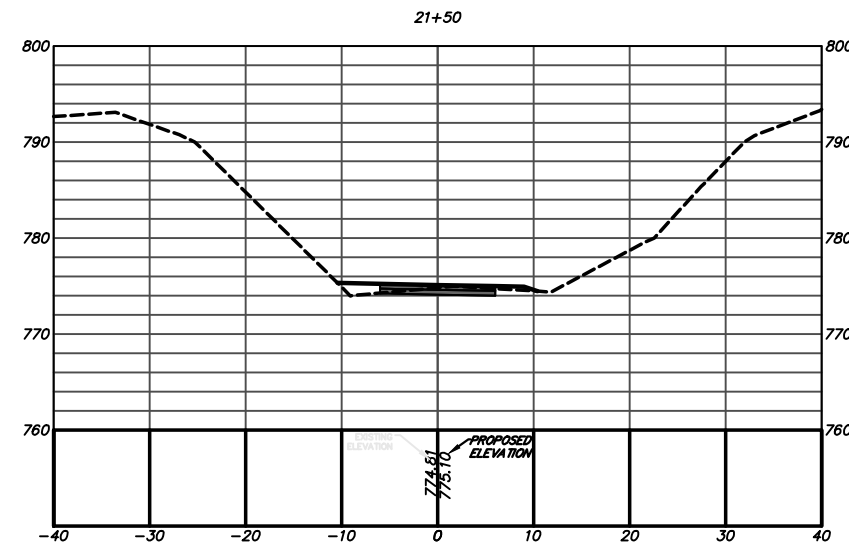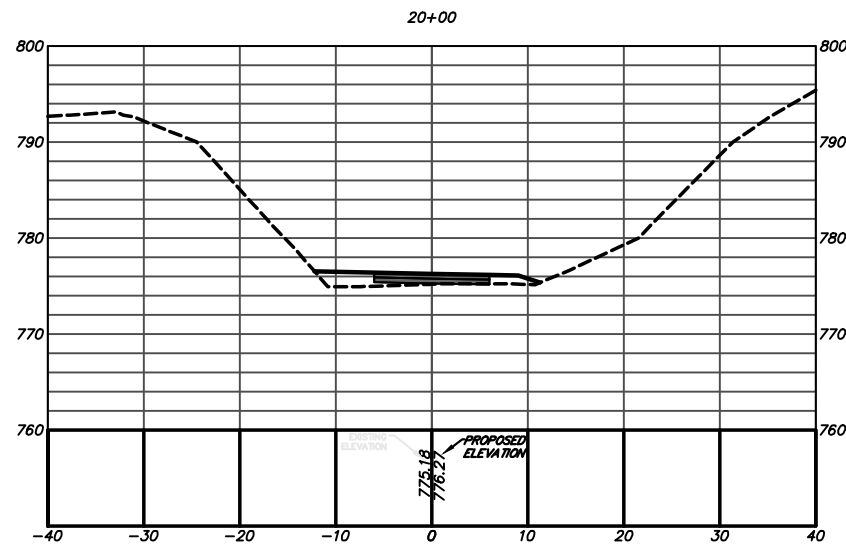


Alfred Benesch & Company
1005 Broad Street, Suite 200
Augusta, GA 30901
P 706.722.4114
www.benesch.com

[illegible]

**ATHENS-CLARKE
COUNTY, GA**

SHEET TITLE:
**CONSTRUCTION CROSS
SECTIONS**

PROJECT NAME
FIREFLY TRAIL
PHASE 3

 

PROJECT INFORMATION

JOB NO: 18009

DRAWN BY: BB

CHECKED BY: EH

DRAWING FILE: 18009E.DWG










DRAWING SCALE: 1" = 20'

ORIGINAL RELEASE DATE:

JUN 1, 2020

Sheet:

23-0005

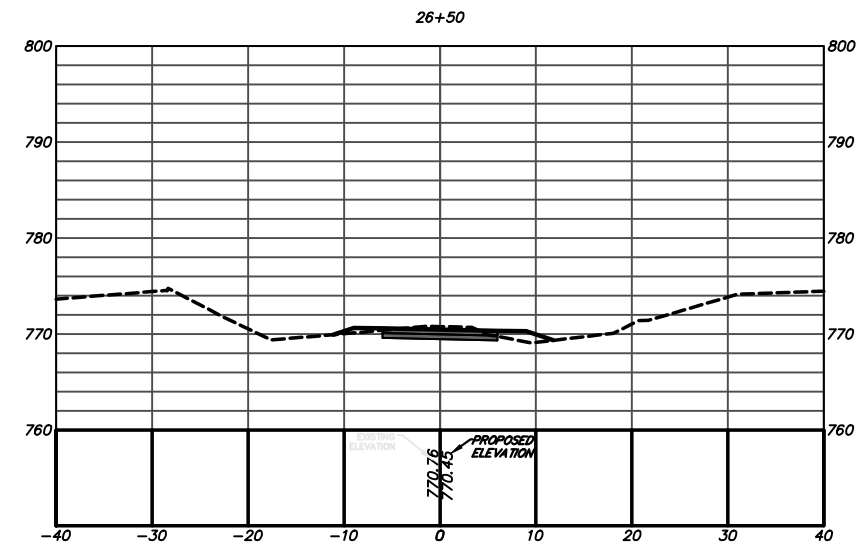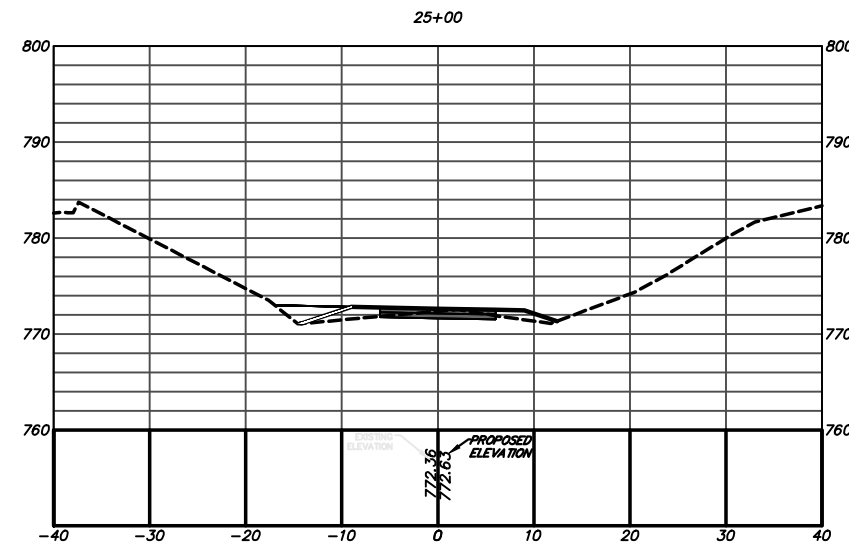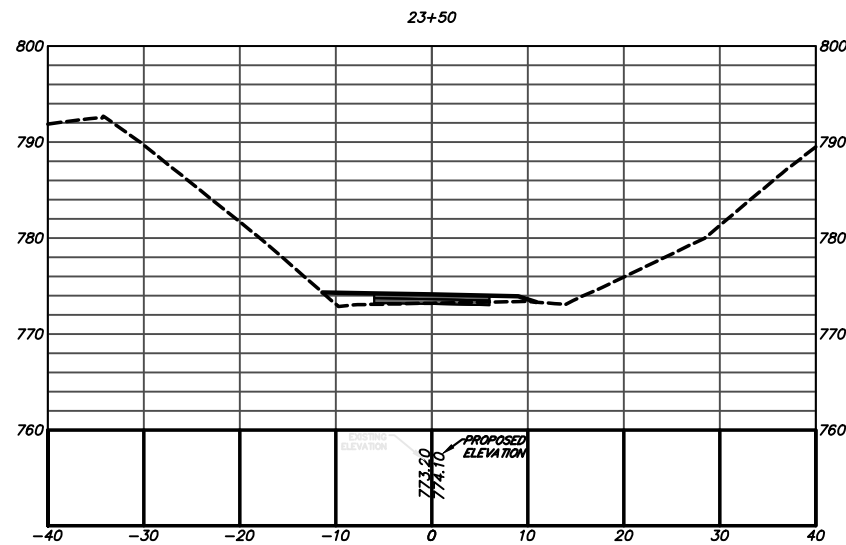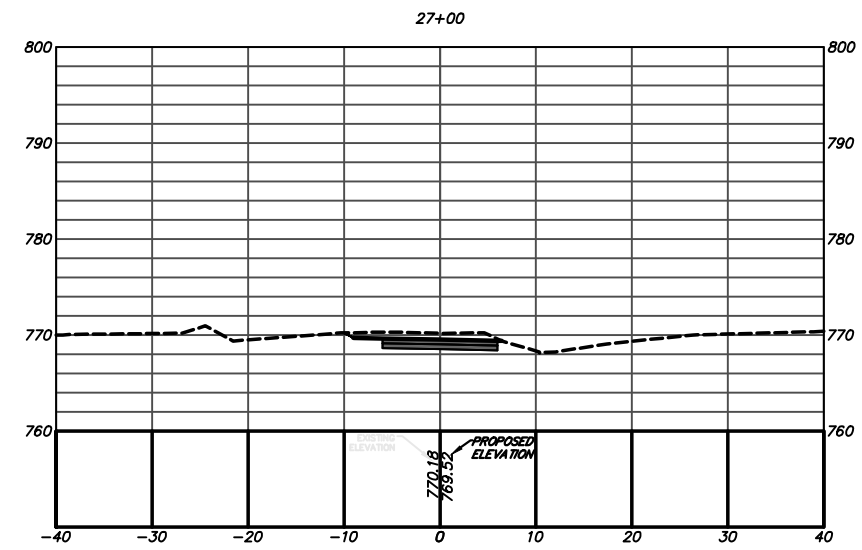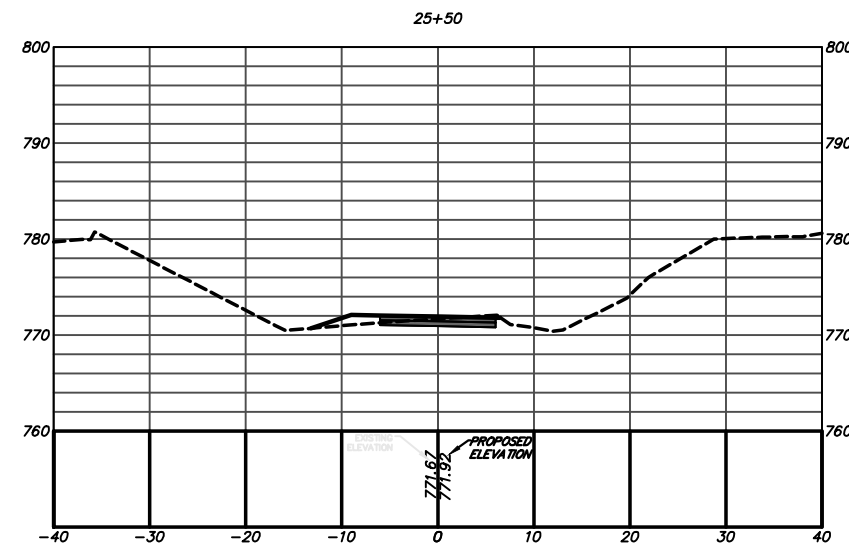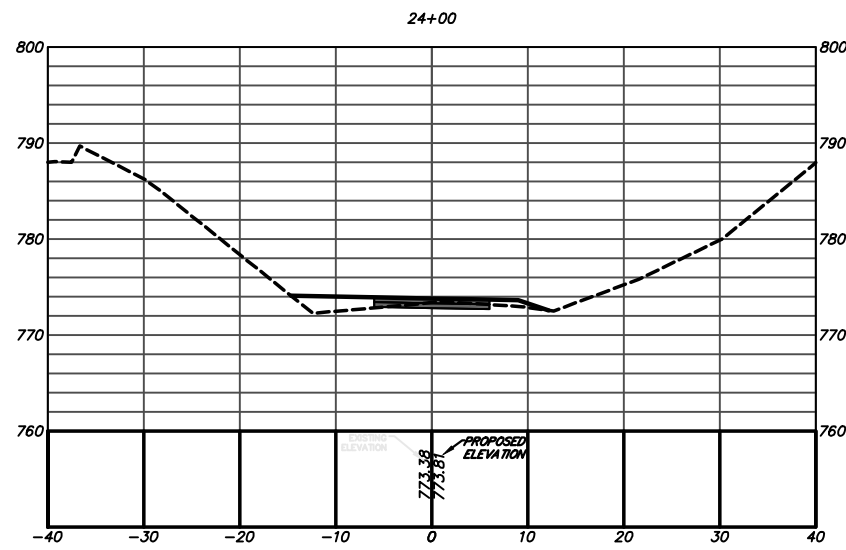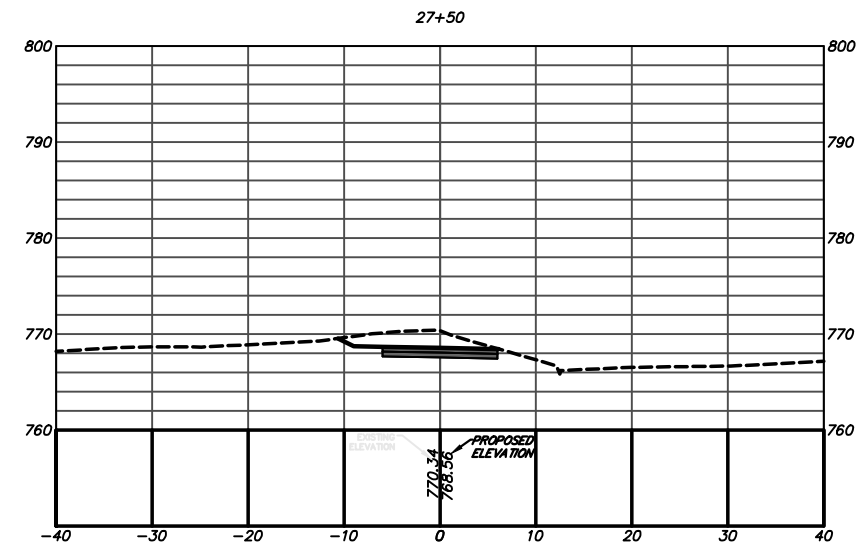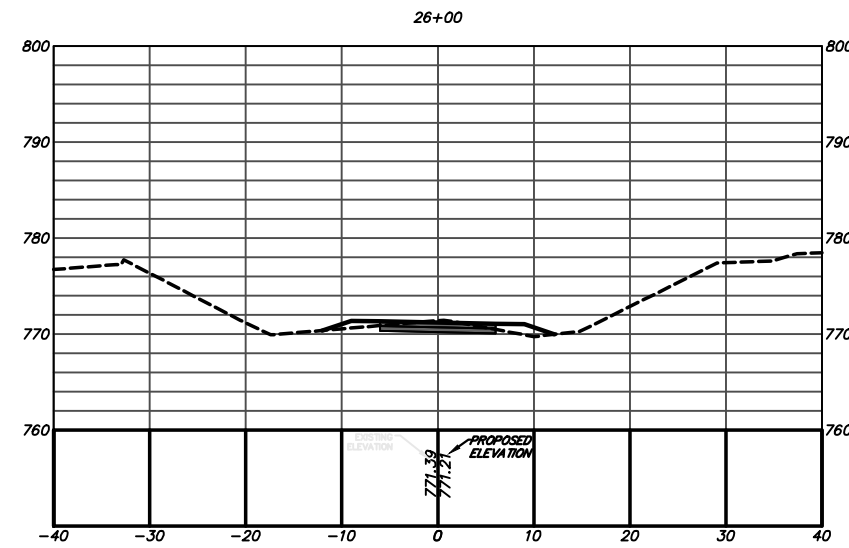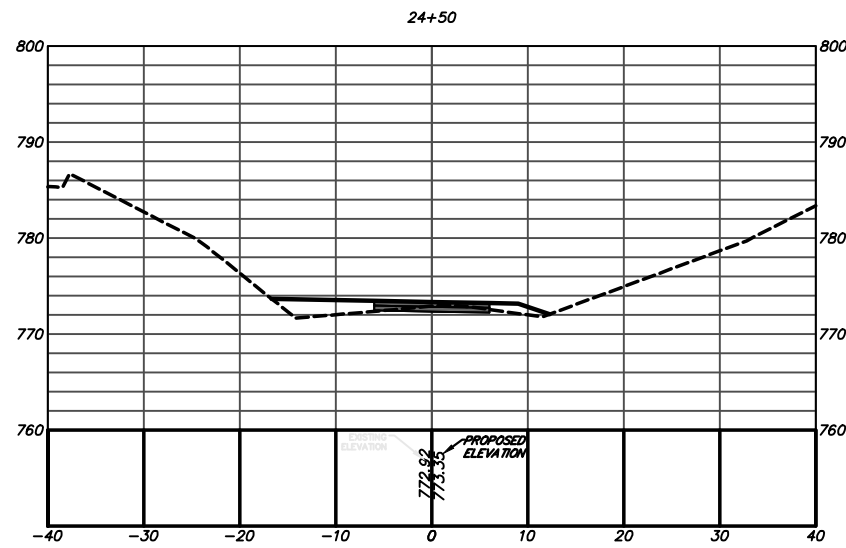

Alfred Benesch & Company
1005 Broad Street, Suite 200
Augusta, GA 30901
P 706.722.4114
www.benesch.com


[illegible]

**ATHENS-CLARKE
COUNTY, GA**

SHEET TITLE:

CONSTRUCTION CROSS SECTIONS

PROJECT NAME
**FIREFLY TRAIL
PHASE 3**

 

PROJECT INFORMATION

JOB NO: 18009

DRAWN BY: BB










CHECKED BY: EH

DRAWING FILE: 18009E.DWG

DRAWING SCALE: 1" = 20'

ORIGINAL RELEASE DATE:
JUN 1, 2020

Sheet:
23-0006

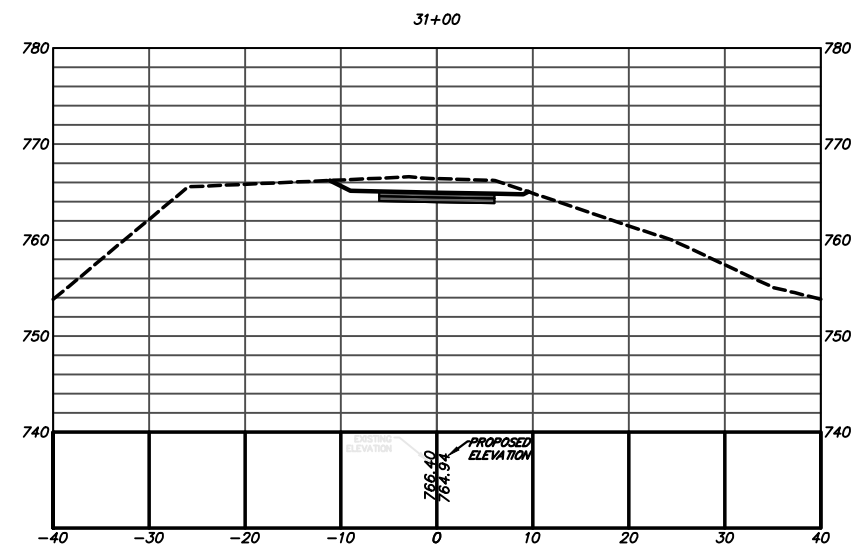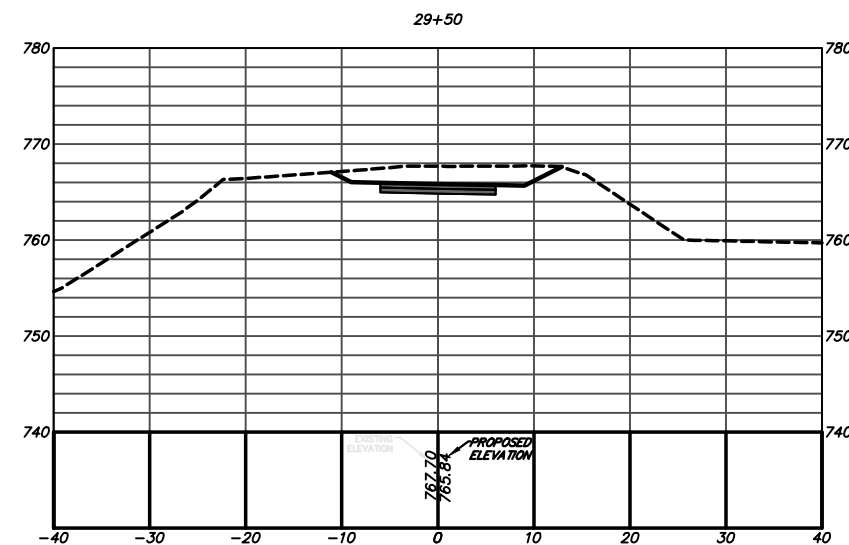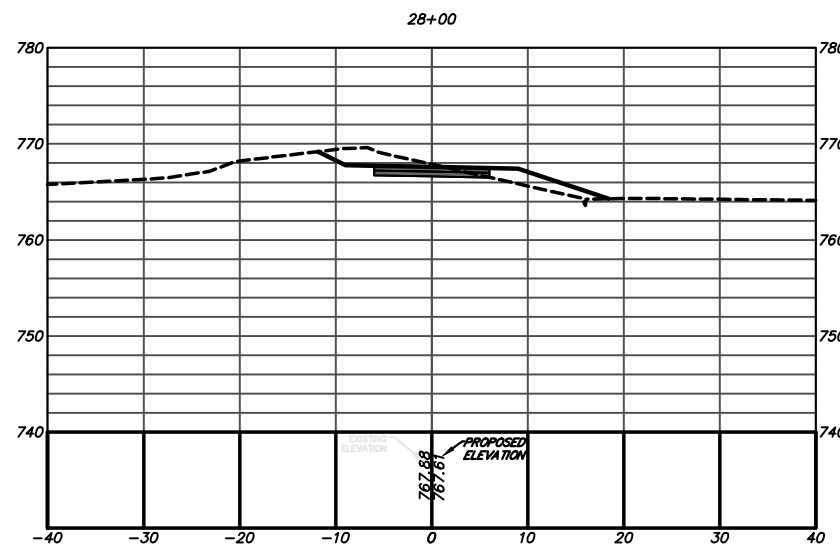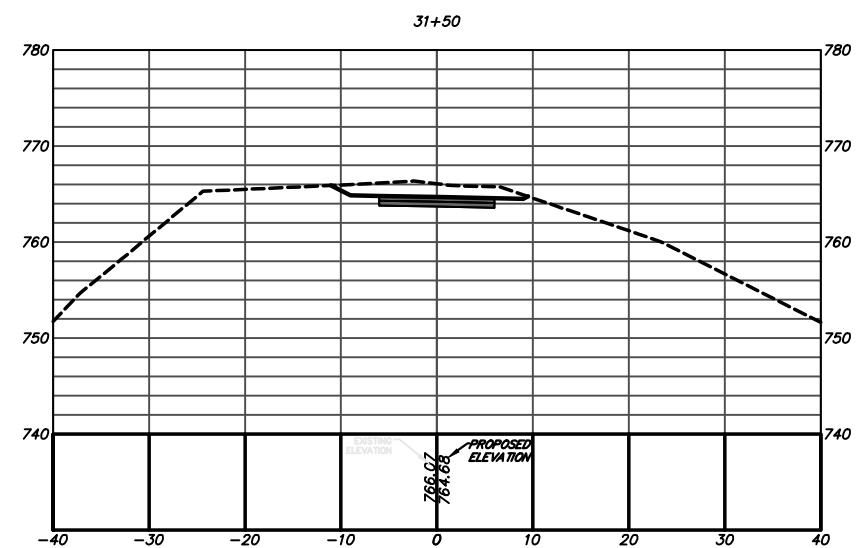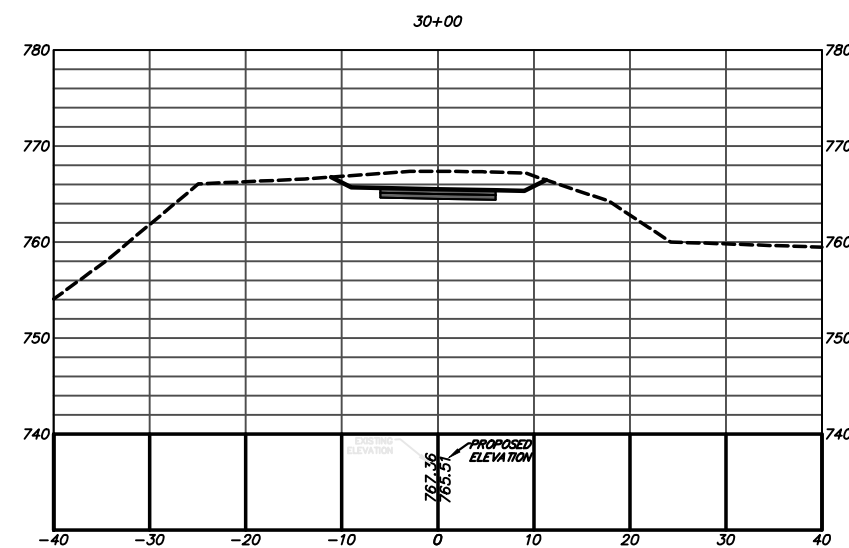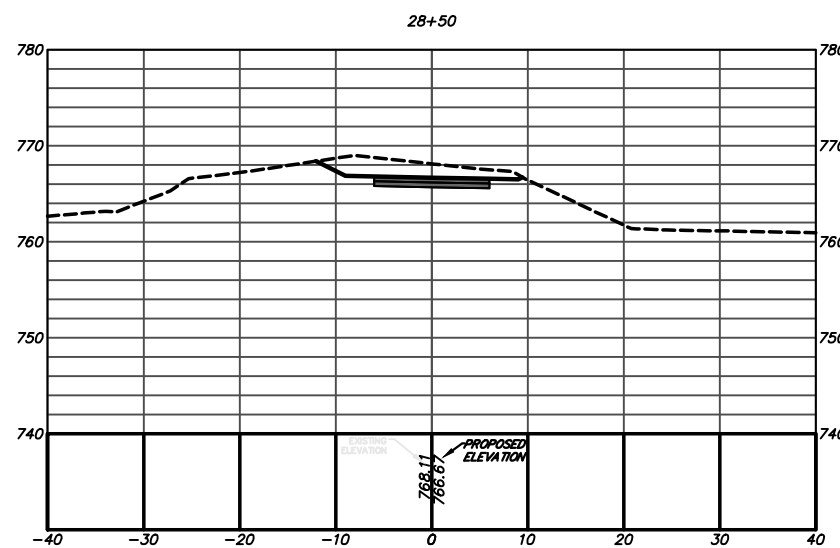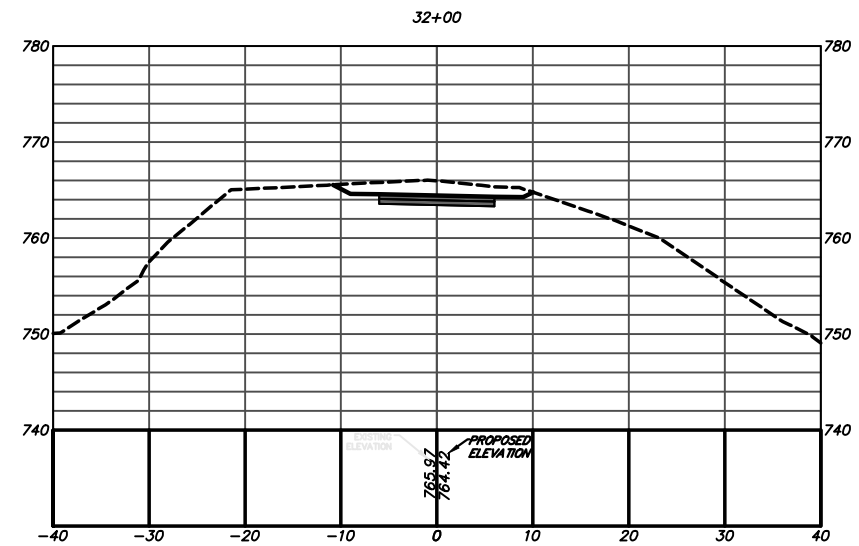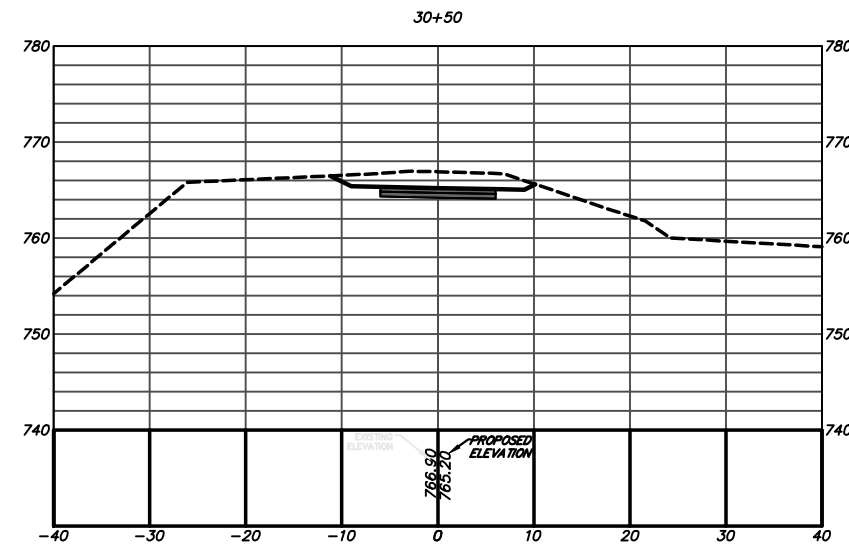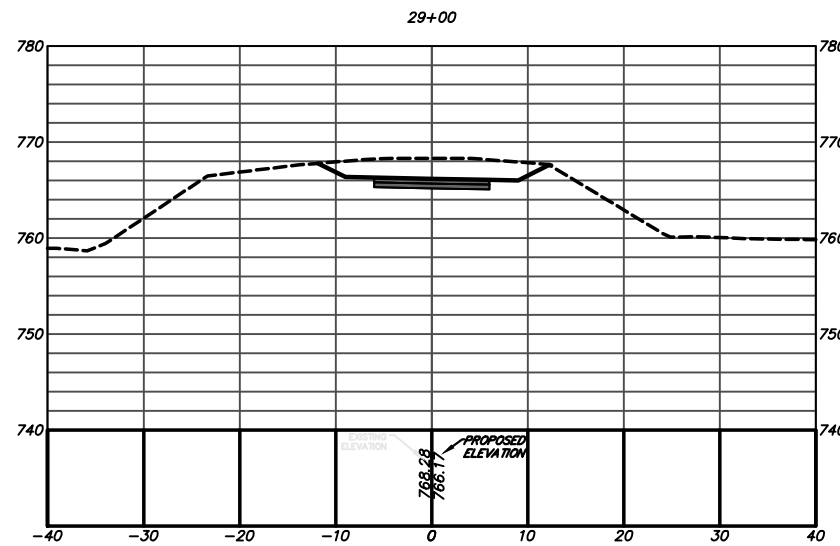

1005 Broad Street, Suite 200
Augusta, GA 30901
P 706.722.4114
www.benesch.com


[illegible]

**ATHENS-CLARKE
COUNTY, GA**

SHEET TITLE:

CONSTRUCTION CROSS SECTIONS

PROJECT NAME
FIREFLY TRAIL
PHASE 3

 

PROJECT INFORMATION

JOB NO: 18009

DRAWN BY: BB

CHECKED BY: EH

DRAWING FILE: 18009E.DWG










DRAWING SCALE: 1" = 20'

ORIGINAL RELEASE DATE:

JUN 1, 2020

Sheet:

23-0007

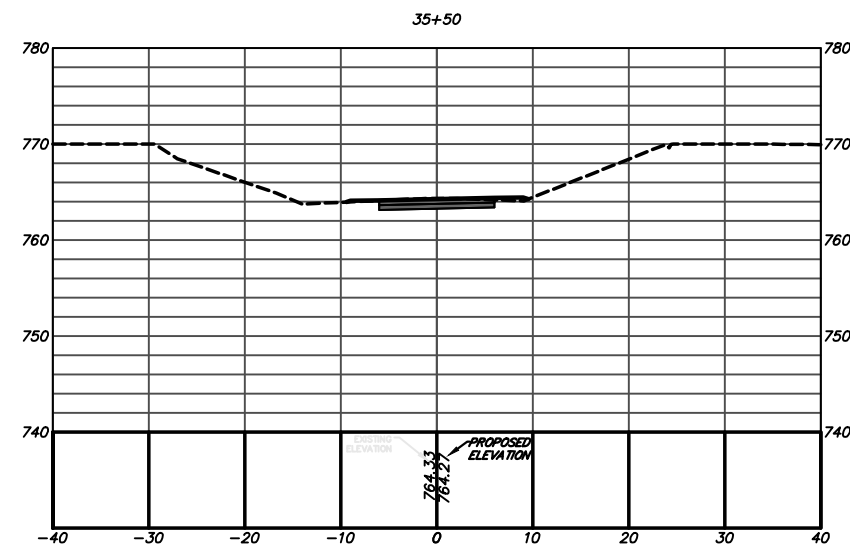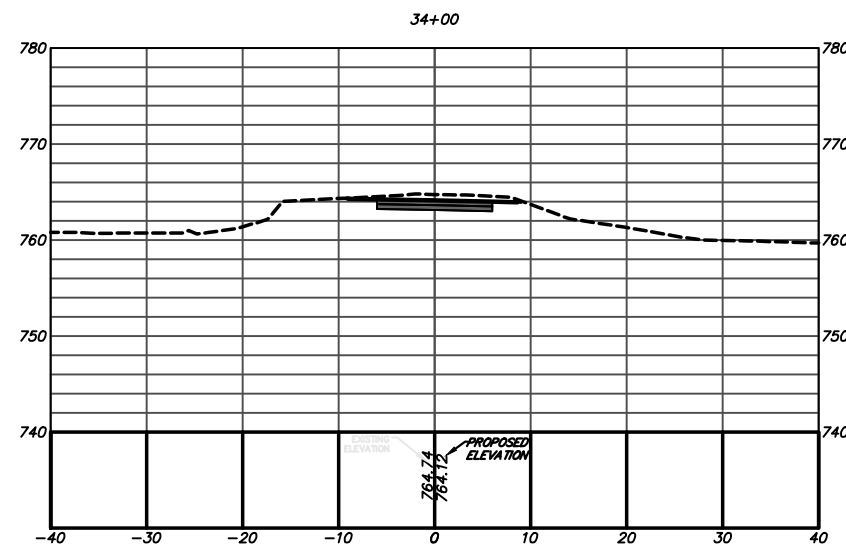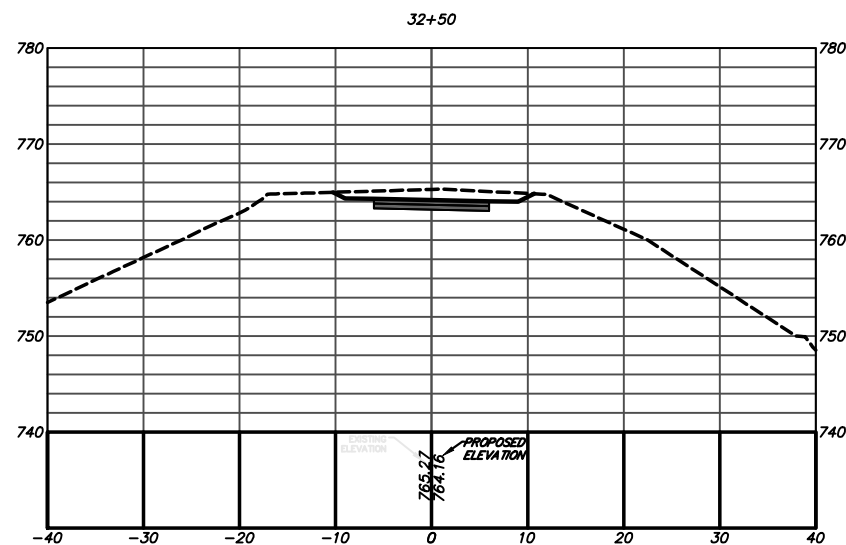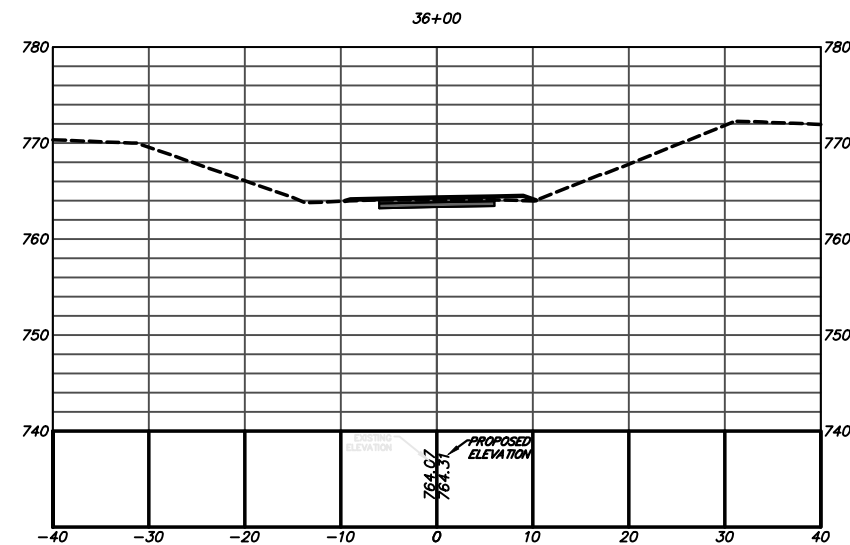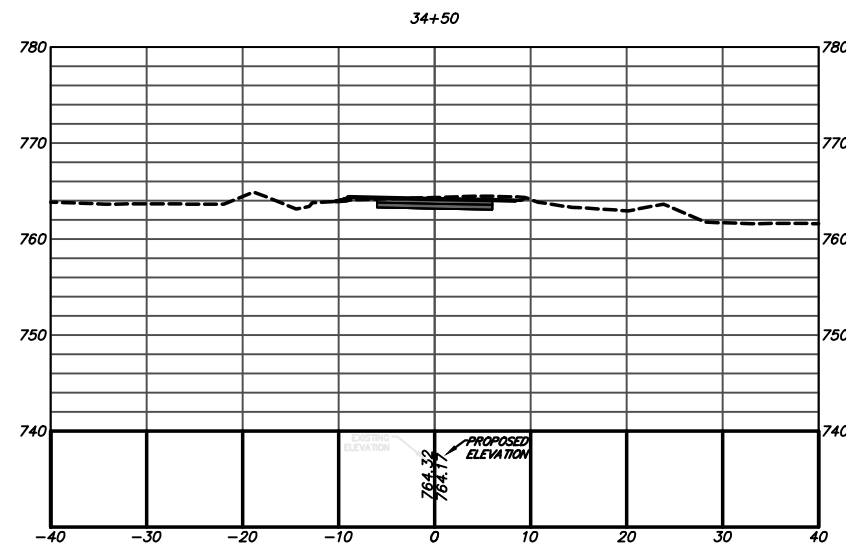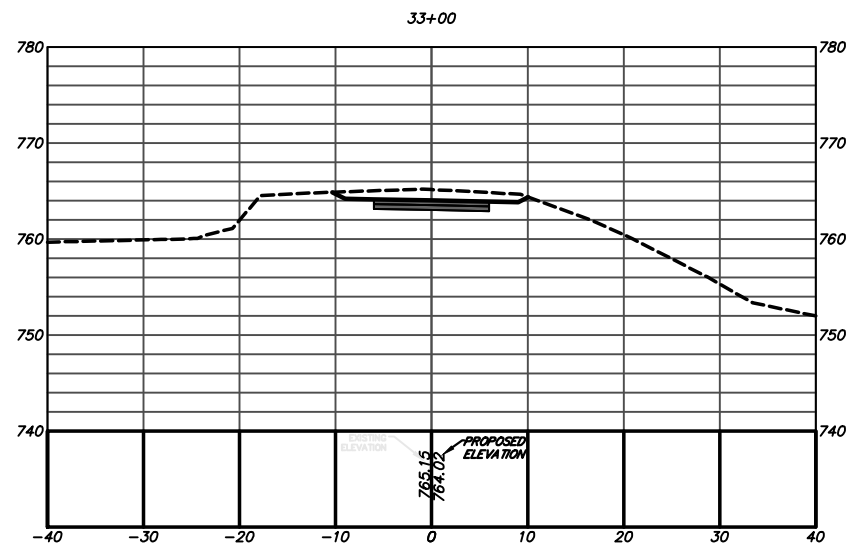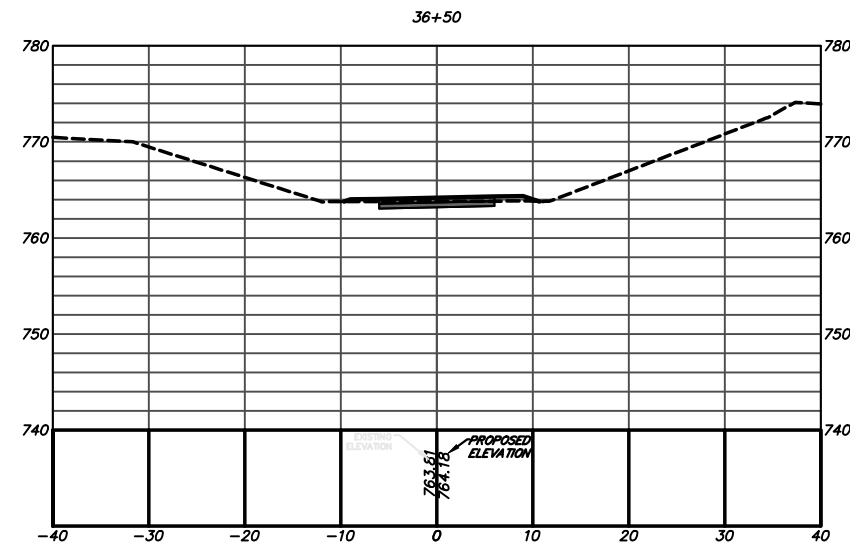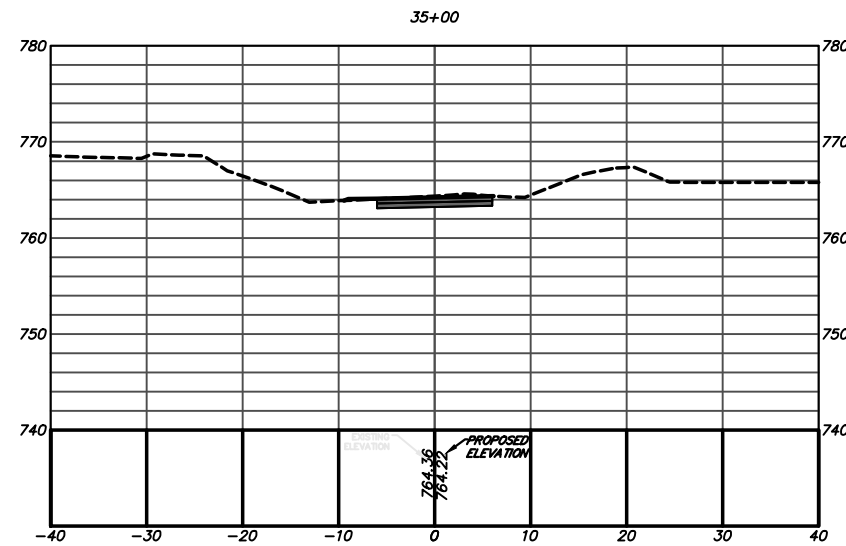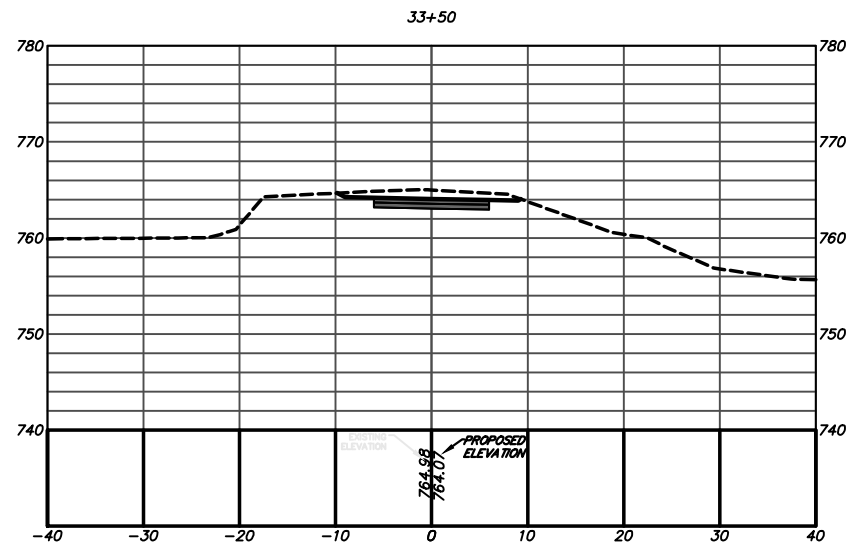

Alfred Benesch & Company
1005 Broad Street, Suite 200
Augusta, GA 30901
P 706.722.4114
www.benesch.com

ATHENS-CLARKE
COUNTY, GA

SHEET TITLE:
CONSTRUCTION CROSS
SECTIONS










PROJECT NAME:
FIREFLY TRAIL
PHASE 3



PROJECT INFORMATION
JOB NO: 18009
DRAWN BY: BB
CHECKED BY: EH
DRAWING FILE: 18009E.DWG
DRAWING SCALE: 1" = 20'
ORIGINAL RELEASE DATE:
JUN 1, 2020

Sheet:
23-0008

REV. NO. DATE DESCRIPTION BLOCK

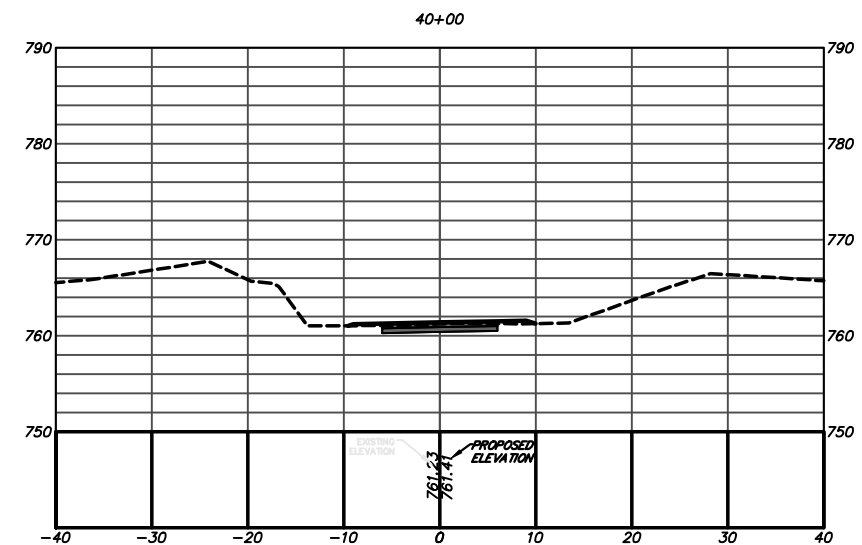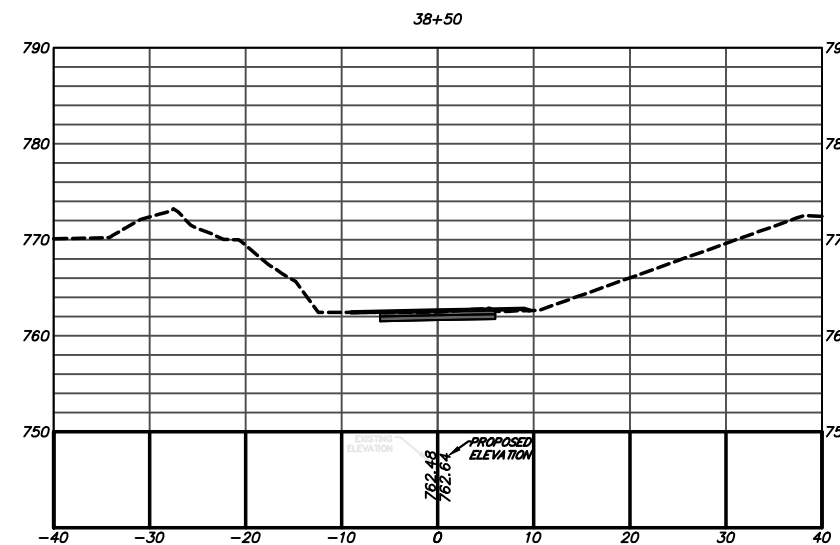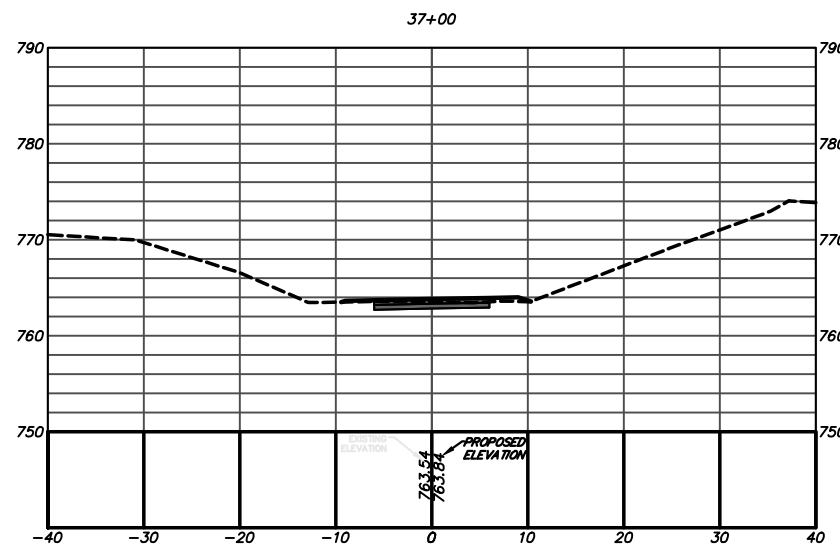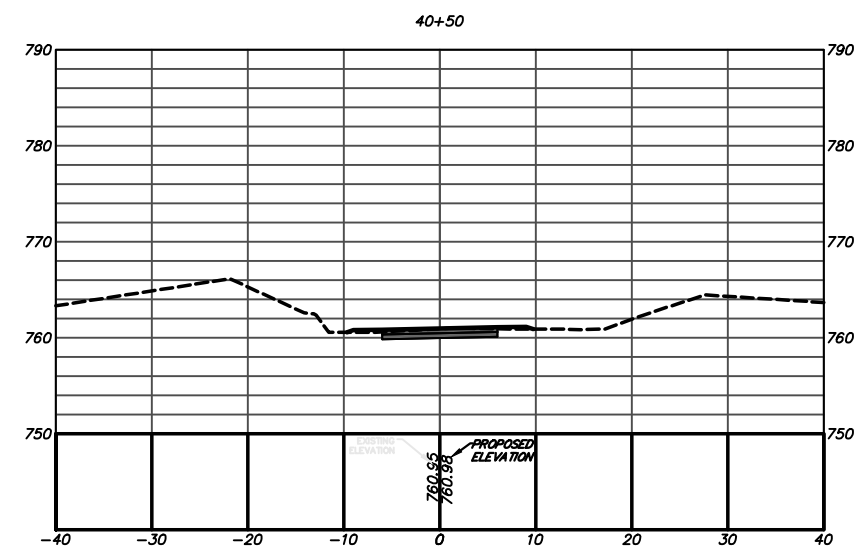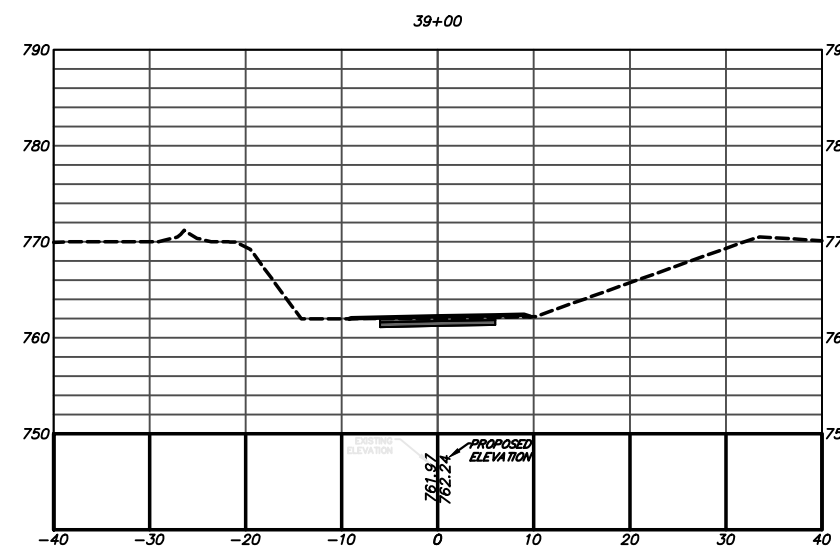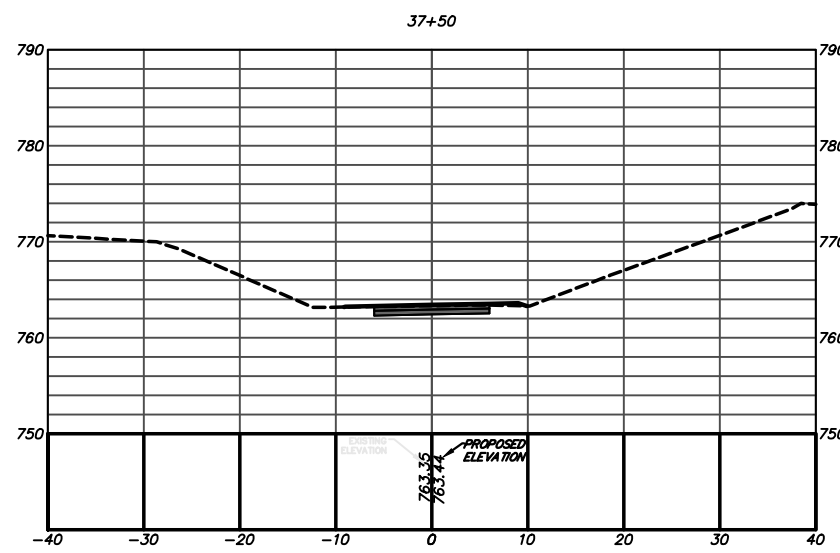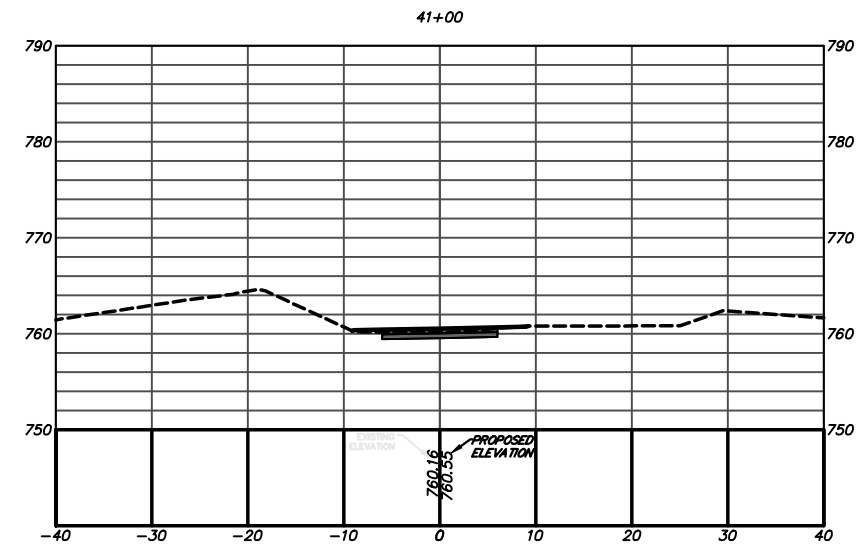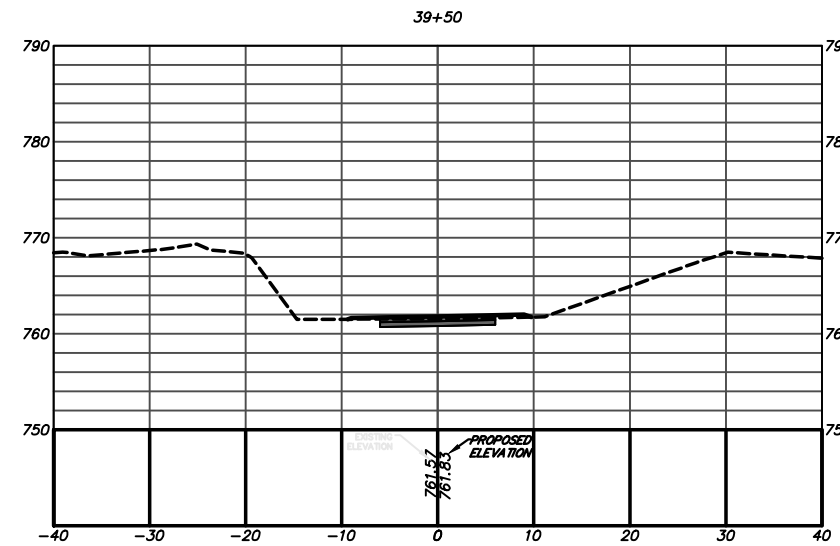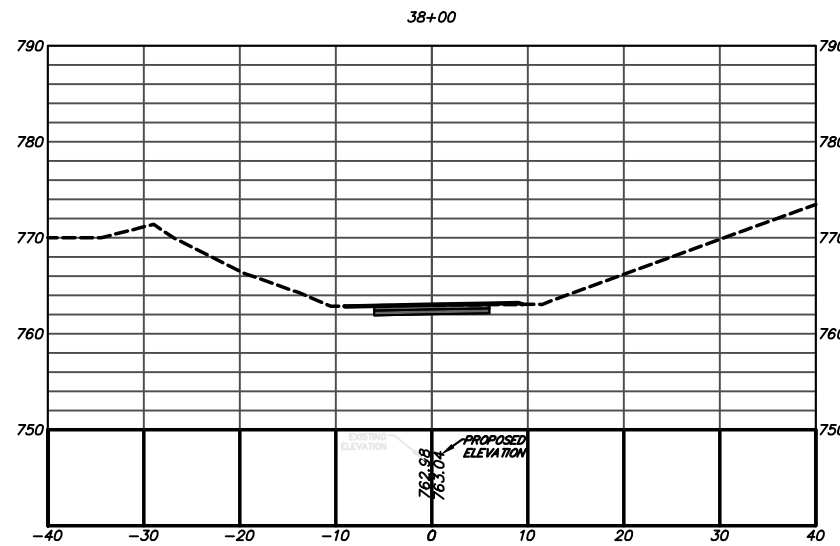


Allfred Benesch & Company
1005 Broad Street, Suite 2000
Augusta, GA 30901
P 706.722.4114
www.benesch.com

[illegible]

**ATHENS-CLARKE
COUNTY, GA**

SHEET TITLE:
**CONSTRUCTION CROSS
SECTIONS**

PROJECT NAME
FIREFLY TRAIL
PHASE 3

 

PROJECT INFORMATION

JOB NO: 18009

DRAWN BY: BB










CHECKED BY: EH

DRAWING FILE: 18009E.DWG

DRAWING SCALE: 1" = 20'

ORIGINAL RELEASE DATE:
JUN 1, 2020

Sheet:
23-0009

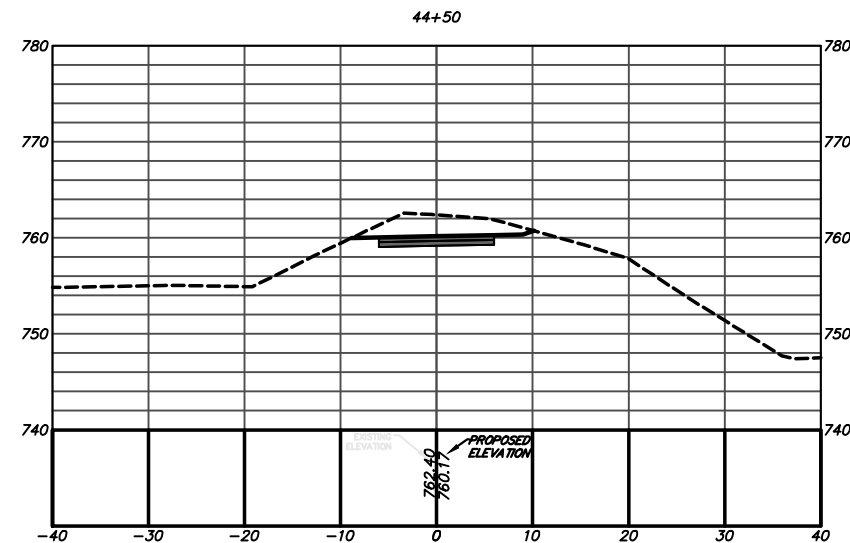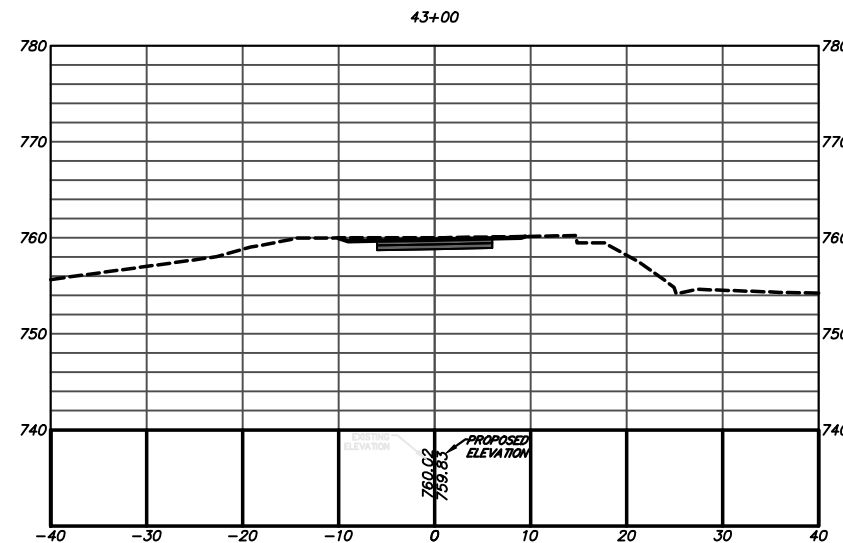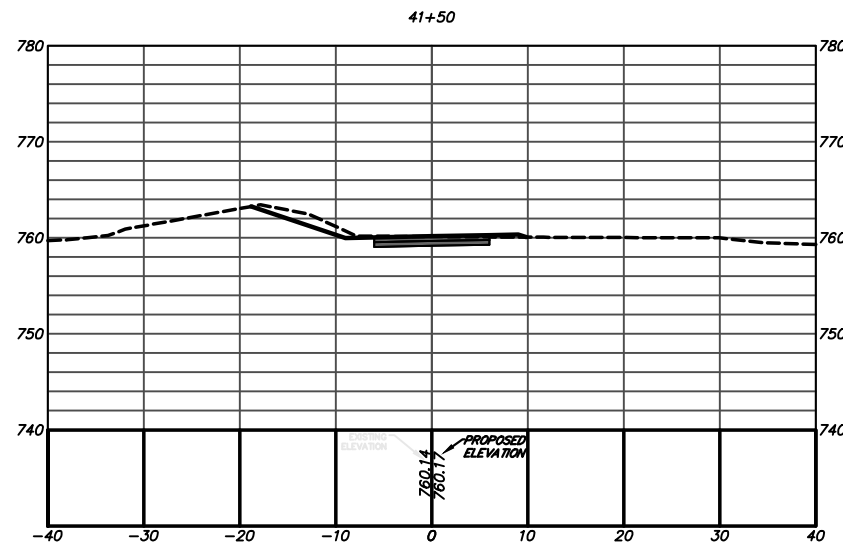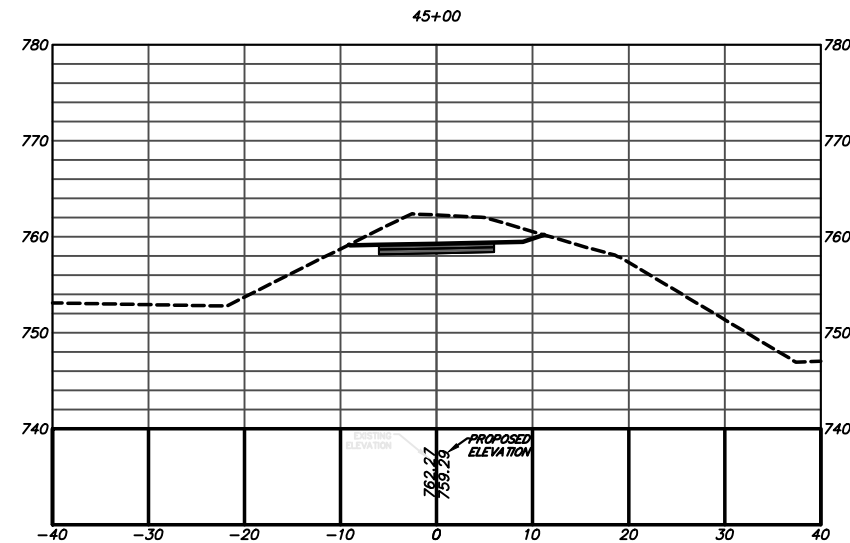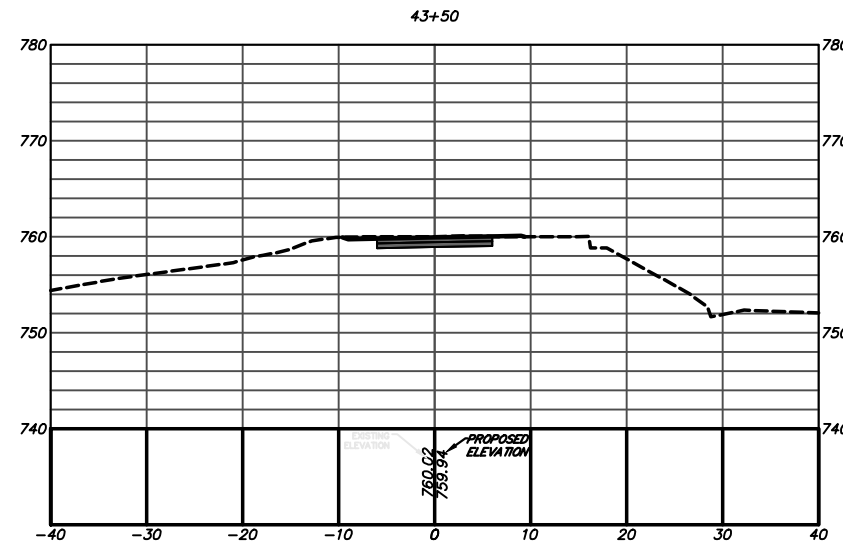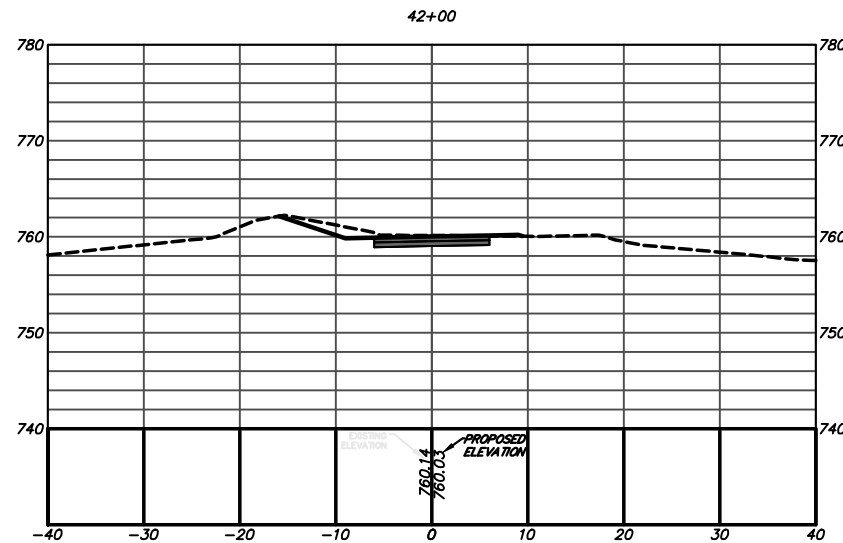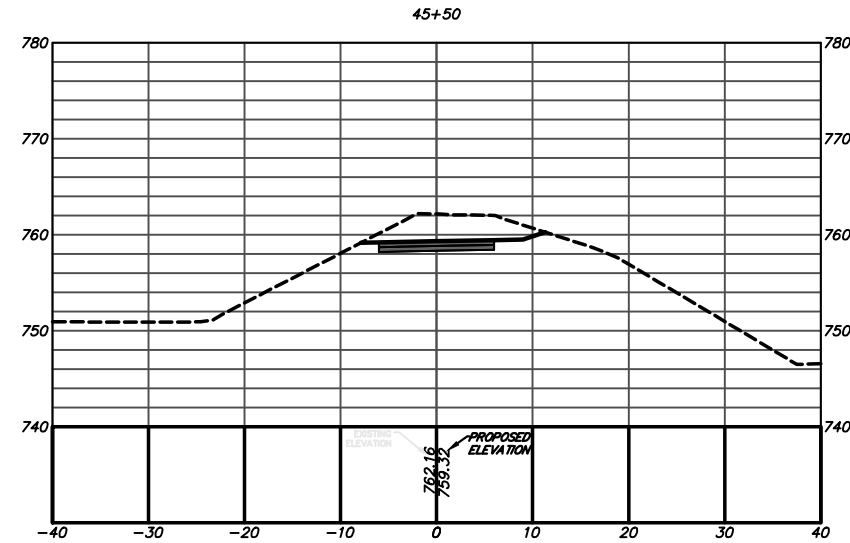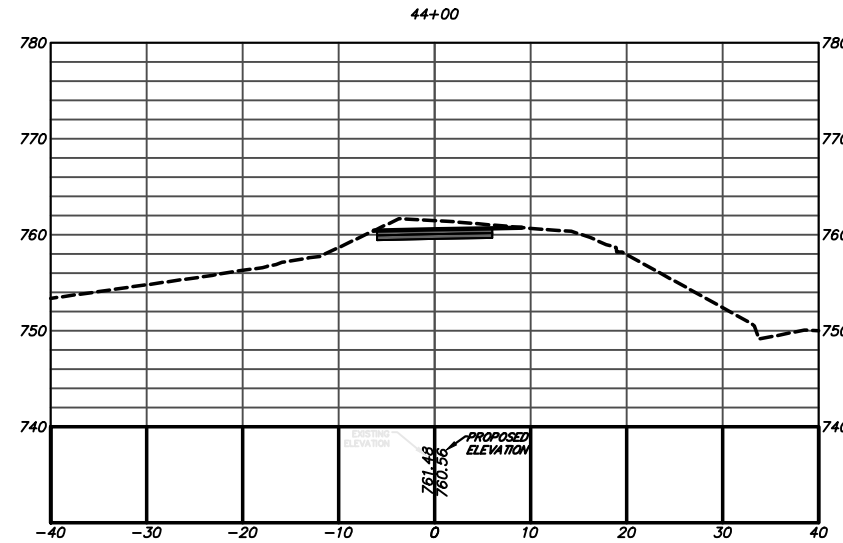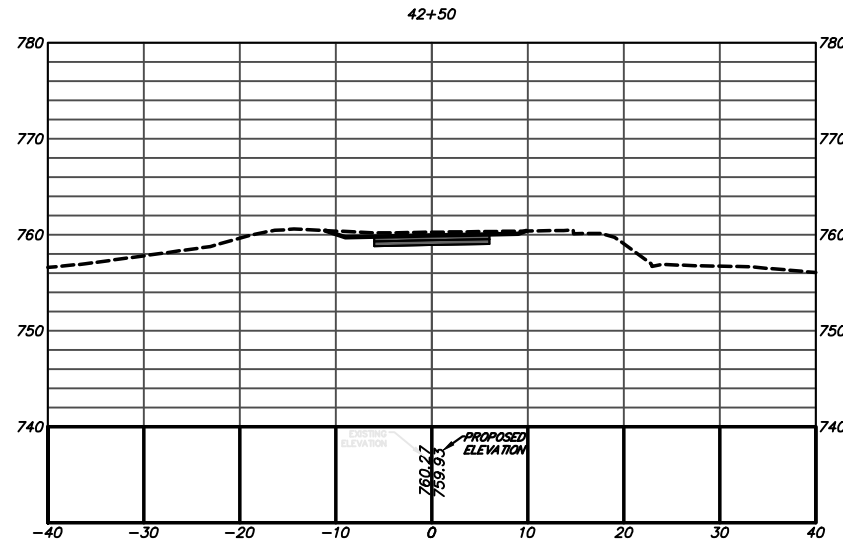


Alfred Benesch & Company
1005 Broad Street, Suite 200
Augusta, GA 30901
P 706.722.4114
www.benesch.com

ATHENS-CLARKE
COUNTY, GA

SHEET TITLE:
CONSTRUCTION CROSS
SECTIONS










PROJECT NAME:
FIREFLY TRAIL
PHASE 3

 

PROJECT INFORMATION
JOB NO: 18009
DRAWN BY: BB
CHECKED BY: EH
DRAWING FILE: 18009E.DWG
DRAWING SCALE: 1" = 20'
ORIGINAL RELEASE DATE:
JUN 1, 2020

Sheet:
23-0010

REV. NO. DATE DESCRIPTION BLOCK

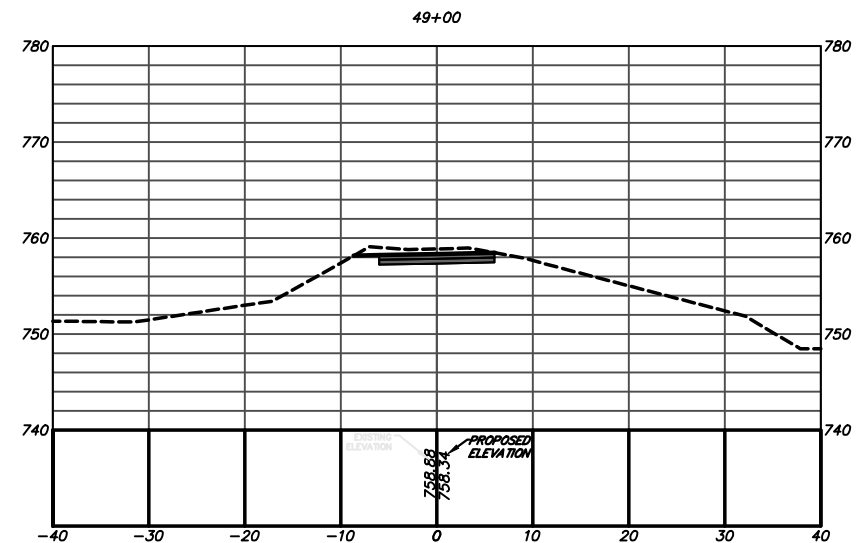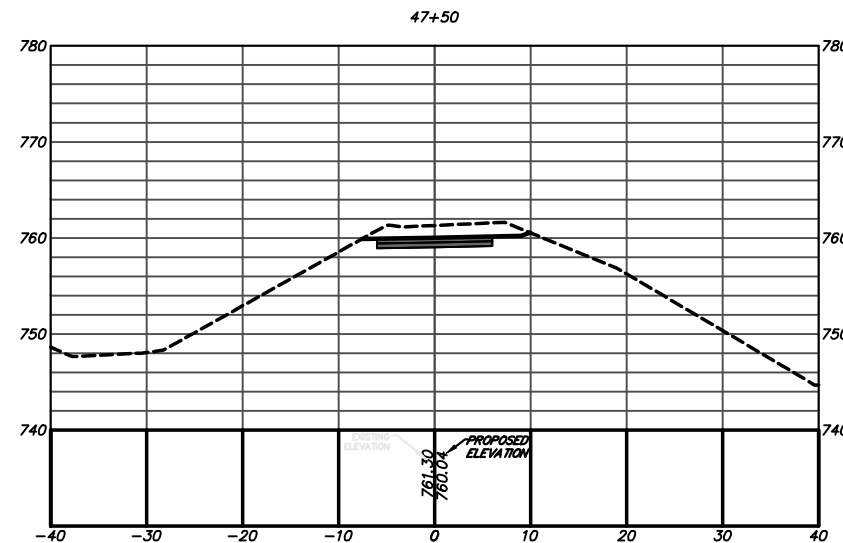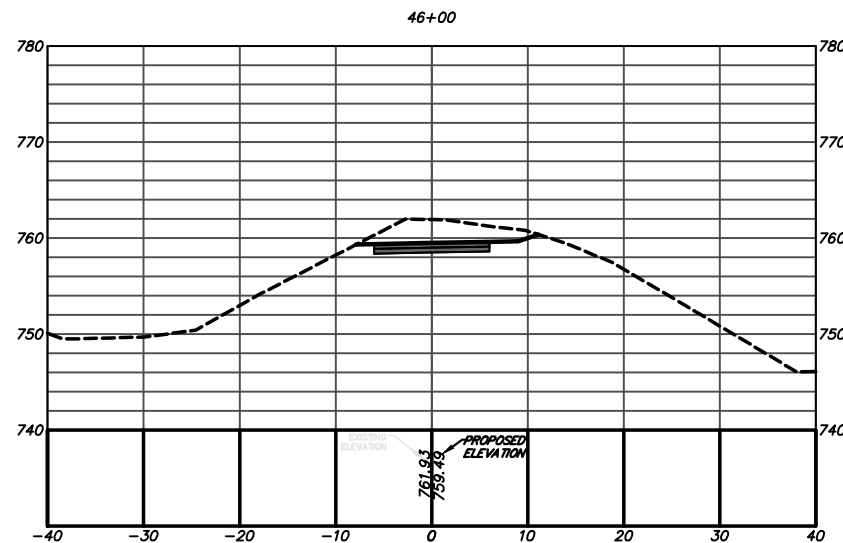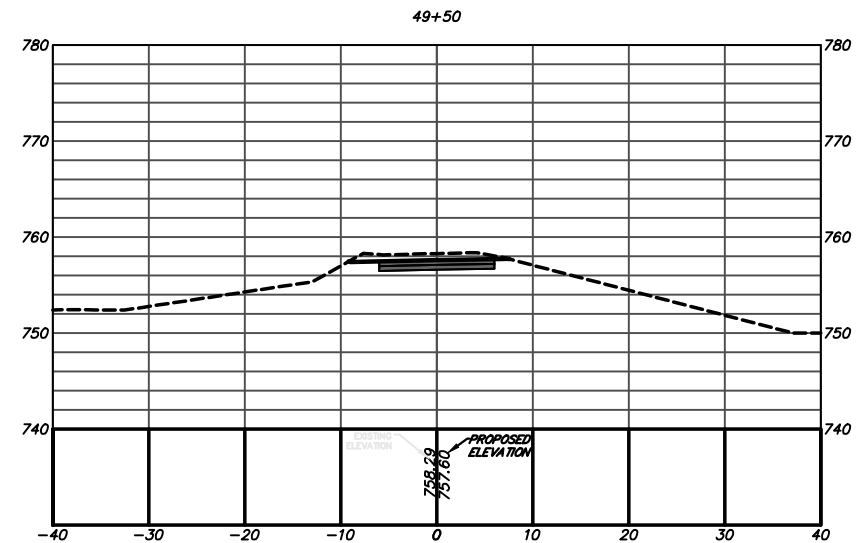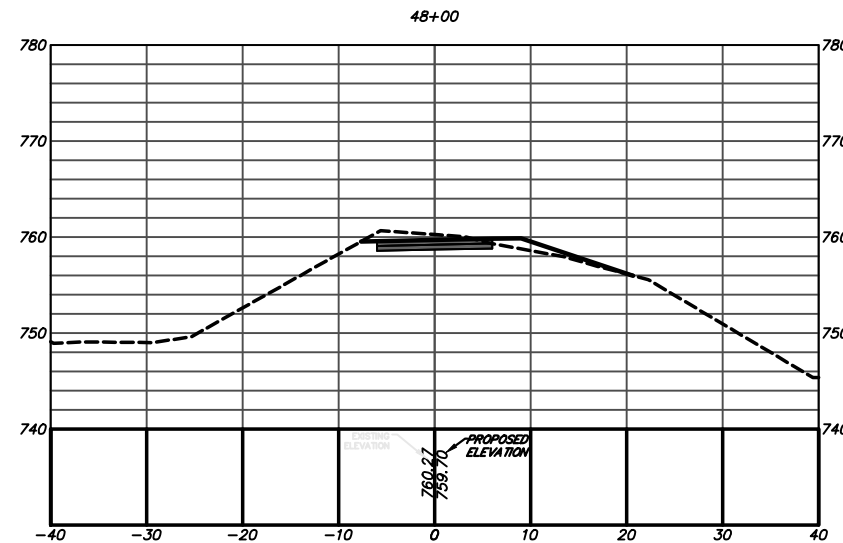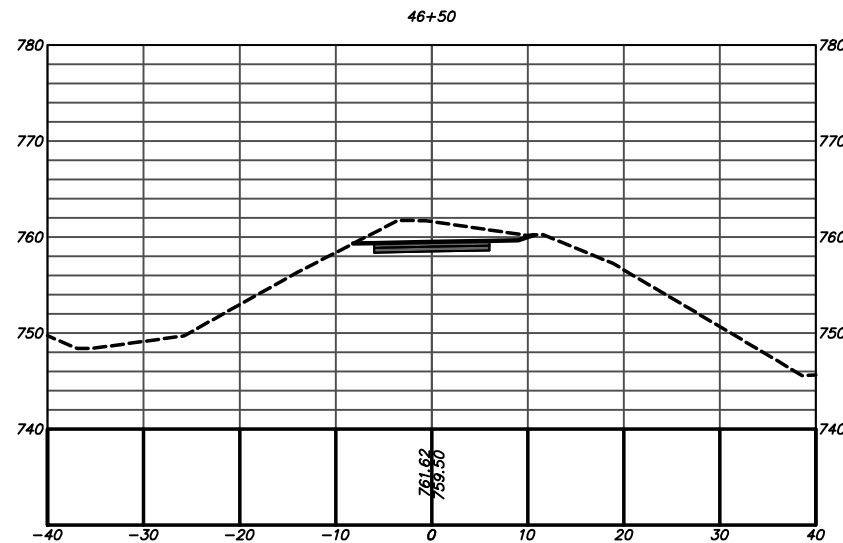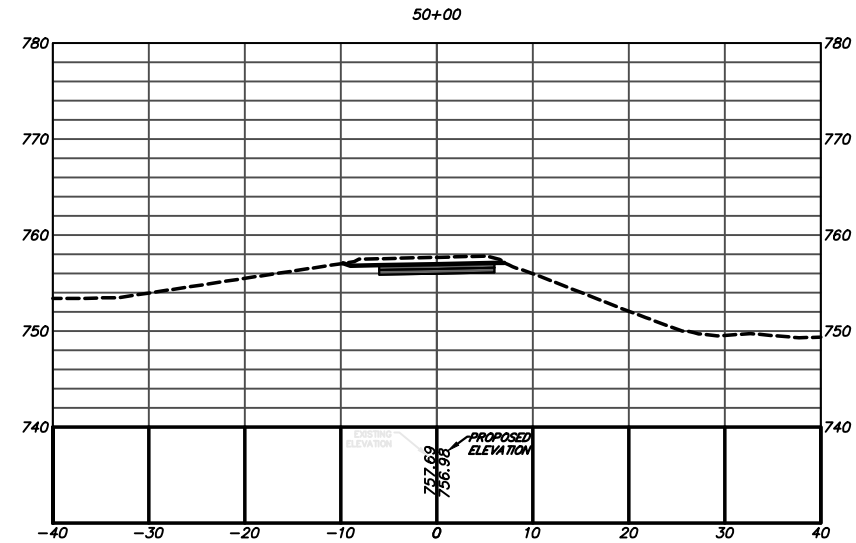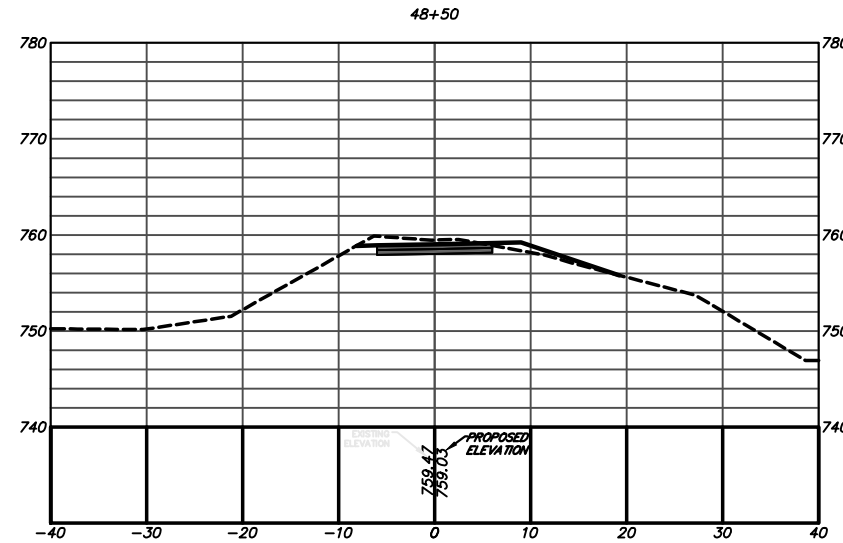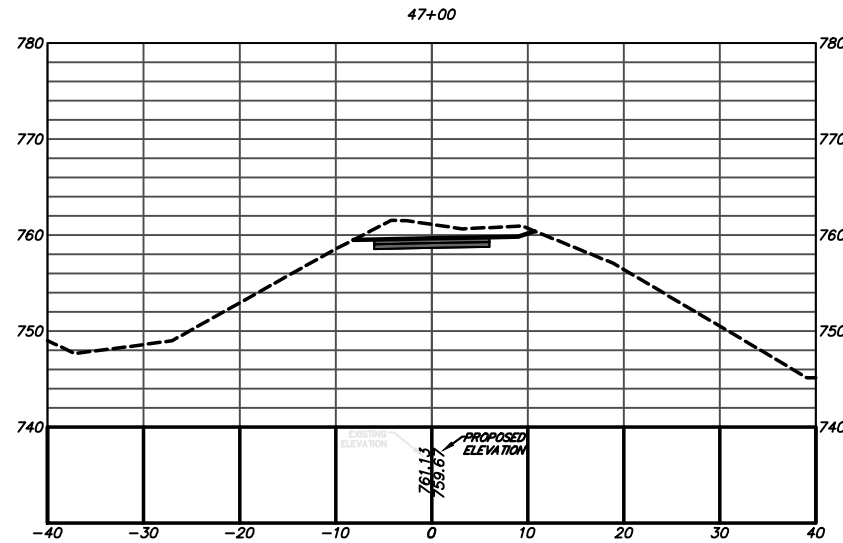


Alfred Benesch & Company
1005 Broad Street, Suite 200
Augusta, GA 30901
P 706.722.4114
www.benesch.com

ATHENS-CLARKE
COUNTY, GA

SHEET TITLE:
CONSTRUCTION CROSS
SECTIONS

PROJECT NAME:
FIREFLY TRAIL
PHASE 3









 


PROJECT INFORMATION

JOB NO: 18009
DRAWN BY: BB
CHECKED BY: EH
DRAWING FILE: 18009E.DWG
DRAWING SCALE: 1" = 20'
ORIGINAL RELEASE DATE:
JUN 1, 2020

Sheet:
23-0011

REV. NO. DATE DESCRIPTION BLOCK

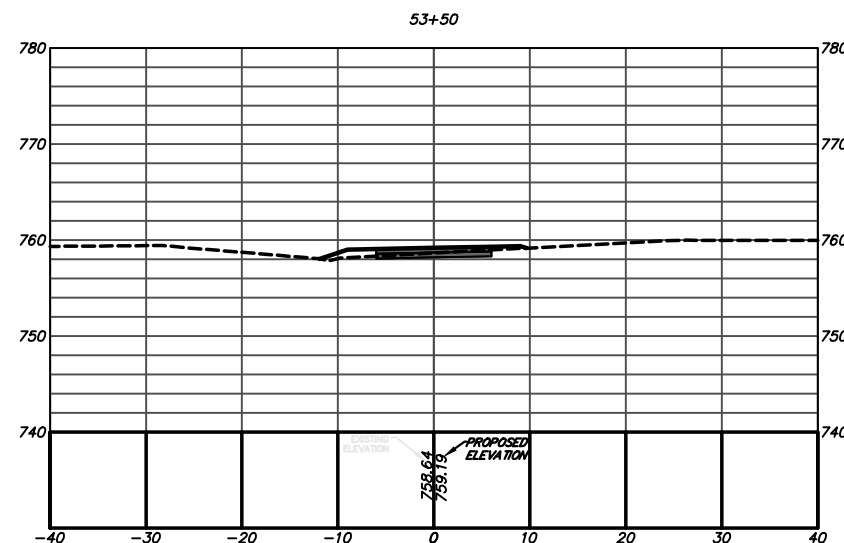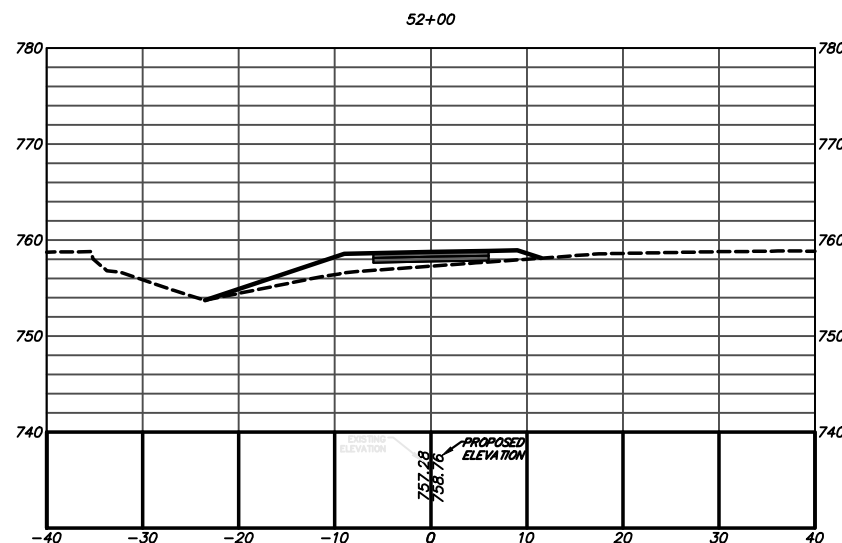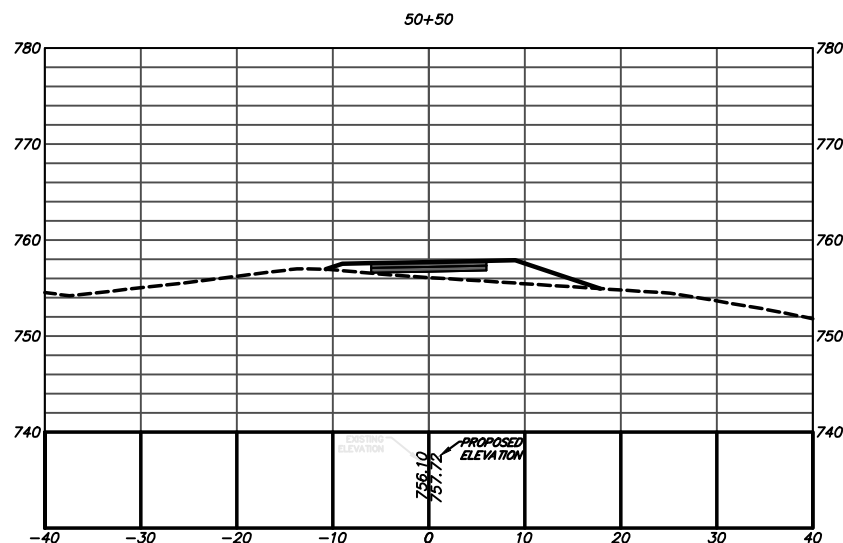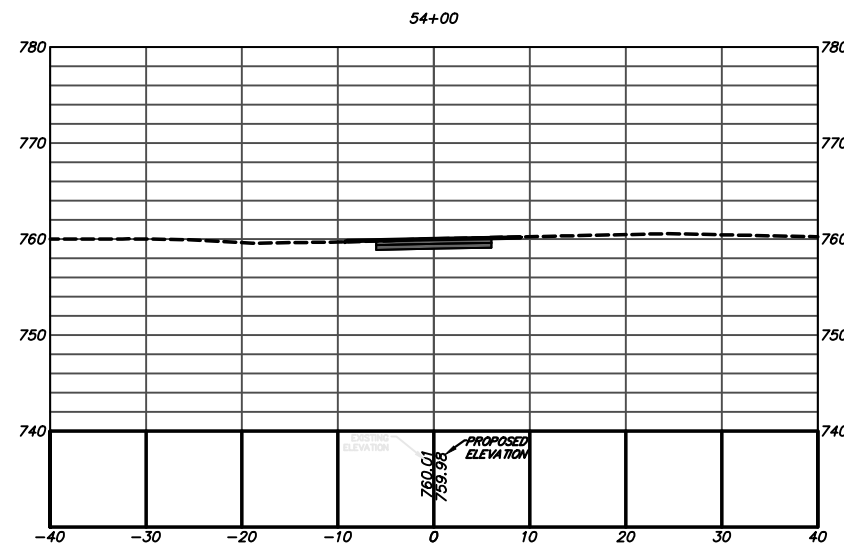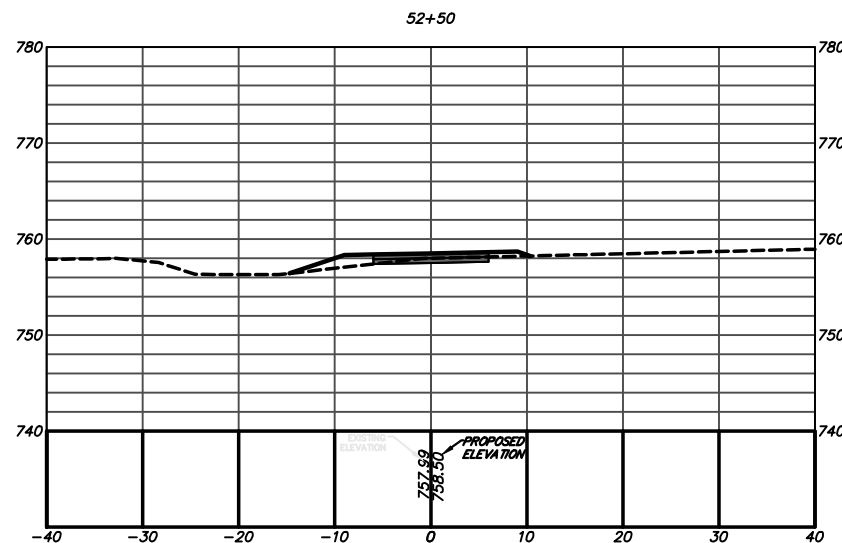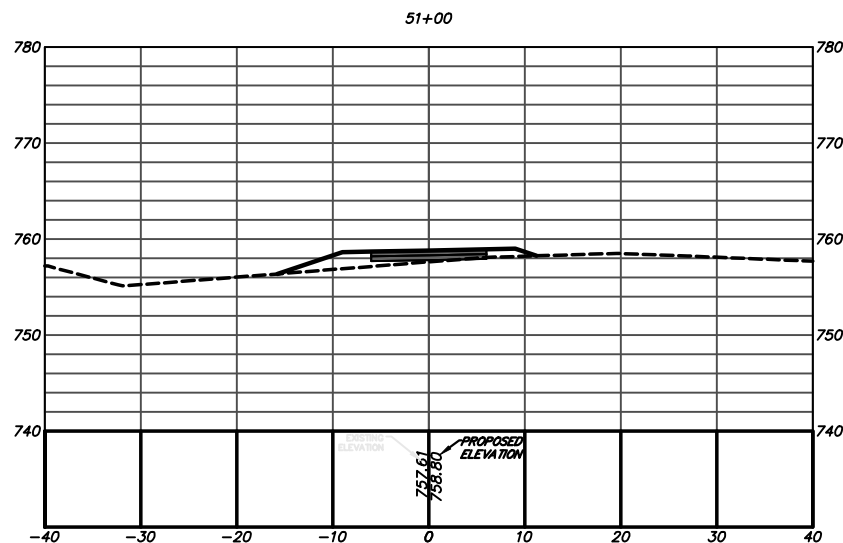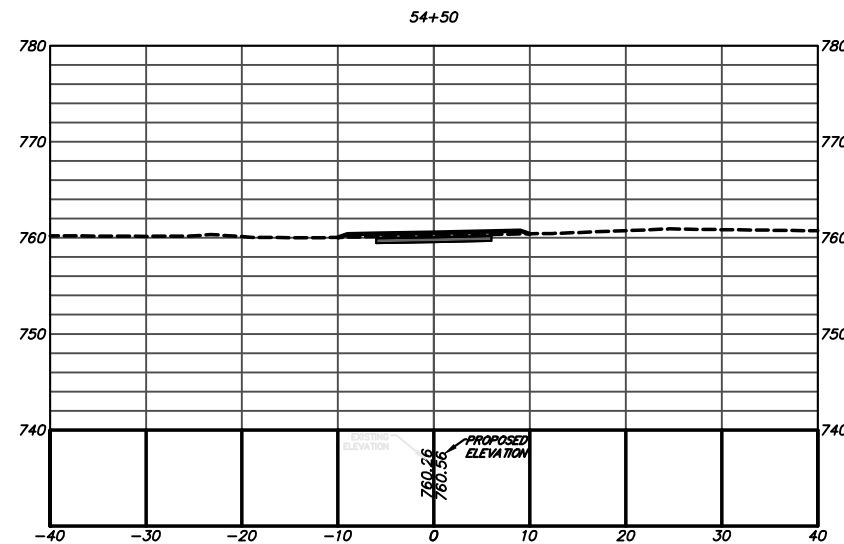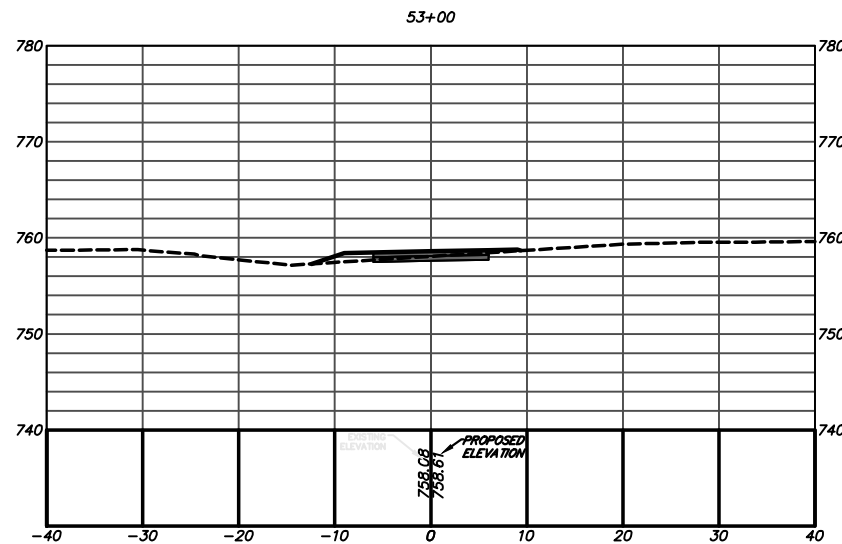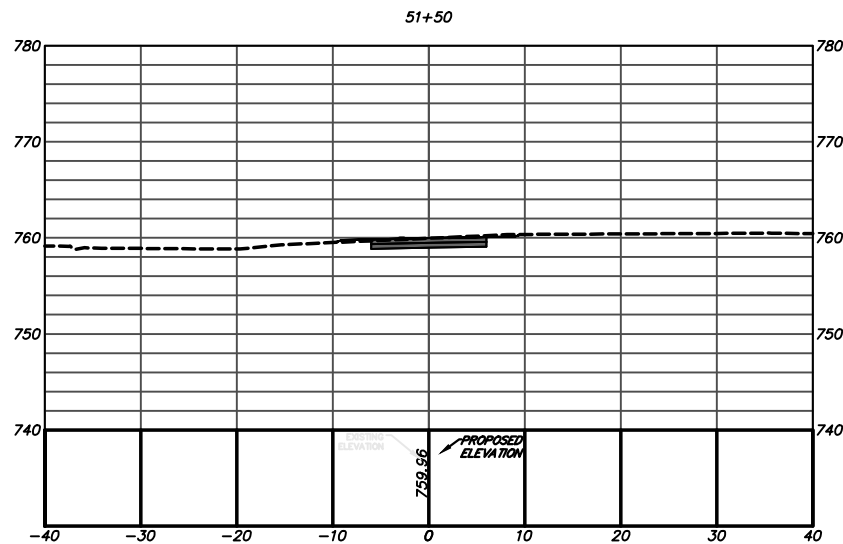

Alfred Benesch & Company
1005 Broad Street, Suite 200
Augusta, GA 30901
P 706.722.4114
www.benesch.com

ATHENS-CLARKE
COUNTY, GA

SHEET TITLE:
CONSTRUCTION CROSS
SECTIONS

PROJECT NAME:
FIREFLY TRAIL
PHASE 3












PROJECT INFORMATION

JOB NO: 18009
DRAWN BY: BB
CHECKED BY: EH
DRAWING FILE: 18009E.DWG
DRAWING SCALE: 1" = 20'
ORIGINAL RELEASE DATE:
JUN 1, 2020

Sheet:
23-0012

REV. NO. DATE DESCRIPTION

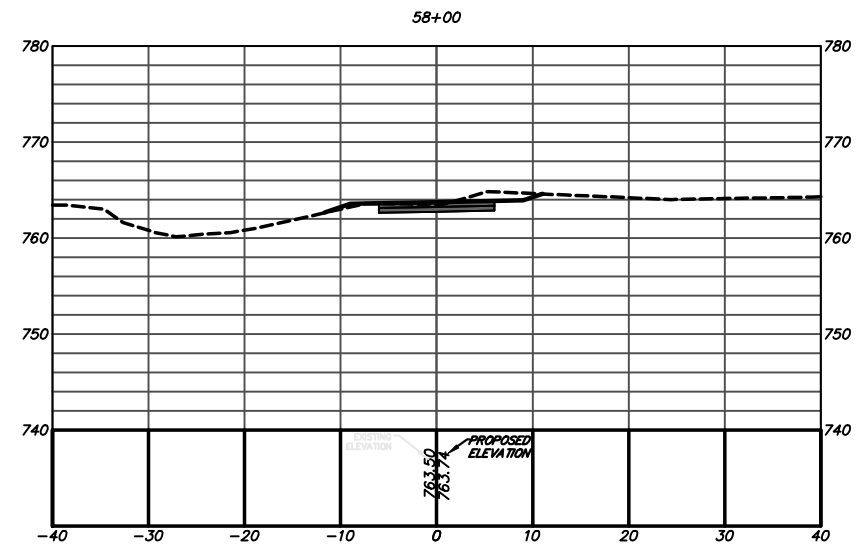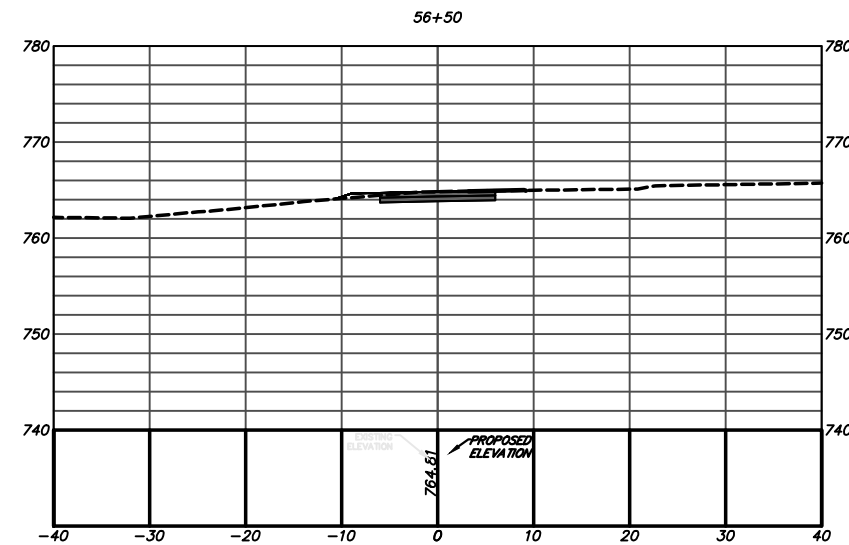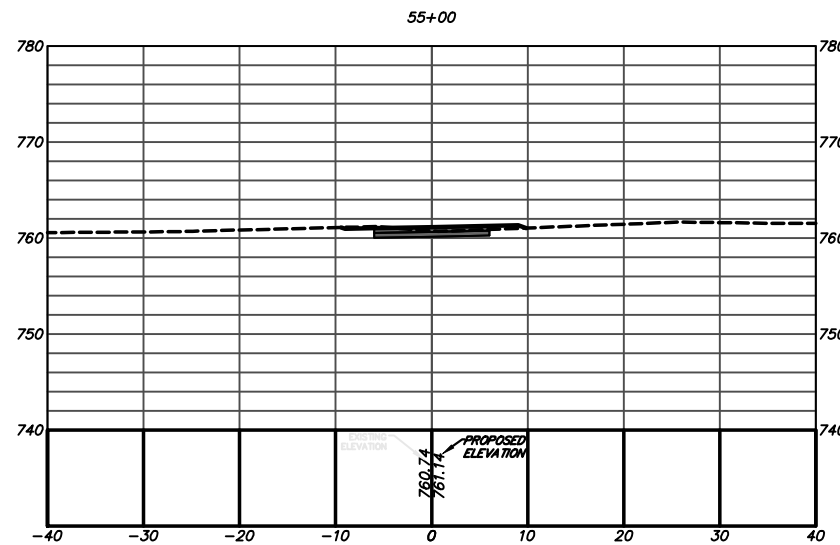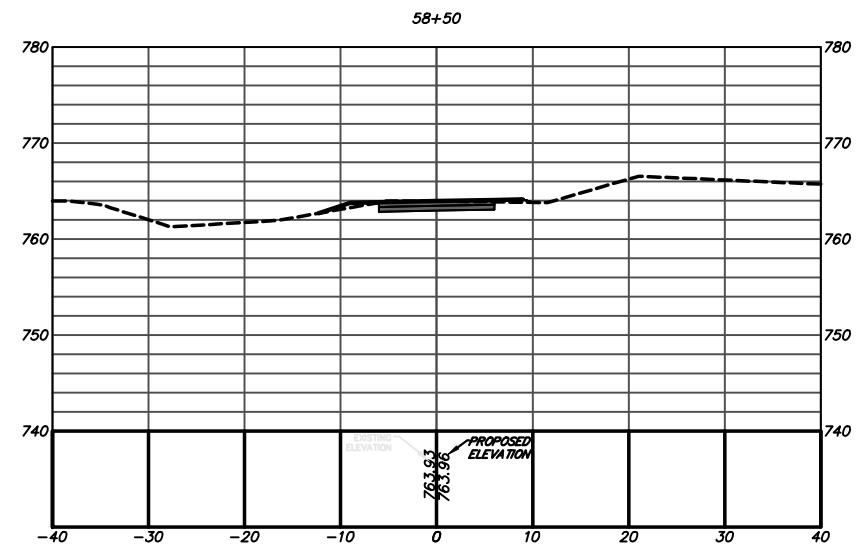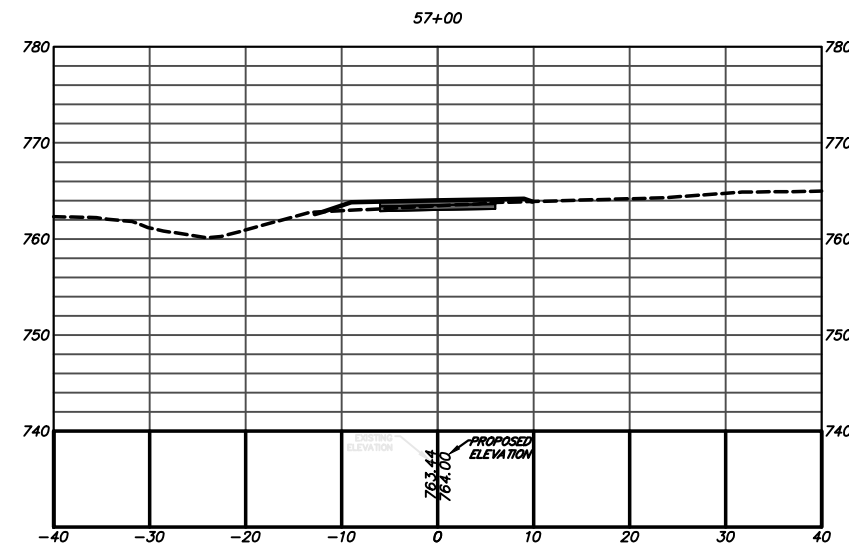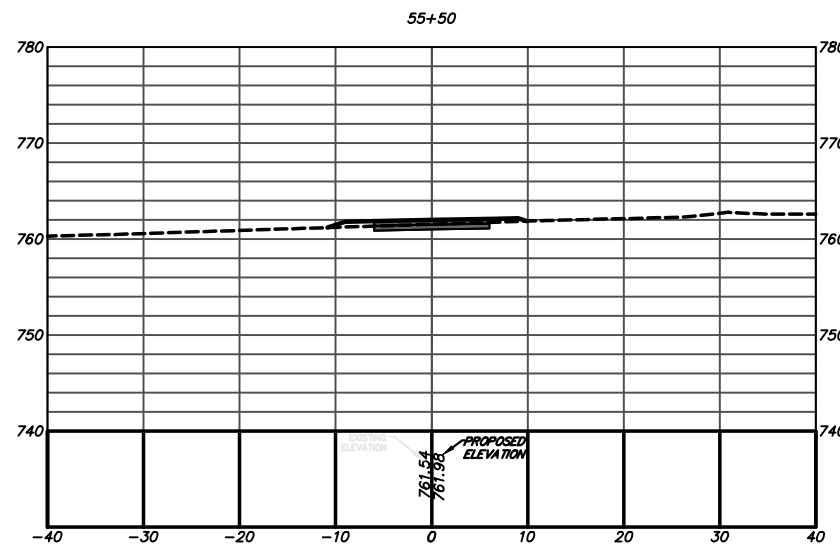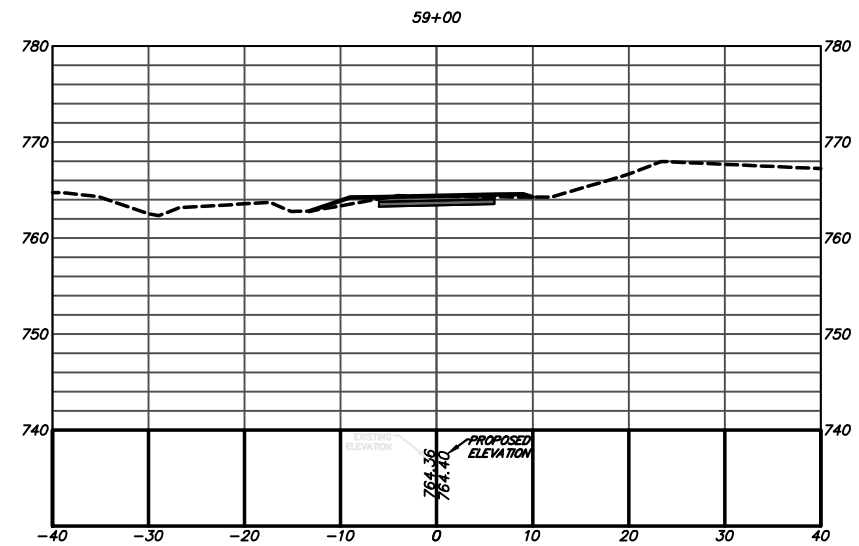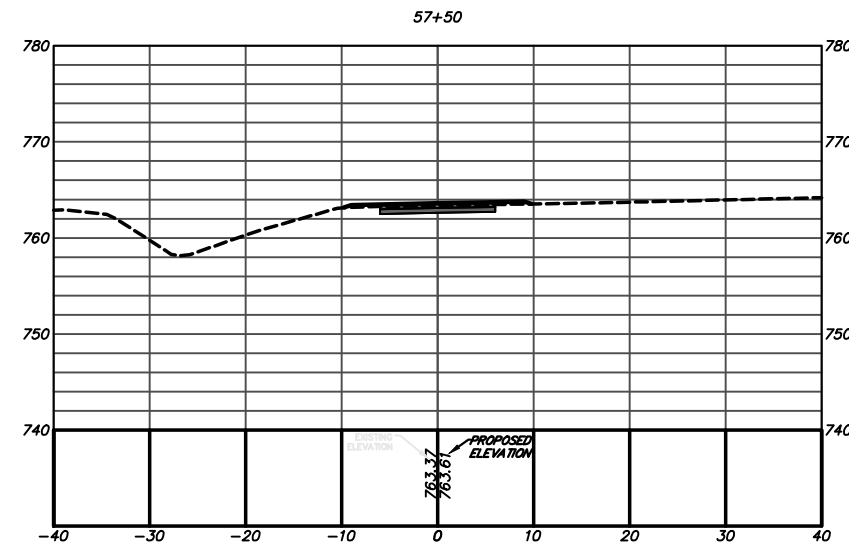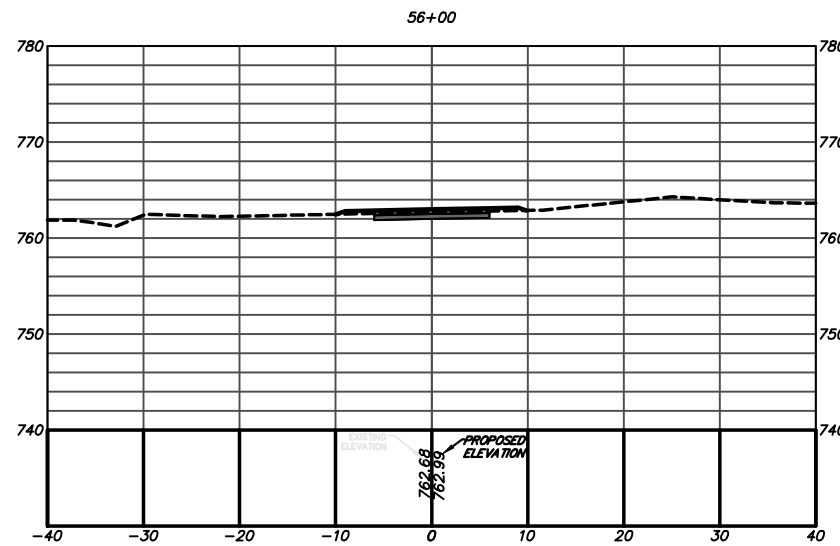
[illegible]

**ATHENS-CLARKE
COUNTY, GA**

SHEET TITLE:










**CONSTRUCTION CROSS
SECTIONS**

PROJECT NAME
**FIREFLY TRAIL
PHASE 3**

 

PROJECT INFORMATION	
JOB NO:	18009
DRAWN BY:	BB
CHECKED BY:	EH
DRAWING FILE:	18009E.DWG
DRAWING SCALE:	1" = 20'
ORIGINAL RELEASE DATE: JUN 1, 2020	

Sheet:
23-0013

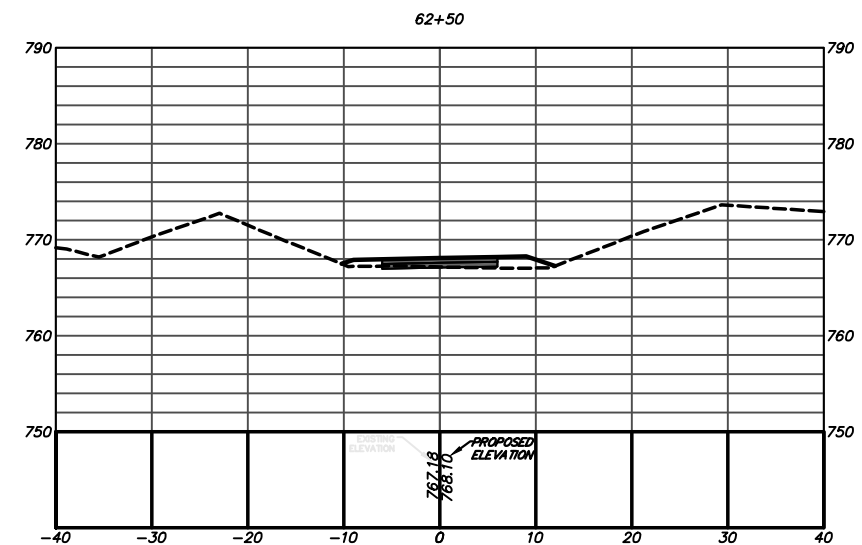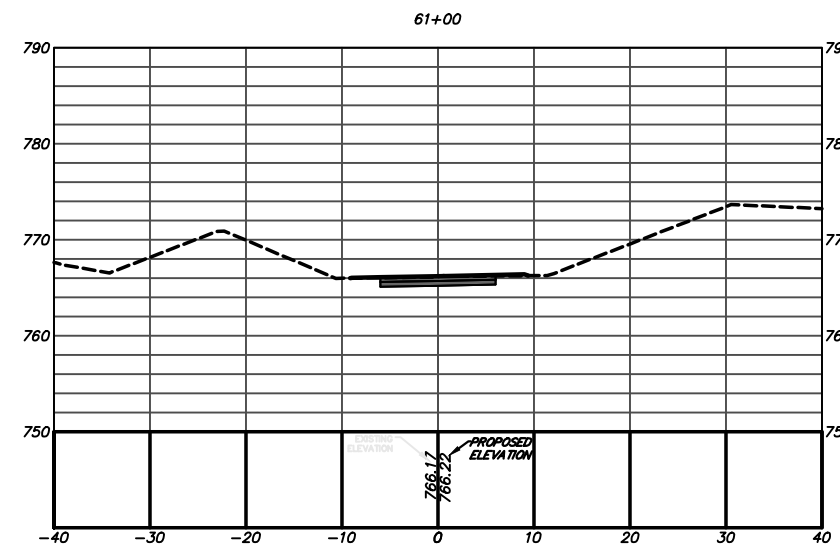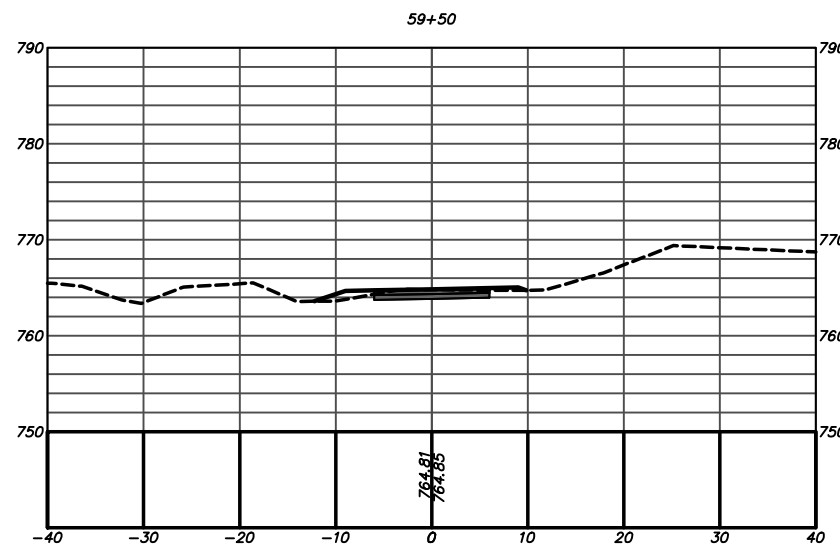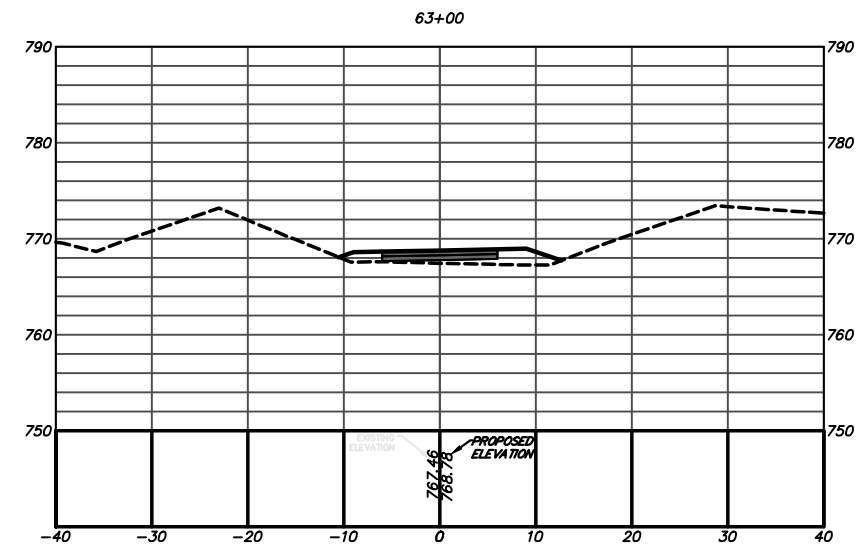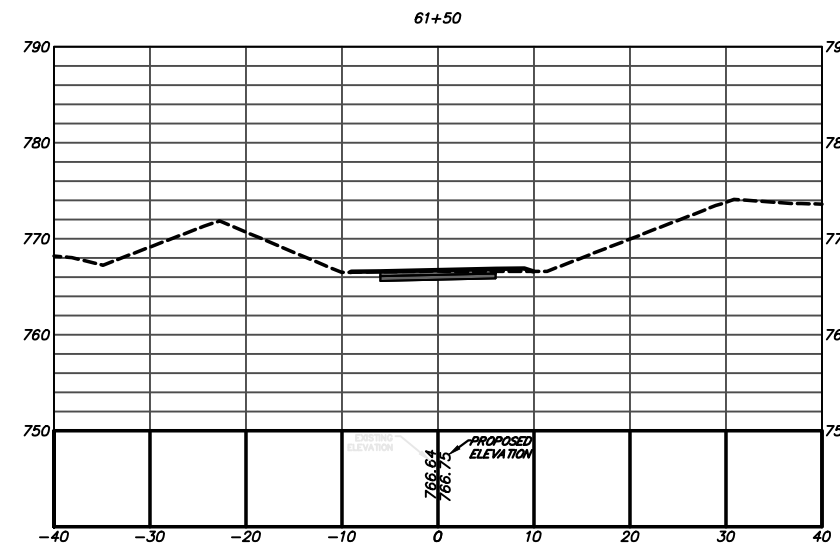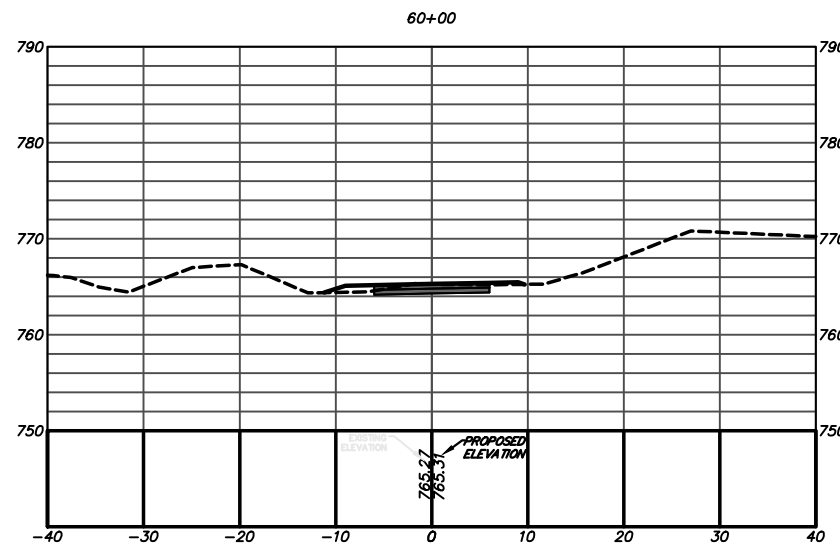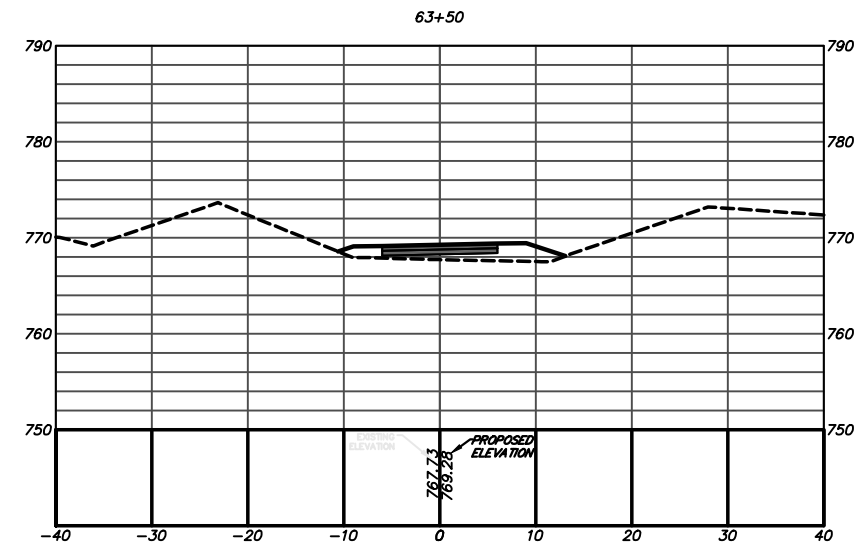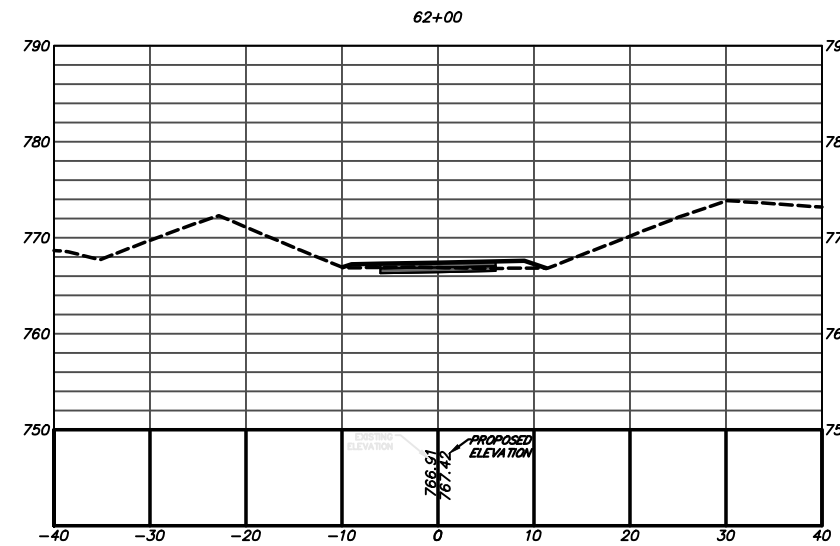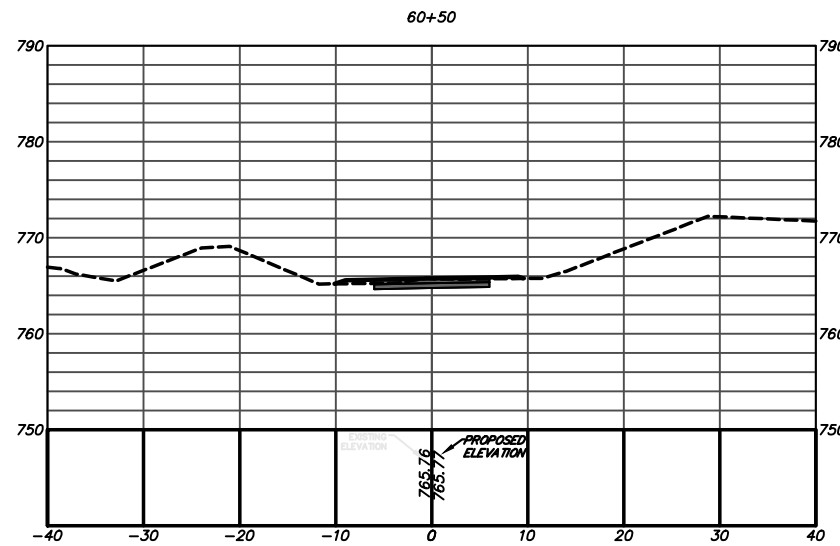


1005 Broad Street, Suite 200
Augusta, GA 30901
P 706.722.4114
www.benesch.com

[illegible]

**ATHENS-CLARKE
COUNTY, GA**

SHEET TITLE:
**CONSTRUCTION CROSS
SECTIONS**

PROJECT NAME FIREFLY TRAIL PHASE 3

 

PROJECT INFORMATION

JOB NO: 18009

DRAWN BY: BB

CHECKED BY: EH

DRAWING FILE: 18009E.DWG










DRAWING SCALE: 1" = 20'

ORIGINAL RELEASE DATE:

JUN 1, 2020

Sheet:

23-0014

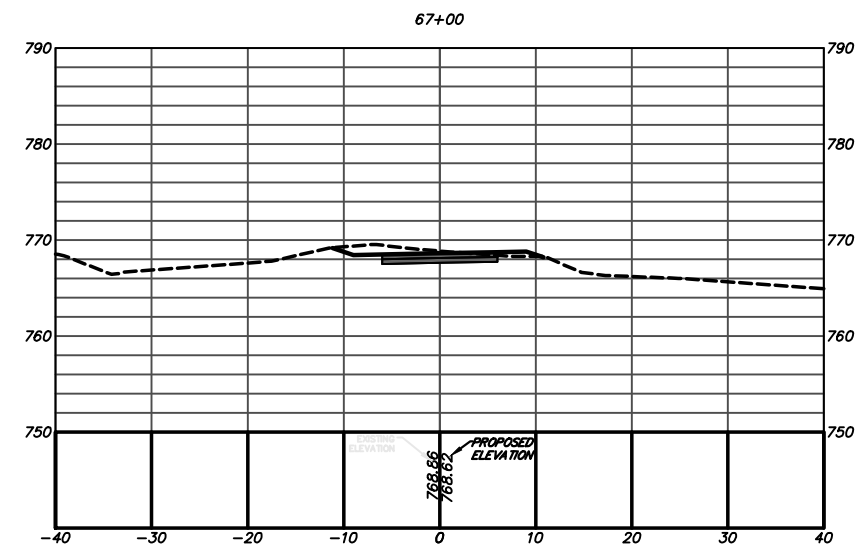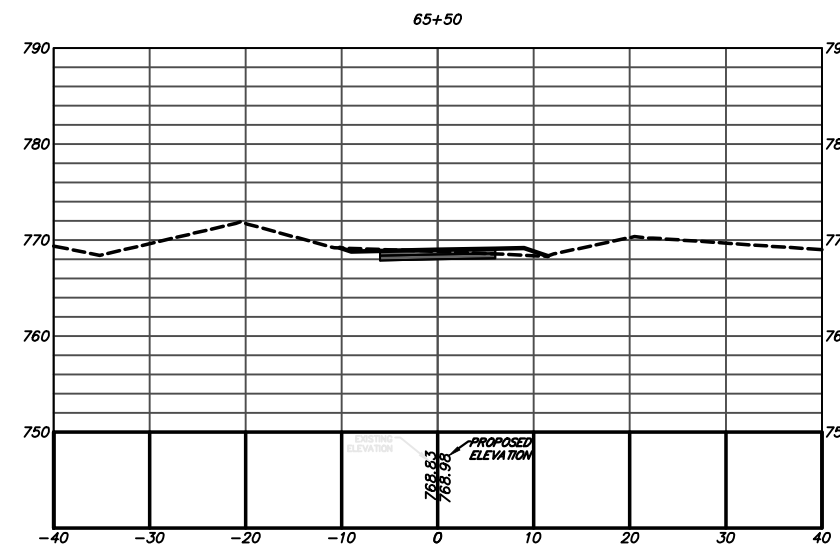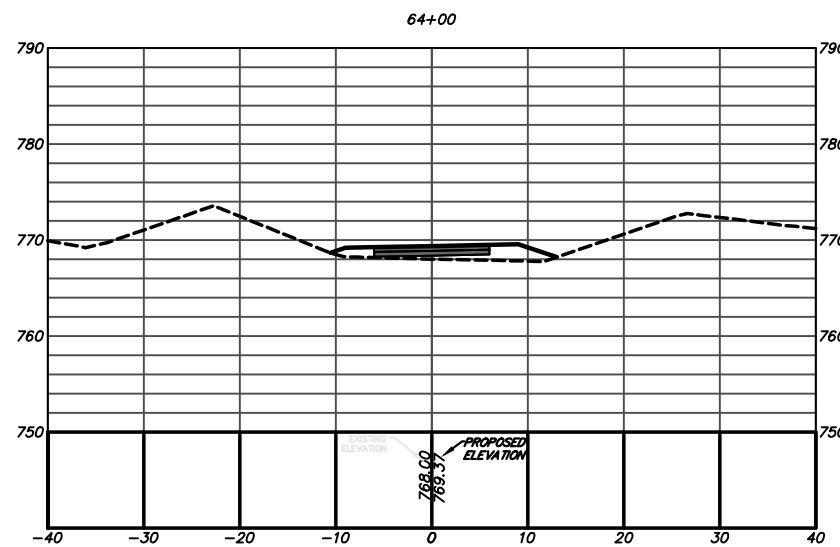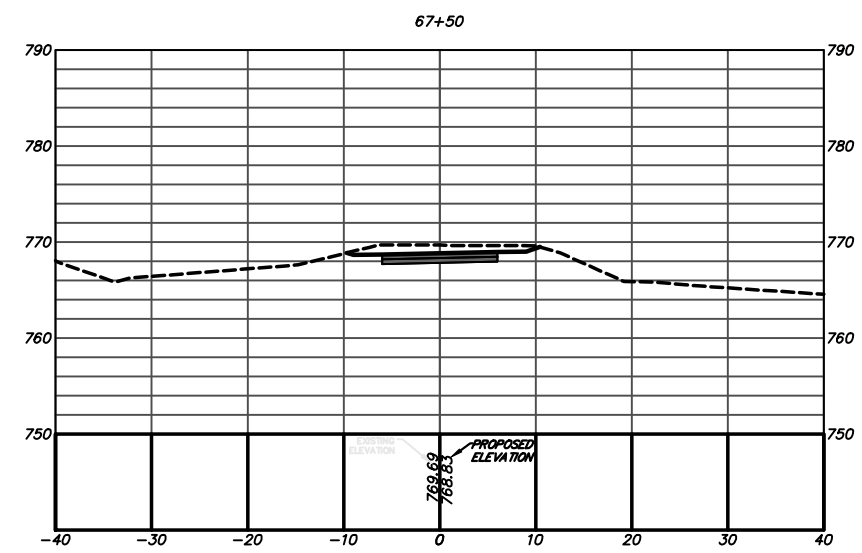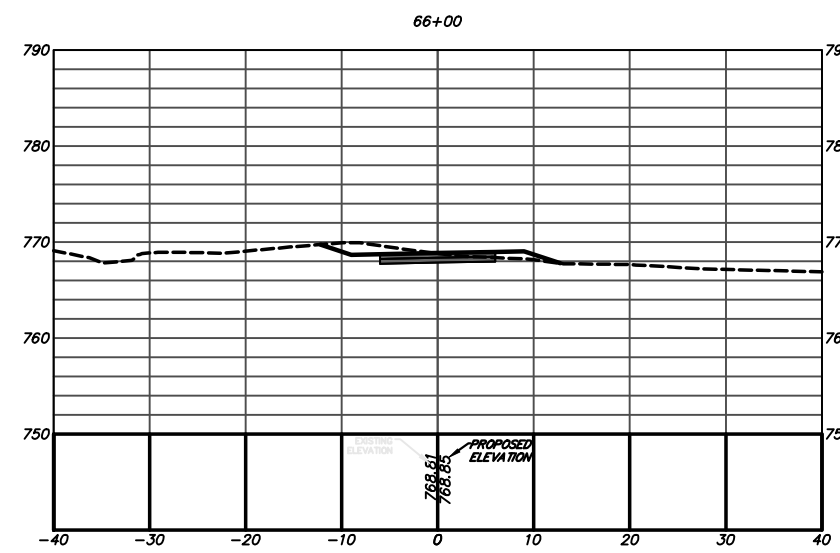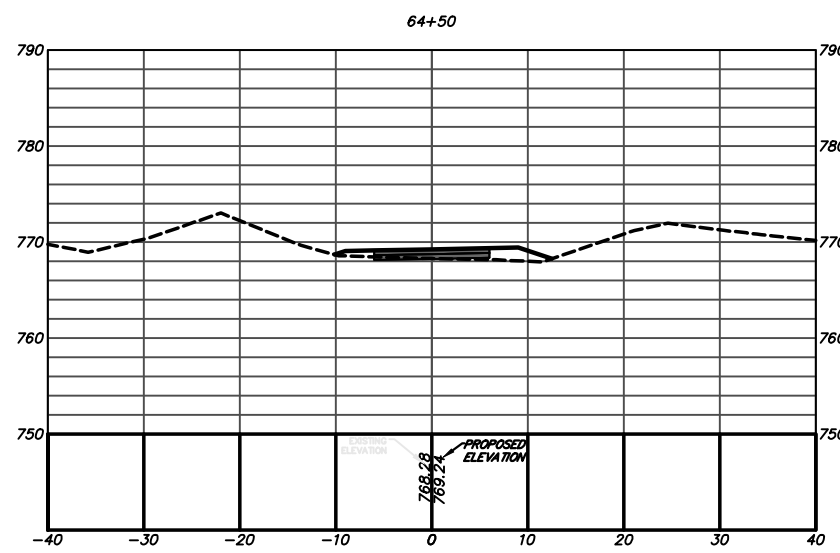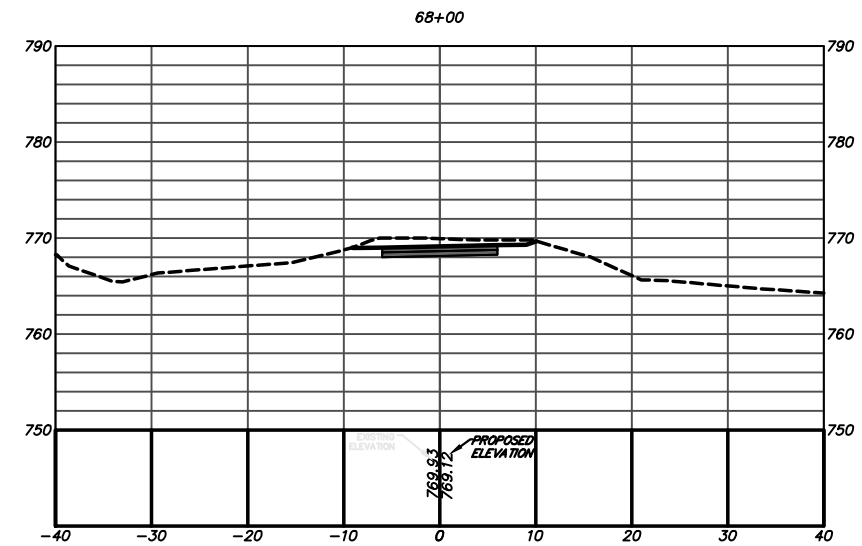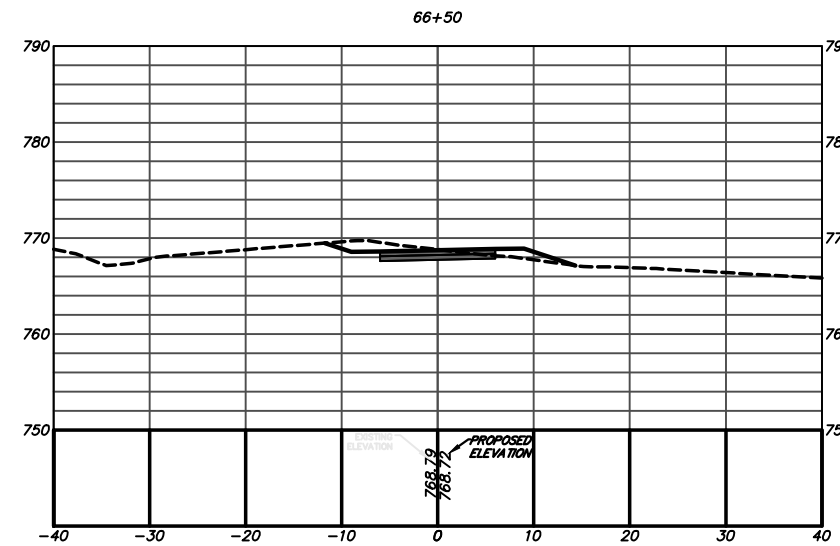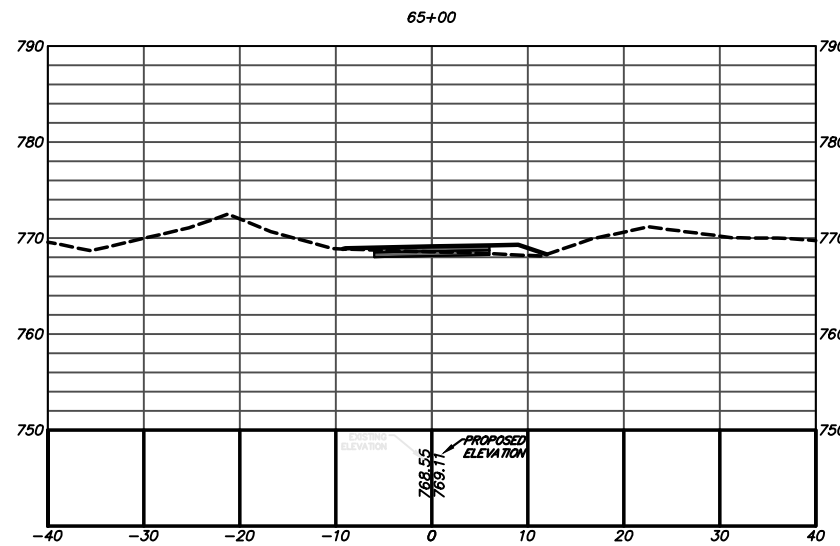

Alfred Benesch & Company
1005 Broad Street, Suite 200
Augusta, GA 30901
P 706.722.4114
www.benesch.com


[illegible]

**ATHENS-CLARKE
COUNTY, GA**

SHEET TITLE:

CONSTRUCTION CROSS SECTIONS

PROJECT NAME
FIREFLY TRAIL
PHASE 3

 

PROJECT INFORMATION

JOB NO: 18009

DRAWN BY: BB

CHECKED BY: EH

DRAWING FILE: 18009E.DWG










DRAWING SCALE: 1" = 20'

ORIGINAL RELEASE DATE:

JUN 1, 2020

Sheet:

23-0015

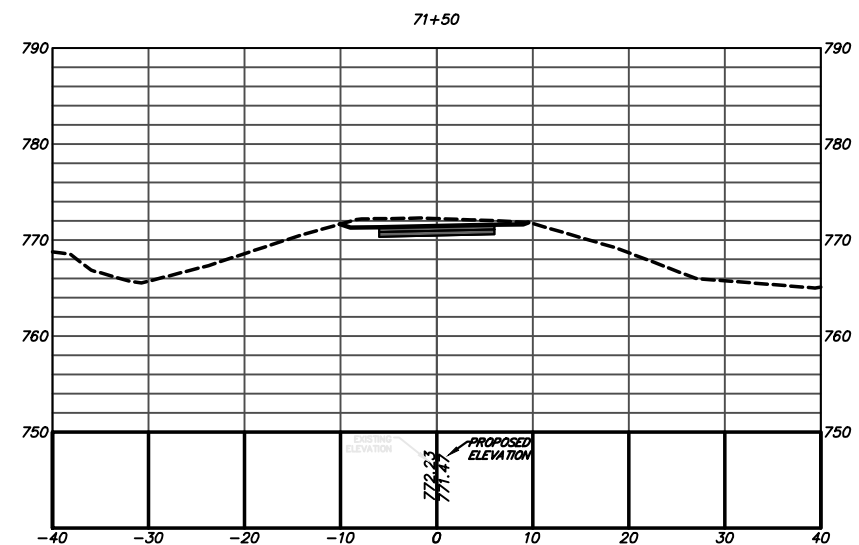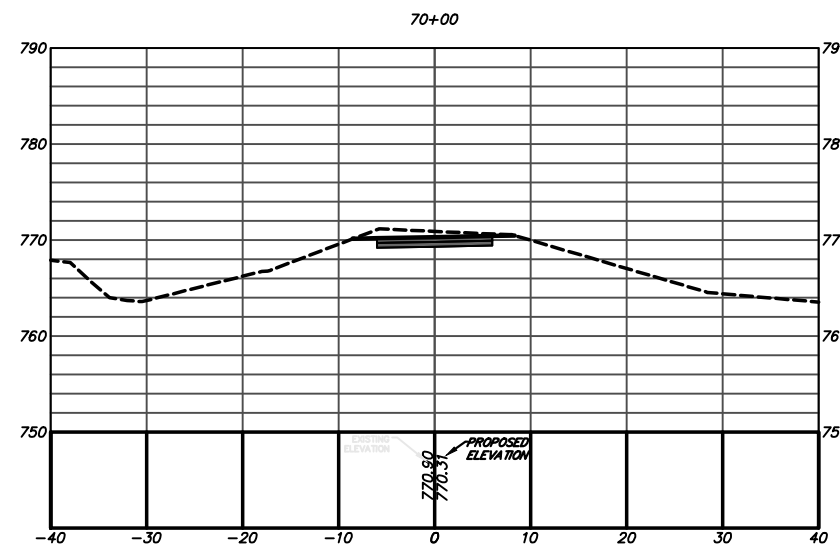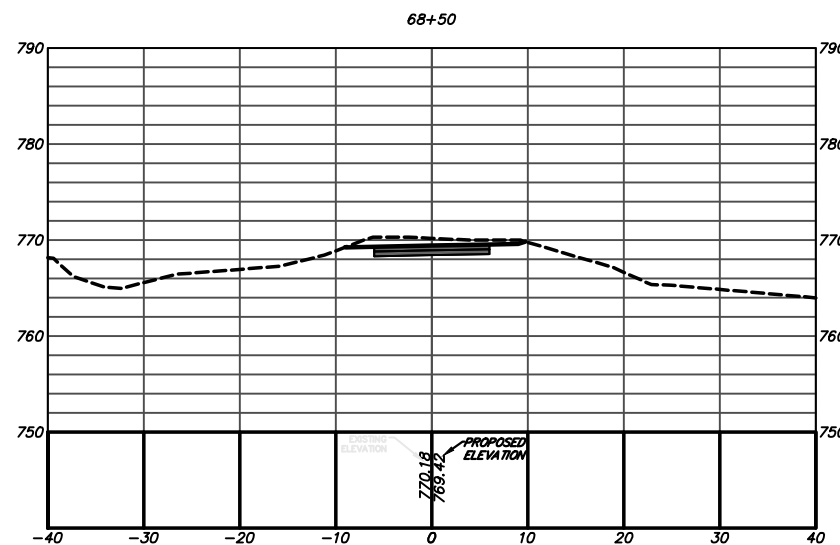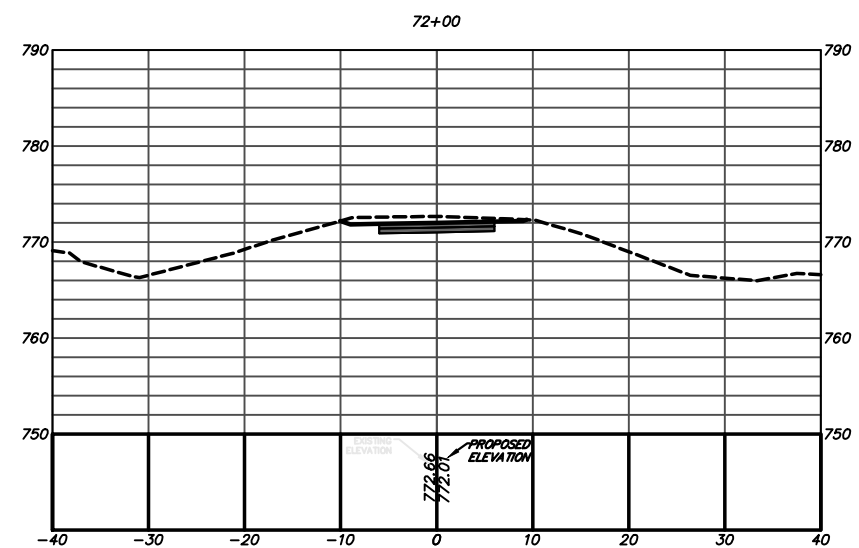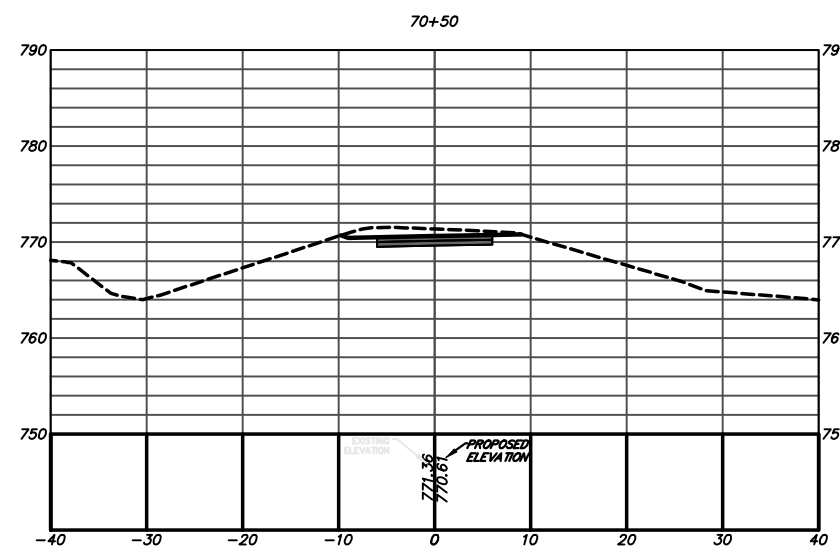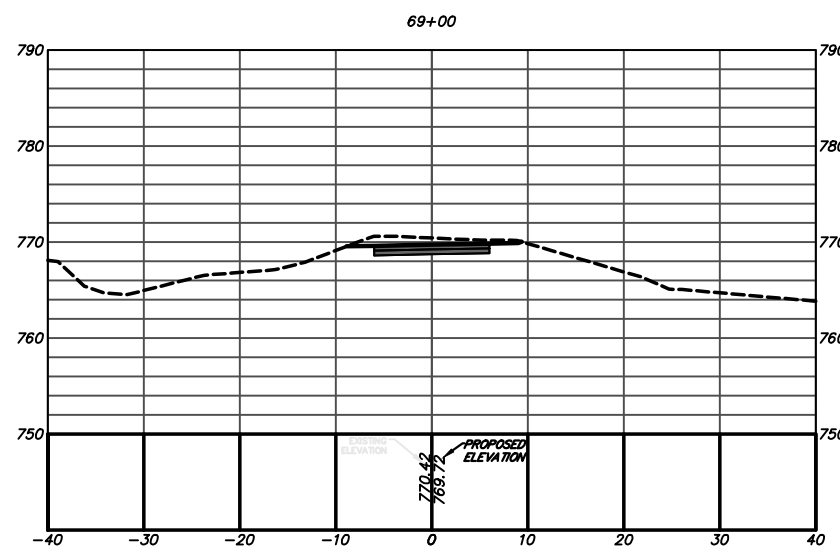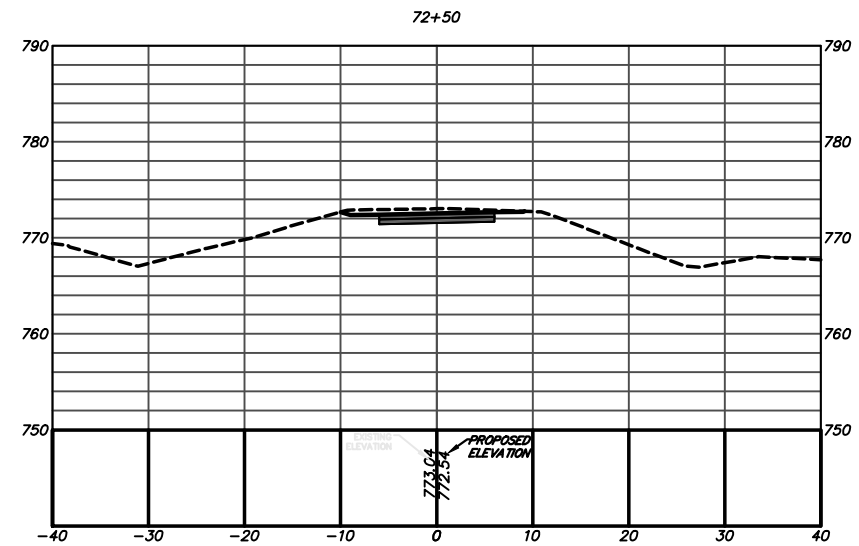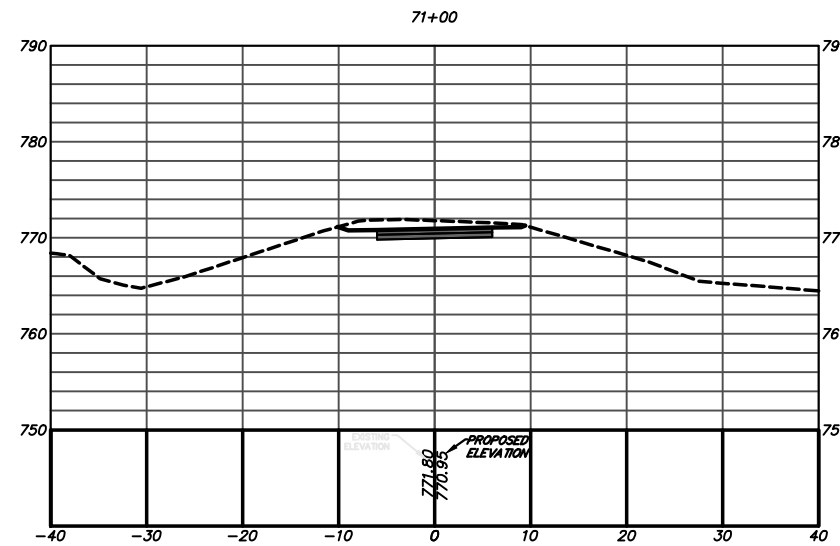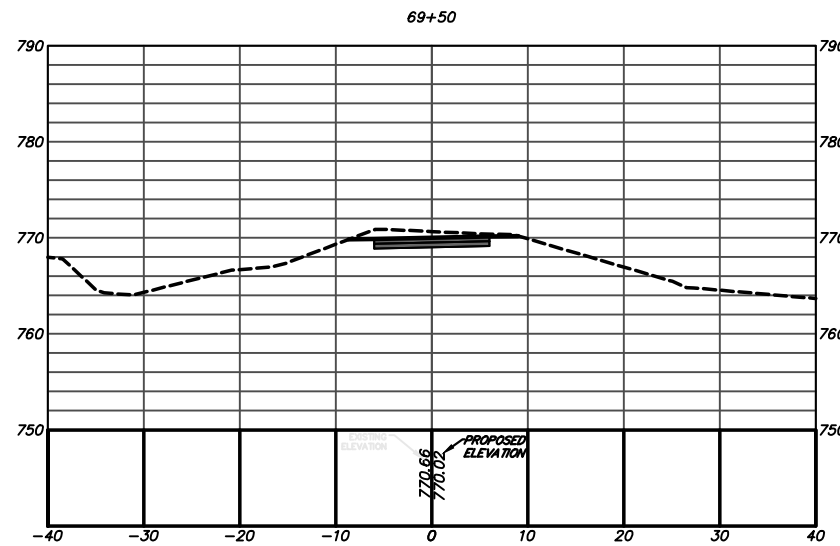

Alfred Benesch & Company
1005 Broad Street, Suite 200
Augusta, GA 30901
P 706.722.4114
www.benesch.com


[illegible]

**ATHENS-CLARKE
COUNTY, GA**

SHEET TITLE:

CONSTRUCTION CROSS SECTIONS

PROJECT NAME
FIREFLY TRAIL
PHASE 3

 

PROJECT INFORMATION

JOB NO: 18009

DRAWN BY: BB

CHECKED BY: EH

DRAWING FILE: 18009E.DWG










DRAWING SCALE: 1" = 20'

ORIGINAL RELEASE DATE:

JUN 1, 2020

Sheet:

23-0016

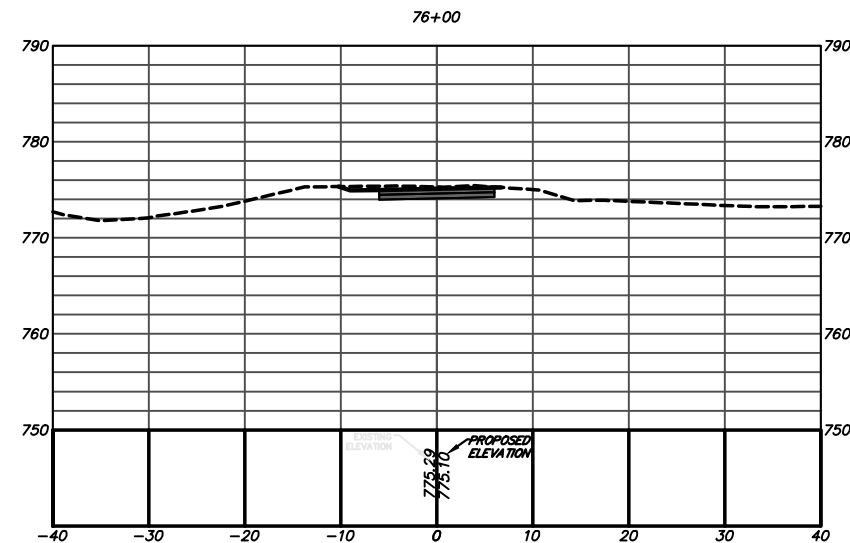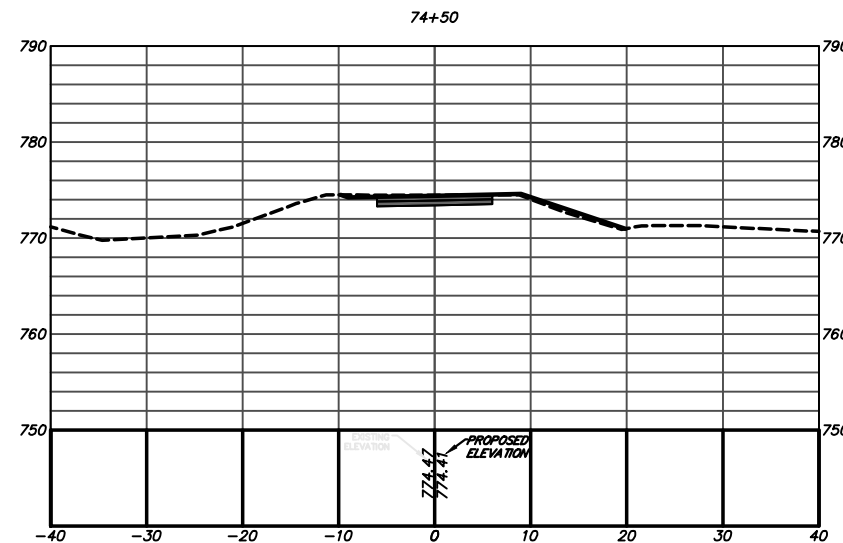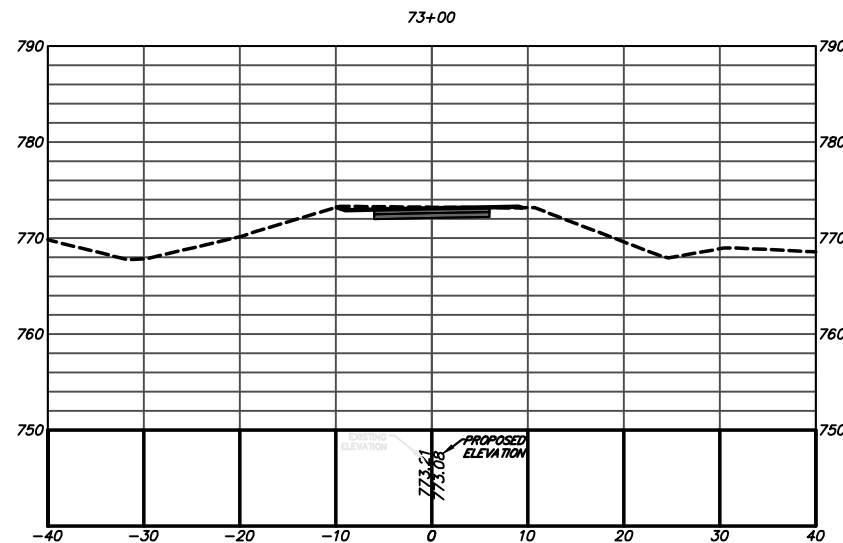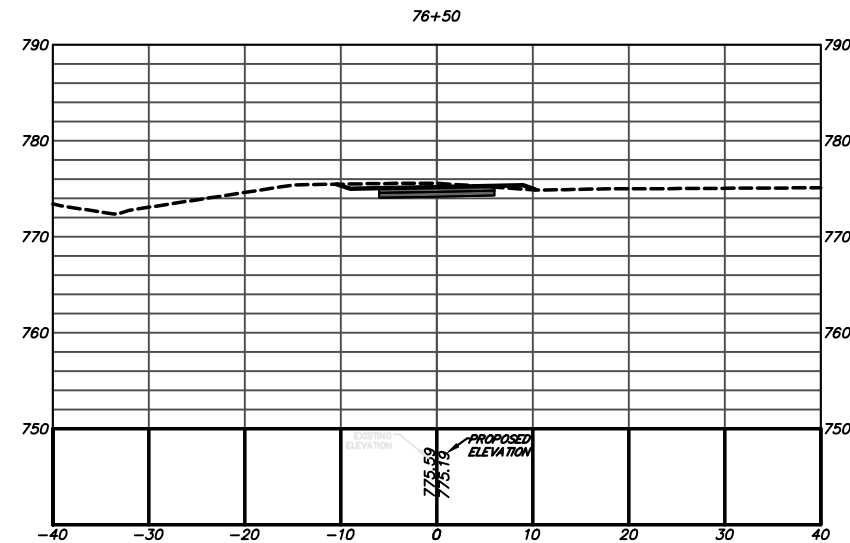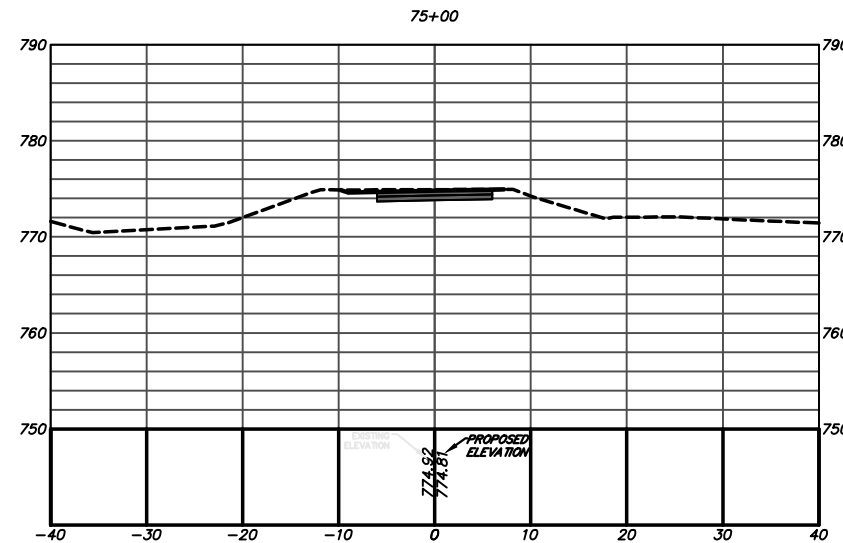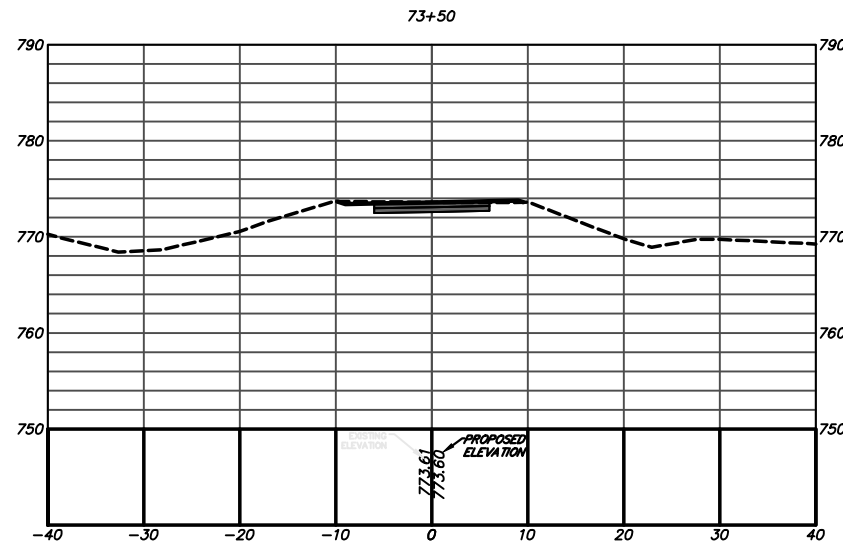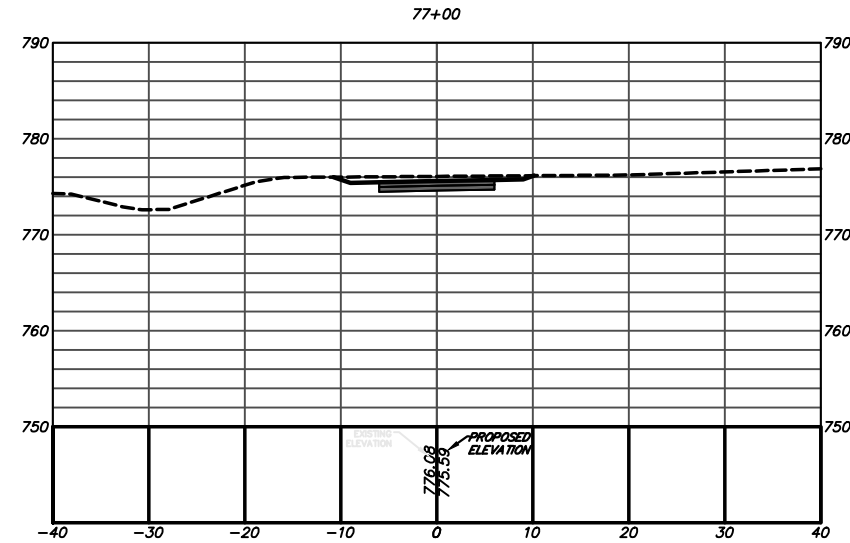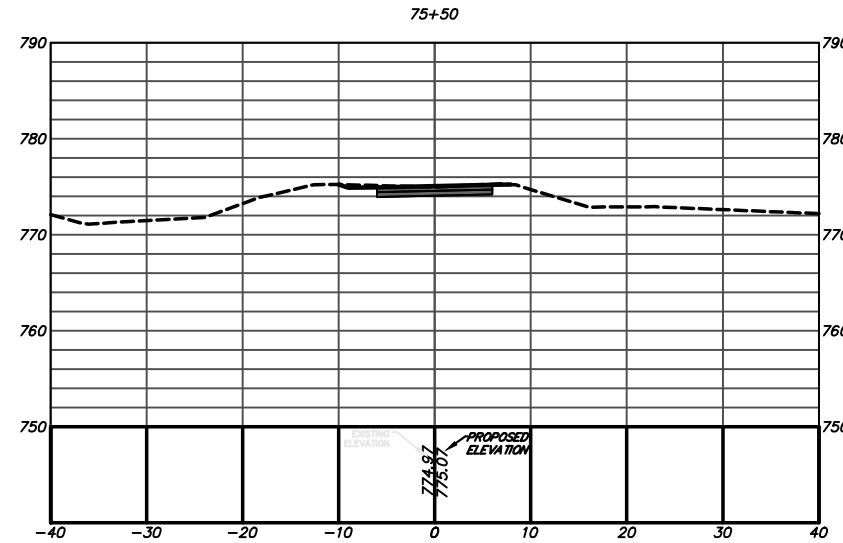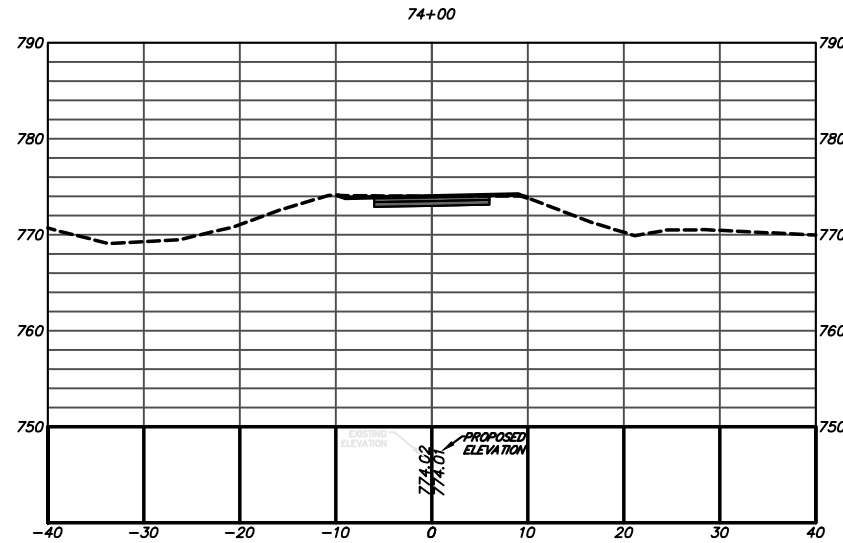


Alfred Benesch & Company
1005 Broad Street, Suite 200
Augusta, GA 30901
P 706.722.4114
www.benesch.com

ATHENS-CLARKE
COUNTY, GA

SHEET TITLE:
CONSTRUCTION CROSS
SECTIONS










PROJECT NAME:
FIREFLY TRAIL
PHASE 3

 

PROJECT INFORMATION
JOB NO: 18009
DRAWN BY: BB
CHECKED BY: EH
DRAWING FILE: 18009E.DWG
DRAWING SCALE: 1" = 20'
ORIGINAL RELEASE DATE:
JUN 1, 2020

Sheet:
23-0017

REVISION BLOCK

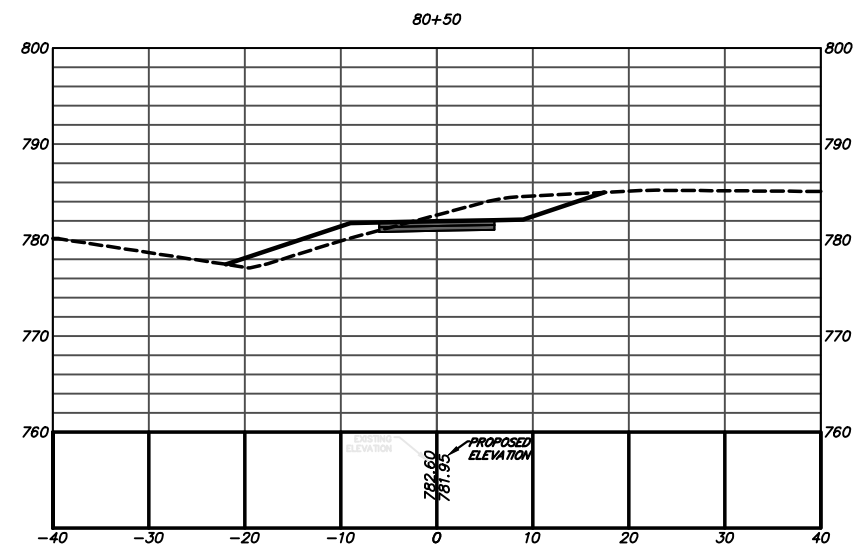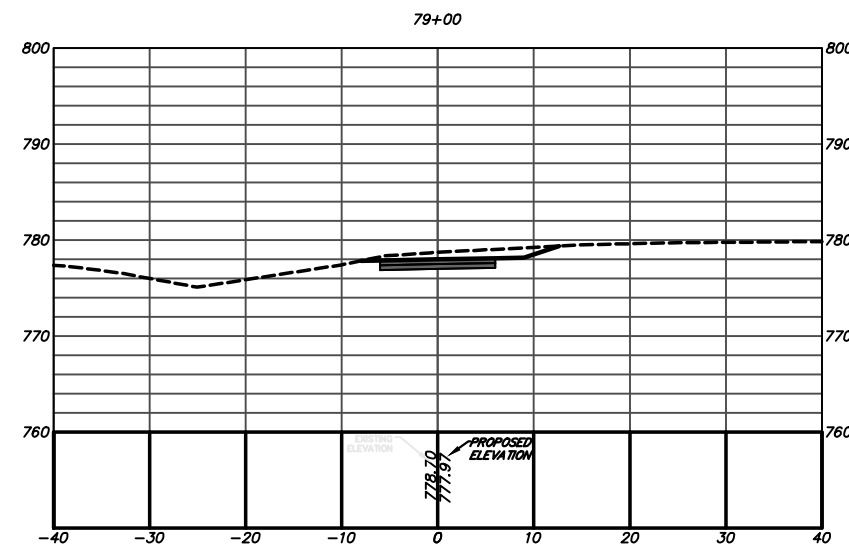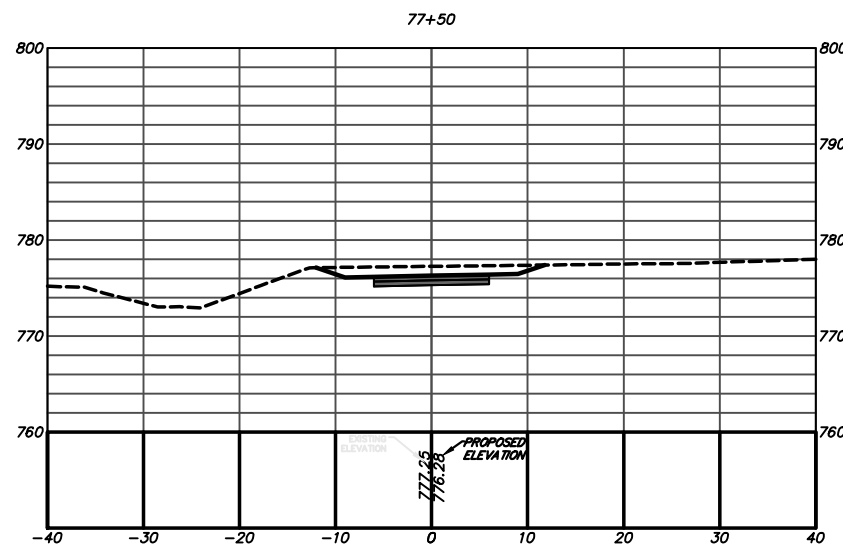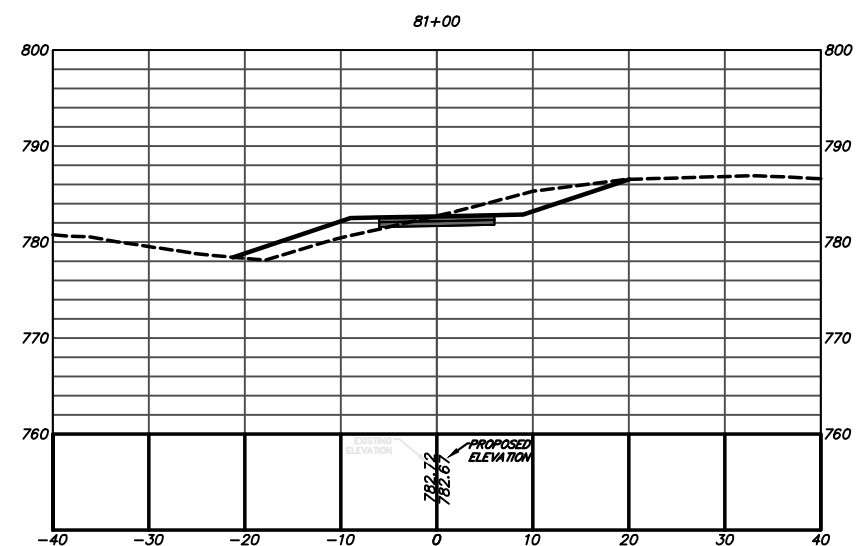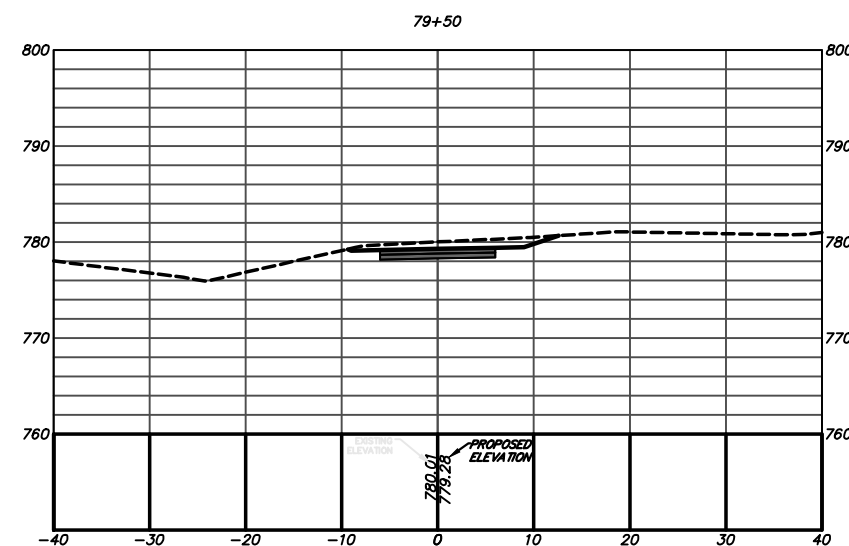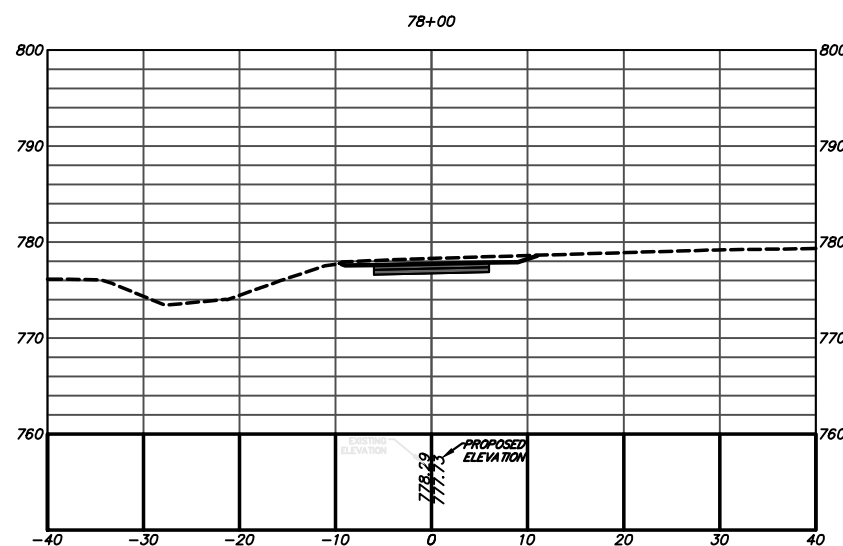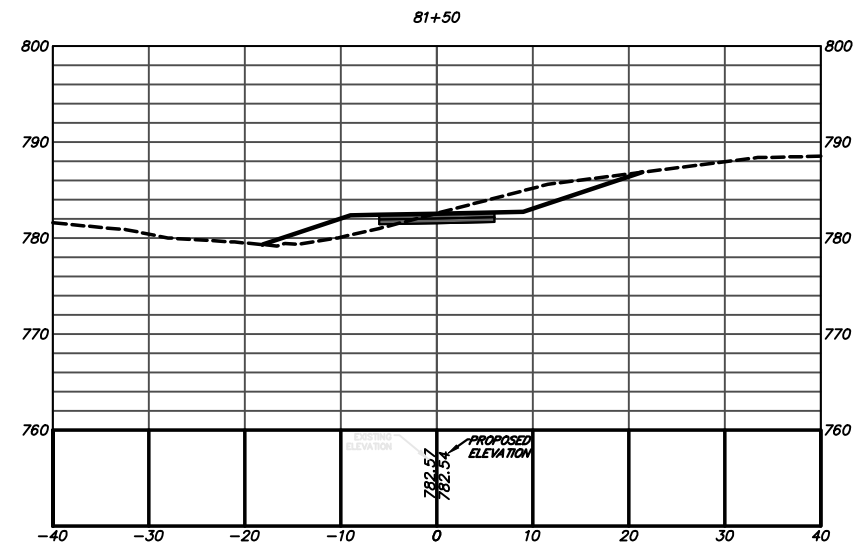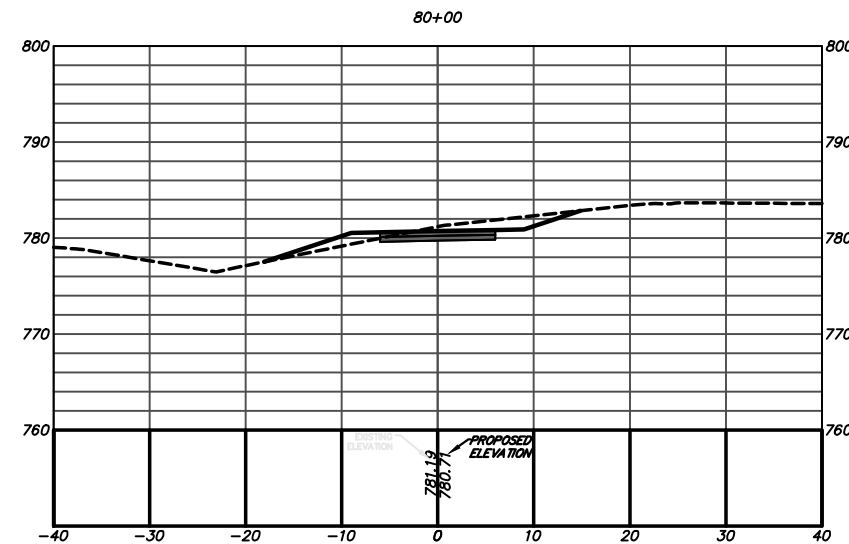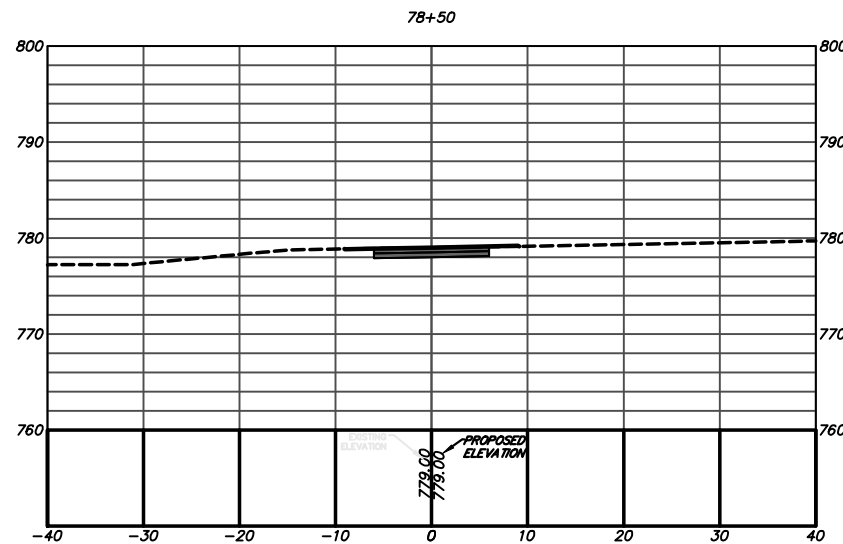

Alfred Benesch & Company
1005 Broad Street, Suite 200
Augusta, GA 30901
P 706.722.4114
www.benesch.com


[illegible]

**ATHENS-CLARKE
COUNTY, GA**

SHEET TITLE:

CONSTRUCTION CROSS SECTIONS

PROJECT NAME
FIREFLY TRAIL
PHASE 3

 

PROJECT INFORMATION

JOB NO: 18009

DRAWN BY: BB

CHECKED BY: EH

DRAWING FILE: 18009E.DWG










DRAWING SCALE: 1" = 20'

ORIGINAL RELEASE DATE:

JUN 1, 2020

Sheet:

23-0018

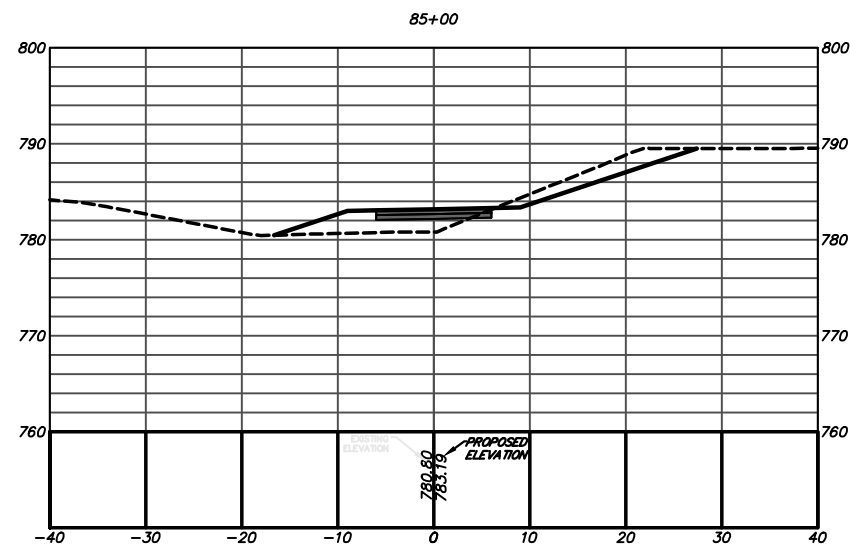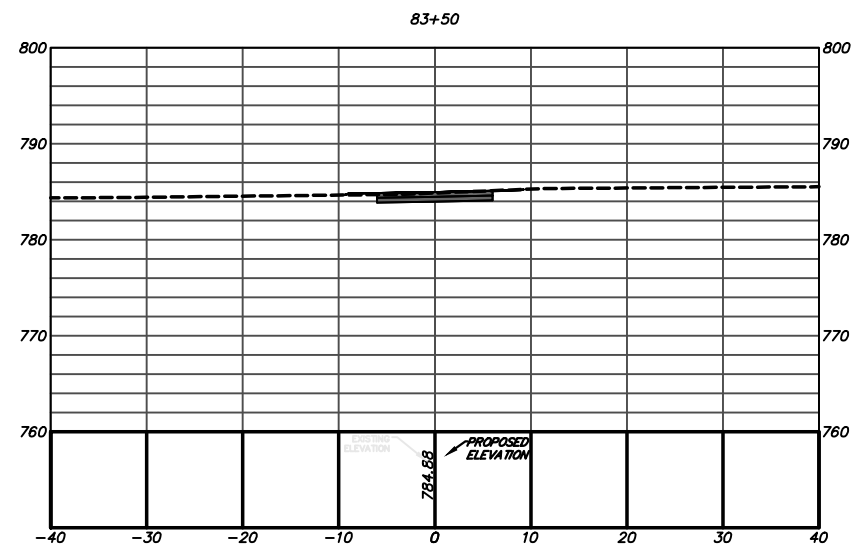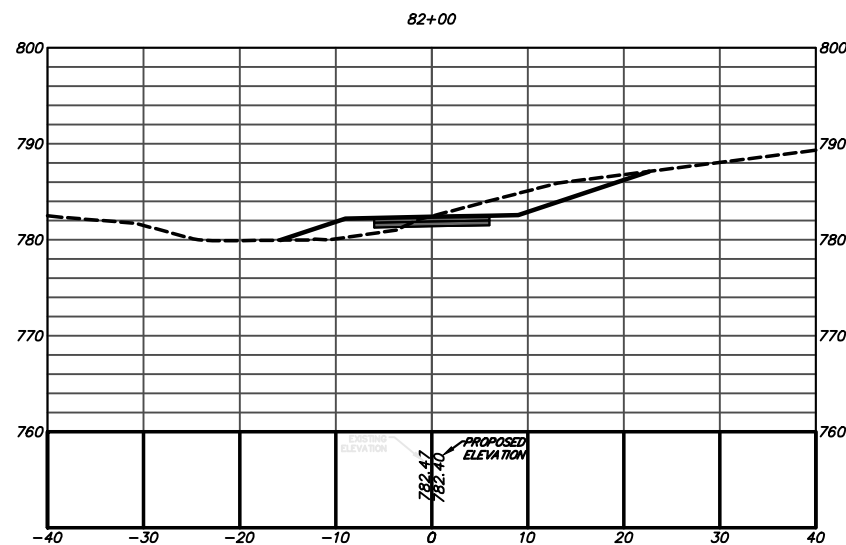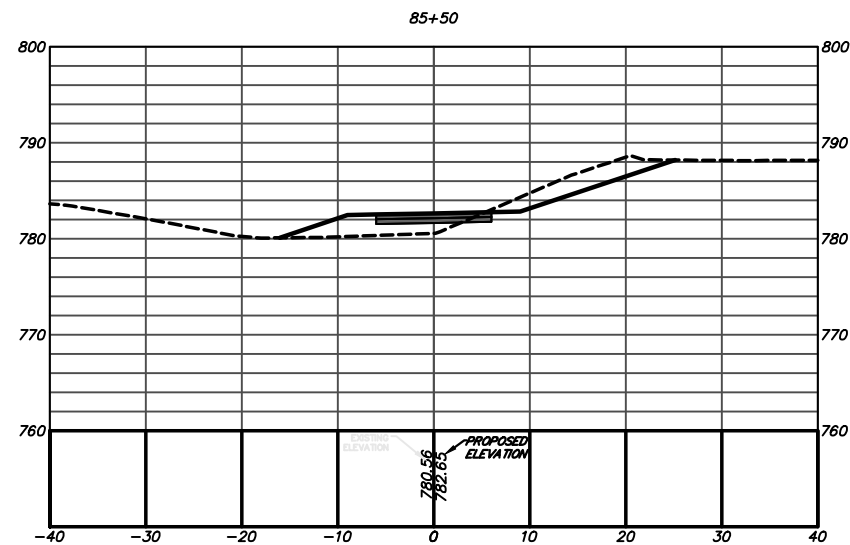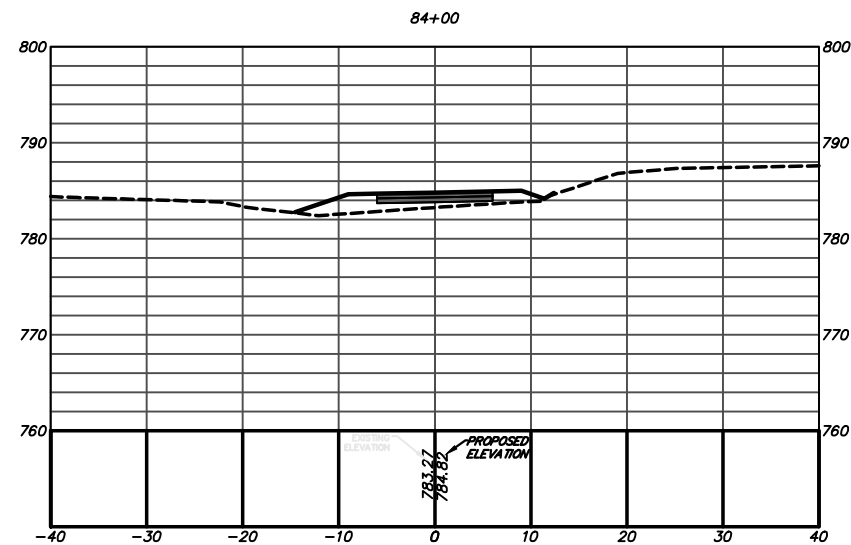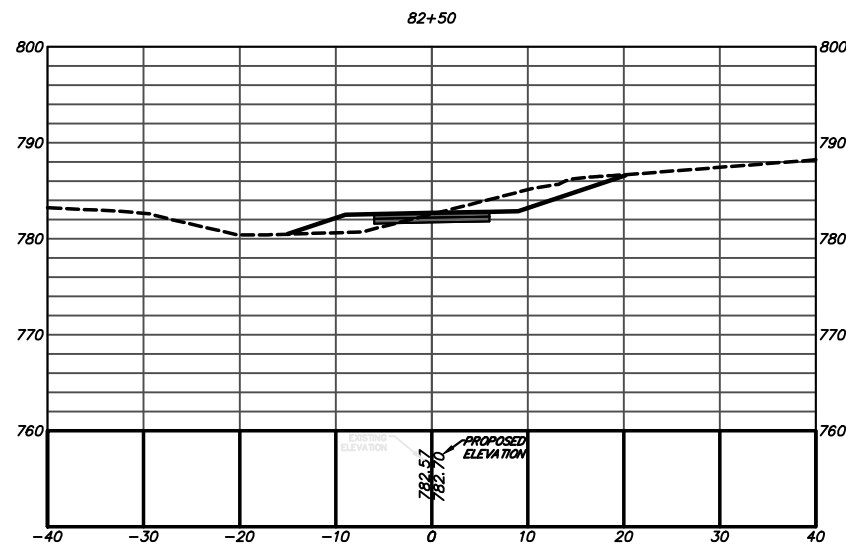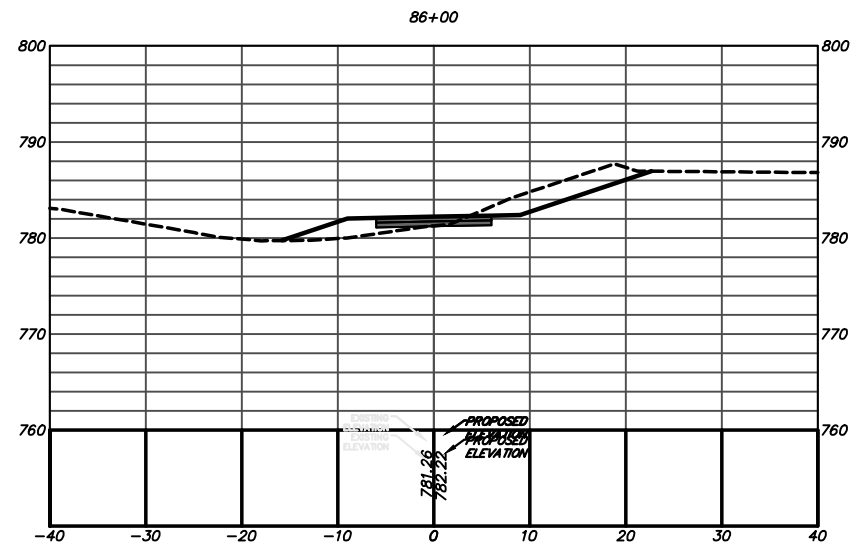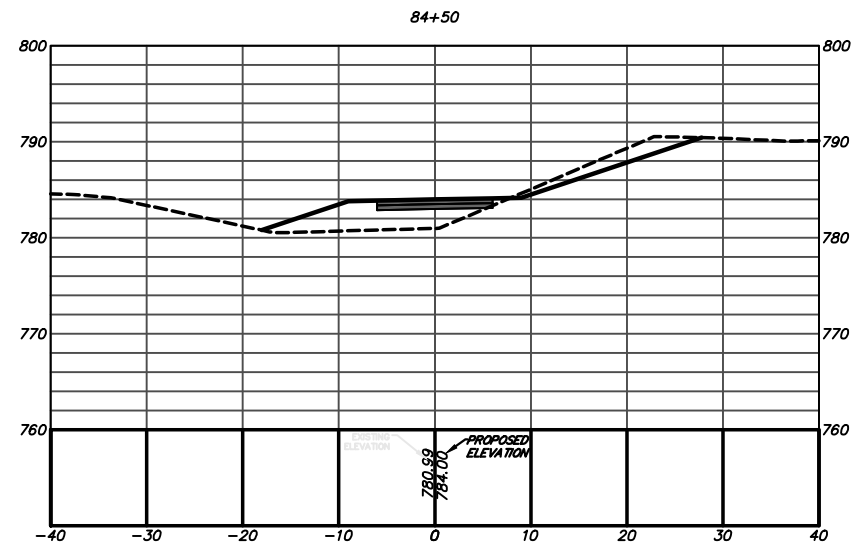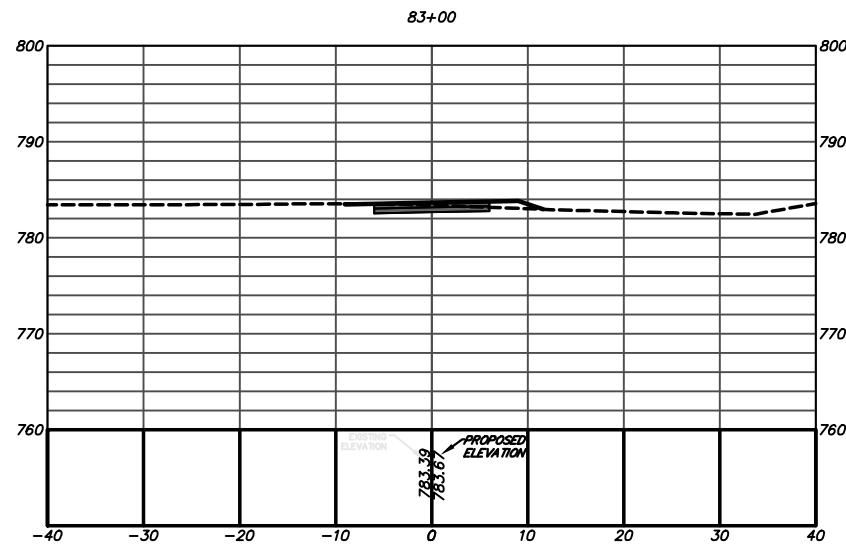


Alfred Benesch & Company
1005 Broad Street, Suite 200
Augusta, GA 30901
P 706.722.4114
www.benesch.com

ATHENS-CLARKE
COUNTY, GA

SHEET TITLE:
CONSTRUCTION CROSS
SECTIONS










PROJECT NAME:
FIREFLY TRAIL
PHASE 3

 

PROJECT INFORMATION
JOB NO: 18009
DRAWN BY: BB
CHECKED BY: EH
DRAWING FILE: 18009E.DWG
DRAWING SCALE: 1" = 20'
ORIGINAL RELEASE DATE:
JUN 1, 2020

Sheet:
23-0019

REV. NO. DATE DESCRIPTION BLOCK

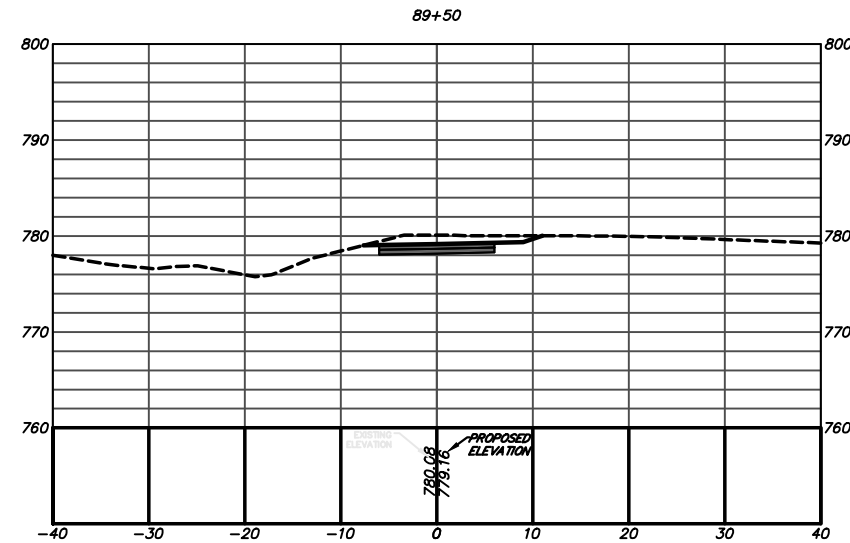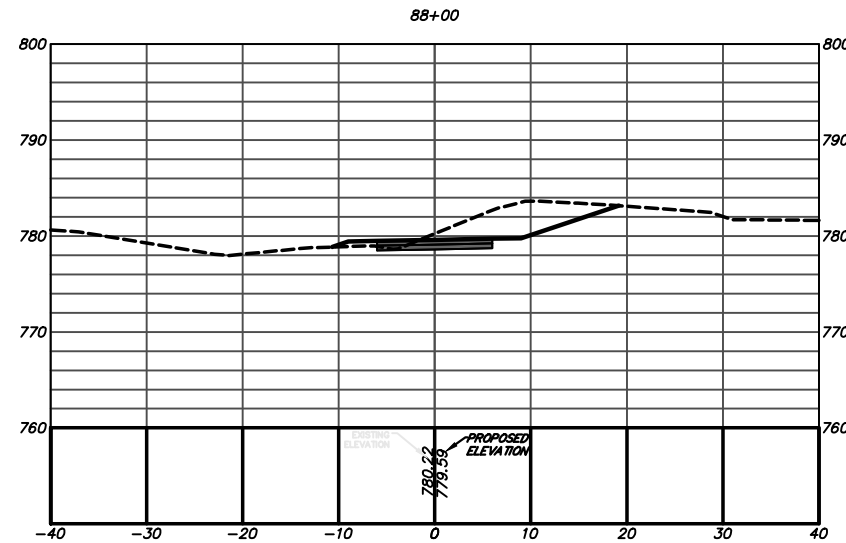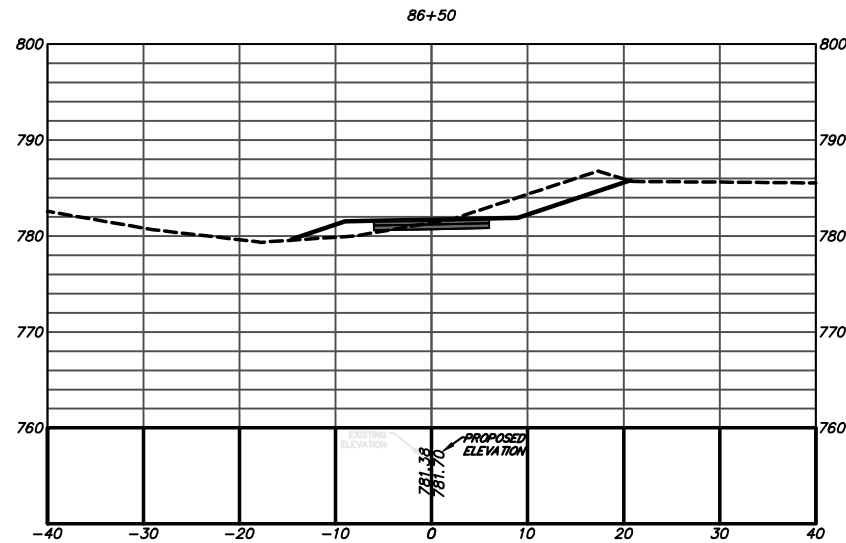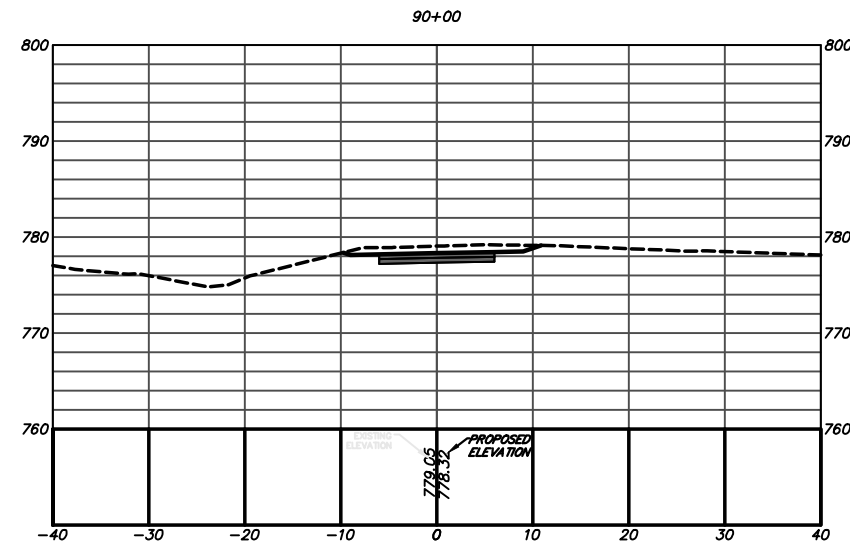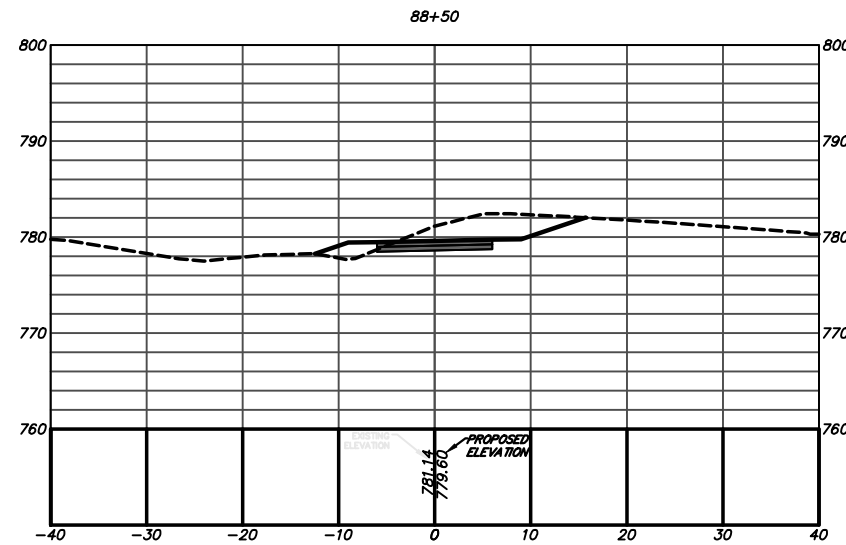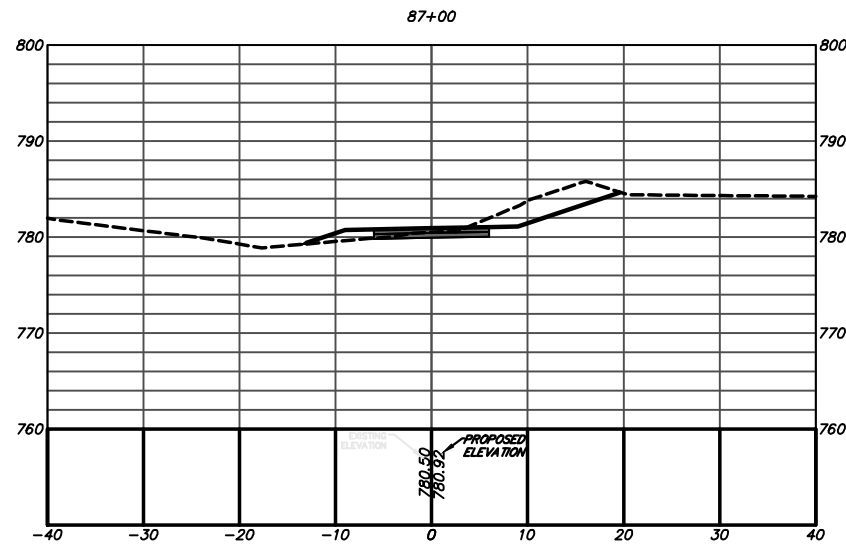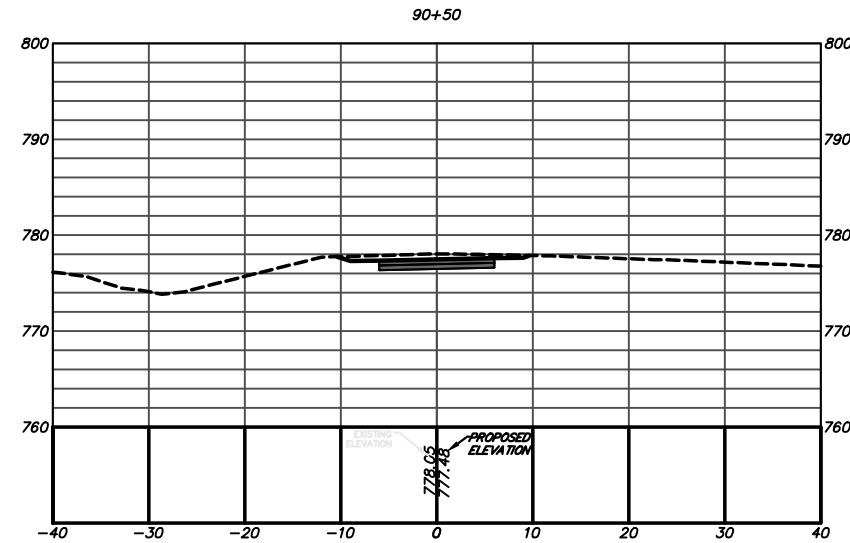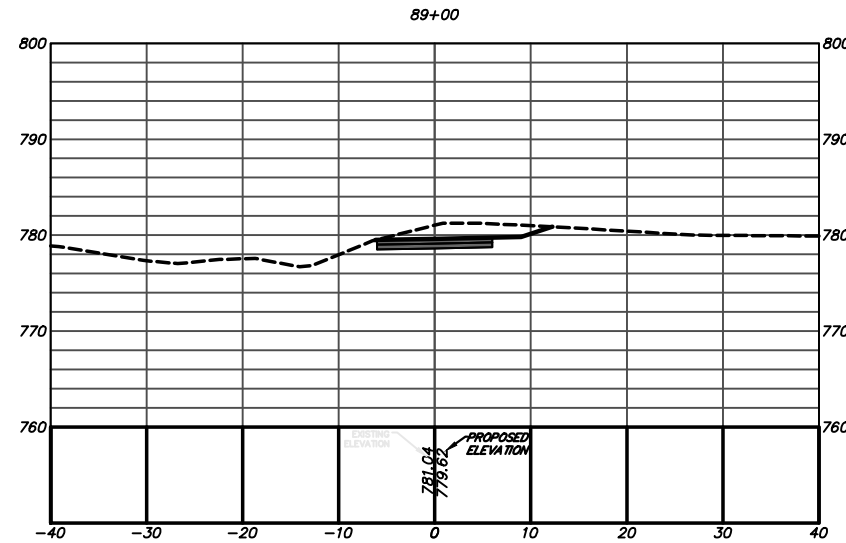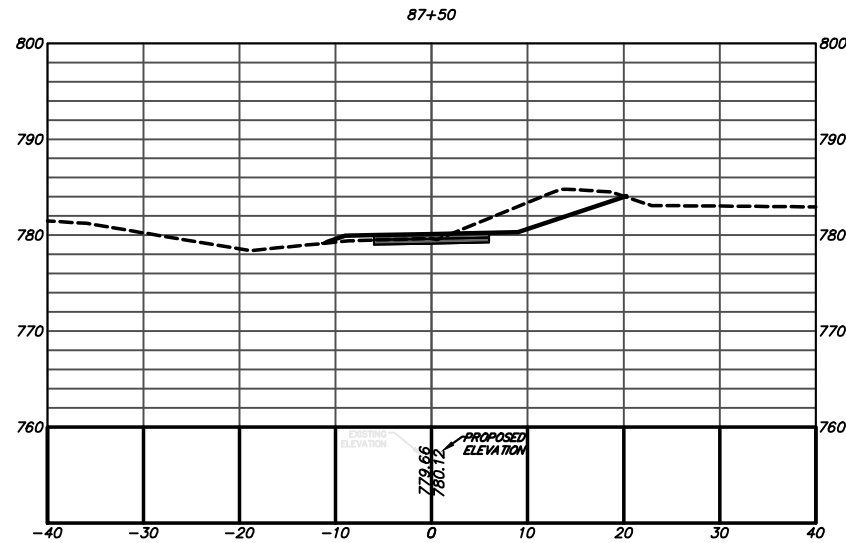


Alfred Benesch & Company
1005 Broad Street, Suite 200
Augusta, GA 30901
P 706.722.4114
www.benesch.com

ATHENS-CLARKE
COUNTY, GA

SHEET TITLE:
CONSTRUCTION CROSS
SECTIONS










PROJECT NAME:
FIREFLY TRAIL
PHASE 3

 

PROJECT INFORMATION
JOB NO: 18009
DRAWN BY: BB
CHECKED BY: EH
DRAWING FILE: 18009E.DWG
DRAWING SCALE: 1" = 20'
ORIGINAL RELEASE DATE:
JUN 1, 2020

Sheet:
23-0020

REV. NO. DATE DESCRIPTION BLOCK

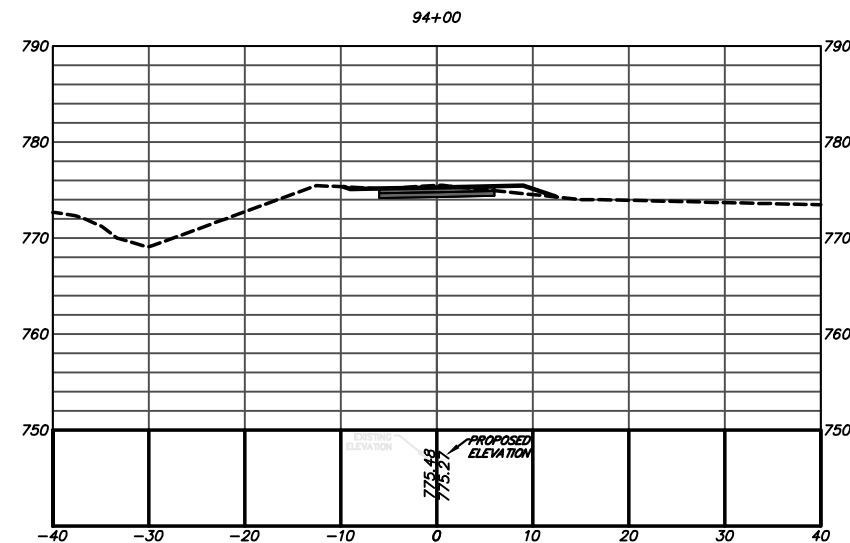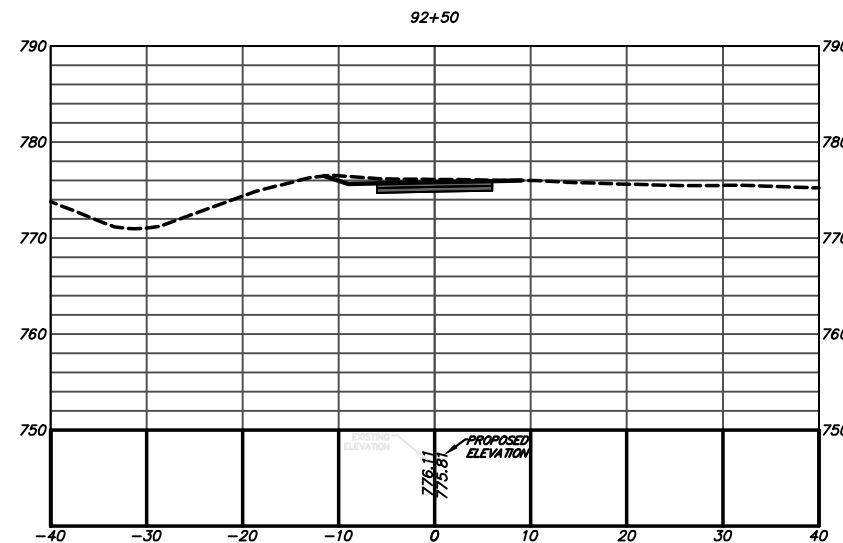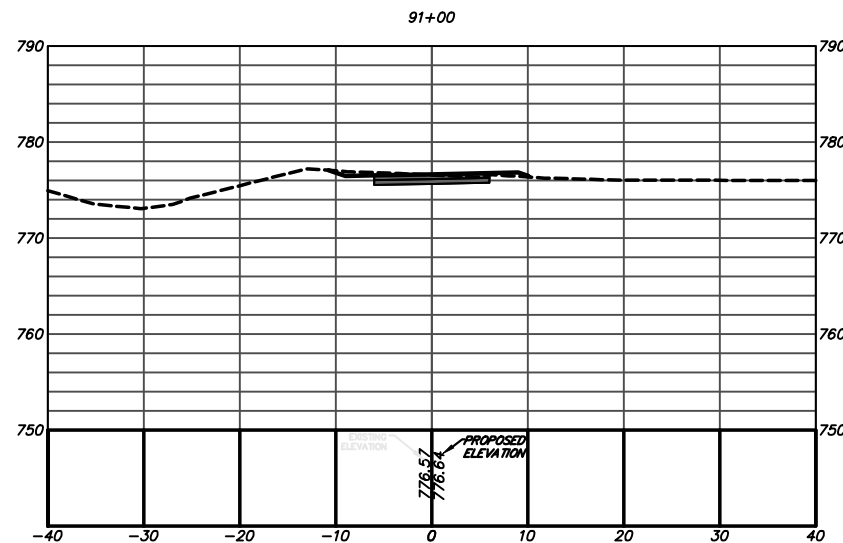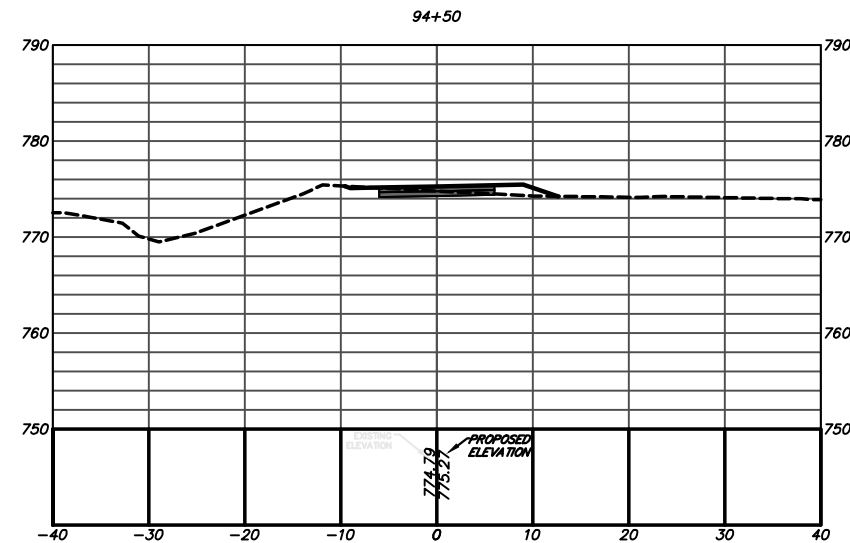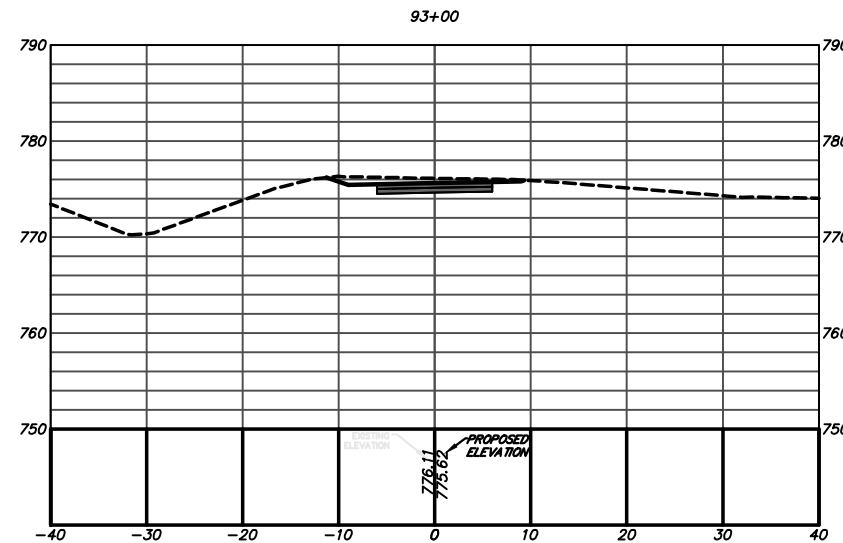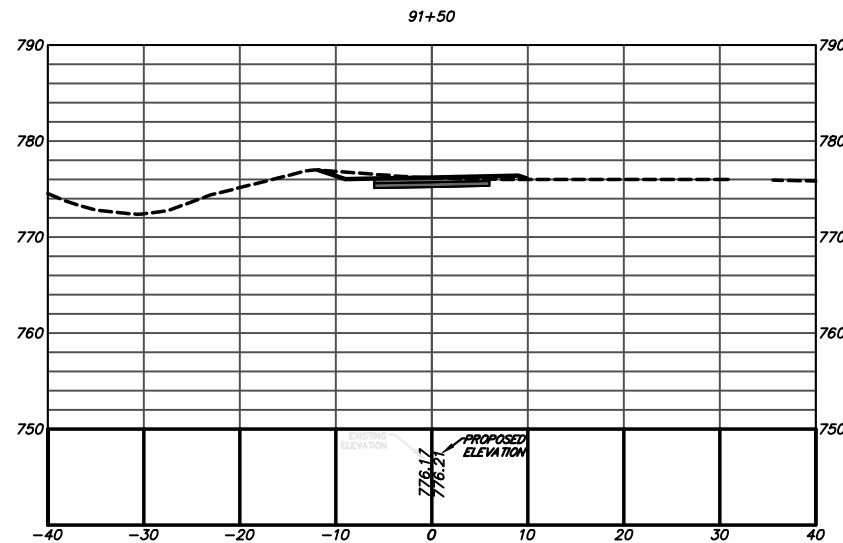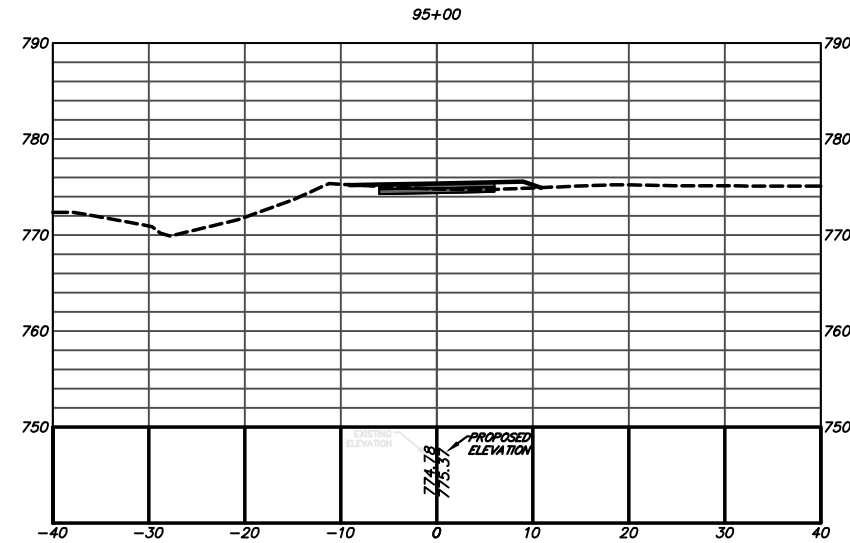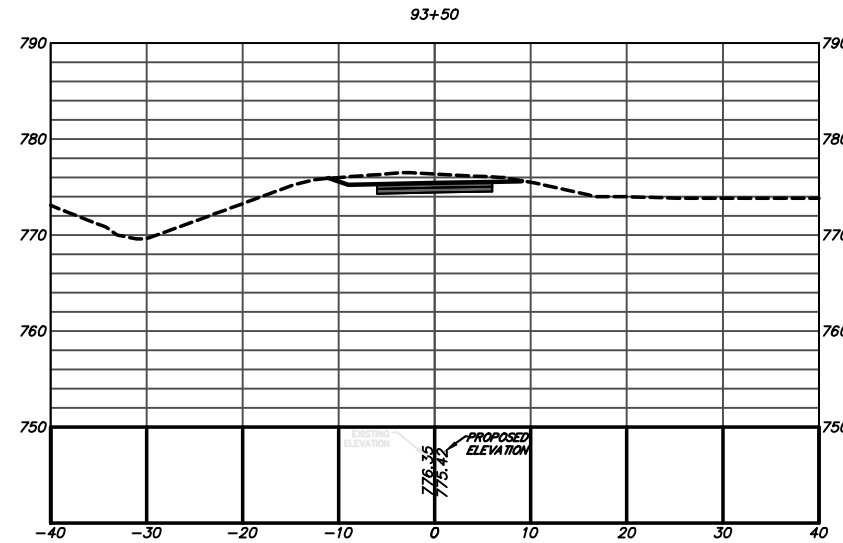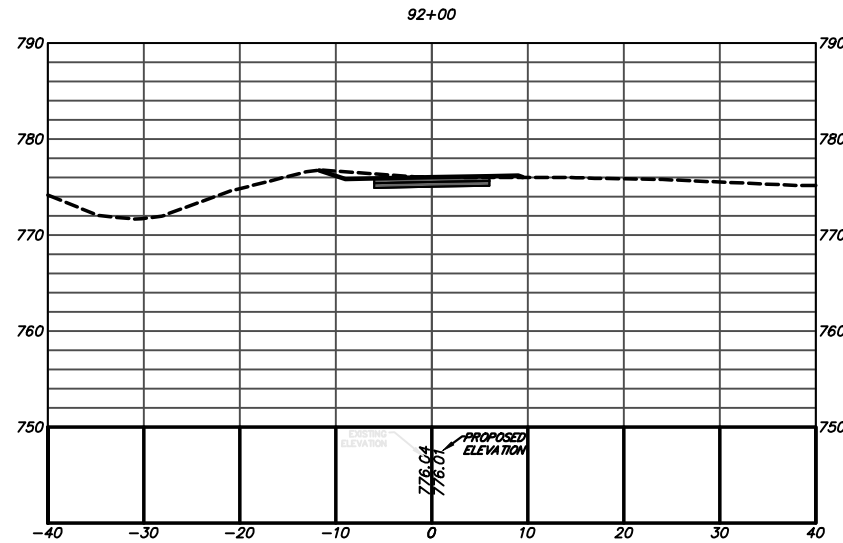


Alfred Benesch & Company
1005 Broad Street, Suite 200
Augusta, GA 30901
P 706.722.4114
www.benesch.com

ATHENS-CLARKE
COUNTY, GA

SHEET TITLE:
CONSTRUCTION CROSS
SECTIONS

PROJECT NAME:
FIREFLY TRAIL
PHASE 3









 


PROJECT INFORMATION

JOB NO: 18009
DRAWN BY: BB
CHECKED BY: EH
DRAWING FILE: 18009E.DWG
DRAWING SCALE: 1" = 20'
ORIGINAL RELEASE DATE:
JUN 1, 2020

Sheet:
23-0021

REV. NO. DATE DESCRIPTION BLOCK

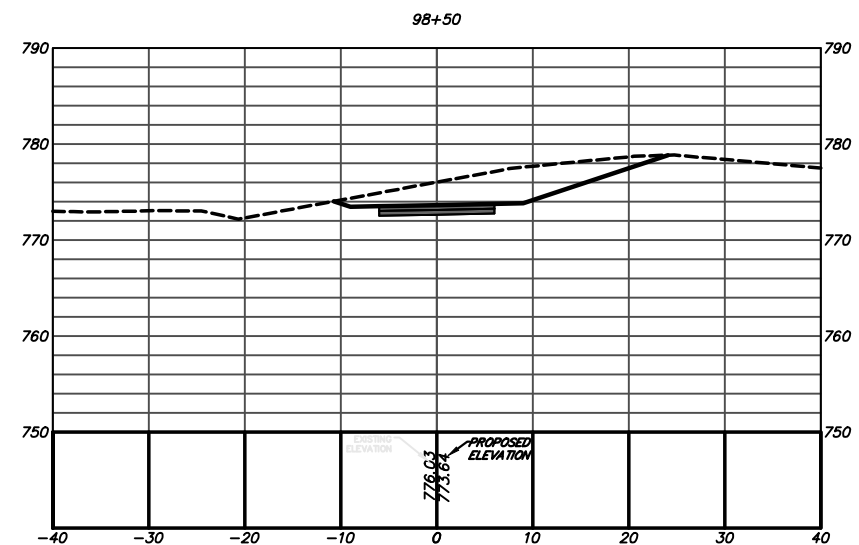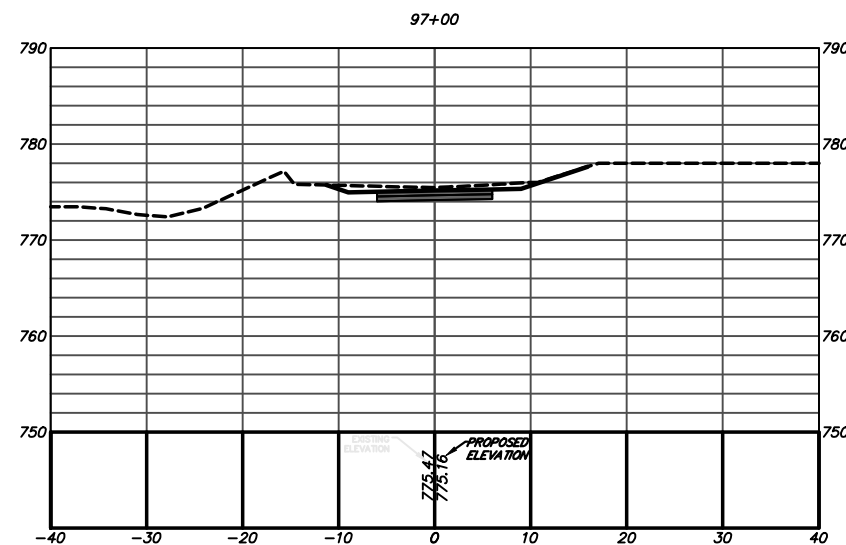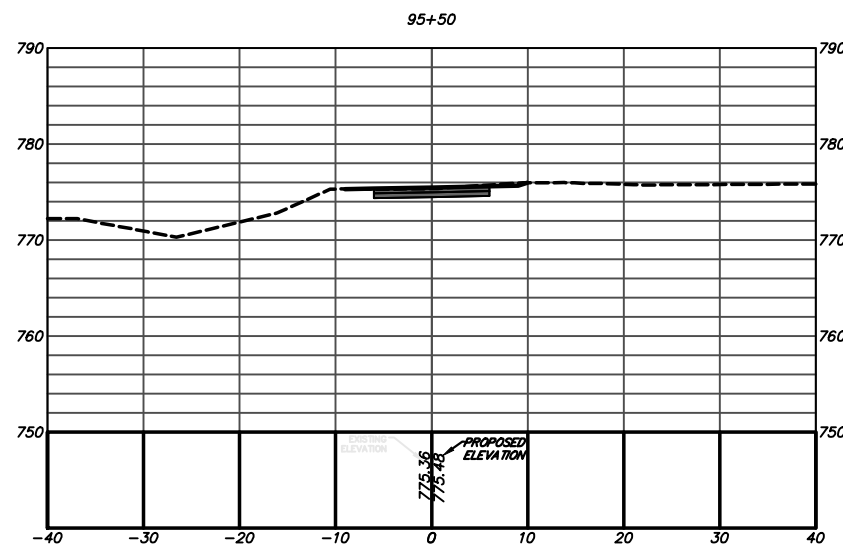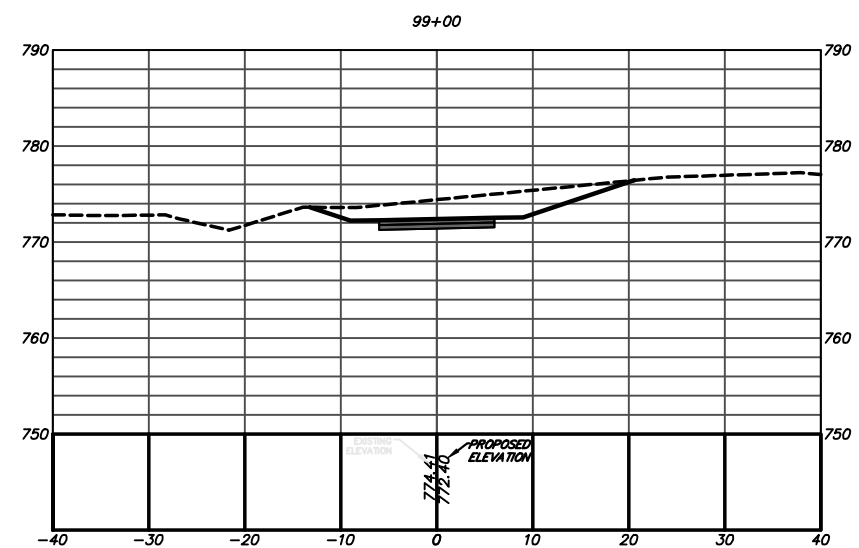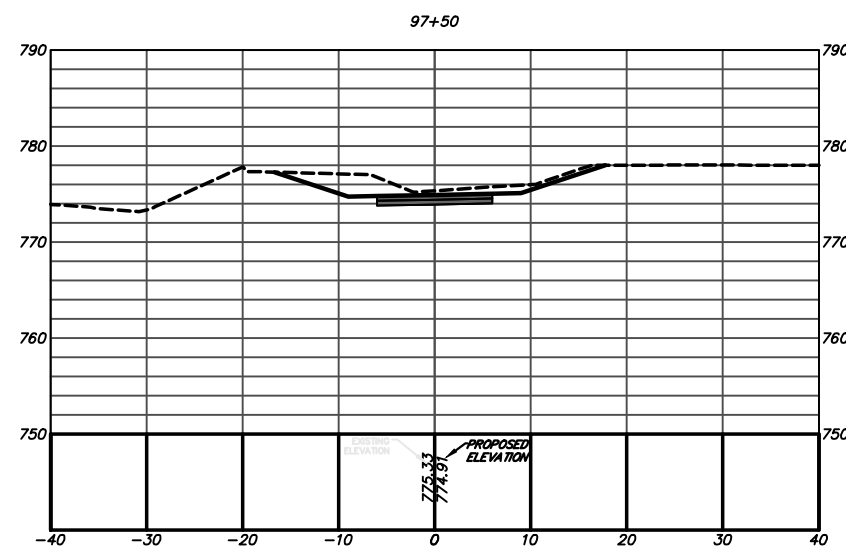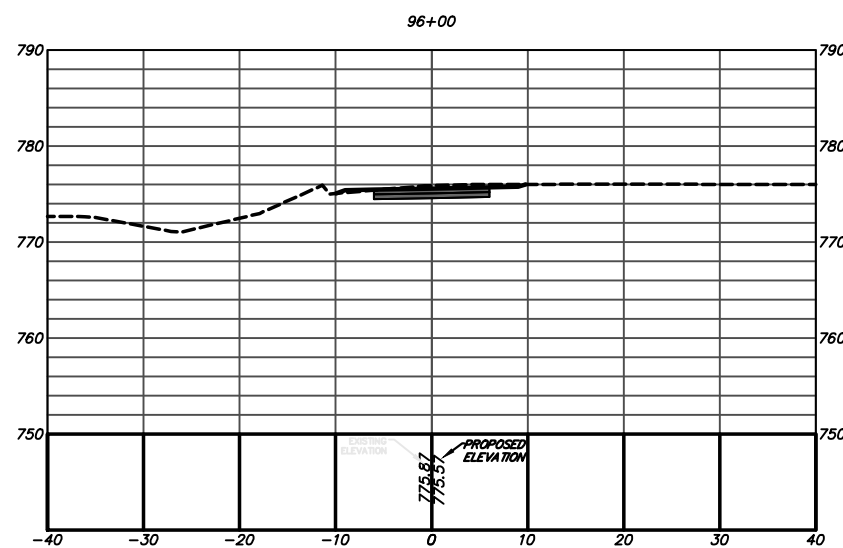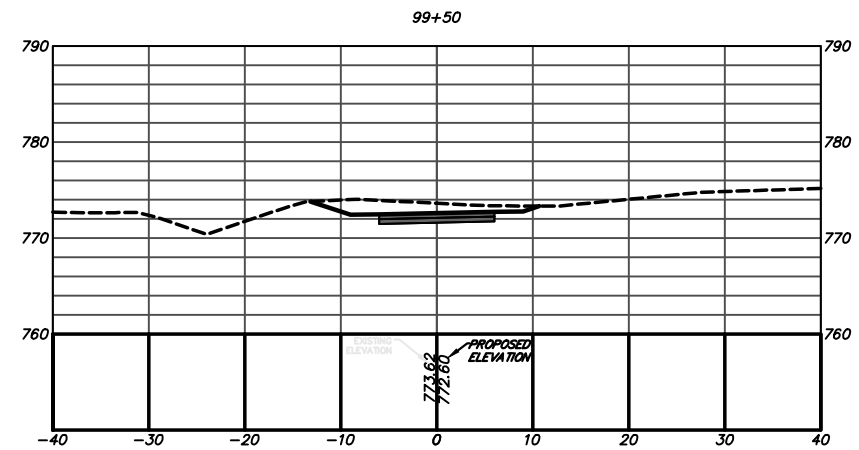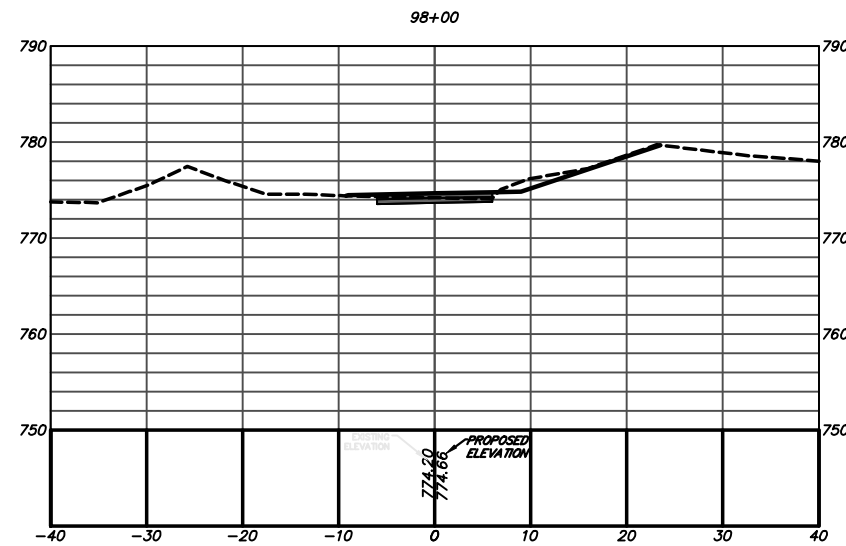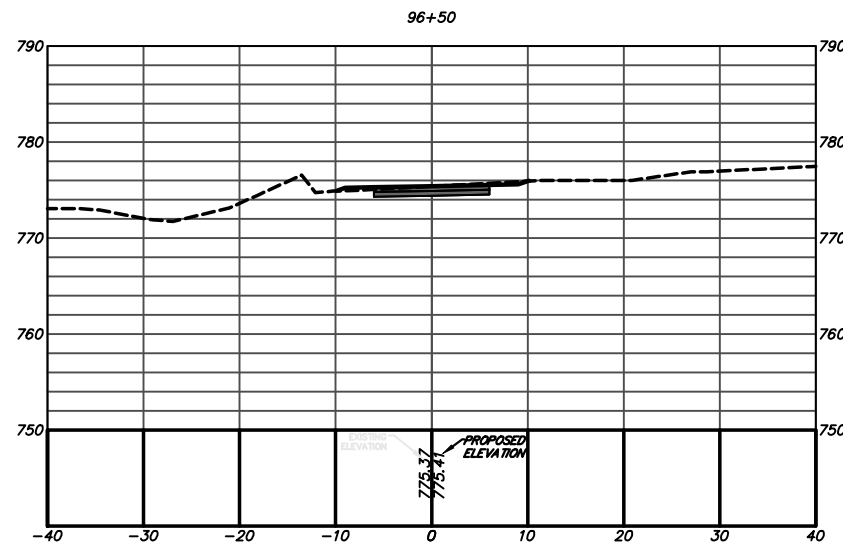
[illegible]

**ATHENS-CLARKE
COUNTY, GA**

SHEET TITLE:










CONSTRUCTION CROSS SECTIONS

PROJECT NAME
FIREFLY TRAIL
PHASE 3

 

PROJECT INFORMATION	
JOB NO:	18009
DRAWN BY:	BB
CHECKED BY:	EH
DRAWING FILE:	18009E.DWG
DRAWING SCALE:	1" = 20'
ORIGINAL RELEASE DATE: JUN 1, 2020	

Sheet:
23-0022

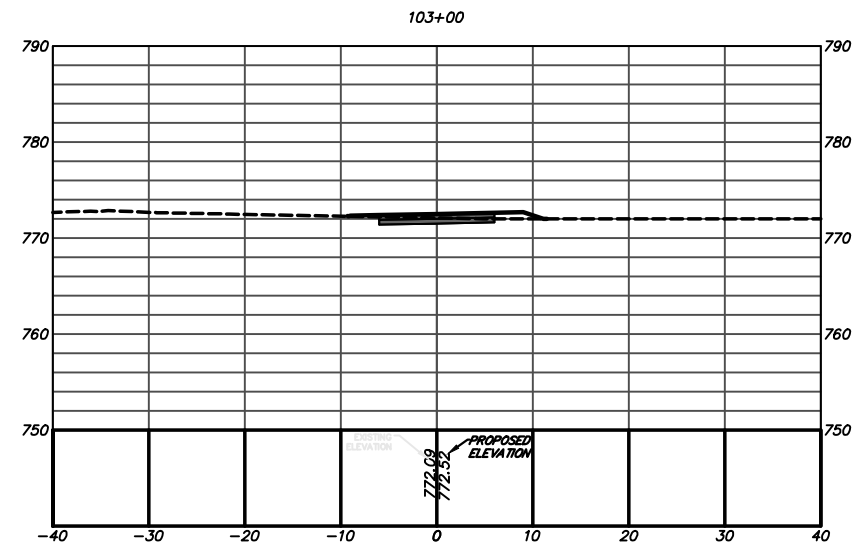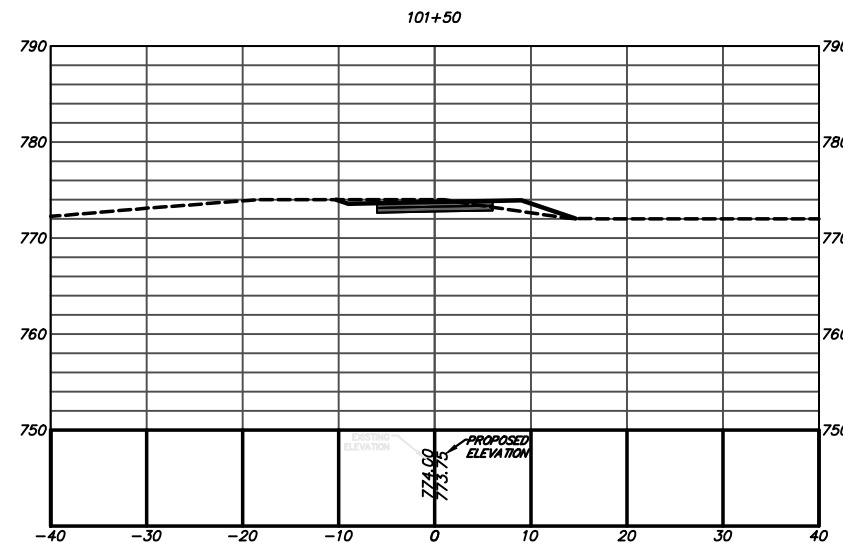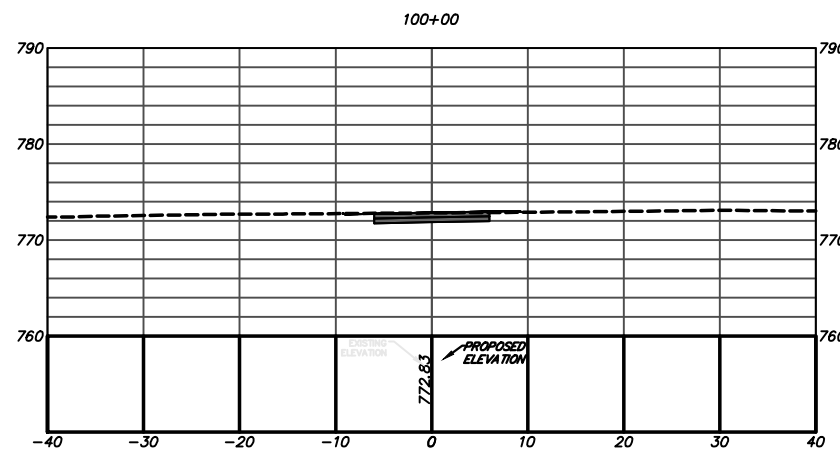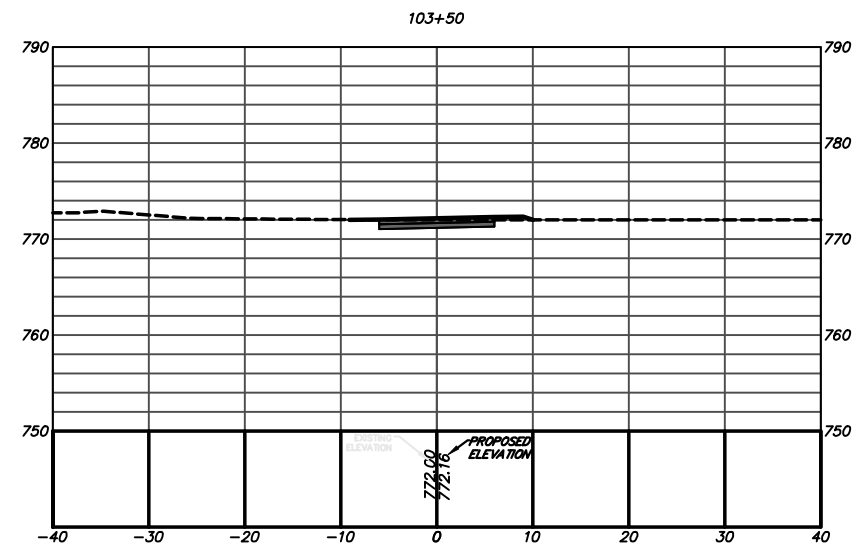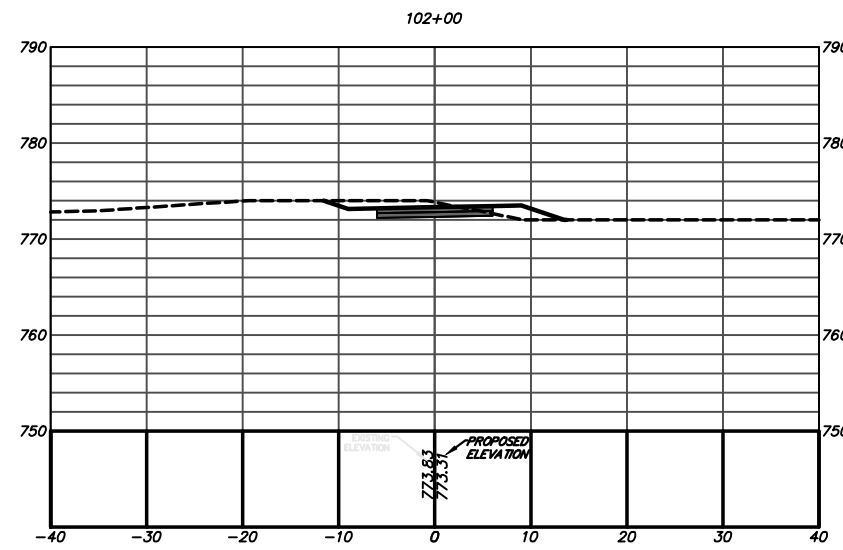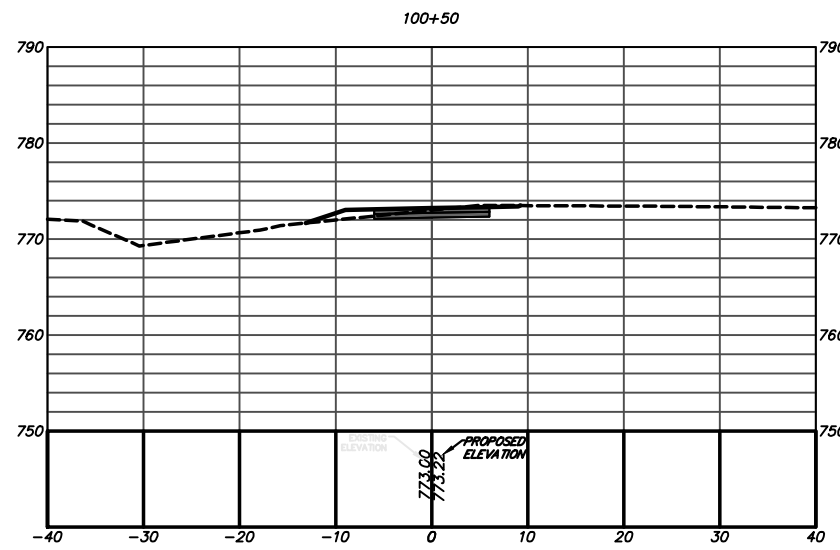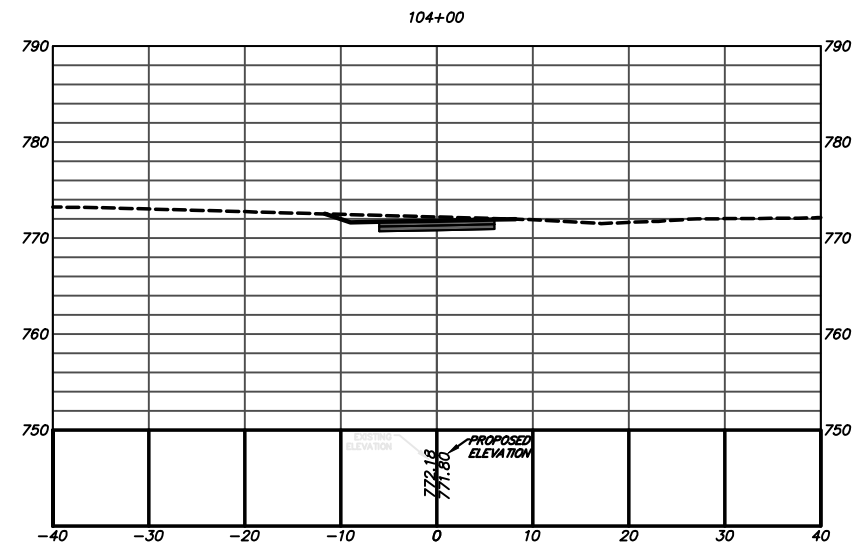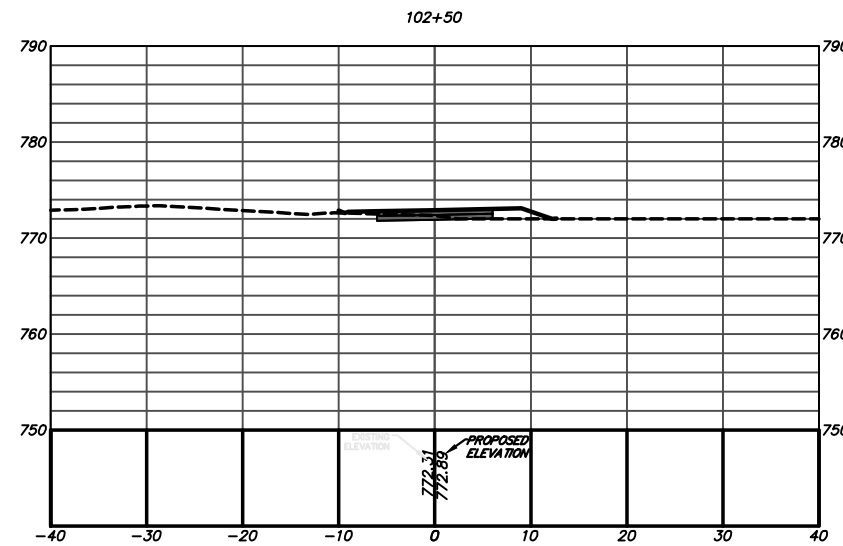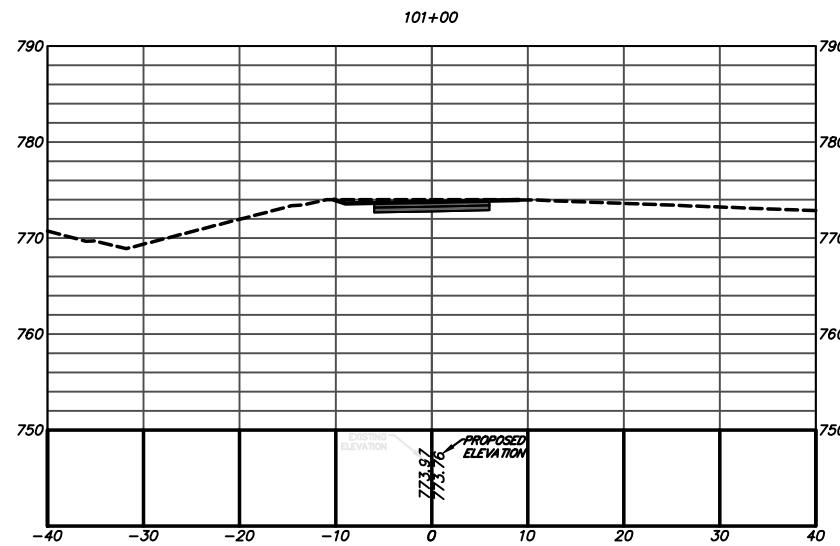


1005 Broad Street, Suite 200
Augusta, GA 30901
P 706.722.4114
www.benesch.com

[illegible]

**ATHENS-CLARKE
COUNTY, GA**

SHEET TITLE:
**CONSTRUCTION CROSS
SECTIONS**

FIREFLY TRAIL PHASE 3

 

PROJECT INFORMATION

JOB NO: 18009

DRAWN BY: BB

CHECKED BY: EH

DRAWING FILE: 18009E.DWG










DRAWING SCALE: 1" = 20'

ORIGINAL RELEASE DATE:
#000-1-0000

JUN 1, 2020

Sheet:

23-0023

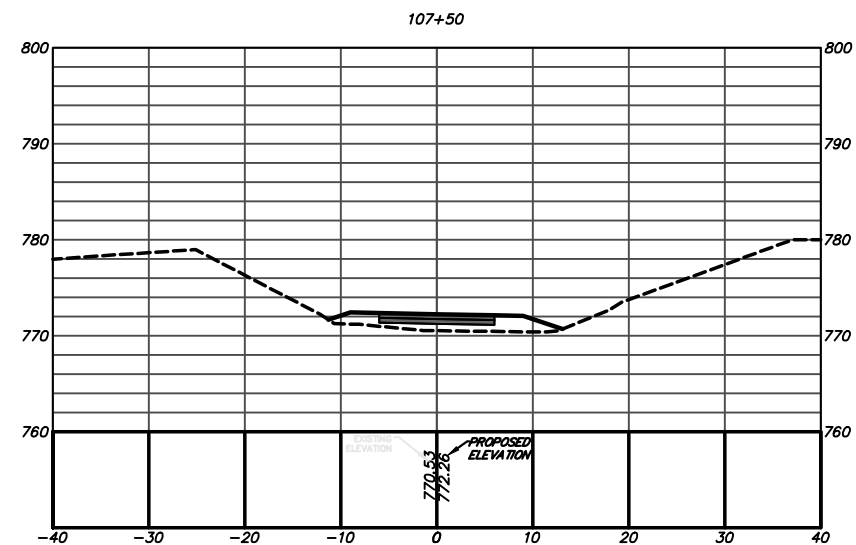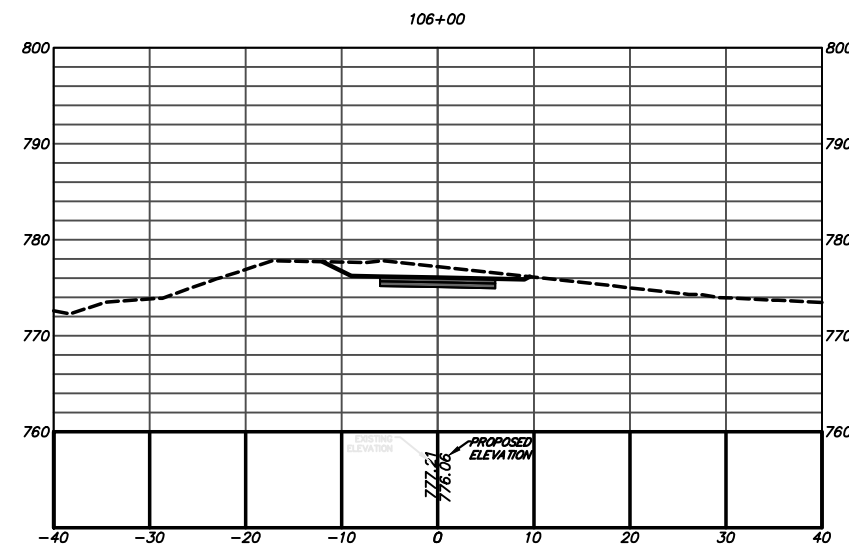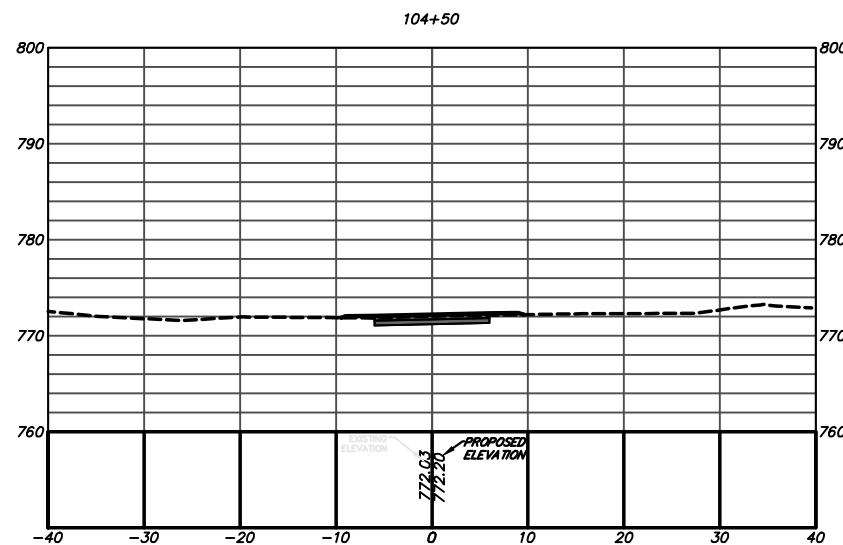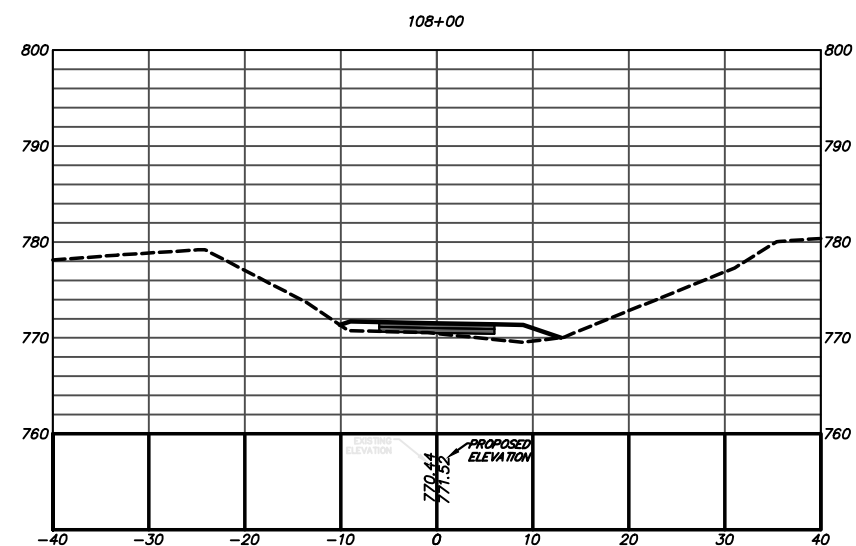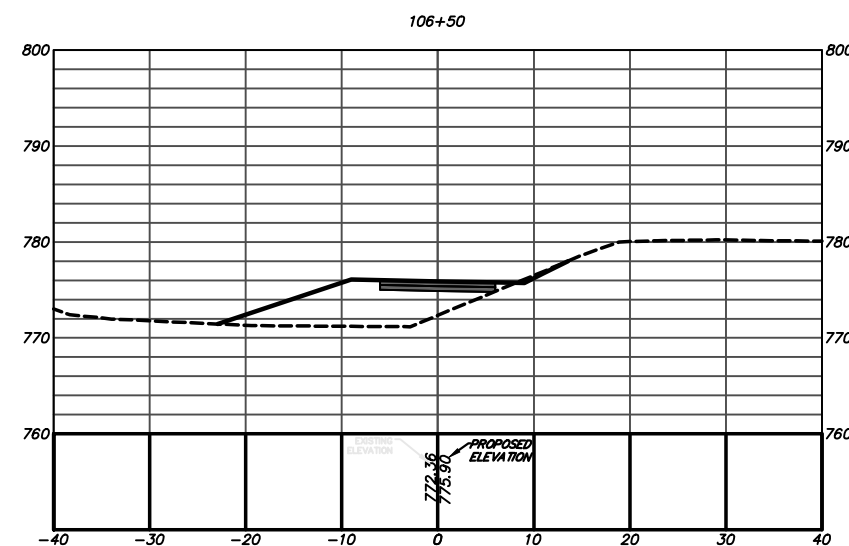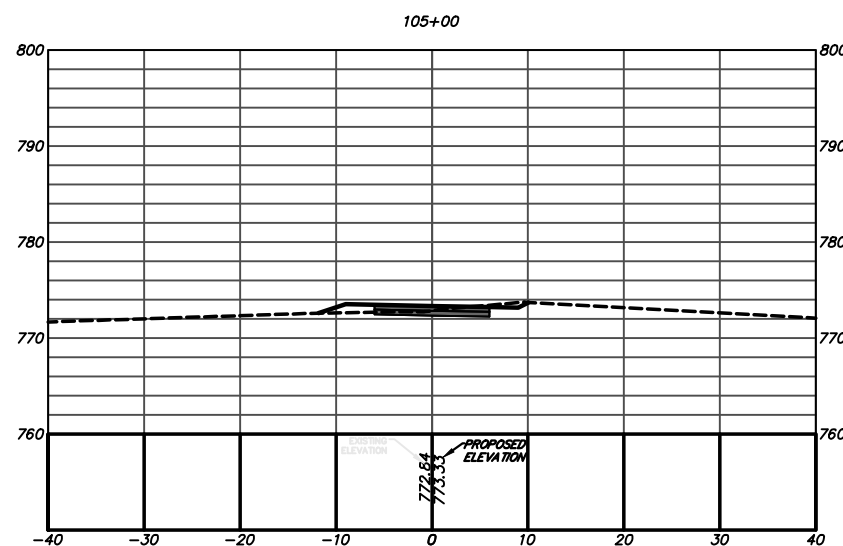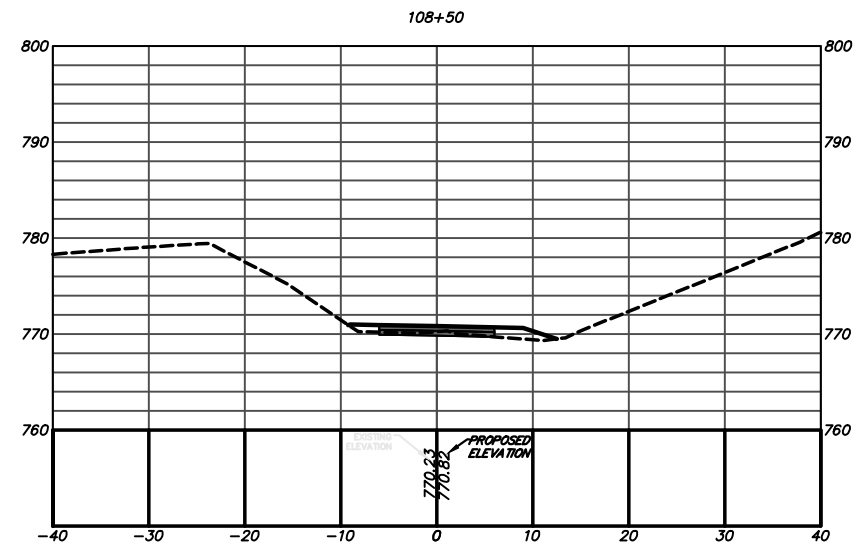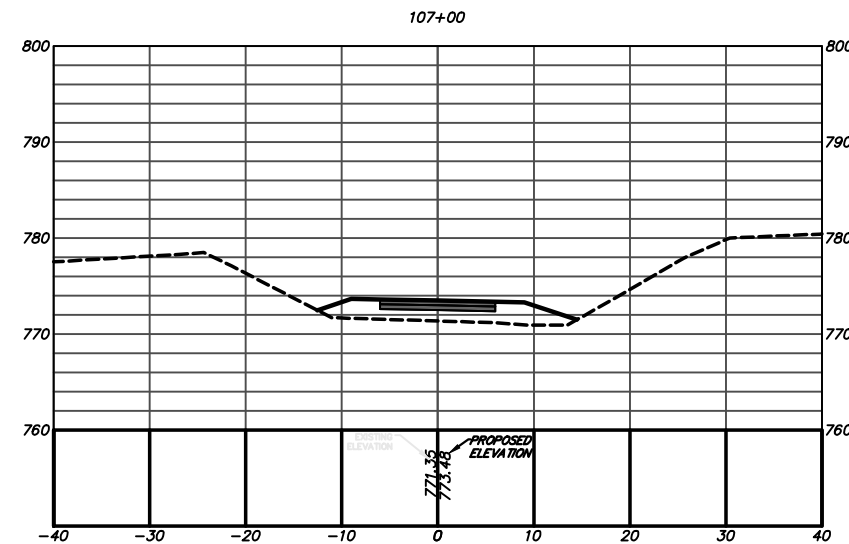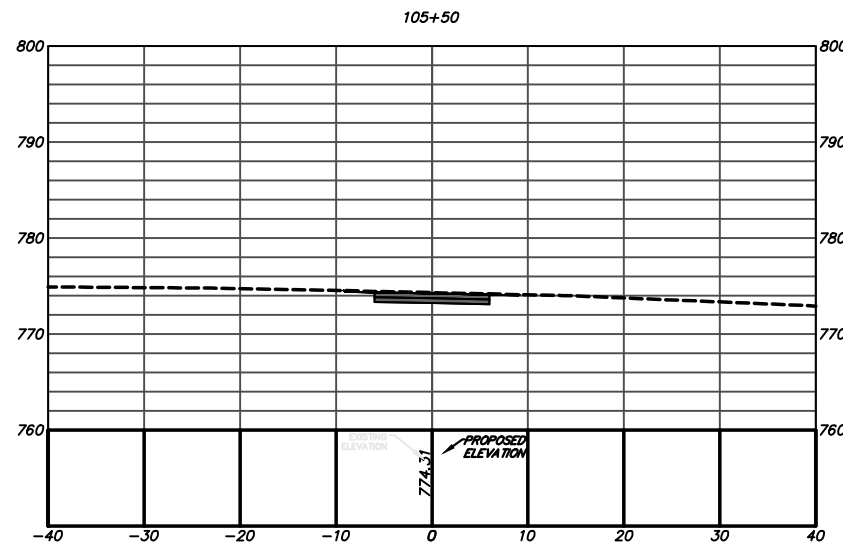

Alfred Benesch & Company
1005 Broad Street, Suite 200
Augusta, GA 30901
P 706.722.4114
www.benesch.com


[illegible]

**ATHENS-CLARKE
COUNTY, GA**

MEET TITLE:

CROSS SECTION CONSTRUCTION

PROJECT NAME
FIREFLY TRAIL
PHASE 3

 

PROJECT INFORMATION

JOB NO: 18009

DRAWN BY: BB

CHECKED BY: EH

DRAWING FILE: 18009E.DWG










DRAWING SCALE: 1" = 20'

ORIGINAL RELEASE DATE:

JUN 1, 2020

Sheet:

23-0024

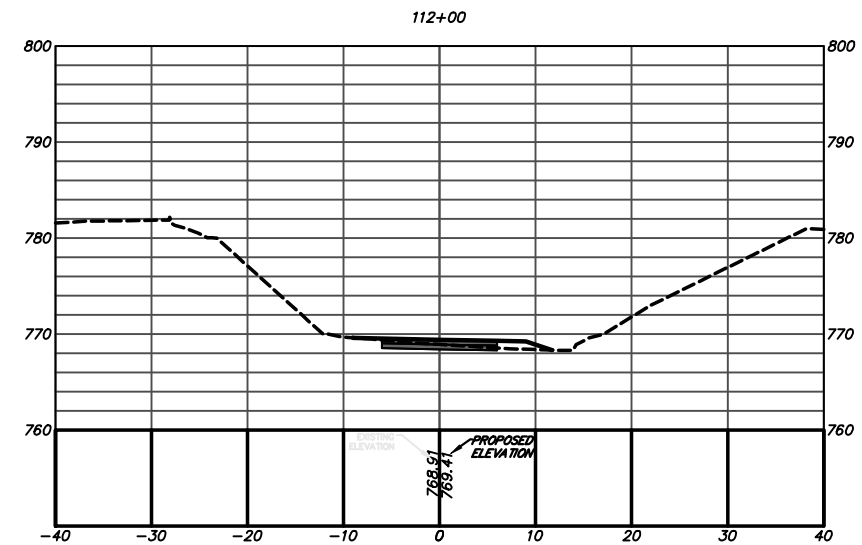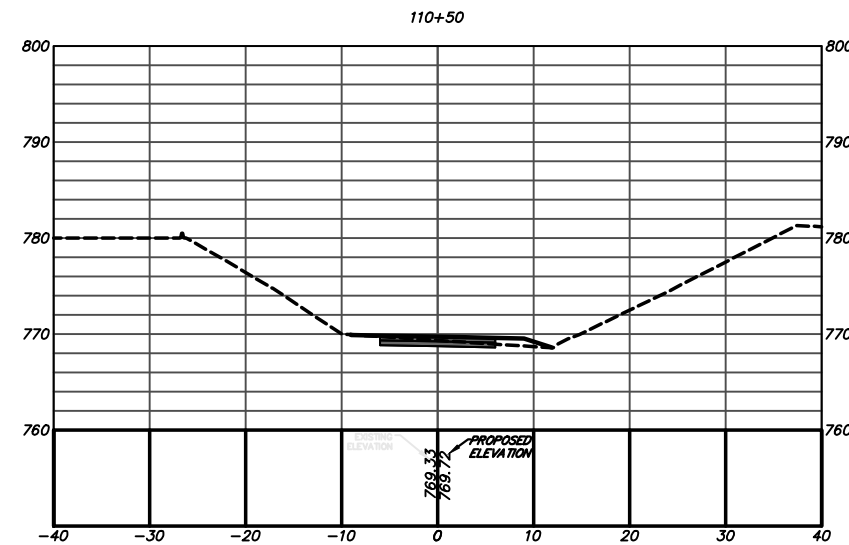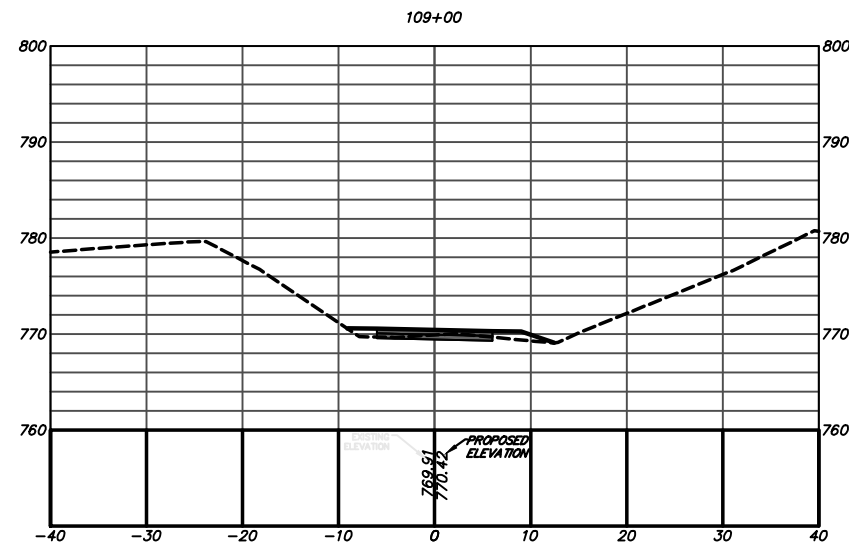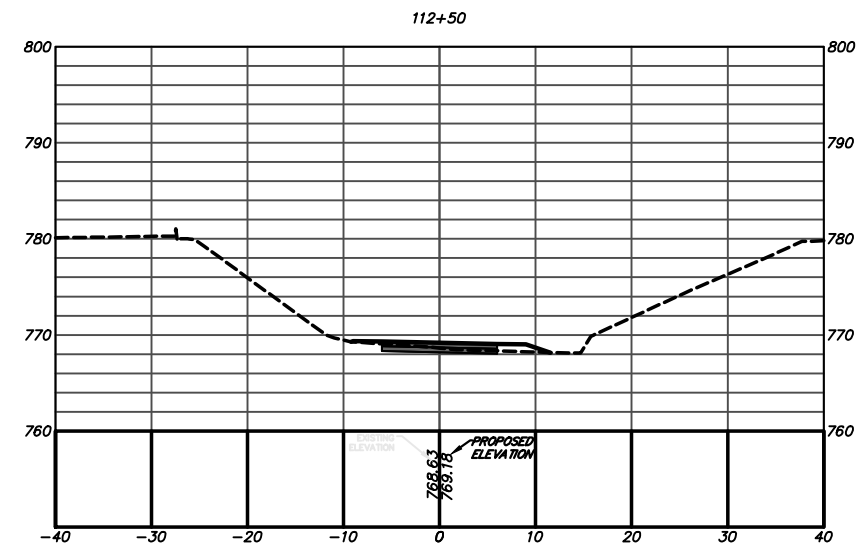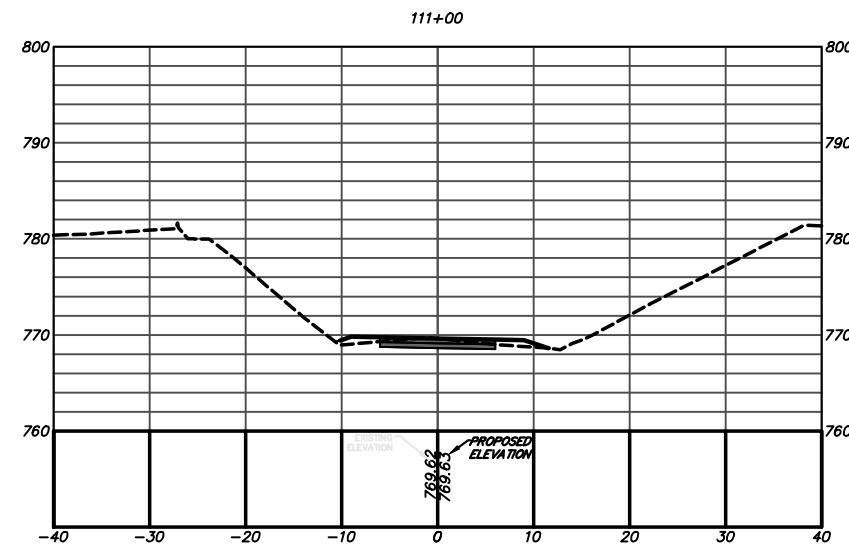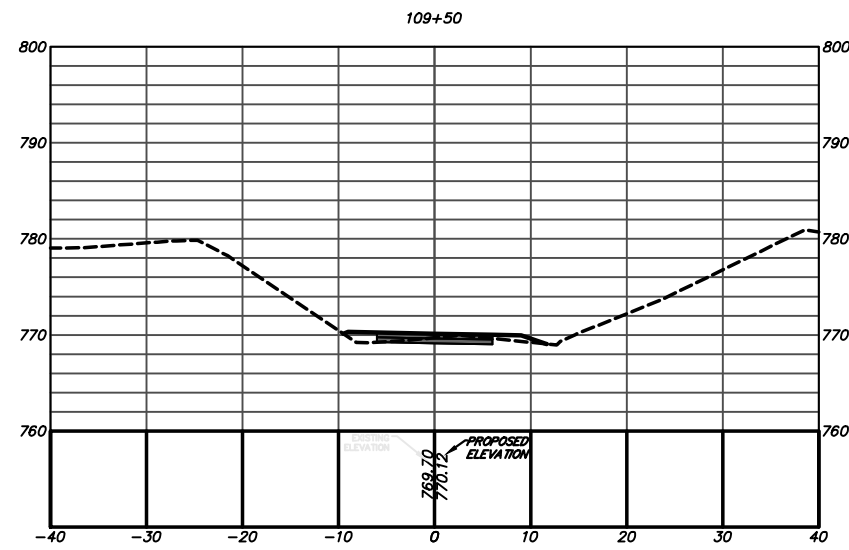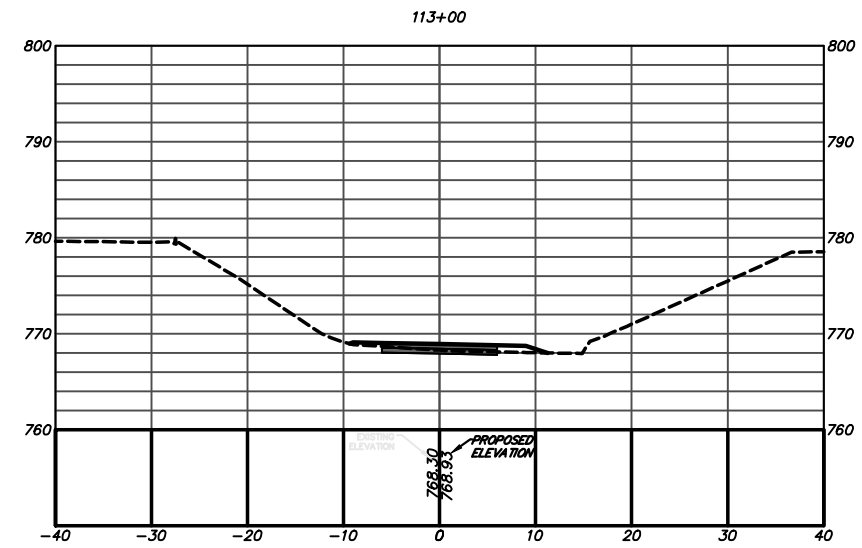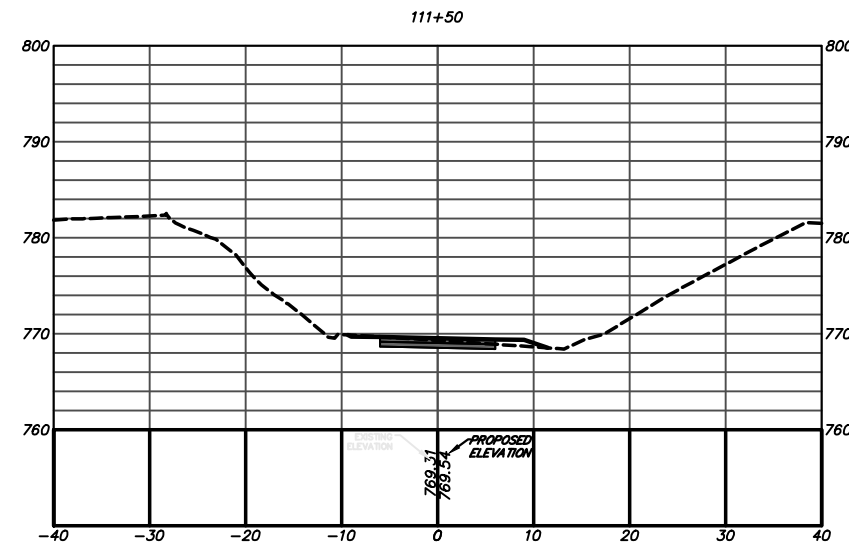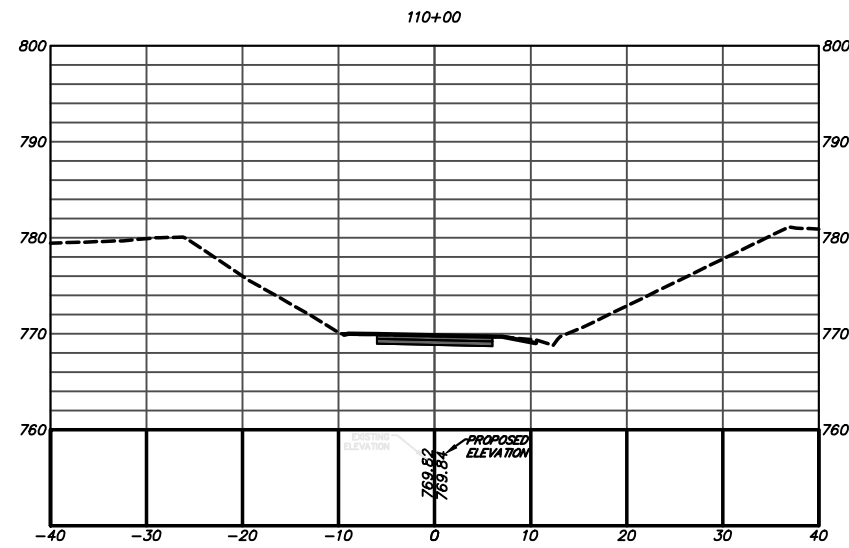

1005 Broad Street, Suite 200
Augusta, GA 30901
P 706.722.4114
www.benesch.com


[illegible]

**ATHENS-CLARKE
COUNTY, GA**

SHEET TITLE:

CONSTRUCTION CROSS SECTIONS

PROJECT NAME FIREFLY TRAIL PHASE 3

 

PROJECT INFORMATION

JOB NO: 18009

DRAWN BY: BB

CHECKED BY: EH

DRAWING FILE: 18009E.DWG










DRAWING SCALE: 1" = 20'

ORIGINAL RELEASE DATE:

JUN 1, 2020

Sheet:

23-0025

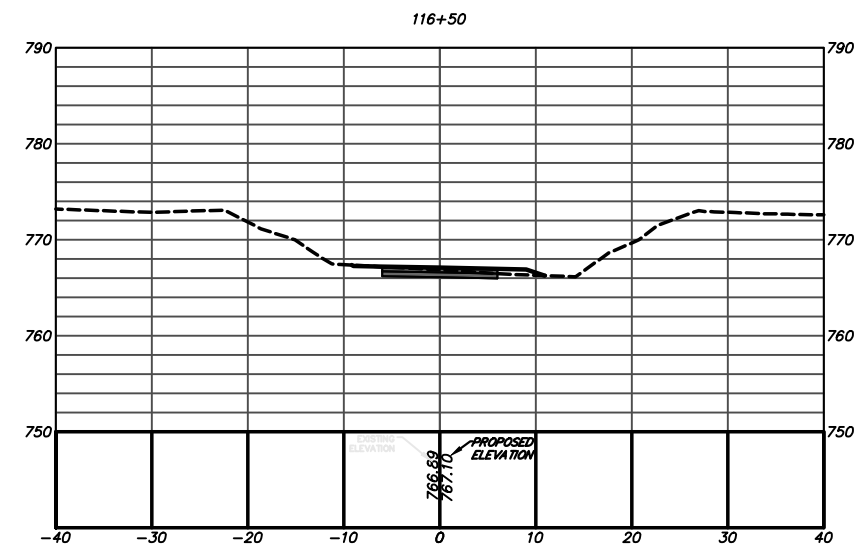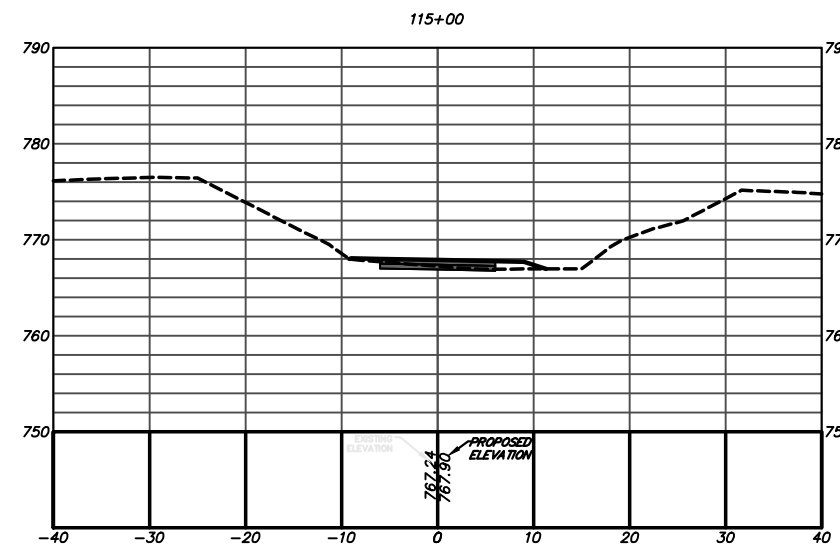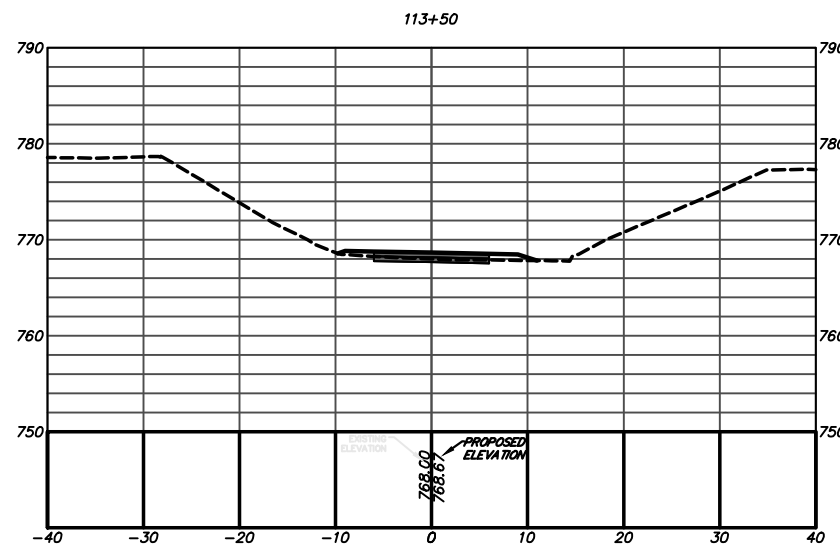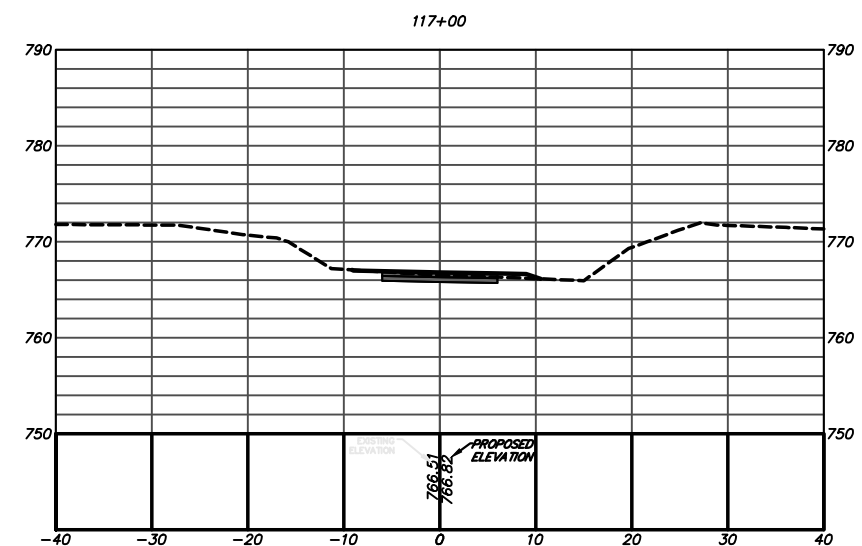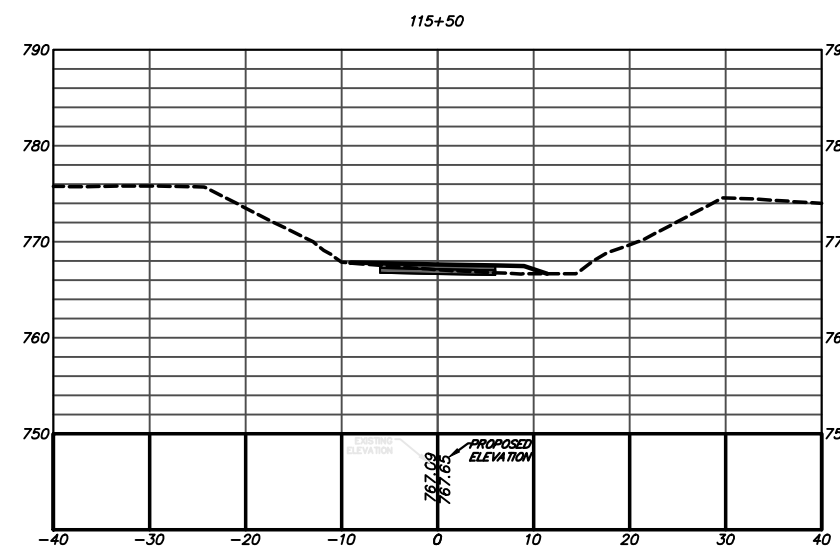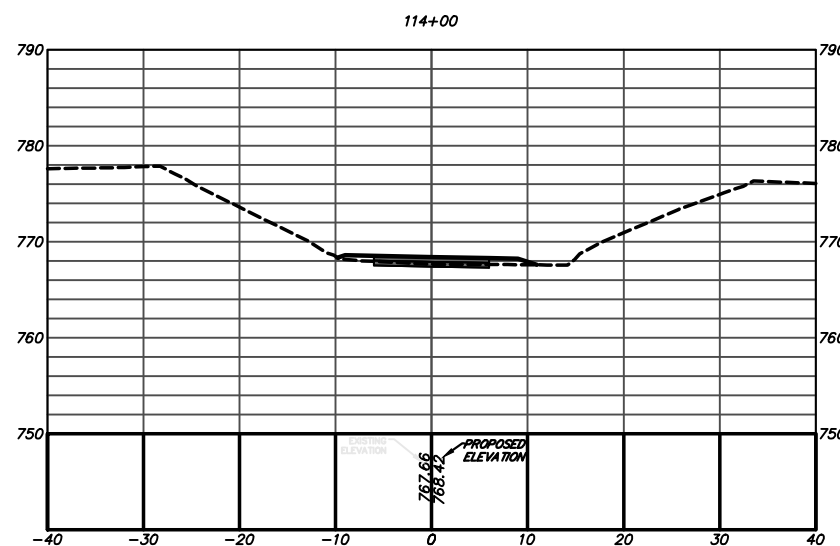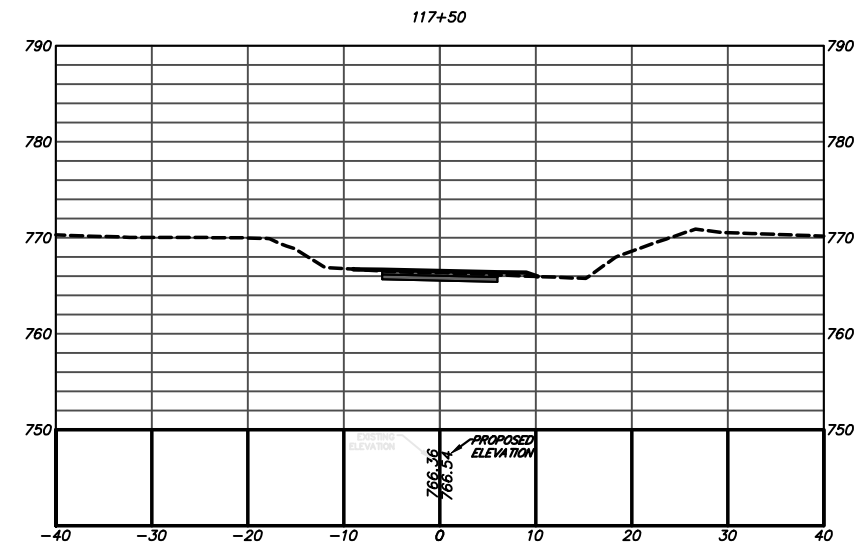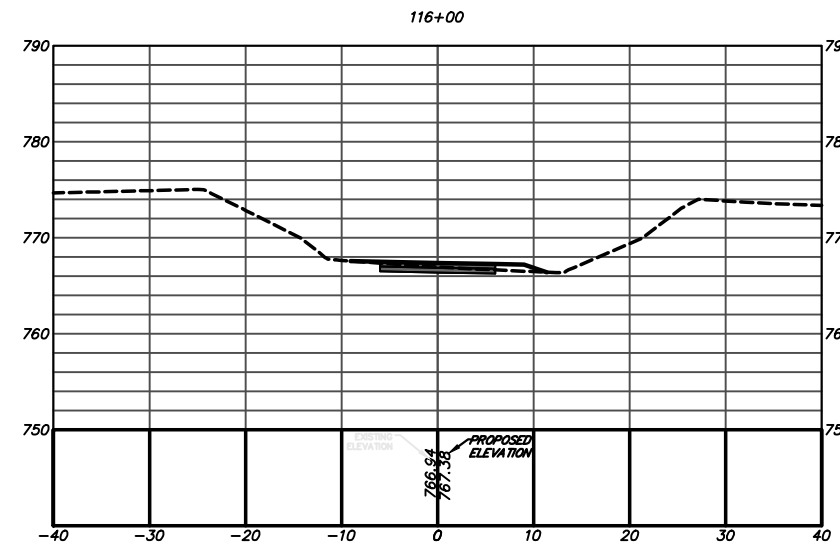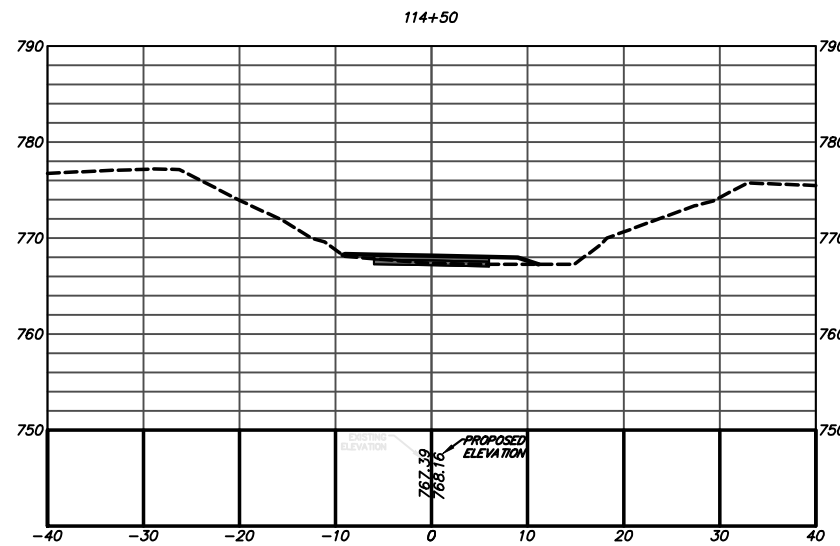
[illegible]

**ATHENS-CLARKE
COUNTY, GA**

SHEET TITLE:

CONSTRUCTION CROSS SECTIONS

PROJECT NAME
FIREFLY TRAIL
PHASE 3

 

PROJECT INFORMATION

JOB NO: 18009

DRAWN BY: BB










CHECKED BY: EH

DRAWING FILE: 18009E.DWG

DRAWING SCALE: 1" = 20'

ORIGINAL RELEASE DATE:
JUN 1, 2020

Sheet:
23-0026

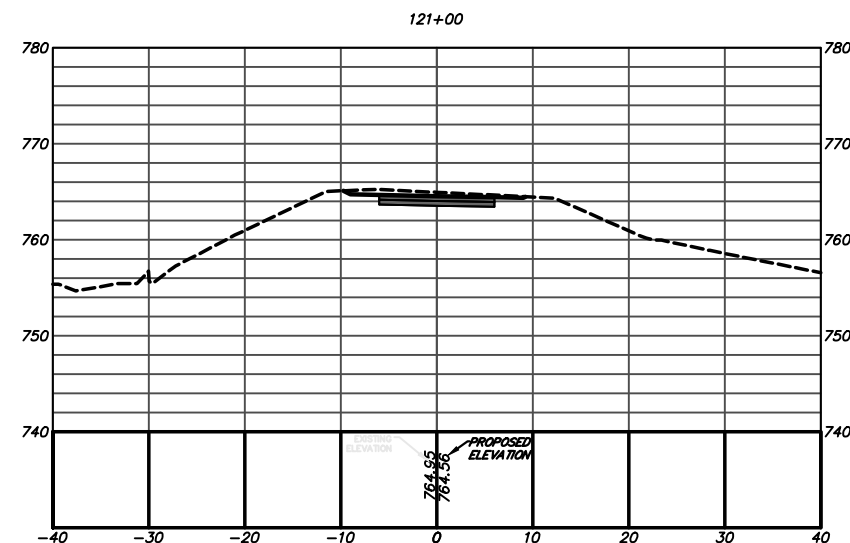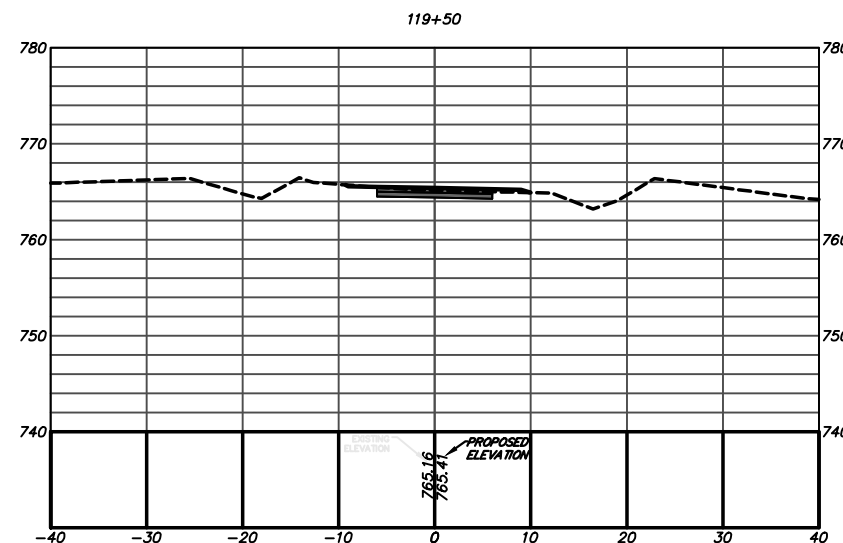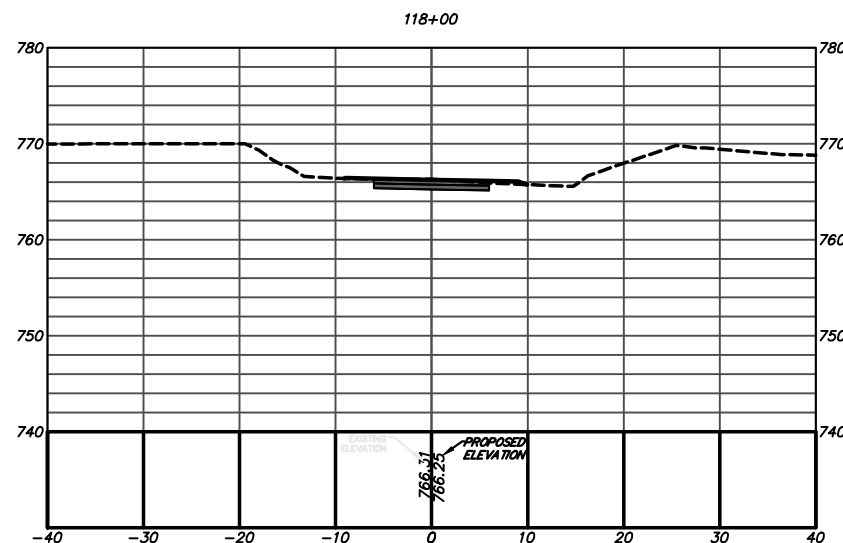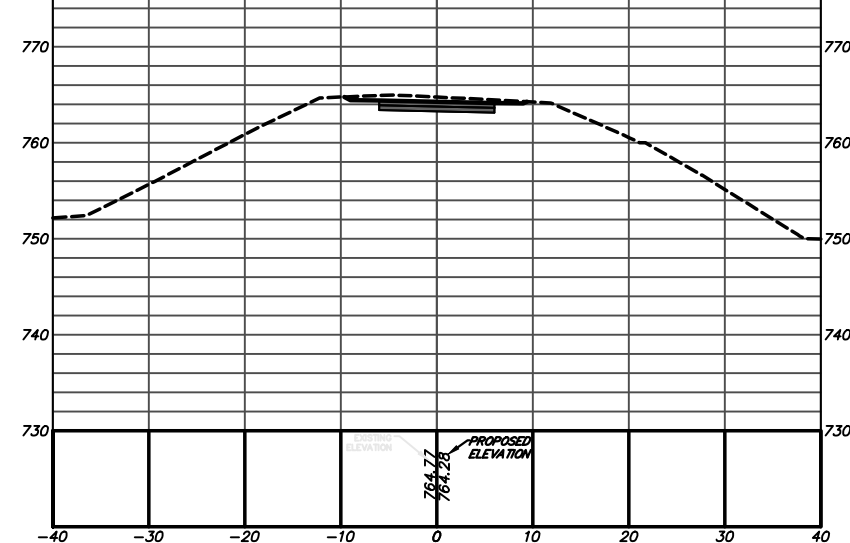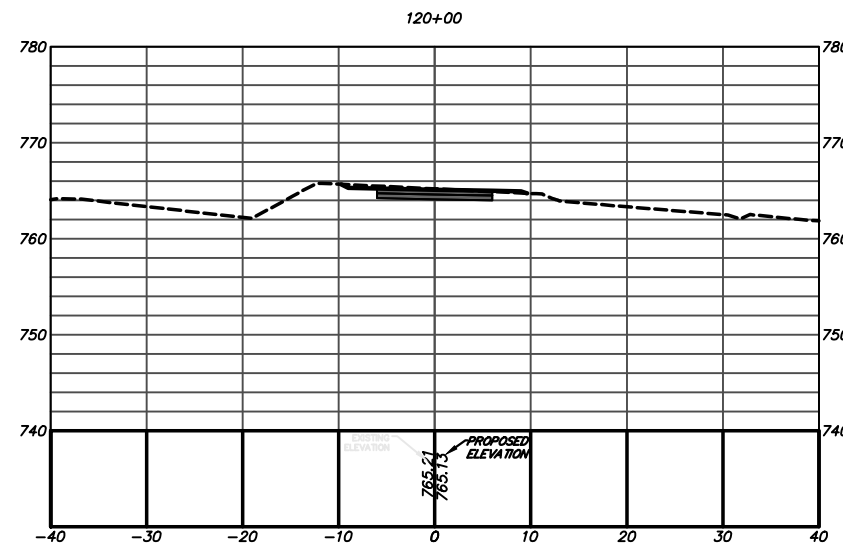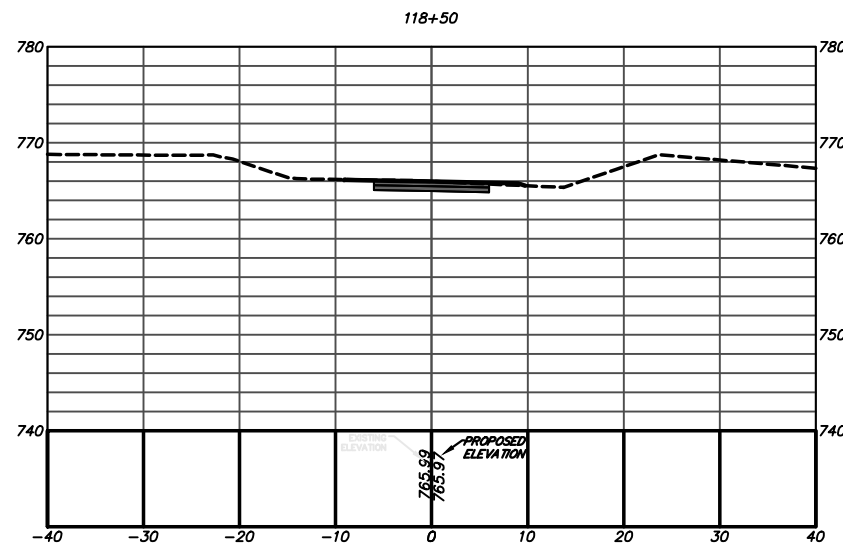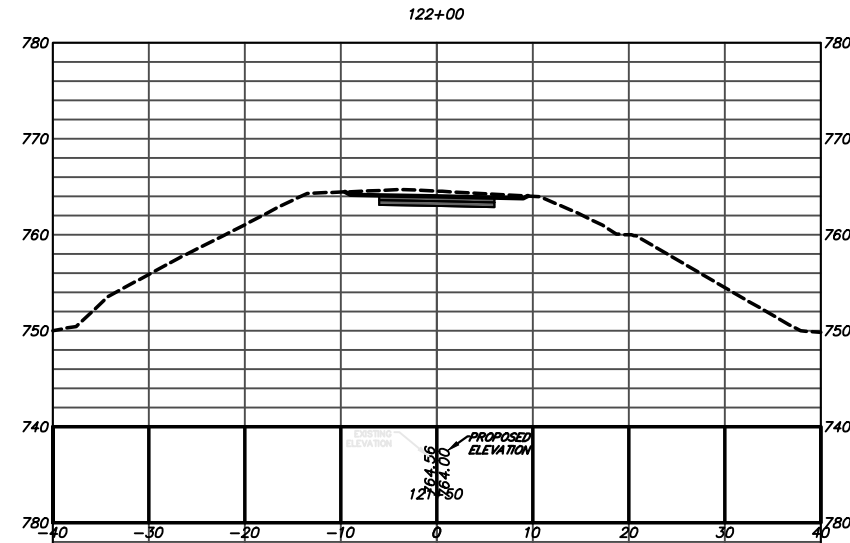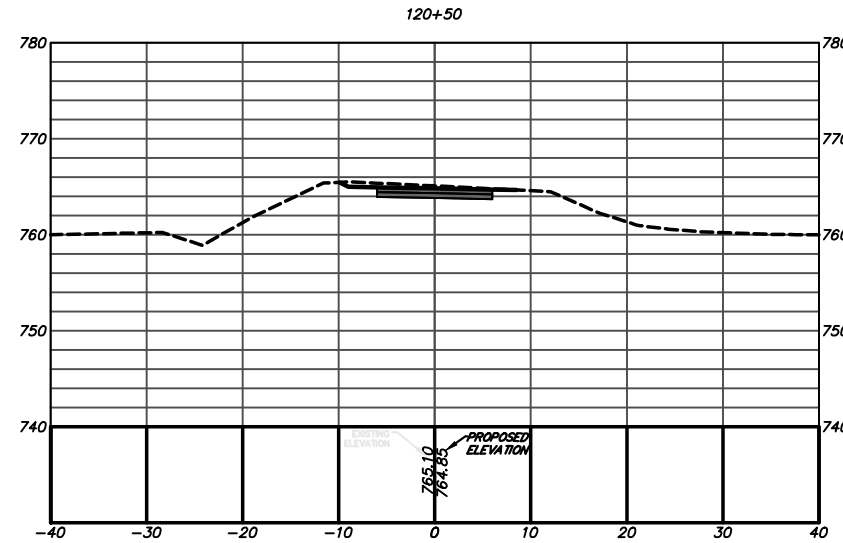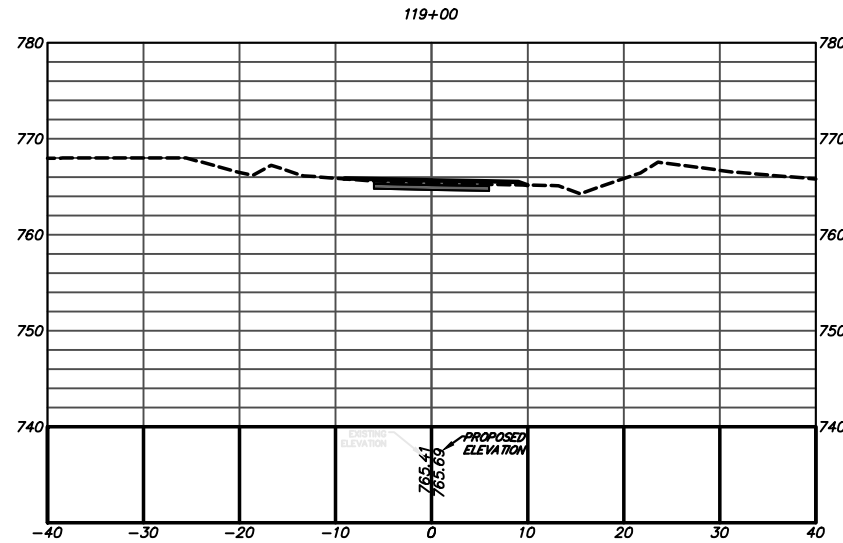


Alfred Benesch & Company
1005 Broad Street, Suite 200
Augusta, GA 30901
P 706.722.4114
www.benesch.com

ATHENS-CLARKE
COUNTY, GA

SHEET TITLE:
CONSTRUCTION CROSS
SECTIONS










PROJECT NAME:
FIREFLY TRAIL
PHASE 3

 

PROJECT INFORMATION
JOB NO: 18009
DRAWN BY: BB
CHECKED BY: EH
DRAWING FILE: 18009E.DWG
DRAWING SCALE: 1" = 20'
ORIGINAL RELEASE DATE:
JUN 1, 2020

Sheet:
23-0027

REV. NO. DATE DESCRIPTION BLOCK

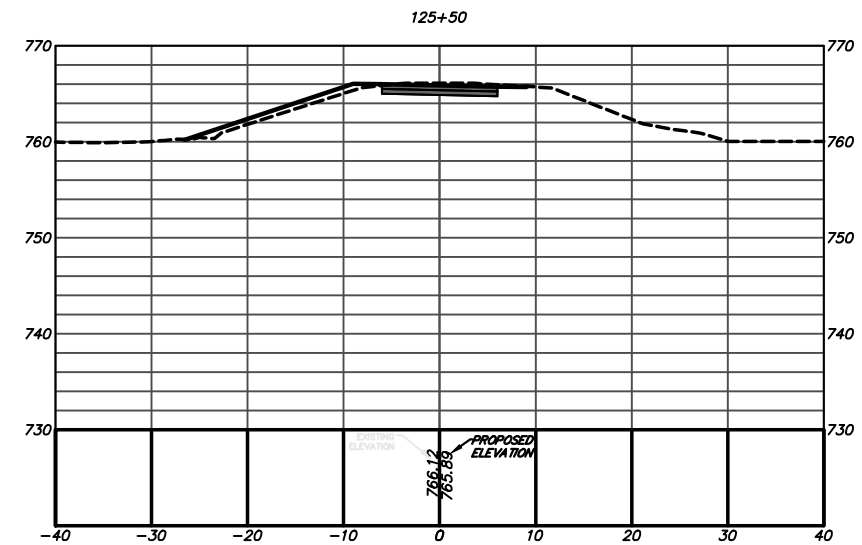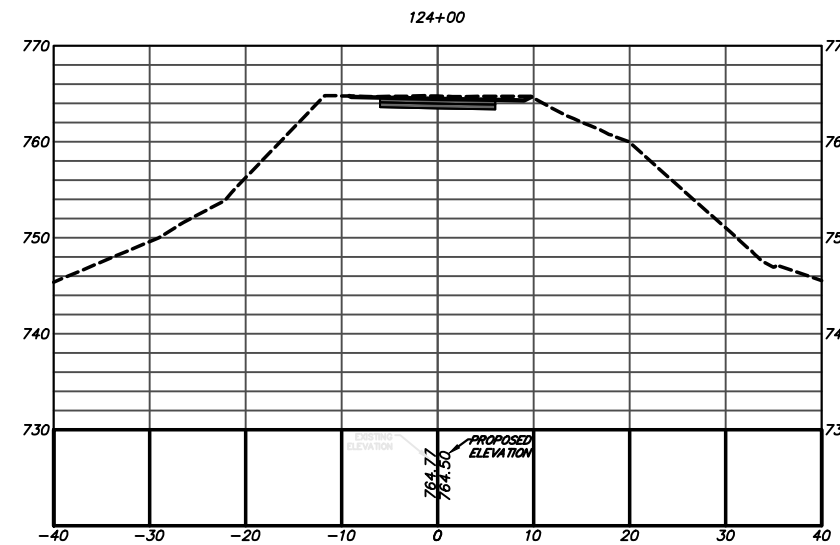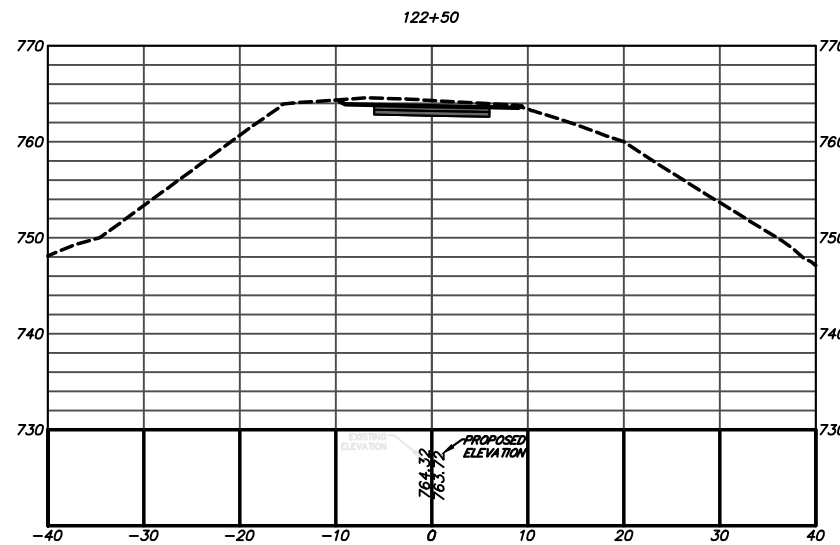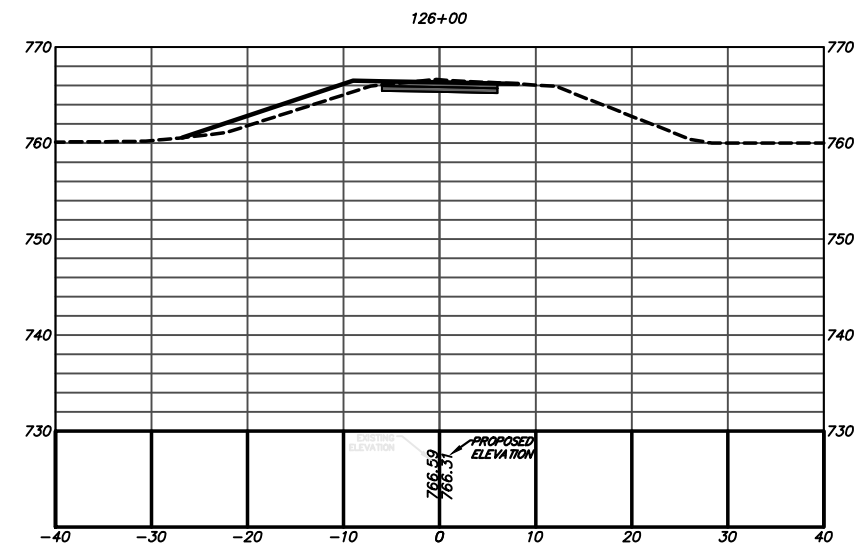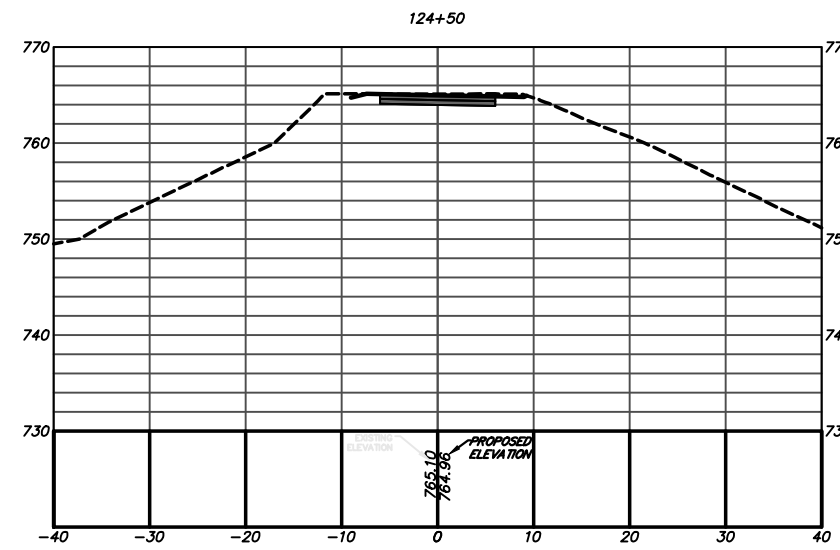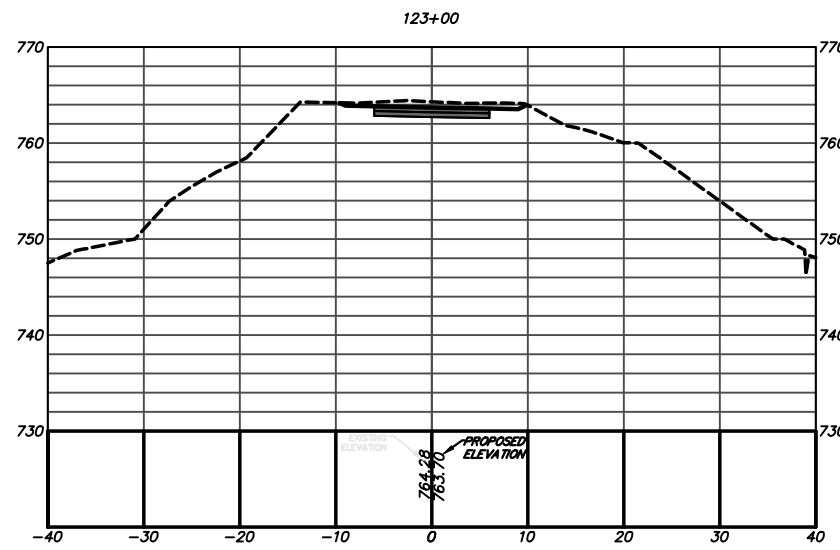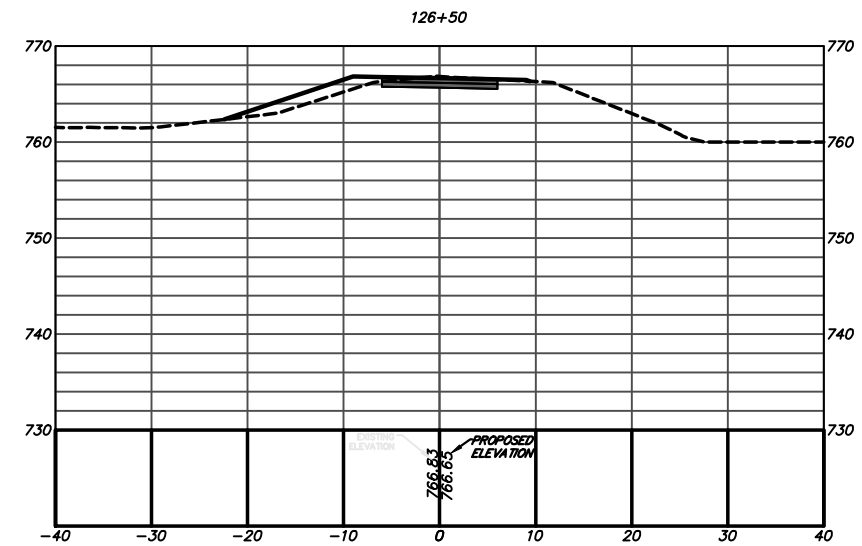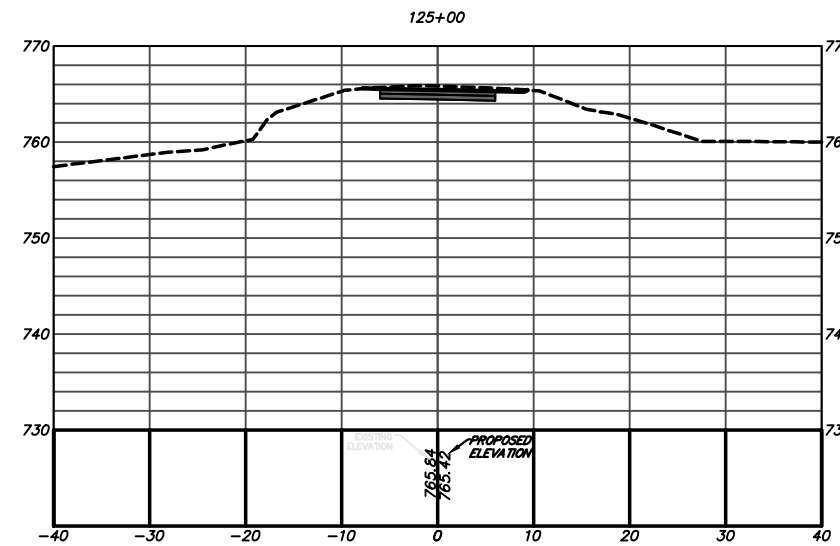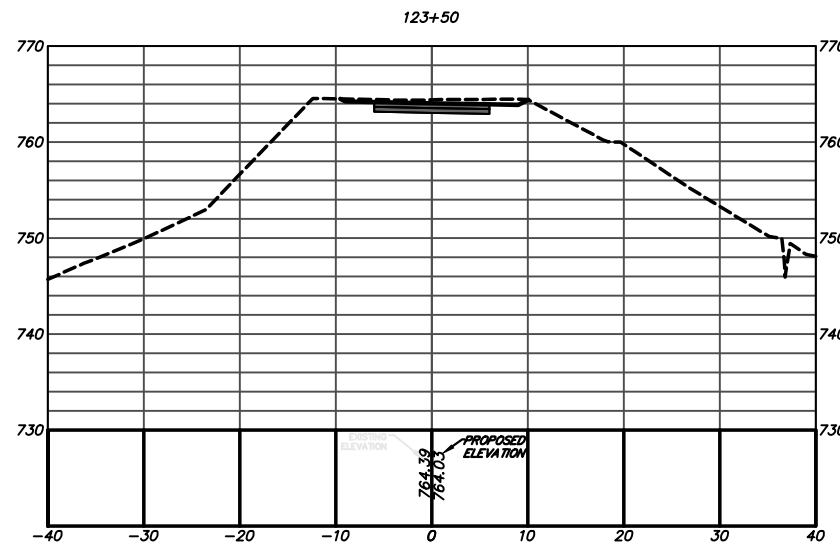

1005 Broad Street, Suite 200
Augusta, GA 30901
P 706.722.4114
www.benesch.com


[illegible]

**ATHENS-CLARKE
COUNTY, GA**

SHEET TITLE:

CONSTRUCTION CROSS SECTIONS

PROJECT NAME
FIREFLY TRAIL
PHASE 3

 

PROJECT INFORMATION

JOB NO: 18009

DRAWN BY: BB

CHECKED BY: EH

DRAWING FILE: 18009E.DWG










DRAWING SCALE: 1" = 20'

ORIGINAL RELEASE DATE:

JUN 1, 2020

Sheet:

23-0028

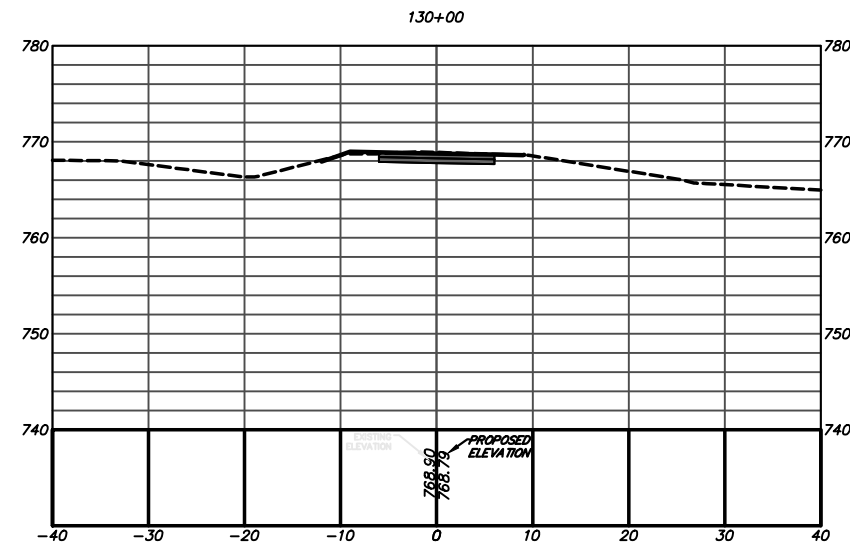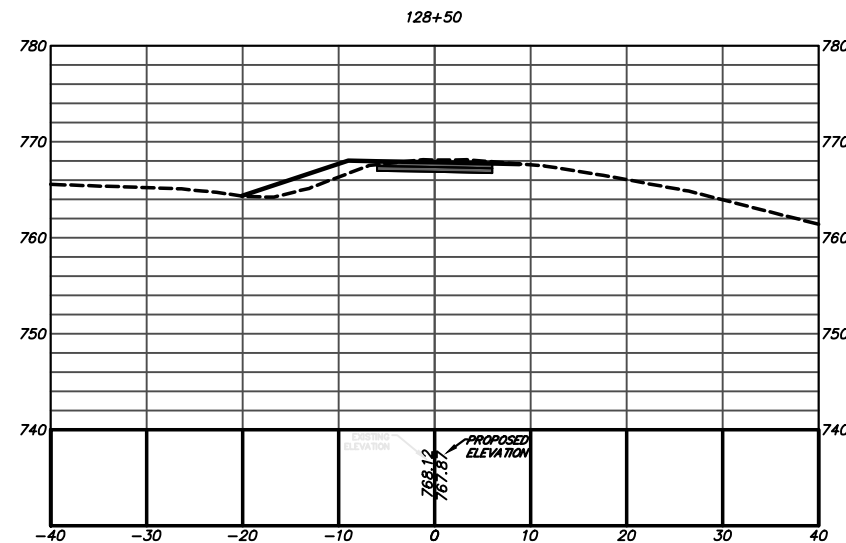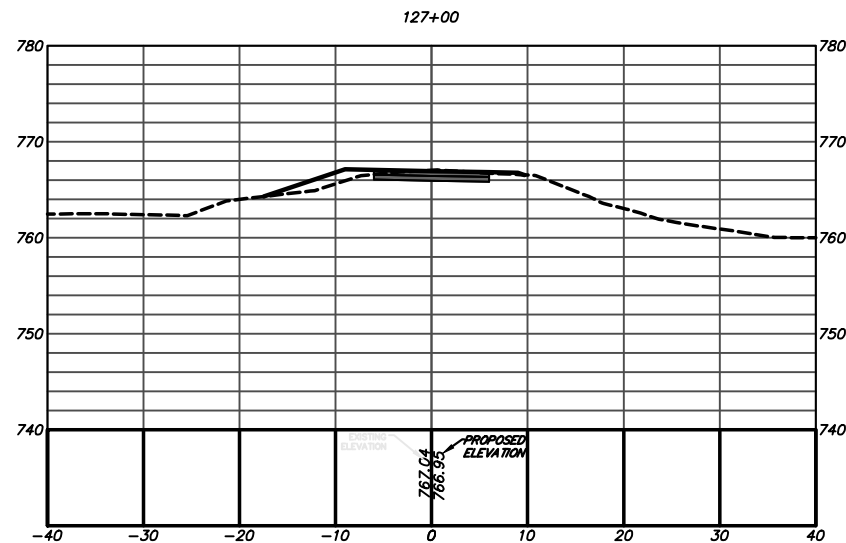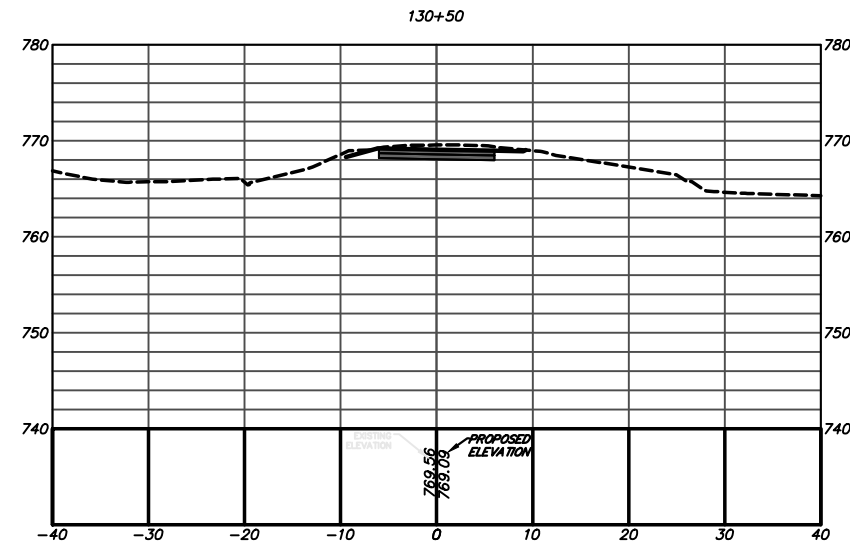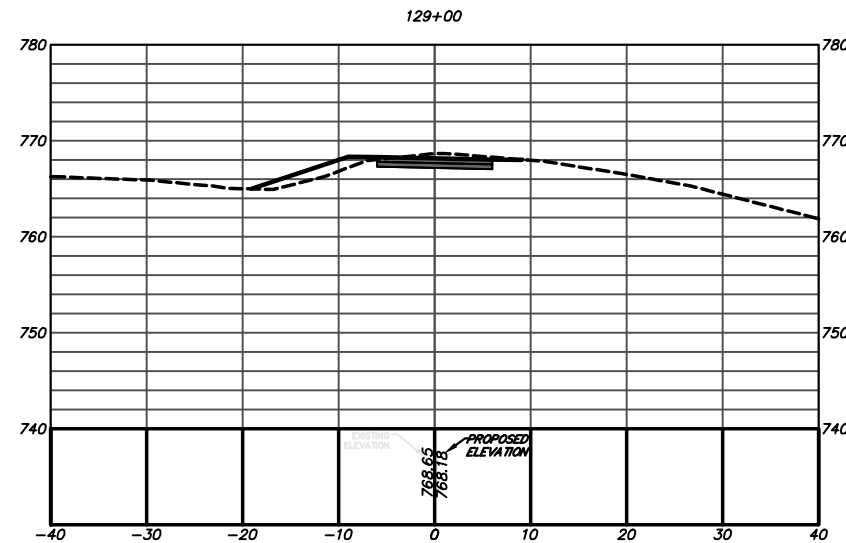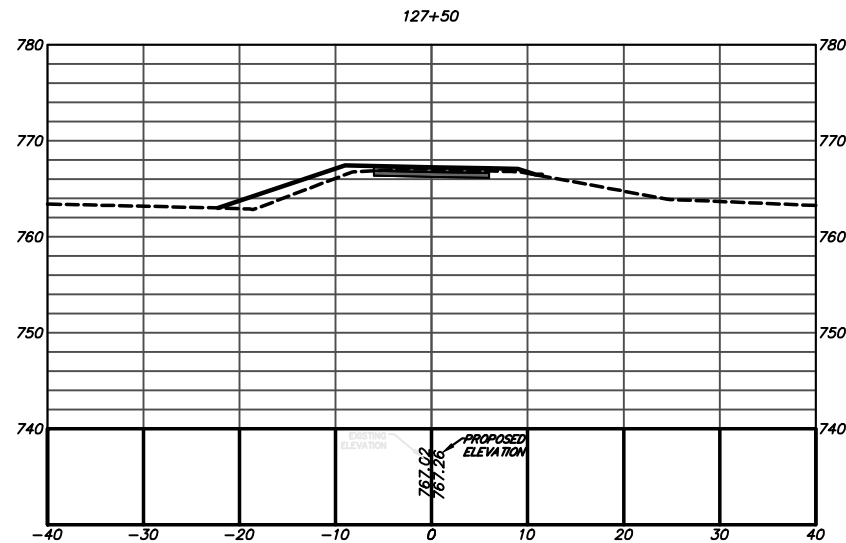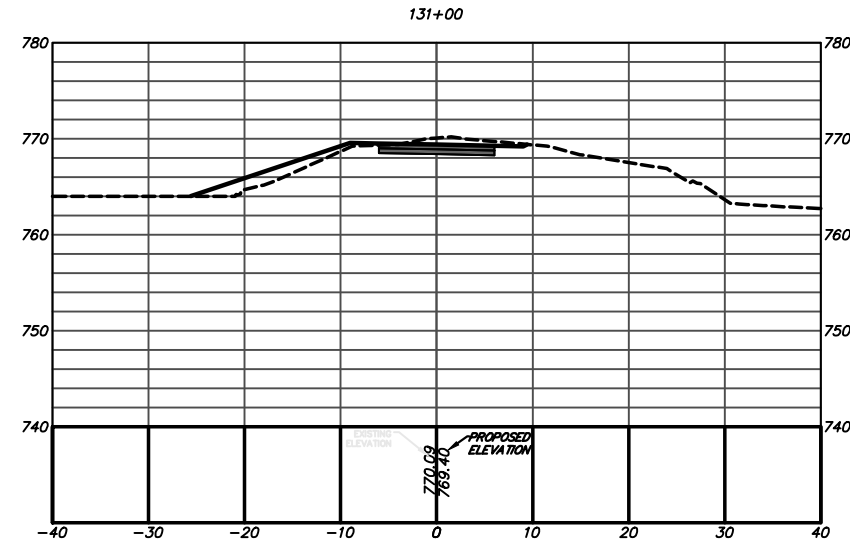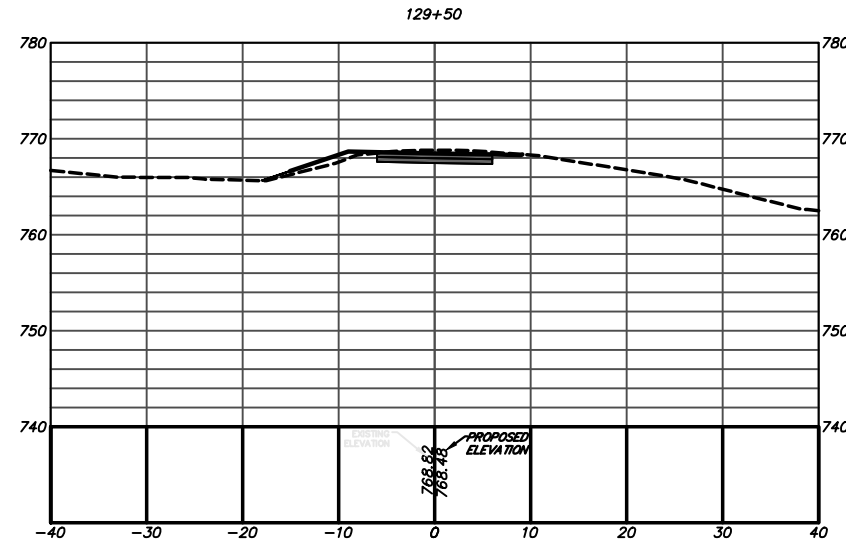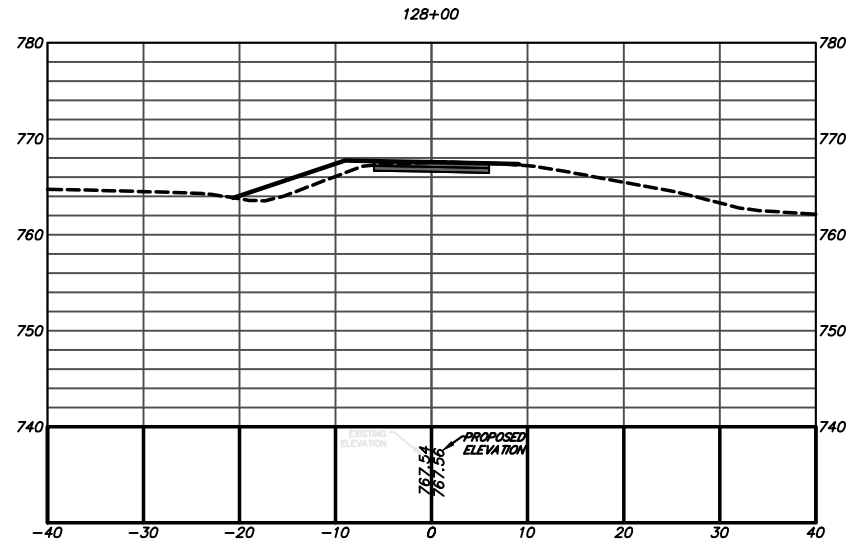


Alfred Benesch & Company
1005 Broad Street, Suite 200
Augusta, GA 30901
P 706.722.4114
www.benesch.com

ATHENS-CLARKE
COUNTY, GA

SHEET TITLE:
CONSTRUCTION CROSS
SECTIONS










PROJECT NAME:
FIREFLY TRAIL
PHASE 3

 

PROJECT INFORMATION
JOB NO: 18009
DRAWN BY: BB
CHECKED BY: EH
DRAWING FILE: 18009E.DWG
DRAWING SCALE: 1" = 20'
ORIGINAL RELEASE DATE:
JUN 1, 2020

Sheet:
23-0029

REVISION BLOCK

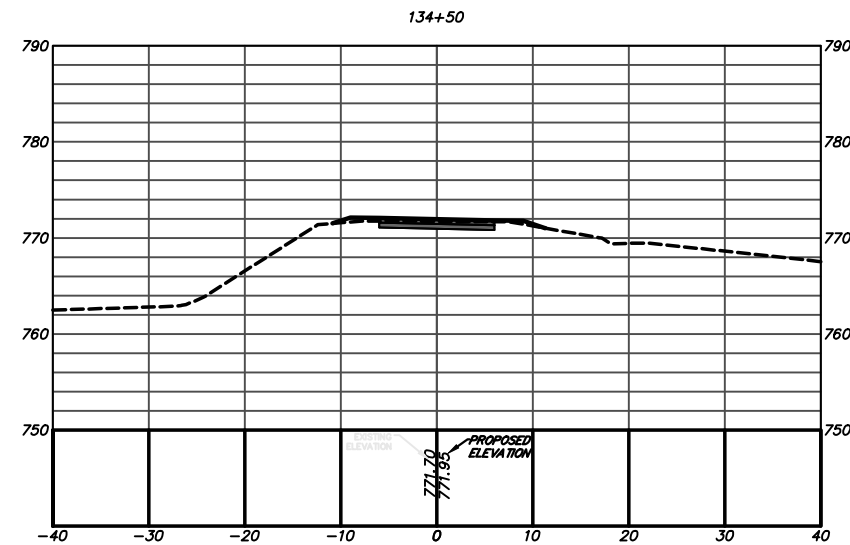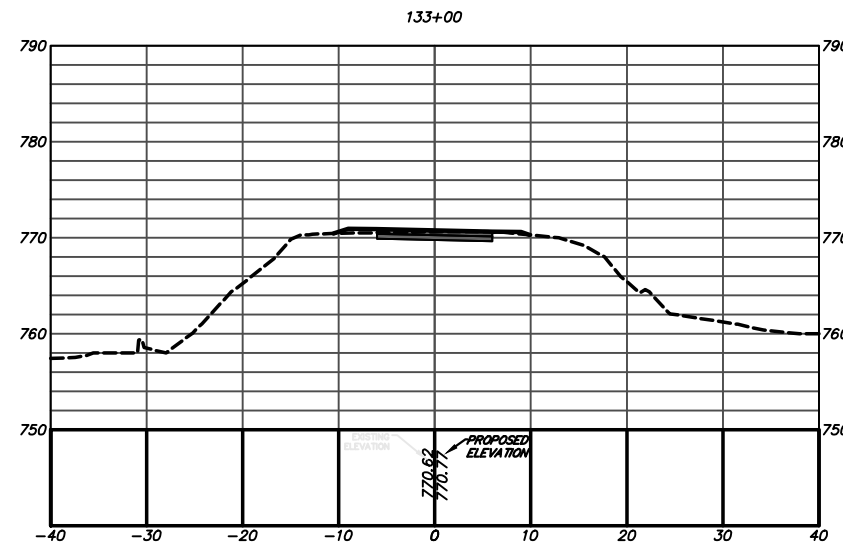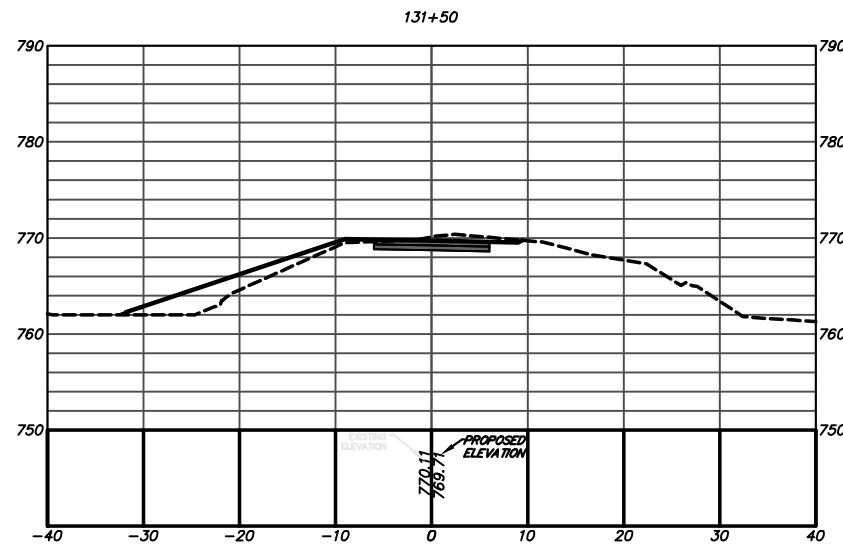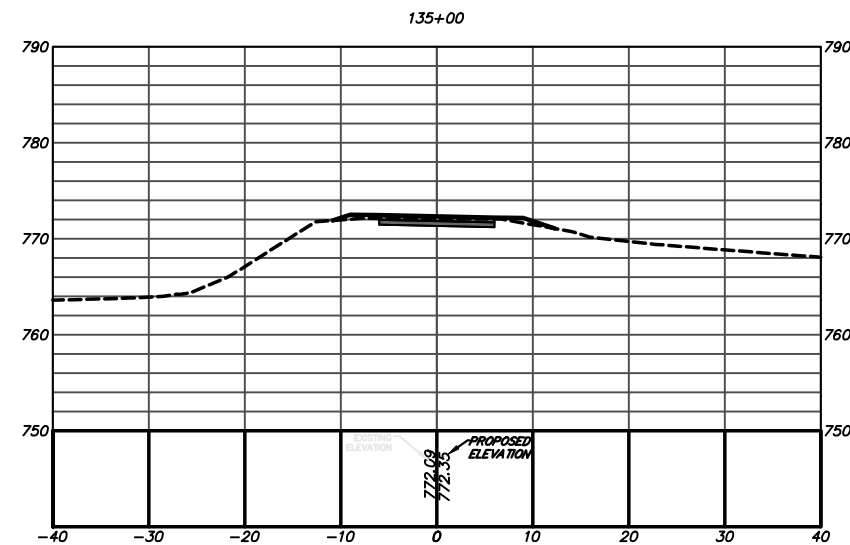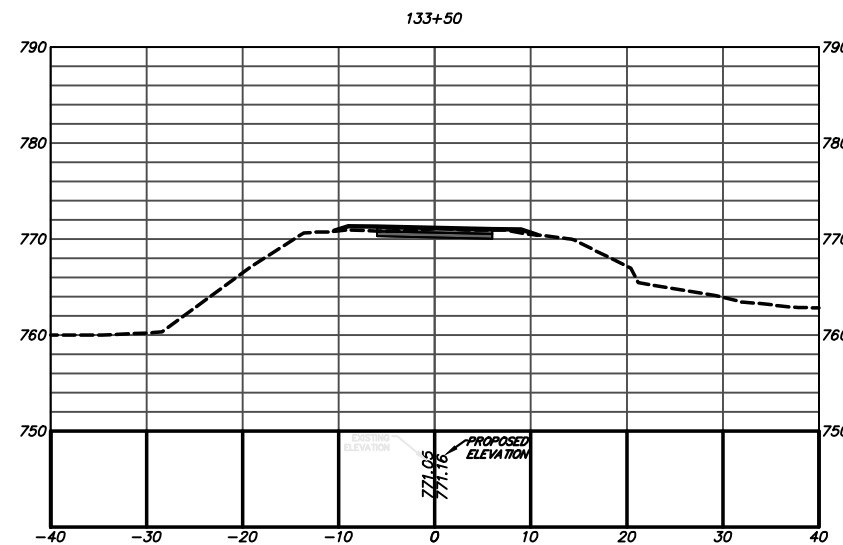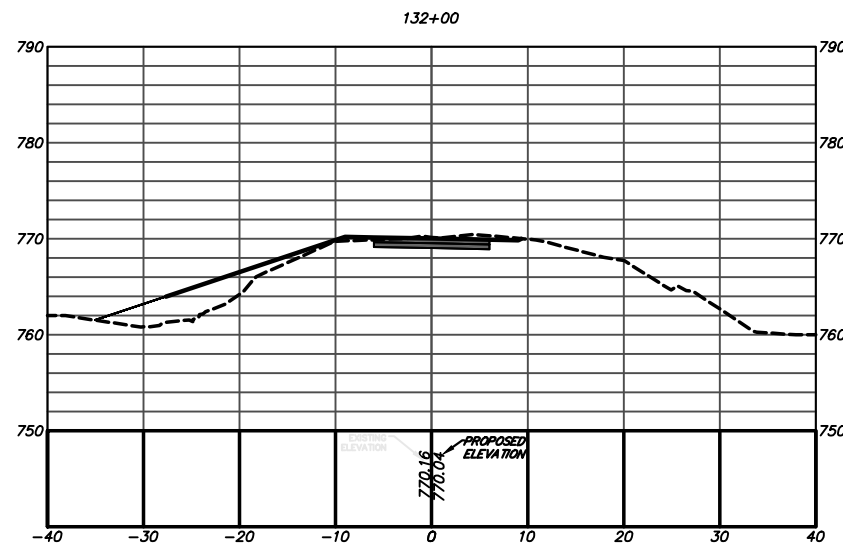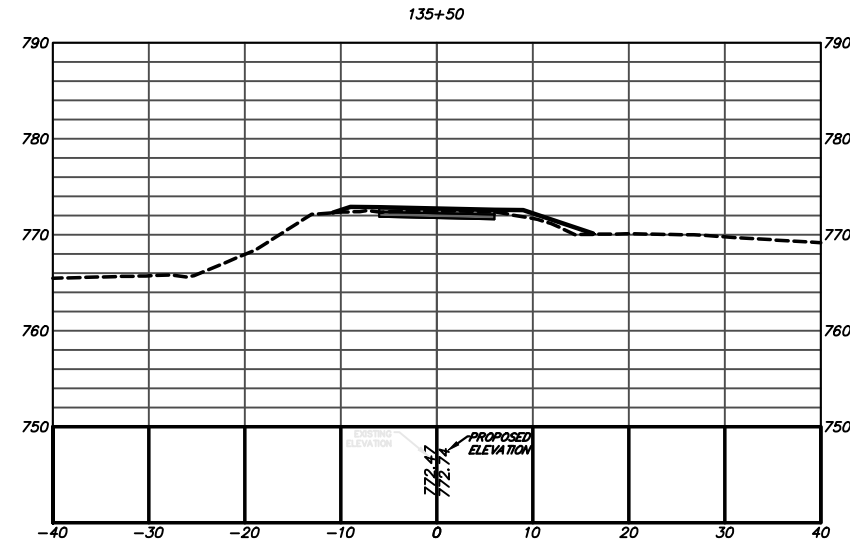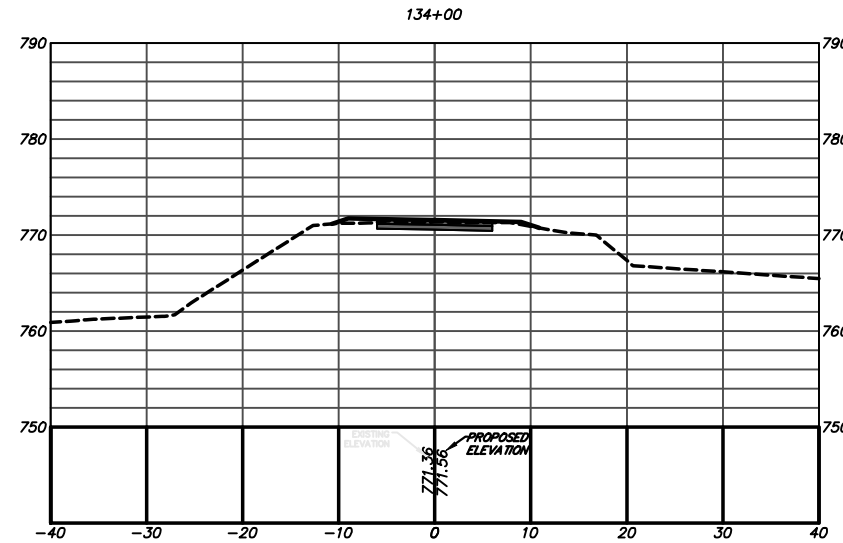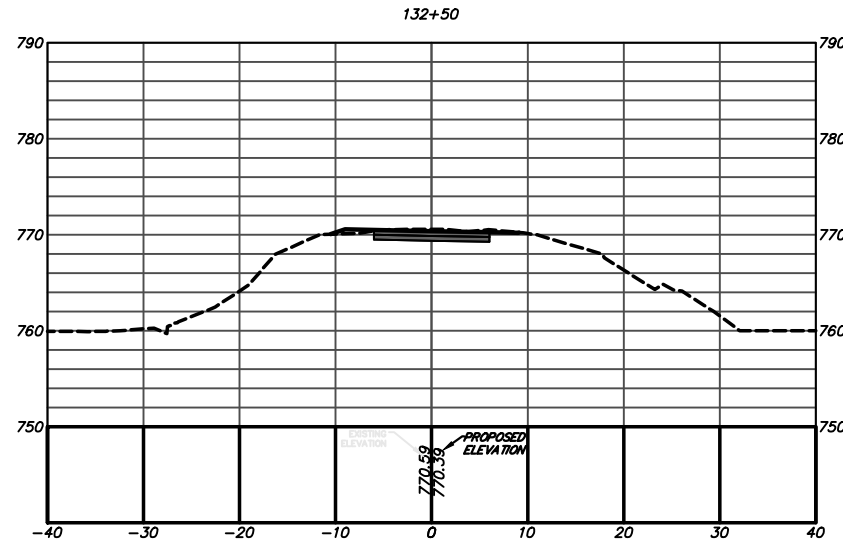


Alfred Benesch & Company
1005 Broad Street, Suite 200
Augusta, GA 30901
P 706.722.4114
www.benesch.com

ATHENS-CLARKE
COUNTY, GA

SHEET TITLE:
CONSTRUCTION CROSS
SECTIONS










PROJECT NAME:
FIREFLY TRAIL
PHASE 3

 

PROJECT INFORMATION
JOB NO: 18009
DRAWN BY: BB
CHECKED BY: EH
DRAWING FILE: 18009E.DWG
DRAWING SCALE: 1" = 20'
ORIGINAL RELEASE DATE:
JUN 1, 2020

Sheet:
23-0030

REV. NO. DATE DESCRIPTION BLOCK

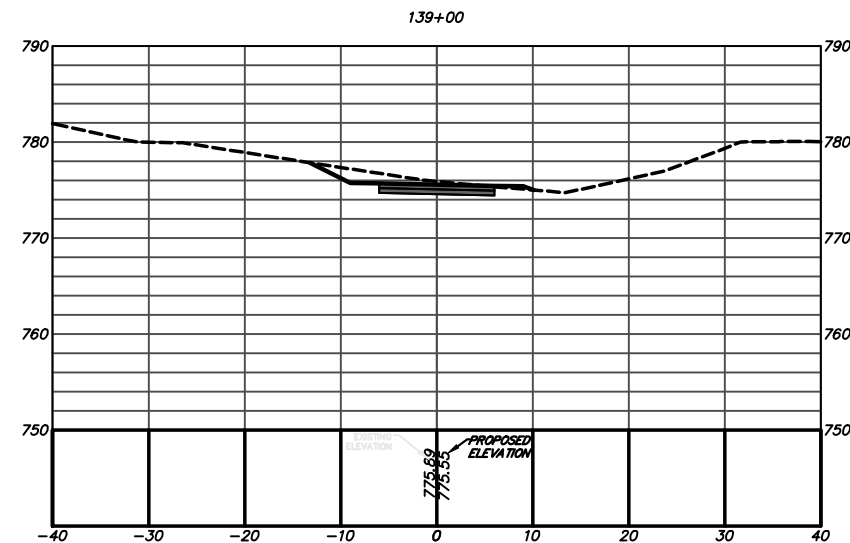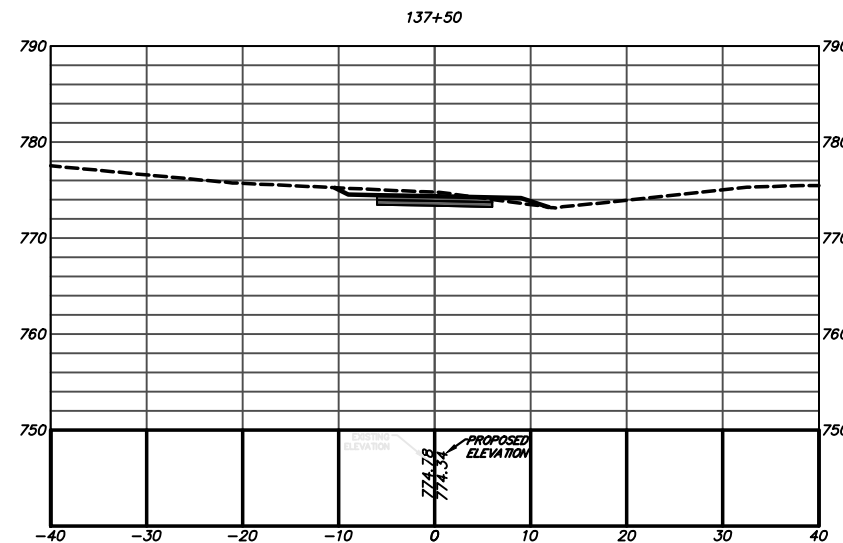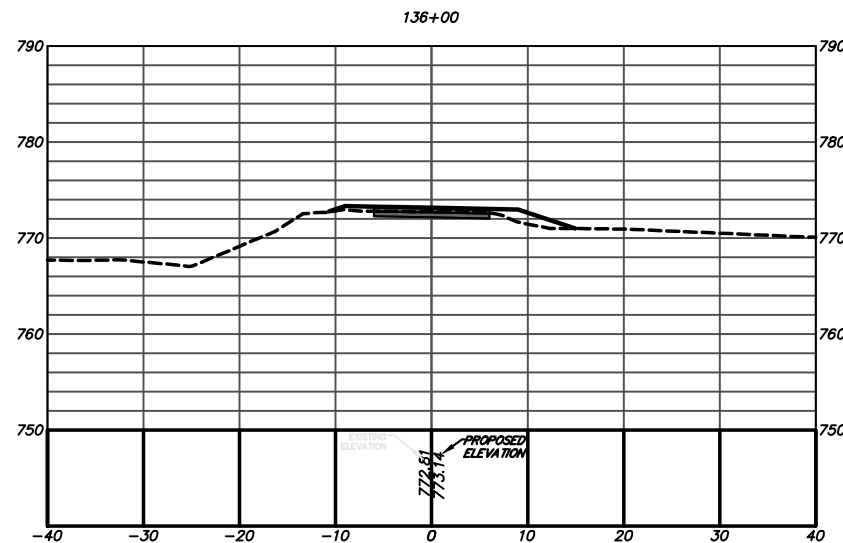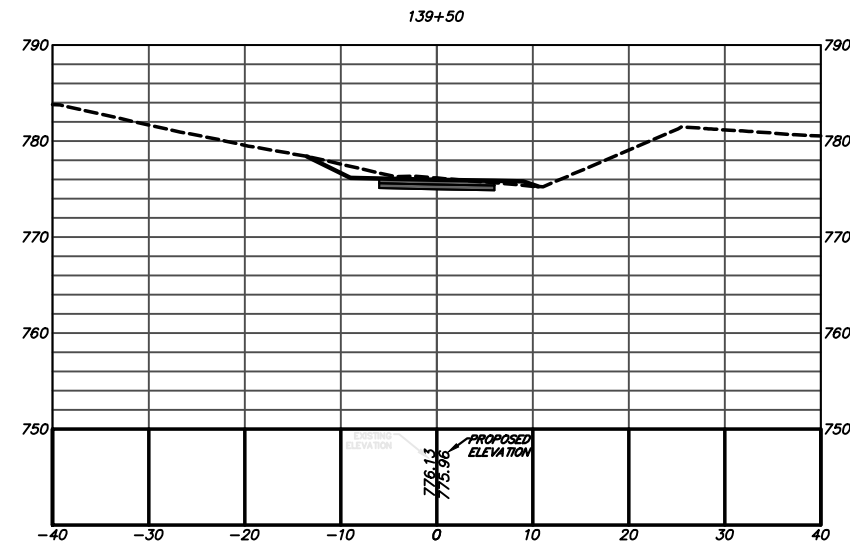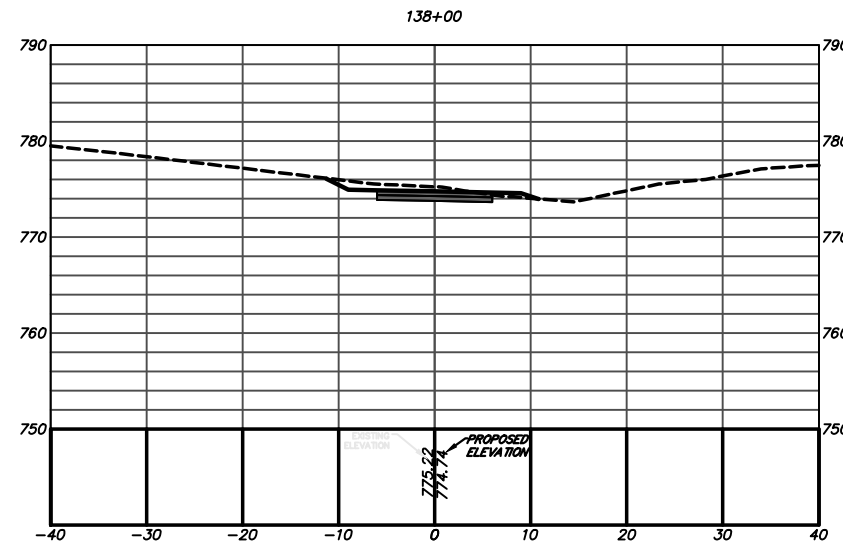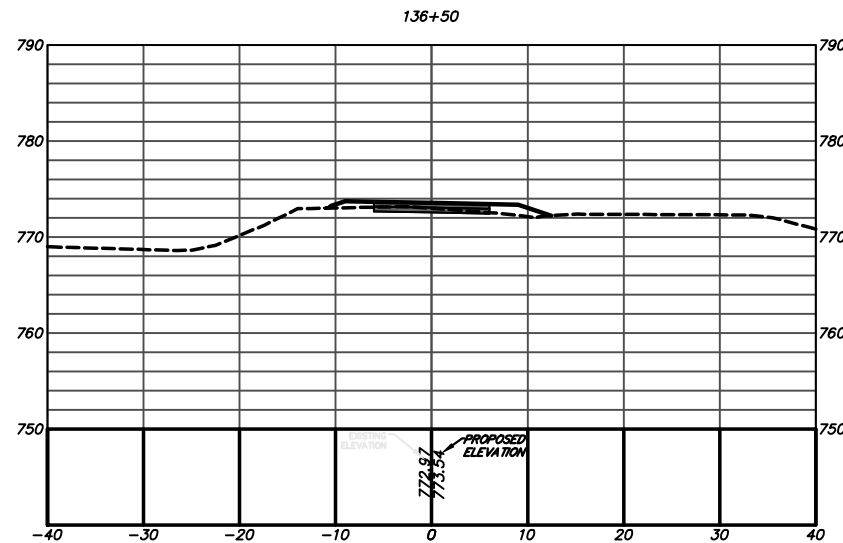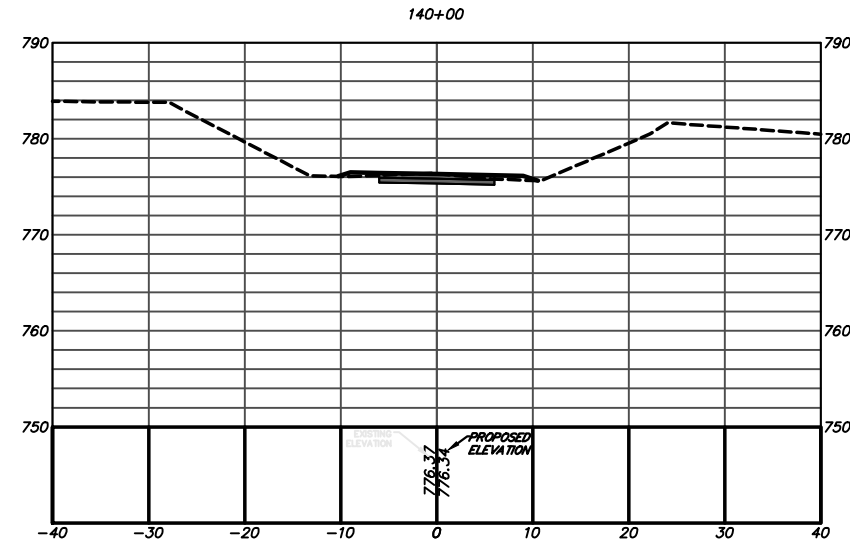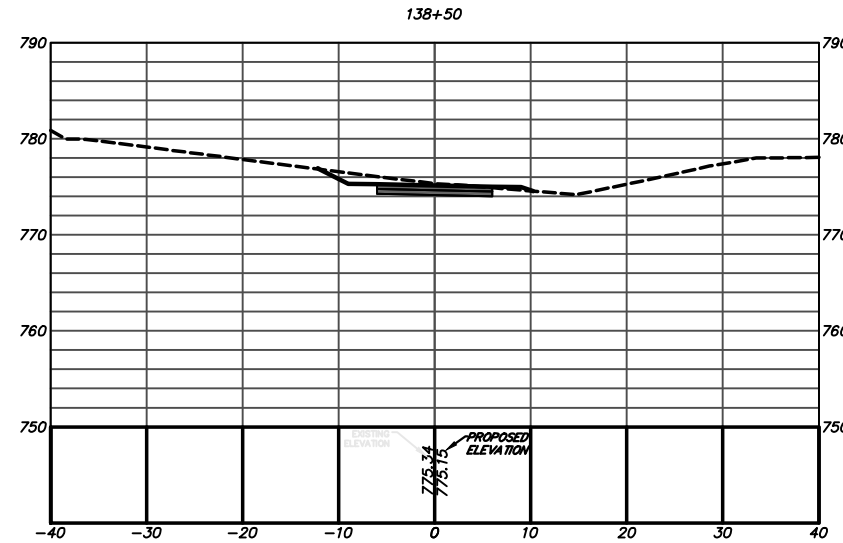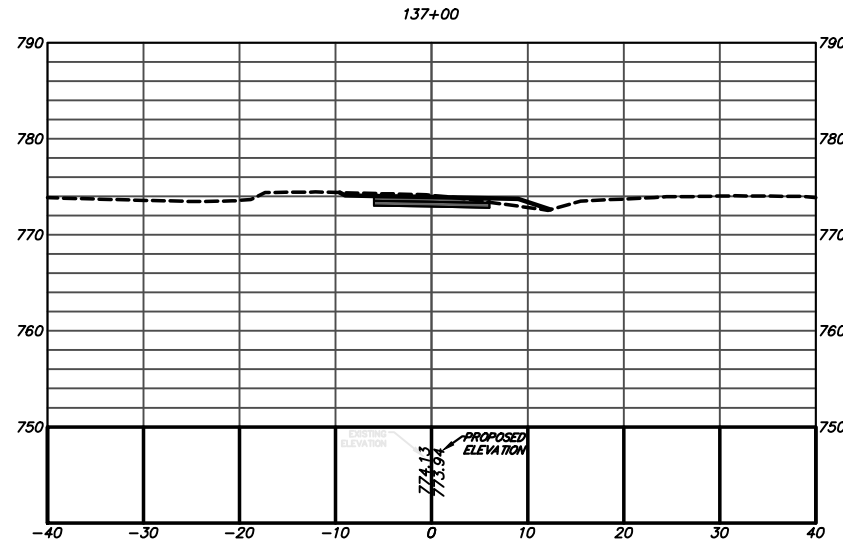


Alfred Benesch & Company
1005 Broad Street, Suite 200
Augusta, GA 30901
P 706.722.4114
www.benesch.com

ATHENS-CLARKE
COUNTY, GA

SHEET TITLE:
CONSTRUCTION CROSS
SECTIONS










PROJECT NAME:
FIREFLY TRAIL
PHASE 3

 

PROJECT INFORMATION
JOB NO: 18009
DRAWN BY: BB
CHECKED BY: EH
DRAWING FILE: 18009E.DWG
DRAWING SCALE: 1" = 20'
ORIGINAL RELEASE DATE:
JUN 1, 2020

Sheet:
23-0031

REV. NO. DATE DESCRIPTION BLOCK

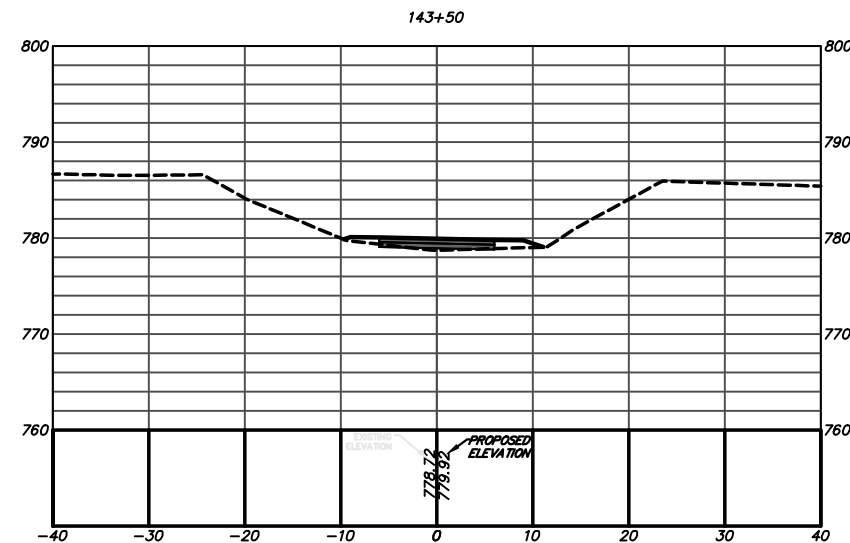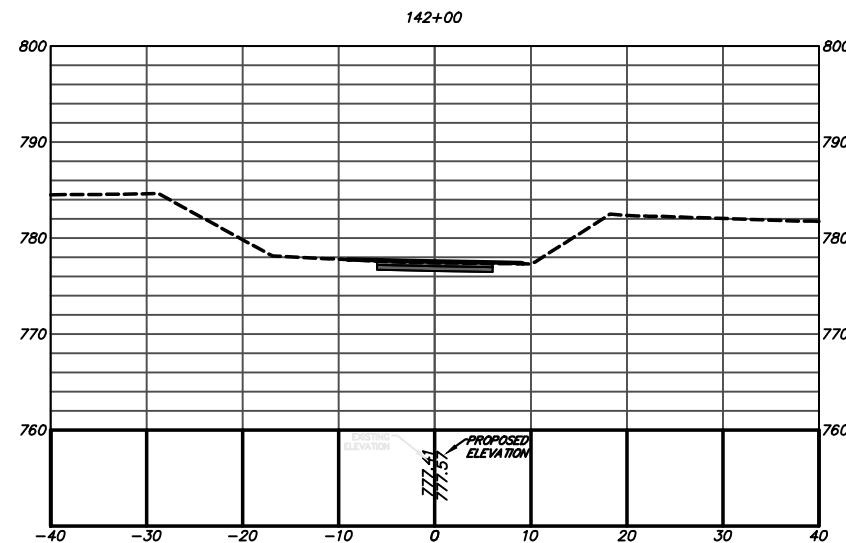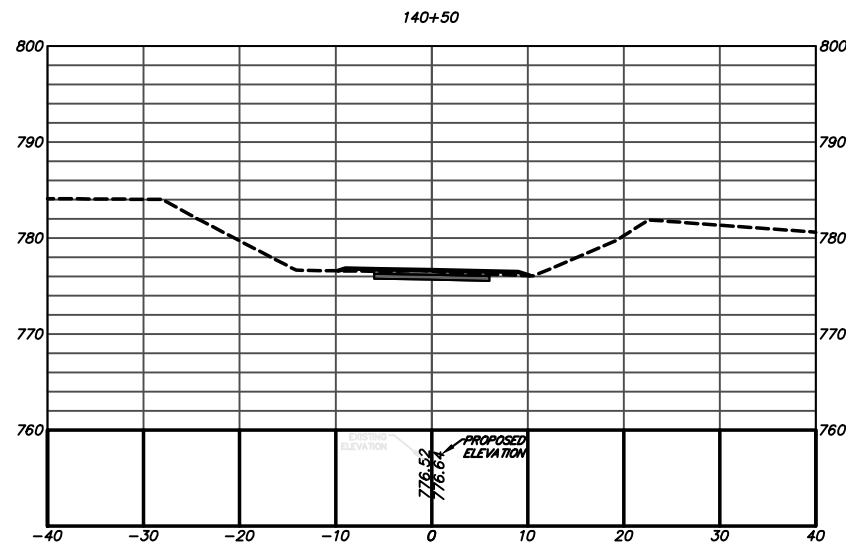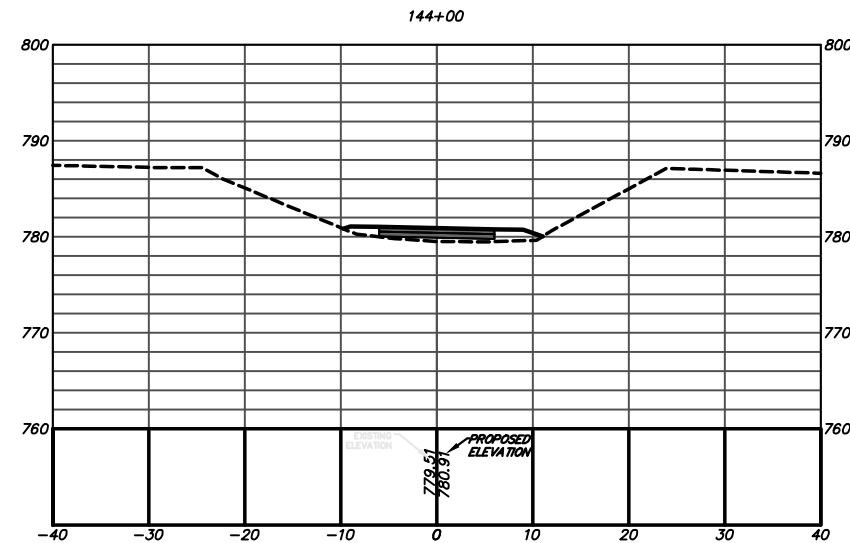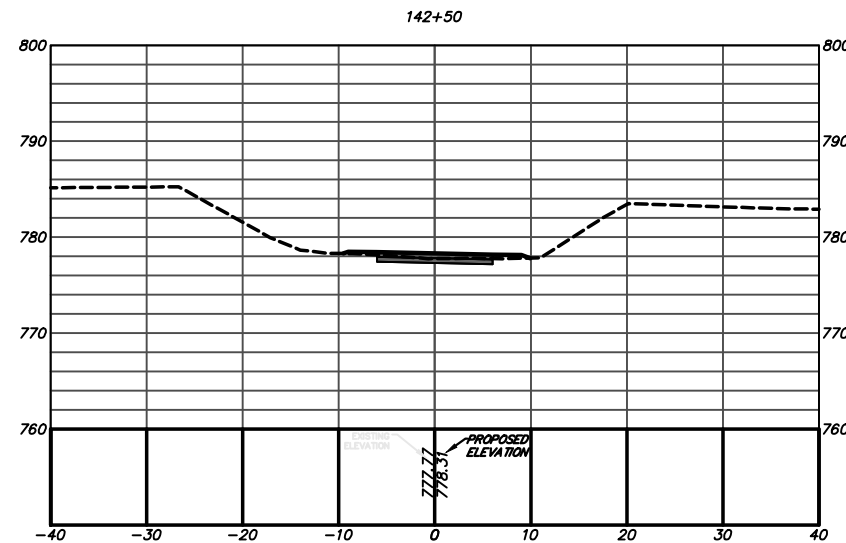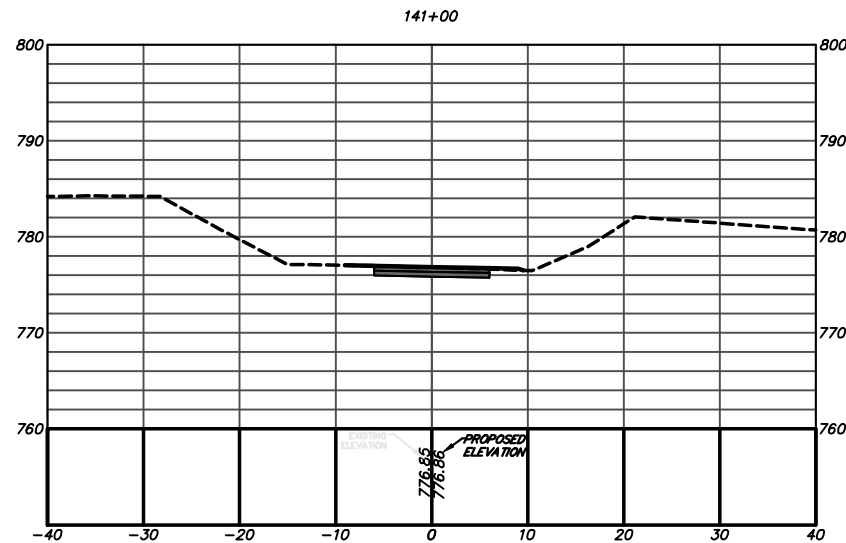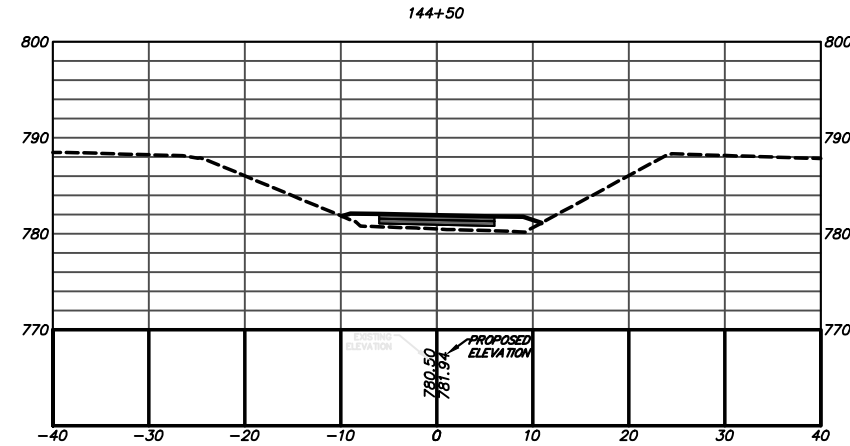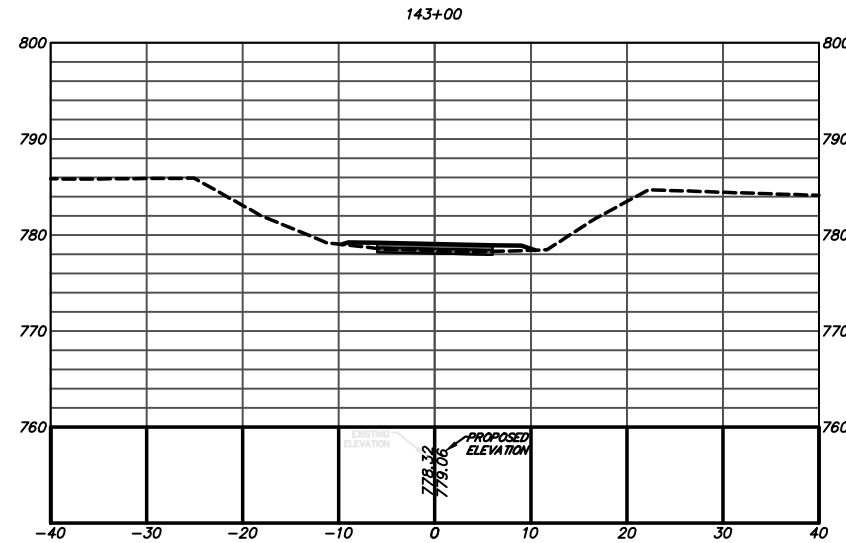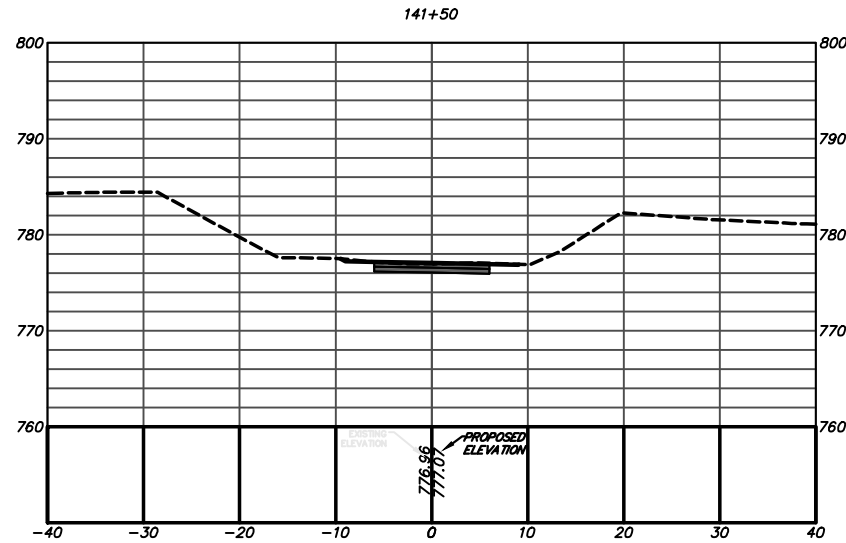


Alfred Benesch & Company
1005 Broad Street, Suite 200
Augusta, GA 30901
P 706.722.4114
www.benesch.com

ATHENS-CLARKE
COUNTY, GA

SHEET TITLE:
CONSTRUCTION CROSS
SECTIONS










PROJECT NAME:
FIREFLY TRAIL
PHASE 3

 

PROJECT INFORMATION
JOB NO: 18009
DRAWN BY: BB
CHECKED BY: EH
DRAWING FILE: 18009E.DWG
DRAWING SCALE: 1" = 20'
ORIGINAL RELEASE DATE:
JUN 1, 2020

Sheet:
23-0032


REV. NO. DATE DESCRIPTION BLOCK

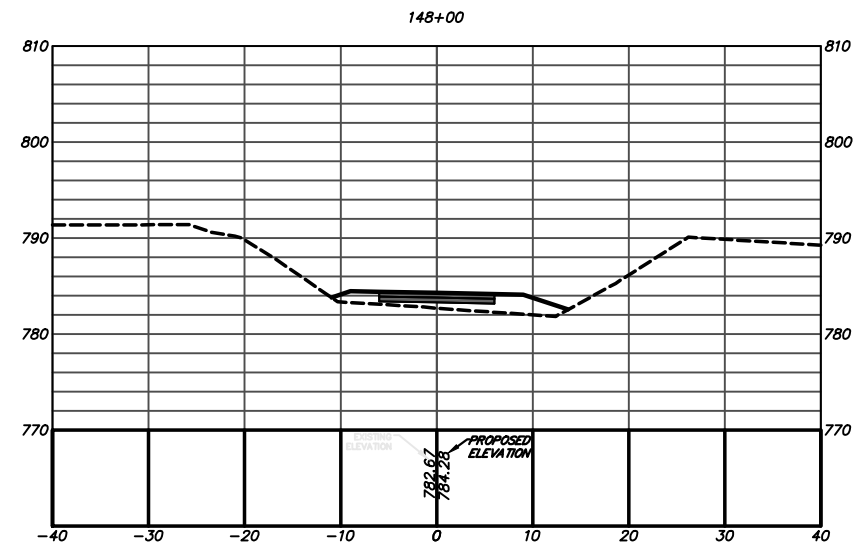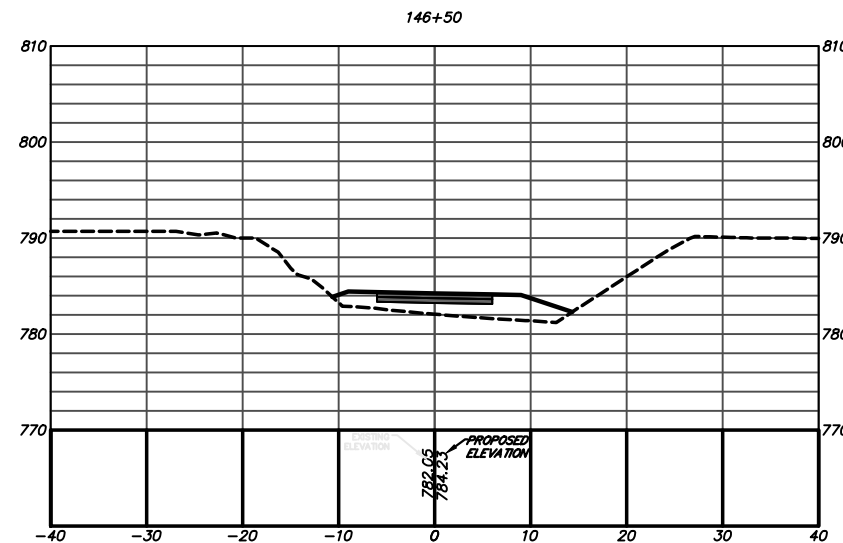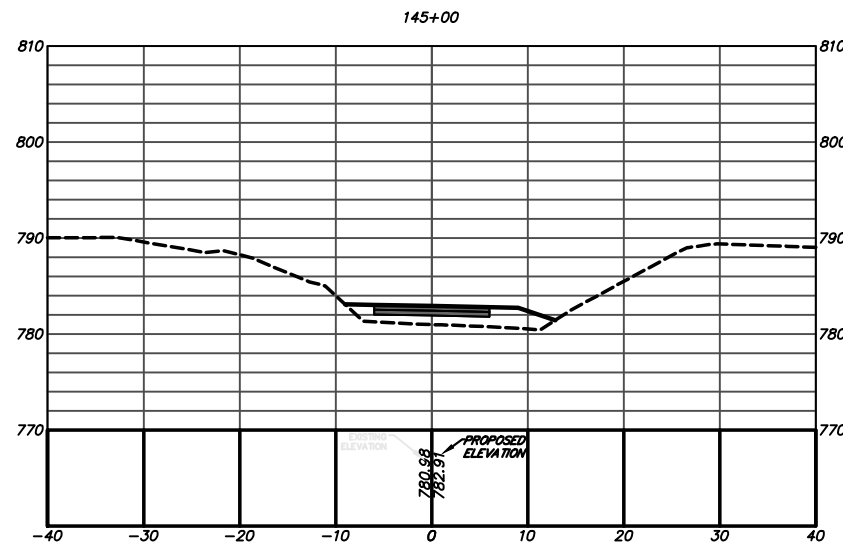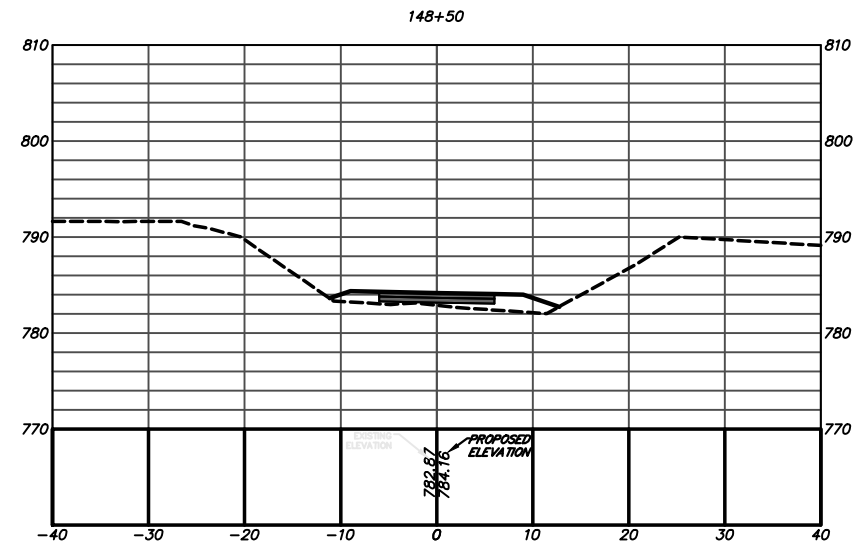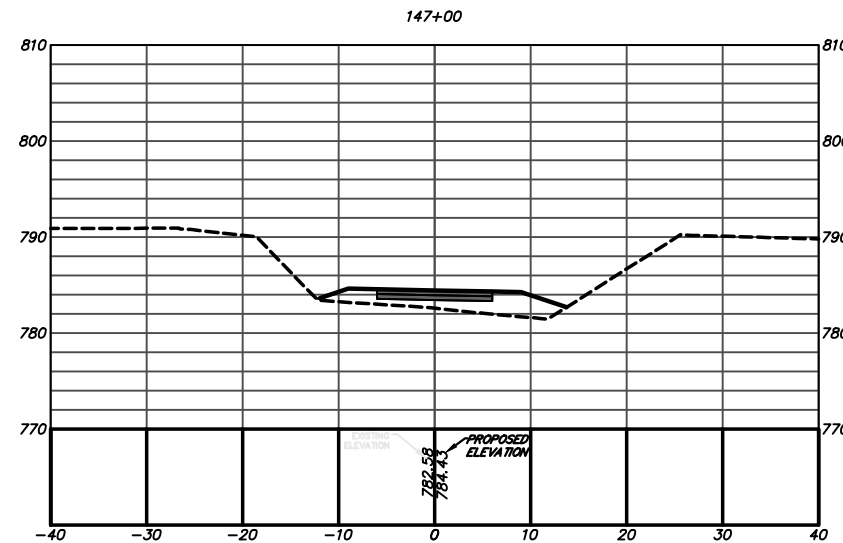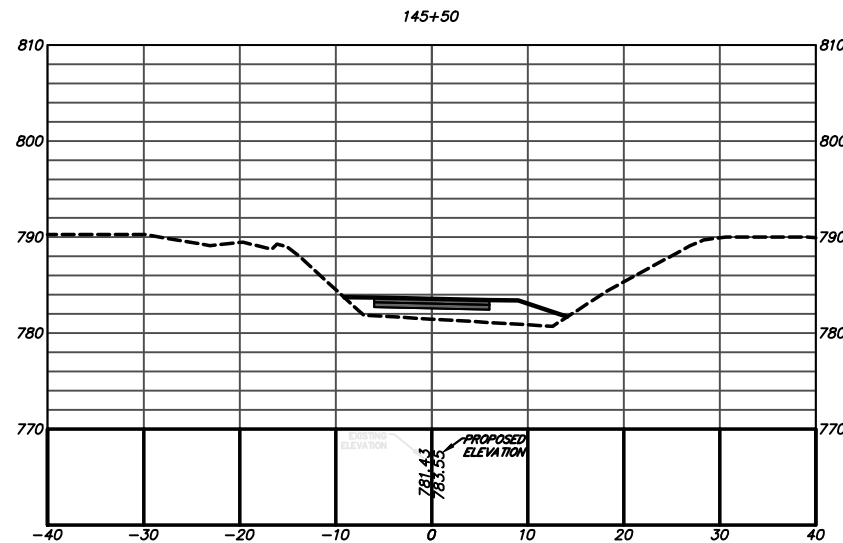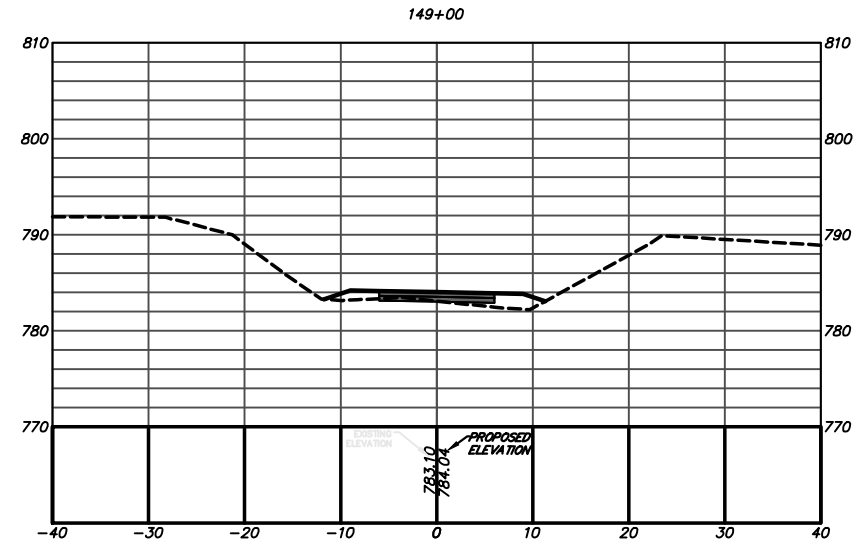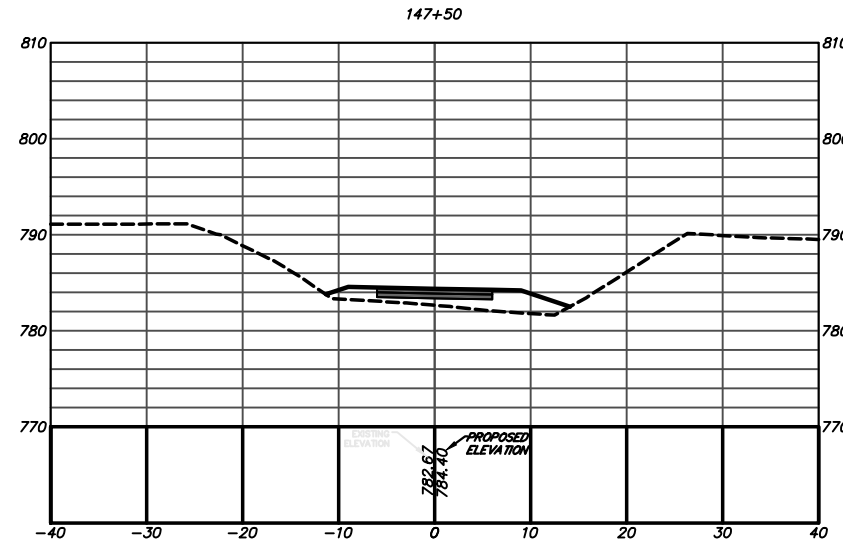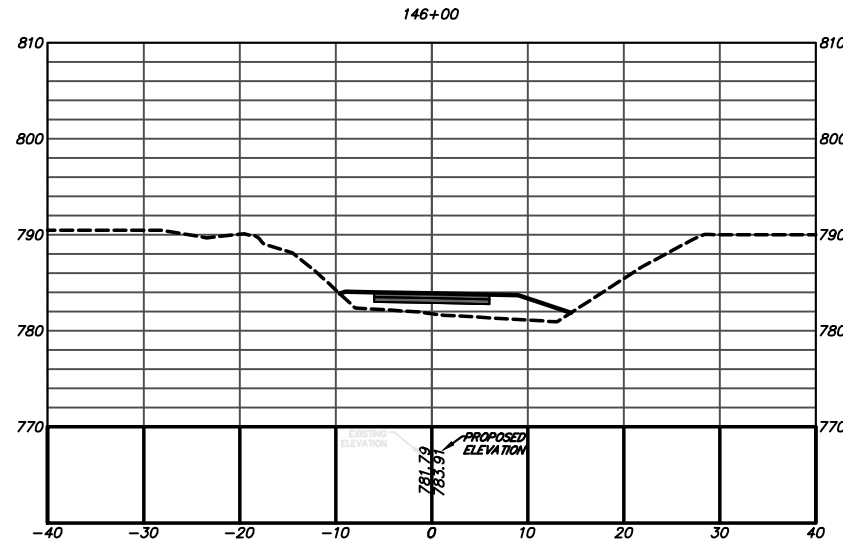

ATHENS-CLARKE
COUNTY, GA

SHEET TITLE:
CONSTRUCTION CROSS
SECTIONS










PROJECT NAME:
FIREFLY TRAIL
PHASE 3

 

PROJECT INFORMATION
JOB NO: 18009
DRAWN BY: BB
CHECKED BY: EH
DRAWING FILE: 18009E.DWG
DRAWING SCALE: 1" = 20'
ORIGINAL RELEASE DATE:
JUN 1, 2020

Sheet:
23-0033

REV. NO. DATE DESCRIPTION BLOCK

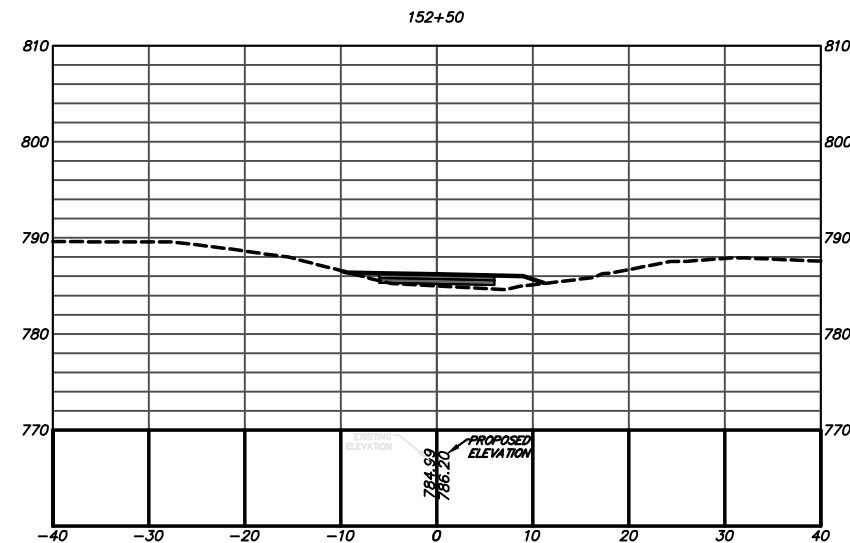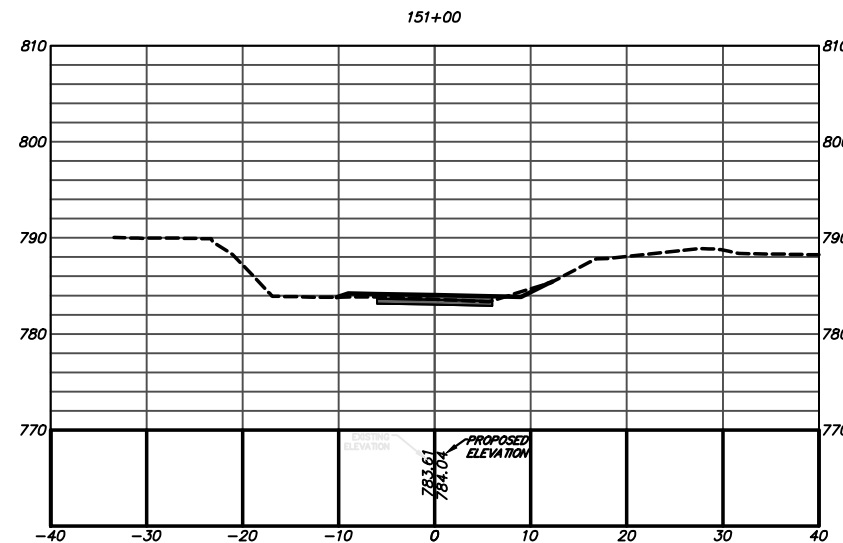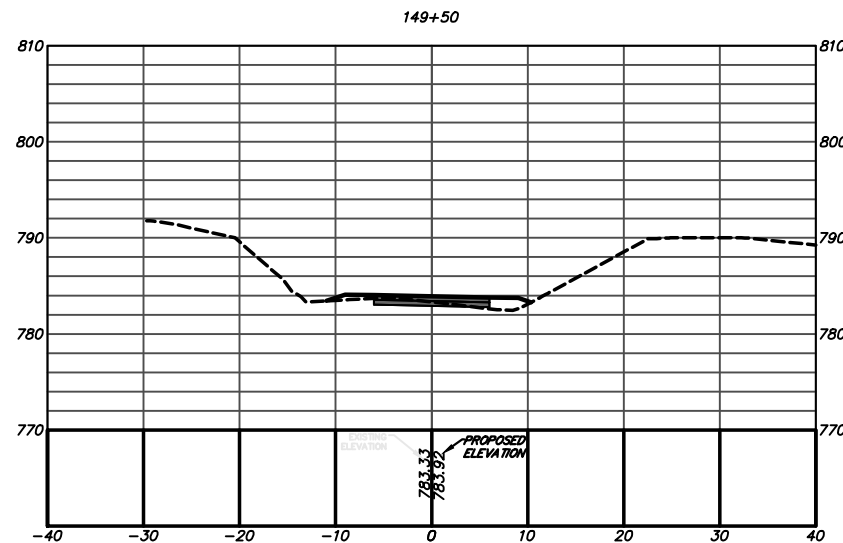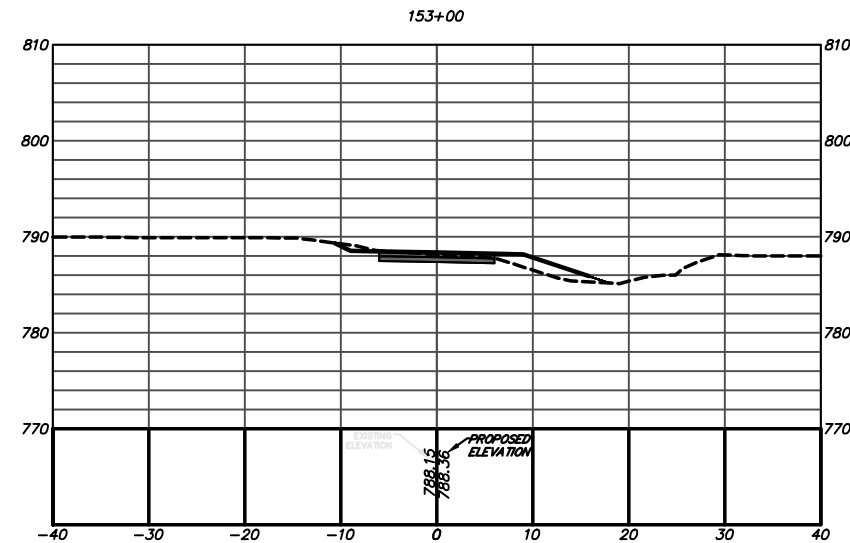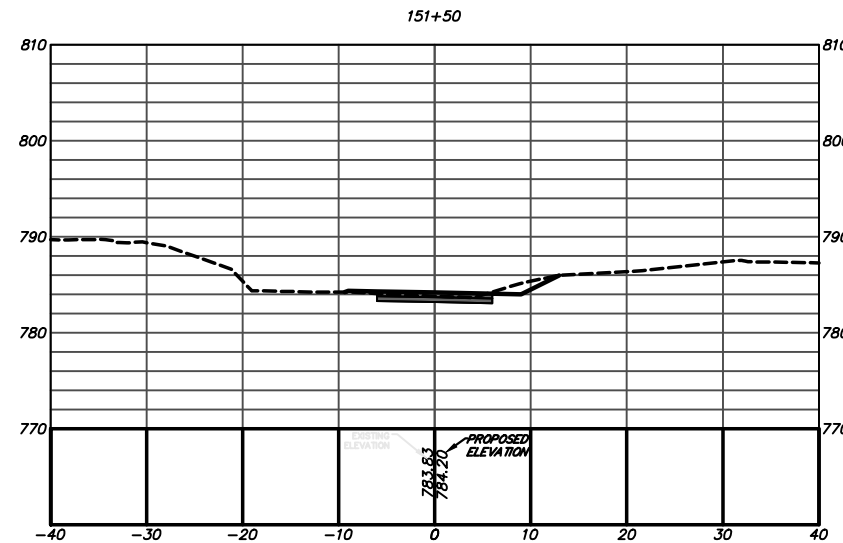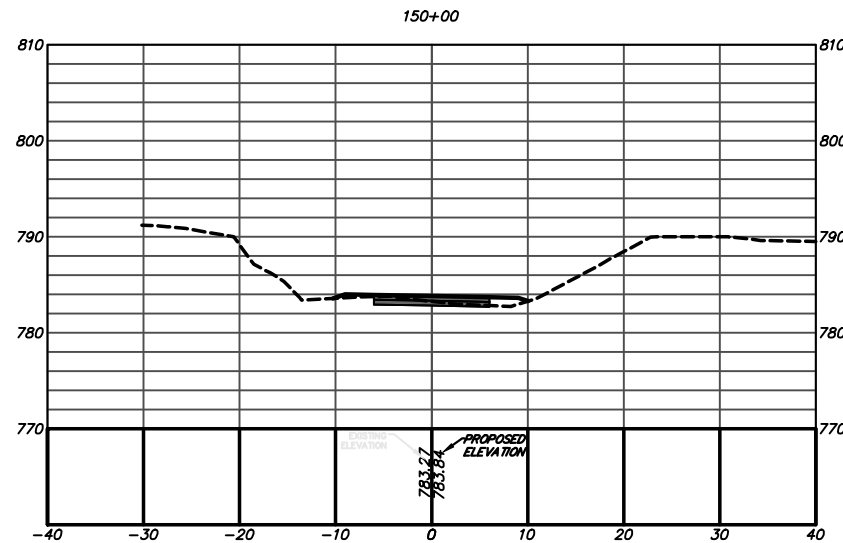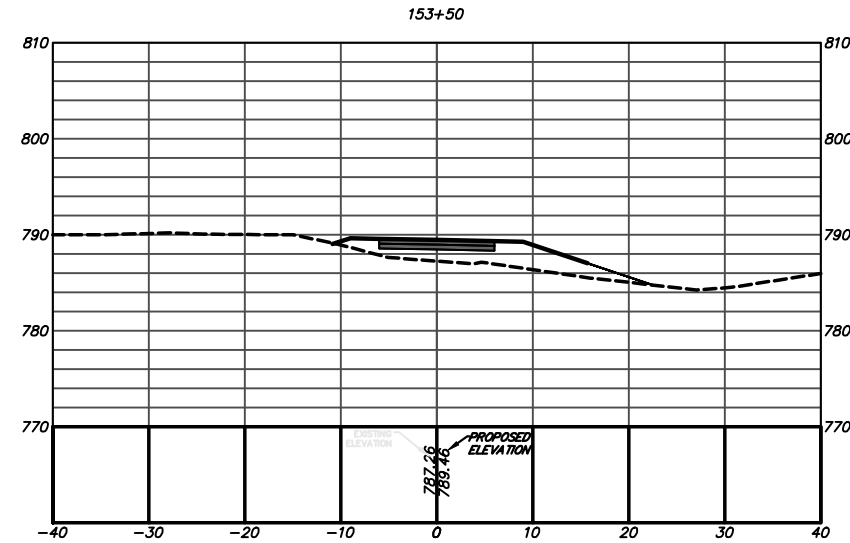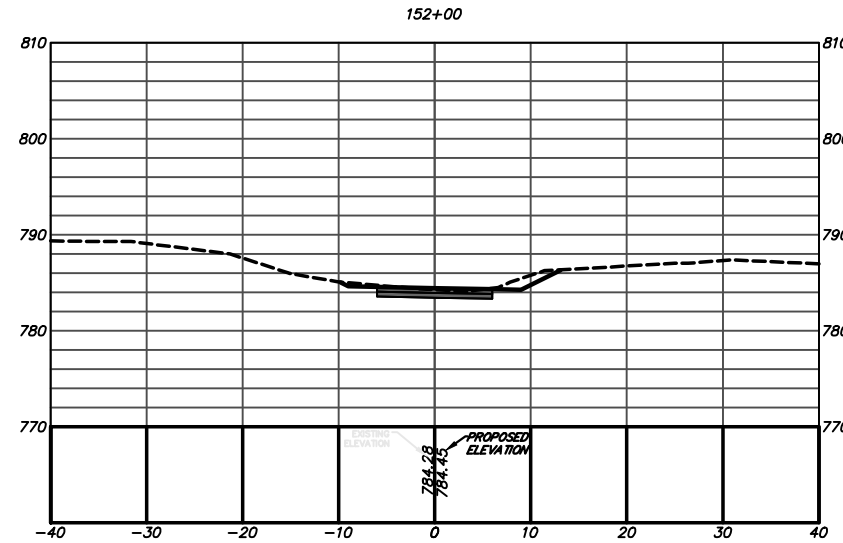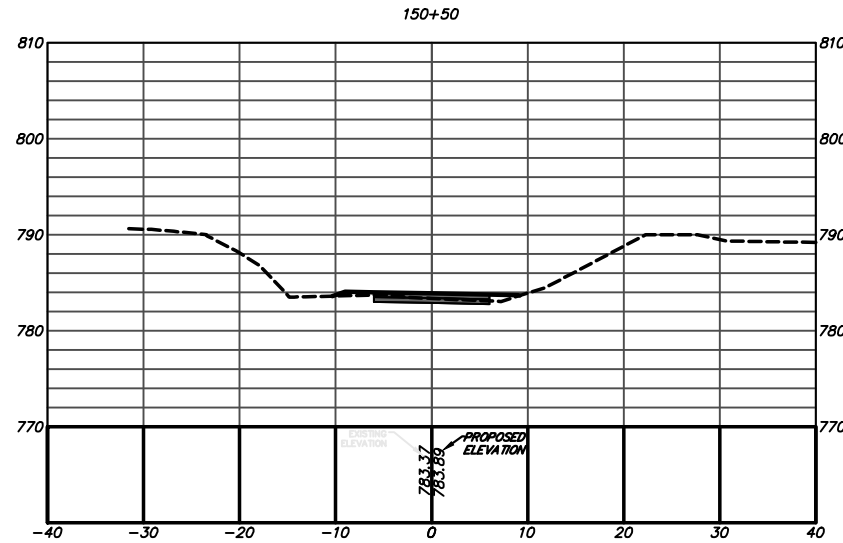


Alfred Benesch & Company
1005 Broad Street, Suite 200
Augusta, GA 30901
P 706.722.4114
www.benesch.com

ATHENS-CLARKE
COUNTY, GA

SHEET TITLE:
CONSTRUCTION CROSS
SECTIONS

PROJECT NAME:
FIREFLY TRAIL
PHASE 3









 


PROJECT INFORMATION

JOB NO: 18009
DRAWN BY: BB
CHECKED BY: EH
DRAWING FILE: 18009E.DWG
DRAWING SCALE: 1" = 20'
ORIGINAL RELEASE DATE:
JUN 1, 2020

Sheet:
23-0034

REVISION BLOCK

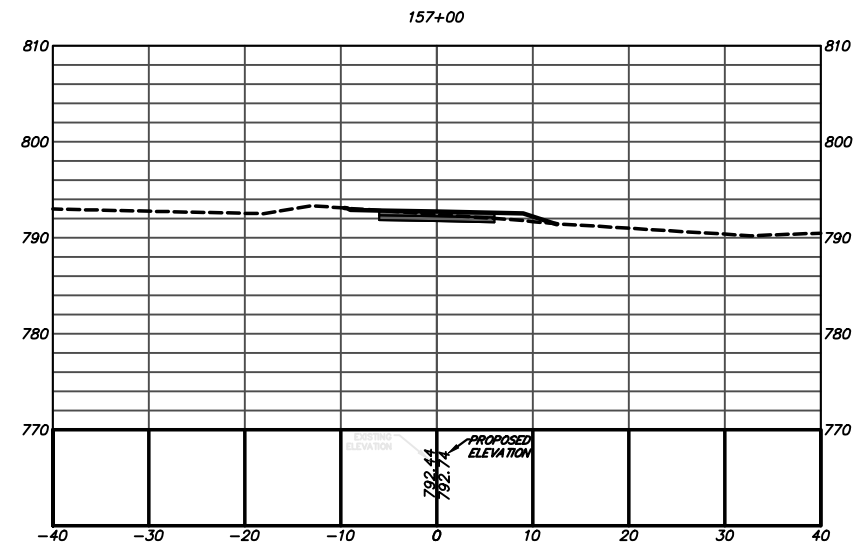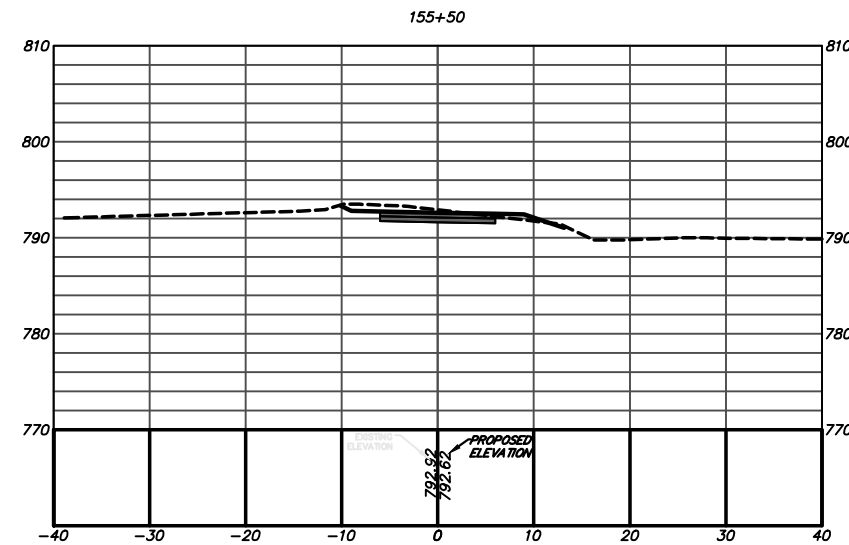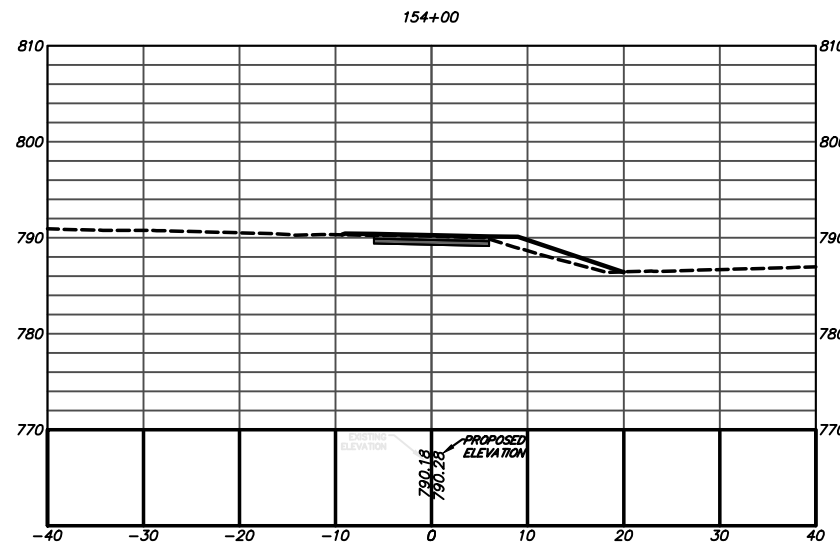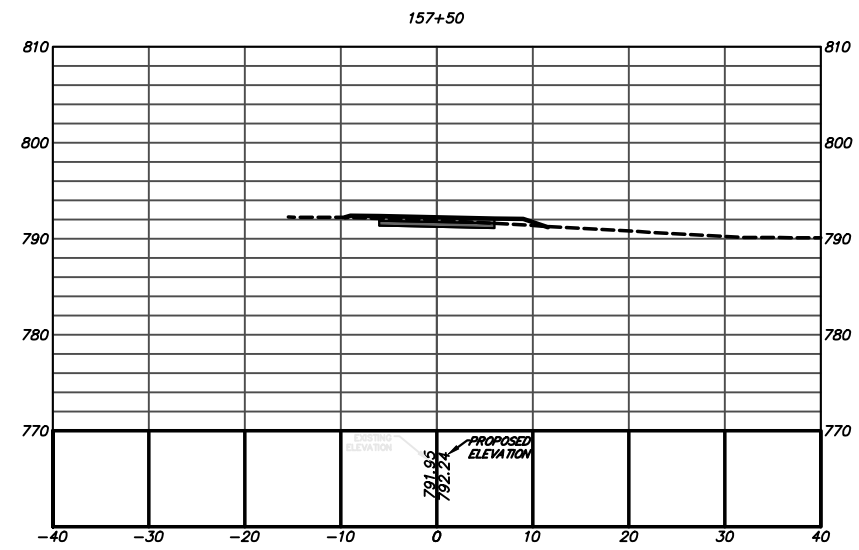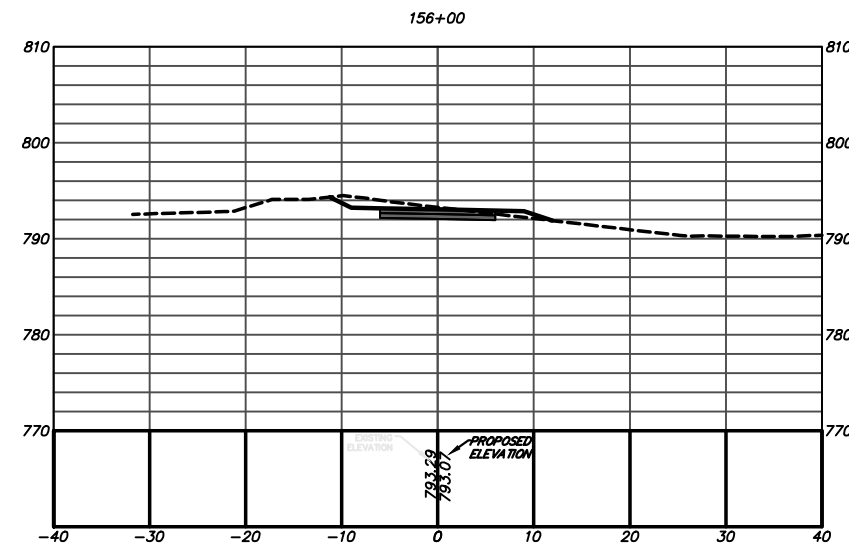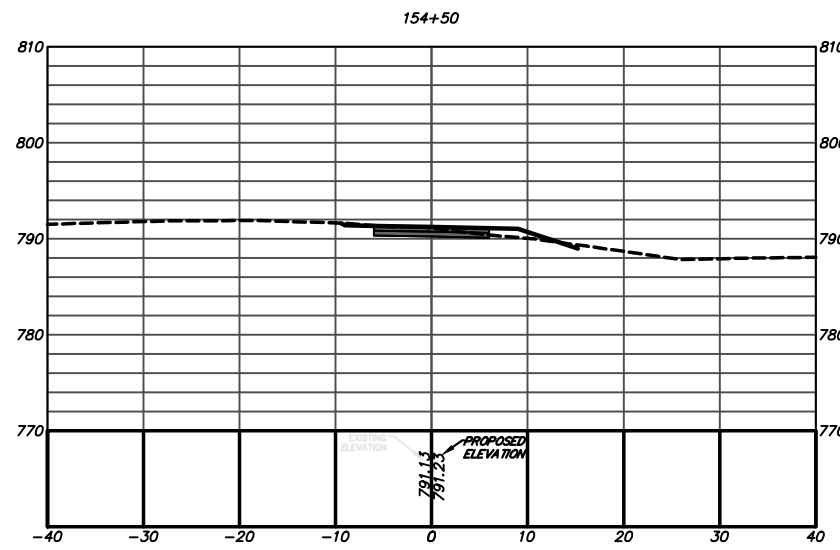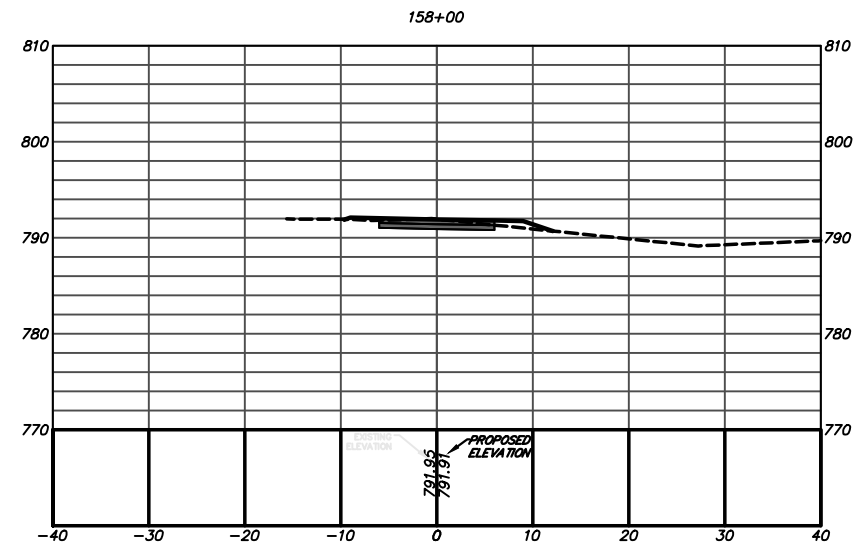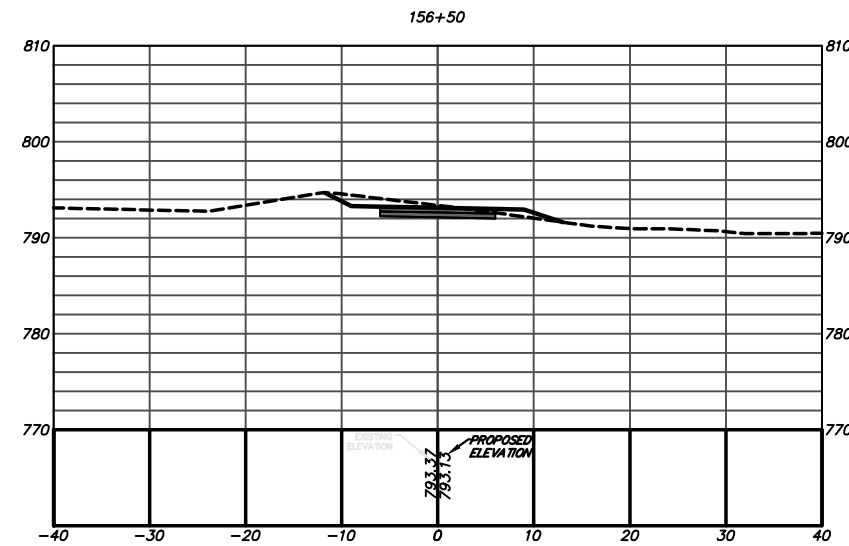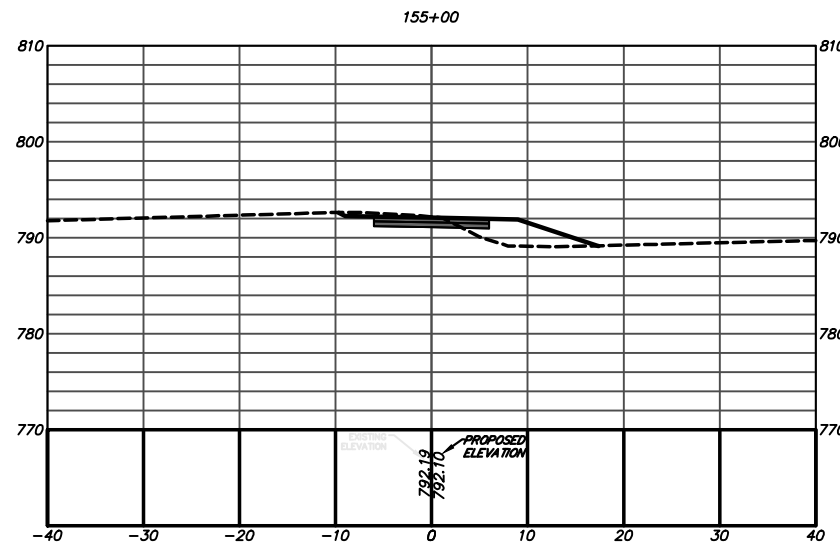

Alfred Benesch & Company
1005 Broad Street, Suite 200
Augusta, GA 30901
P 706.722.4114
www.benesch.com


[illegible]

**ATHENS-CLARKE
COUNTY, GA**

SHEET TITLE:

**CONSTRUCTION CROSS
SECTIONS**

PROJECT NAME
FIREFLY TRAIL
PHASE 3

 

PROJECT INFORMATION

JOB NO: 18009

DRAWN BY: BB

CHECKED BY: EH










DRAWING FILE: 18009E.DWG

DRAWING SCALE: 1" = 20'

ORIGINAL RELEASE DATE:
JUN 1, 2020

Sheet:

23-0035

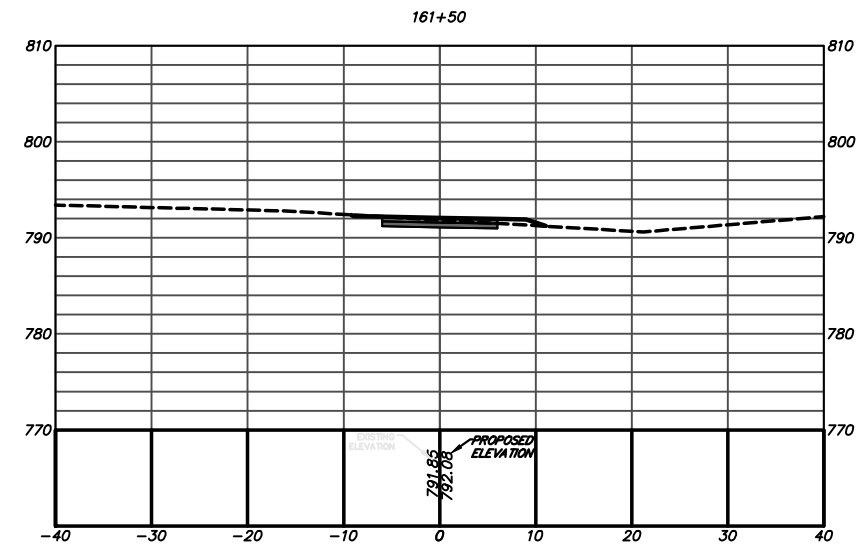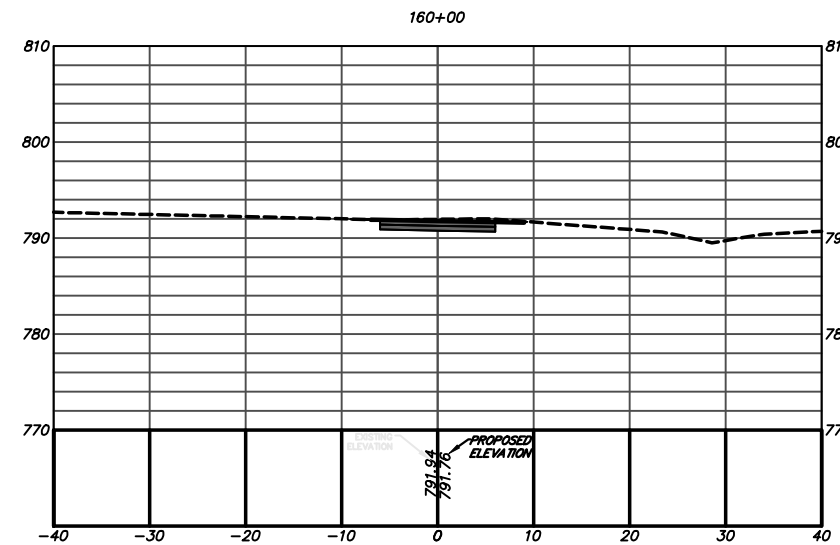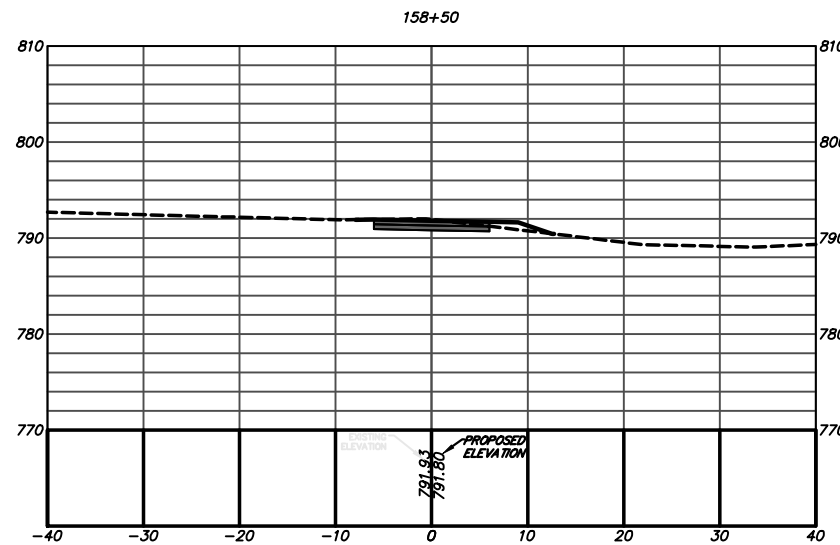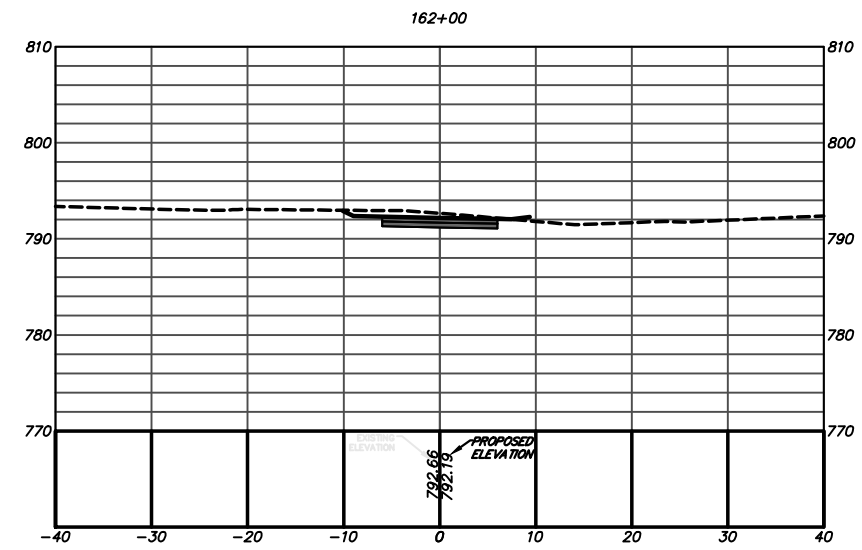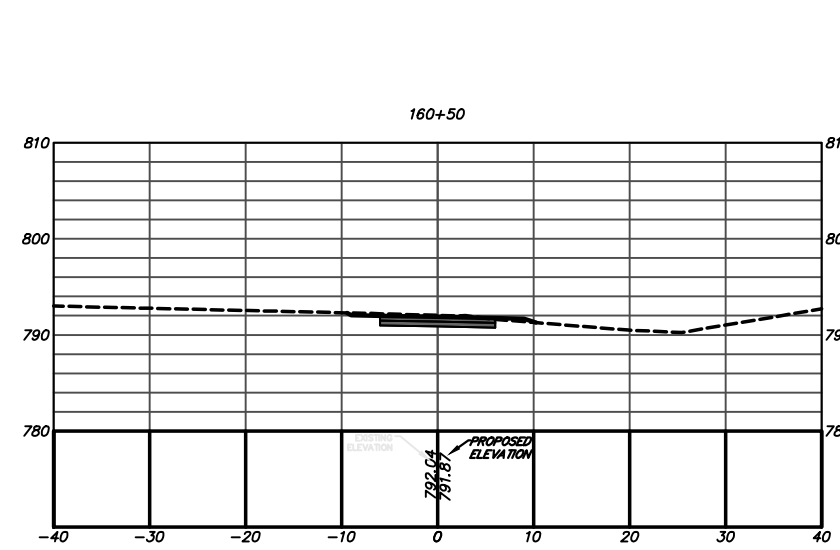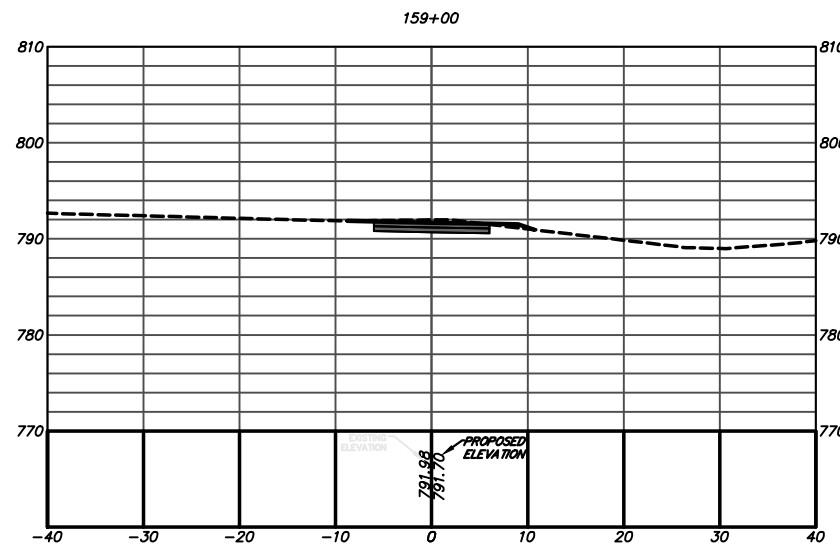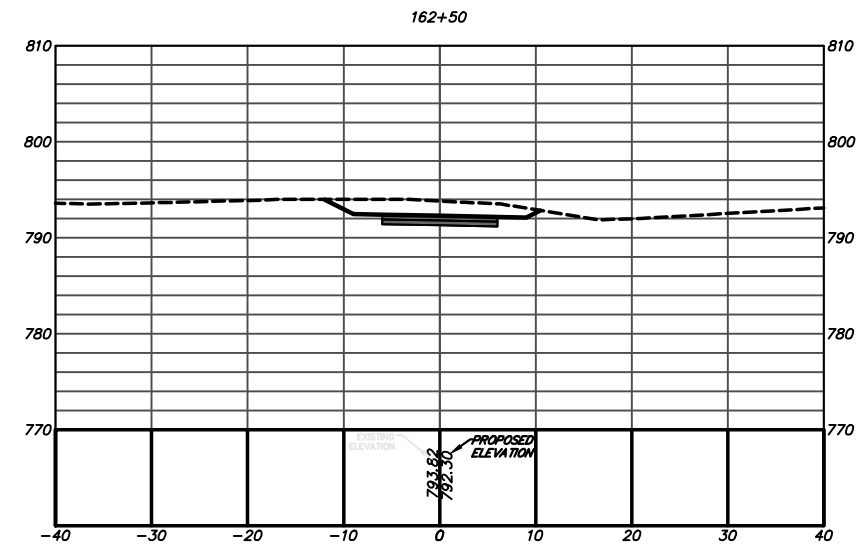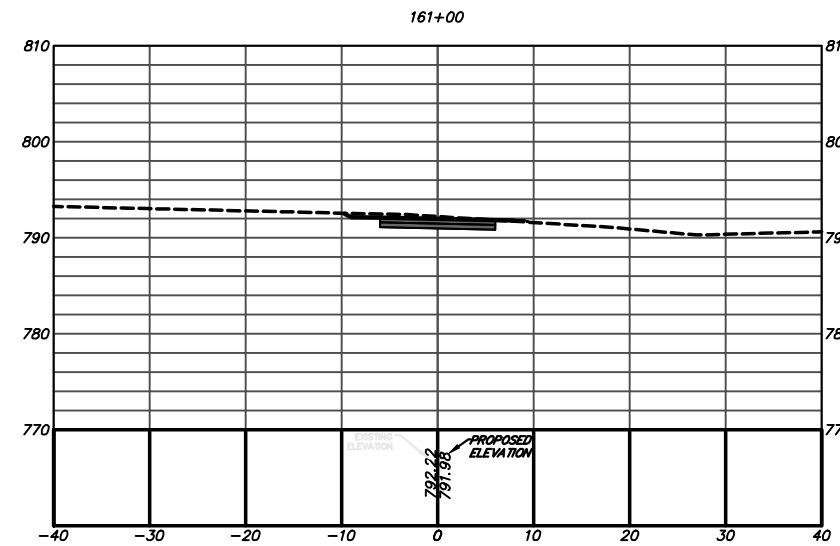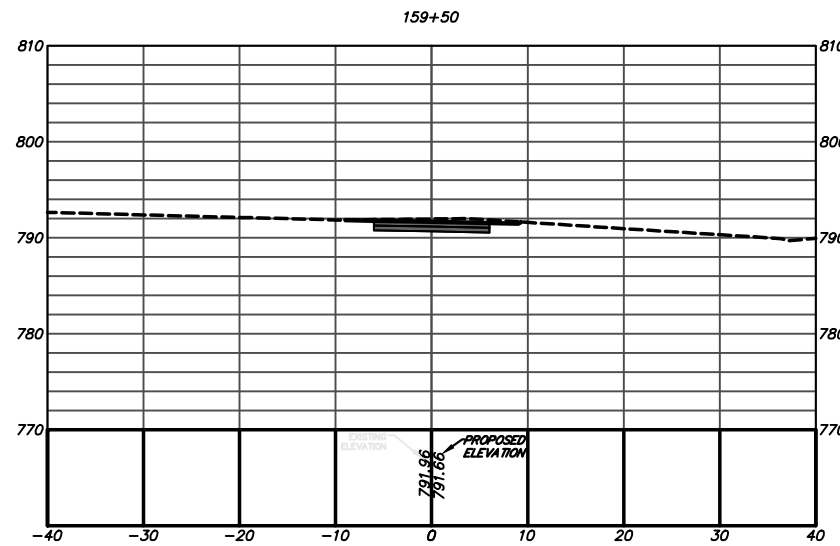

Allfred Benesch & Company
1005 Broad Street, Suite 2000
Augusta, GA 30901
P 706.722.4114
www.benesch.com


[illegible]

**ATHENS-CLARKE
COUNTY, GA**

SHEET TITLE:

**CONSTRUCTION CROSS
SECTIONS**

PROJECT NAME
FIREFLY TRAIL
PHASE 3

 

PROJECT INFORMATION

JOB NO: 18009

DRAWN BY: BB

CHECKED BY: EH

DRAWING FILE: 18009E.DWG










DRAWING SCALE: 1" = 20'

ORIGINAL RELEASE DATE:

JUN 1, 2020

Sheet:

23-0036

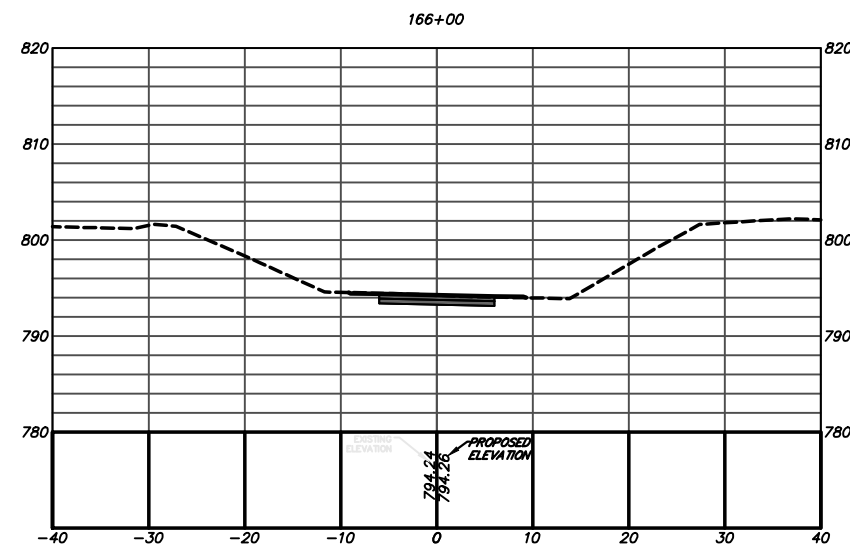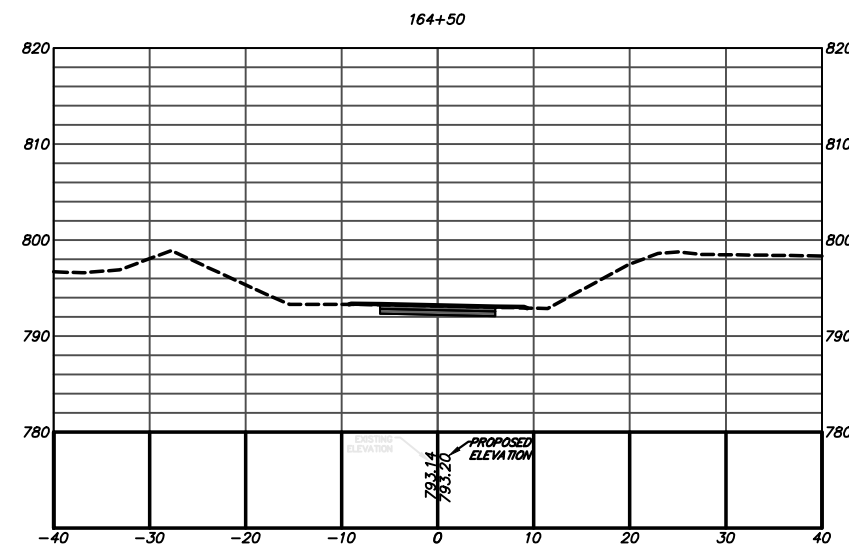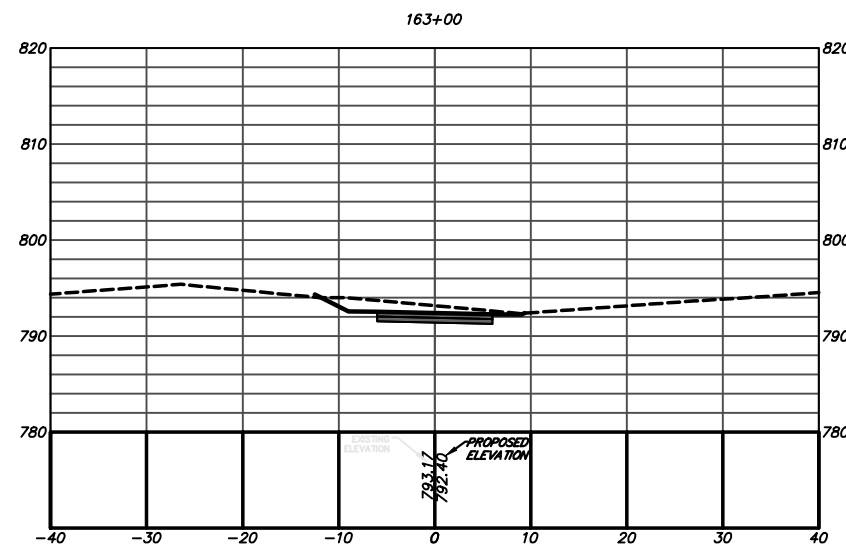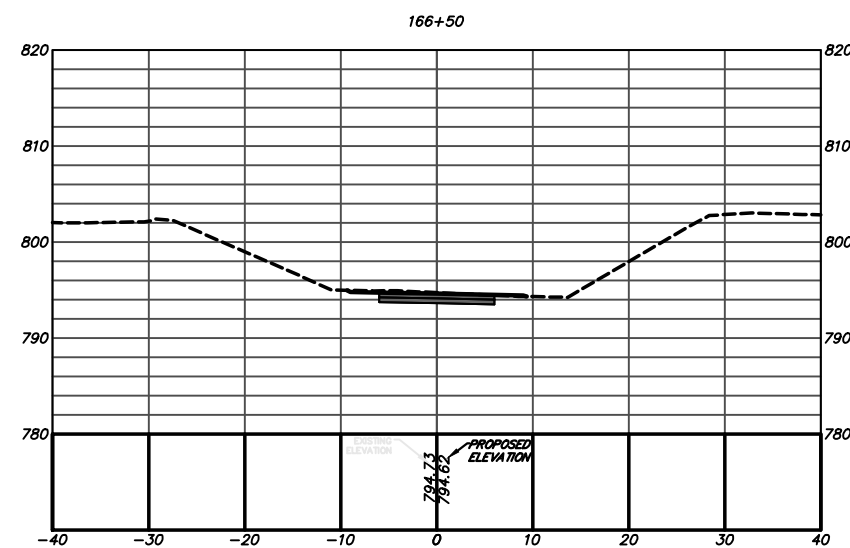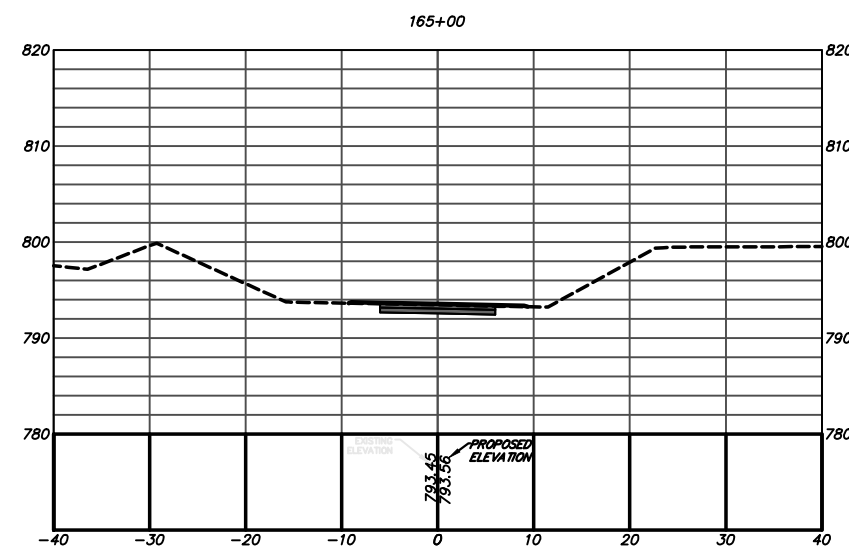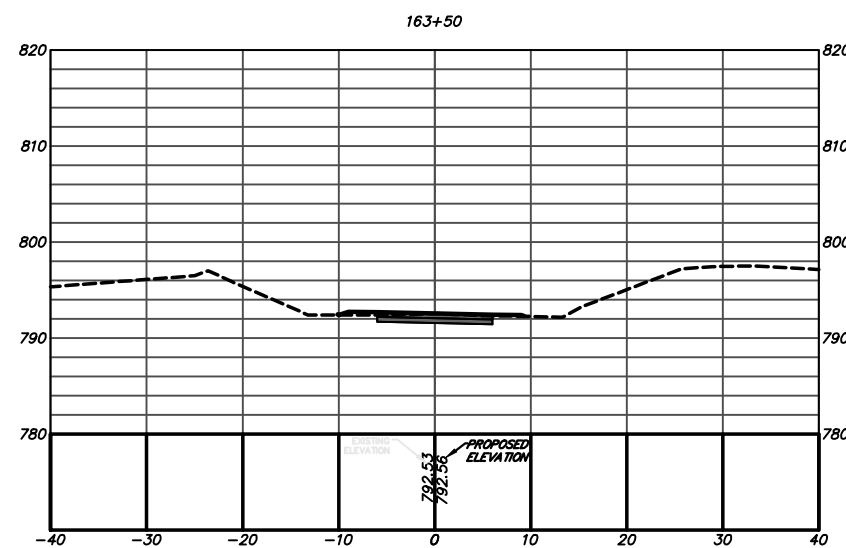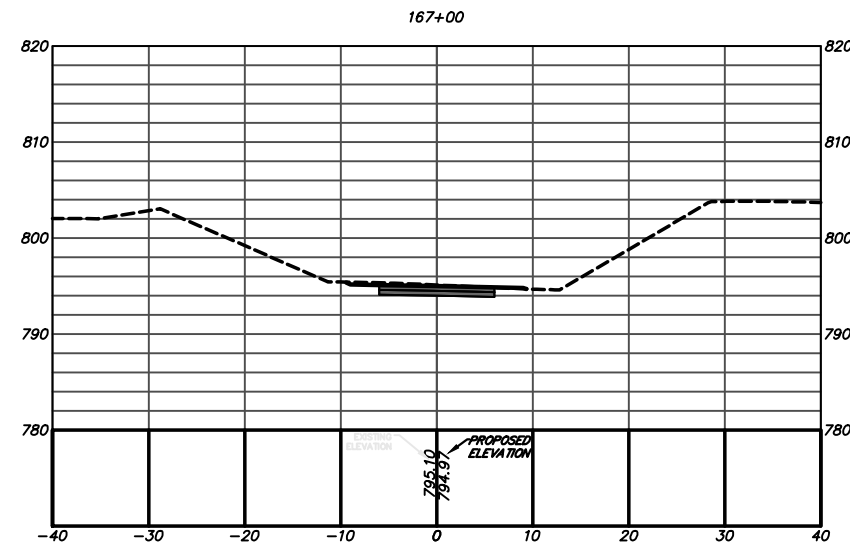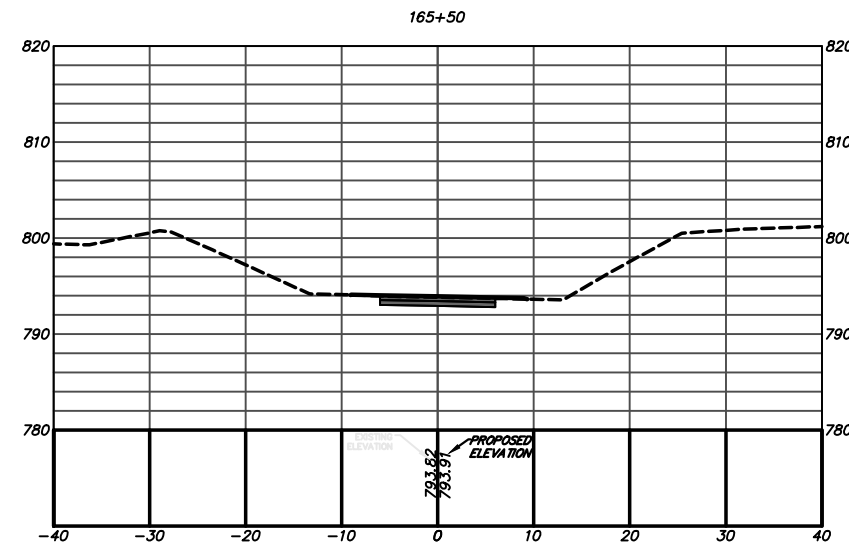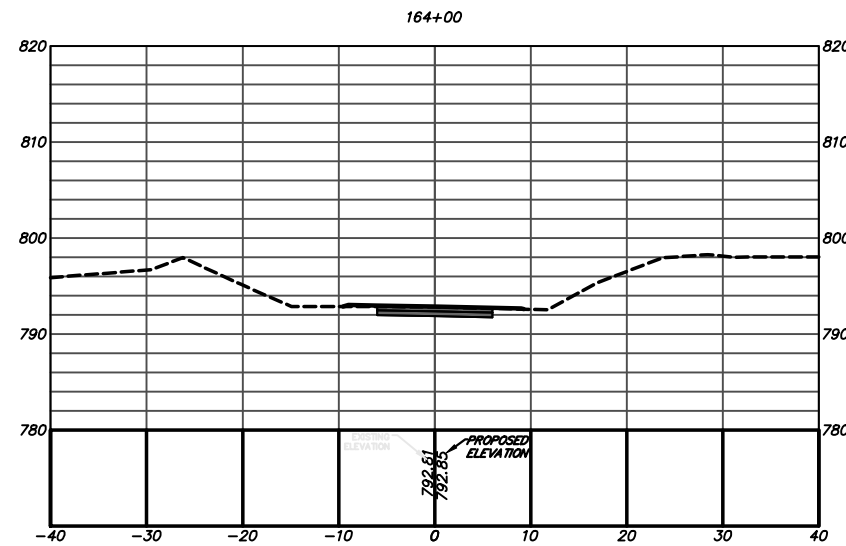

Alfred Benesch & Company
1005 Broad Street, Suite 200
Augusta, GA 30901
P 706.722.4114
www.benesch.com


[illegible]

**ATHENS-CLARKE
COUNTY, GA**

SHEET TITLE:

CONSTRUCTION CROSS SECTIONS

PROJECT NAME
FIREFLY TRAIL
PHASE 3

 

PROJECT INFORMATION

JOB NO: 18009

DRAWN BY: BB

CHECKED BY: EH

DRAWING FILE: 18009E.DWG










DRAWING SCALE: 1" = 20'

ORIGINAL RELEASE DATE:

JUN 1, 2020

Sheet:

23-0037

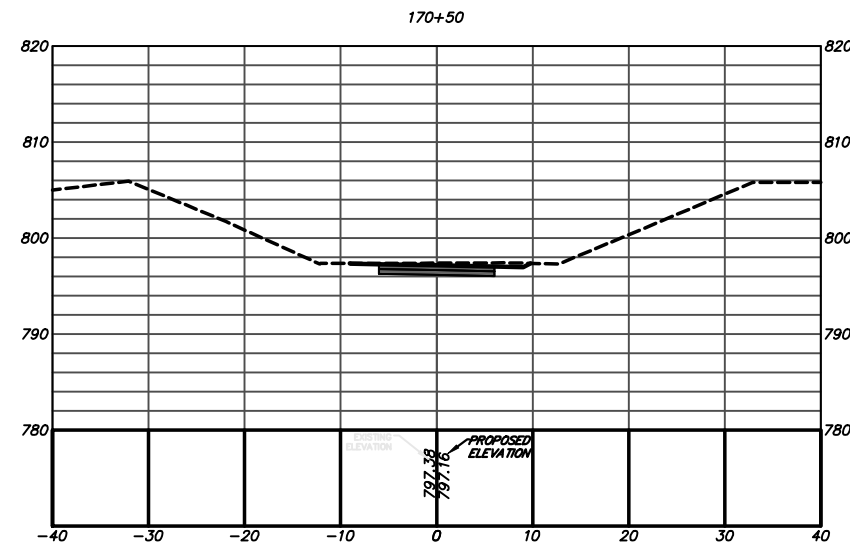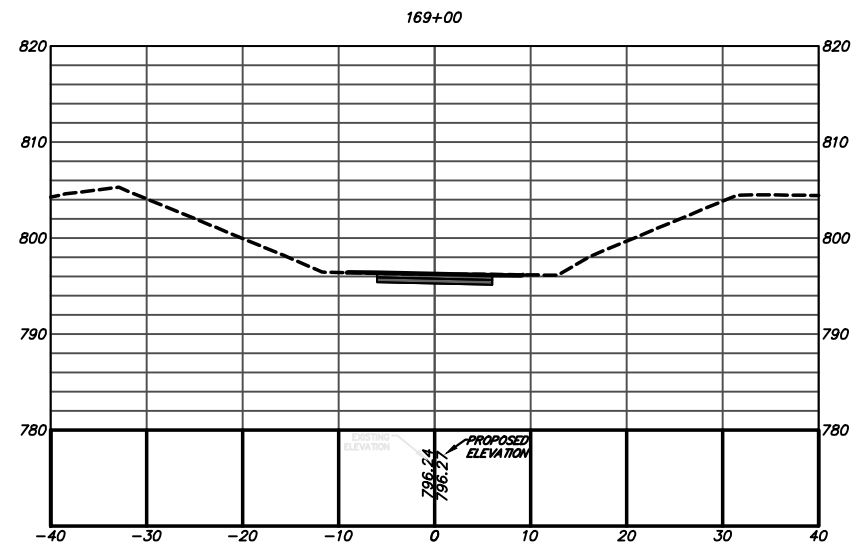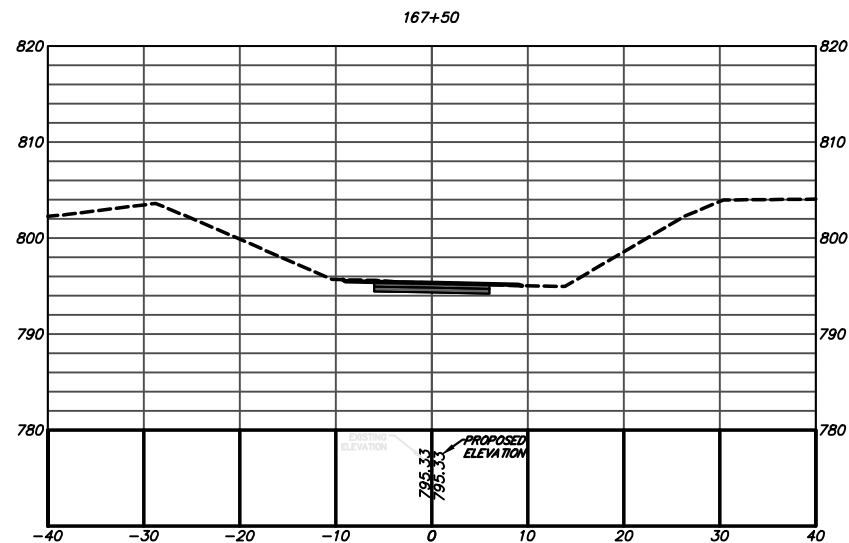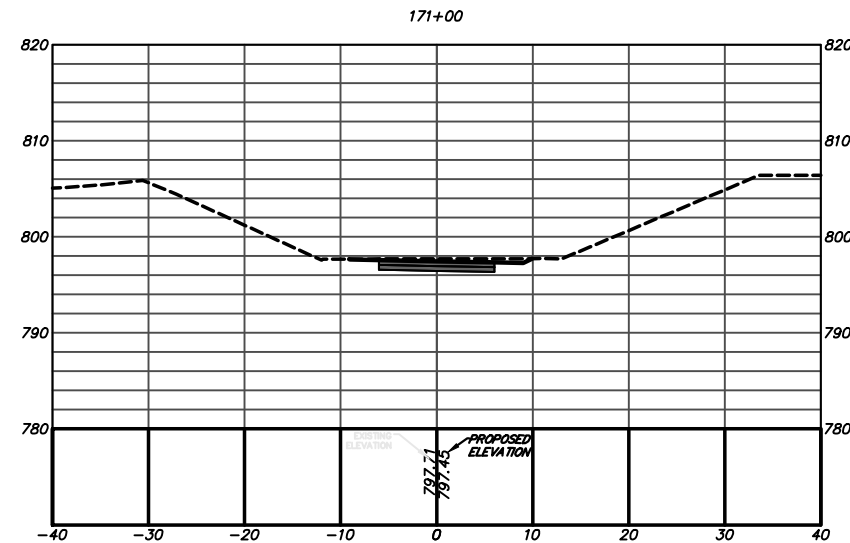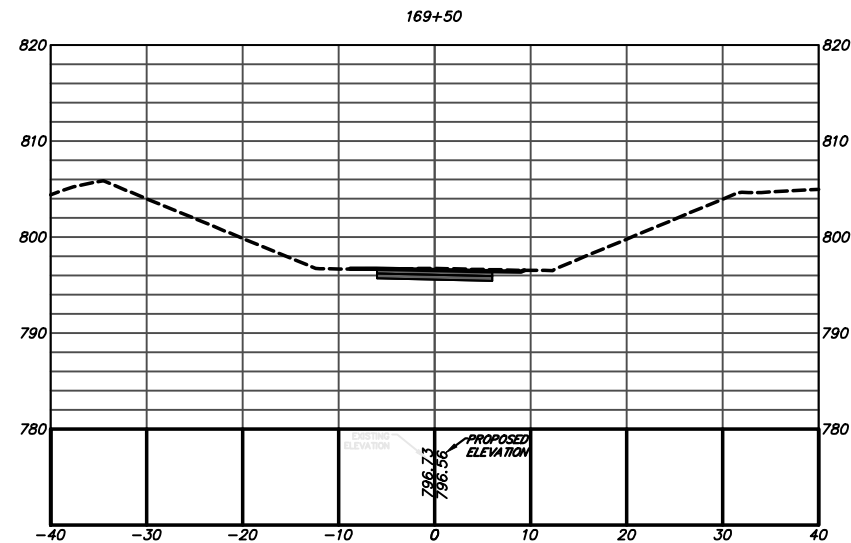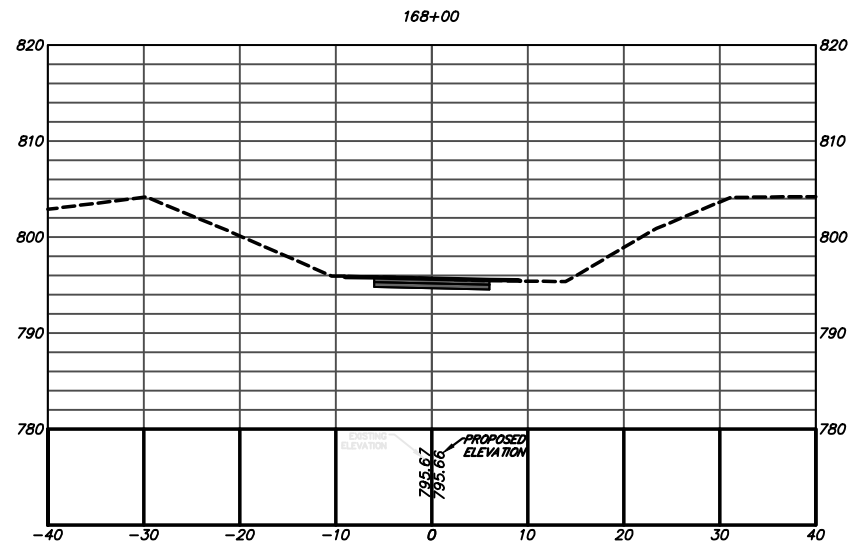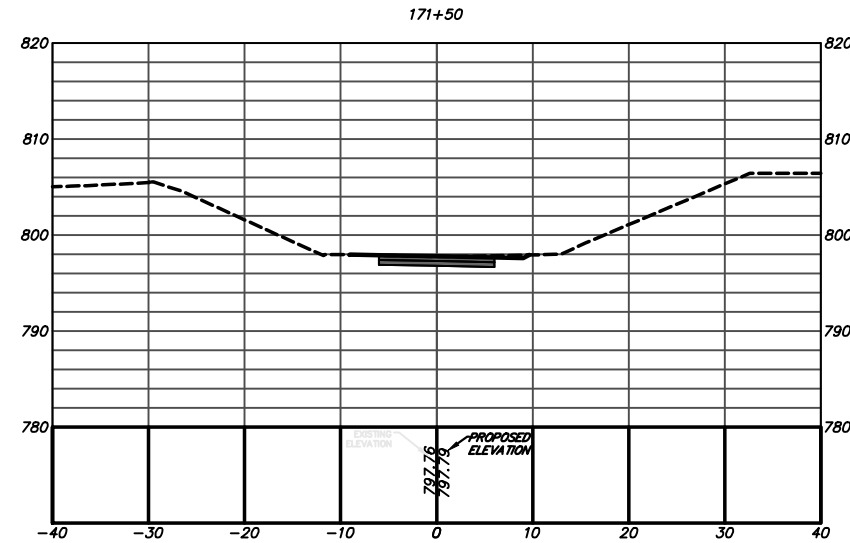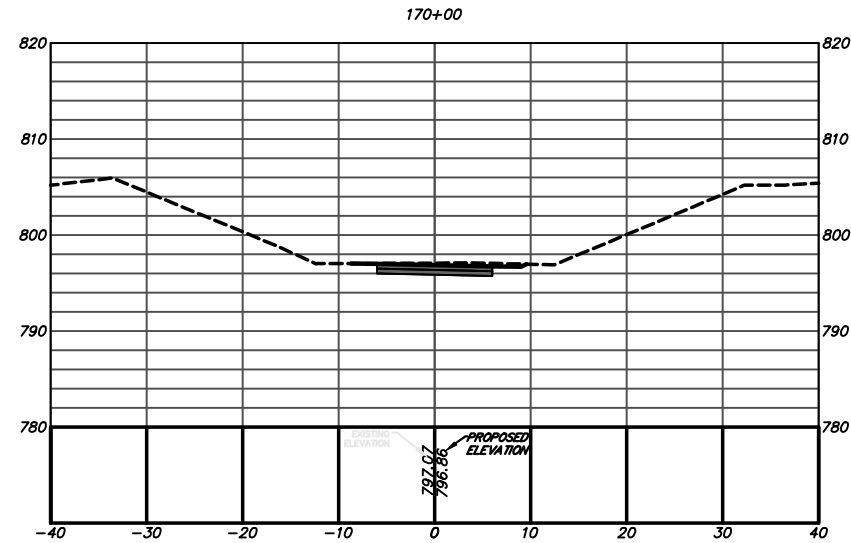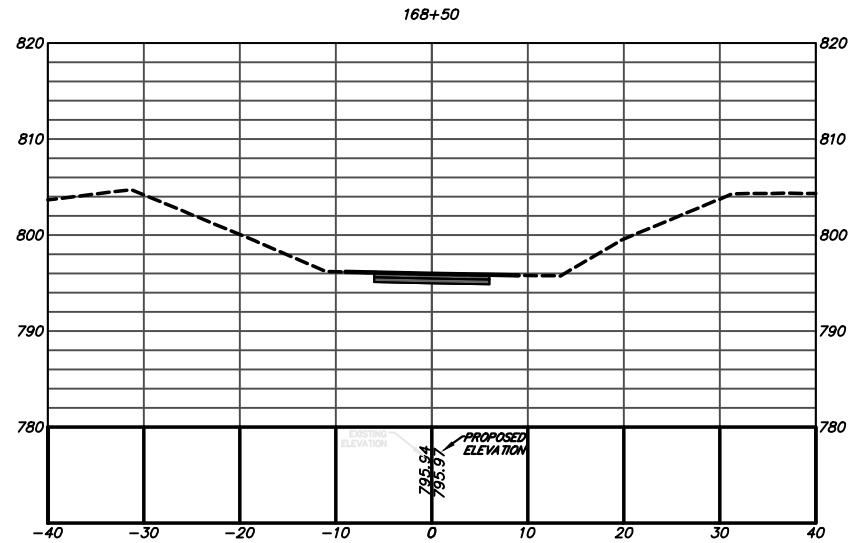


Alfred Benesch & Company
1005 Broad Street, Suite 200
Augusta, GA 30901
P 706.722.4114
www.benesch.com

ATHENS-CLARKE
COUNTY, GA

SHEET TITLE:
CONSTRUCTION CROSS
SECTIONS

PROJECT NAME:
FIREFLY TRAIL
PHASE 3









 


PROJECT INFORMATION

JOB NO: 18009
DRAWN BY: BB
CHECKED BY: EH
DRAWING FILE: 18009E.DWG
DRAWING SCALE: 1" = 20'
ORIGINAL RELEASE DATE:
JUN 1, 2020

Sheet:
23-0038

REV. NO. DATE DESCRIPTION BLOCK

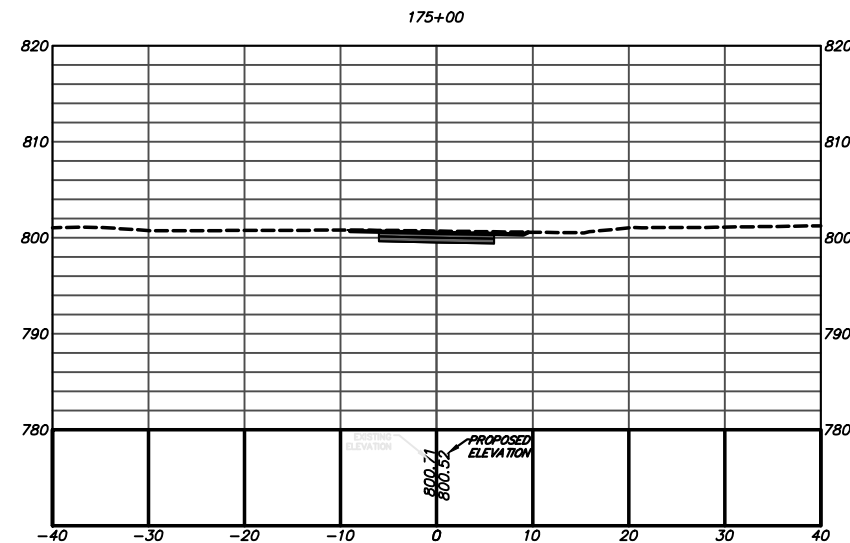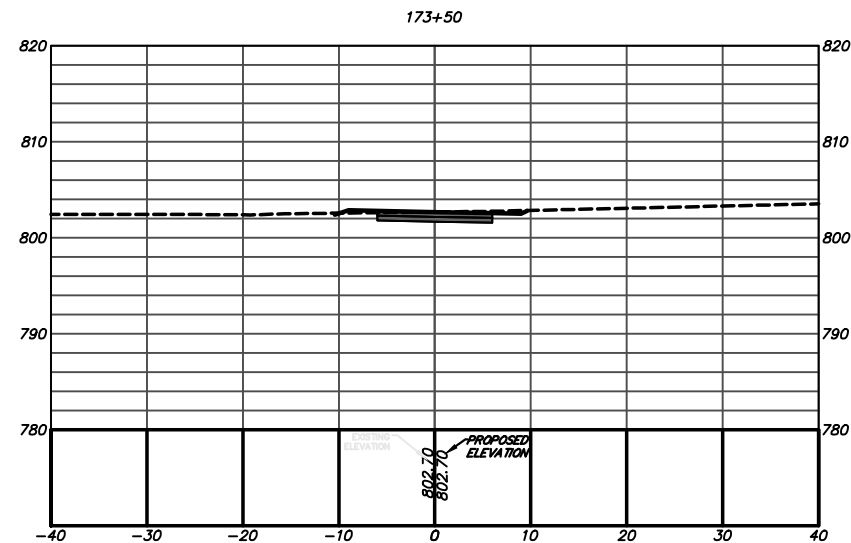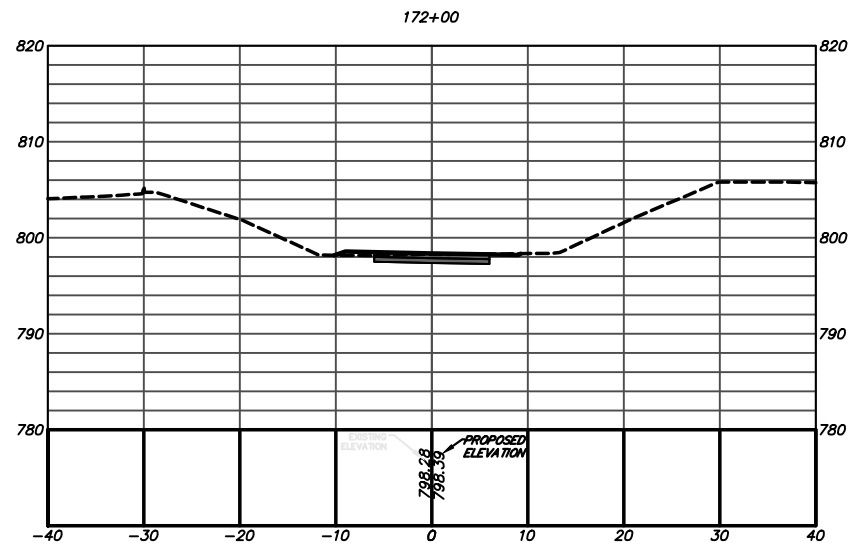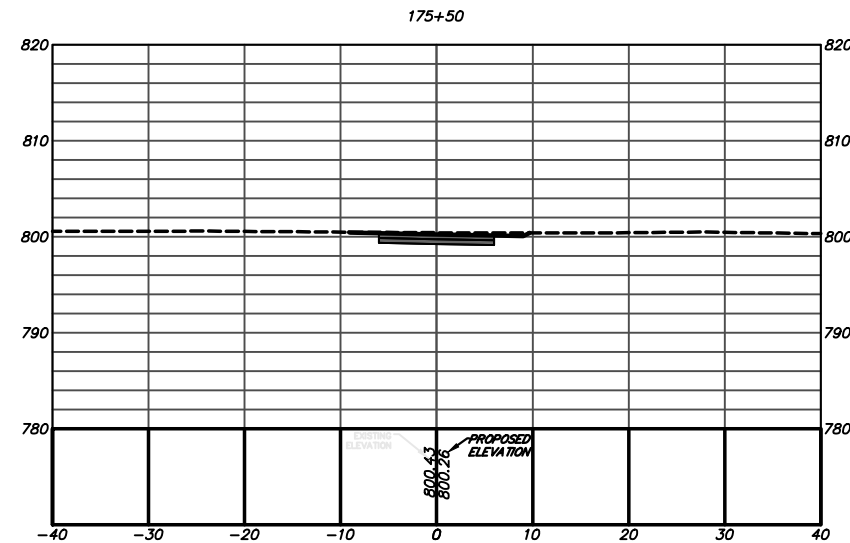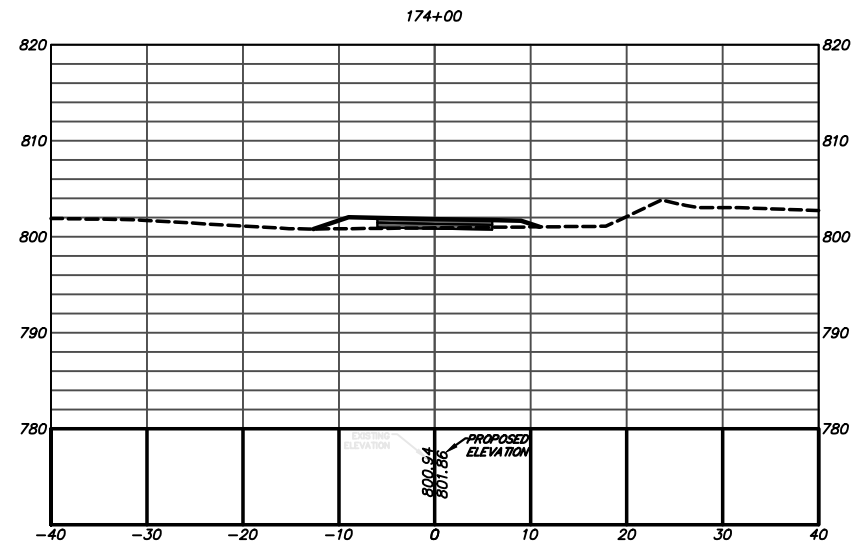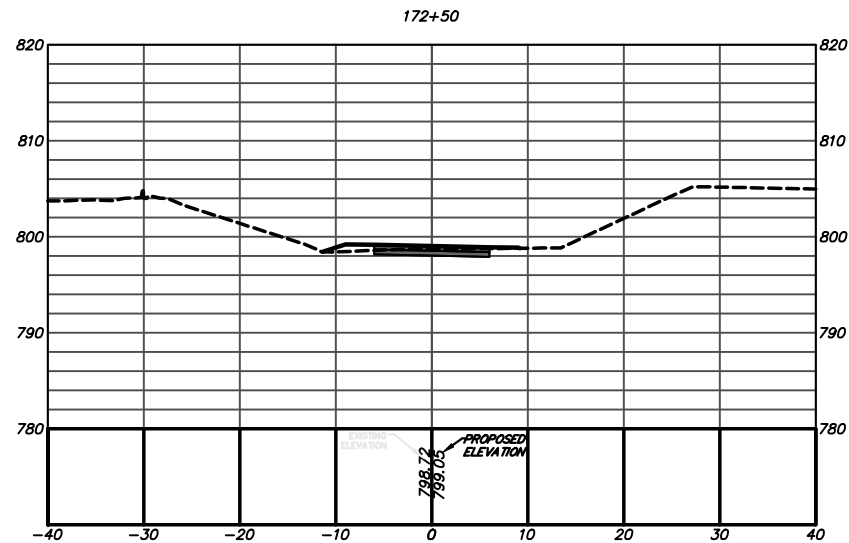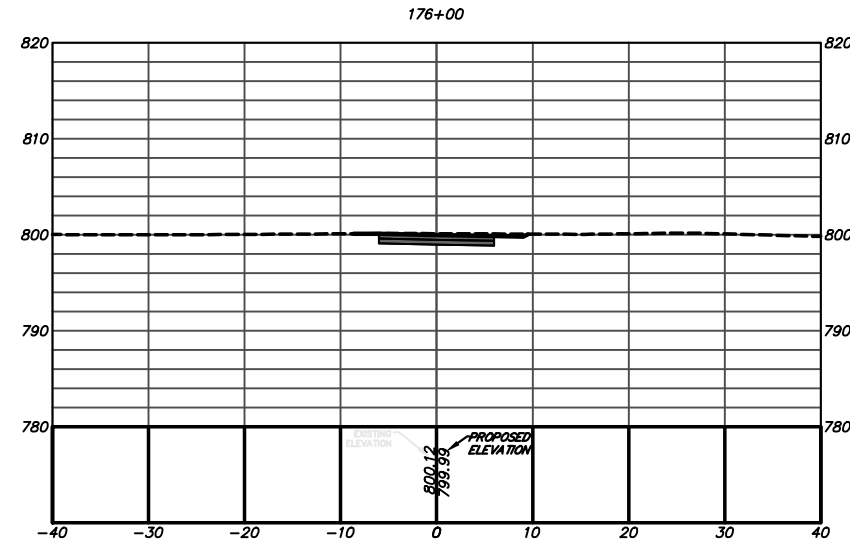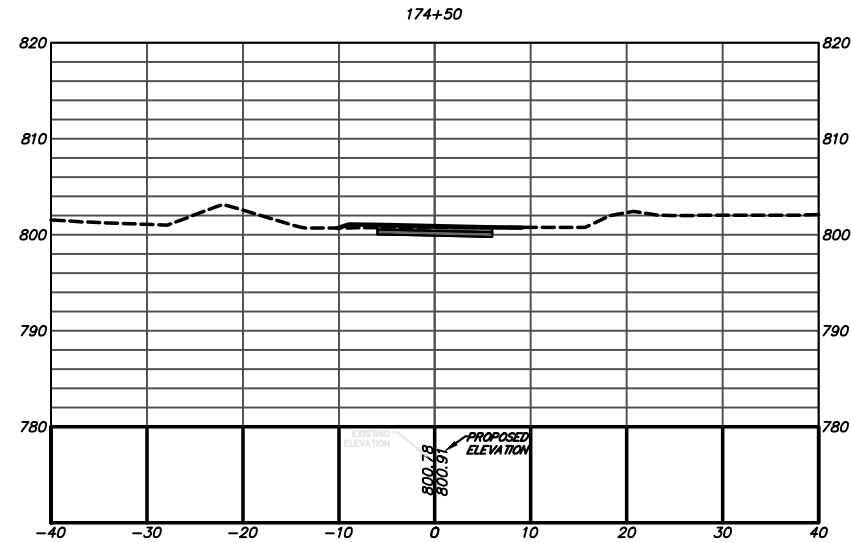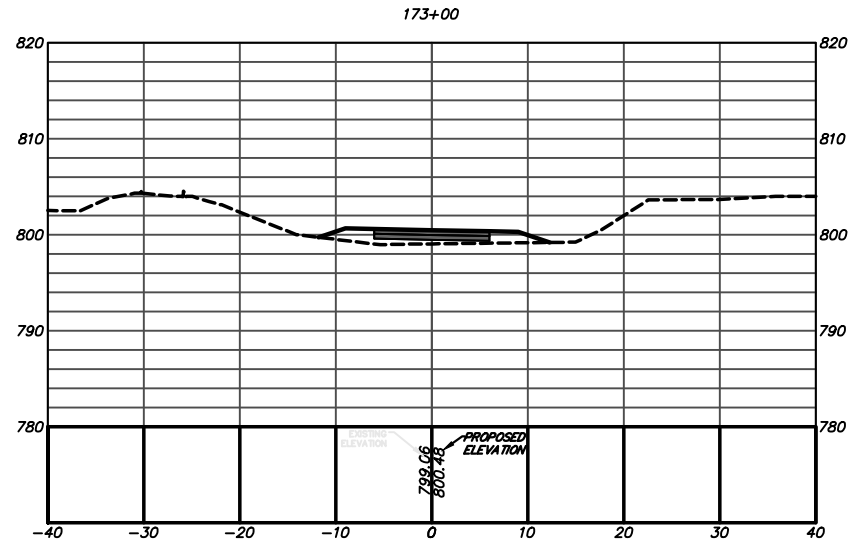


Alfred Benesch & Company
1005 Broad Street, Suite 200
Augusta, GA 30901
P 706.722.4114
www.benesch.com

ATHENS-CLARKE
COUNTY, GA

SHEET TITLE:
CONSTRUCTION CROSS
SECTIONS

PROJECT NAME:
FIREFLY TRAIL
PHASE 3




 


PROJECT INFORMATION

JOB NO: 18009
DRAWN BY: BB
CHECKED BY: EH
DRAWING FILE: 18009E.DWG
DRAWING SCALE: 1" = 20'
ORIGINAL RELEASE DATE:
JUN 1, 2020

Sheet:
23-0039

REV. NO. DATE DESCRIPTION

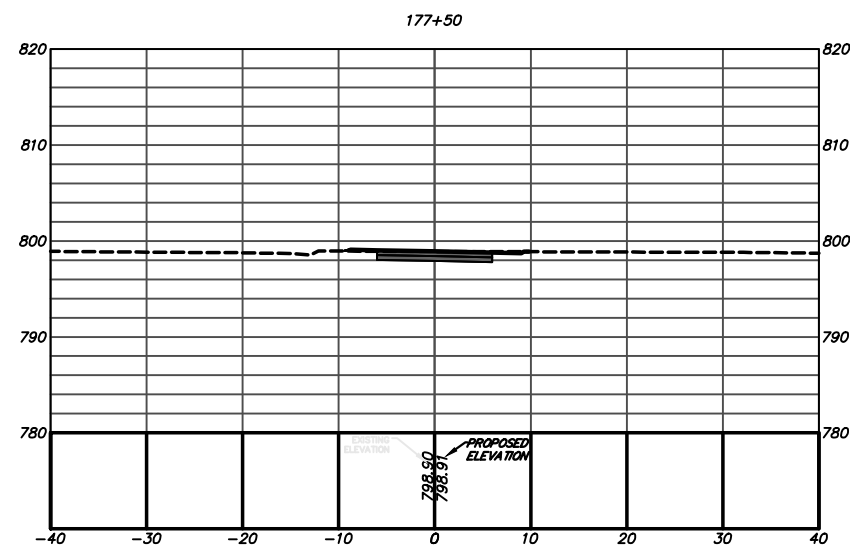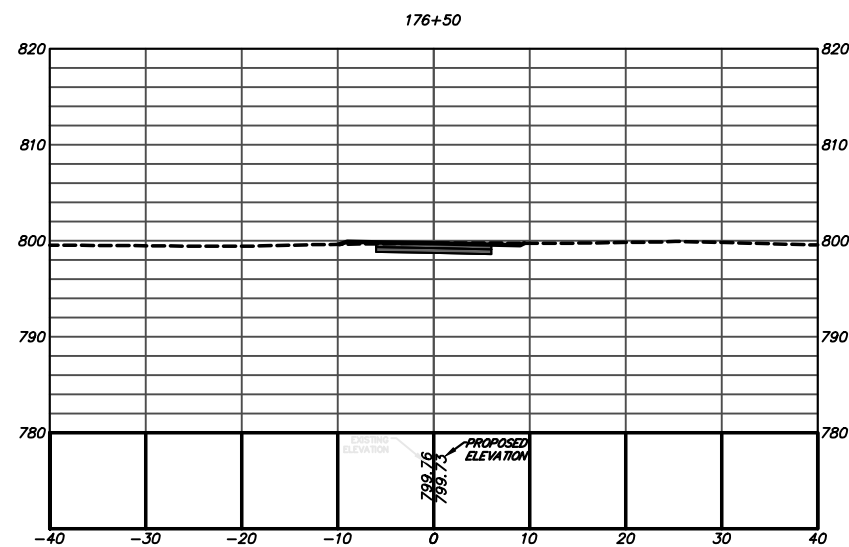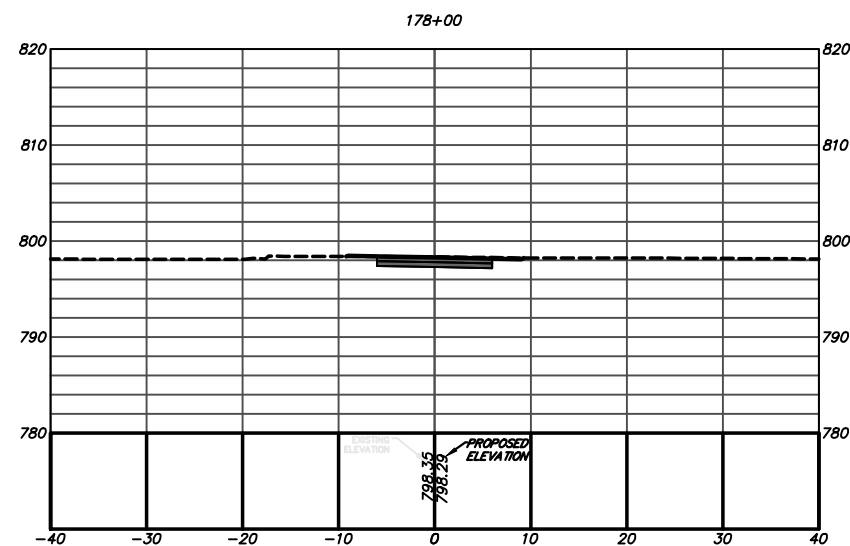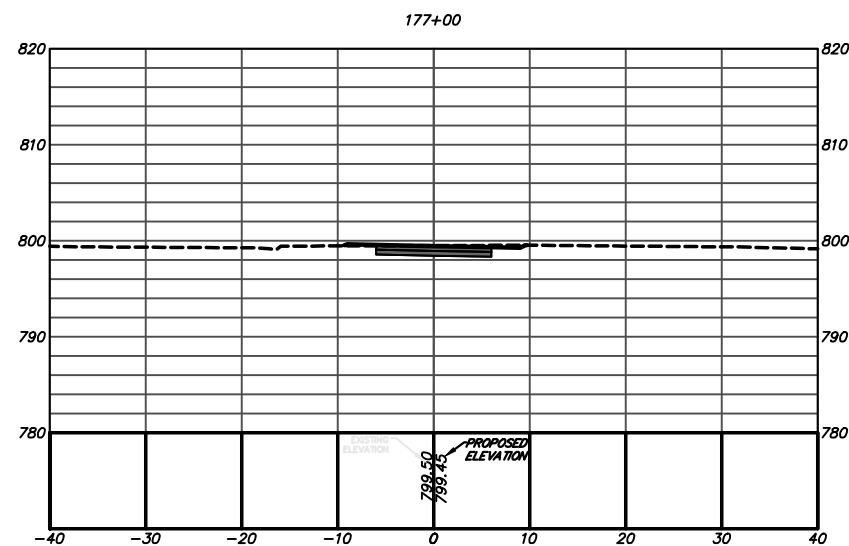


Alfred Benesch & Company
1005 Broad Street, Suite 200
Augusta, GA 30901
P 706.722.4114
www.benesch.com

[illegible]

**ATHENS-CLARKE
COUNTY, GA**

HEET TITLE:
**CONSTRUCTION CROSS
SECTIONS**

PROJECT NAME FIREFLY TRAIL PHASE 3

 

PROJECT INFORMATION

JOB NO: 18009

DRAWN BY: BB

CHECKED BY: EH

DRAWING FILE: 18009E.DWG

DRAWING SCALE: 1" = 20'

ORIGINAL RELEASE DATE:

JUN 1, 2020

Sheet:

23-0040