STATE	PROJECT NUMBER	SHEET NO.	TOTAL SHEETS
GA		1-001	

FIREFLY TRAIL PHASE 3

FOR
ATHENS-CLARKE COUNTY
DEPARTMENT OF LEISURE SERVICES
ALTERNATE ALIGNMENT ANALYSIS

PROJECT DATA

LENGTH OF PROJECT	4.50 MILES	
	ALTERNATE	TOTAL
NET LENGTH MAIN TRAIL ALIGNMENT	1.62	1.62
NET LENGTH ALTERNATE A ALIGNMENT	0.78	2.40
NET LENGTH ALTERNATE B ALIGNMENT	0.98	2.60
NET LENGTH ALTERNATE C ALIGNMENT	1.06	2.68
PERCENT LENGTH OF PROJECT COUNTY	100%	100%
THIS PROJECT IS LOCATED WITHIN CONGRESSIONAL DISTRICT 10		
THIS PROJECT IS LOCATED WITHIN ATHENS-CLARKE COUNTY		

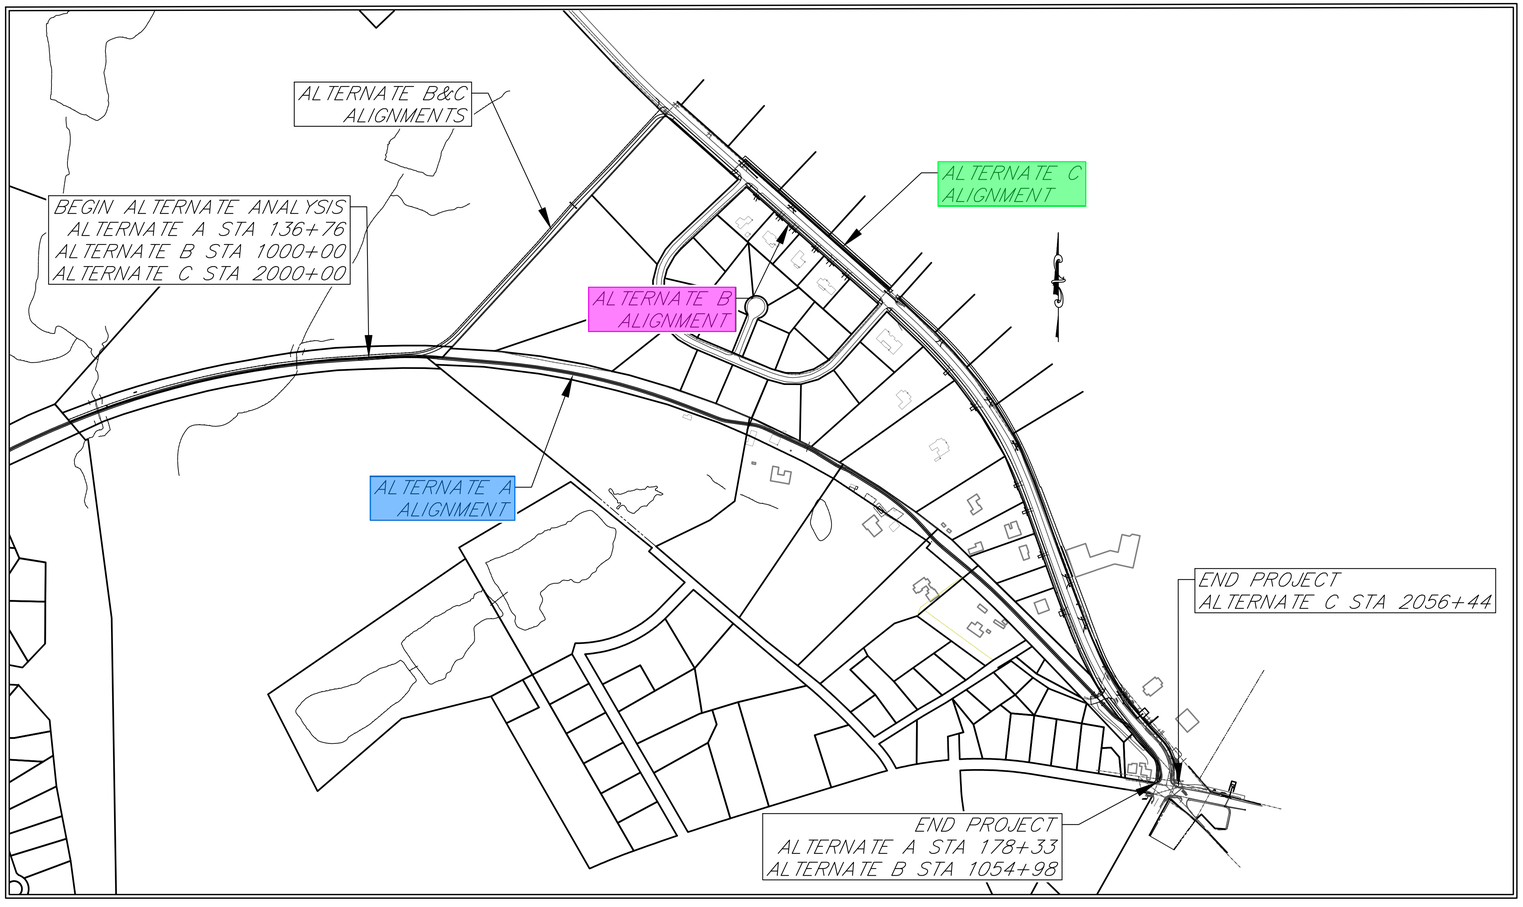

ALTERNATE ALIGNMENT OVERVIEW
N.T.S.

LOCATION MAP

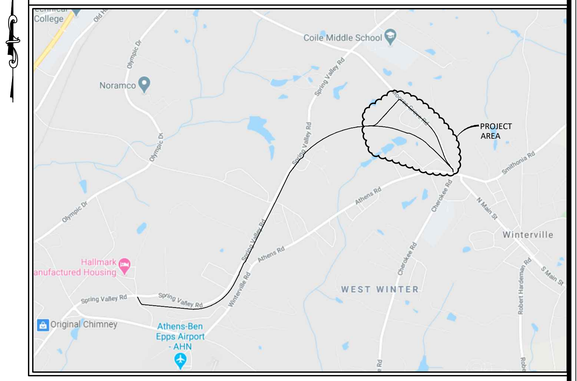

N.T.S.

INDEX OF SHEETS

SHEET NO.	TITLE
1-0001	COVER
5-0001	TYPICAL SECTIONS
13-0028 TO 13-0036	CONSTRUCTION PLANS & PROFILES - ALTERNATE A
13-0037 TO 13-0048	CONSTRUCTION PLANS & PROFILES - ALTERNATE B
13-0049 TO 13-0060	CONSTRUCTION PLANS & PROFILES - ALTERNATE C
23-0031 TO 23-0040	CONSTRUCTION CROSS SECTIONS - ALTERNATE A
23-0041 TO 23-0053	CONSTRUCTION CROSS SECTIONS - ALTERNATE B
23-0054 TO 23-0066	CONSTRUCTION CROSS SECTIONS - ALTERNATE C

benesch
Alfred Benesch & Company
1005 Broad Street, Suite 200 Augusta, GA 30901
P 706.722.4114 - www.benesch.com

Alternate A

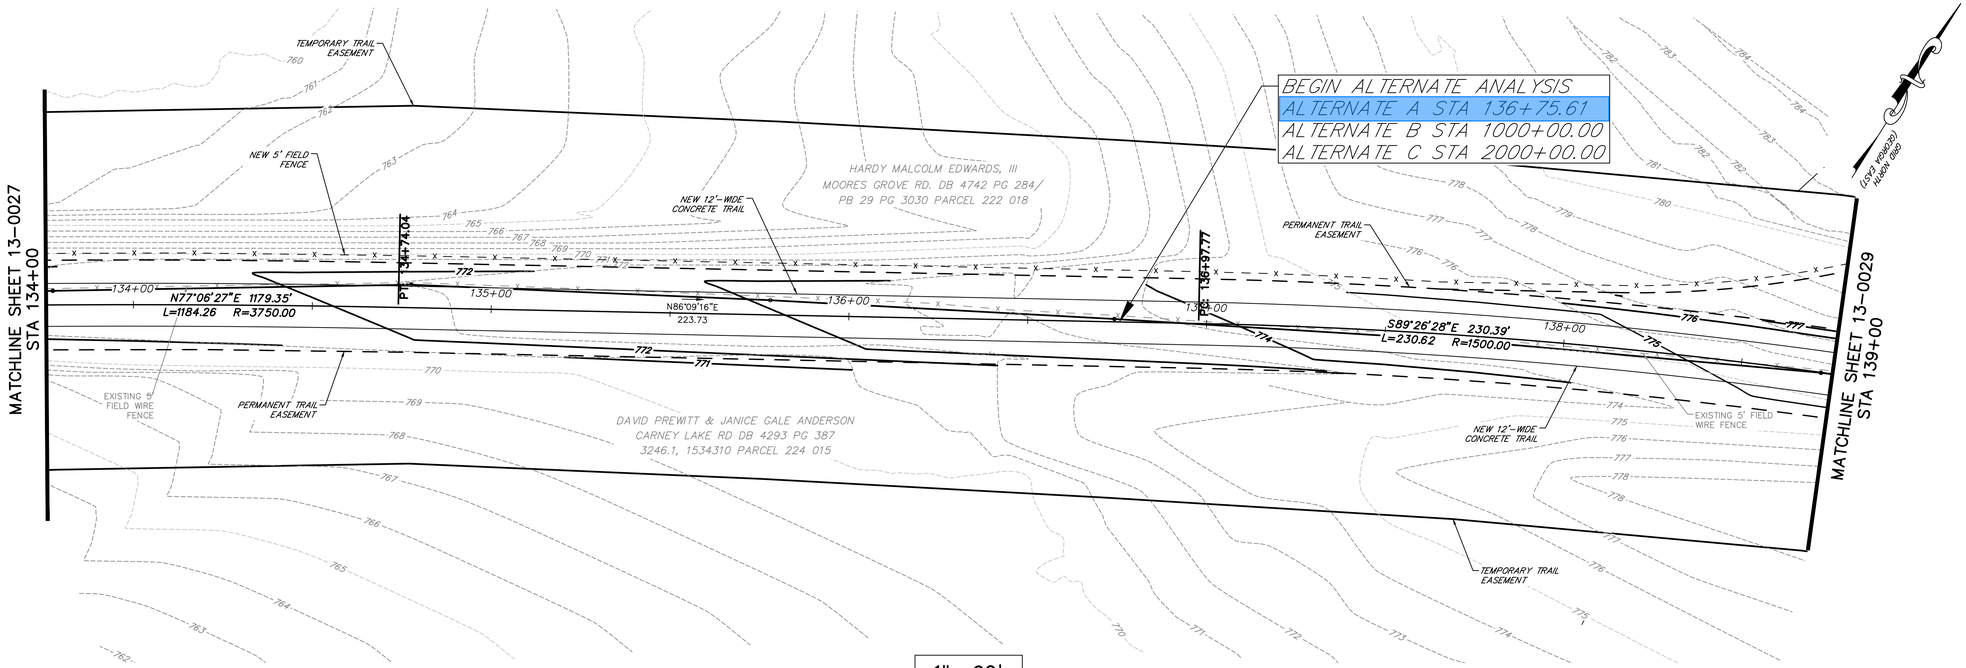

1" = 20'

H: 1" = 20'
V: 1" = 10'

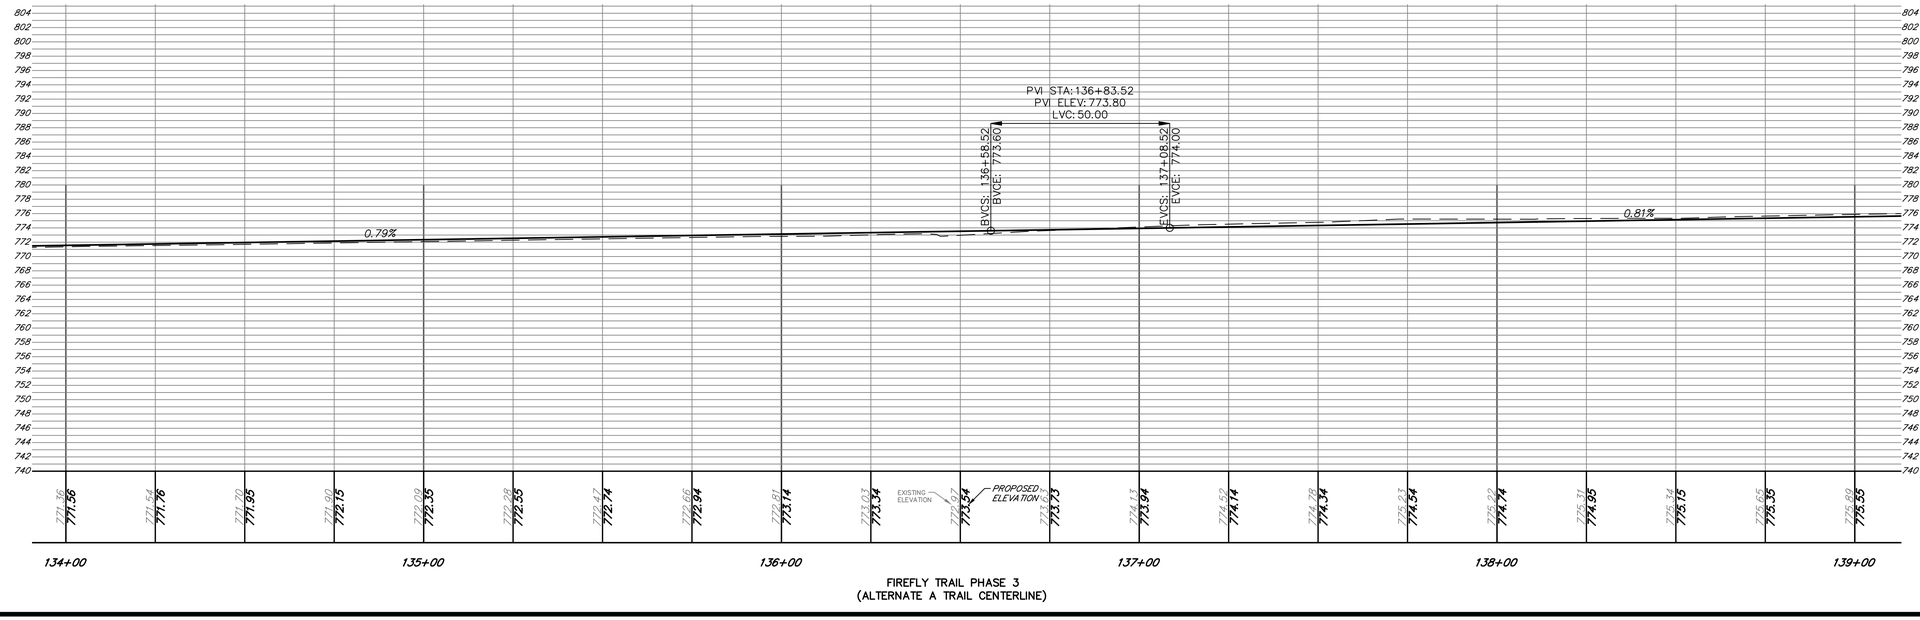

FIREFLY TRAIL PHASE 3
(ALTERNATE A TRAIL CENTERLINE)

benesch
Alfred Benesch & Company
1005 Broad Street, Suite 200
Augusta, GA 30901
P 706.722.4114
www.benesch.com

REV. NO.	DATE	REVISION BLOCK DESCRIPTION
1		

ATHENS-CLARKE COUNTY, GA

SHEET TITLE:
CONSTRUCTION PLANS AND PROFILES - ALTERNATE A

PROJECT NAME
FIREFLY TRAIL PHASE 3

SCALE 20 0 20 IN FEET

PROJECT INFORMATION

JOB NO:	18009
DRAWN BY:	BB
CHECKED BY:	EH
DRAWING FILE:	18009E.DWG
DRAWING SCALE:	1" = 20'
ORIGINAL RELEASE DATE:	JUN 1, 2020

Sheet:
13-0028

Alternate A

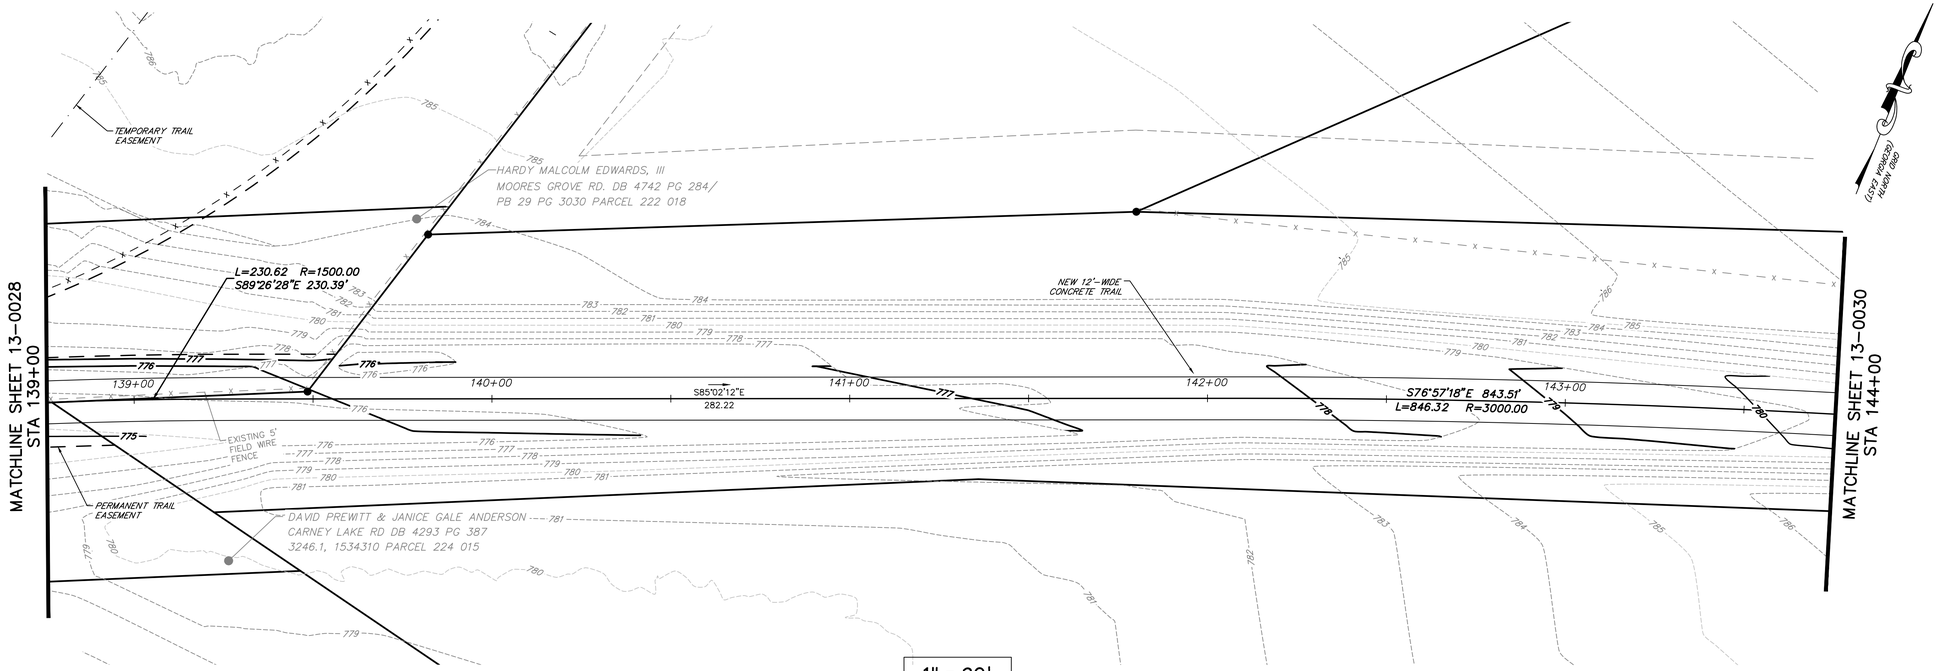

1" = 20'

H: 1" = 20'
V: 1" = 10'

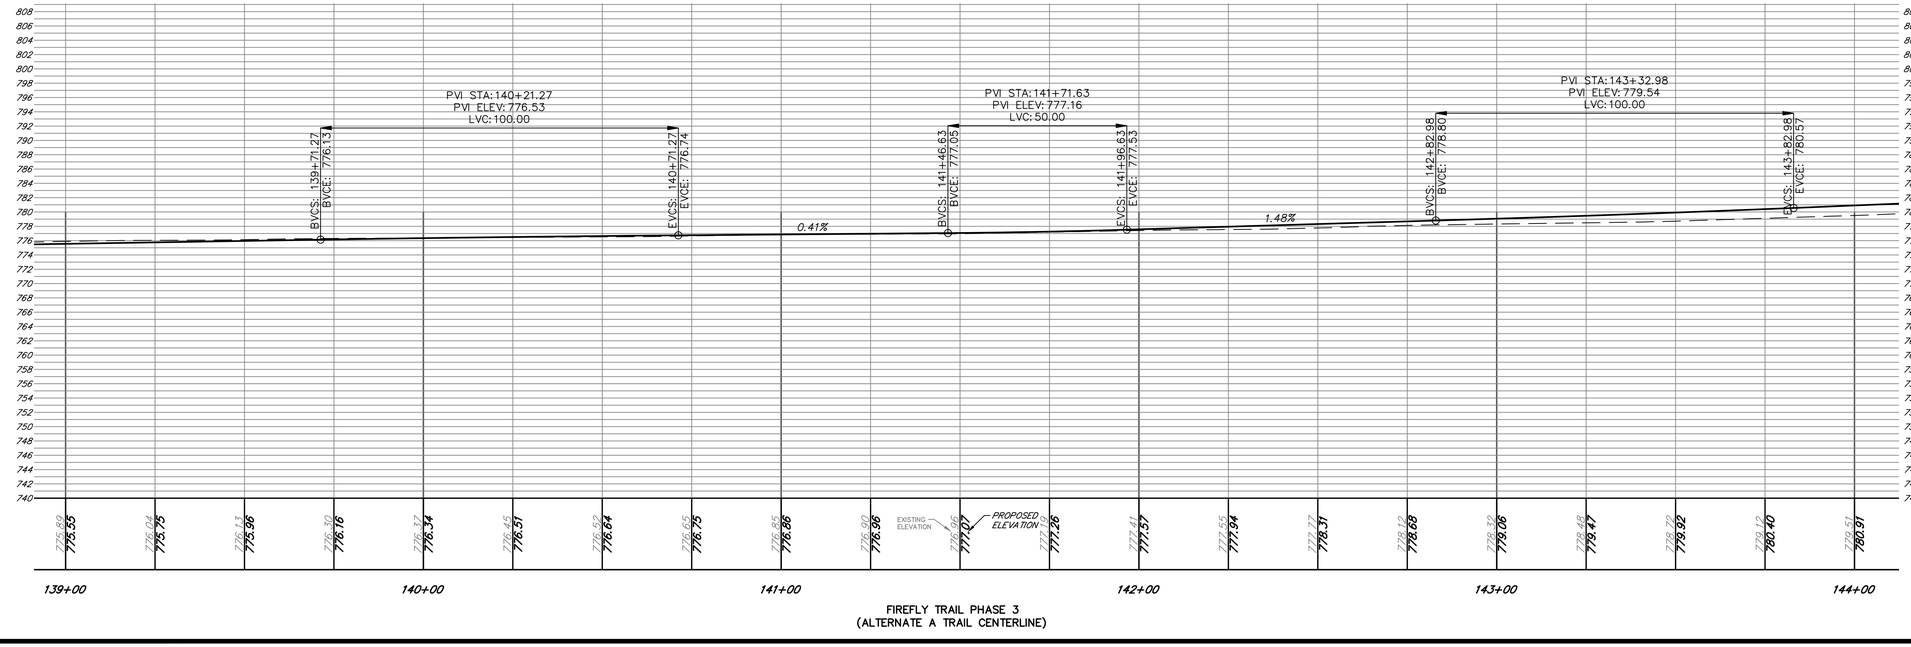

FIREFLY TRAIL PHASE 3
(ALTERNATE A TRAIL CENTERLINE)

benesch
Alfred Benesch & Company
1005 Broad Street, Suite 200
Augusta, GA 30901
P 706.722.4114
www.benesch.com

REV. NO.	DATE	REVISION DESCRIPTION BLOCK

ATHENS-CLARKE COUNTY, GA

SHEET TITLE:
CONSTRUCTION PLANS AND PROFILES - ALTERNATE A

PROJECT NAME
FIREFLY TRAIL PHASE 3

SCALE 20 0 20 IN FEET

PROJECT INFORMATION
JOB NO: 18009
DRAWN BY: BB
CHECKED BY: EH
DRAWING FILE: 18009E.DWG
DRAWING SCALE: 1" = 20'
ORIGINAL RELEASE DATE: JUN 1, 2020

Sheet:
13-0029

Alternate A

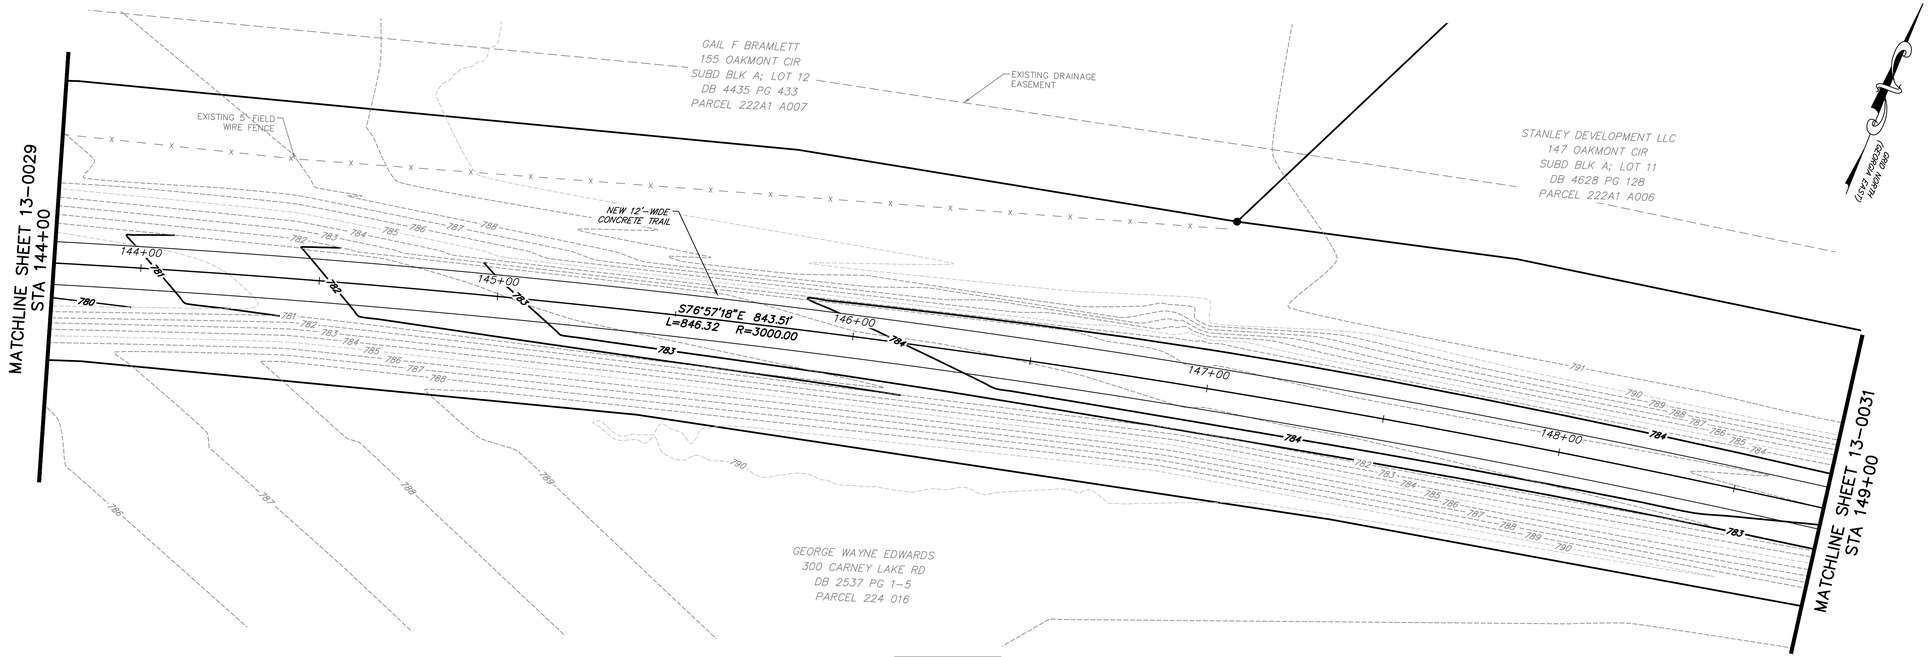

1" = 20'

H: 1" = 20'
V: 1" = 10'

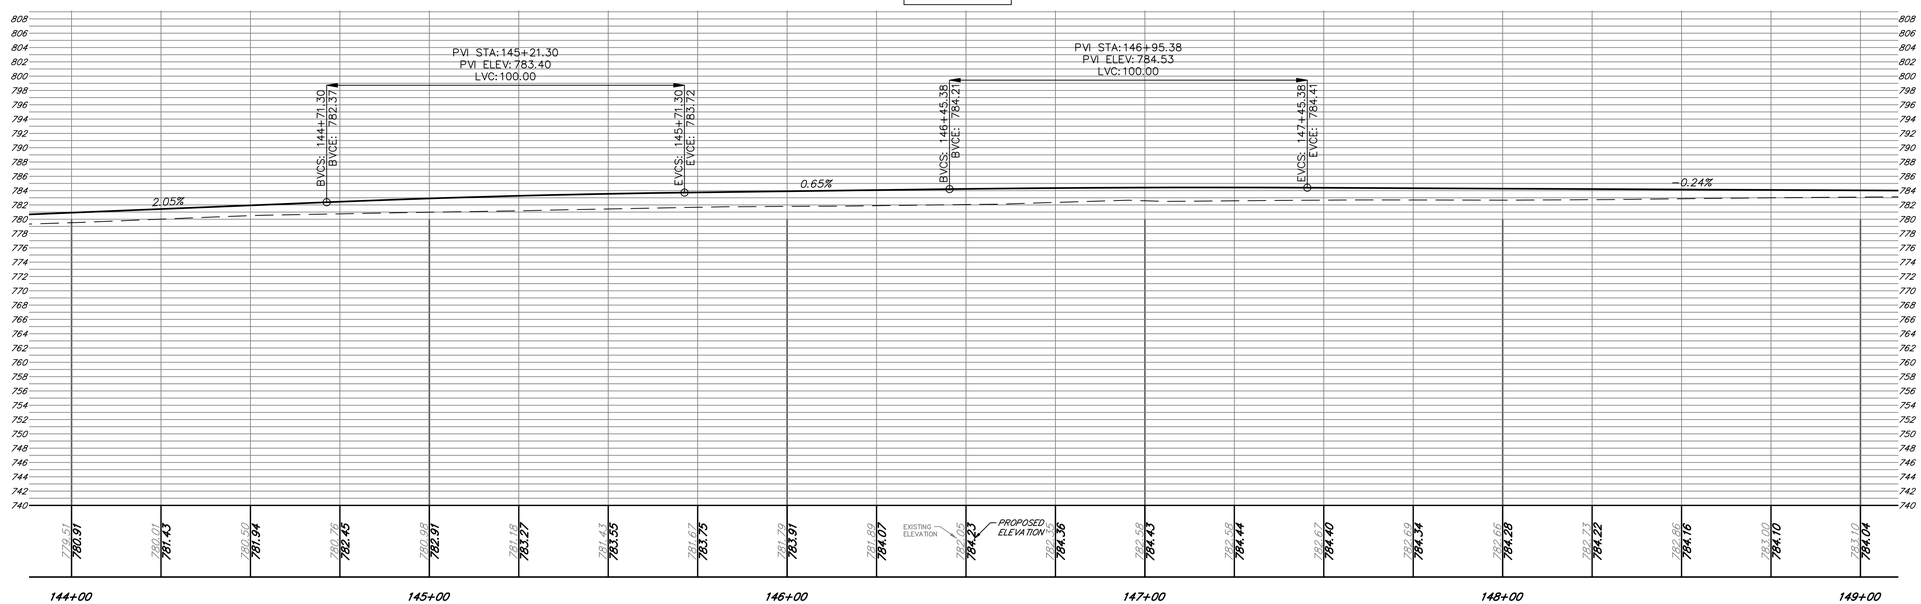

FIREFLY TRAIL PHASE 3
(ALTERNATE A TRAIL CENTERLINE)

benesch
Alfred Benesch & Company
1005 Broad Street, Suite 200
Augusta, GA 30901
P 706.722.4114
www.benesch.com

REV. NO.	DATE	REVISION BLOCK DESCRIPTION

ATHENS-CLARKE COUNTY, GA

SHEET TITLE:
CONSTRUCTION PLANS AND PROFILES - ALTERNATE A

PROJECT NAME
FIREFLY TRAIL
PHASE 3

SCALE 20 0 20 IN FEET

PROJECT INFORMATION
JOB NO: 18009
DRAWN BY: BB
CHECKED BY: EH
DRAWING FILE: 18009E.DWG
DRAWING SCALE: 1" = 20'
ORIGINAL RELEASE DATE: JUN 1, 2020

Sheet:
13-0030

Alternate A

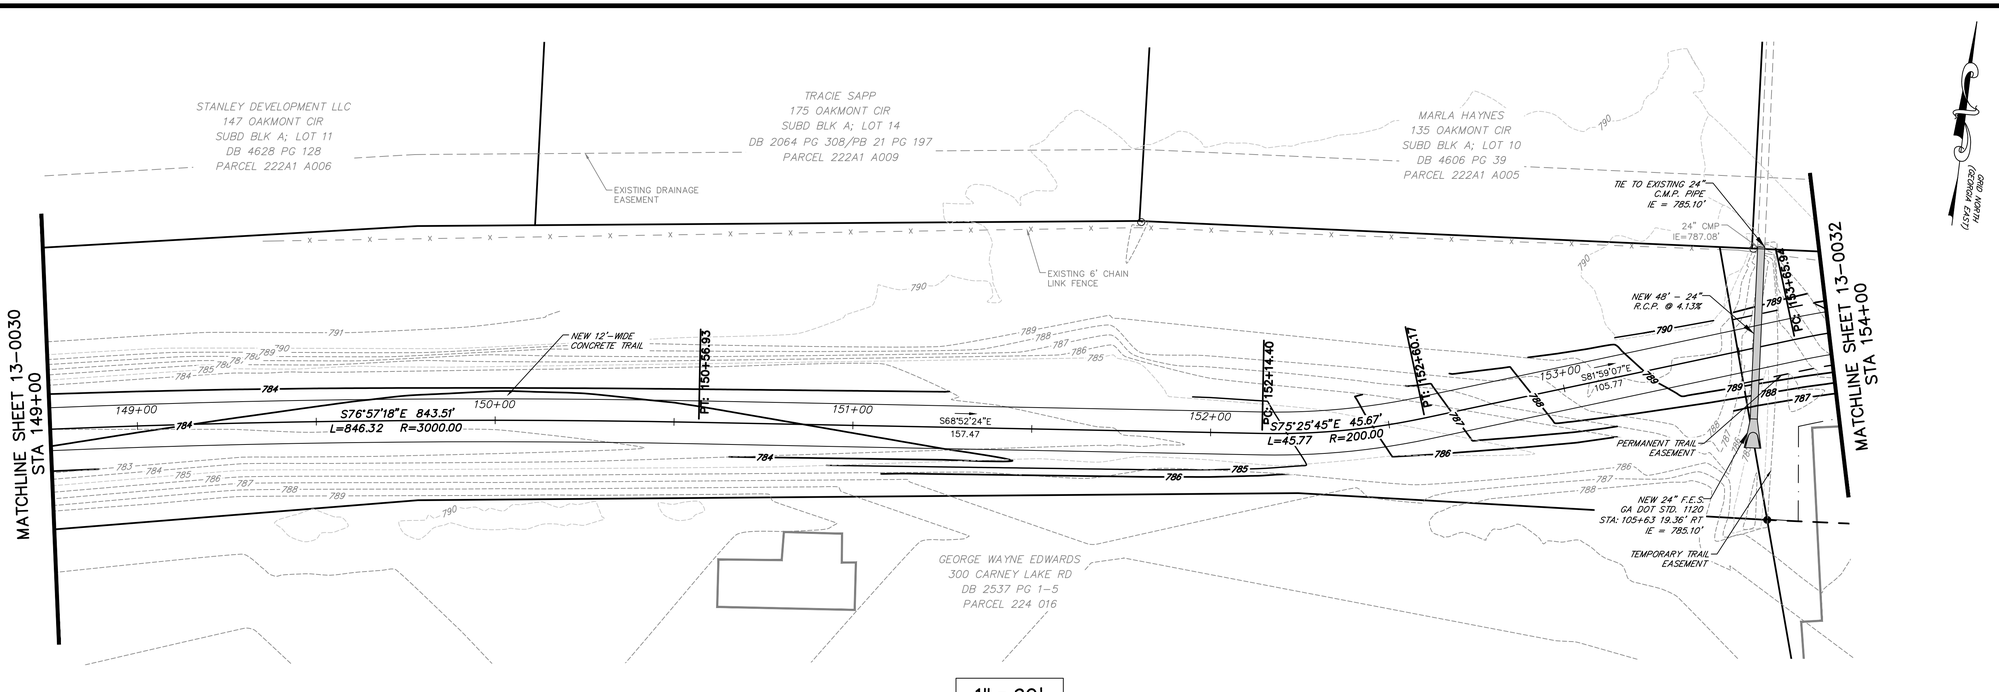

1" = 20'

H: 1" = 20'
V: 1" = 10'

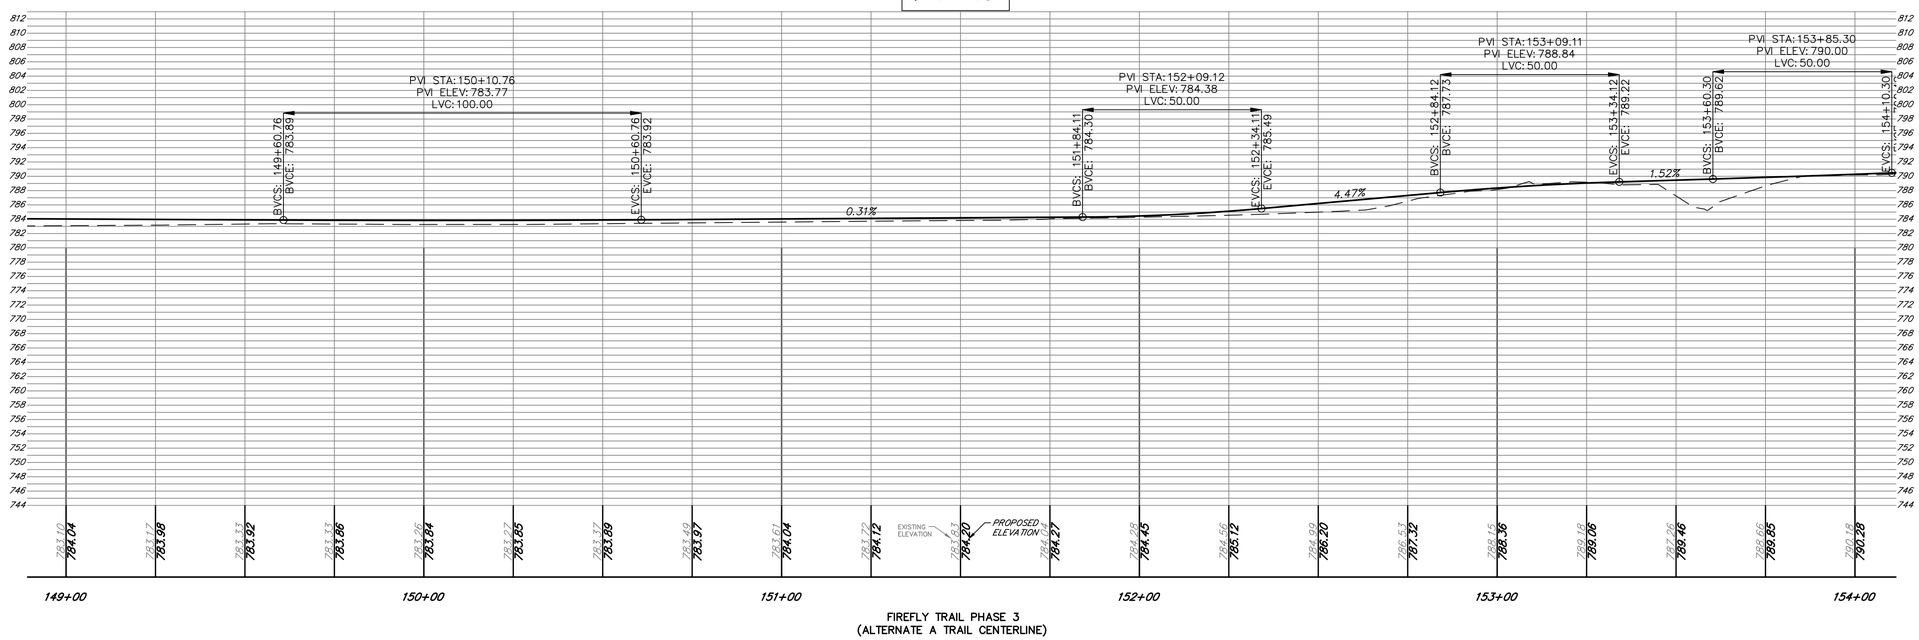

FIREFLY TRAIL PHASE 3
(ALTERNATE A TRAIL CENTERLINE)

benesch
Alfred Benesch & Company
1005 Broad Street, Suite 200
Augusta, GA 30901
P 706.722.4114
www.benesch.com

REV. NO.	DATE	REVISION DESCRIPTION

ATHENS-CLARKE COUNTY, GA

SHEET TITLE: CONSTRUCTION PLANS AND PROFILES - ALTERNATE A

PROJECT NAME: FIREFLY TRAIL PHASE 3

SCALE: 20 0 20 IN FEET

PROJECT INFORMATION	
JOB NO:	18009
DRAWN BY:	BB
CHECKED BY:	EH
DRAWING FILE:	18009E.DWG
DRAWING SCALE:	1" = 20'
ORIGINAL RELEASE DATE:	JUN 1, 2020

Sheet: 13-0031

Alternate A

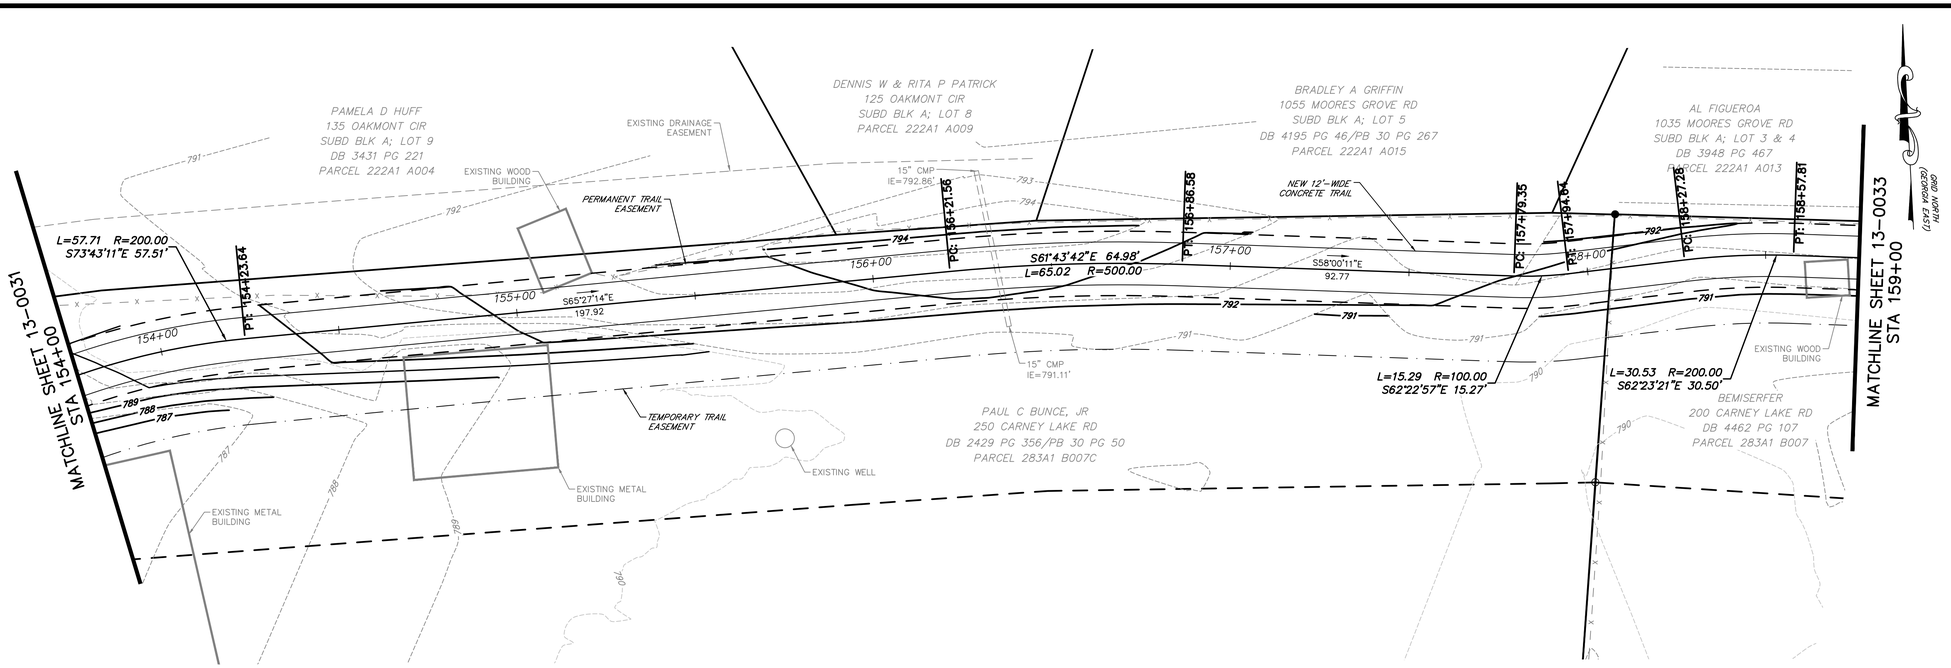

1" = 20'

H: 1" = 20'

V: 1" = 10'

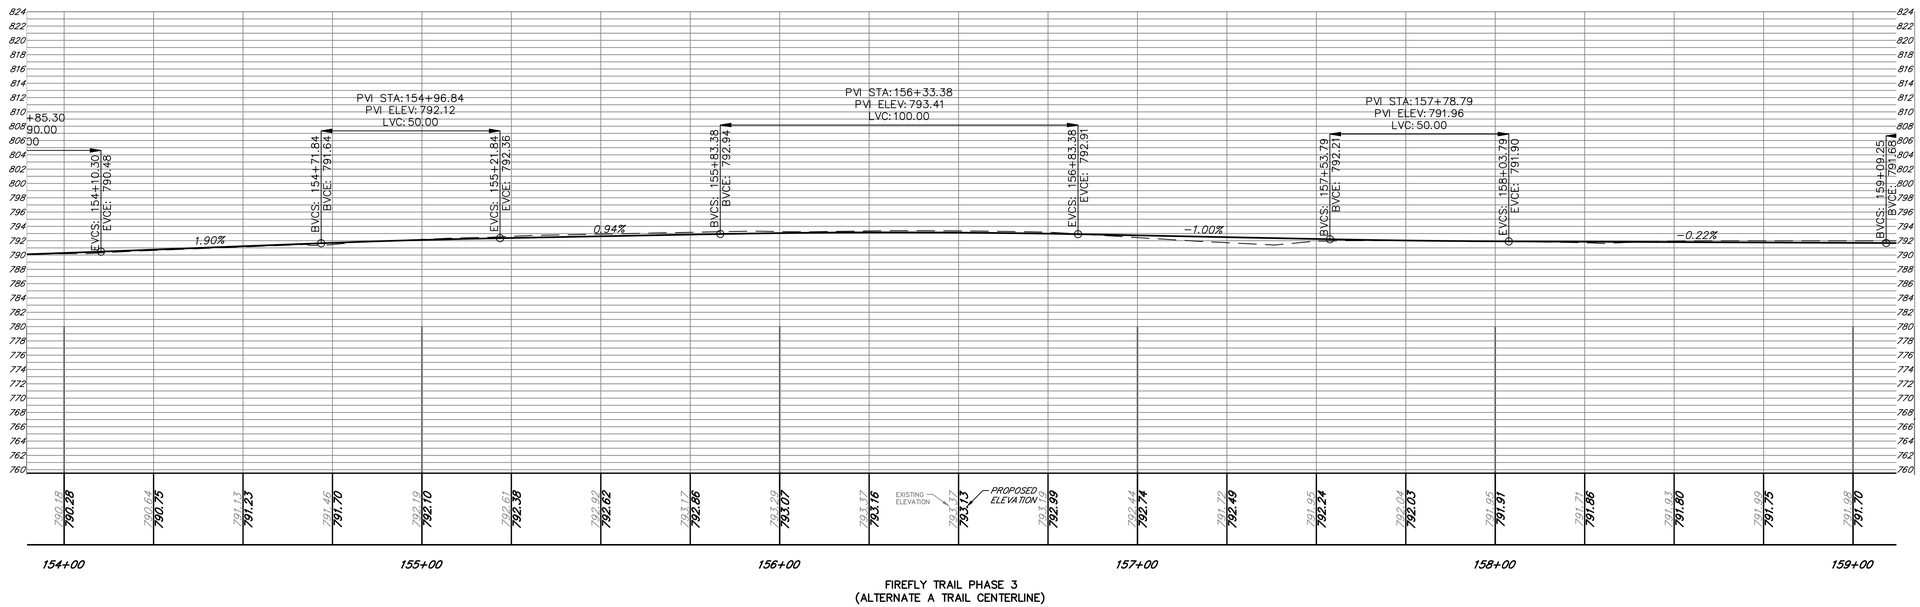

FIREFLY TRAIL PHASE 3
(ALTERNATE A TRAIL CENTERLINE)

benesch
Alfred Benesch & Company
1005 Broad Street, Suite 200
Augusta, GA 30901
P 706.722.4114
www.benesch.com

REV. NO.	DATE	REVISION BLOCK DESCRIPTION

ATHENS-CLARKE COUNTY, GA

SHEET TITLE: CONSTRUCTION PLANS AND PROFILES - ALTERNATE A

PROJECT NAME: FIREFLY TRAIL PHASE 3

SCALE: 20 0 20 IN FEET

PROJECT INFORMATION
JOB NO: 18009
DRAWN BY: BB
CHECKED BY: EH
DRAWING FILE: 18009E.DWG
DRAWING SCALE: 1" = 20'
ORIGINAL RELEASE DATE: JUN 1, 2020

Sheet: 13-0032

Alternate A

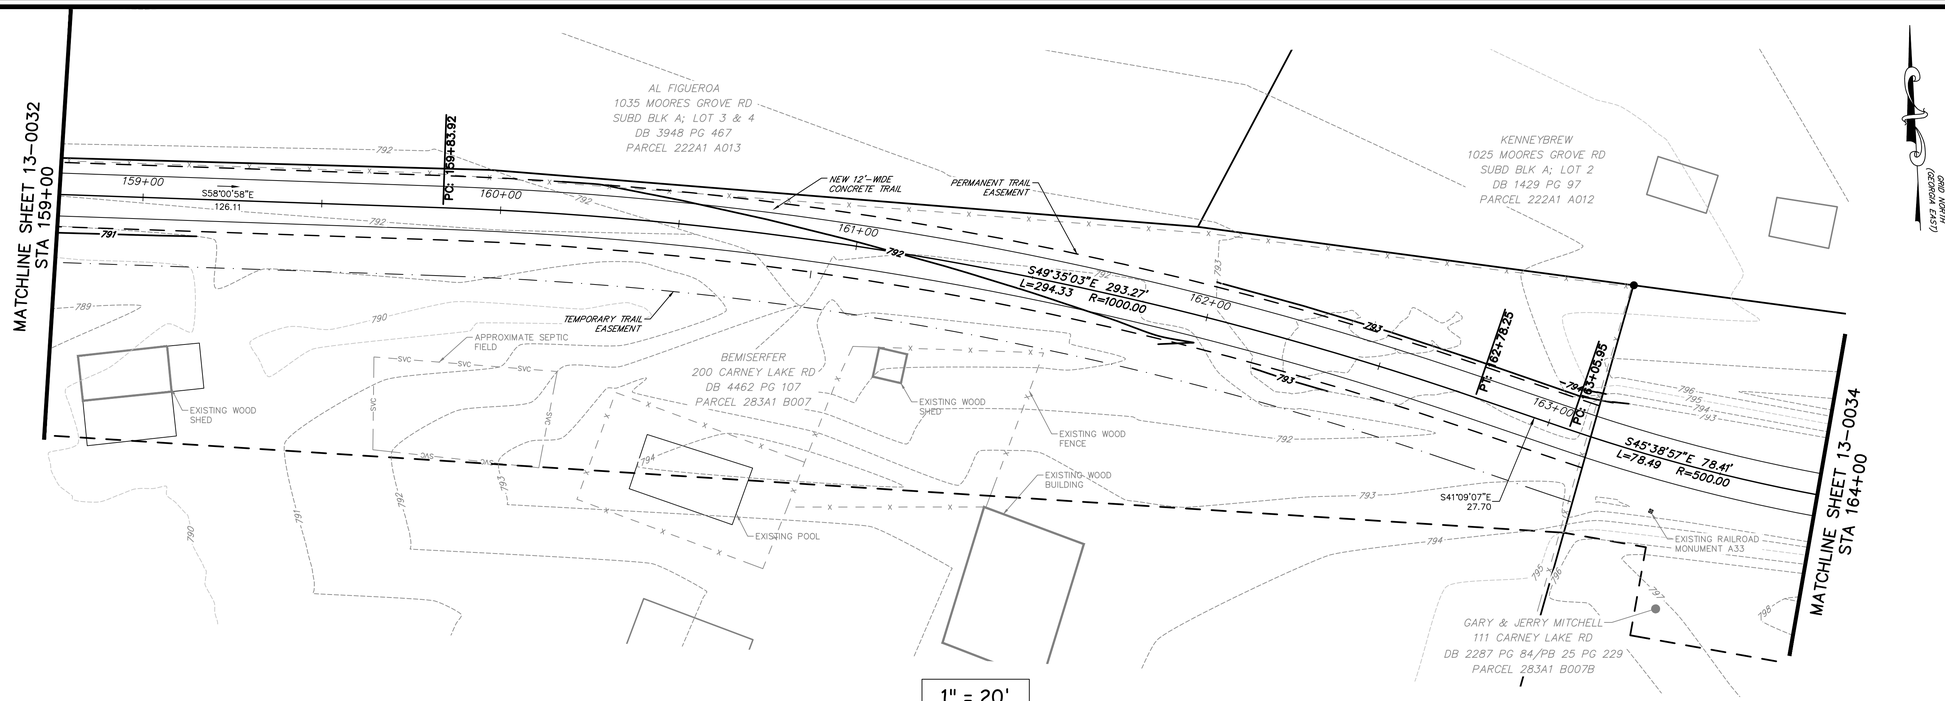

1" = 20'

H: 1" = 20'

V: 1" = 10'

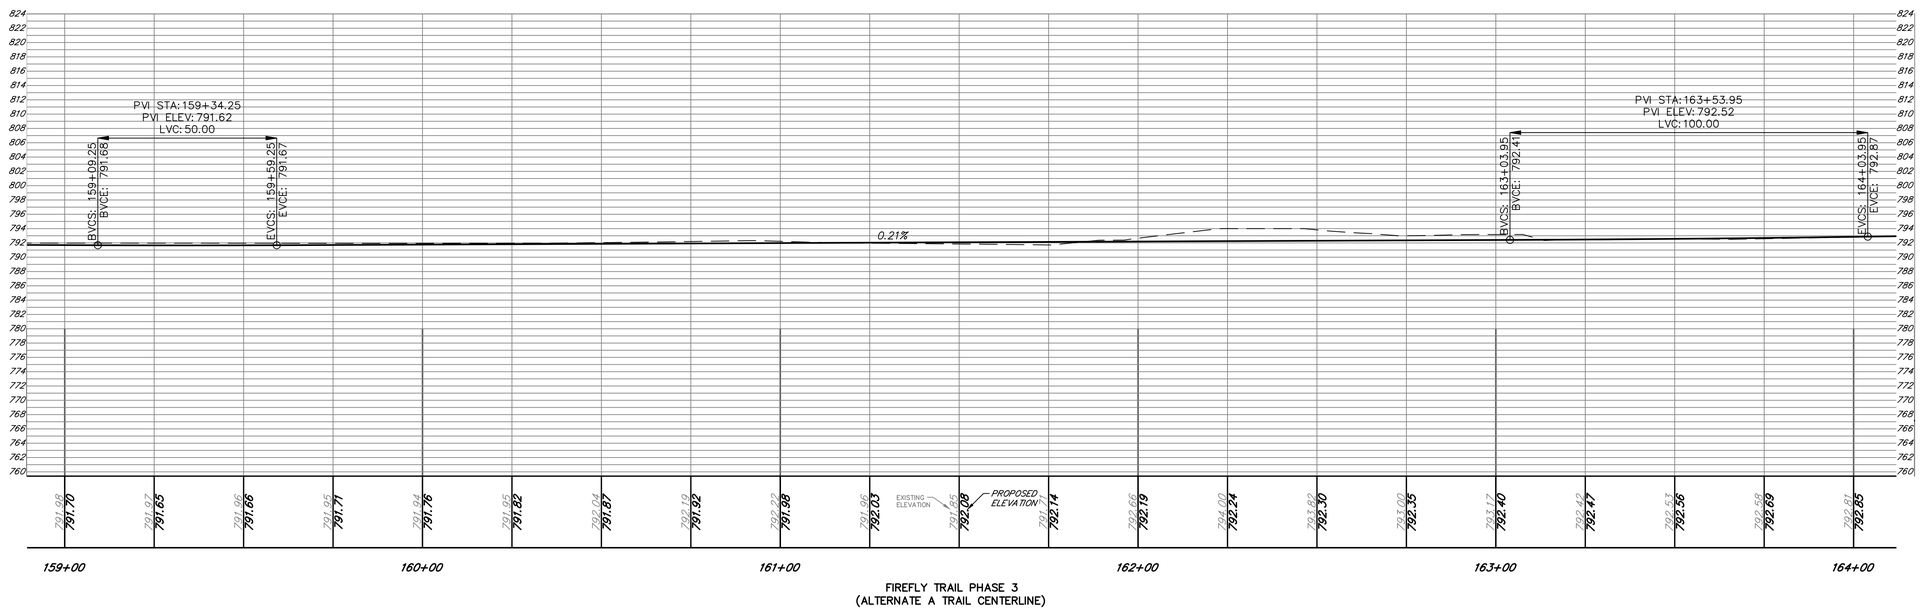

FIREFLY TRAIL PHASE 3
(ALTERNATE A TRAIL CENTERLINE)

benesch
Alfred Benesch & Company
1005 Broad Street, Suite 200
Augusta, GA 30901
P 706.722.4114
www.benesch.com

REV. NO.	DATE	REVISION DESCRIPTION BLOCK

ATHENS-CLARKE COUNTY, GA

SHEET TITLE: CONSTRUCTION PLANS AND PROFILES - ALTERNATE A

PROJECT NAME: FIREFLY TRAIL PHASE 3

SCALE 20 0 20 IN FEET

PROJECT INFORMATION

JOB NO: 18009
DRAWN BY: BB
CHECKED BY: EH
DRAWING FILE: 18009E.DWG
DRAWING SCALE: 1" = 20'
ORIGINAL RELEASE DATE: JUN 1, 2020

Sheet: 13-0033

Alternate A

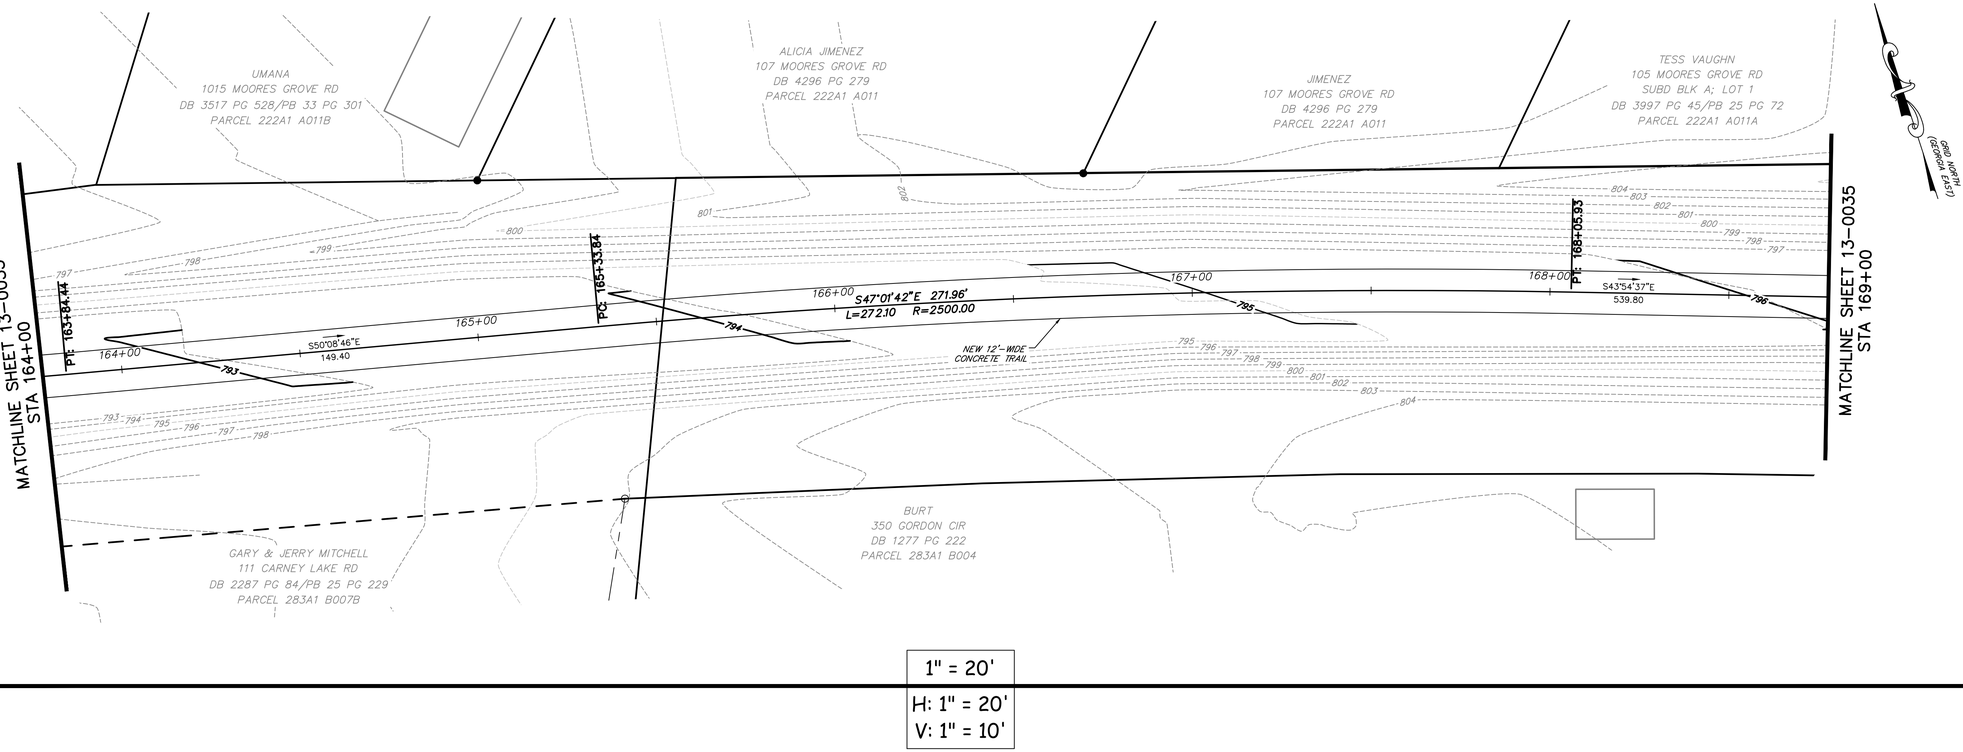

1" = 20'

H: 1" = 20'

V: 1" = 10'

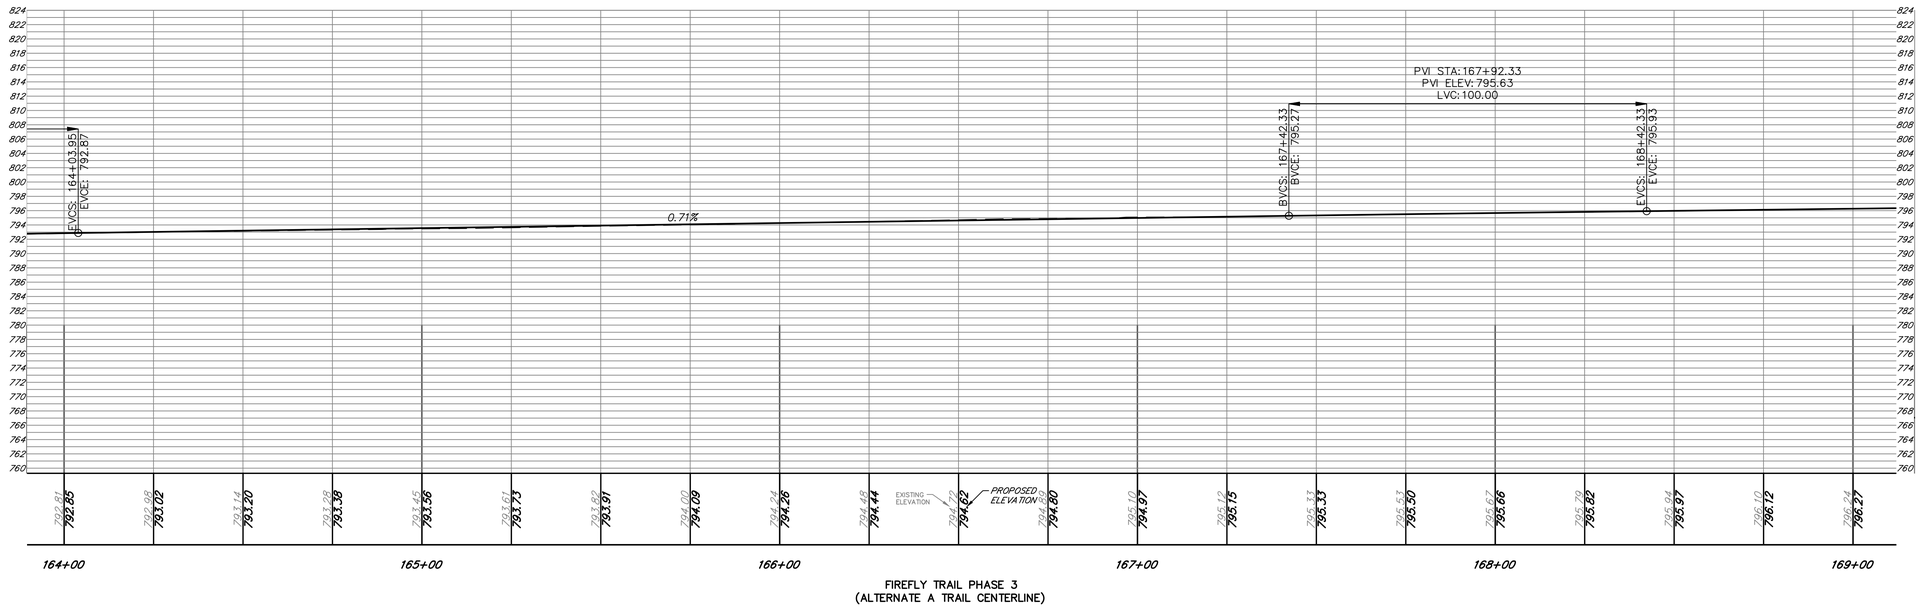

FIREFLY TRAIL PHASE 3
(ALTERNATE A TRAIL CENTERLINE)

benesch
Alfred Benesch & Company
1005 Broad Street, Suite 200
Augusta, GA 30901
P 706.722.4114
www.benesch.com

REVISION BLOCK

REV. NO.	DATE	DESCRIPTION

ATHENS-CLARKE COUNTY, GA

SHEET TITLE:
CONSTRUCTION PLANS AND PROFILES - ALTERNATE A

PROJECT NAME:
FIREFLY TRAIL PHASE 3

SCALE: 20 0 20 IN FEET

PROJECT INFORMATION

JOB NO:	18009
DRAWN BY:	BB
CHECKED BY:	EH
DRAWING FILE:	18009E.DWG
DRAWING SCALE:	1" = 20'
ORIGINAL RELEASE DATE:	JUN 1, 2020

Sheet:
13-0034

Alternate A

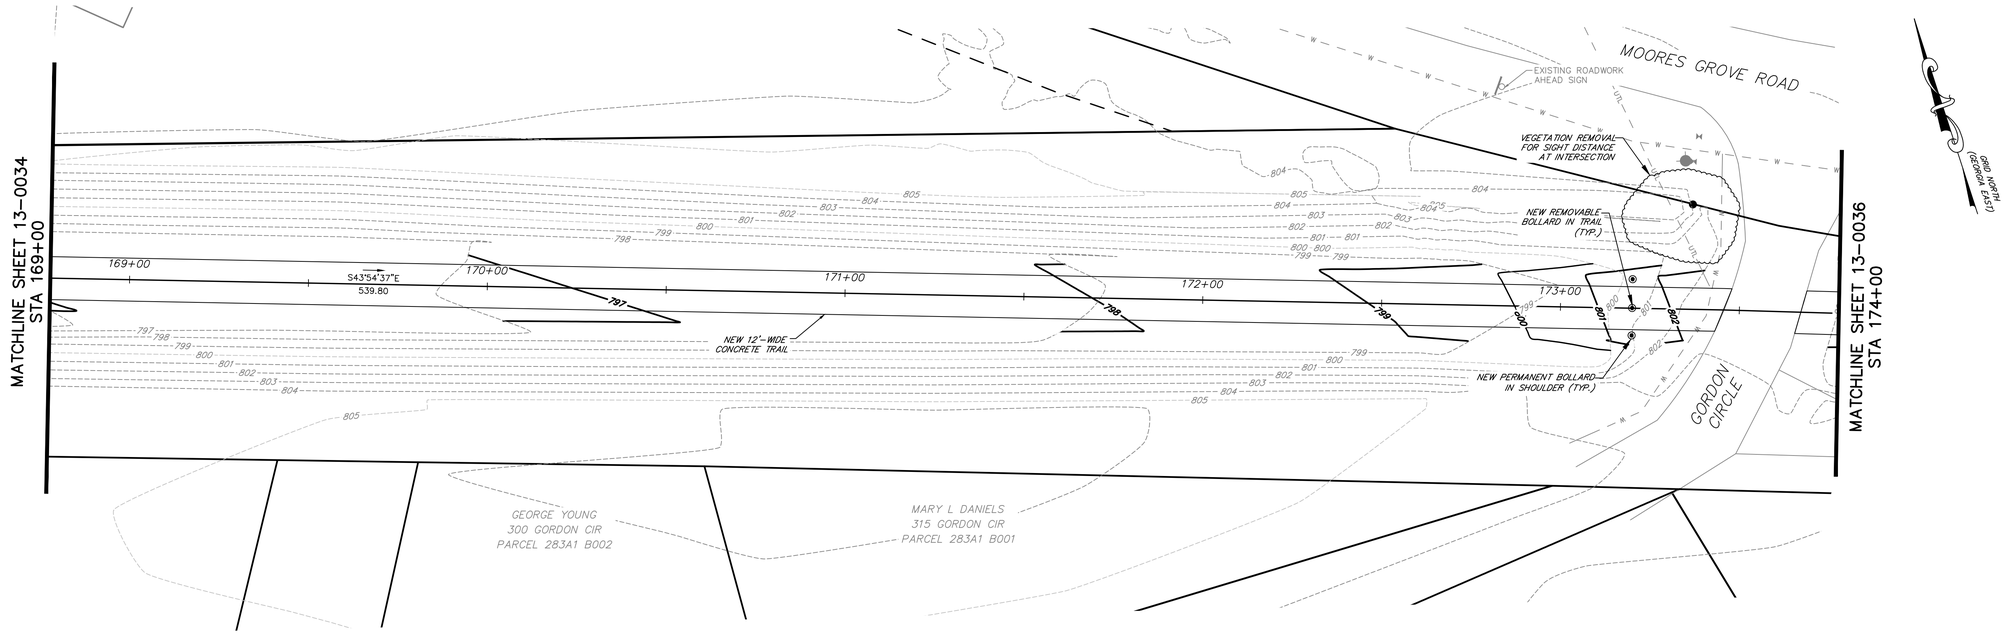

1" = 20'

H: 1" = 20'

V: 1" = 10'

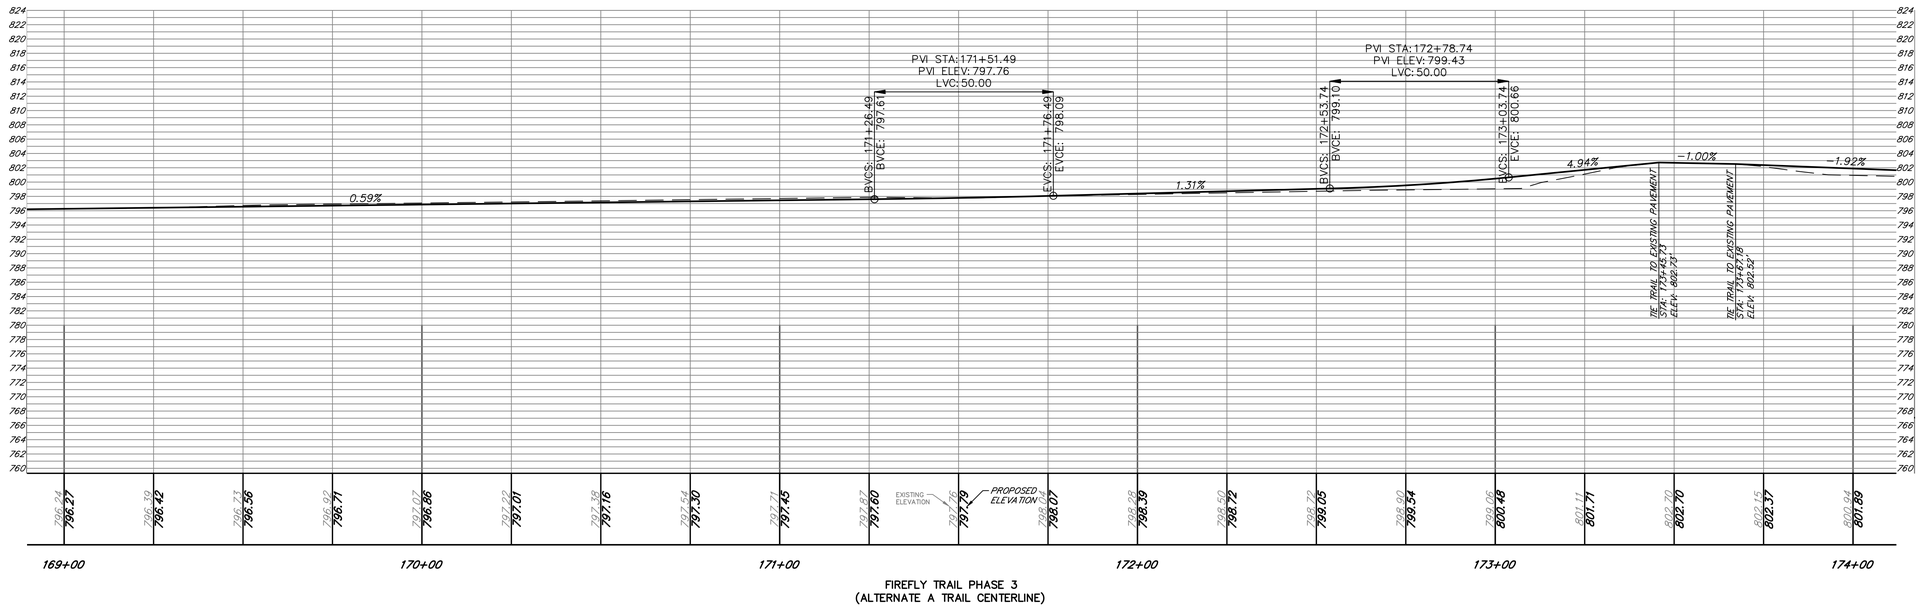

FIREFLY TRAIL PHASE 3
(ALTERNATE A TRAIL CENTERLINE)

benesch
Alfred Benesch & Company
1005 Broad Street, Suite 200
Augusta, GA 30901
P 706.722.4114
www.benesch.com

REV. NO.	DATE	REVISION BLOCK DESCRIPTION

ATHENS-CLARKE COUNTY, GA

SHEET TITLE: CONSTRUCTION PLANS AND PROFILES - ALTERNATE A

PROJECT NAME: FIREFLY TRAIL PHASE 3

SCALE 20 0 20 IN FEET

PROJECT INFORMATION
JOB NO: 18009
DRAWN BY: BB
CHECKED BY: EH
DRAWING FILE: 18009E.DWG
DRAWING SCALE: 1" = 20'
ORIGINAL RELEASE DATE: JUN 1, 2020

Sheet: 13-0035

Alternate A

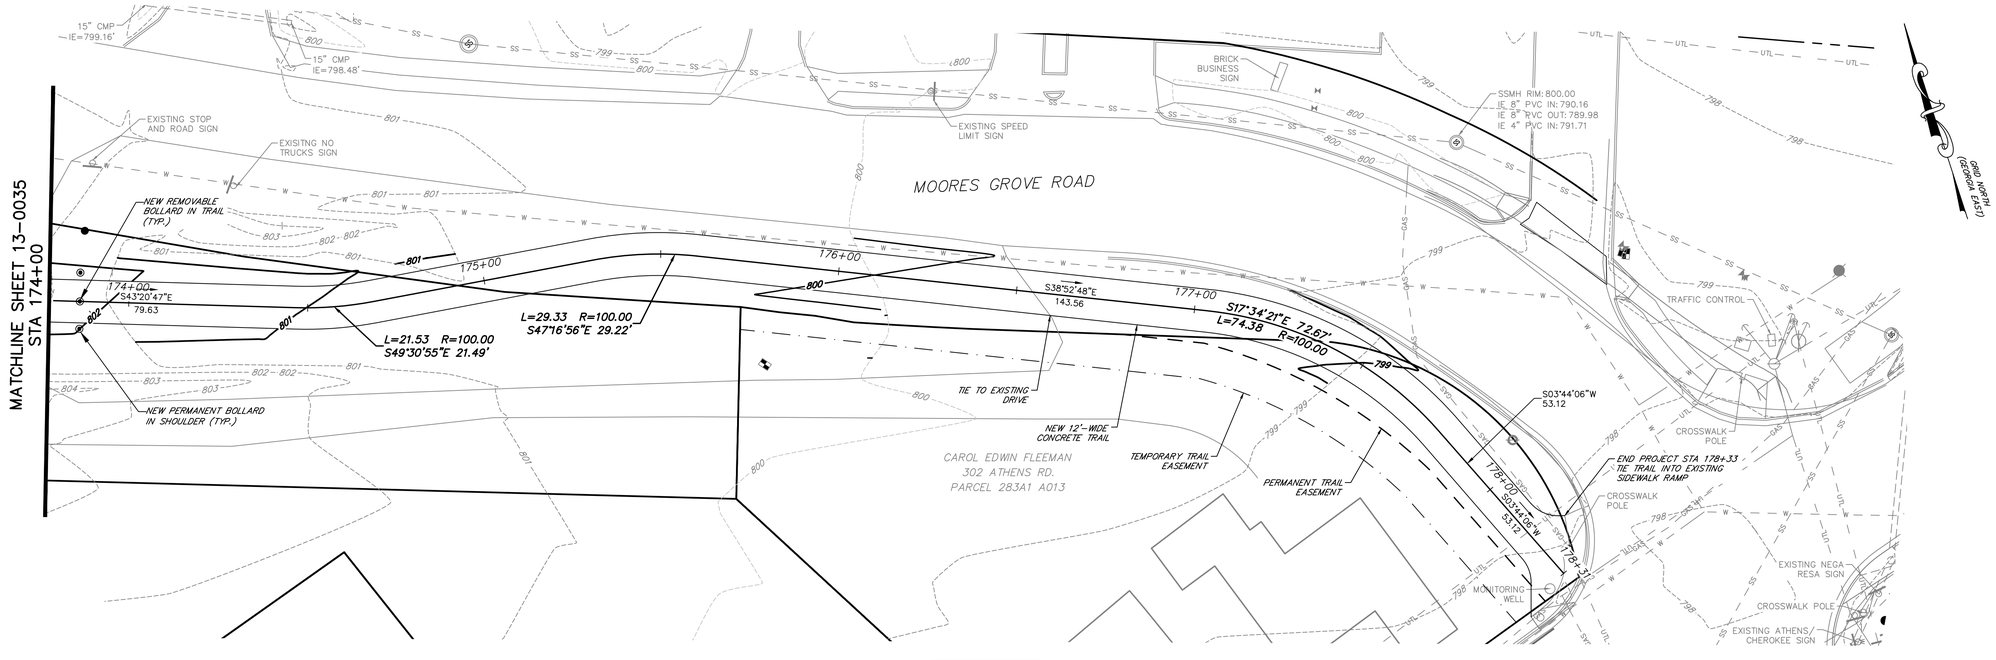

1" = 20'

H: 1" = 20'

V: 1" = 10'

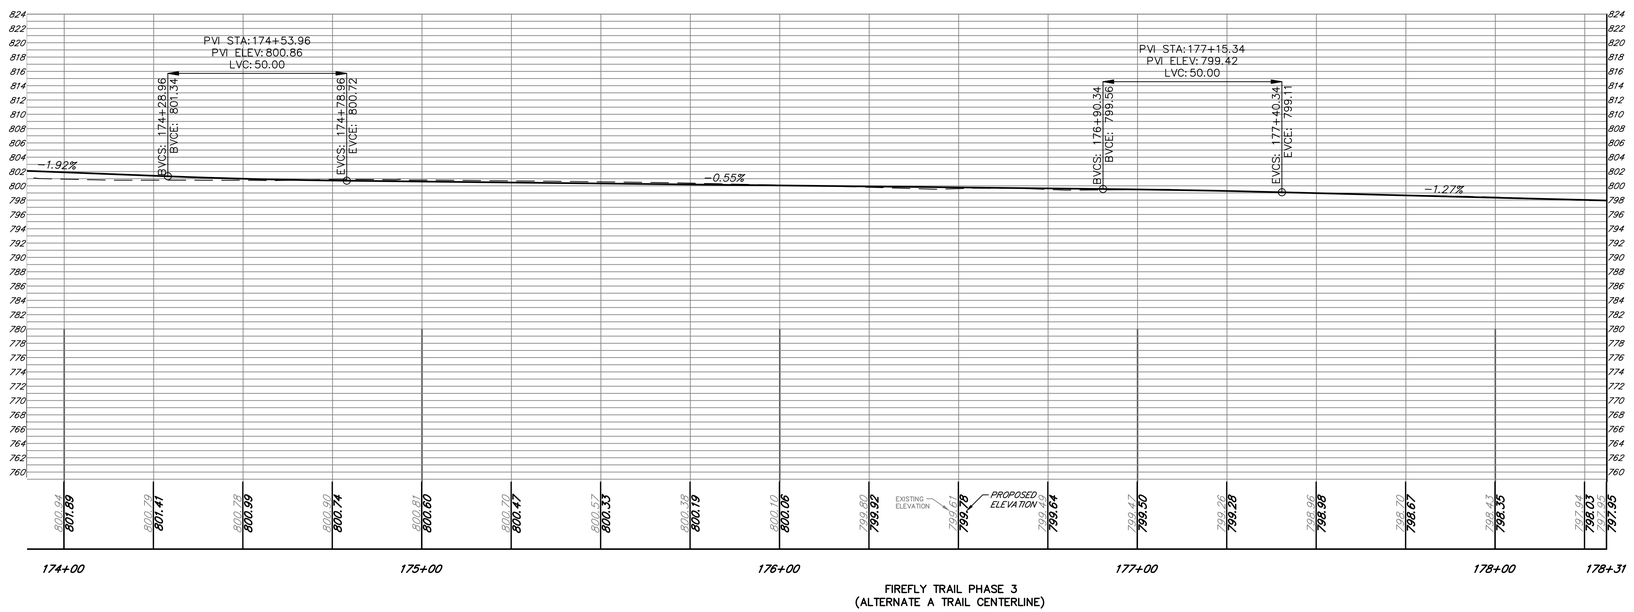

FIREFLY TRAIL PHASE 3
(ALTERNATE A TRAIL CENTERLINE)

benesch
Alfred Benesch & Company
1005 Broad Street, Suite 200
Augusta, GA 30901
P 706.722.4114
www.benesch.com

REV. NO.	DATE	REVISION DESCRIPTION BLOCK

ATHENS-CLARKE COUNTY, GA

SHEET TITLE: CONSTRUCTION PLANS AND PROFILES - ALTERNATE A

PROJECT NAME: FIREFLY TRAIL PHASE 3

SCALE 20 0 20 IN FEET

PROJECT INFORMATION
JOB NO: 18009
DRAWN BY: BB
CHECKED BY: EH
DRAWING FILE: 18009E.DWG
DRAWING SCALE: 1" = 20'
ORIGINAL RELEASE DATE: JUN 1, 2020

Sheet: 13-0036

Alternate B

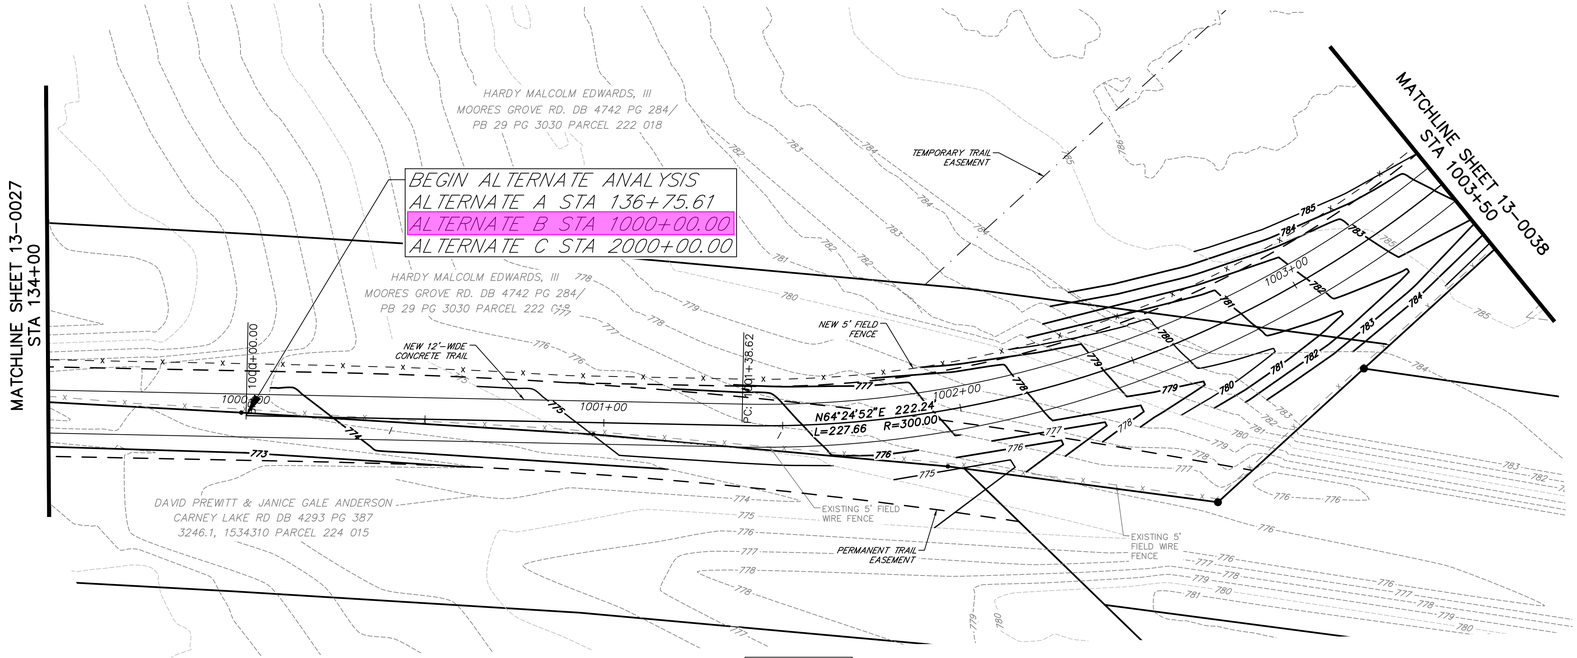

1" = 20'

H: 1" = 20'
V: 1" = 10'

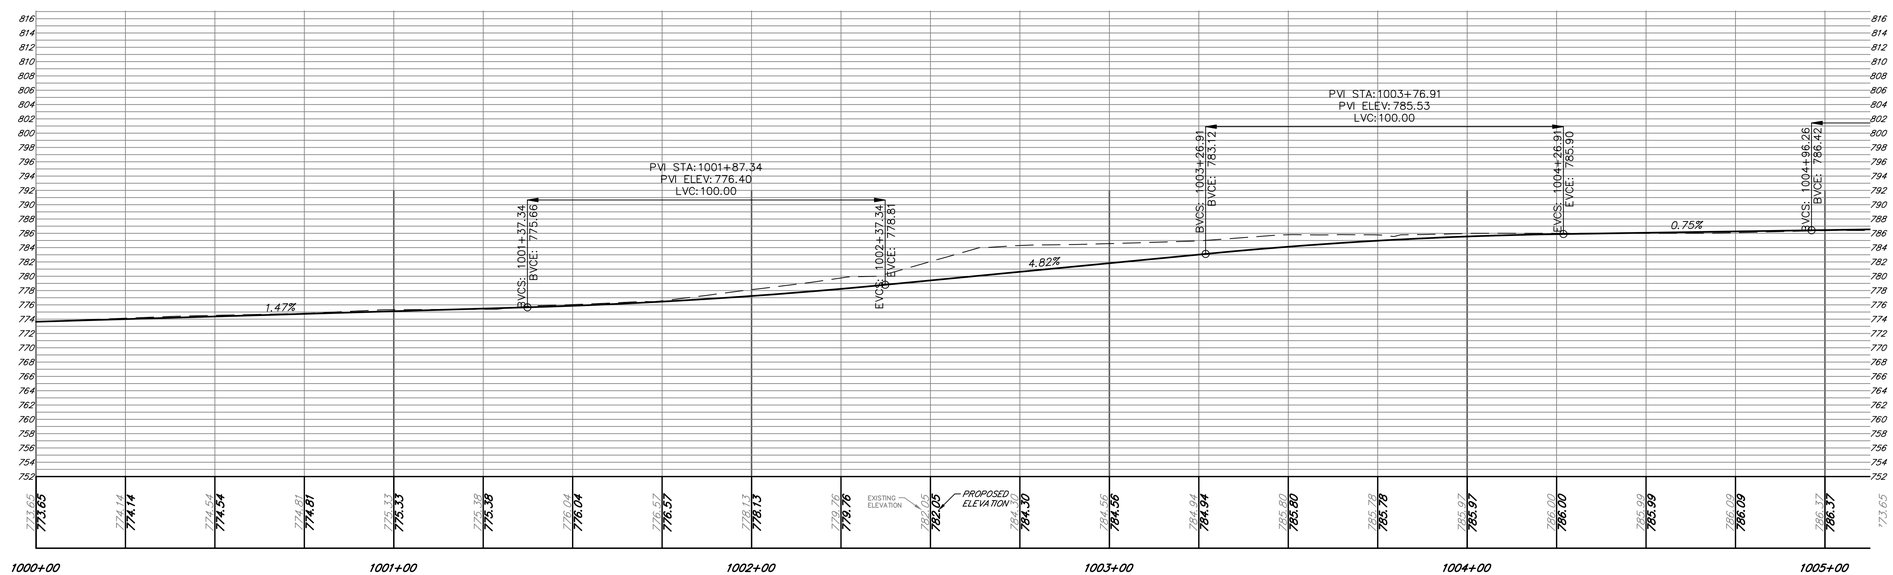

FIREFLY TRAIL PHASE 3
(ALTERNATE B TRAIL CENTERLINE)

benesch
Alfred Benesch & Company
1005 Broad Street, Suite 200
Augusta, GA 30901
P 706.722.4114
www.benesch.com

REV. NO.	DATE	REVISION BLOCK DESCRIPTION

ATHENS-CLARKE COUNTY, GA

SHEET TITLE:
CONSTRUCTION PLANS AND PROFILES - ALTERNATE B

PROJECT NAME:
FIREFLY TRAIL PHASE 3

SCALE: 20 0 20 IN FEET

PROJECT INFORMATION	
JOB NO:	18009
DRAWN BY:	BB
CHECKED BY:	EH
DRAWING FILE:	18009E.DWG
DRAWING SCALE:	1" = 20'
ORIGINAL RELEASE DATE:	JUN 1, 2020

Sheet:
13-0037

Alternate B

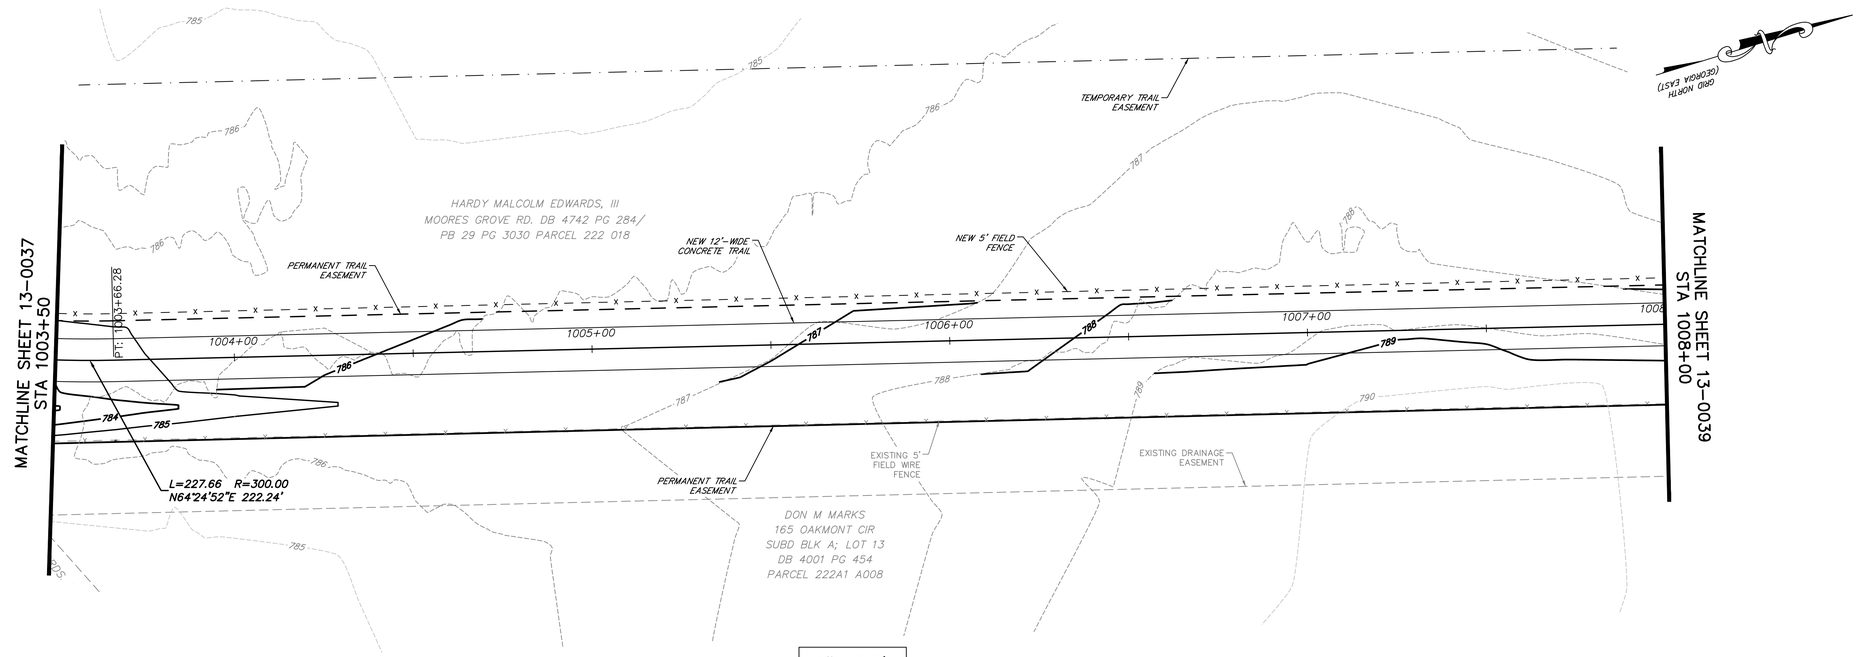

1" = 20'

H: 1" = 20'
V: 1" = 10'

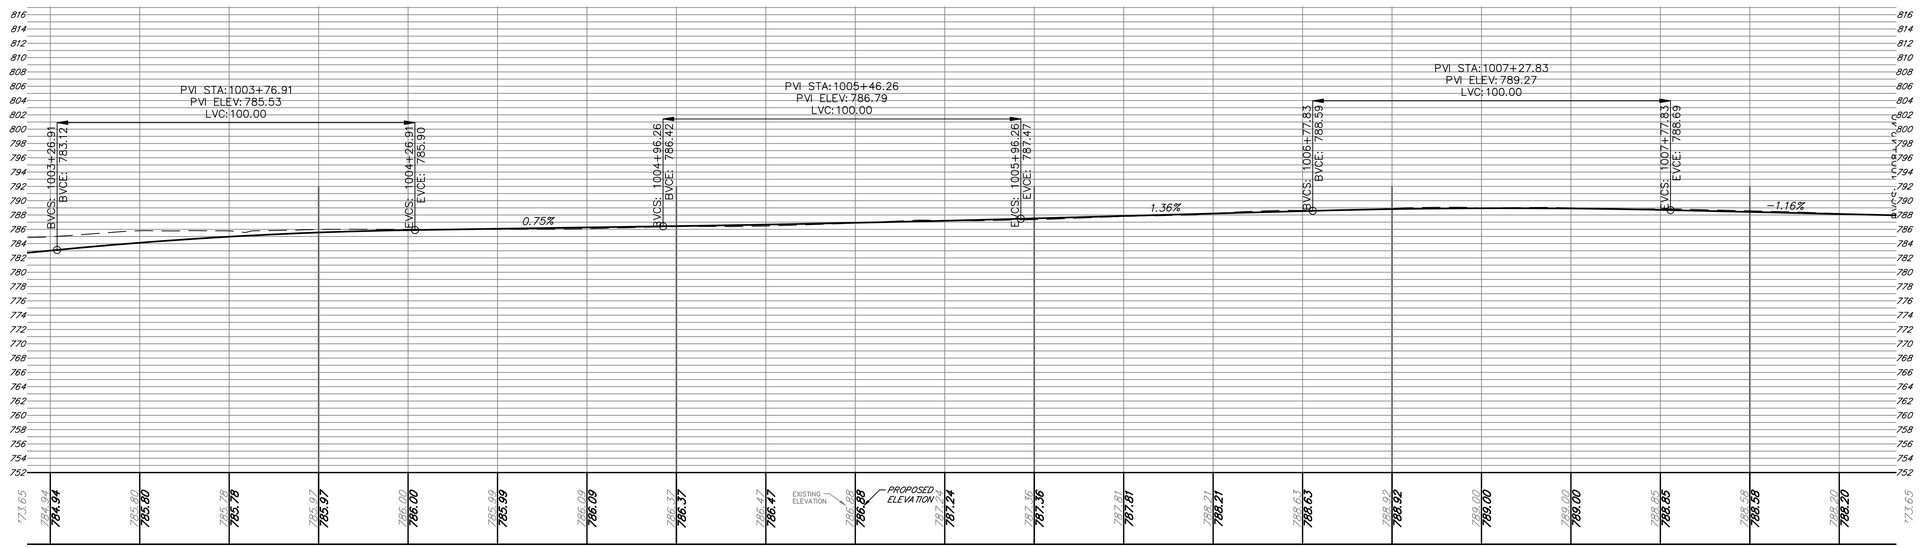

FIREFLY TRAIL PHASE 3
(ALTERNATE B TRAIL CENTERLINE)

benesch
Alfred Benesch & Company
1005 Broad Street, Suite 200
Augusta, GA 30901
P 706.722.4114
www.benesch.com

REV. NO.	DATE	REVISION BLOCK DESCRIPTION

ATHENS-CLARKE COUNTY, GA

SHEET TITLE: CONSTRUCTION PLANS AND PROFILES - ALTERNATE B

PROJECT NAME: FIREFLY TRAIL PHASE 3

SCALE IN FEET: 20 0 20

PROJECT INFORMATION

JOB NO:	18009
DRAWN BY:	BB
CHECKED BY:	EH
DRAWING FILE:	18009E.DWG
DRAWING SCALE:	1" = 20'
ORIGINAL RELEASE DATE:	JUN 1, 2020

Sheet: 13-0038

Alternate B

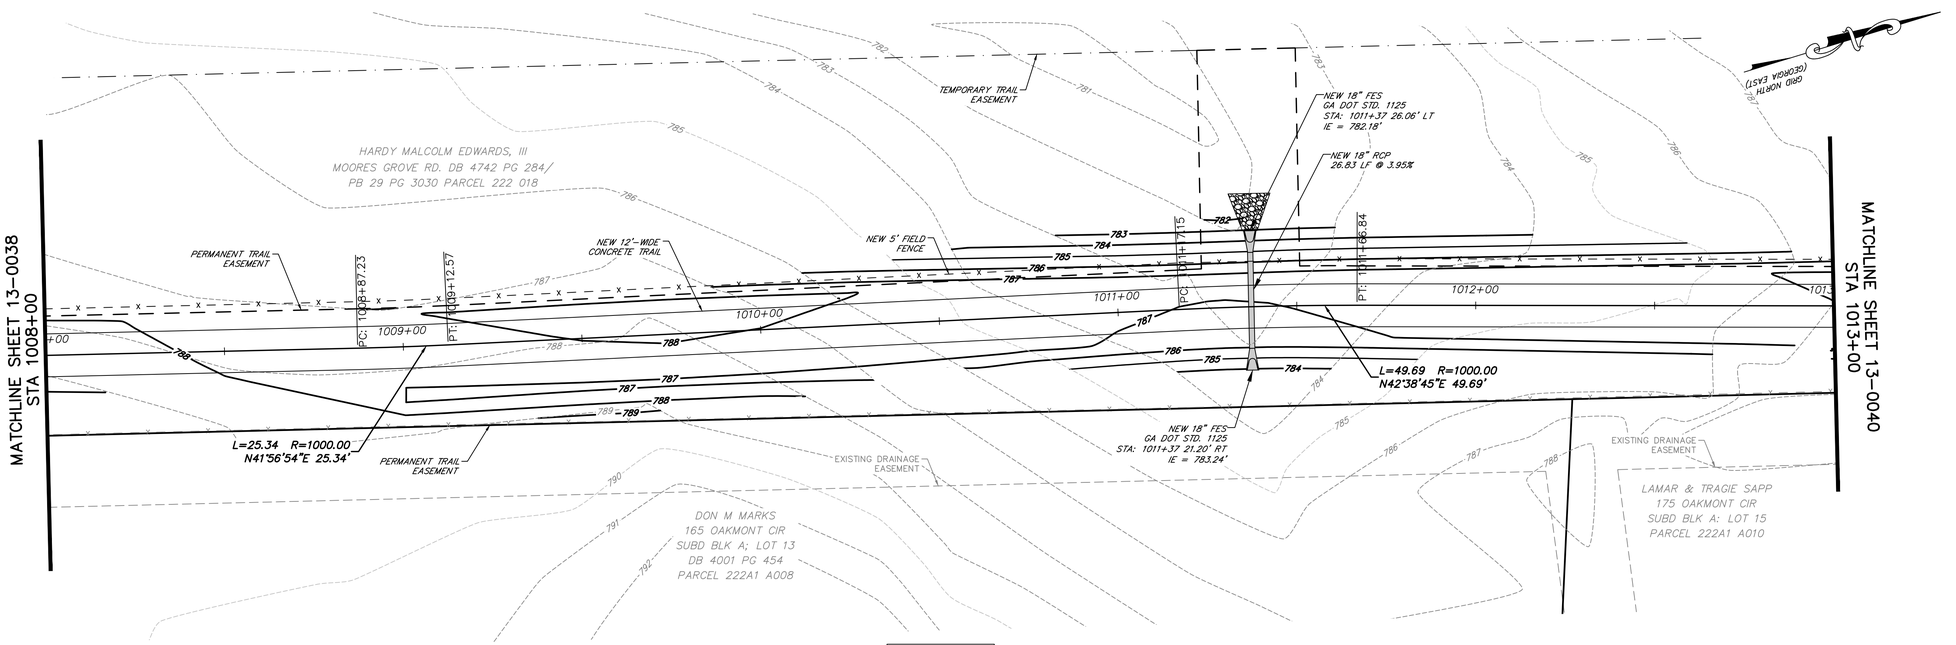

1" = 20'

H: 1" = 20'
V: 1" = 10'

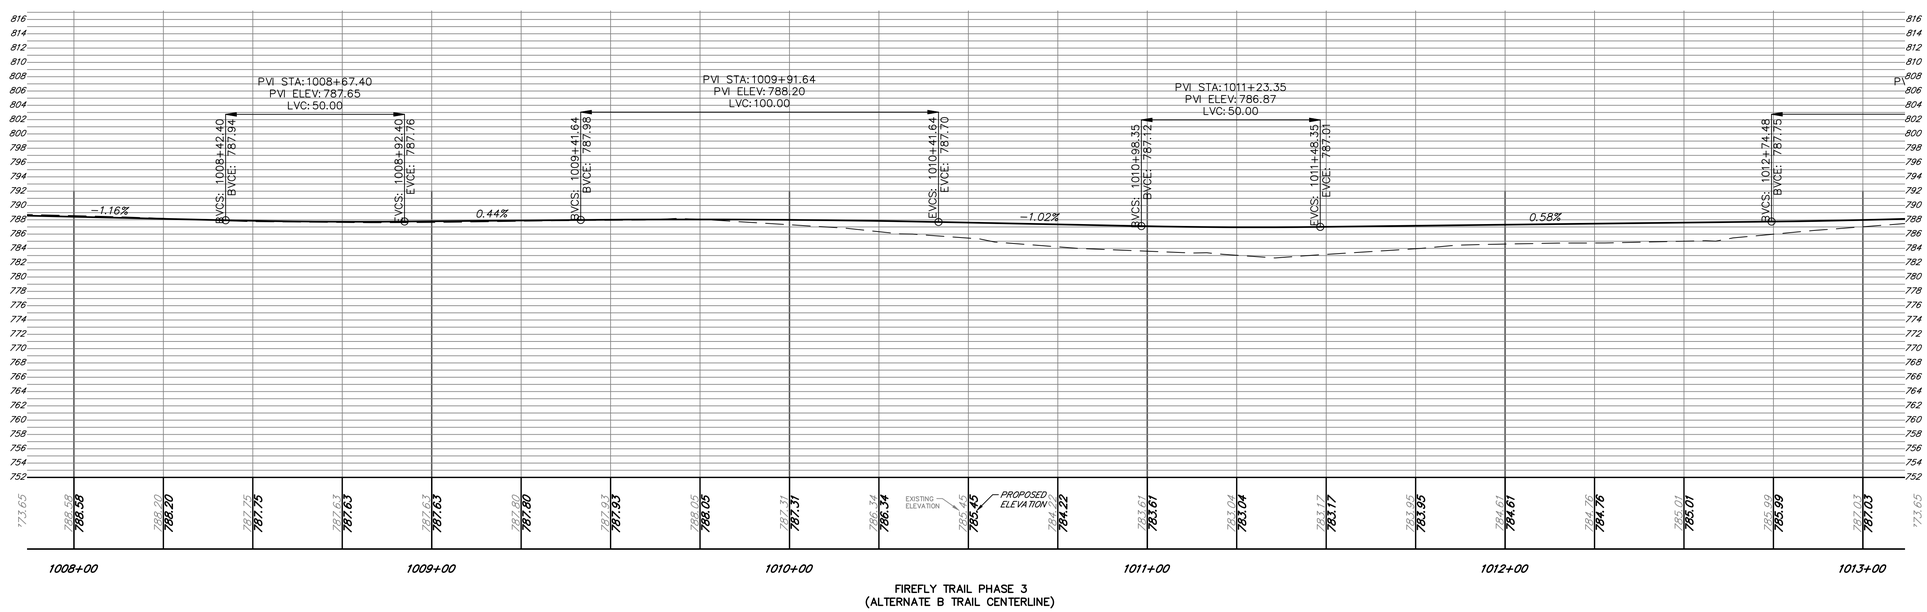

FIREFLY TRAIL PHASE 3
(ALTERNATE B TRAIL CENTERLINE)

benesch
Alfred Benesch & Company
1005 Broad Street, Suite 200
Augusta, GA 30901
P 706.722.4114
www.benesch.com

REV. NO.	DATE	REVISION BLOCK DESCRIPTION

ATHENS-CLARKE COUNTY, GA

SHEET TITLE:
CONSTRUCTION PLANS AND PROFILES - ALTERNATE B

PROJECT NAME
FIREFLY TRAIL PHASE 3

SCALE 20 0 20 IN FEET

PROJECT INFORMATION
JOB NO: 18009
DRAWN BY: BB
CHECKED BY: EH
DRAWING FILE: 18009E.DWG
DRAWING SCALE: 1" = 20'
ORIGINAL RELEASE DATE: JUN 1, 2020

Sheet:
13-0039

Alternate B

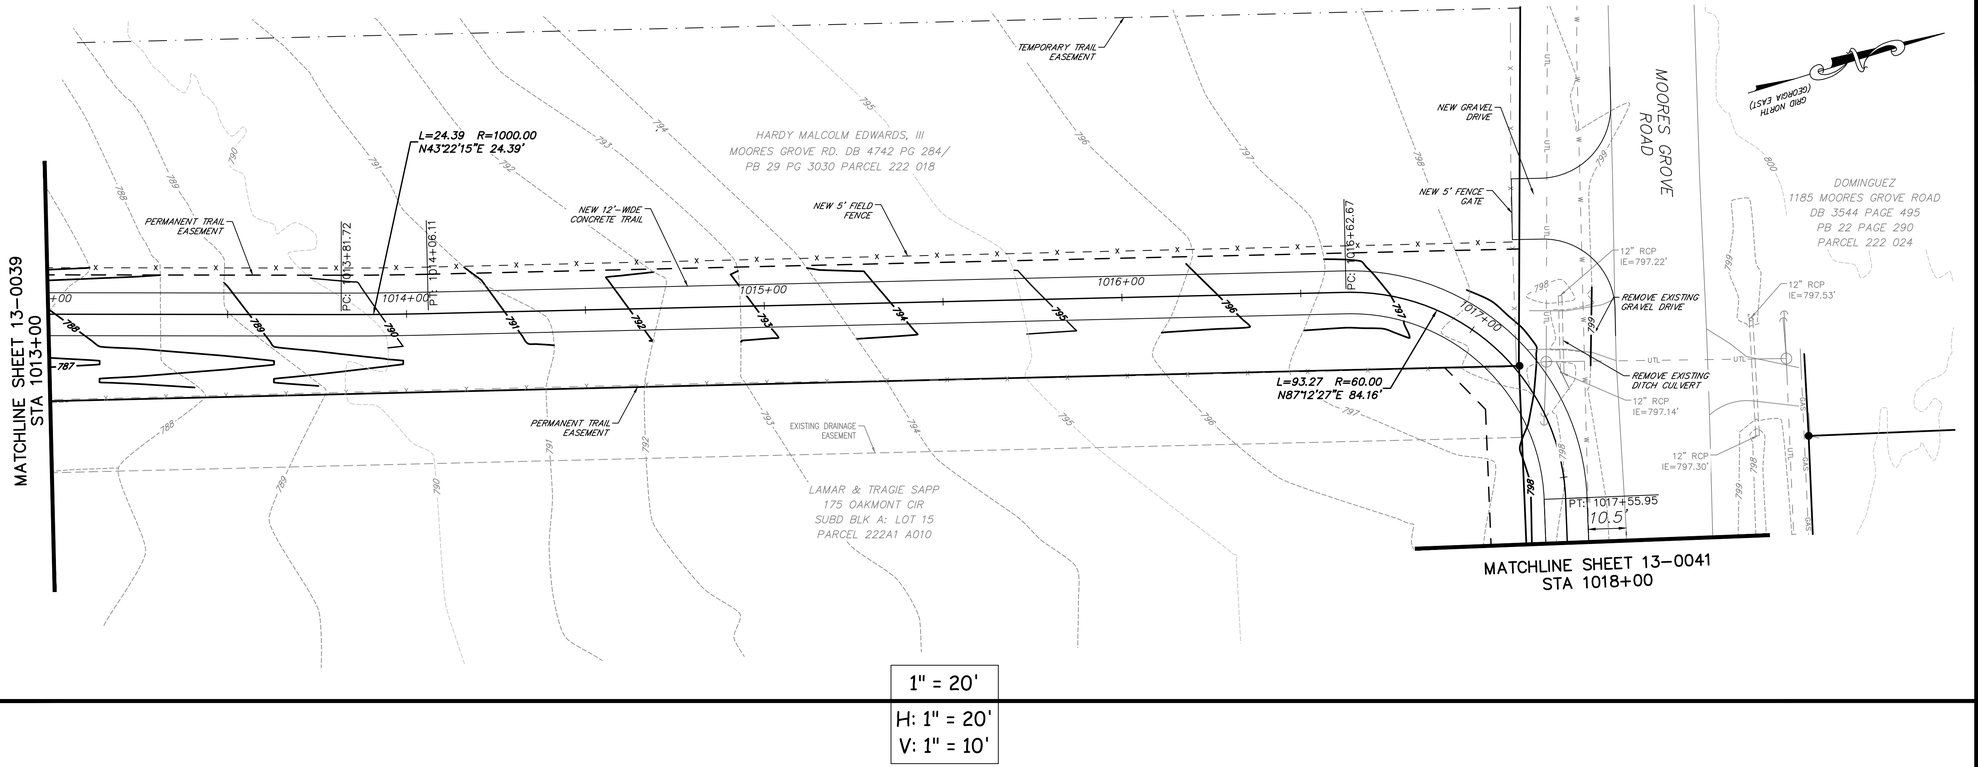

1" = 20'

H: 1" = 20'
V: 1" = 10'

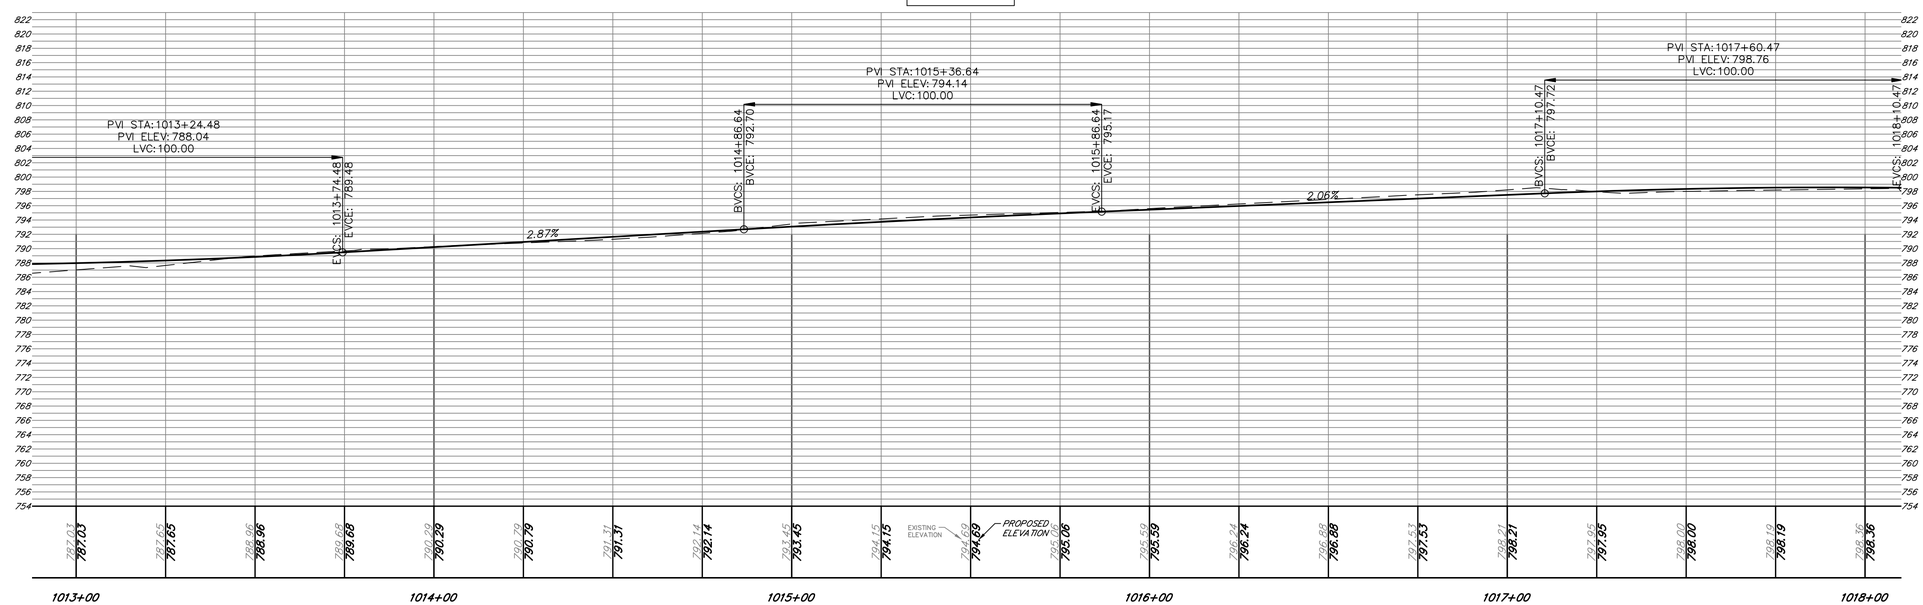

FIREFLY TRAIL PHASE 3
(ALTERNATE B TRAIL CENTERLINE)

benesch
Alfred Benesch & Company
1005 Broad Street, Suite 200
Augusta, GA 30901
P 706.722.4114
www.benesch.com

REV. NO.	DATE	REVISION BLOCK DESCRIPTION

ATHENS-CLARKE COUNTY, GA

SHEET TITLE:
CONSTRUCTION PLANS AND PROFILES - ALTERNATE B

PROJECT NAME
FIREFLY TRAIL PHASE 3

SCALE 20 0 20 IN FEET

PROJECT INFORMATION
JOB NO: 18009
DRAWN BY: BB
CHECKED BY: EH
DRAWING FILE: 18009E.DWG
DRAWING SCALE: 1" = 20'
ORIGINAL RELEASE DATE: JUN 1, 2020

Sheet:
13-0040

Alternate B

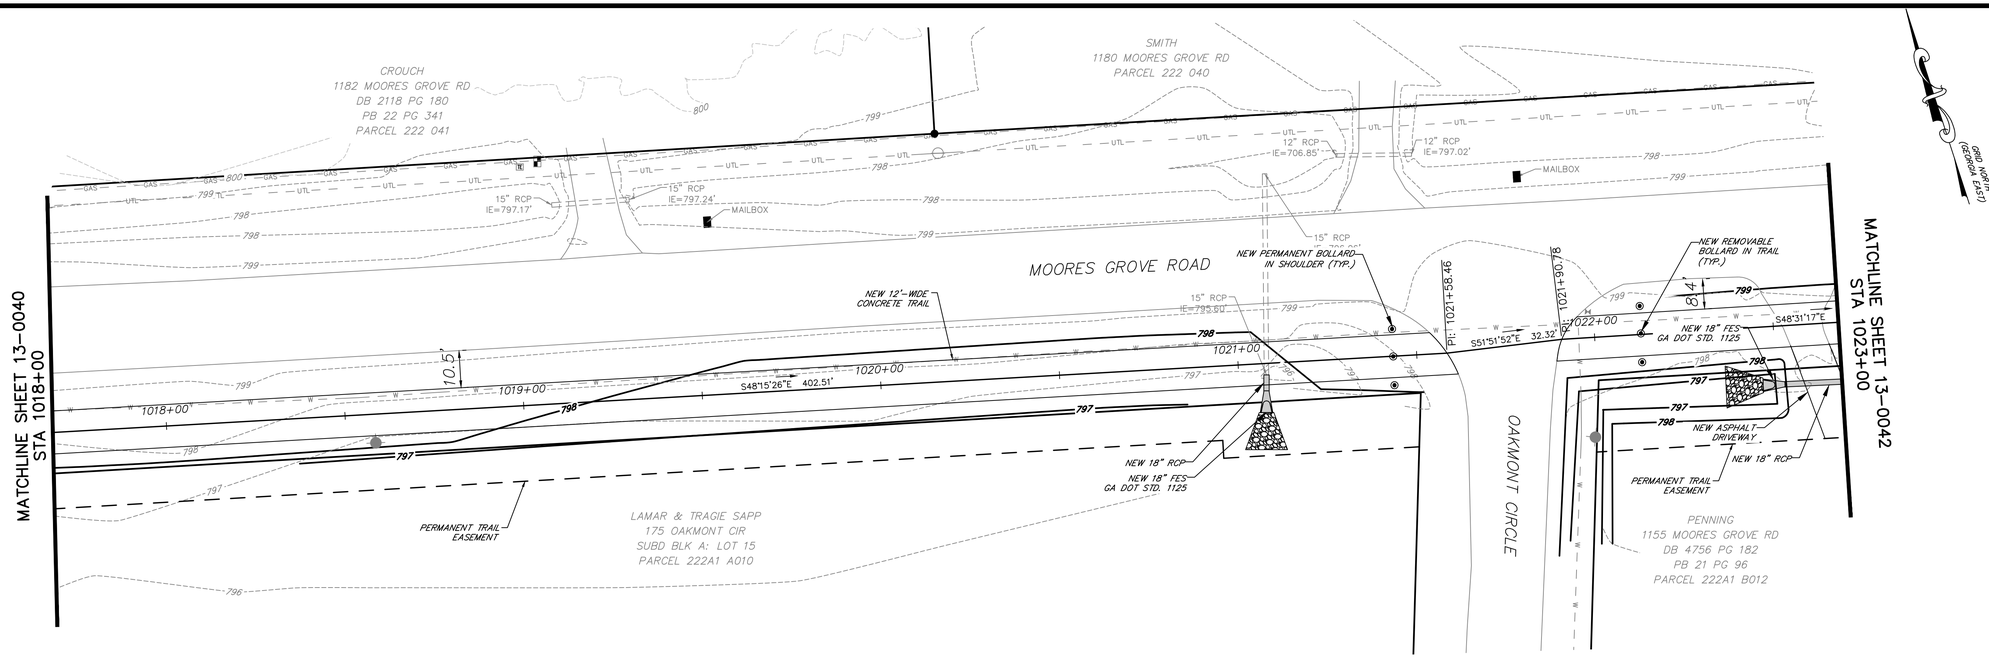

1" = 20'

H: 1" = 20'
V: 1" = 10'

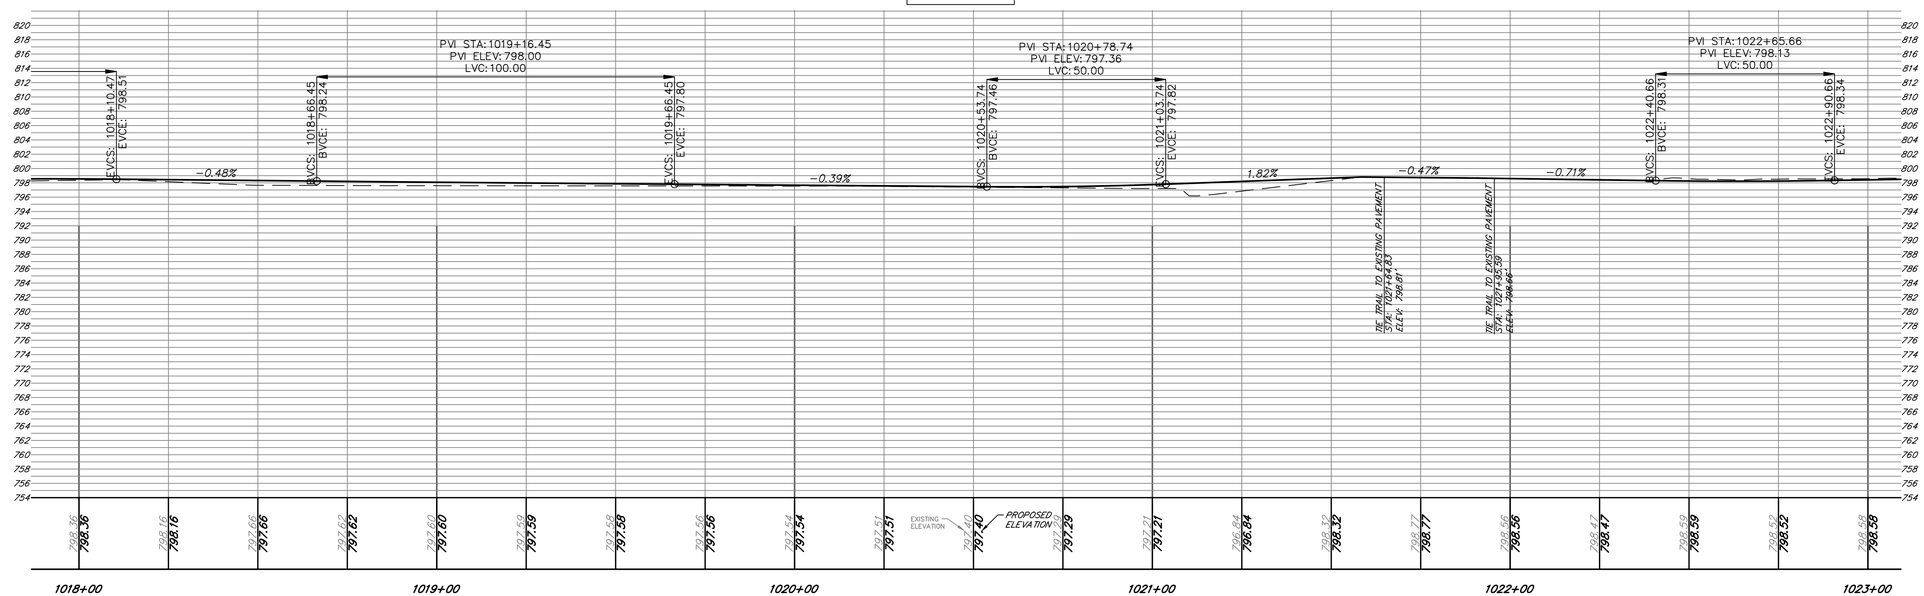

FIREFLY TRAIL PHASE 3
(ALTERNATE B TRAIL CENTERLINE)

benesch
Alfred Benesch & Company
1005 Broad Street, Suite 200
Augusta, GA 30901
P 706.722.4114
www.benesch.com

REV. NO.	DATE	REVISION BLOCK DESCRIPTION

ATHENS-CLARKE COUNTY, GA

SHEET TITLE:
CONSTRUCTION PLANS AND PROFILES - ALTERNATE B

PROJECT NAME
FIREFLY TRAIL PHASE 3

SCALE 20 0 20 IN FEET

PROJECT INFORMATION
JOB NO: 18009
DRAWN BY: BB
CHECKED BY: EH
DRAWING FILE: 18009E.DWG
DRAWING SCALE: 1" = 20'
ORIGINAL RELEASE DATE: JUN 1, 2020

Sheet:
13-0041

Alternate B

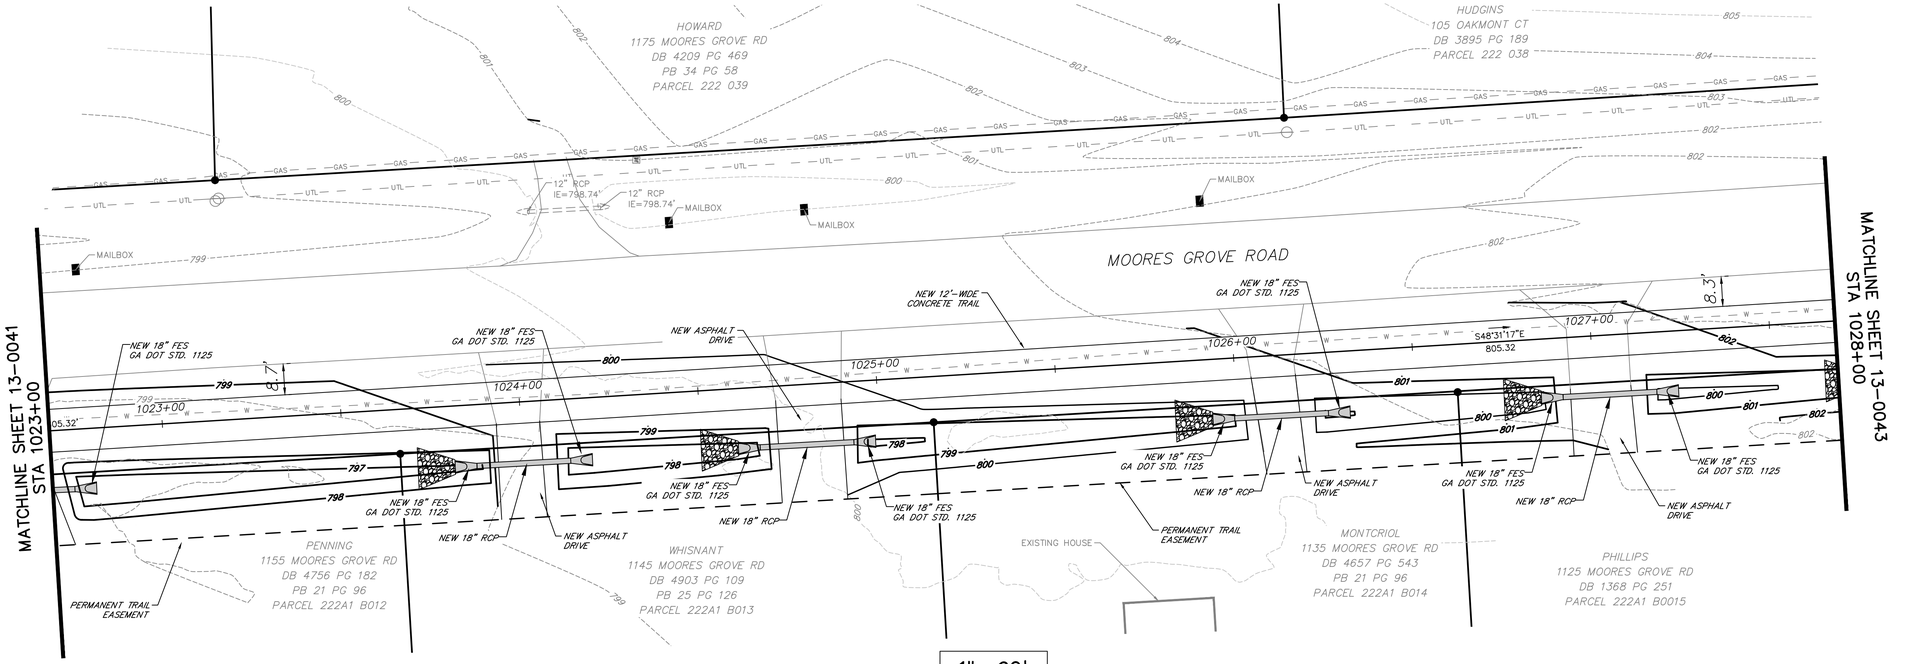

1" = 20'

H: 1" = 20'
V: 1" = 10'

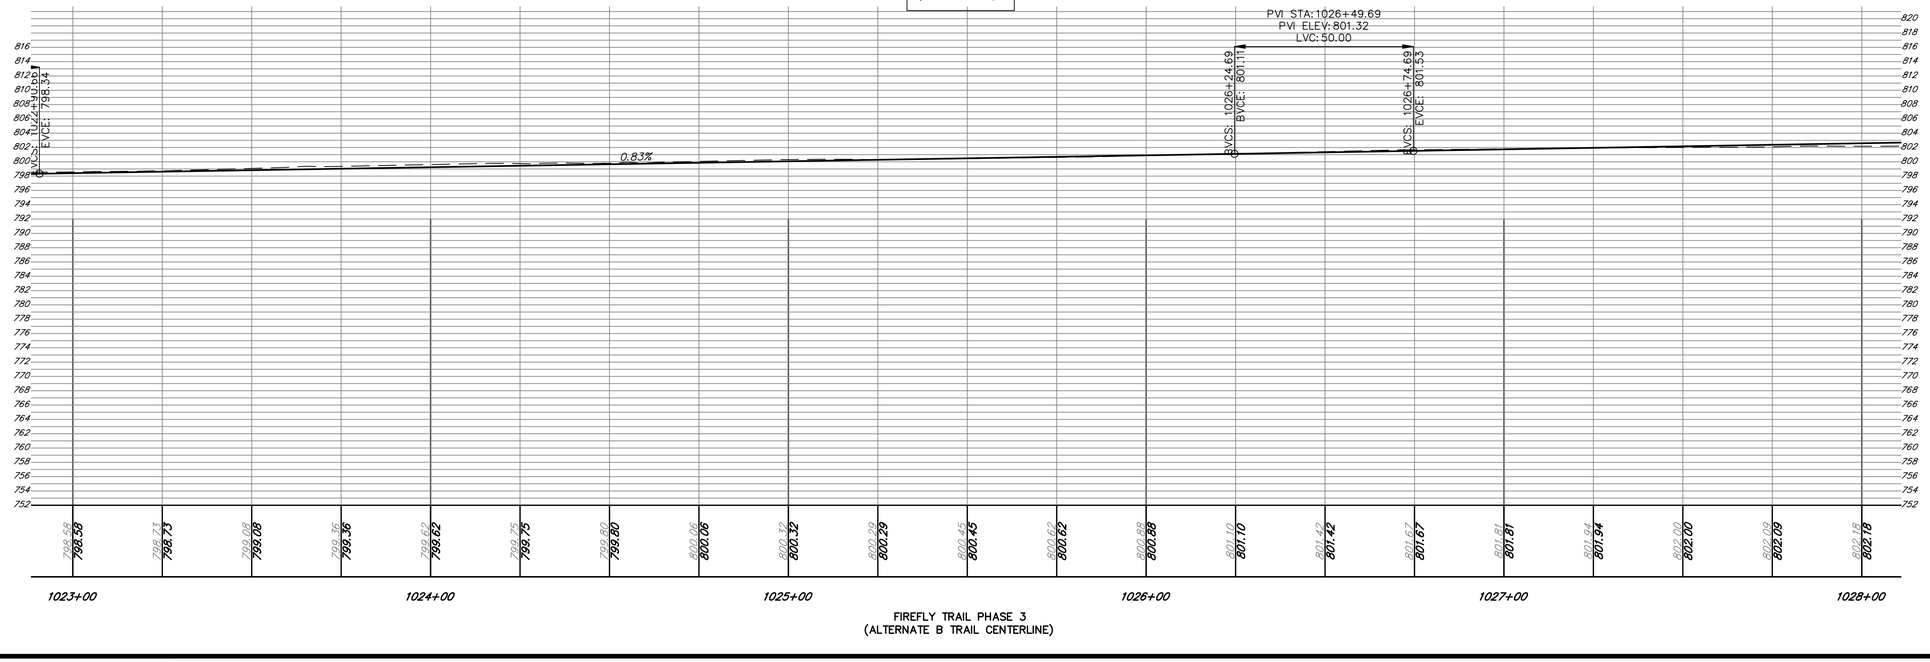

FIREFLY TRAIL PHASE 3
(ALTERNATE B TRAIL CENTERLINE)

benesch
Alfred Benesch & Company
1005 Broad Street, Suite 200
Augusta, GA 30901
P 706.722.4114
www.benesch.com

REV. NO.	DATE	REVISION BLOCK DESCRIPTION

ATHENS–CLARKE COUNTY, GA

SHEET TITLE: CONSTRUCTION PLANS AND PROFILES - ALTERNATE B

PROJECT NAME
FIREFLY TRAIL
PHASE 3

SCALE 20 0 20 IN FEET

PROJECT INFORMATION

JOB NO:	18009
DRAWN BY:	BB
CHECKED BY:	EH
DRAWING FILE:	18009E.DWG
DRAWING SCALE:	1" = 20'
ORIGINAL RELEASE DATE:	JUN 1, 2020

Sheet:
13-0042

Alternate B

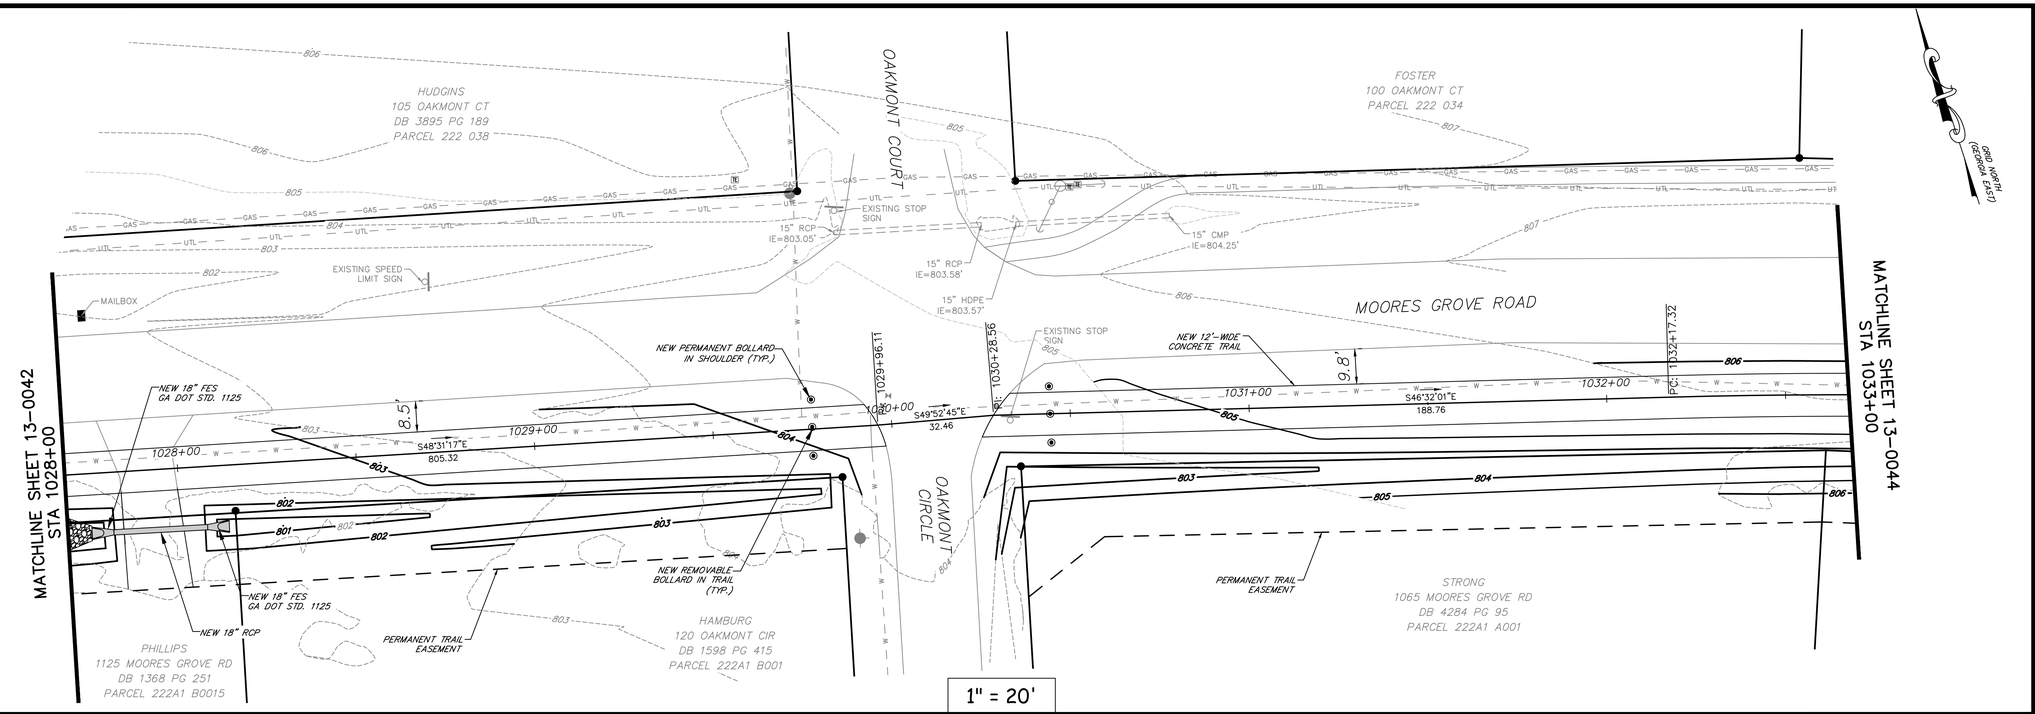

1" = 20'

H: 1" = 20'
V: 1" = 10'

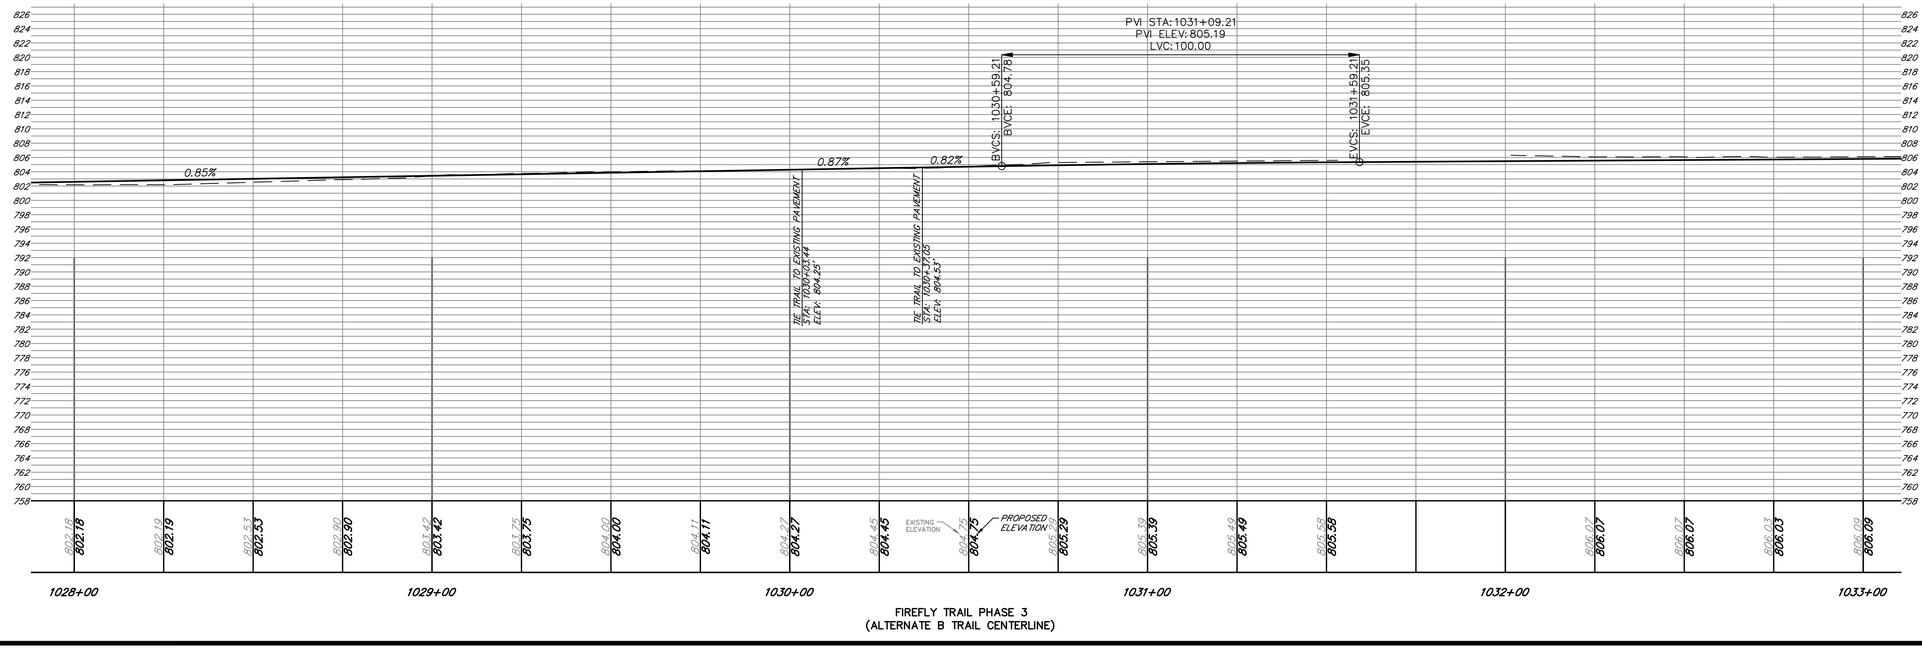

FIREFLY TRAIL PHASE 3
(ALTERNATE B TRAIL CENTERLINE)

benesch
Alfred Benesch & Company
1005 Broad Street, Suite 200
Augusta, GA 30901
P 706.722.4114
www.benesch.com

REV. NO.	DATE	REVISION BLOCK DESCRIPTION

ATHENS–CLARKE COUNTY, GA

SHEET TITLE:
CONSTRUCTION PLANS AND PROFILES - ALTERNATE B

PROJECT NAME
FIREFLY TRAIL PHASE 3

SCALE 20 0 20 IN FEET

PROJECT INFORMATION
JOB NO: 18009
DRAWN BY: BB
CHECKED BY: EH
DRAWING FILE: 18009E.DWG
DRAWING SCALE: 1" = 20'
ORIGINAL RELEASE DATE: JUN 1, 2020

Sheet:
13-0043

Alternate B

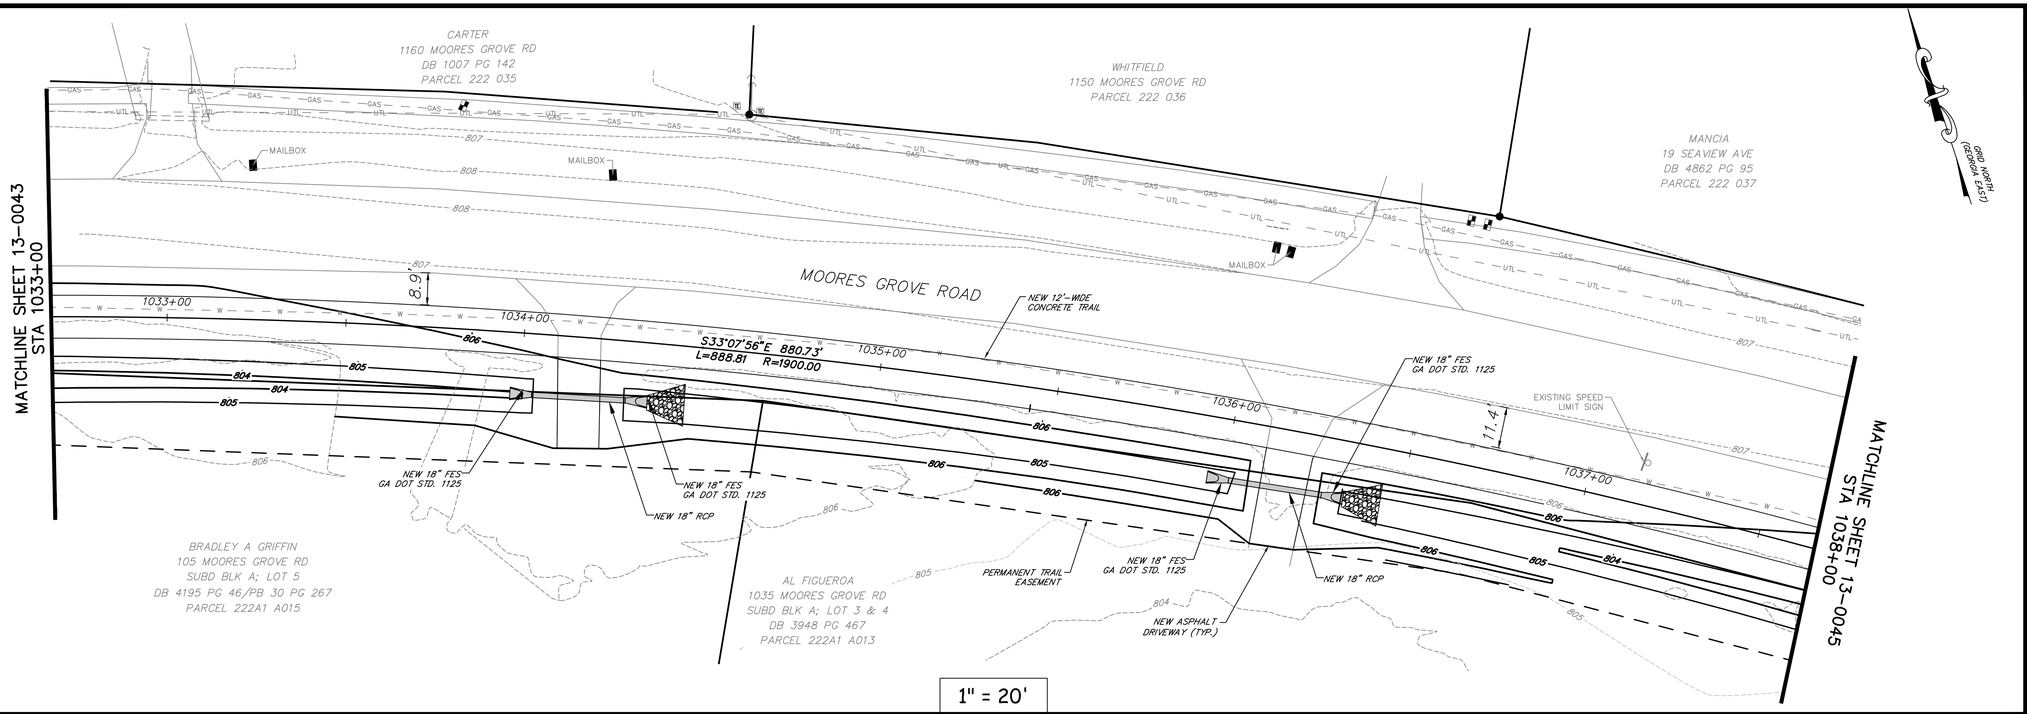

1" = 20'

H: 1" = 20'
V: 1" = 10'

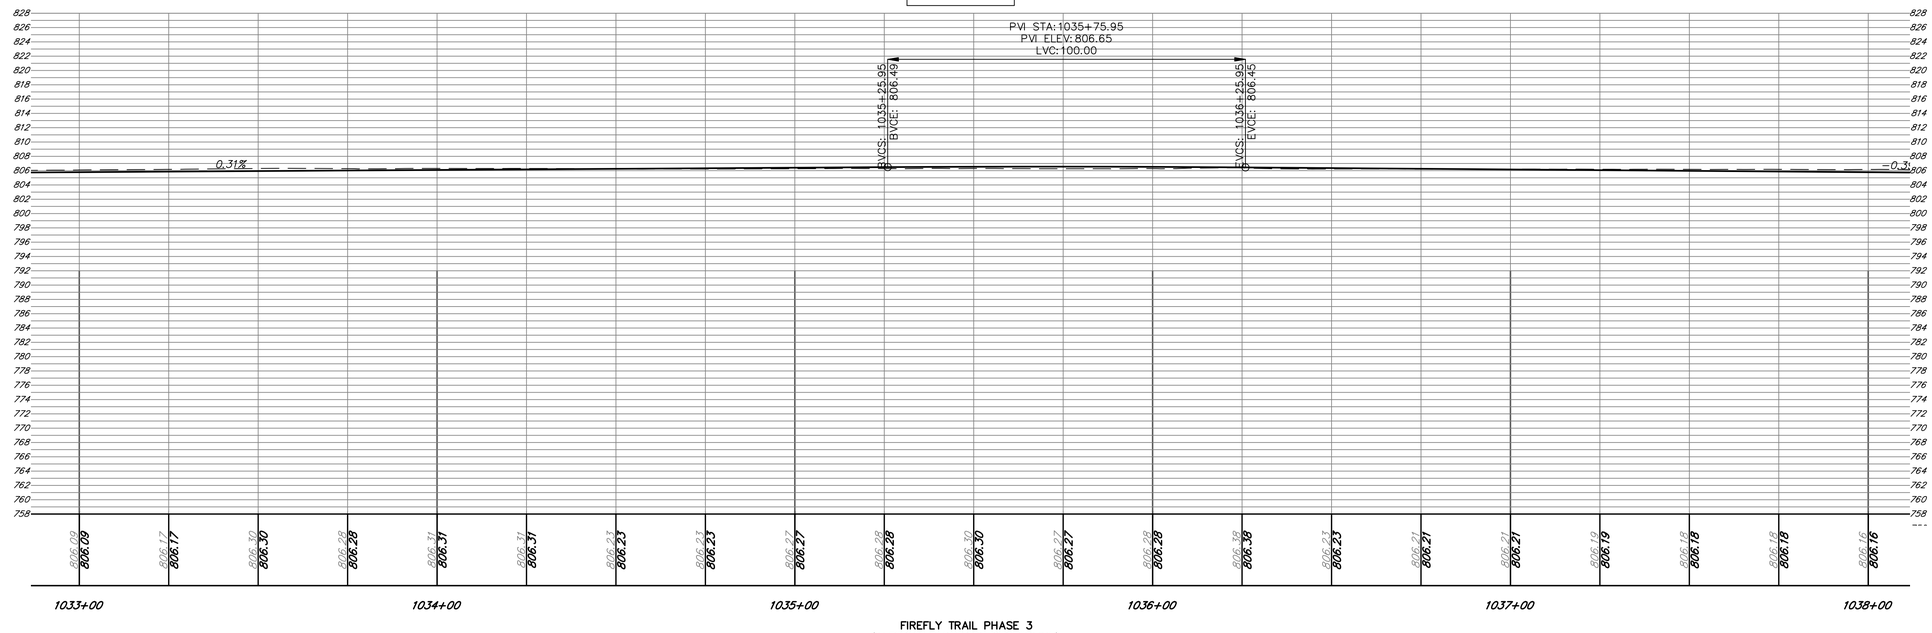

FIREFLY TRAIL PHASE 3
(ALTERNATE B TRAIL CENTERLINE)

benesch
Alfred Benesch & Company
1005 Broad Street, Suite 200
Augusta, GA 30901
P 706.722.4114
www.benesch.com

REV. NO.	DATE	REVISION BLOCK DESCRIPTION

ATHENS–CLARKE COUNTY, GA

SHEET TITLE:
CONSTRUCTION PLANS AND PROFILES - ALTERNATE B

PROJECT NAME
FIREFLY TRAIL PHASE 3

SCALE 20 0 20 IN FEET

PROJECT INFORMATION
JOB NO: 18009
DRAWN BY: BB
CHECKED BY: EH
DRAWING FILE: 18009E.DWG
DRAWING SCALE: 1" = 20'
ORIGINAL RELEASE DATE: JUN 1, 2020

Sheet:
13-0044

Alternate B

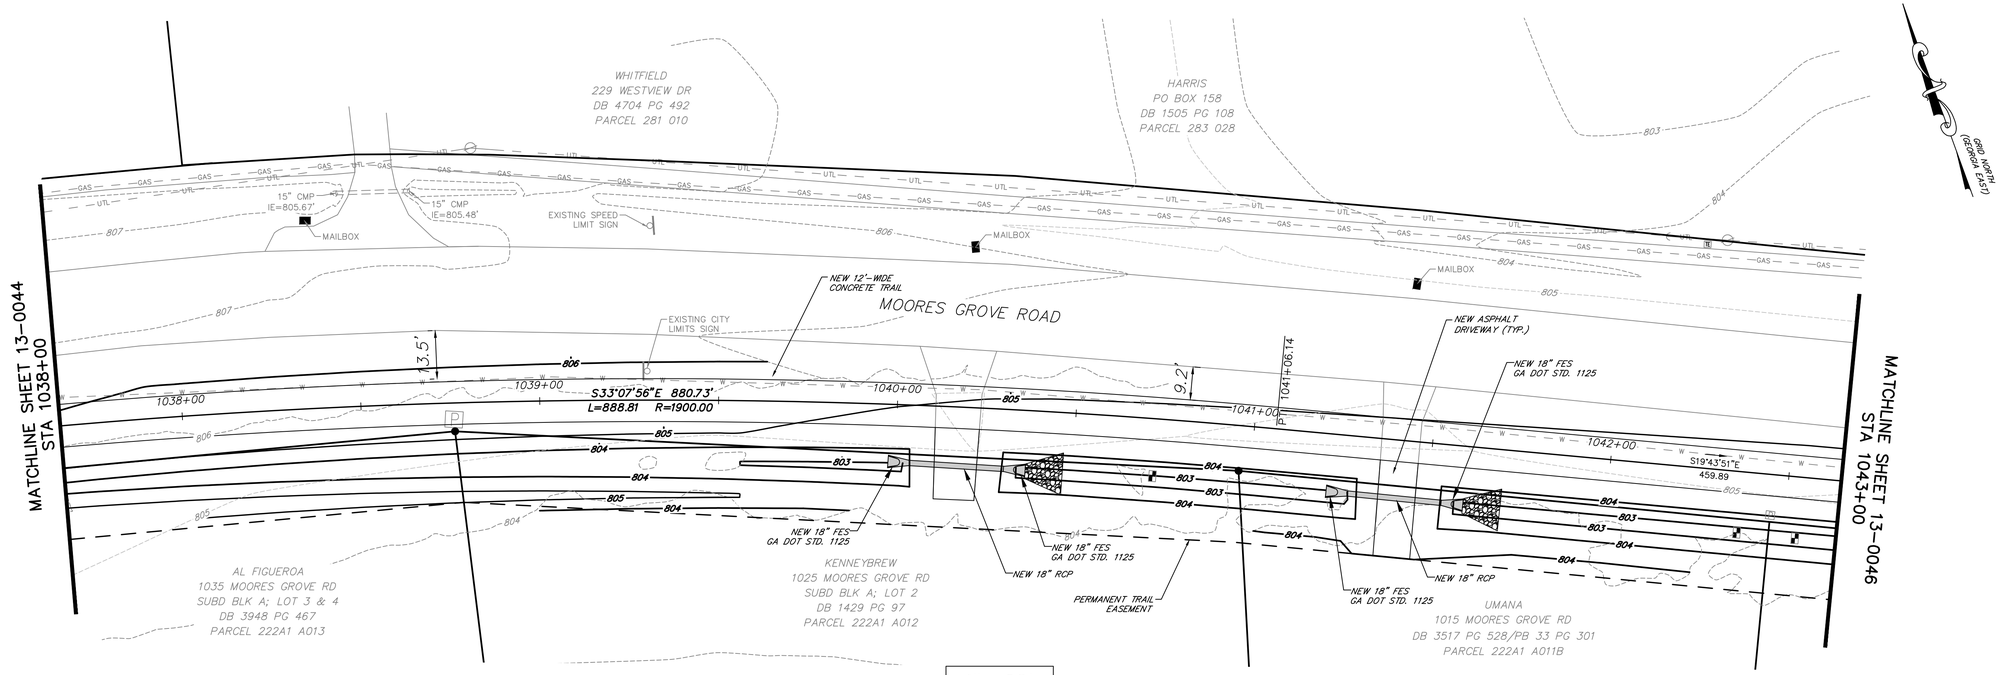

1" = 20'

H: 1" = 20'
V: 1" = 10'

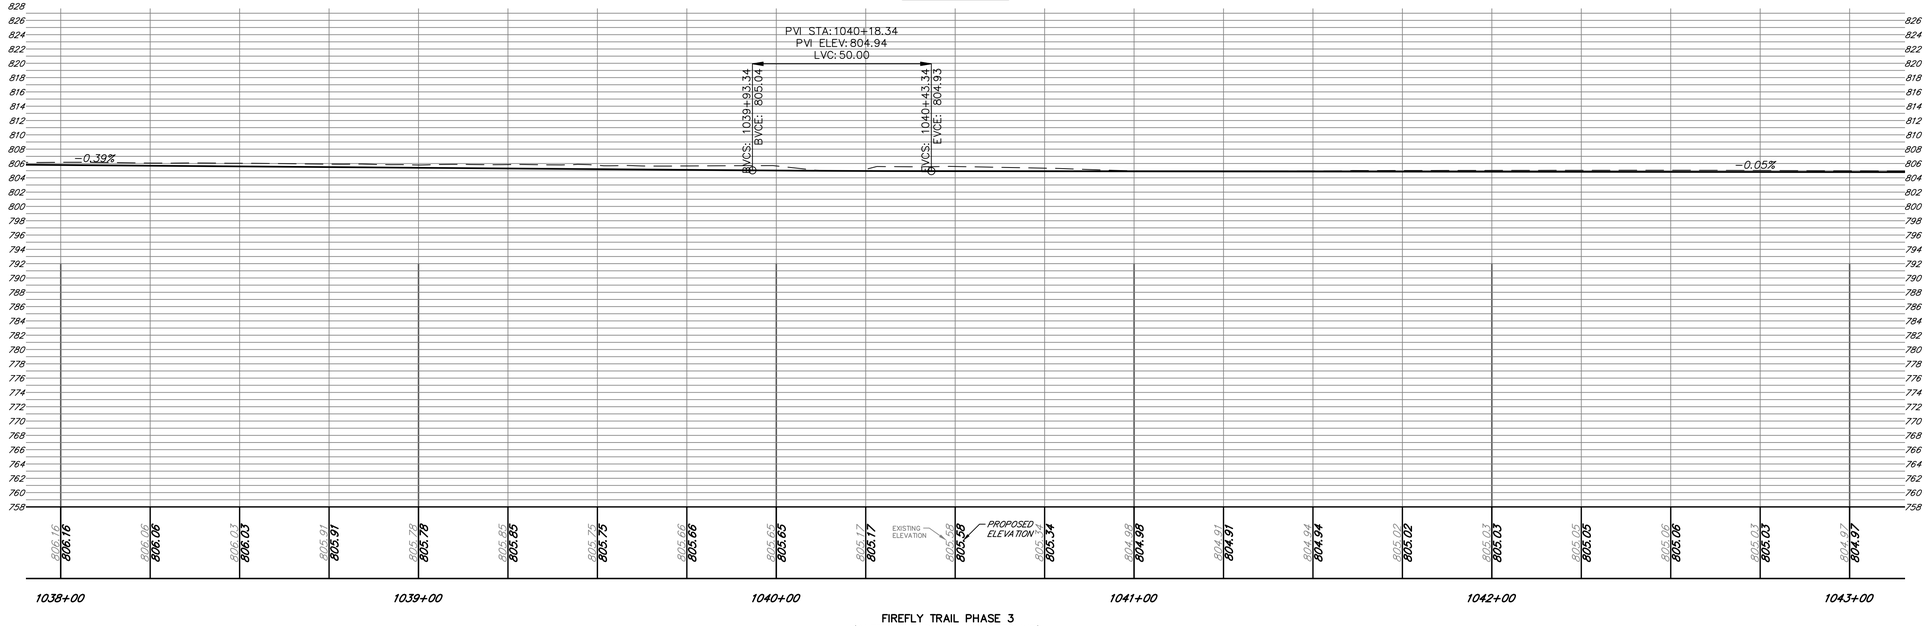

FIREFLY TRAIL PHASE 3
(ALTERNATE B TRAIL CENTERLINE)

benesch
Alfred Benesch & Company
1005 Broad Street, Suite 200
Augusta, GA 30901
P 706.722.4114
www.benesch.com

REV. NO.	DATE	REVISION BLOCK DESCRIPTION

ATHENS-CLARKE COUNTY, GA

SHEET TITLE:
CONSTRUCTION PLANS AND PROFILES - ALTERNATE B

PROJECT NAME
FIREFLY TRAIL PHASE 3

SCALE 20 0 20 IN FEET

PROJECT INFORMATION
JOB NO: 18009
DRAWN BY: BB
CHECKED BY: EH
DRAWING FILE: 18009E.DWG
DRAWING SCALE: 1" = 20'
ORIGINAL RELEASE DATE: JUN 1, 2020

Sheet:
13-0045

Alternate B

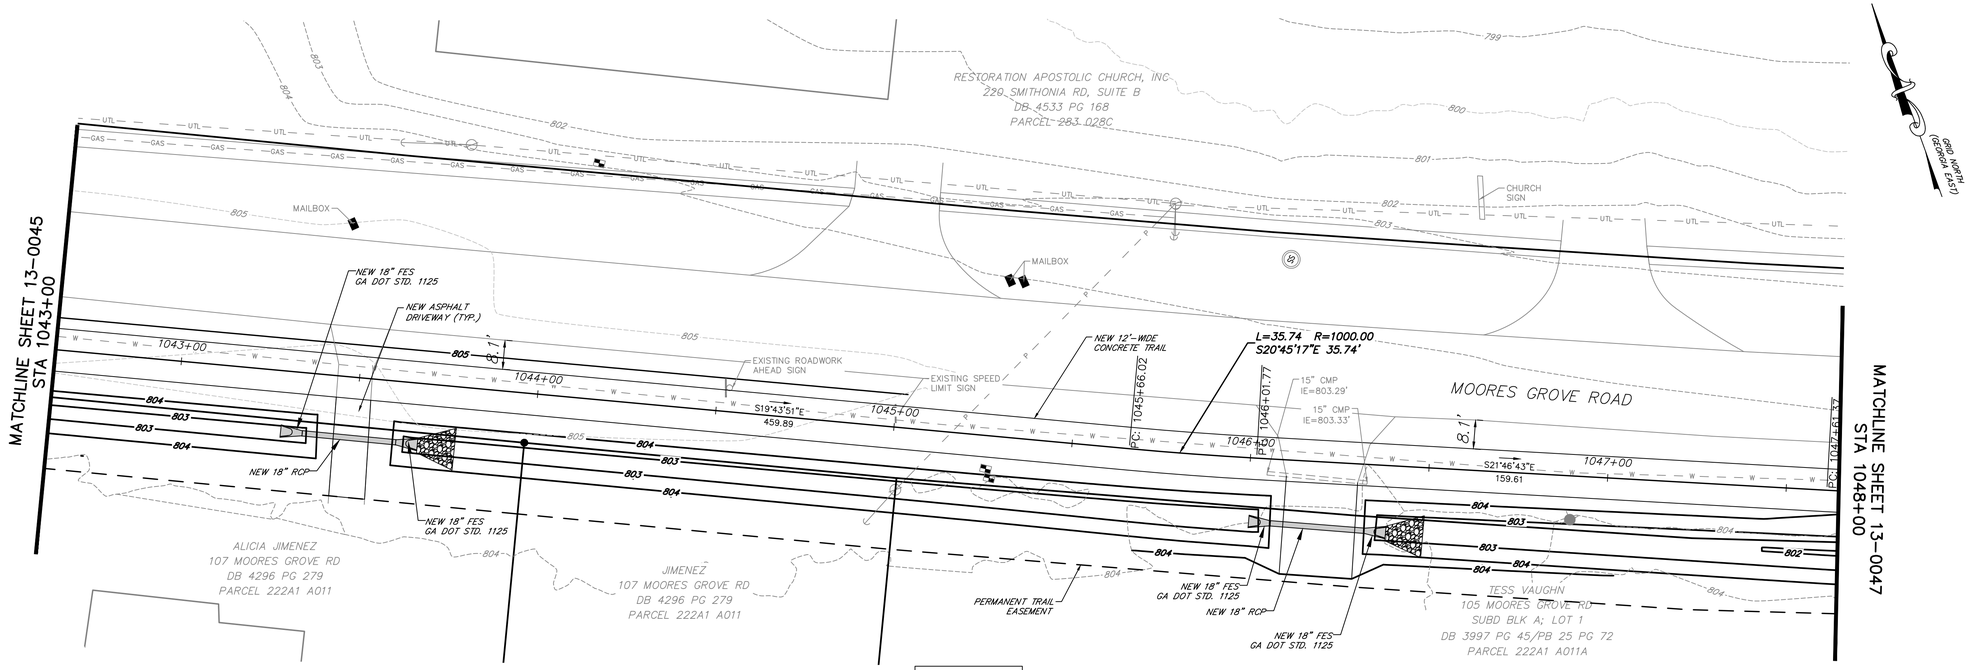

1" = 20'

H: 1" = 20'
V: 1" = 10'

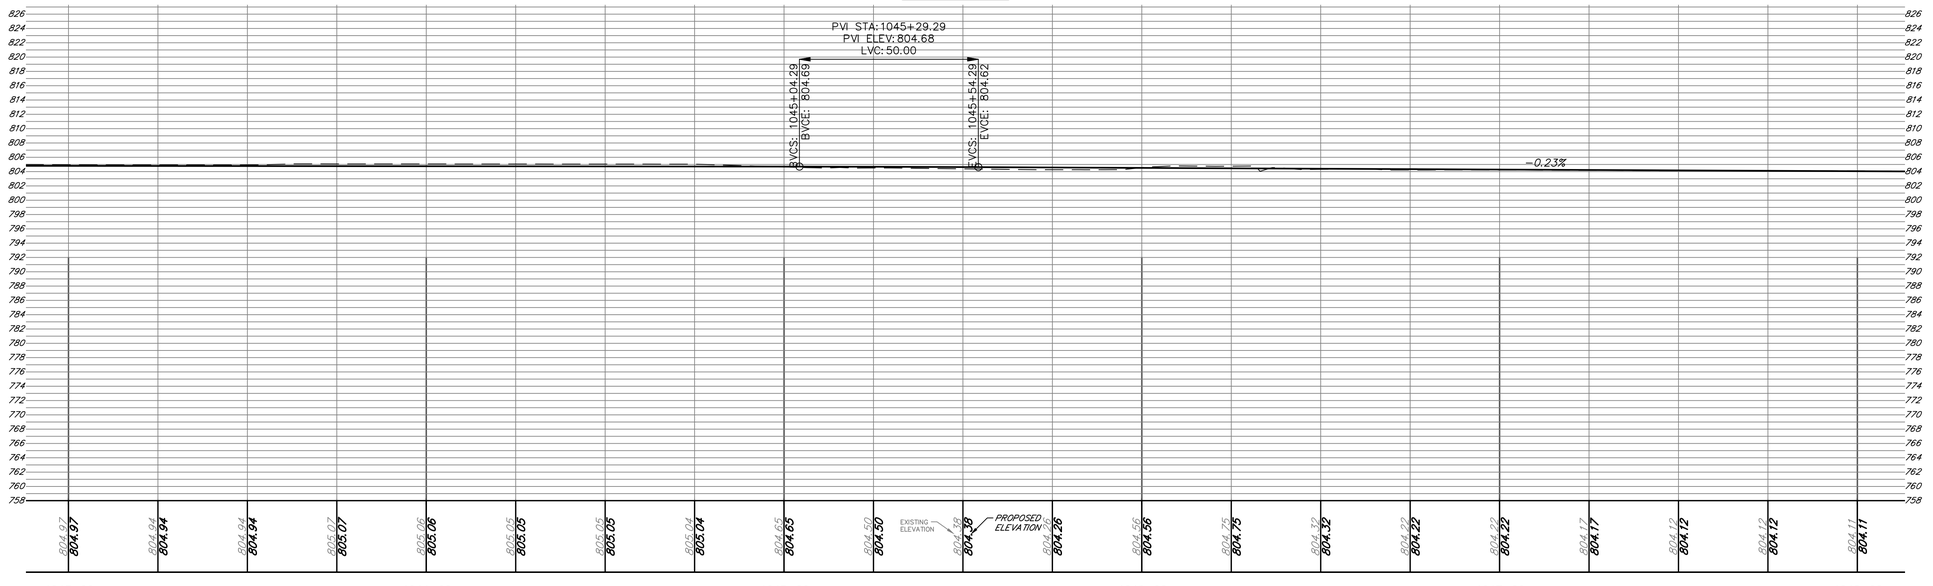

FIREFLY TRAIL PHASE 3
(ALTERNATE B TRAIL CENTERLINE)

benesch
Alfred Benesch & Company
1005 Broad Street, Suite 200
Augusta, GA 30901
P 706.722.4114
www.benesch.com

REV. NO.	DATE	REVISION BLOCK DESCRIPTION

ATHENS-CLARKE COUNTY, GA

SHEET TITLE:
CONSTRUCTION PLANS AND PROFILES - ALTERNATE B

PROJECT NAME
FIREFLY TRAIL PHASE 3

SCALE 20 0 20 IN FEET

PROJECT INFORMATION

JOB NO: 18009
DRAWN BY: BB
CHECKED BY: EH
DRAWING FILE: 18009E.DWG
DRAWING SCALE: 1" = 20'
ORIGINAL RELEASE DATE: JUN 1, 2020

Sheet:
13-0046

Alternate B

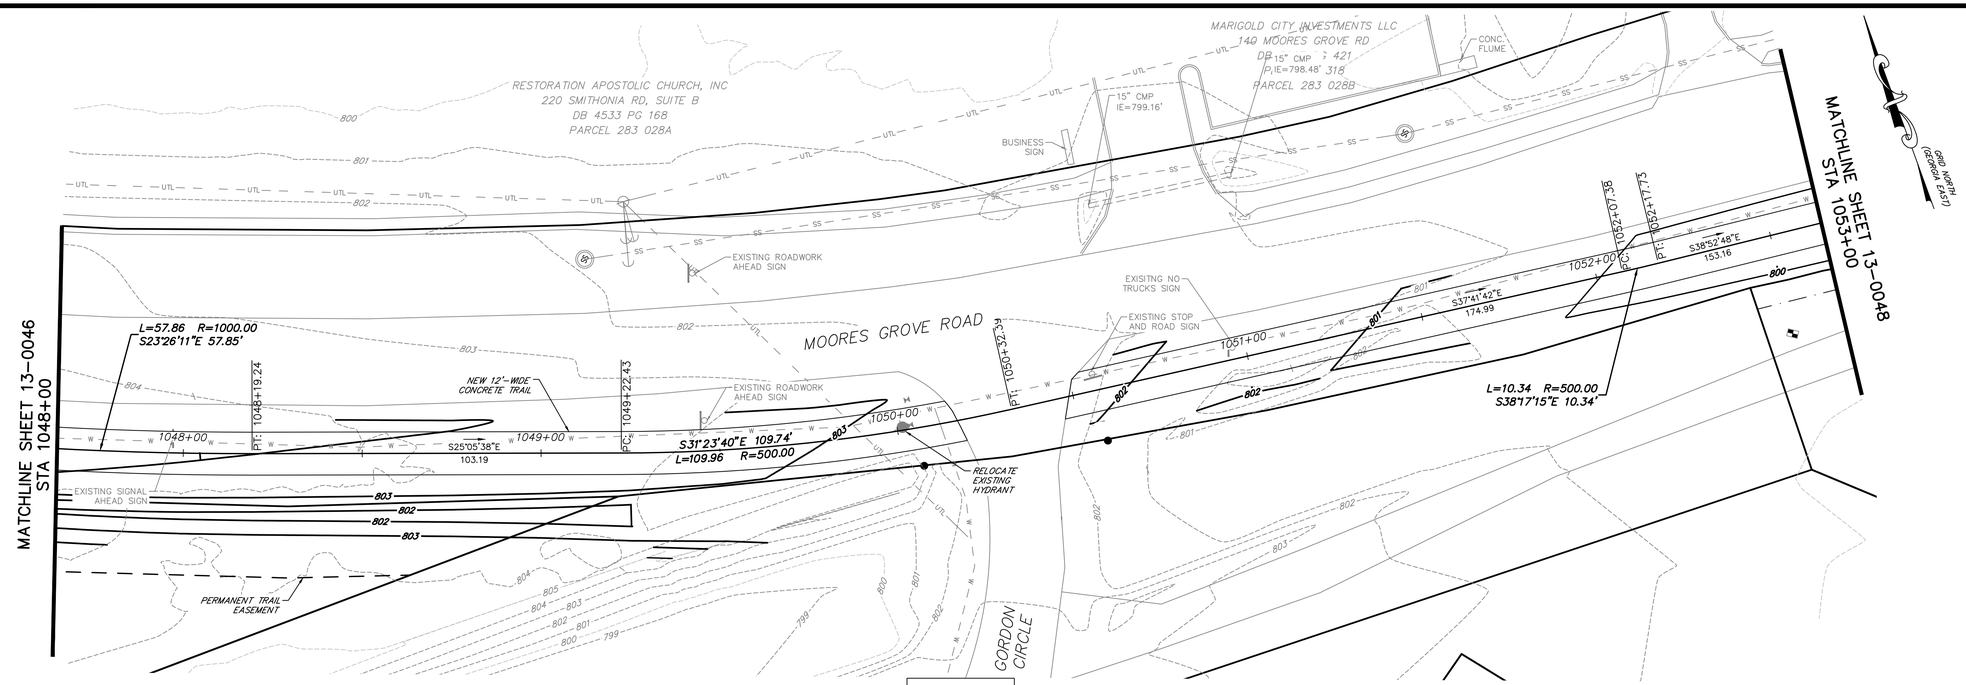

1" = 20'

H: 1" = 20'
V: 1" = 10'

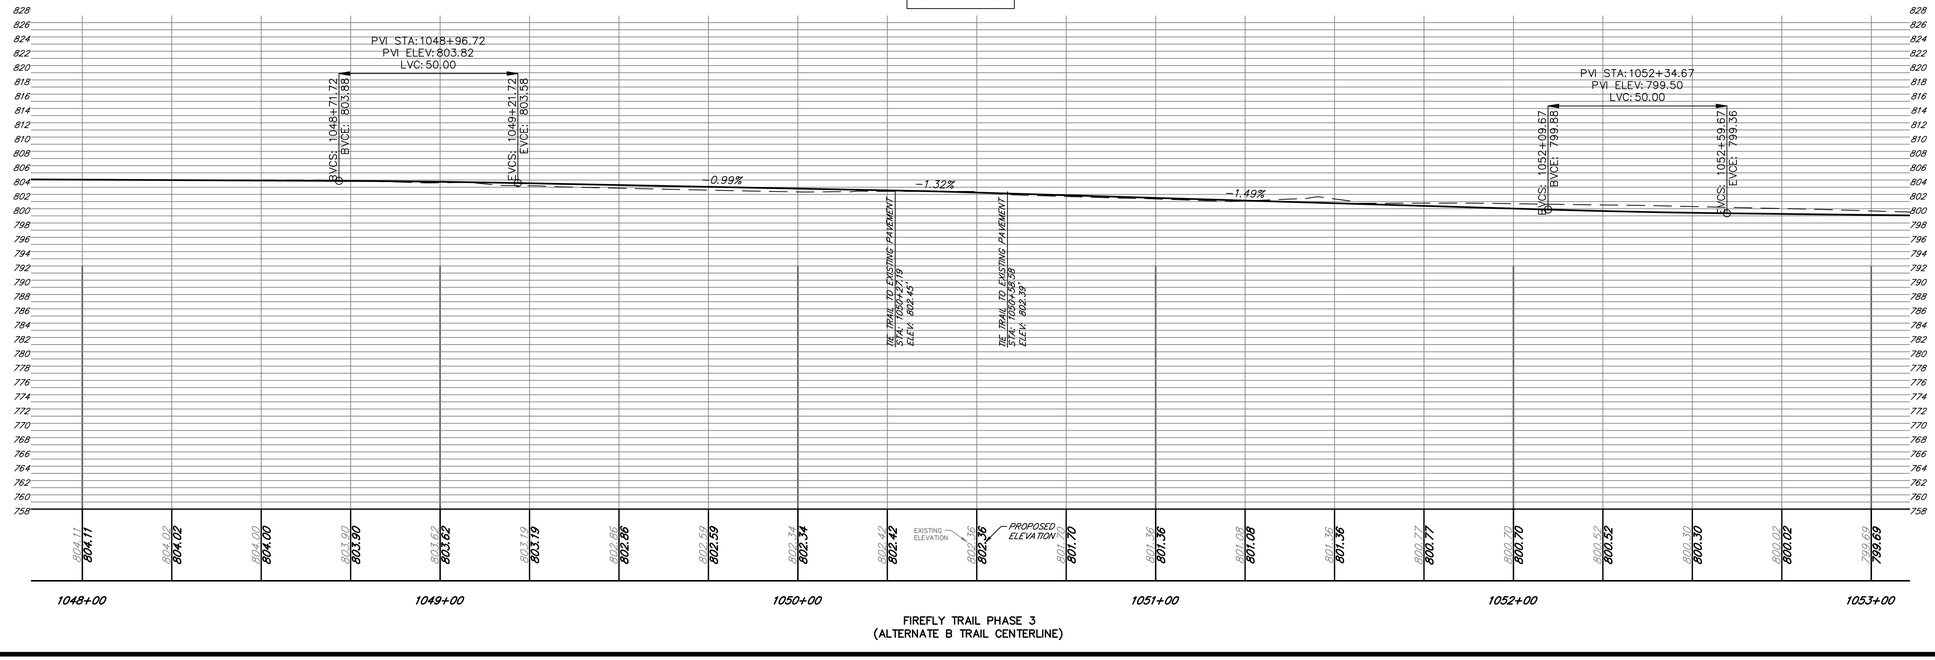

FIREFLY TRAIL PHASE 3
(ALTERNATE B TRAIL CENTERLINE)

benesch
Alfred Benesch & Company
1005 Broad Street, Suite 200
Augusta, GA 30901
P 706.722.4114
www.benesch.com

REV. NO.	DATE	REVISION BLOCK DESCRIPTION

ATHENS-CLARKE COUNTY, GA

SHEET TITLE:
CONSTRUCTION PLANS AND PROFILES - ALTERNATE B

PROJECT NAME
FIREFLY TRAIL PHASE 3

SCALE 20 0 20 IN FEET

PROJECT INFORMATION
JOB NO: 18009
DRAWN BY: BB
CHECKED BY: EH
DRAWING FILE: 18009E.DWG
DRAWING SCALE: 1" = 20'
ORIGINAL RELEASE DATE: JUN 1, 2020

Sheet:
13-0047

Alternate B

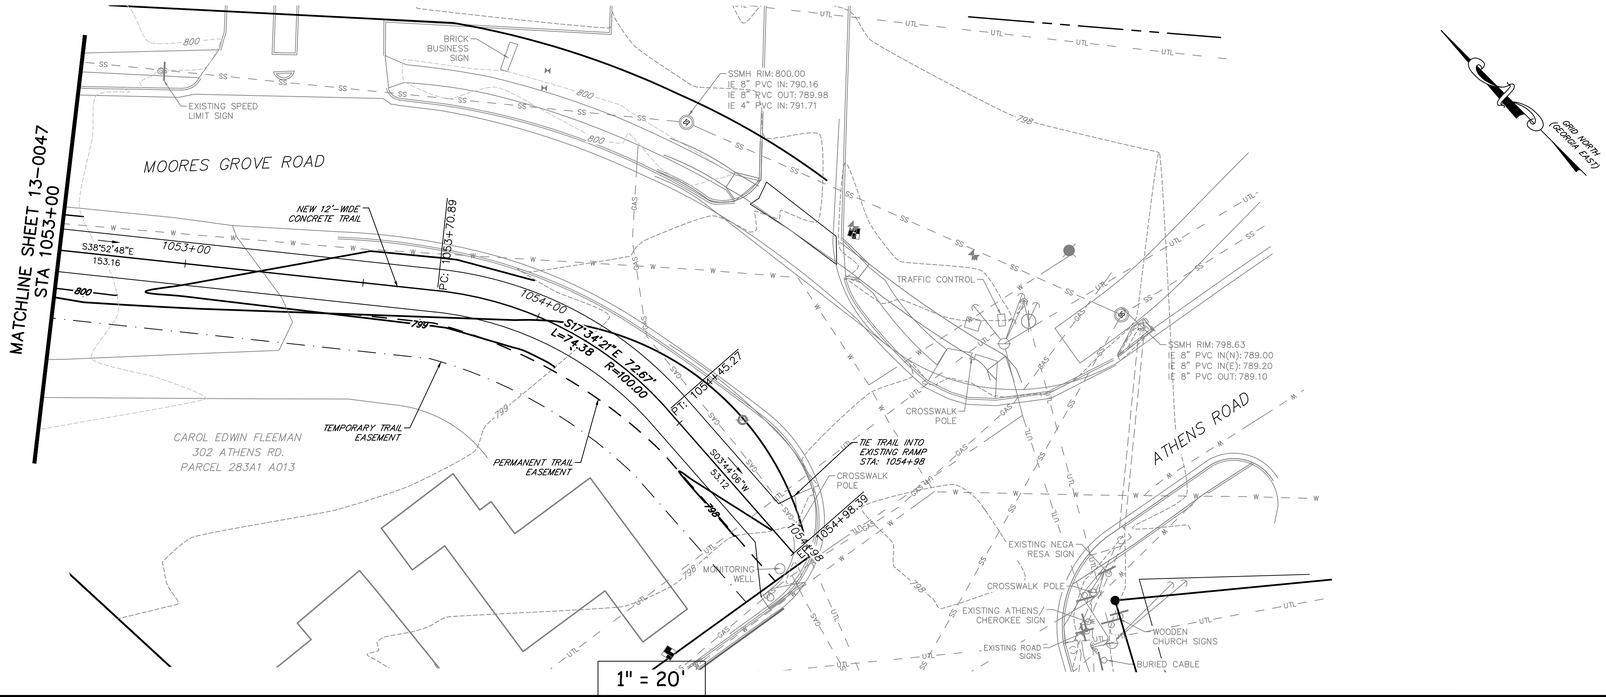

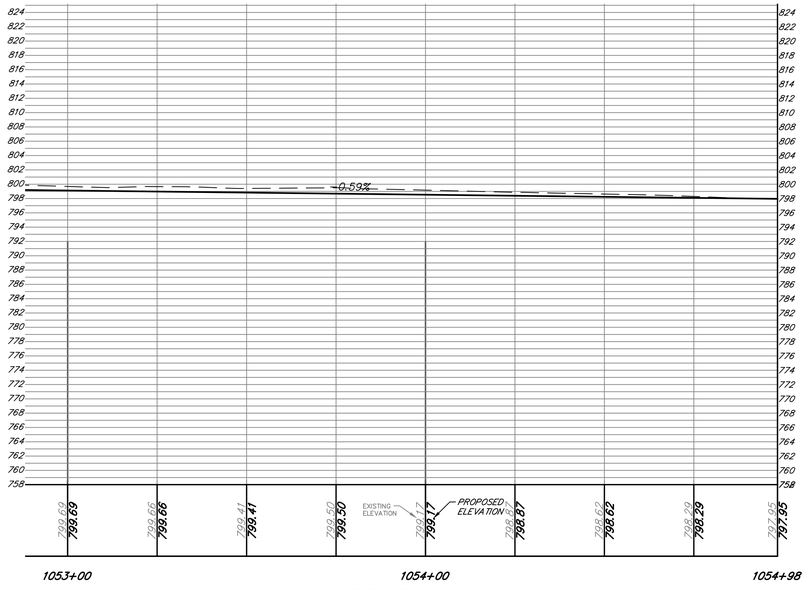

FIREFLY TRAIL PHASE 3
(ALTERNATE B TRAIL CENTERLINE)

benesch
Alfred Benesch & Company
1005 Broad Street, Suite 200
Augusta, GA 30901
P 706.722.4114
www.benesch.com

REV. NO.	DATE	REVISION DESCRIPTION BLOCK

ATHENS-CLARKE COUNTY, GA

SHEET TITLE:
CONSTRUCTION PLANS AND PROFILES - ALTERNATE B

PROJECT NAME
FIREFLY TRAIL PHASE 3

SCALE 20 0 20 IN FEET

PROJECT INFORMATION

JOB NO:	18009
DRAWN BY:	BB
CHECKED BY:	EH
DRAWING FILE:	18009E.DWG
DRAWING SCALE:	1" = 20'
ORIGINAL RELEASE DATE:	JUN 1, 2020

Sheet:
13-0048

Alternate C

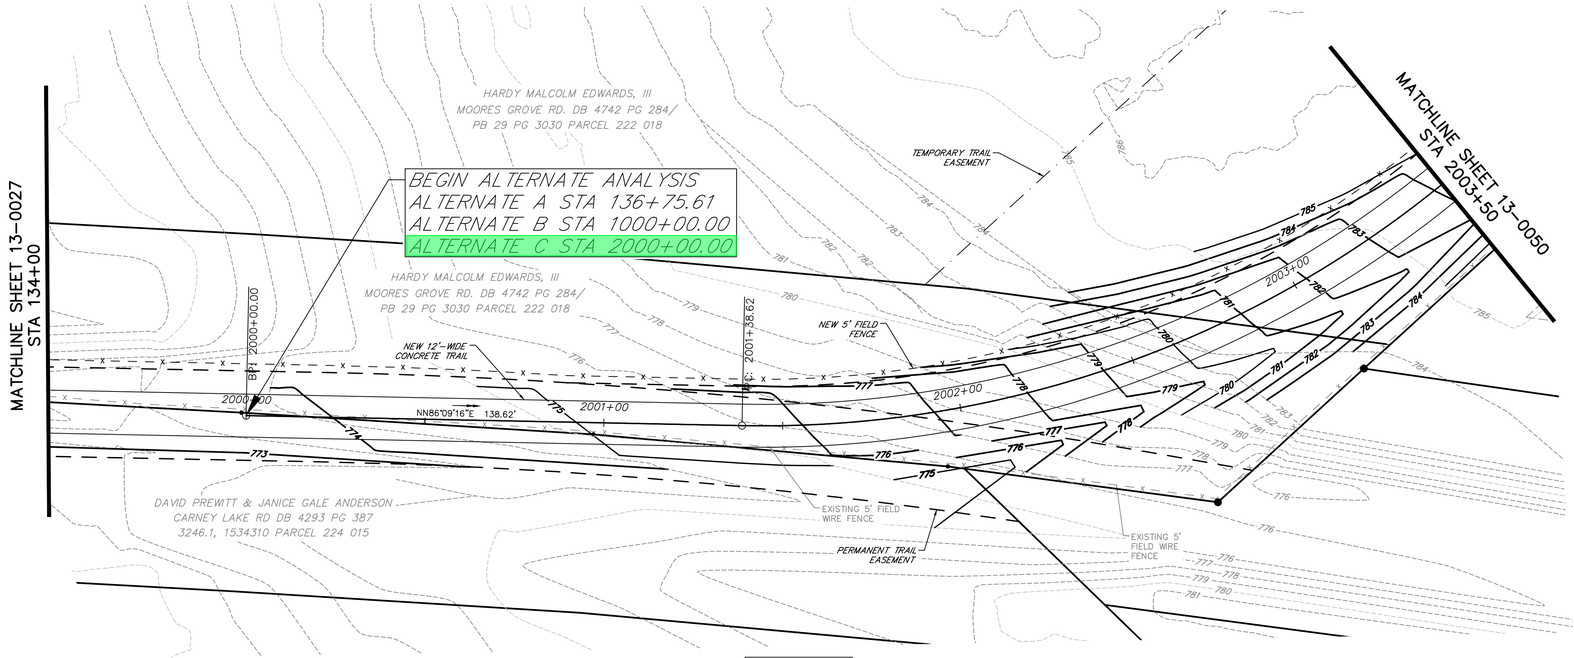

1" = 20'

H: 1" = 20'
V: 1" = 10'

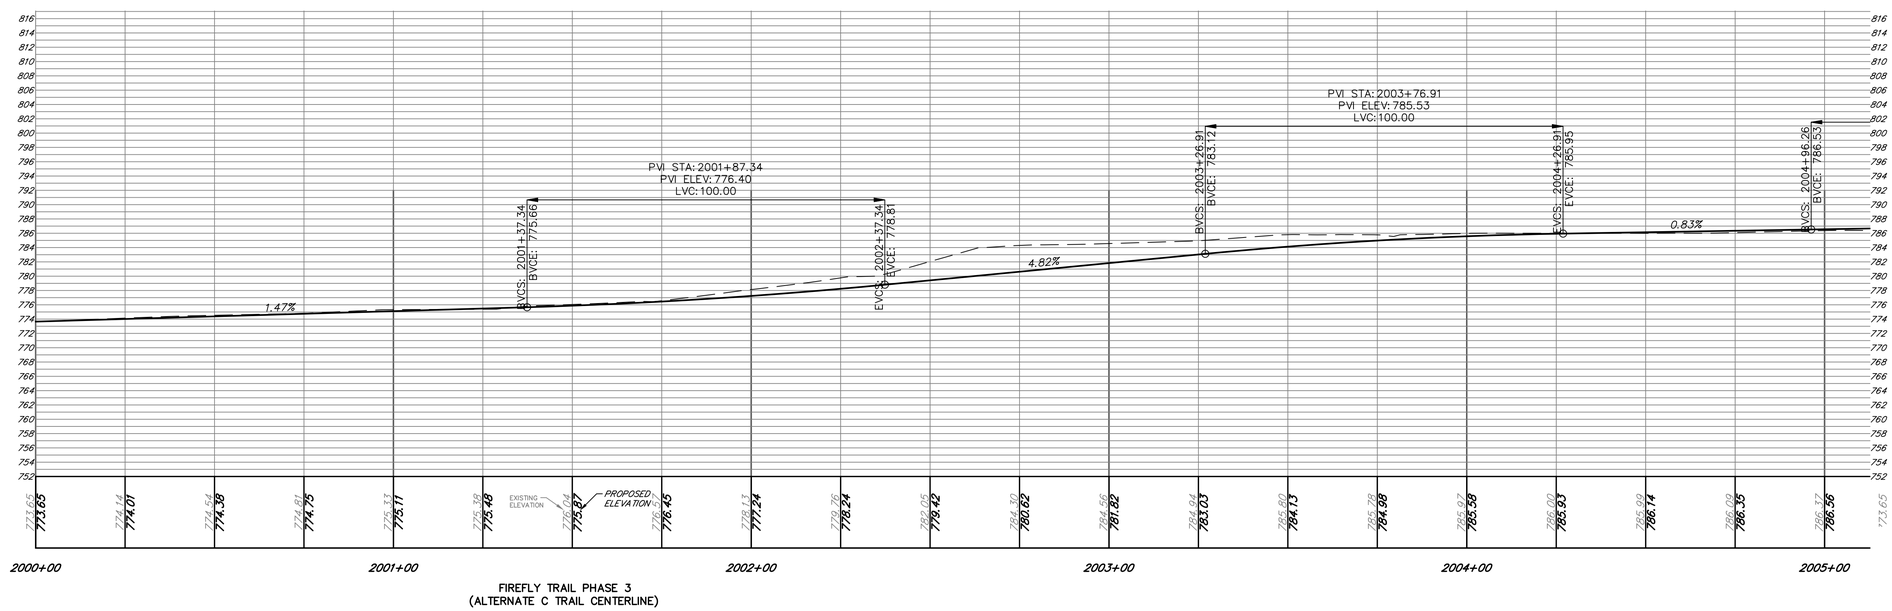

FIREFLY TRAIL PHASE 3
(ALTERNATE C TRAIL CENTERLINE)

benesch
Alfred Benesch & Company
1005 Broad Street, Suite 200
Augusta, GA 30901
P 706.722.4114
www.benesch.com

REV. NO.	DATE	REVISION BLOCK DESCRIPTION

ATHENS-CLARKE COUNTY, GA

SHEET TITLE:
CONSTRUCTION PLANS AND PROFILES - ALTERNATE C

PROJECT NAME
FIREFLY TRAIL PHASE 3

SCALE 20 0 20 IN FEET

PROJECT INFORMATION

JOB NO:	18009
DRAWN BY:	BB
CHECKED BY:	EH
DRAWING FILE:	18009E.DWG
DRAWING SCALE:	1" = 20'
ORIGINAL RELEASE DATE:	JUN 1, 2020

Sheet:
13-0049

Alternate C

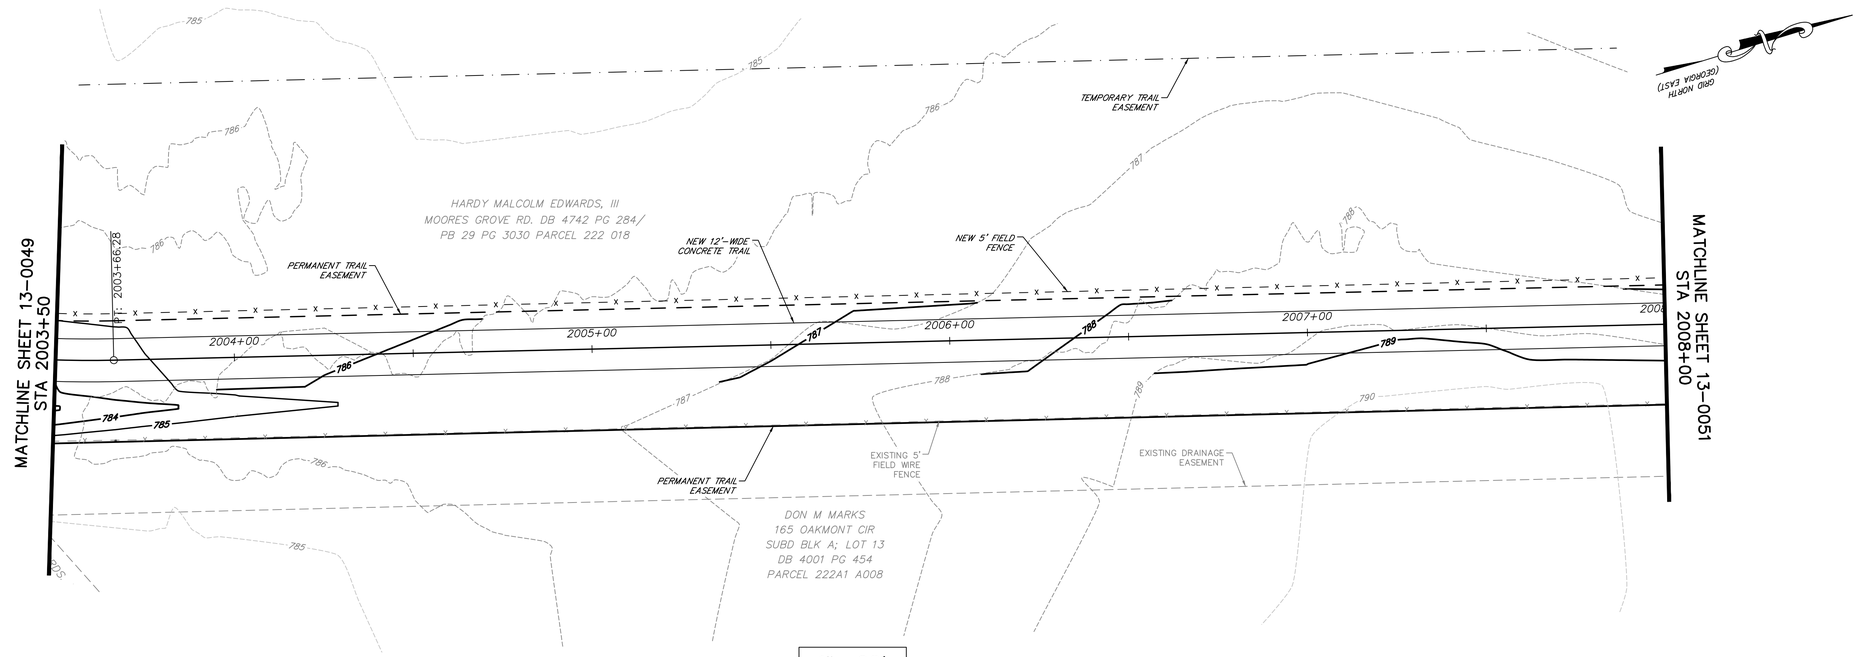

1" = 20'

H: 1" = 20'
V: 1" = 10'

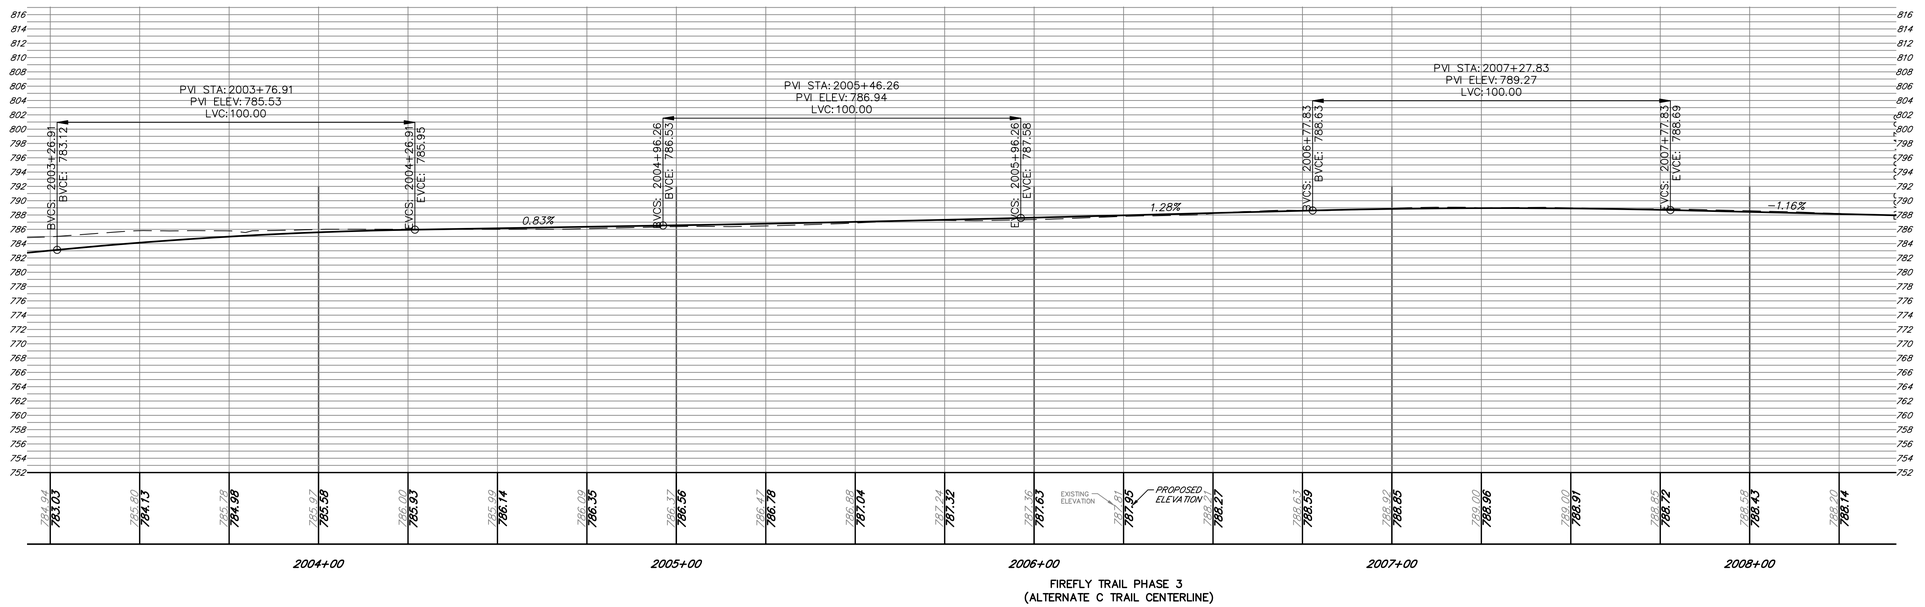

FIREFLY TRAIL PHASE 3
(ALTERNATE C TRAIL CENTERLINE)

benesch
Alfred Benesch & Company
1005 Broad Street, Suite 200
Augusta, GA 30901
P 706.722.4114
www.benesch.com

REV. NO.	DATE	REVISION BLOCK DESCRIPTION

ATHENS-CLARKE COUNTY, GA

SHEET TITLE:
CONSTRUCTION PLANS AND PROFILES - ALTERNATE C

PROJECT NAME
FIREFLY TRAIL PHASE 3

SCALE 20 0 20 IN FEET

PROJECT INFORMATION

JOB NO:	18009
DRAWN BY:	BB
CHECKED BY:	EH
DRAWING FILE:	18009E.DWG
DRAWING SCALE:	1" = 20'
ORIGINAL RELEASE DATE:	JUN 1, 2020

Sheet:
13-0050

Alternate C

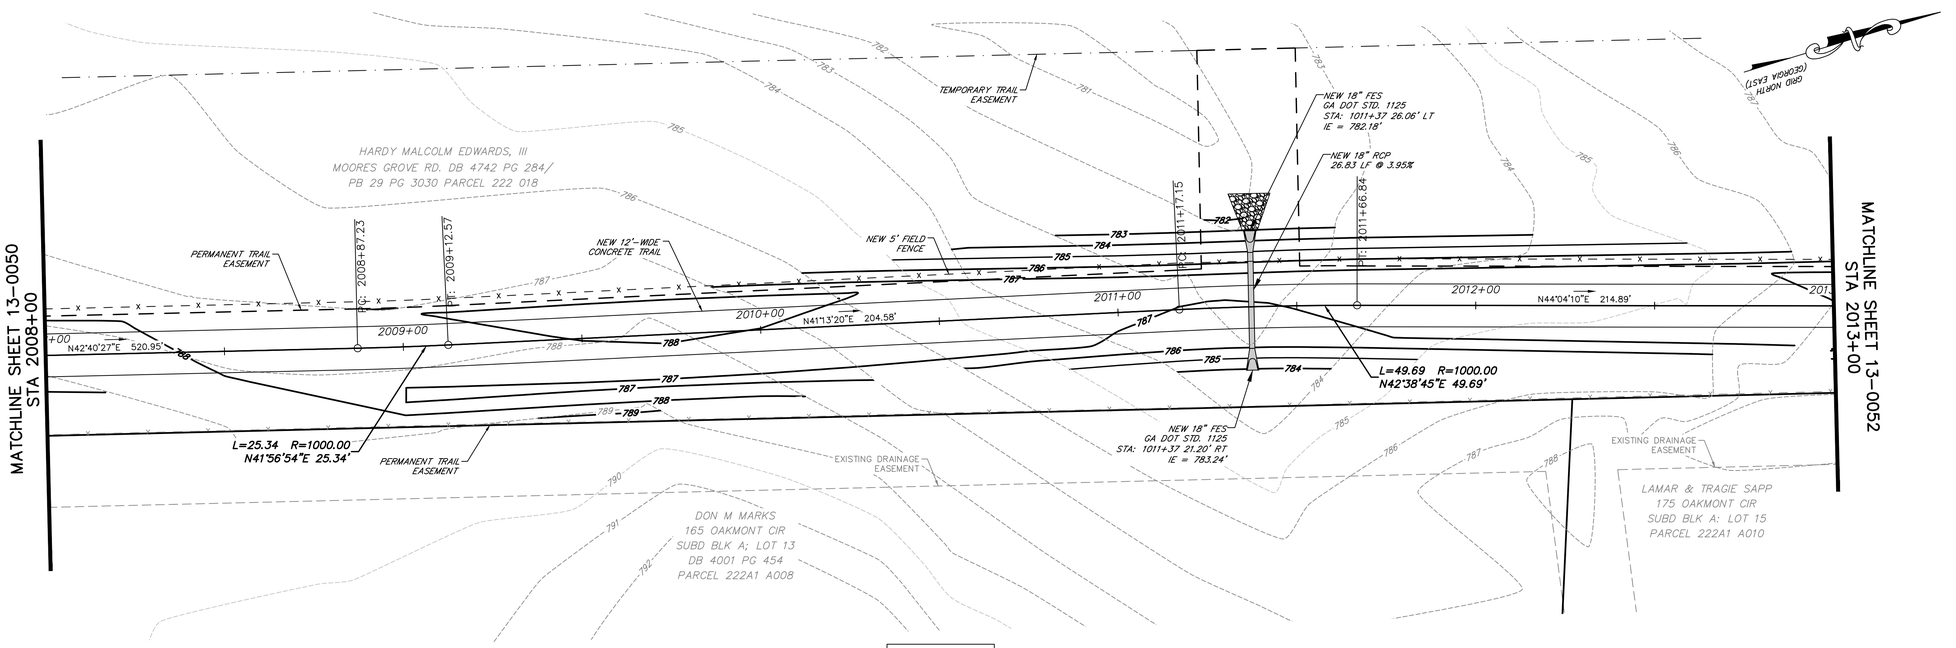

1" = 20'

H: 1" = 20'

V: 1" = 10'

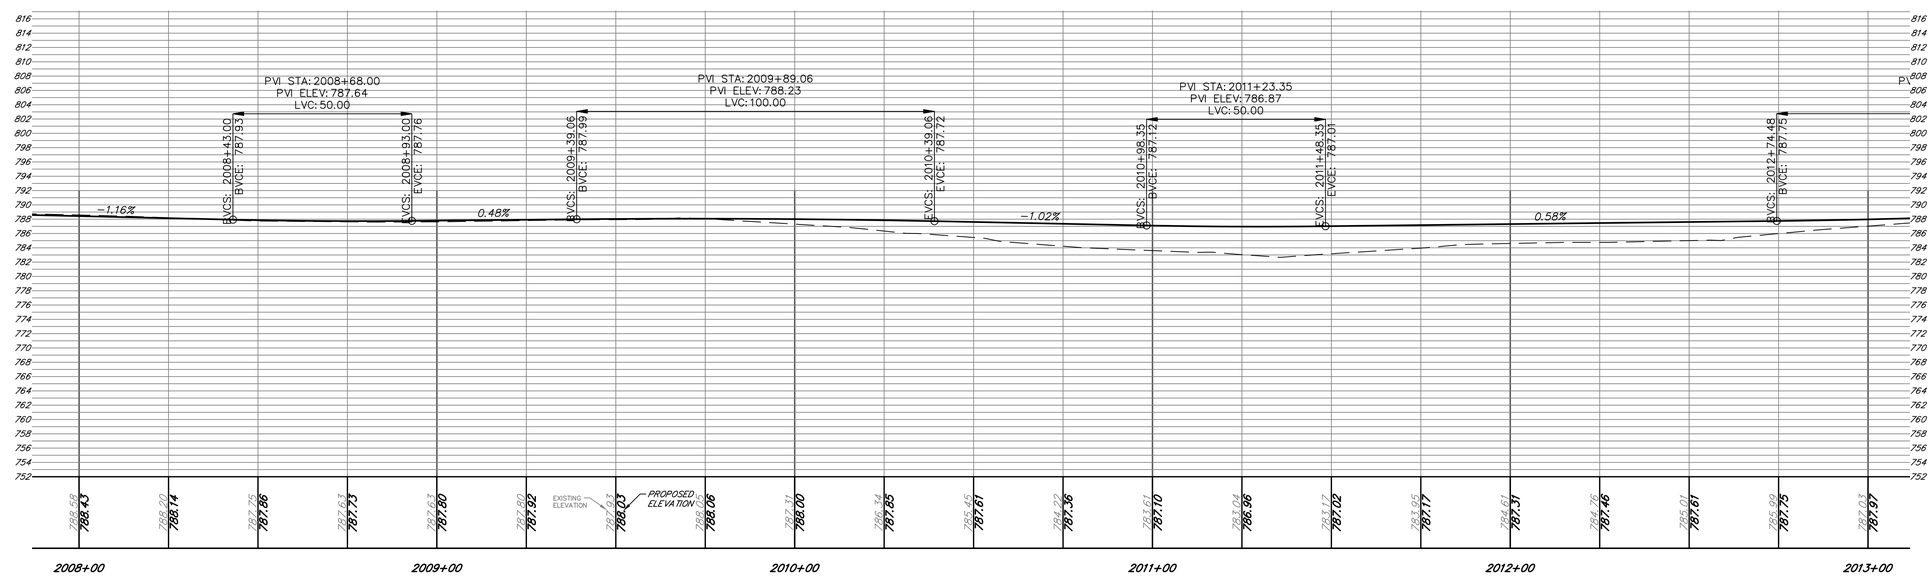

FIREFLY TRAIL PHASE 3
(ALTERNATE C TRAIL CENTERLINE)

benesch
Alfred Benesch & Company
1005 Broad Street, Suite 200
Augusta, GA 30901
P 706.722.4114
www.benesch.com

REV. NO.	DATE	REVISION BLOCK DESCRIPTION

ATHENS-CLARKE COUNTY, GA

SHEET TITLE: CONSTRUCTION PLANS AND PROFILES - ALTERNATE C

PROJECT NAME: FIREFLY TRAIL PHASE 3

SCALE: 20 0 20 IN FEET

PROJECT INFORMATION
JOB NO: 18009
DRAWN BY: BB
CHECKED BY: EH
DRAWING FILE: 18009E.DWG
DRAWING SCALE: 1" = 20'
ORIGINAL RELEASE DATE: JUN 1, 2020

Sheet: 13-0051

Alternate C

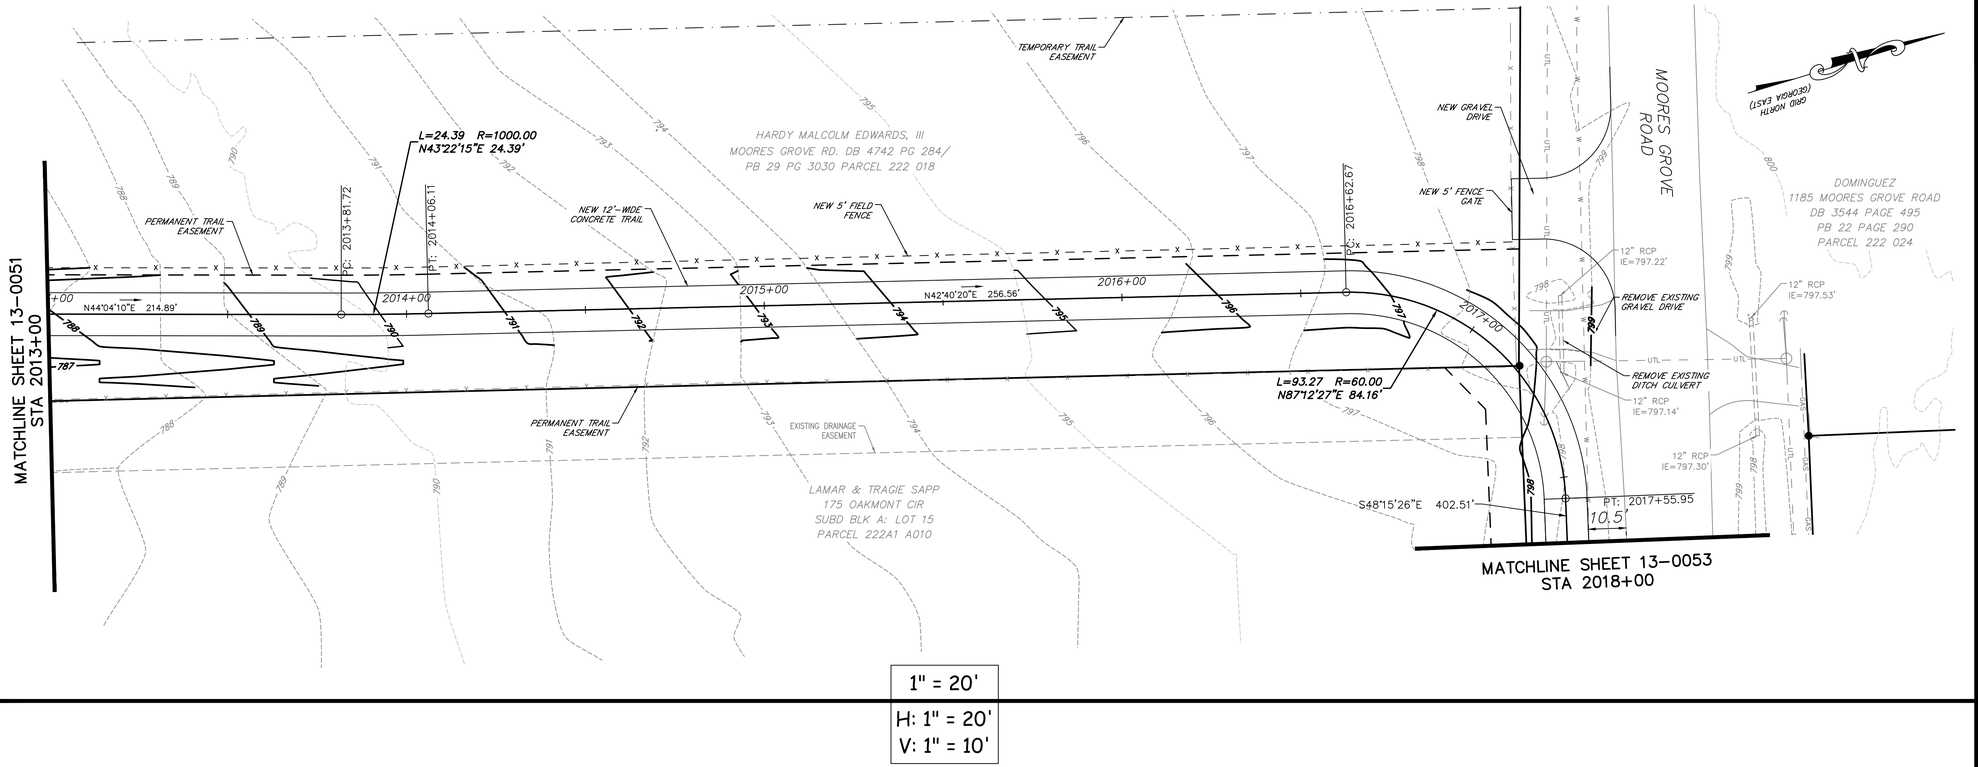

1" = 20'

H: 1" = 20'

V: 1" = 10'

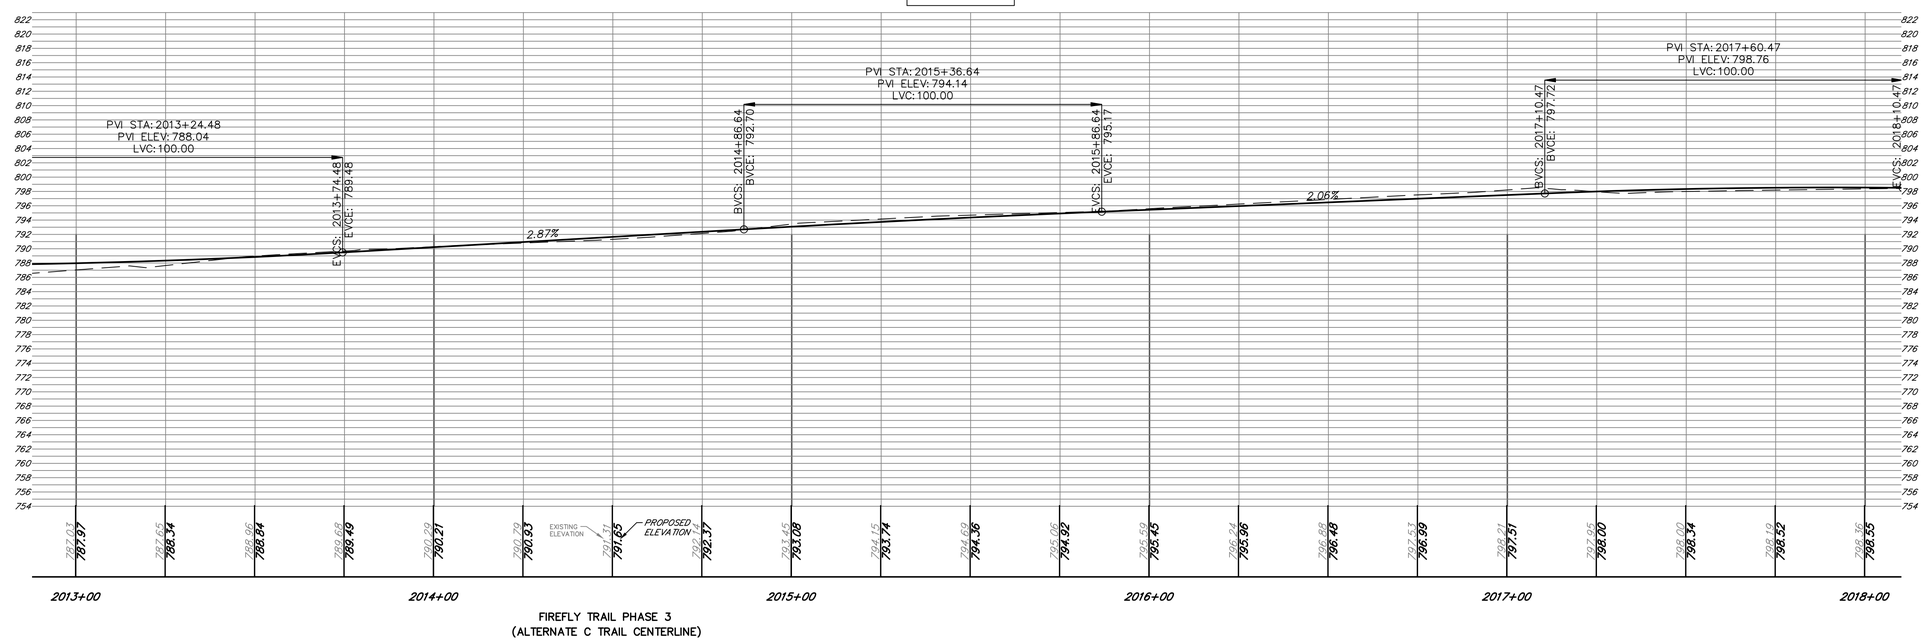

FIREFLY TRAIL PHASE 3
(ALTERNATE C TRAIL CENTERLINE)

benesch
Alfred Benesch & Company
1005 Broad Street, Suite 200
Augusta, GA 30901
P 706.722.4114
www.benesch.com

REV. NO.	DATE	REVISION BLOCK DESCRIPTION

ATHENS-CLARKE COUNTY, GA

SHEET TITLE:
CONSTRUCTION PLANS AND PROFILES - ALTERNATE C

PROJECT NAME
FIREFLY TRAIL PHASE 3

SCALE 20 0 20 IN FEET

PROJECT INFORMATION
JOB NO: 18009
DRAWN BY: BB
CHECKED BY: EH
DRAWING FILE: 18009E.DWG
DRAWING SCALE: 1" = 20'
ORIGINAL RELEASE DATE: JUN 1, 2020

Sheet:
13-0052

Alternate C

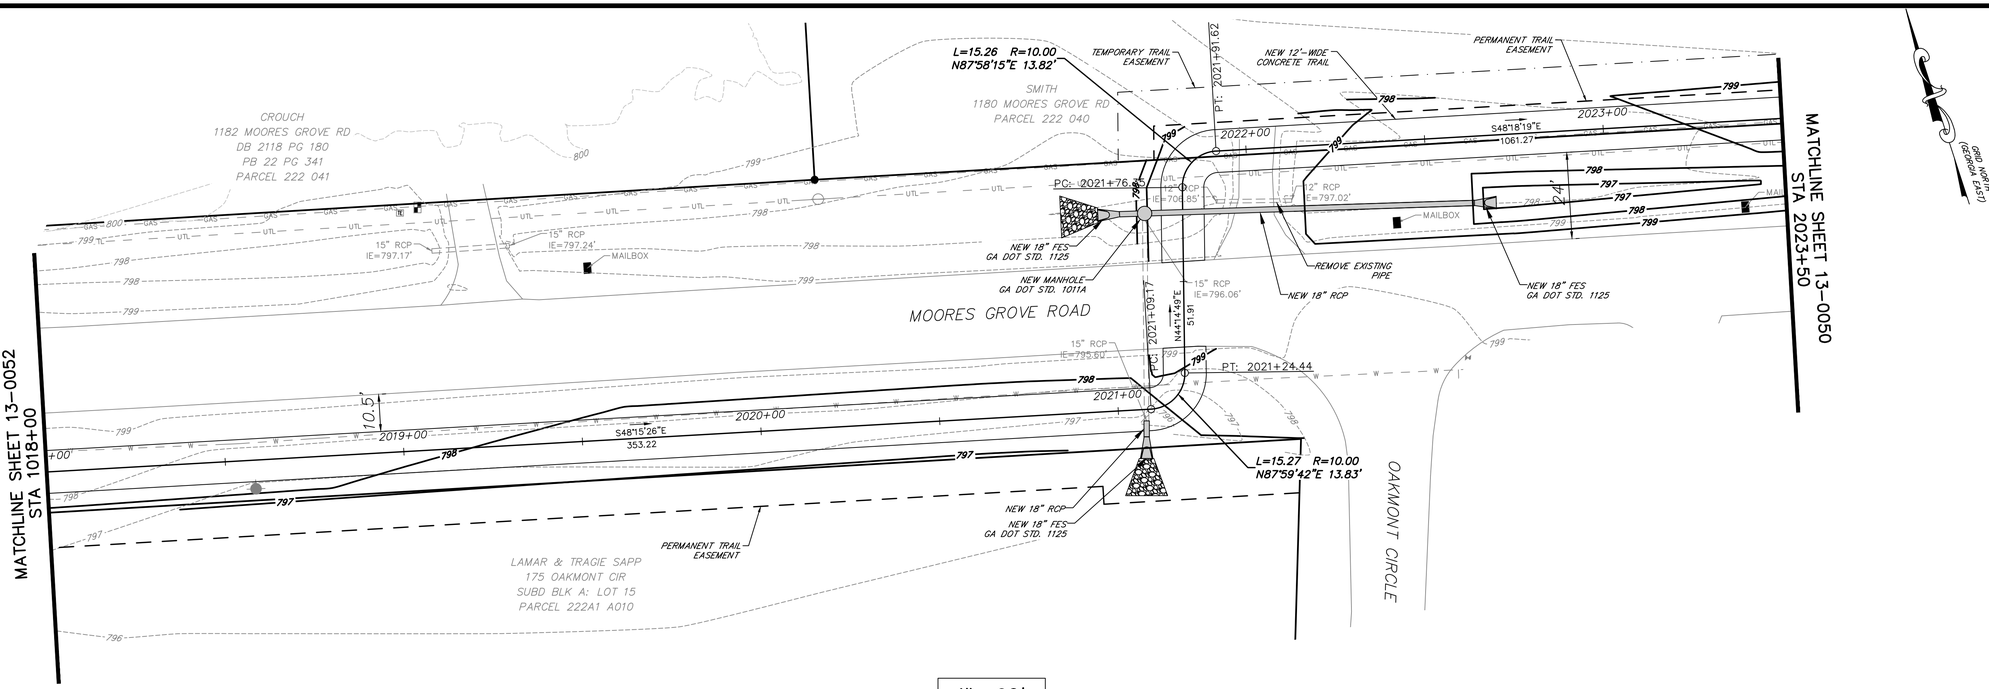

1" = 20'

H: 1" = 20'
V: 1" = 10'

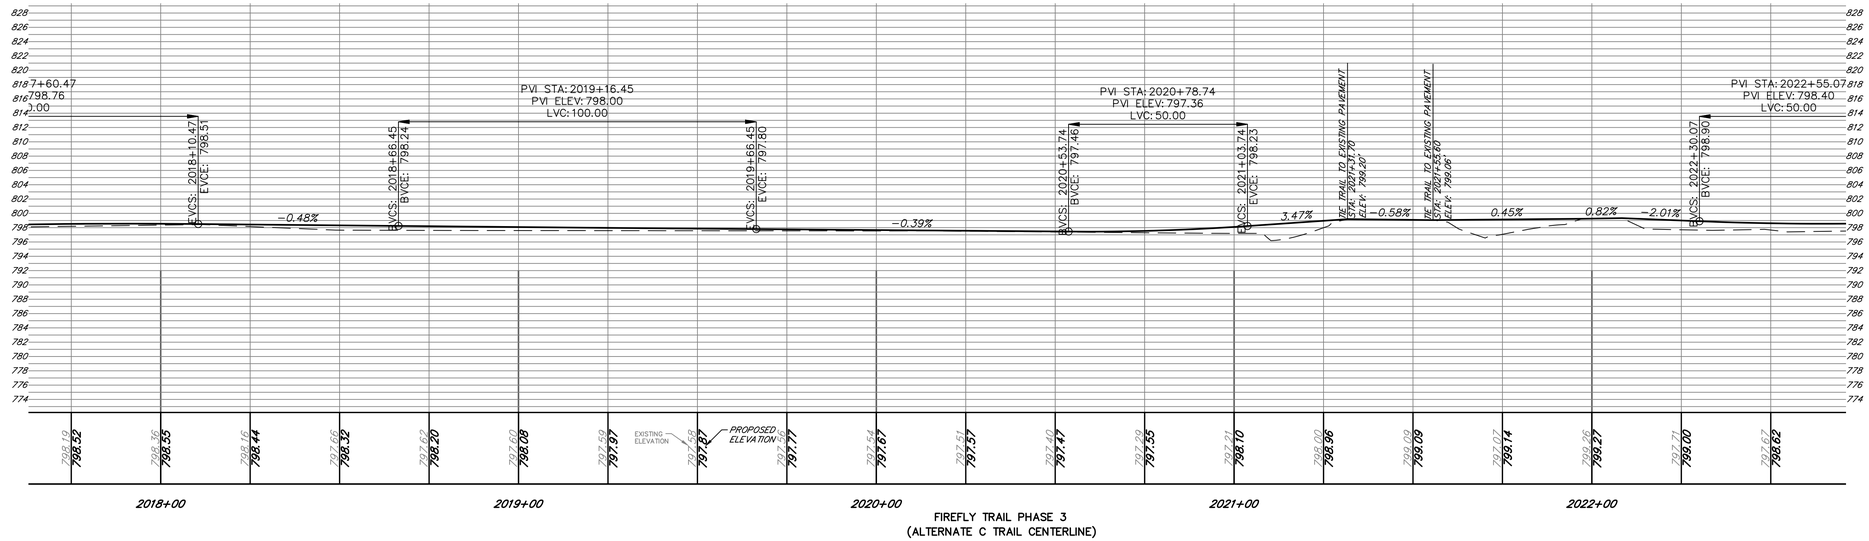

FIREFLY TRAIL PHASE 3
(ALTERNATE C TRAIL CENTERLINE)

benesch
Alfred Benesch & Company
1005 Broad Street, Suite 200
Augusta, GA 30901
P 706.722.4114
www.benesch.com

REV. NO.	DATE	REVISION BLOCK DESCRIPTION

ATHENS-CLARKE COUNTY, GA

SHEET TITLE: CONSTRUCTION PLANS AND PROFILES - ALTERNATE C

PROJECT NAME: FIREFLY TRAIL PHASE 3

SCALE 20 0 20 IN FEET

PROJECT INFORMATION
JOB NO: 18009
DRAWN BY: BB
CHECKED BY: EH
DRAWING FILE: 18009E.DWG
DRAWING SCALE: 1" = 20'
ORIGINAL RELEASE DATE: JUN 1, 2020

Sheet: 13-0053

Alternate C

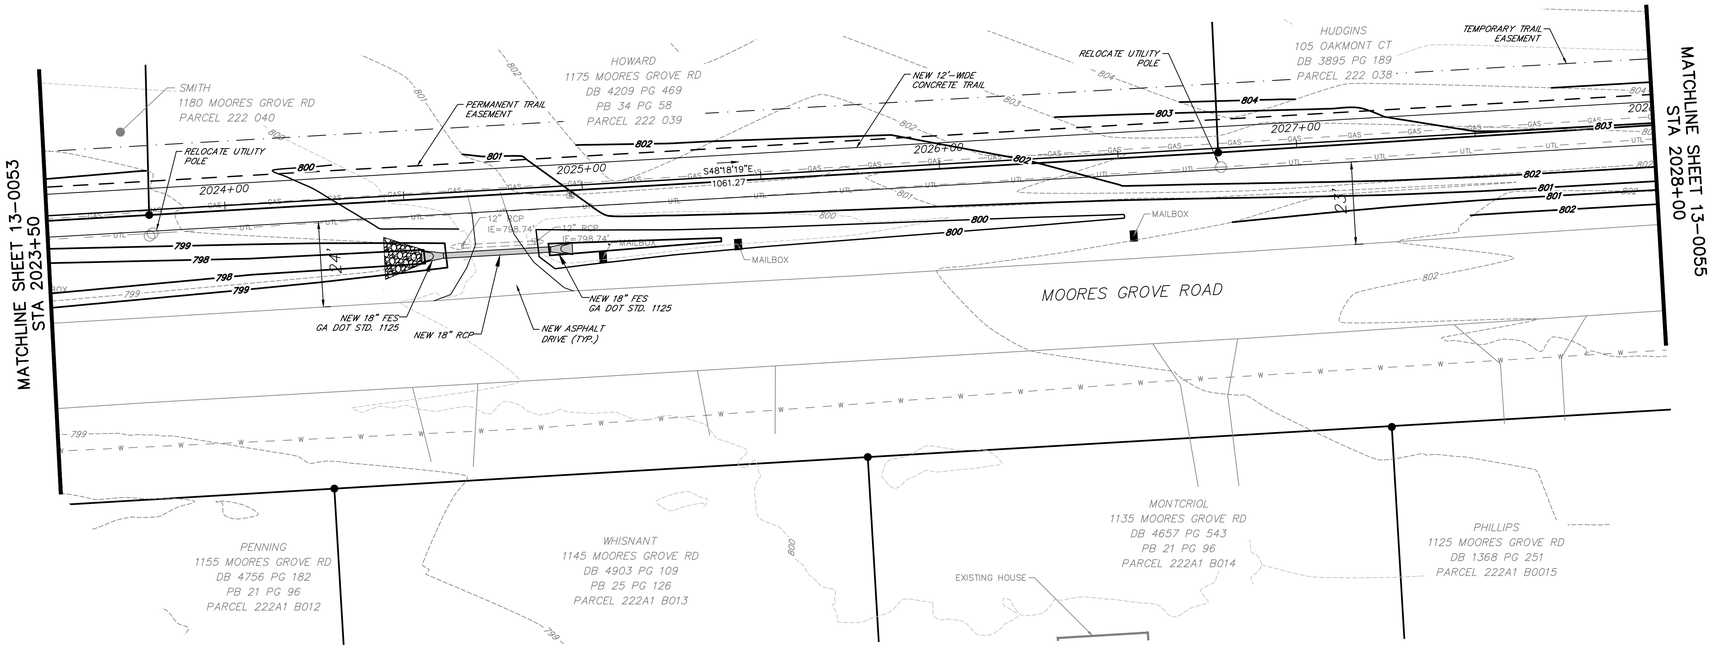

1" = 20'

H: 1" = 20'

V: 1" = 10'

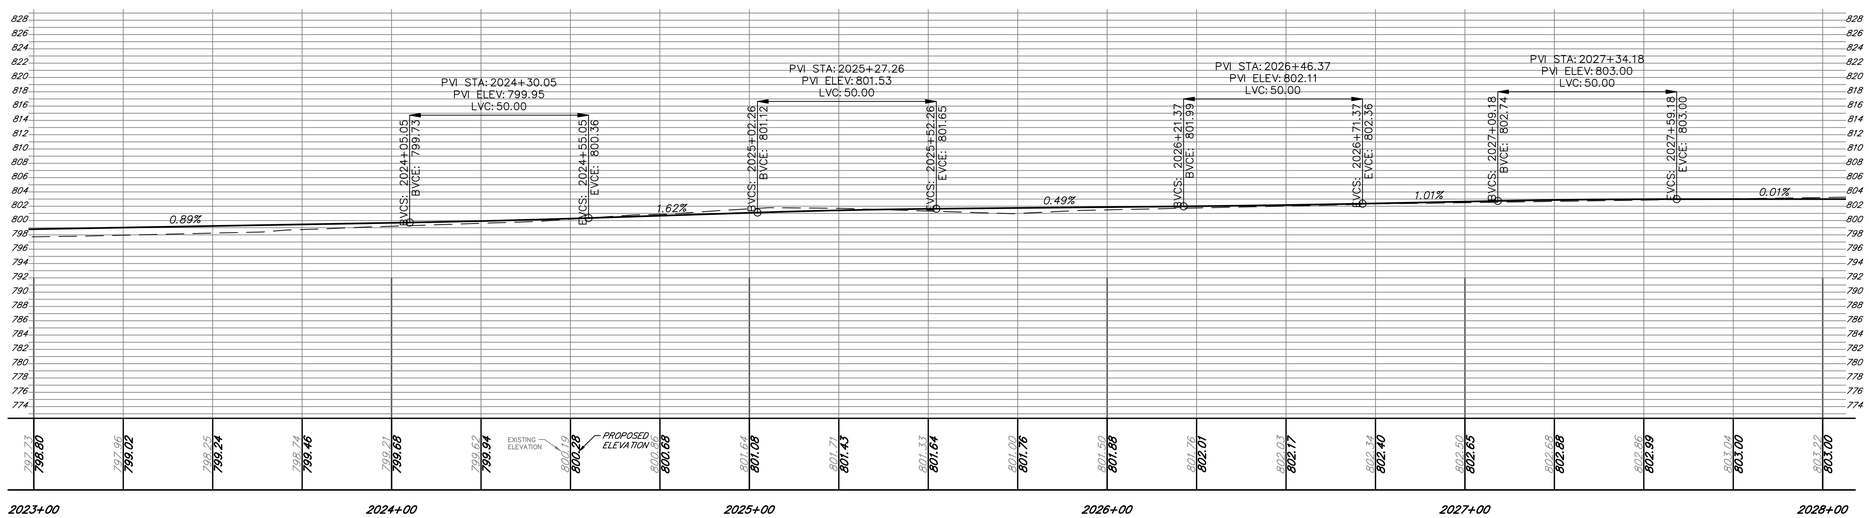

FIREFLY TRAIL PHASE 3
(ALTERNATE C TRAIL CENTERLINE)

benesch
Alfred Benesch & Company
1005 Broad Street, Suite 200
Augusta, GA 30901
P 706.722.4114
www.benesch.com

REV. NO.	DATE	REVISION BLOCK DESCRIPTION

ATHENS-CLARKE COUNTY, GA

SHEET TITLE:
CONSTRUCTION PLANS AND PROFILES - ALTERNATE C

PROJECT NAME:
FIREFLY TRAIL PHASE 3

SCALE 20 0 20 IN FEET

PROJECT INFORMATION
JOB NO: 18009
DRAWN BY: BB
CHECKED BY: EH
DRAWING FILE: 18009E.DWG
DRAWING SCALE: 1" = 20'
ORIGINAL RELEASE DATE: JUN 1, 2020

Sheet:
13-0054

Alternate C

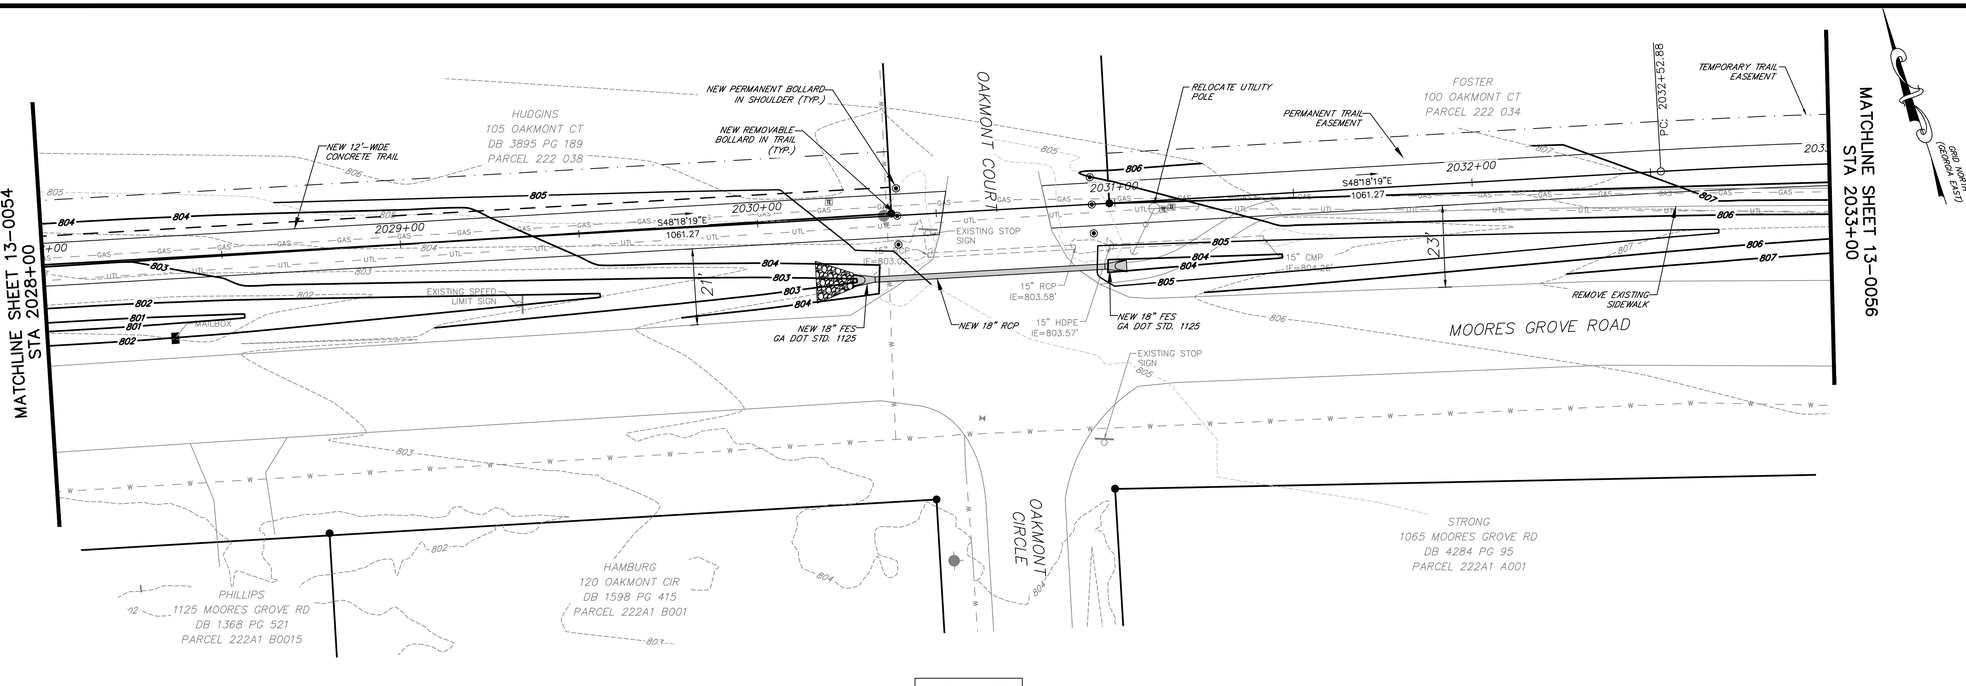

1" = 20'

H: 1" = 20'

V: 1" = 10'

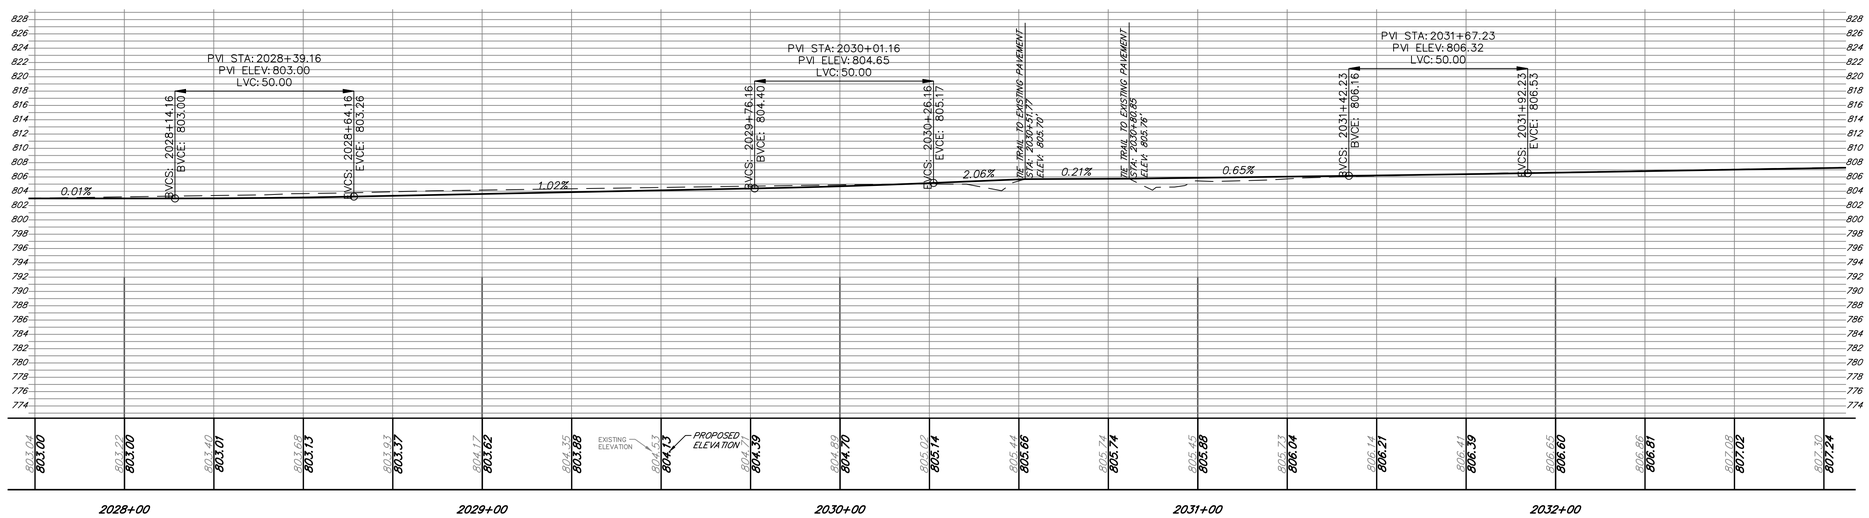

FIREFLY TRAIL PHASE 3
(ALTERNATE C TRAIL CENTERLINE)

benesch
Alfred Benesch & Company
1005 Broad Street, Suite 200
Augusta, GA 30901
P 706.722.4114
www.benesch.com

REV. NO.	DATE	REVISION DESCRIPTION BLOCK

ATHENS-CLARKE COUNTY, GA

SHEET TITLE:
CONSTRUCTION PLANS AND PROFILES -ALTERNATE C

PROJECT NAME
FIREFLY TRAIL
PHASE 3

SCALE 20 0 20 IN FEET

PROJECT INFORMATION
JOB NO: 18009
DRAWN BY: BB
CHECKED BY: EH
DRAWING FILE: 18009E.DWG
DRAWING SCALE: 1" = 20'
ORIGINAL RELEASE DATE: JUN 1, 2020

Sheet:
13-0055

Alternate C

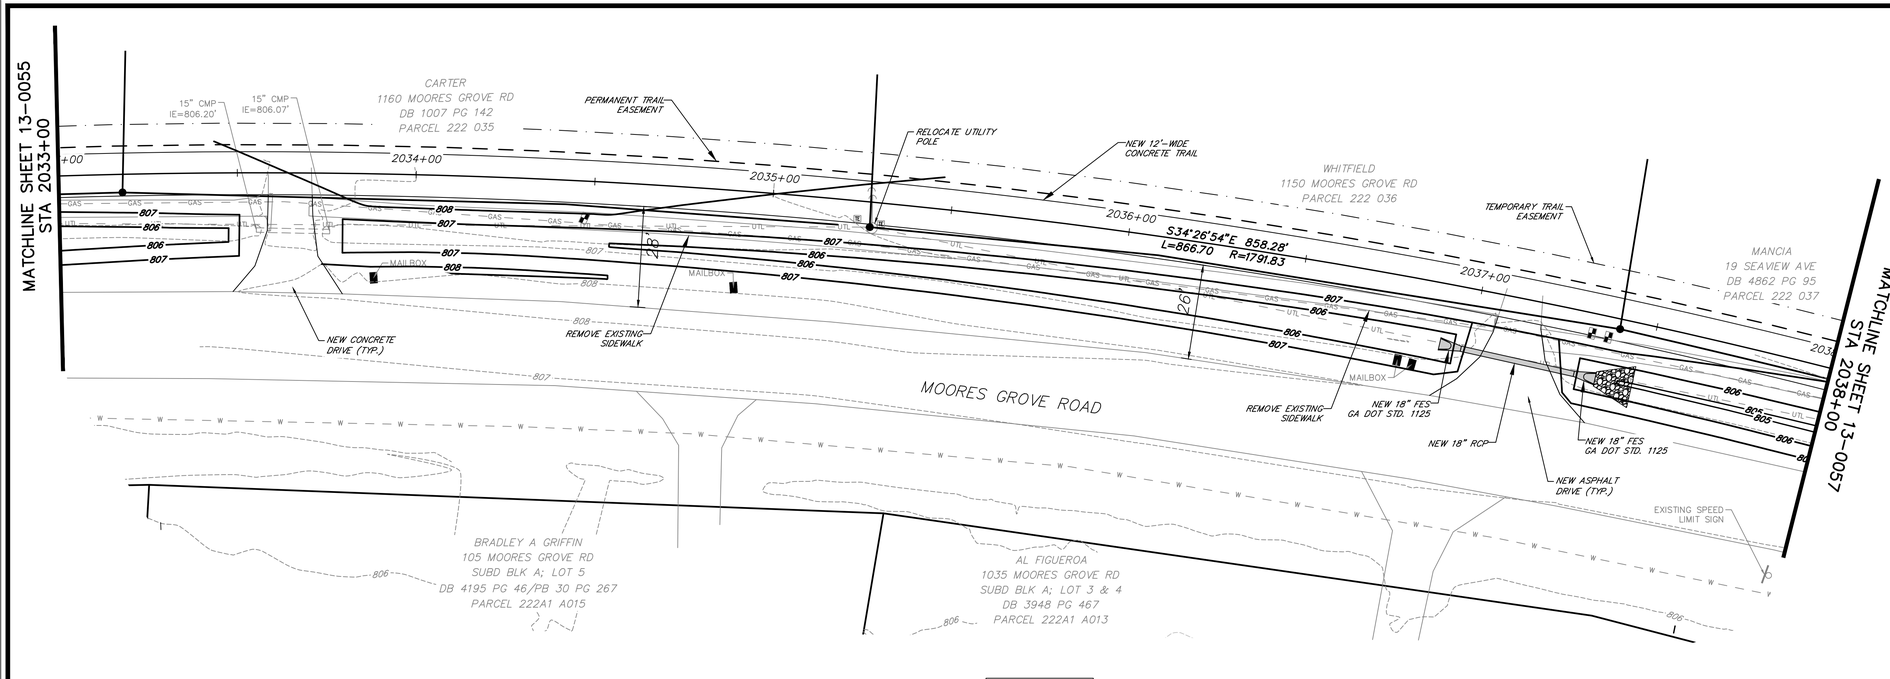

1" = 20'

H: 1" = 20'
V: 1" = 10'

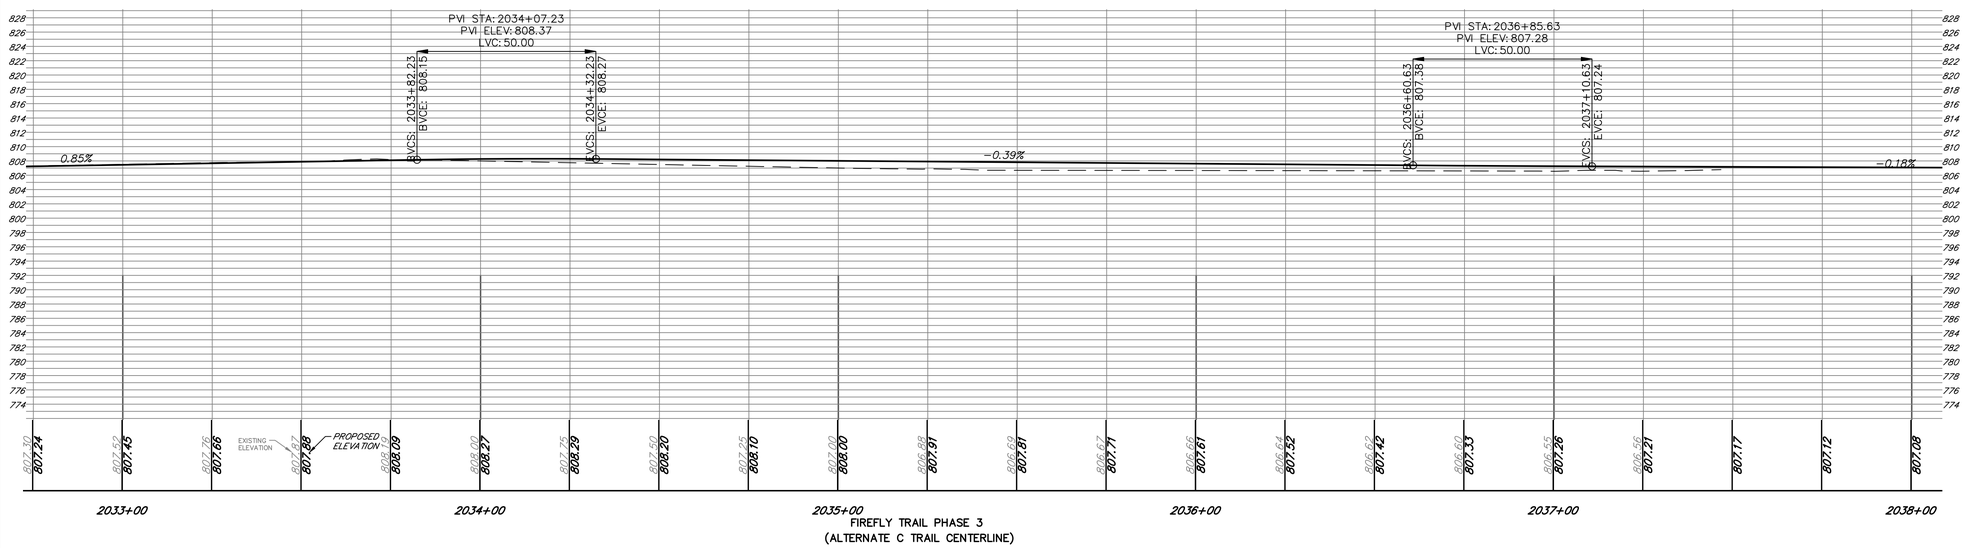

FIREFLY TRAIL PHASE 3
(ALTERNATE C TRAIL CENTERLINE)

benesch
Alfred Benesch & Company
1005 Broad Street, Suite 200
Augusta, GA 30901
P 706.722.4114
www.benesch.com

REV. NO.	DATE	REVISION BLOCK DESCRIPTION

ATHENS-CLARKE COUNTY, GA

SHEET TITLE:
CONSTRUCTION PLANS AND PROFILES - ALTERNATE C

PROJECT NAME
FIREFLY TRAIL PHASE 3

SCALE 20 0 20 IN FEET

PROJECT INFORMATION
JOB NO: 18009
DRAWN BY: BB
CHECKED BY: EH
DRAWING FILE: 18009E.DWG
DRAWING SCALE: 1" = 20'
ORIGINAL RELEASE DATE: JUN 1, 2020

Sheet:
13-0056

Alternate C

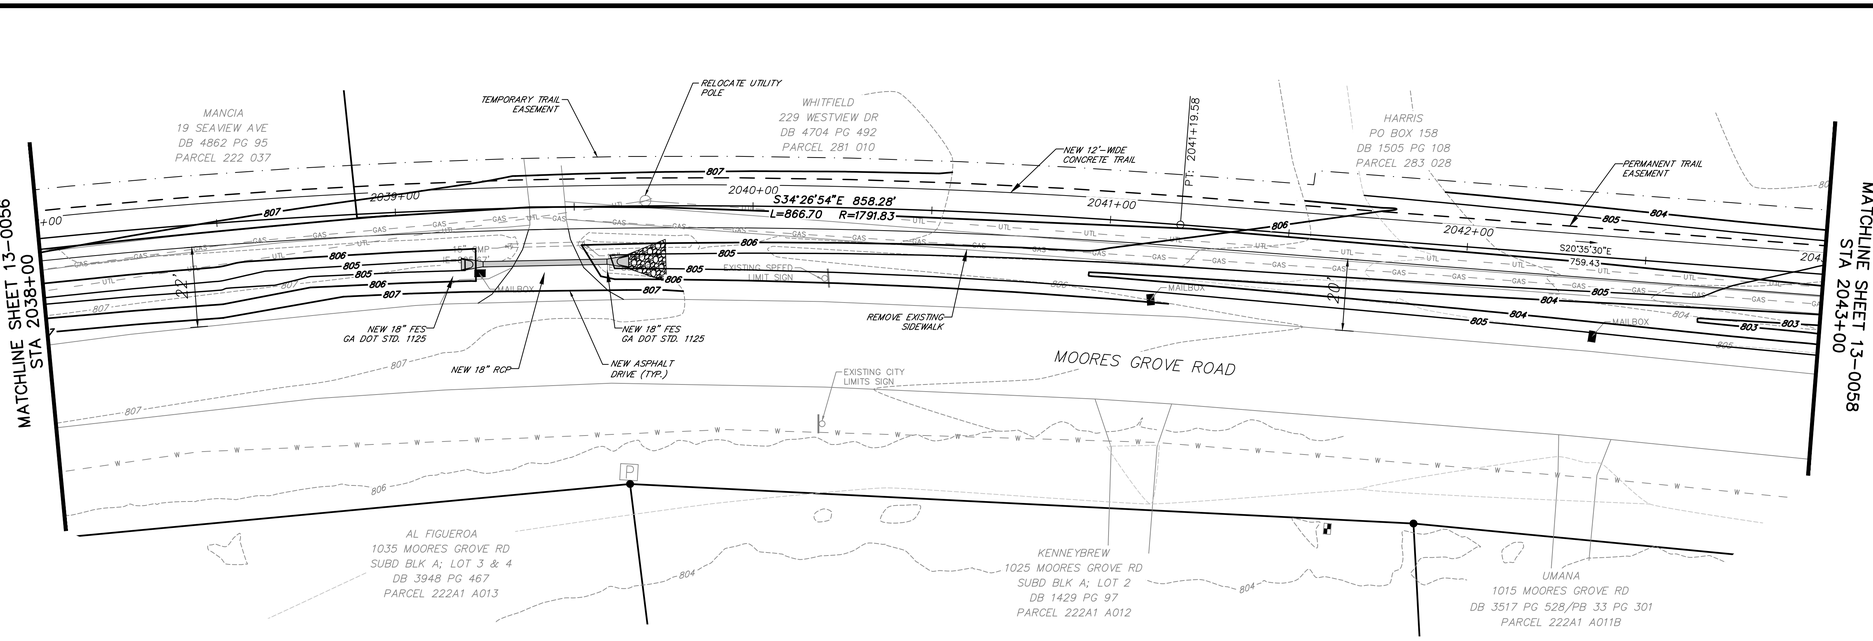

1" = 20'

H: 1" = 20'
V: 1" = 10'

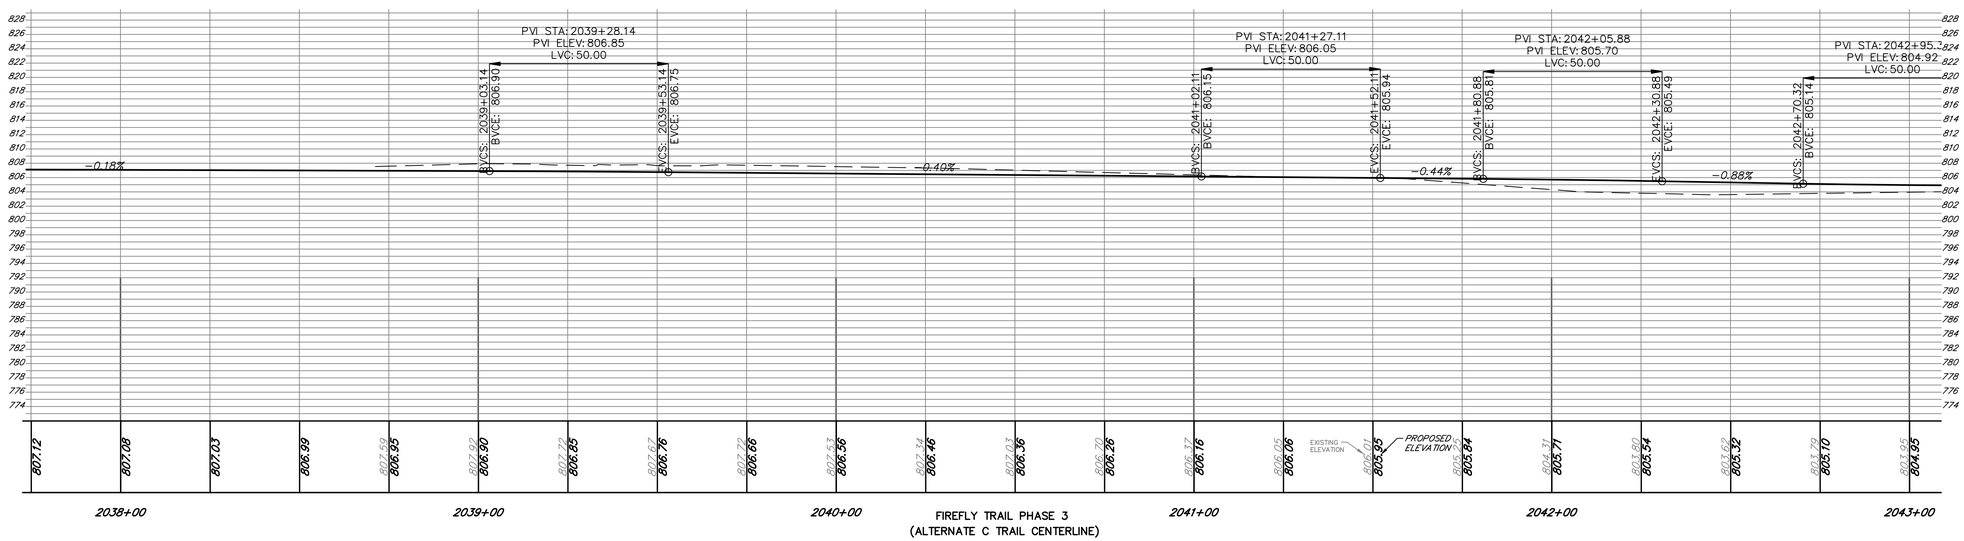

benesch
Alfred Benesch & Company
1005 Broad Street, Suite 200
Augusta, GA 30901
P 706.722.4114
www.benesch.com

REV. NO.	DATE	REVISION BLOCK DESCRIPTION

ATHENS-CLARKE COUNTY, GA

SHEET TITLE:
CONSTRUCTION PLANS AND PROFILES - ALTERNATE C

PROJECT NAME:
FIREFLY TRAIL PHASE 3

SCALE: 20 0 20 IN FEET

PROJECT INFORMATION

JOB NO:	18009
DRAWN BY:	BB
CHECKED BY:	EH
DRAWING FILE:	18009E.DWG
DRAWING SCALE:	1" = 20'
ORIGINAL RELEASE DATE:	JUN 1, 2020

Sheet:
13-0057

Alternate C

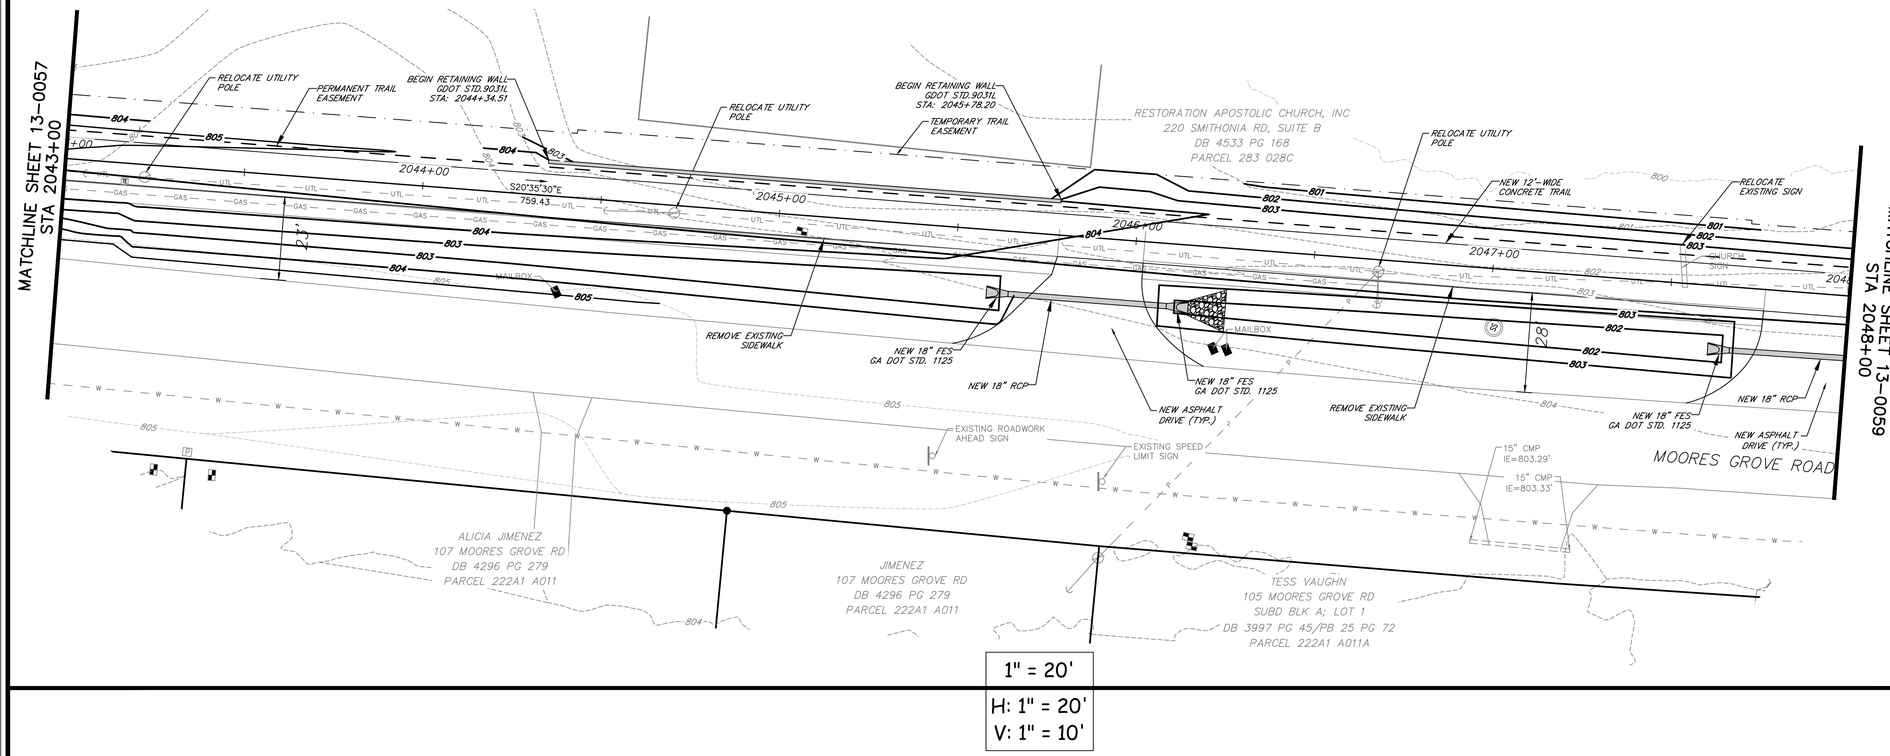

1" = 20'

H: 1" = 20'
V: 1" = 10'

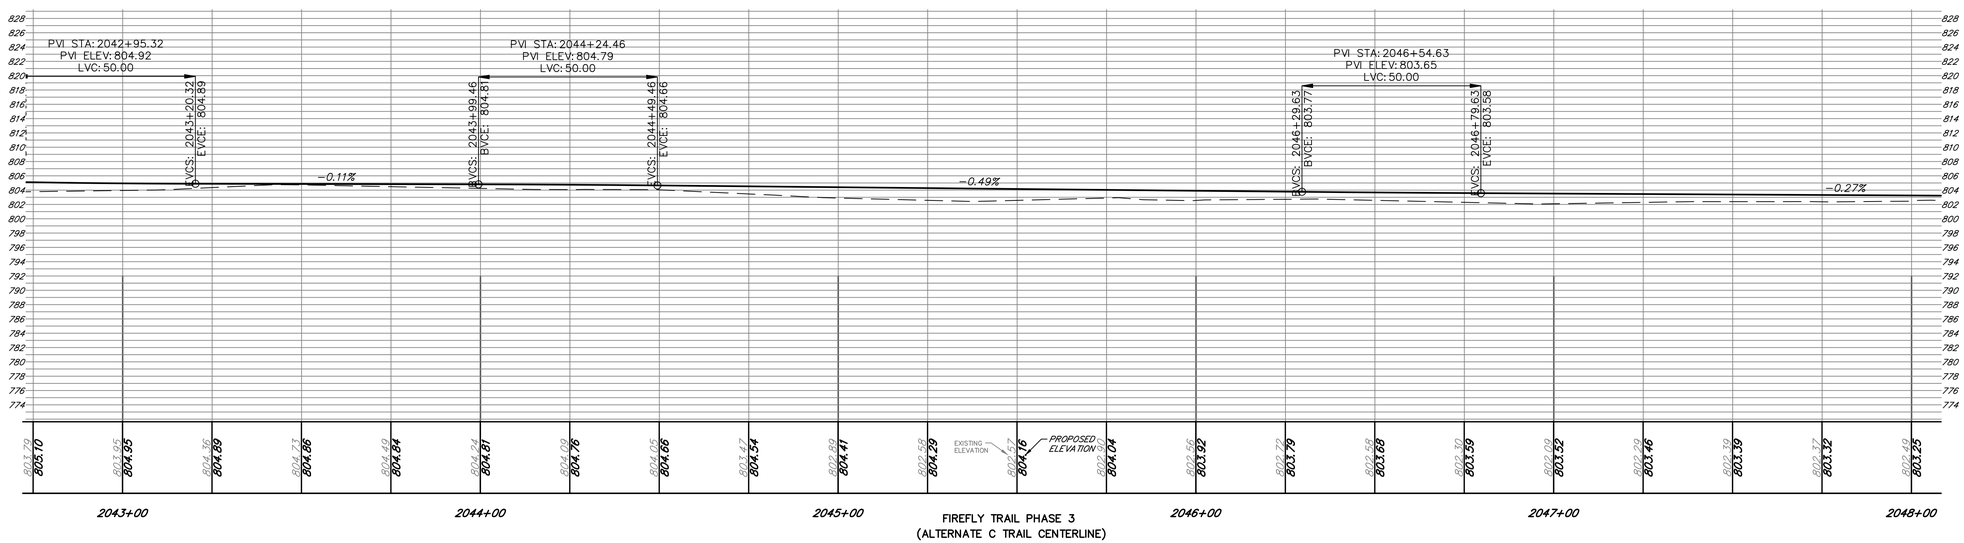

benesch
Alfred Benesch & Company
1005 Broad Street, Suite 200
Augusta, GA 30901
P 706.722.4114
www.benesch.com

REV. NO.	DATE	REVISION DESCRIPTION BLOCK

ATHENS-CLARKE COUNTY, GA

SHEET TITLE: CONSTRUCTION PLANS AND PROFILES - ALTERNATE C

PROJECT NAME: FIREFLY TRAIL PHASE 3

SCALE: 20 0 20 IN FEET

PROJECT INFORMATION
JOB NO: 18009
DRAWN BY: BB
CHECKED BY: EH
DRAWING FILE: 18009E.DWG
DRAWING SCALE: 1" = 20'
ORIGINAL RELEASE DATE: JUN 1, 2020

Sheet: 13-0058

Alternate C

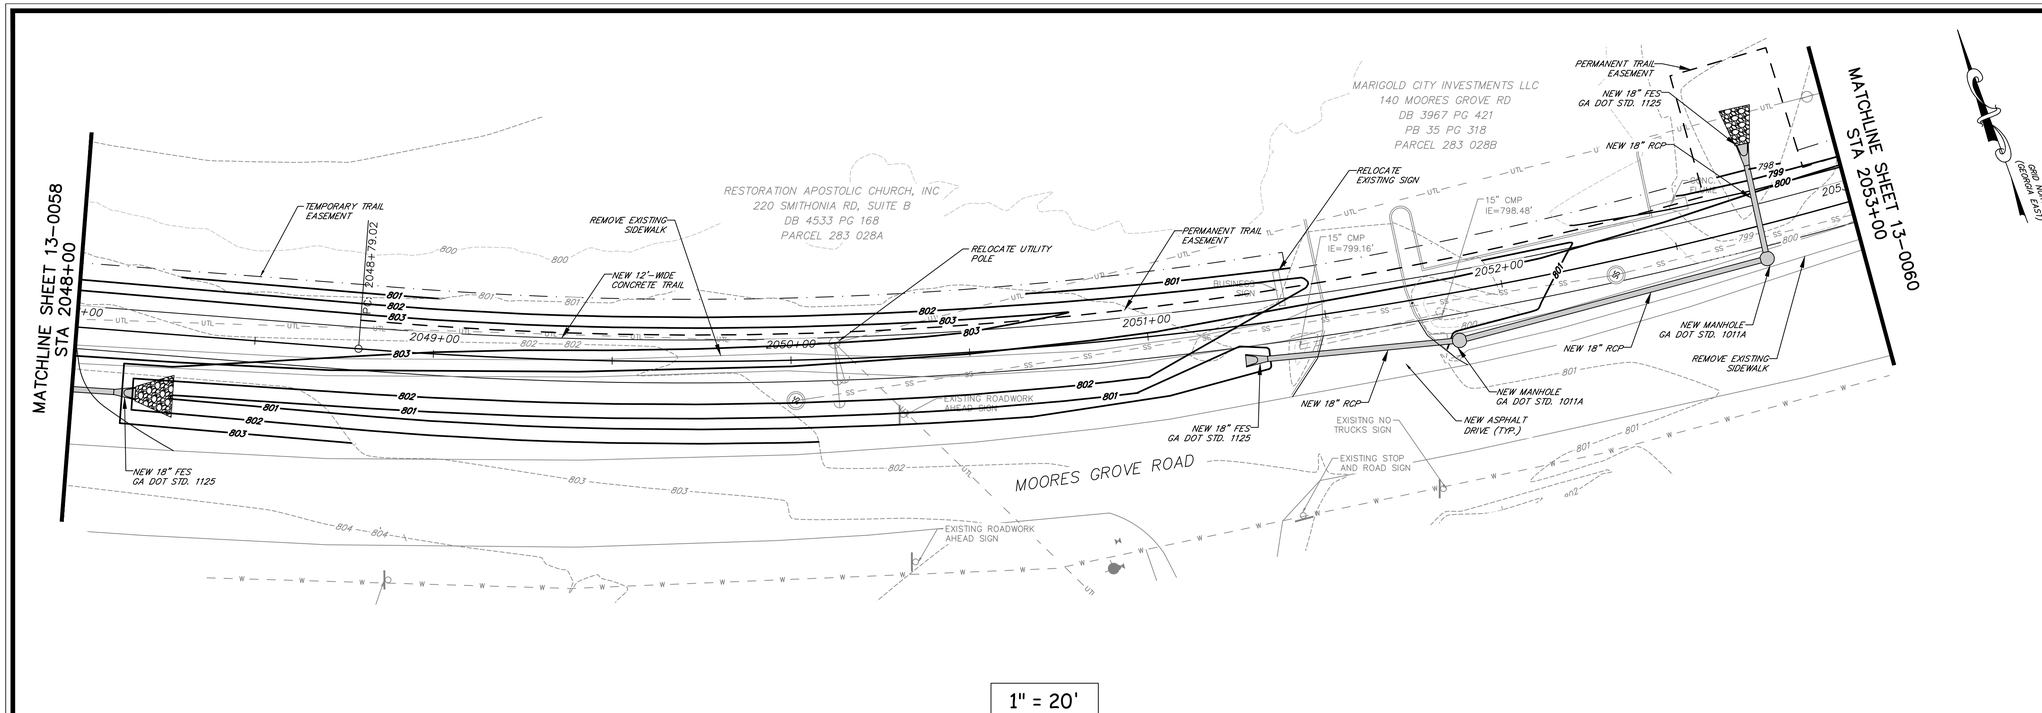

1" = 20'

H: 1" = 20'

V: 1" = 10'

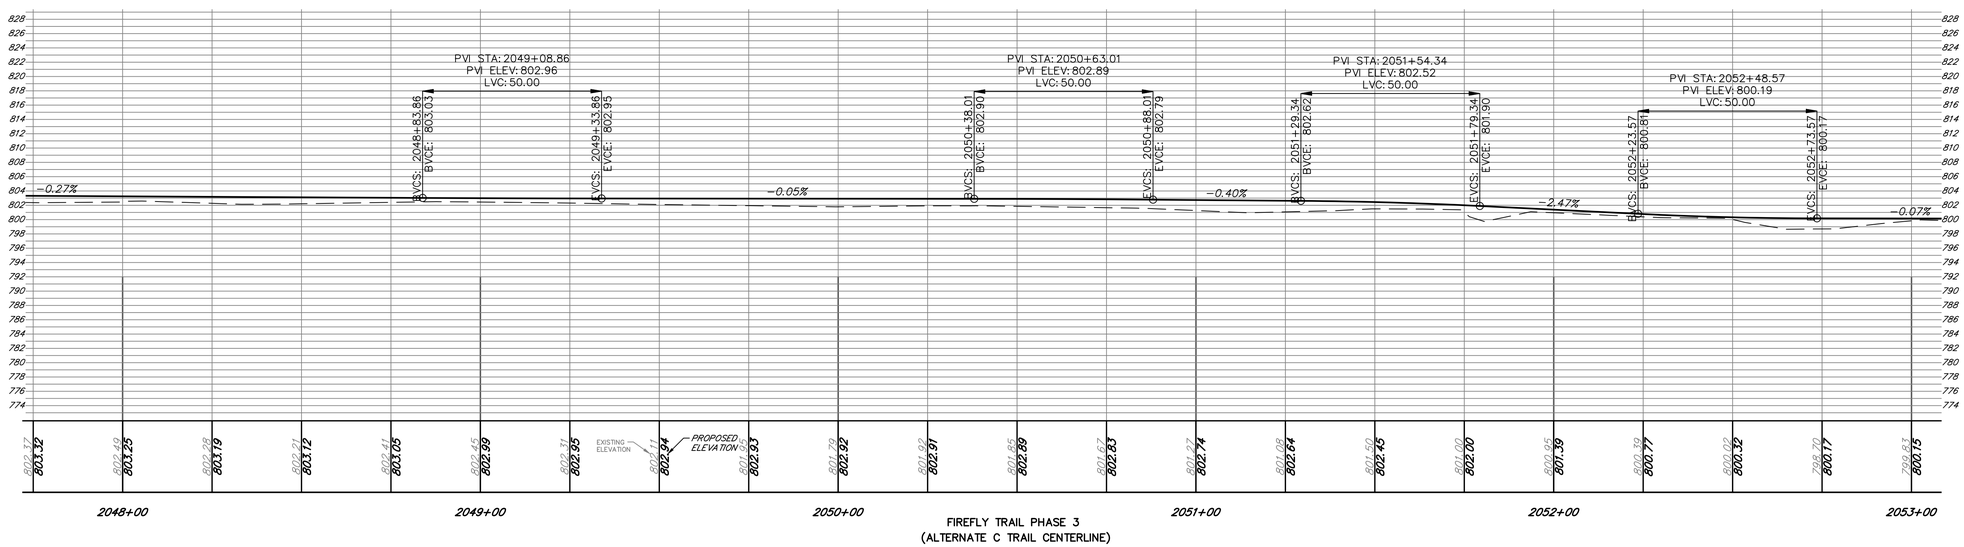

FIREFLY TRAIL PHASE 3
(ALTERNATE C TRAIL CENTERLINE)

benesch
Alfred Benesch & Company
1005 Broad Street, Suite 200
Augusta, GA 30901
P 706.722.4114
www.benesch.com

REV. NO.	DATE	REVISION DESCRIPTION BLOCK

ATHENS-CLARKE COUNTY, GA

SHEET TITLE: CONSTRUCTION PLANS AND PROFILES - ALIGNMENT C

PROJECT NAME: FIREFLY TRAIL PHASE 3

SCALE: 20 0 20 IN FEET

PROJECT INFORMATION
JOB NO: 18009
DRAWN BY: BB
CHECKED BY: EH
DRAWING FILE: 18009E.DWG
DRAWING SCALE: 1" = 20'
ORIGINAL RELEASE DATE: JUN 1, 2020

Sheet: 13-0059

Alternate C

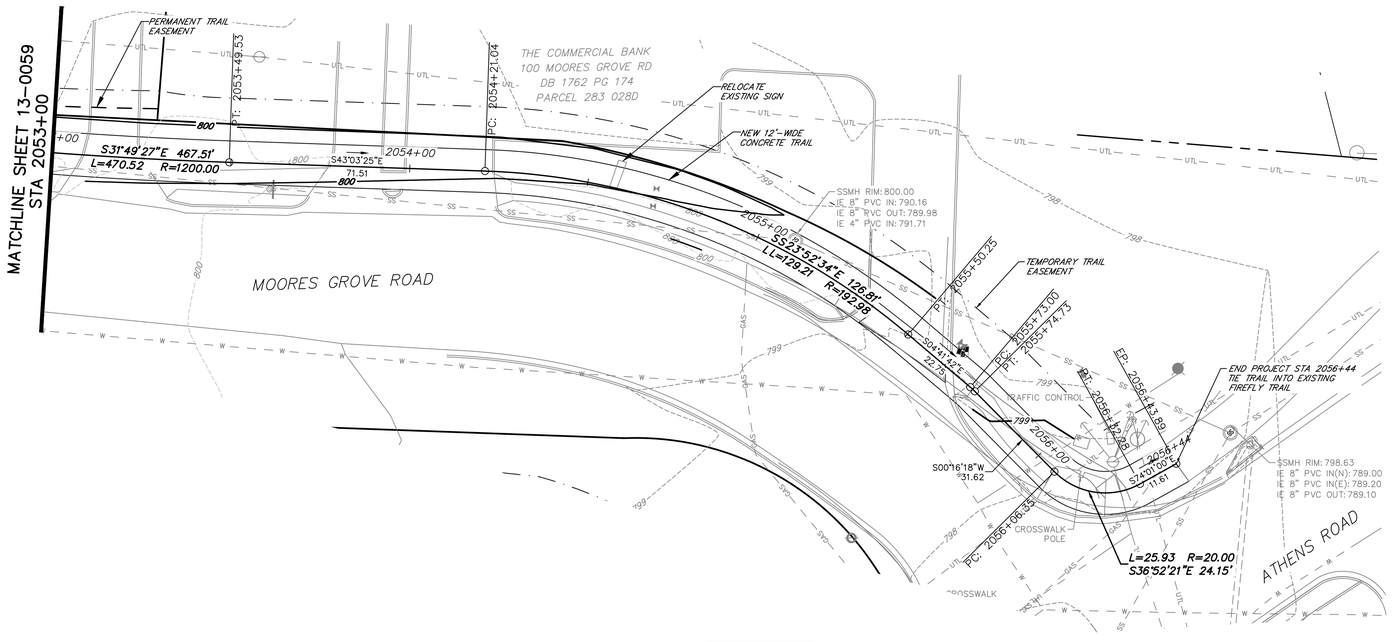

1" = 20'

H: 1" = 20'
V: 1" = 10'

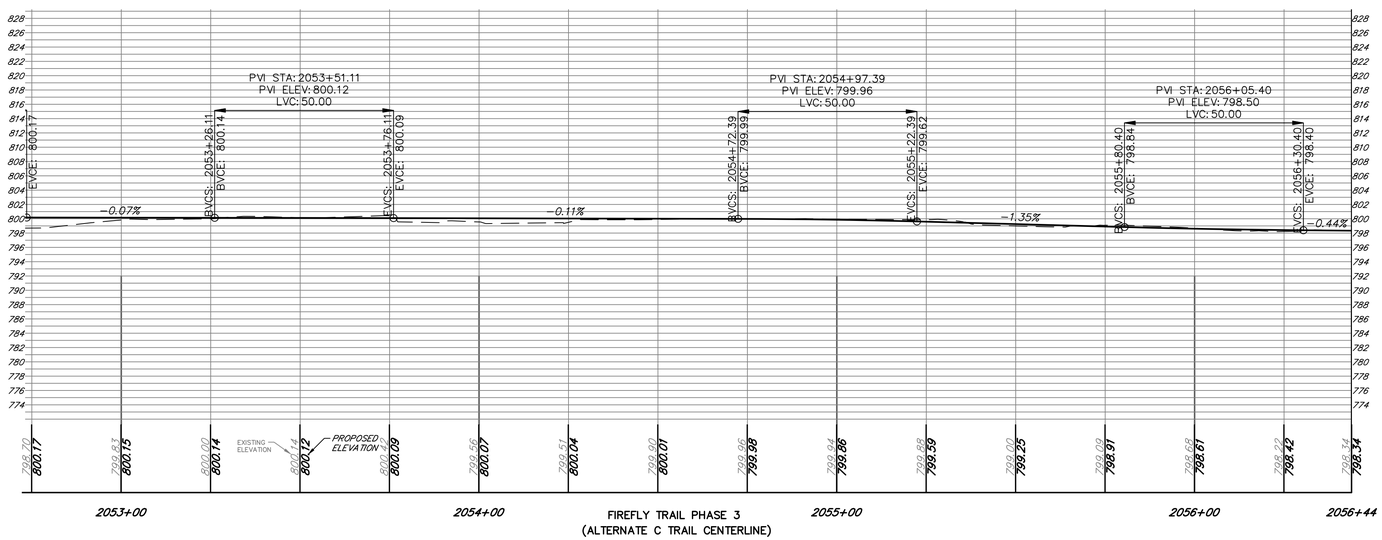

FIREFLY TRAIL PHASE 3
(ALTERNATE C TRAIL CENTERLINE)

benesch
Alfred Benesch & Company
1005 Broad Street, Suite 200
Augusta, GA 30901
P 706.722.4114
www.benesch.com

REV. NO.	DATE	REVISION BLOCK DESCRIPTION

ATHENS-CLARKE COUNTY, GA

SHEET TITLE:
CONSTRUCTION PLANS AND PROFILES - ALIGNMENT C

PROJECT NAME
FIREFLY TRAIL PHASE 3

SCALE 20 0 20 IN FEET

PROJECT INFORMATION
JOB NO: 18009
DRAWN BY: BB
CHECKED BY: EH
DRAWING FILE: 18009E.DWG
DRAWING SCALE: 1" = 20'
ORIGINAL RELEASE DATE: JUN 1, 2020

Sheet:
13-0060

Alternate A - Cross Sections

138+00

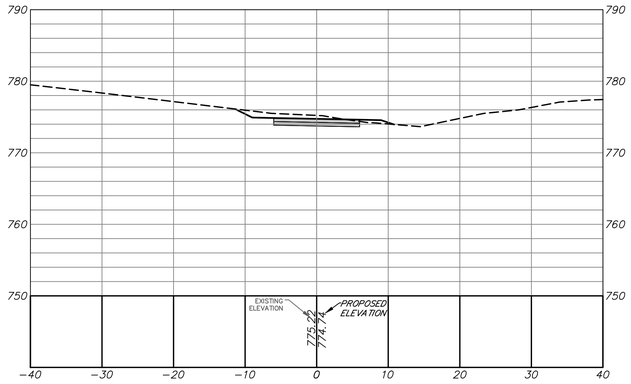

139+50

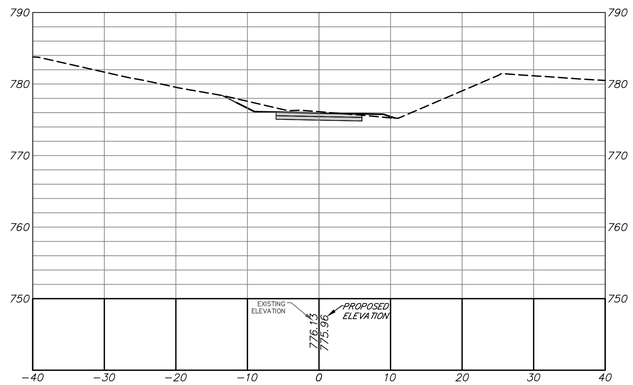

137+50

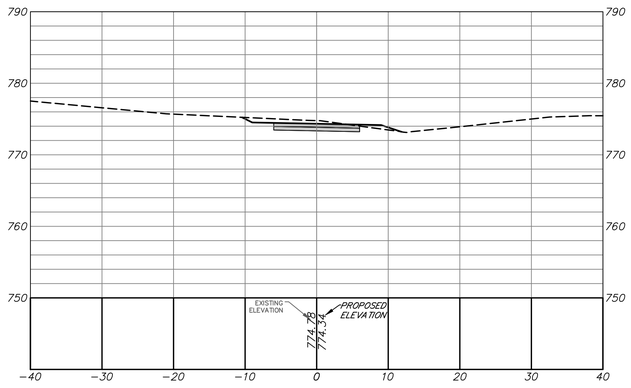

139+00

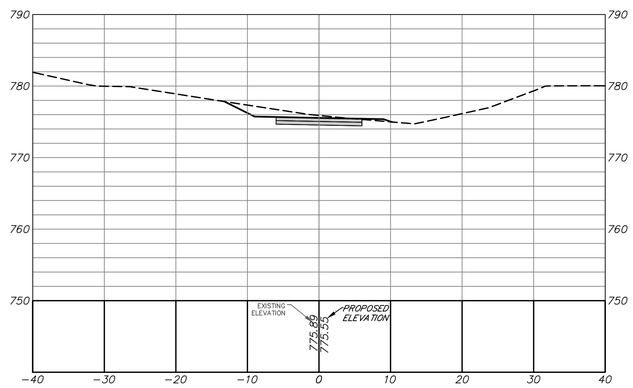

137+00

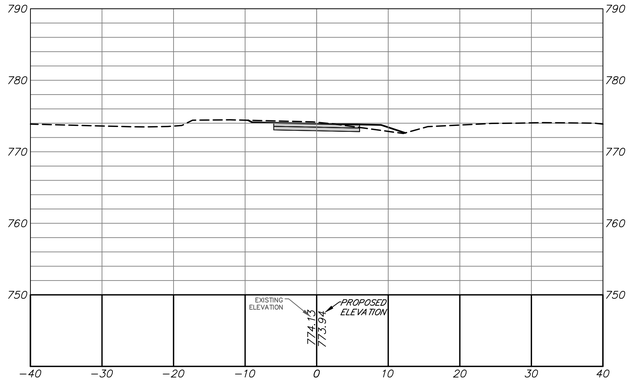

138+50

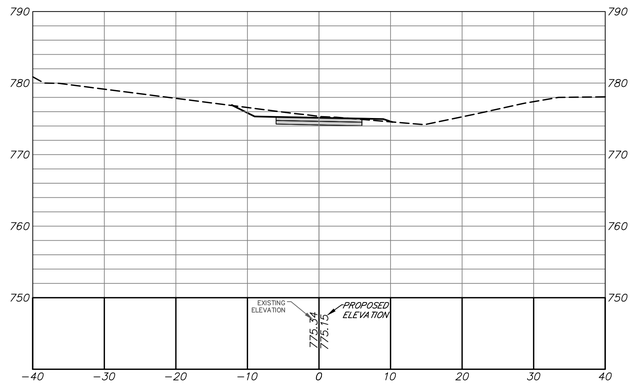

benesch
Alfred Benesch & Company
1005 Broad Street, Suite 200
Augusta, GA 30901
P 706.722.4114
www.benesch.com

REV. NO.	DATE	REVISION BLOCK DESCRIPTION

ATHENS–CLARKE COUNTY, GA

SHEET TITLE:
CONSTRUCTION CROSS SECTIONS - ALTERNATE A

PROJECT NAME
FIREFLY TRAIL PHASE 3

SCALE 20 0 20 IN FEET

PROJECT INFORMATION
JOB NO: 18009
DRAWN BY: BB
CHECKED BY: EH
DRAWING FILE: 18009E.DWG
DRAWING SCALE: 1" = 20'
ORIGINAL RELEASE DATE: JUN 1, 2020

Sheet:
23-0031

Alternate A - Cross Sections

141+50

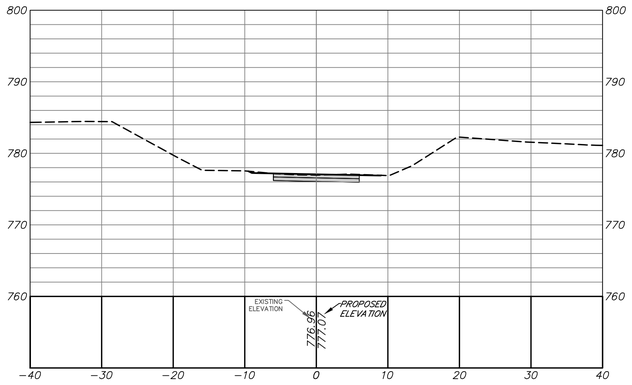

143+00

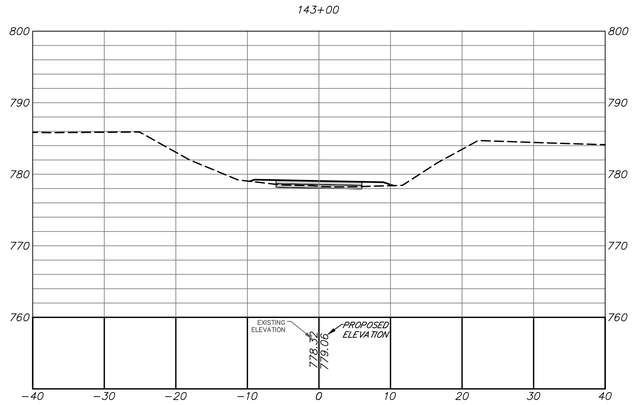

145+00

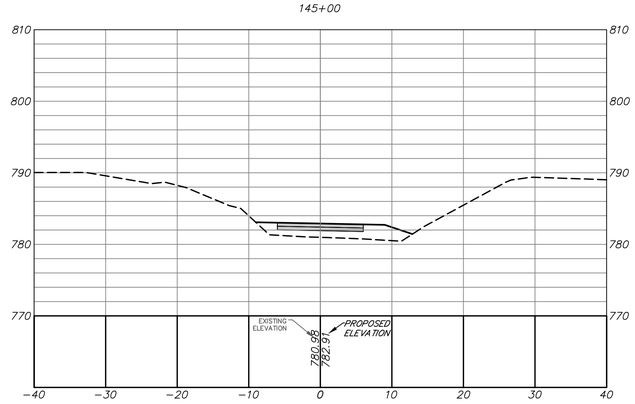

141+00

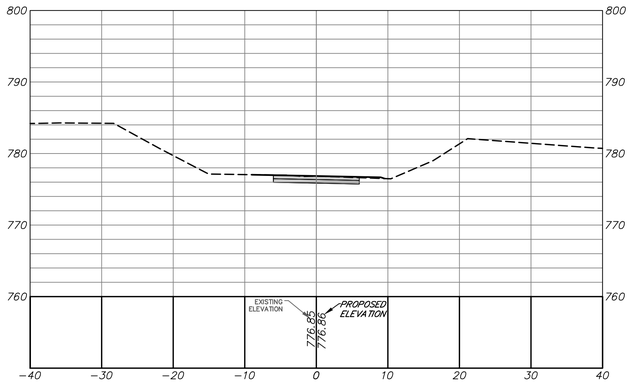

142+50

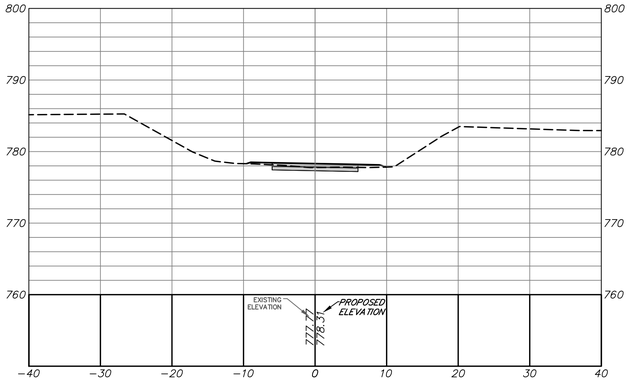

144+50

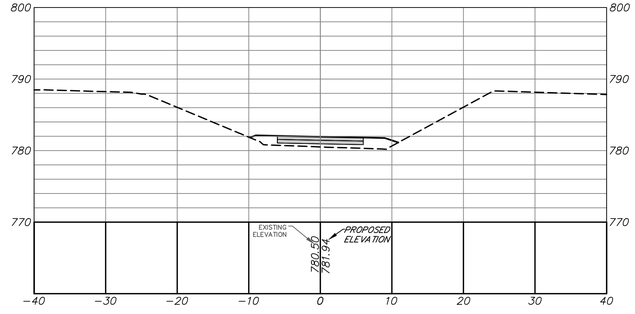

140+50

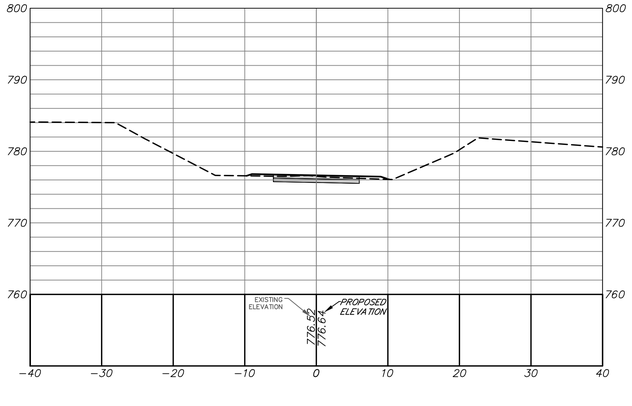

142+00

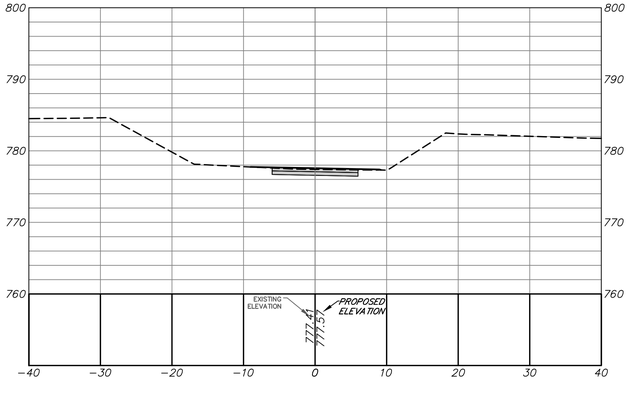

144+00

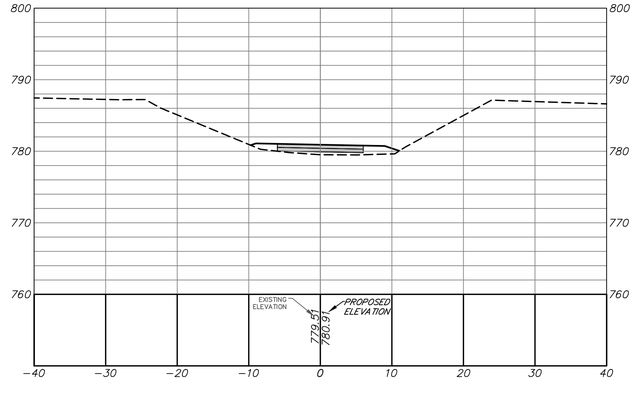

benesch
Alfred Benesch & Company
1005 Broad Street, Suite 200
Augusta, GA 30901
P 706.722.4114
www.benesch.com

REVISION BLOCK

REV. NO.	DATE	DESCRIPTION

ATHENS-CLARKE COUNTY, GA

SHEET TITLE: CONSTRUCTION CROSS SECTIONS - ALTERNATE A

PROJECT NAME: FIREFLY TRAIL PHASE 3

SCALE 20 0 20 IN FEET

PROJECT INFORMATION

JOB NO:	18009
DRAWN BY:	BB
CHECKED BY:	EH
DRAWING FILE:	18009E.DWG
DRAWING SCALE:	1" = 20'
ORIGINAL RELEASE DATE:	JUN 1, 2020

Sheet: 23-0032

Alternate A - Cross Sections

146+50

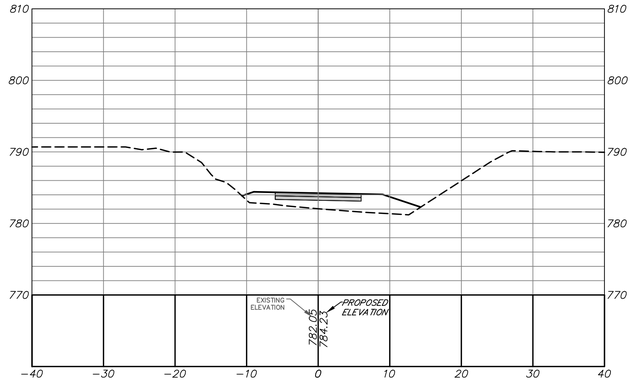

148+00

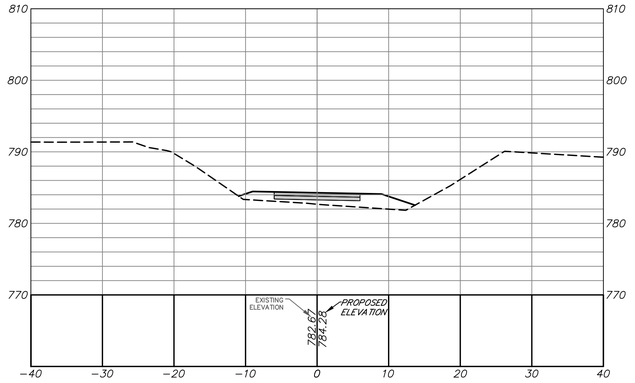

149+50

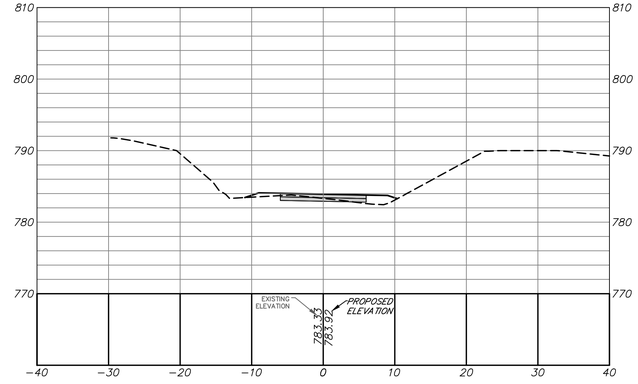

146+00

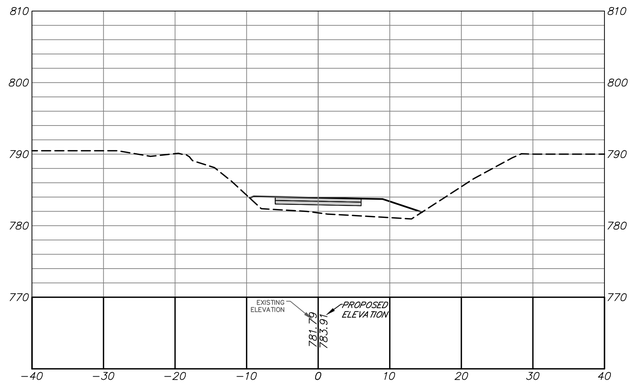

147+50

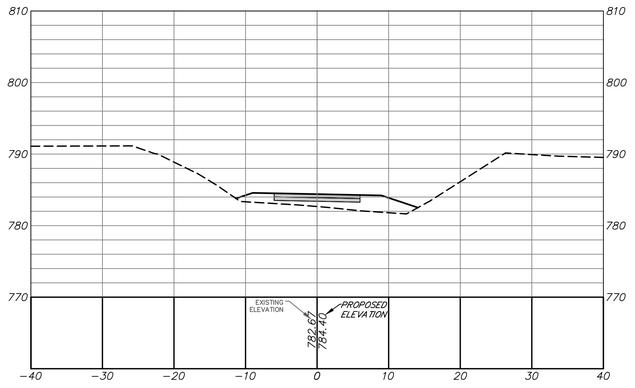

149+00

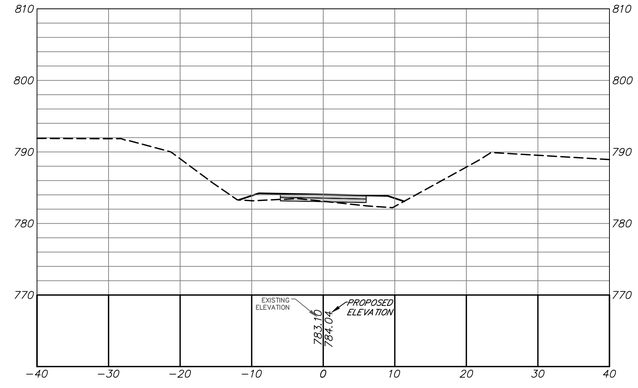

145+50

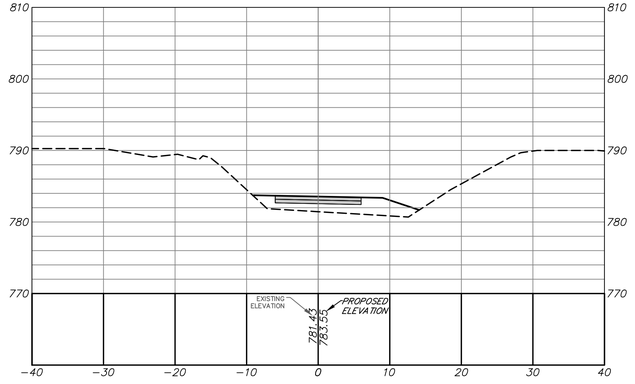

147+00

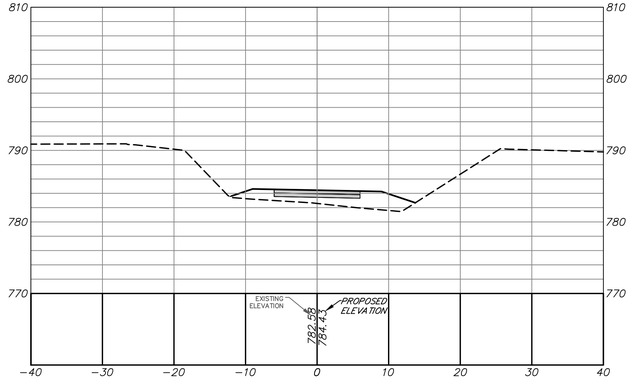

148+50

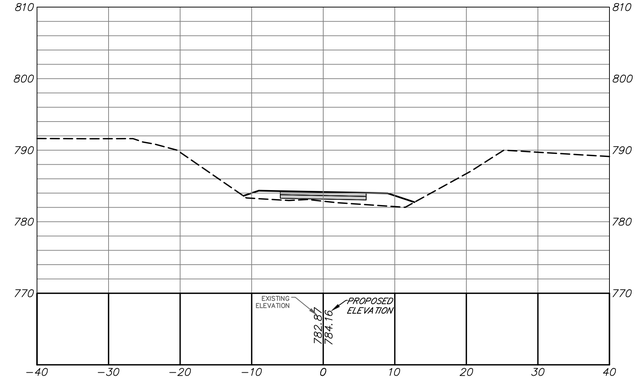

benesch
Alfred Benesch & Company
1005 Broad Street, Suite 200
Augusta, GA 30901
P 706.722.4114
www.benesch.com

REVISION BLOCK

REV. NO.	DATE	DESCRIPTION

ATHENS–CLARKE COUNTY, GA

SHEET TITLE: CONSTRUCTION CROSS SECTIONS - ALTERNATE A

PROJECT NAME: FIREFLY TRAIL PHASE 3

SCALE IN FEET: 20 0 20

PROJECT INFORMATION

JOB NO:	18009
DRAWN BY:	BB
CHECKED BY:	EH
DRAWING FILE:	18009E.DWG
DRAWING SCALE:	1" = 20'
ORIGINAL RELEASE DATE:	JUN 1, 2020

Sheet:
23-0033

Alternate A - Cross Sections

151+00

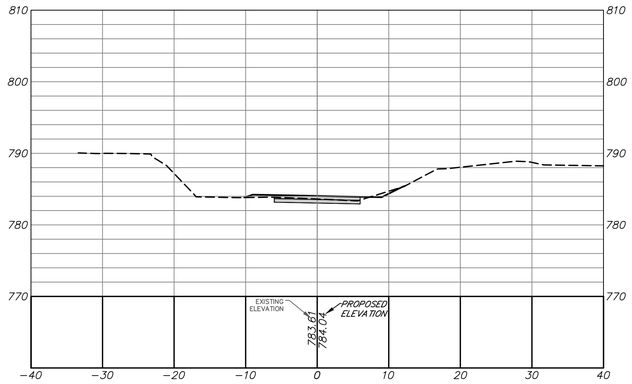

152+50

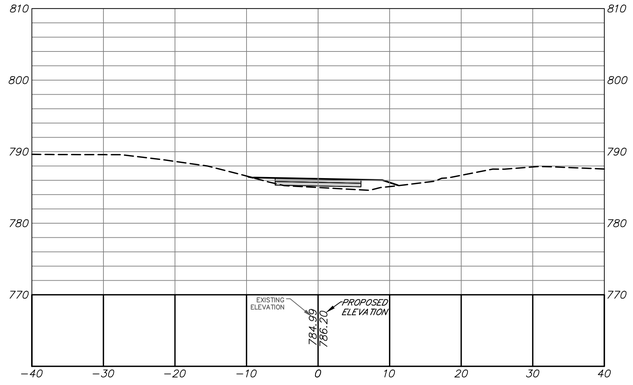

154+00

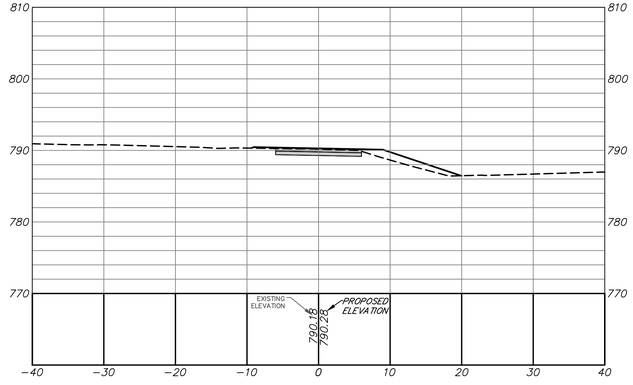

150+50

152+00

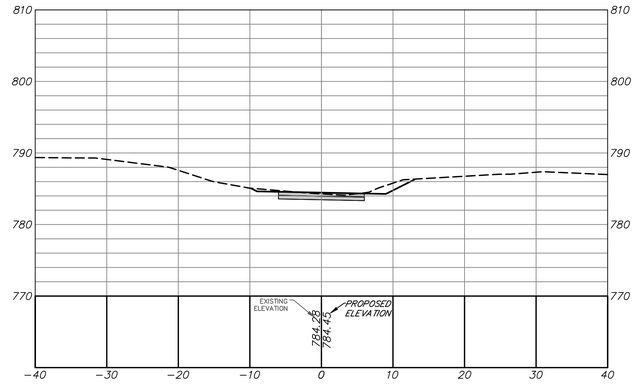

153+50

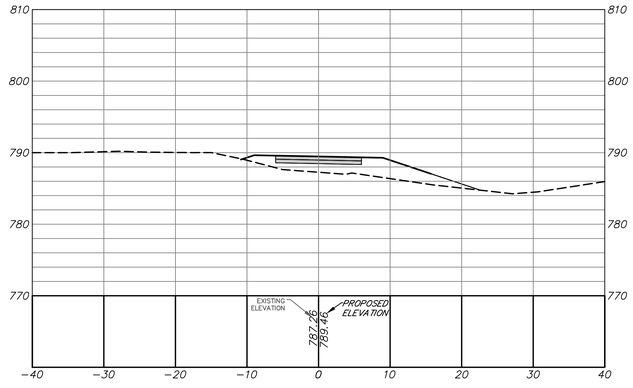

150+00

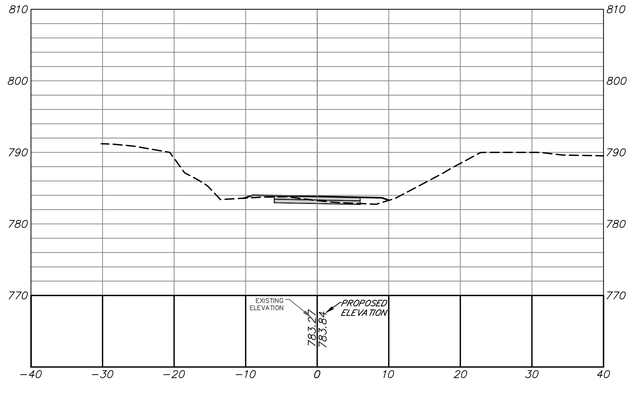

151+50

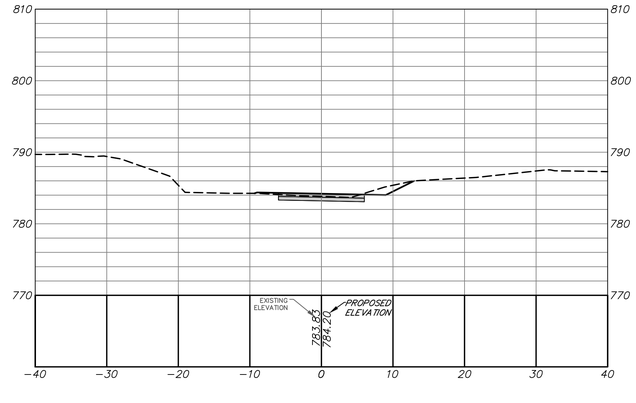

153+00

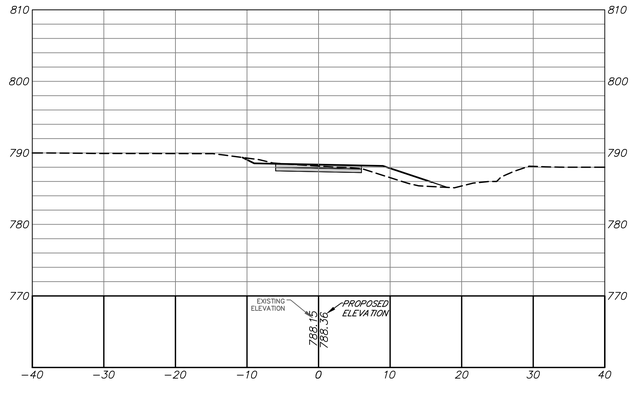

benesch
Alfred Benesch & Company
1005 Broad Street, Suite 200
Augusta, GA 30901
P 706.722.4114
www.benesch.com

REV. NO.	DATE	REVISION BLOCK DESCRIPTION

ATHENS–CLARKE COUNTY, GA

SHEET TITLE: CONSTRUCTION CROSS SECTIONS - ALTERNATE A

PROJECT NAME: FIREFLY TRAIL PHASE 3

SCALE 20 0 20 IN FEET

PROJECT INFORMATION

JOB NO: 18009
DRAWN BY: BB
CHECKED BY: EH
DRAWING FILE: 18009E.DWG
DRAWING SCALE: 1" = 20'
ORIGINAL RELEASE DATE: JUN 1, 2020

Sheet: 23-0034

Alternate A - Cross Sections

155+50

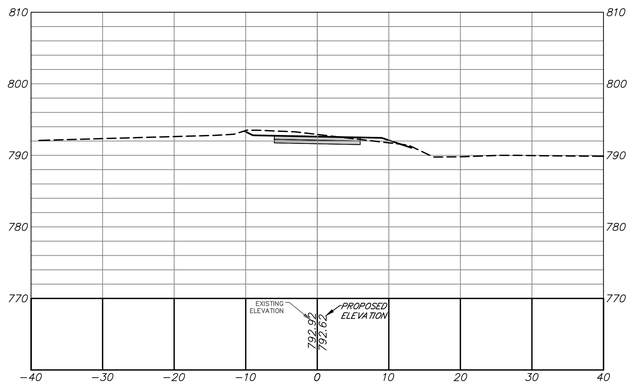

157+00

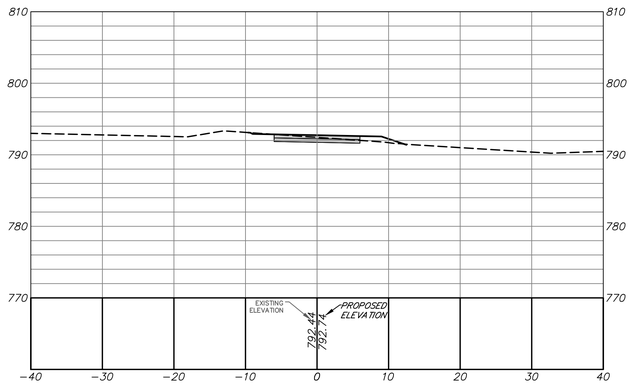

158+50

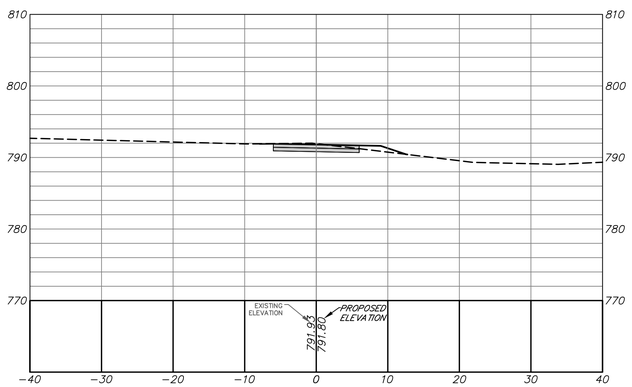

155+00

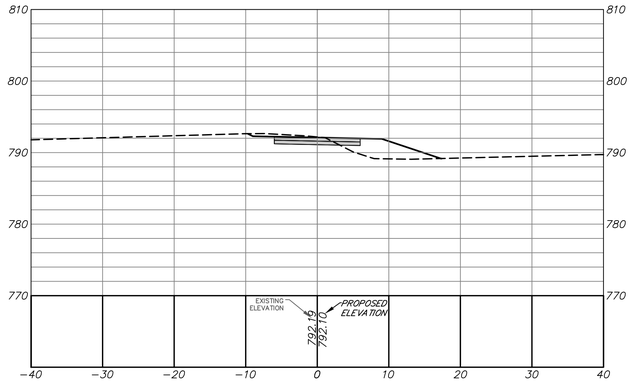

156+50

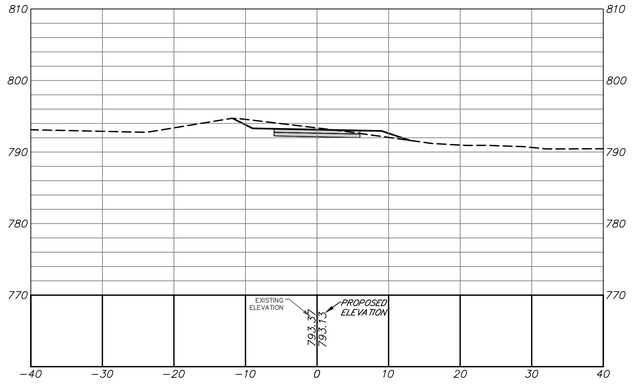

158+00

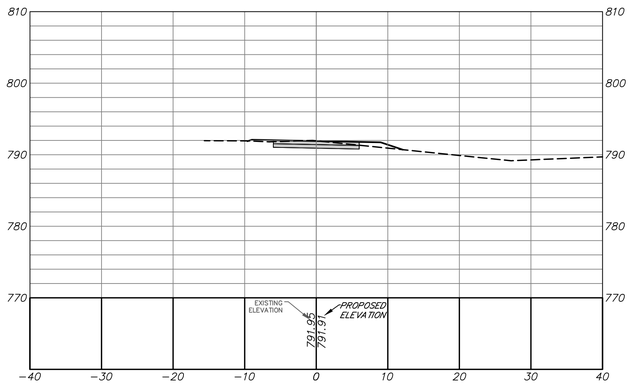

154+50

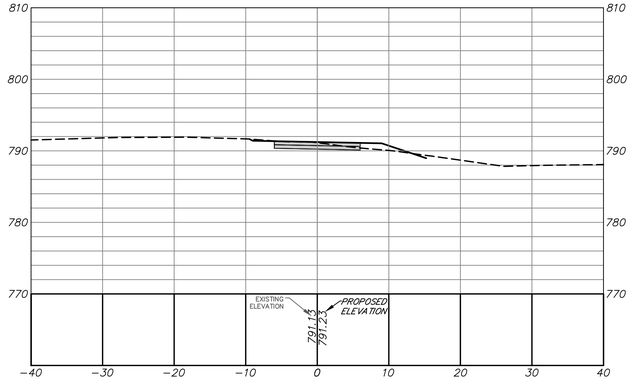

156+00

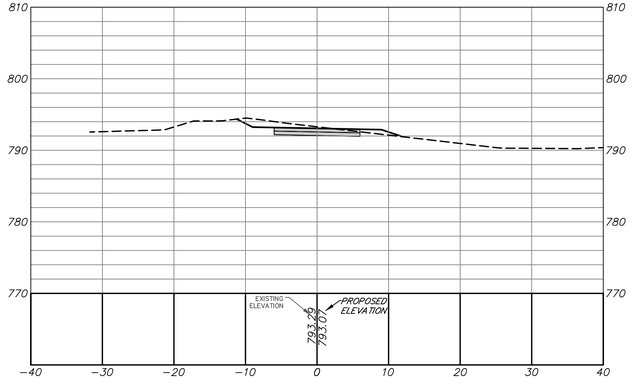

157+50

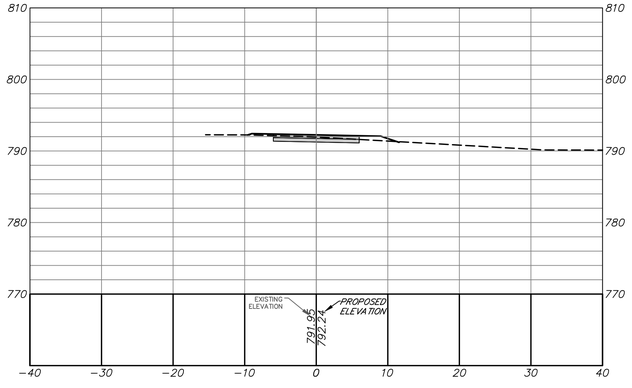

benesch
Alfred Benesch & Company
1005 Broad Street, Suite 200
Augusta, GA 30901
P 706.722.4114
www.benesch.com

REV. NO.	DATE	DESCRIPTION

REVISION BLOCK

ATHENS–CLARKE COUNTY, GA

SHEET TITLE: CONSTRUCTION CROSS SECTIONS - ALTERNATE A

PROJECT NAME: FIREFLY TRAIL PHASE 3

SCALE 20 0 20 IN FEET

PROJECT INFORMATION
JOB NO: 18009
DRAWN BY: BB
CHECKED BY: EH
DRAWING FILE: 18009E.DWG
DRAWING SCALE: 1" = 20'
ORIGINAL RELEASE DATE: JUN 1, 2020

Sheet: 23-0035

Alternate A - Cross Sections

160+00

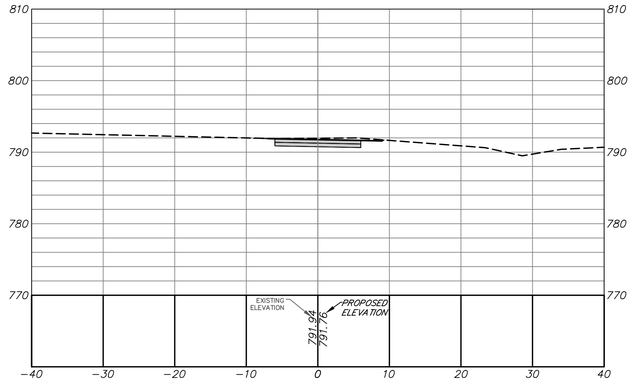

161+50

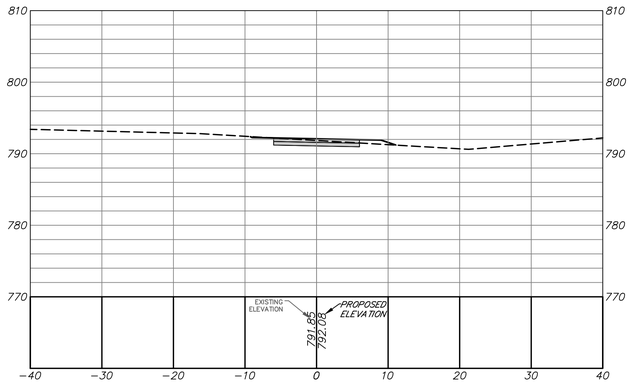

163+00

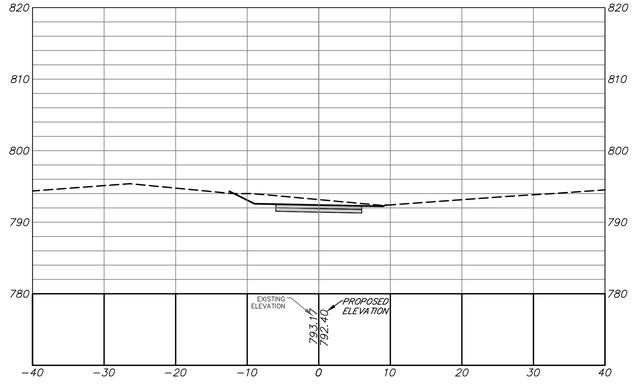

159+50

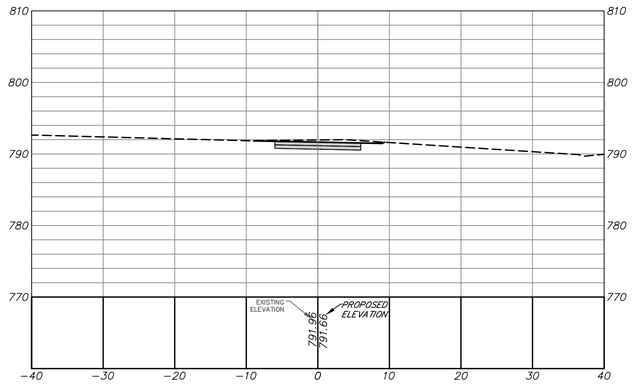

161+00

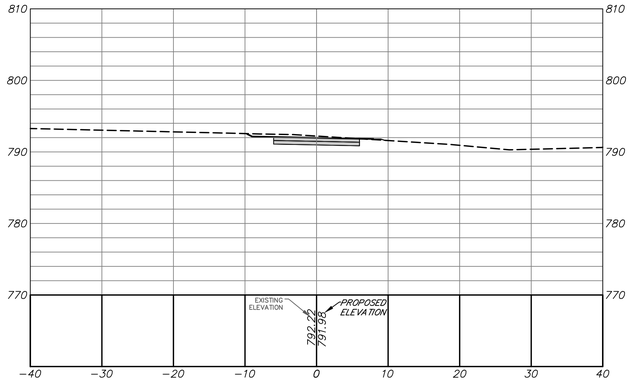

162+50

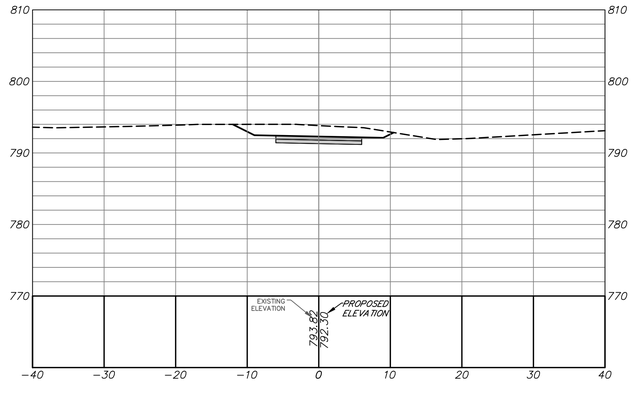

159+00

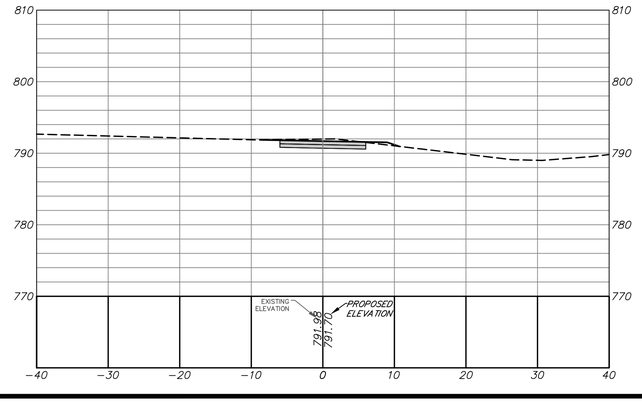

160+50

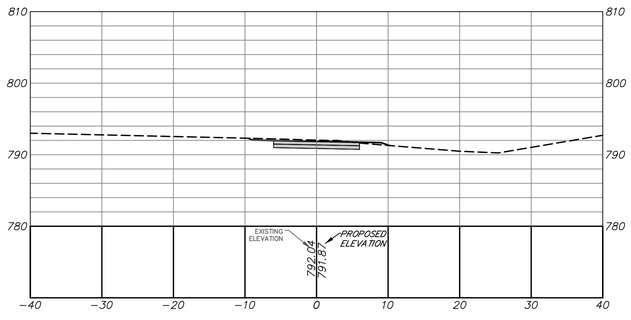

162+00

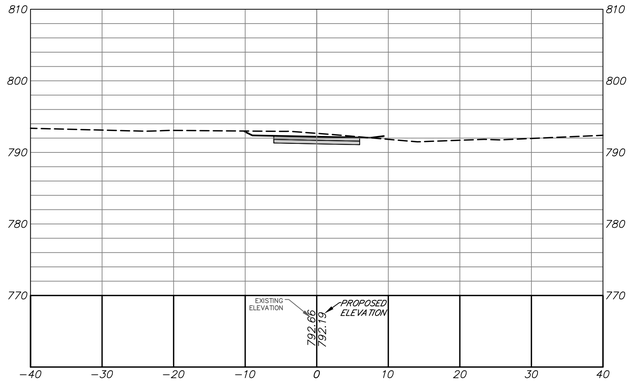

benesch
Alfred Benesch & Company
1005 Broad Street, Suite 200
Augusta, GA 30901
P 706.722.4114
www.benesch.com

REV. NO.	DATE	REVISION BLOCK DESCRIPTION

ATHENS–CLARKE COUNTY, GA

SHEET TITLE: CONSTRUCTION CROSS SECTIONS - ALTERNATE A

PROJECT NAME: FIREFLY TRAIL PHASE 3

SCALE 20 0 20 IN FEET

PROJECT INFORMATION

JOB NO: 18009
DRAWN BY: BB
CHECKED BY: EH
DRAWING FILE: 18009E.DWG
DRAWING SCALE: 1" = 20'
ORIGINAL RELEASE DATE: JUN 1, 2020

Sheet: 23-0036

Alternate A - Cross Sections

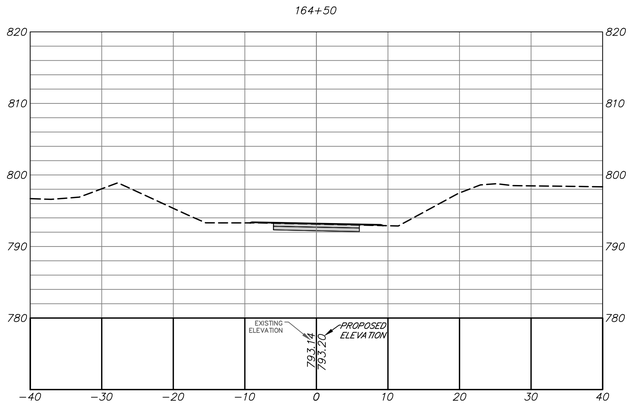

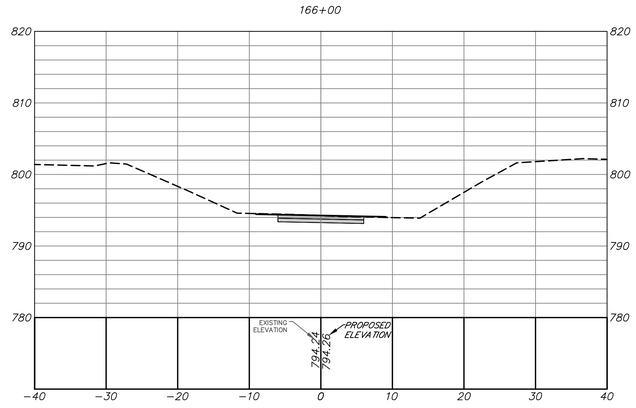

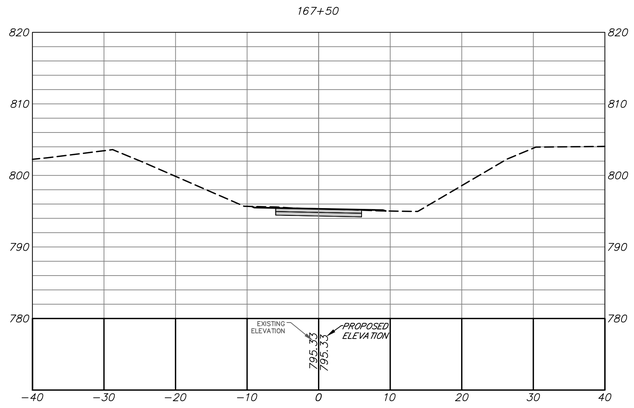

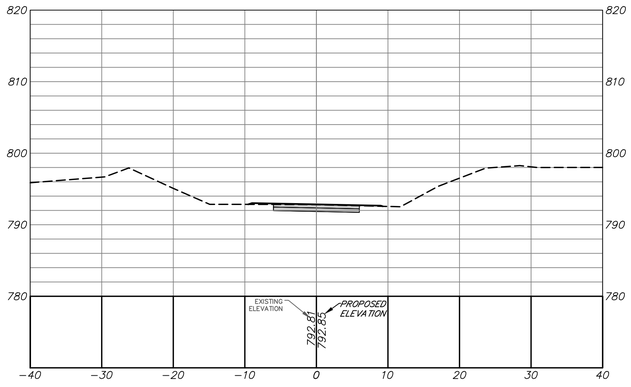

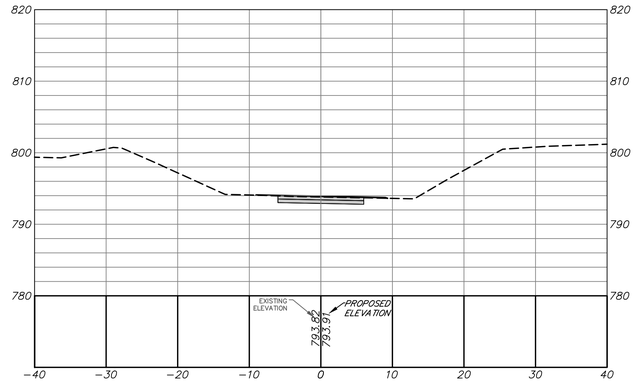

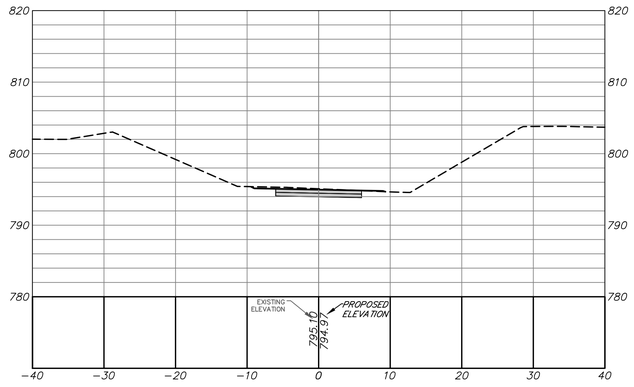

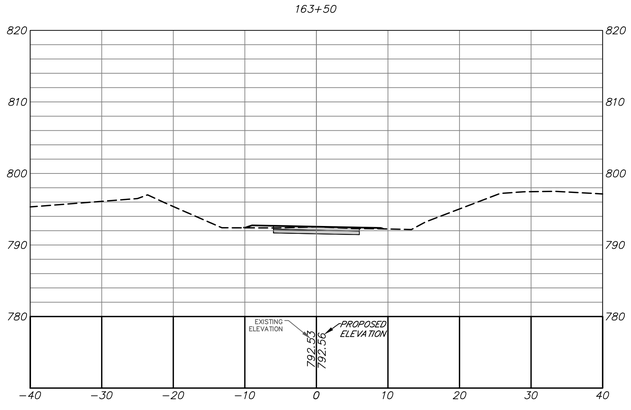

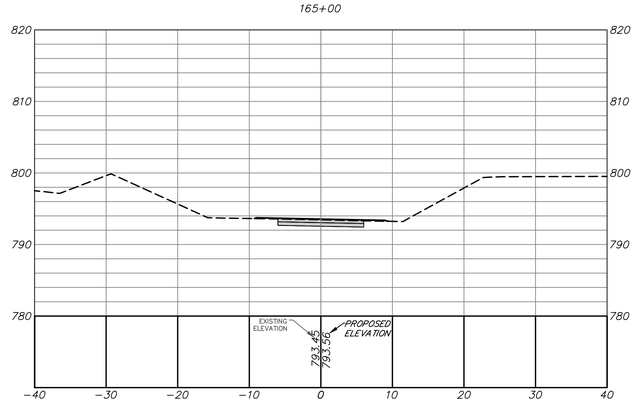

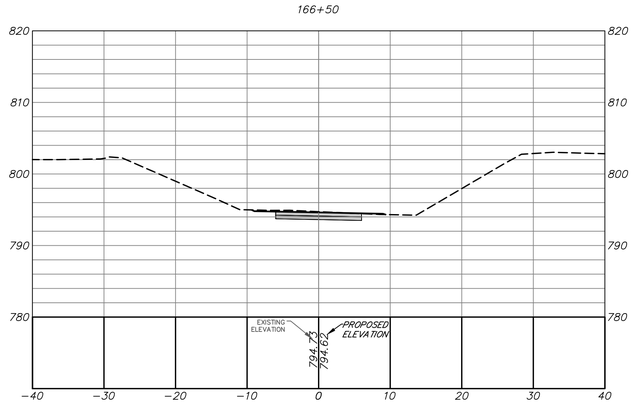

benesch
Alfred Benesch & Company
1005 Broad Street, Suite 200
Augusta, GA 30901
P 706.722.4114
www.benesch.com

REV. NO.	DATE	REVISION BLOCK DESCRIPTION

ATHENS–CLARKE COUNTY, GA

SHEET TITLE:
CONSTRUCTION CROSS SECTIONS - ALTERNATE A

PROJECT NAME
FIREFLY TRAIL
PHASE 3

SCALE 20 0 20 IN FEET

PROJECT INFORMATION
JOB NO: 18009
DRAWN BY: BB
CHECKED BY: EH
DRAWING FILE: 18009E.DWG
DRAWING SCALE: 1" = 20'
ORIGINAL RELEASE DATE: JUN 1, 2020

Sheet:
23-0037

Alternate A - Cross Sections

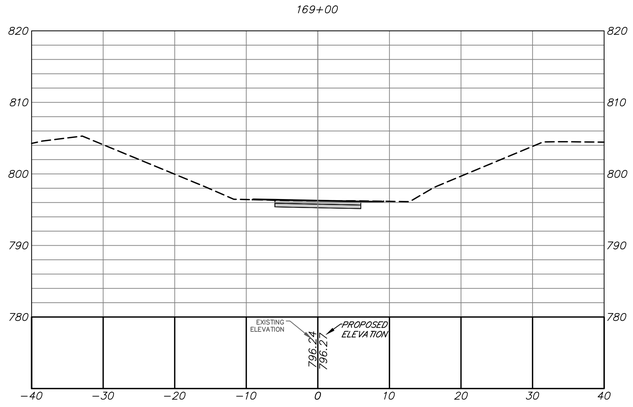

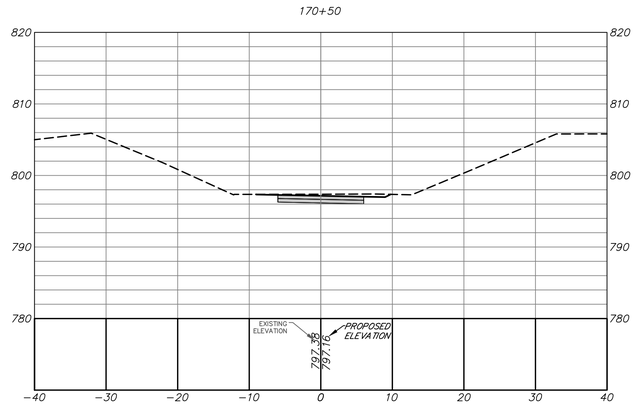

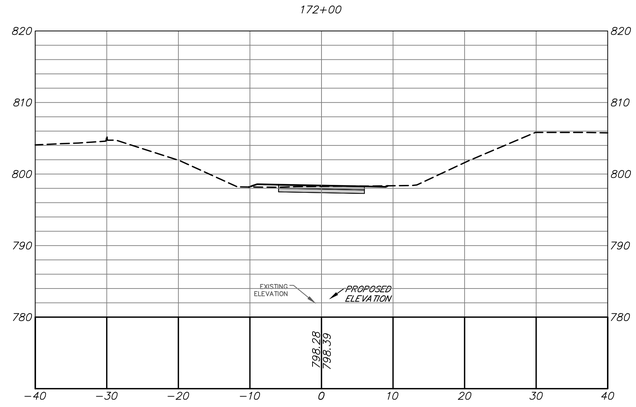

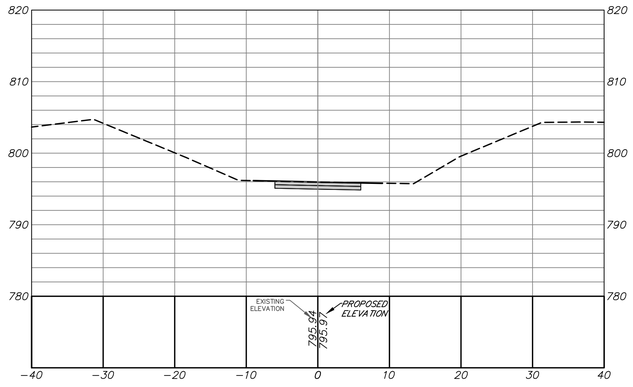

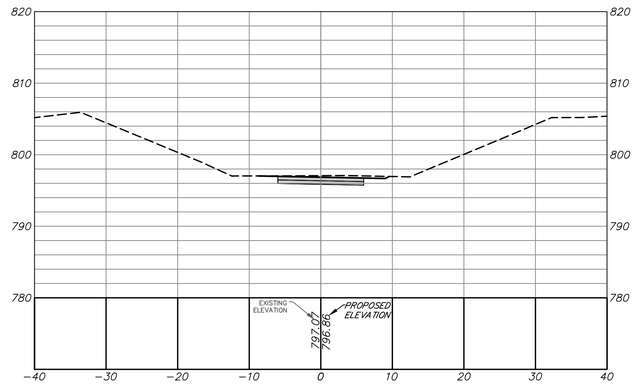

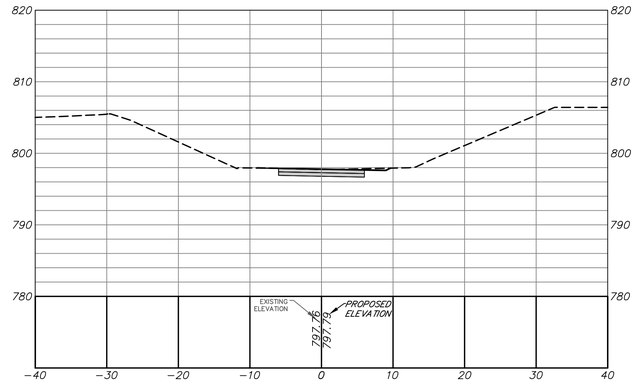

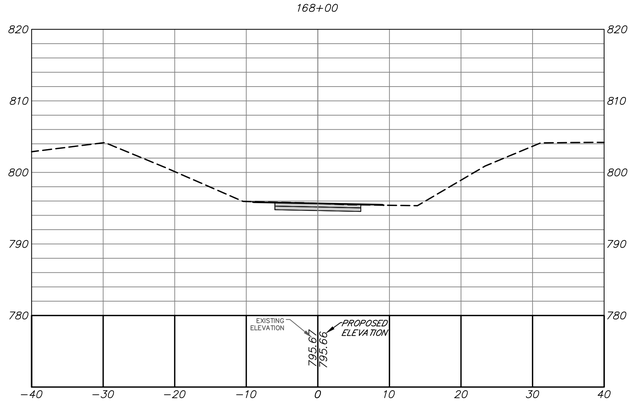

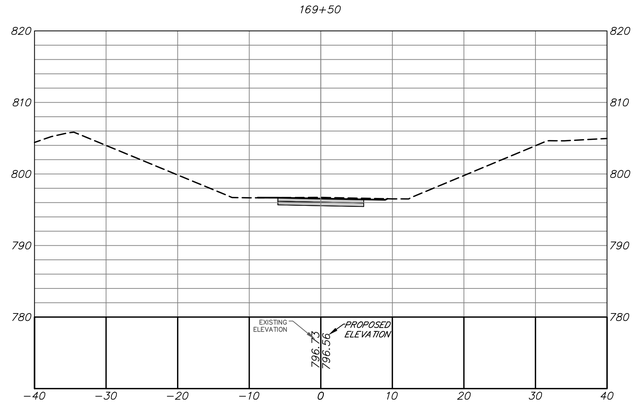

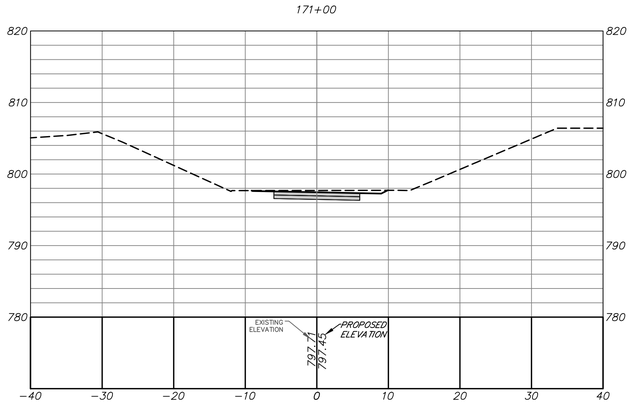

benesch
Alfred Benesch & Company
1005 Broad Street, Suite 200
Augusta, GA 30901
P 706.722.4114
www.benesch.com

REVISION BLOCK

REV. NO.	DATE	DESCRIPTION

ATHENS-CLARKE COUNTY, GA

SHEET TITLE:
CONSTRUCTION CROSS SECTIONS - ALTERNATE A

PROJECT NAME:
FIREFLY TRAIL PHASE 3

SCALE 20 0 20 IN FEET

PROJECT INFORMATION

JOB NO: 18009
DRAWN BY: BB
CHECKED BY: EH
DRAWING FILE: 18009E.DWG
DRAWING SCALE: 1" = 20'
ORIGINAL RELEASE DATE: JUN 1, 2020

Sheet:
23-0038

Alternate A - Cross Sections

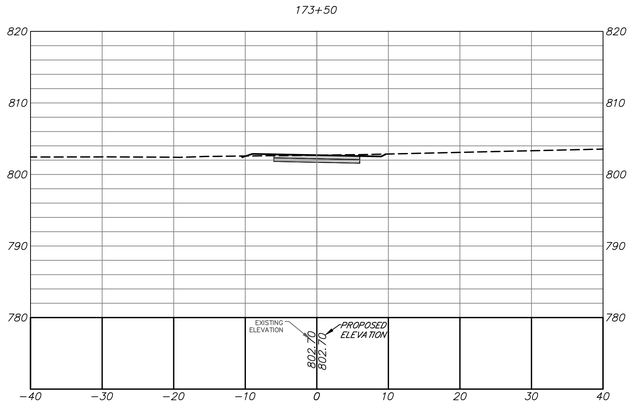

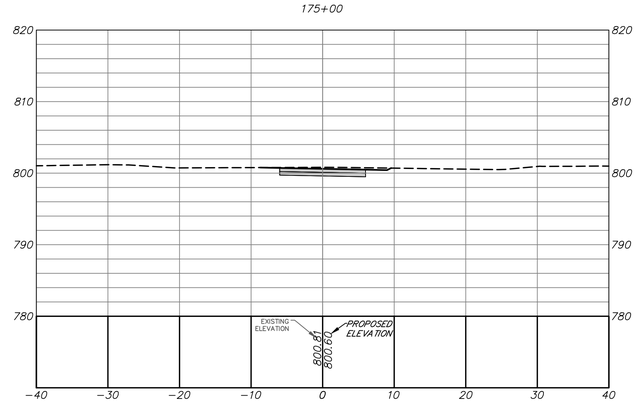

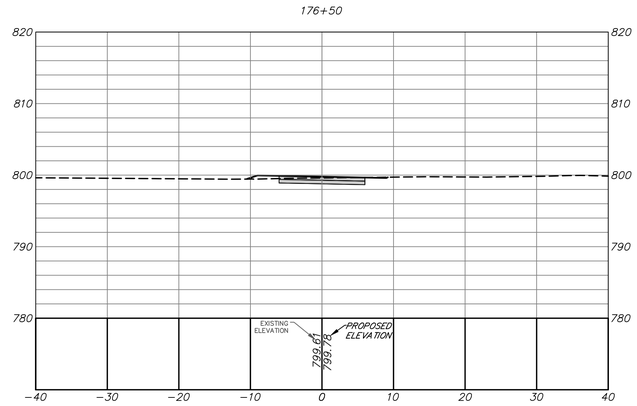

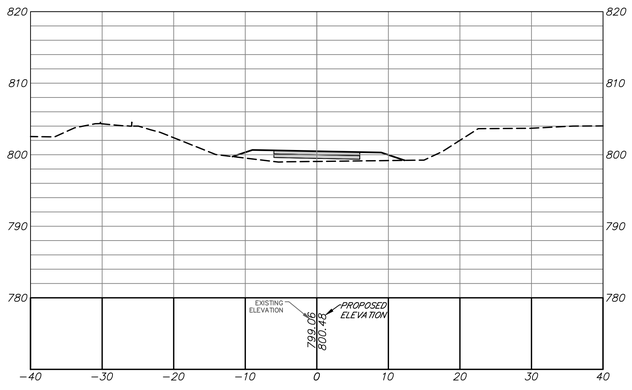

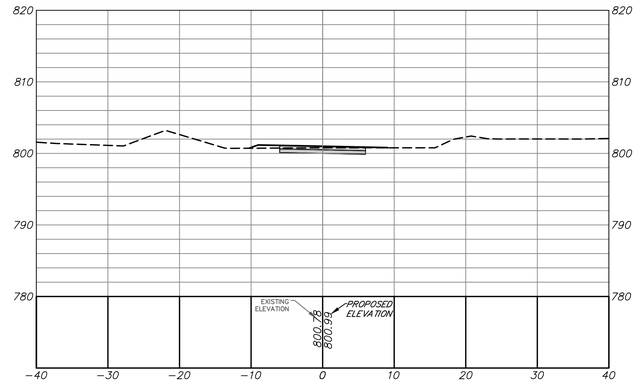

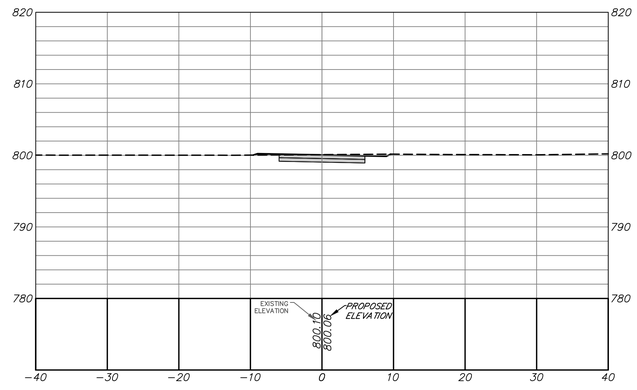

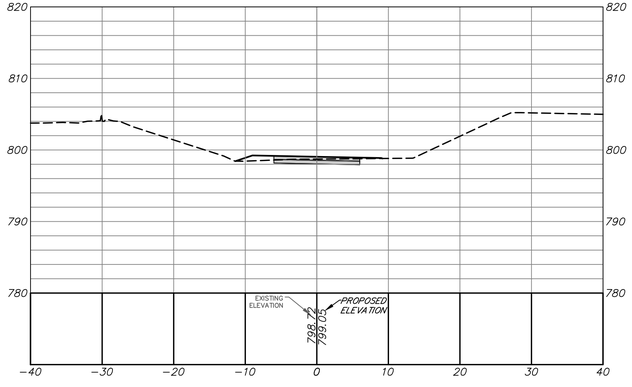

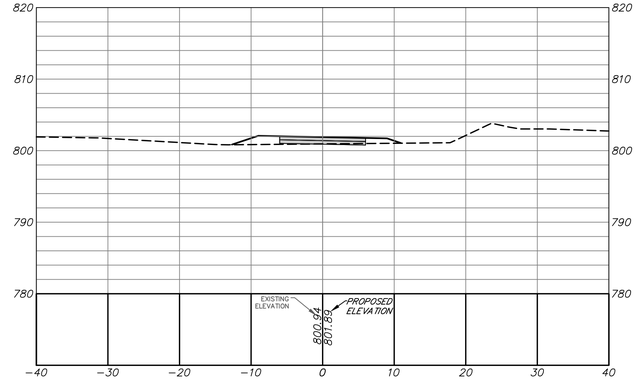

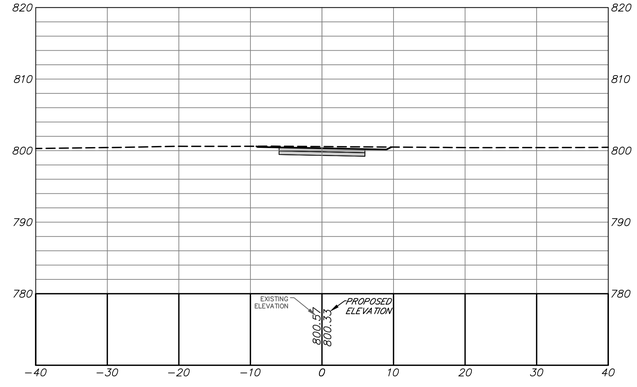

benesch
Alfred Benesch & Company
1005 Broad Street, Suite 200
Augusta, GA 30901
P 706.722.4114
www.benesch.com

REV. NO.	DATE	DESCRIPTION

REVISION BLOCK

ATHENS–CLARKE COUNTY, GA

SHEET TITLE:
CONSTRUCTION CROSS SECTIONS - ALTERNATE A

PROJECT NAME
FIREFLY TRAIL
PHASE 3

SCALE 20 0 20 IN FEET

PROJECT INFORMATION

JOB NO:	18009
DRAWN BY:	BB
CHECKED BY:	EH
DRAWING FILE:	18009E.DWG
DRAWING SCALE:	1" = 20'
ORIGINAL RELEASE DATE:	JUN 1, 2020

Sheet:
23-0039

Alternate A - Cross Sections

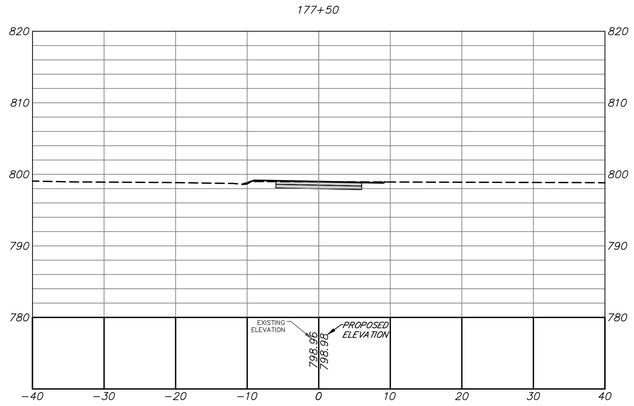

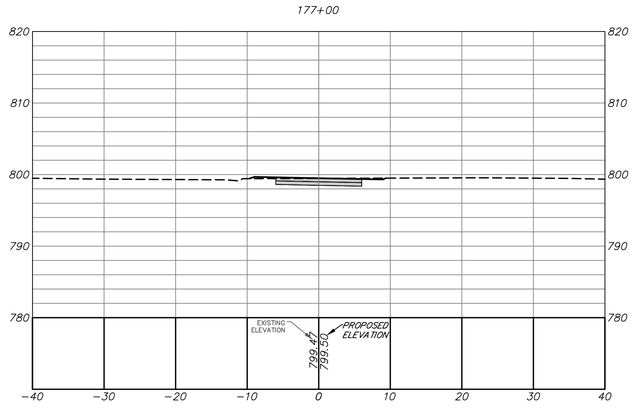

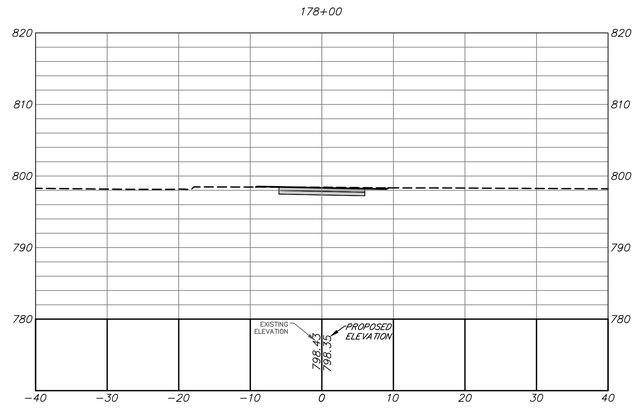

benesch
Alfred Benesch & Company
1005 Broad Street, Suite 200
Augusta, GA 30901
P 706.722.4114
www.benesch.com

REVISION BLOCK

REV. NO.	DATE	DESCRIPTION

ATHENS-CLARKE COUNTY, GA

SHEET TITLE:
CONSTRUCTION CROSS SECTIONS - ALTERANTE A

PROJECT NAME
FIREFLY TRAIL PHASE 3

SCALE 20 0 20 IN FEET

PROJECT INFORMATION

JOB NO: 18009
DRAWN BY: BB
CHECKED BY: EH
DRAWING FILE: 18009E.DWG
DRAWING SCALE: 1" = 20'
ORIGINAL RELEASE DATE: JUN 1, 2020

Sheet:
23-0040

Alternate B - Cross Sections

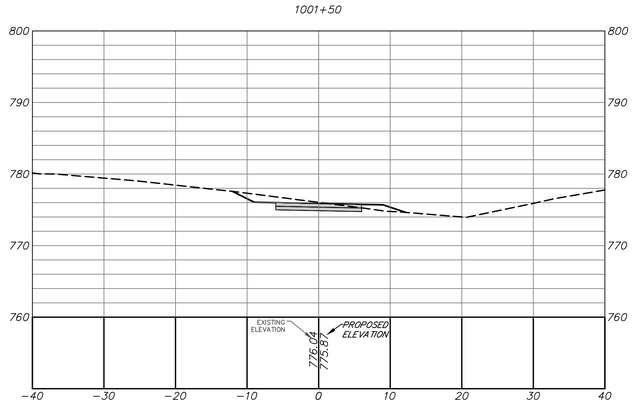

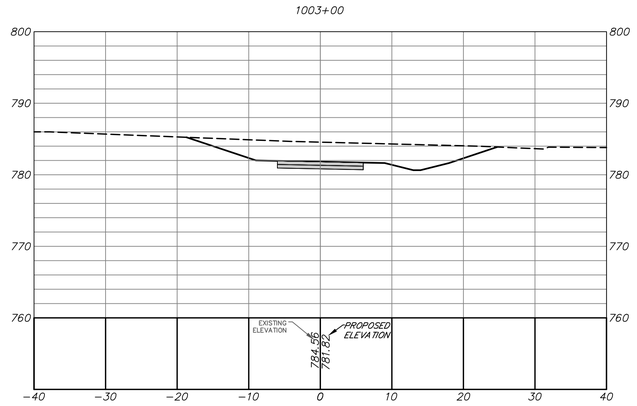

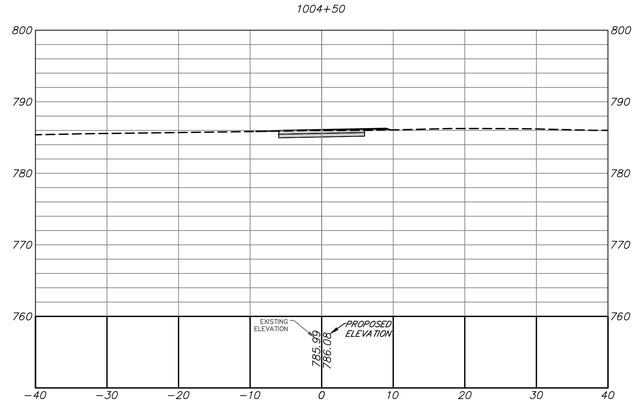

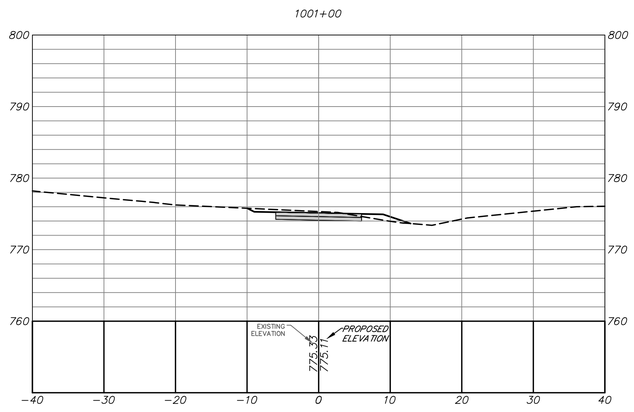

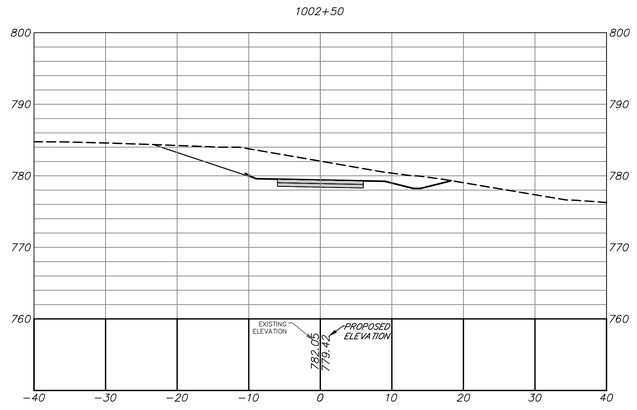

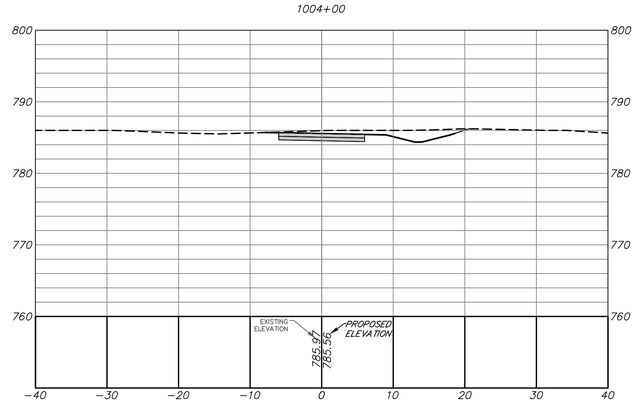

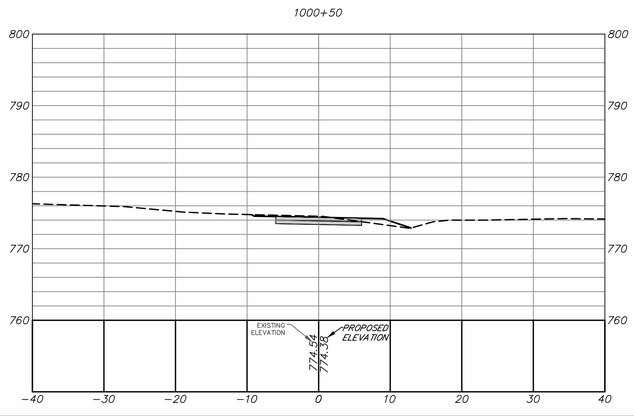

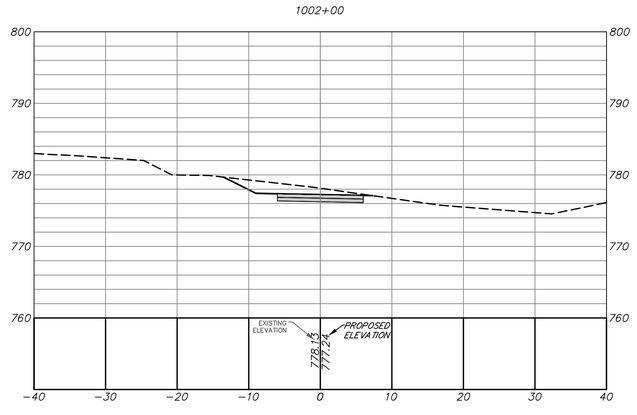

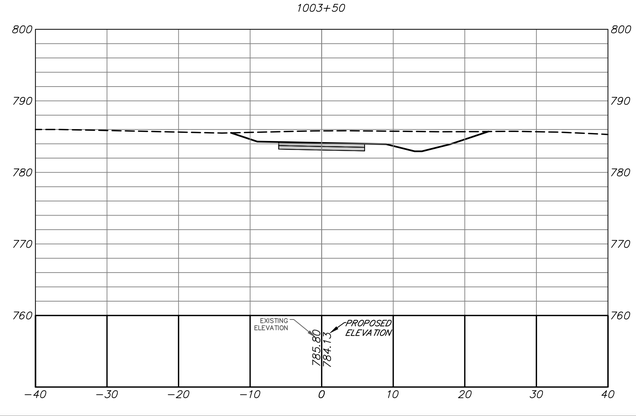

benesch
Alfred Benesch & Company
1005 Broad Street, Suite 200
Augusta, GA 30901
P 706.724.4144
www.benesch.com

REV. NO.	DATE	DESCRIPTION

REVISION BLOCK

ATHENS-CLARKE COUNTY, GA

SHEET TITLE: CONSTRUCTION CROSS SECTIONS - ALTERNATE B

PROJECT NAME: FIREFLY TRAIL PHASE 3

SCALE: 20 0 20 IN FEET

PROJECT INFORMATION
JOB NO: 18009
DRAWN BY: BB
CHECKED BY: EH
DRAWING FILE: 18009E.DWG
DRAWING SCALE: 1" = 20'
ORIGINAL RELEASE DATE: JUN 1, 2020

Sheet: 23-0041

Alternate B - Cross Sections

1006+00

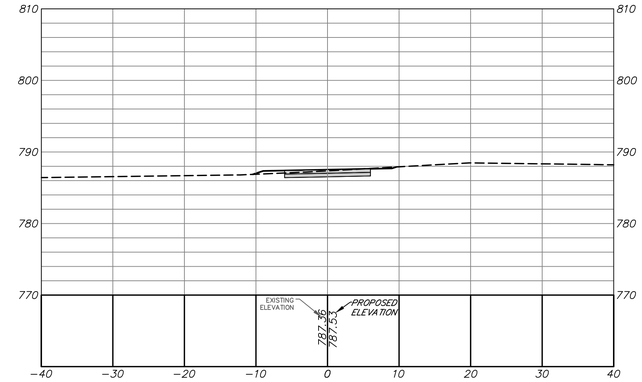

1007+50

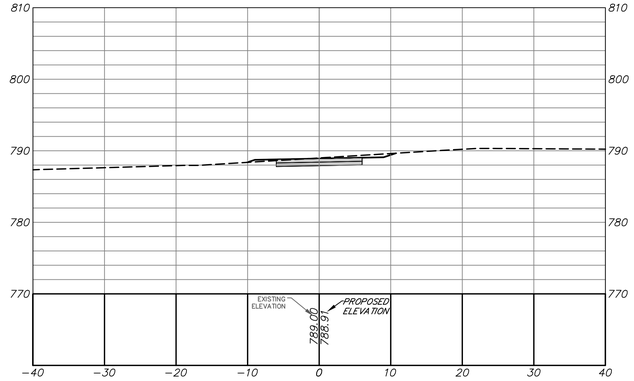

1009+00

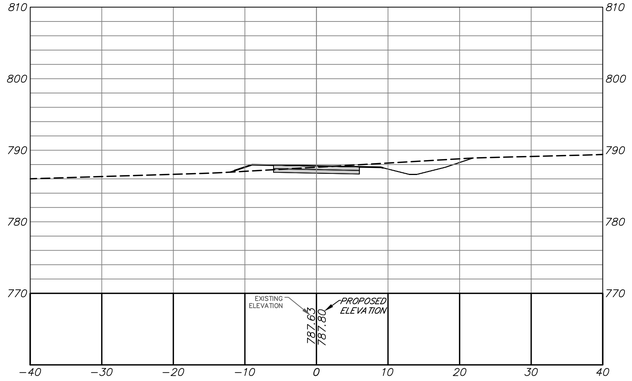

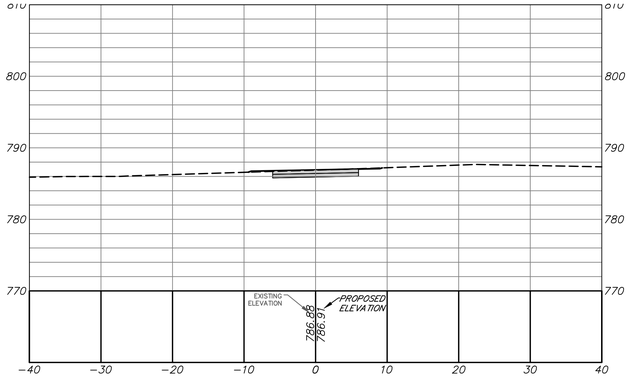

1007+00

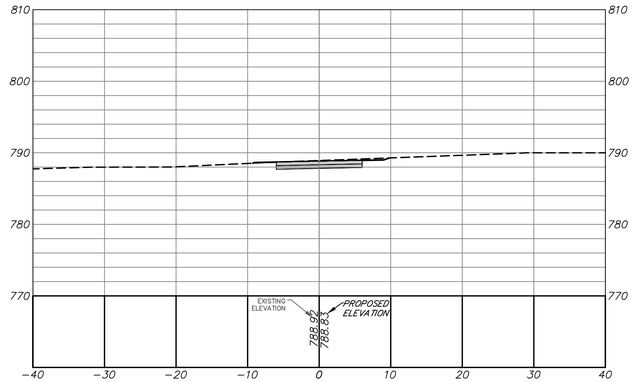

1008+50

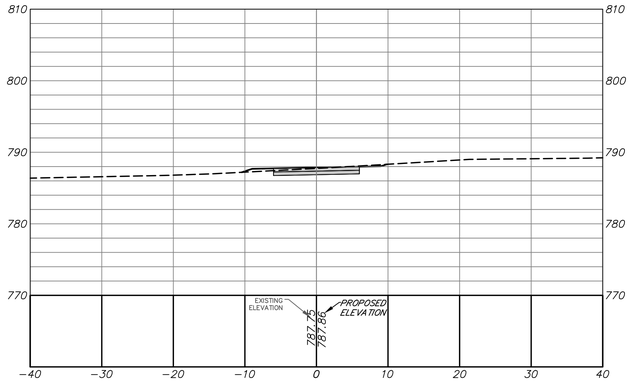

1005+00

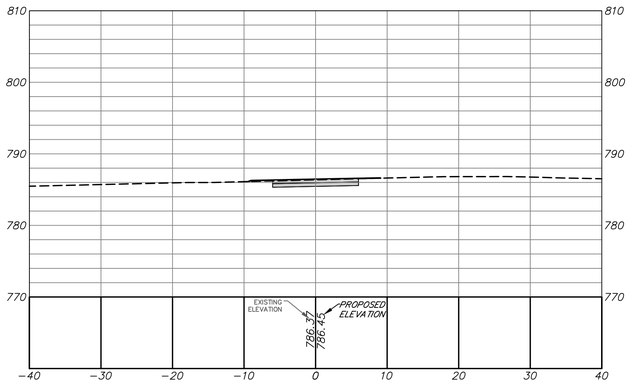

1006+50

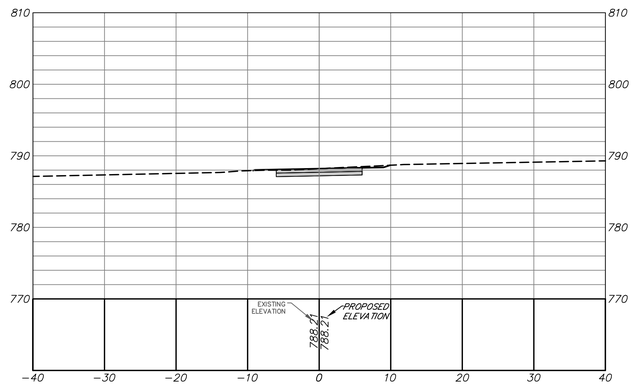

1008+00

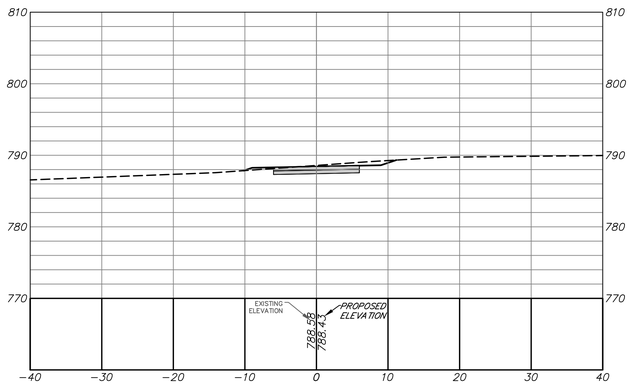

benesch
Alfred Benesch & Company
1005 Broad Street, Suite 200
Augusta, GA 30901
P 706.722.4114
www.benesch.com

REV. NO.	DATE	REVISION BLOCK DESCRIPTION

ATHENS-CLARKE COUNTY, GA

SHEET TITLE:
CONSTRUCTION CROSS SECTIONS - ALTERNATE B

PROJECT NAME
FIREFLY TRAIL
PHASE 3

SCALE 20 0 20 IN FEET

PROJECT INFORMATION
JOB NO: 18009
DRAWN BY: BB
CHECKED BY: EH
DRAWING FILE: 18009E.DWG
DRAWING SCALE: 1" = 20'
ORIGINAL RELEASE DATE: JUN 1, 2020

Sheet:
23-0042

Alternate B - Cross Sections

1010+50

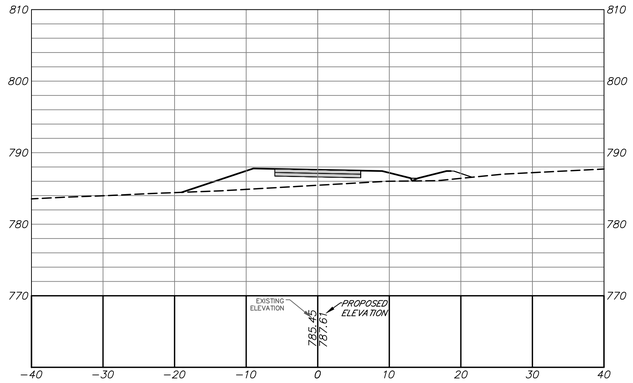

1012+00

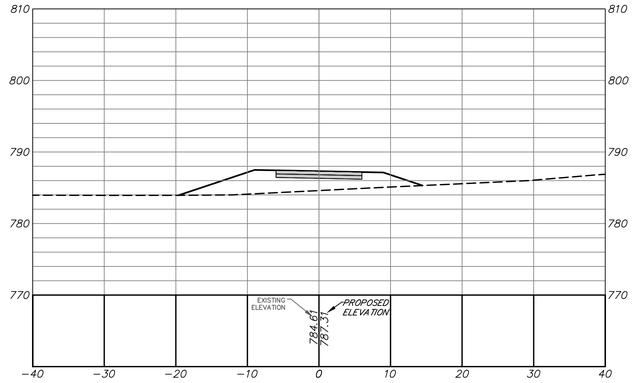

1013+50

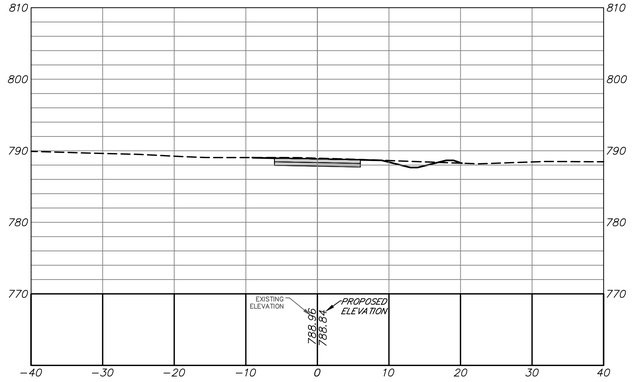

1010+00

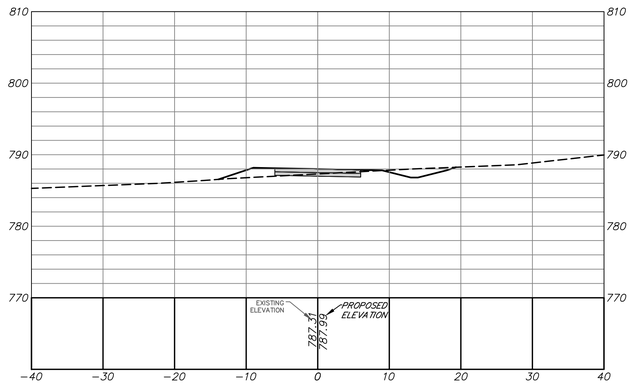

1011+50

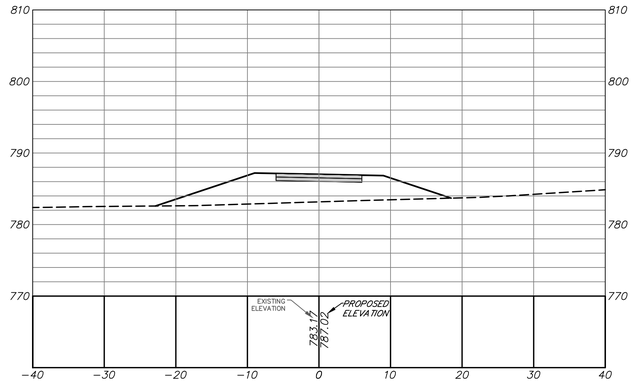

1013+00

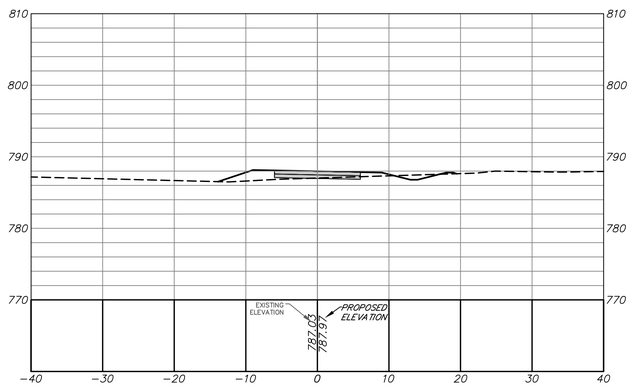

1009+50

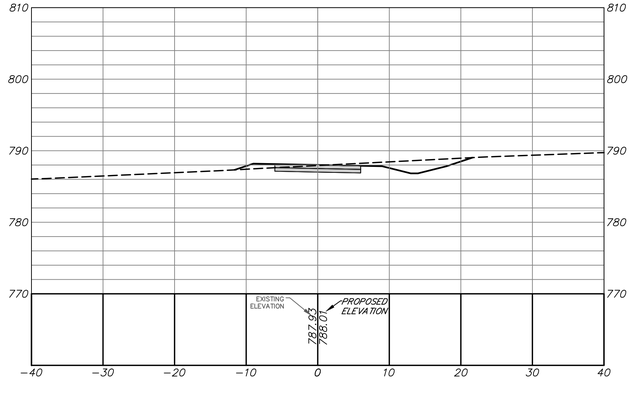

1011+00

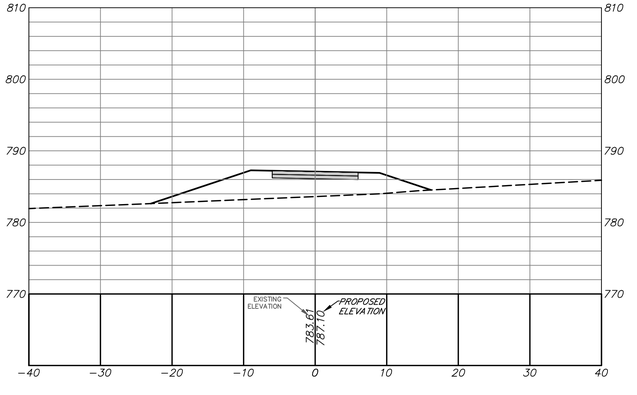

1012+50

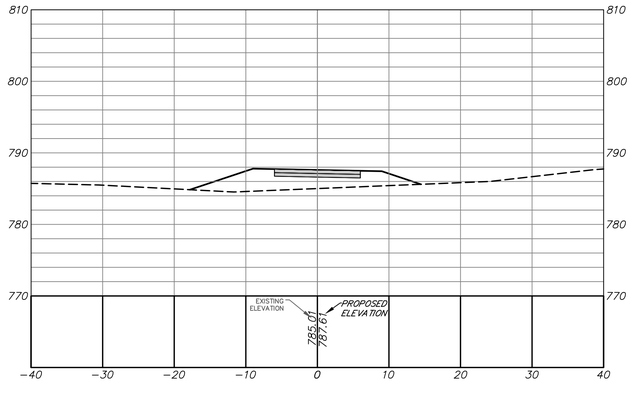

benesch
Alfred Benesch & Company
1005 Broad Street, Suite 200
Augusta, GA 30901
P 706.722.4114
www.benesch.com

REVISION BLOCK

REV. NO.	DATE	DESCRIPTION

ATHENS-CLARKE COUNTY, GA

SHEET TITLE: CONSTRUCTION CROSS SECTIONS - ALTERNATE B

PROJECT NAME: FIREFLY TRAIL PHASE 3

SCALE 20 0 20 IN FEET

PROJECT INFORMATION

JOB NO:	18009
DRAWN BY:	BB
CHECKED BY:	EH
DRAWING FILE:	18009E.DWG
DRAWING SCALE:	1" = 20'
ORIGINAL RELEASE DATE:	JUN 1, 2020

Sheet: 23-0043

Alternate B - Cross Sections

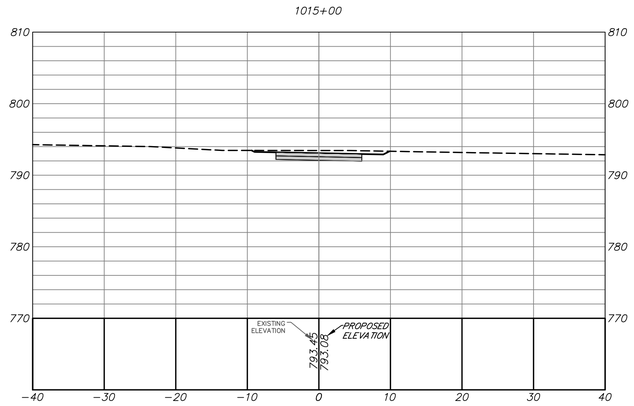

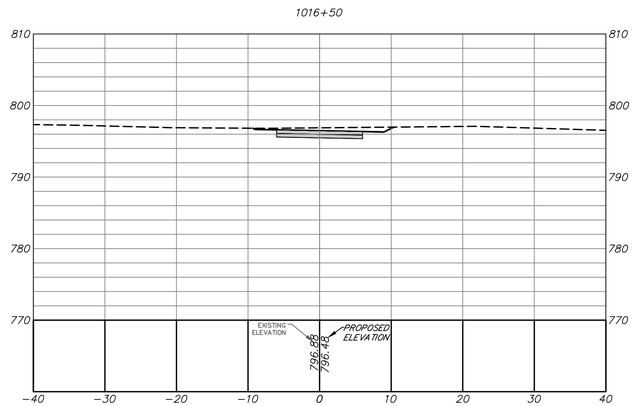

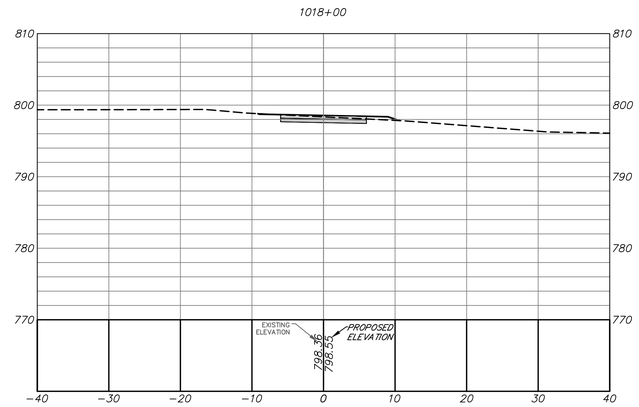

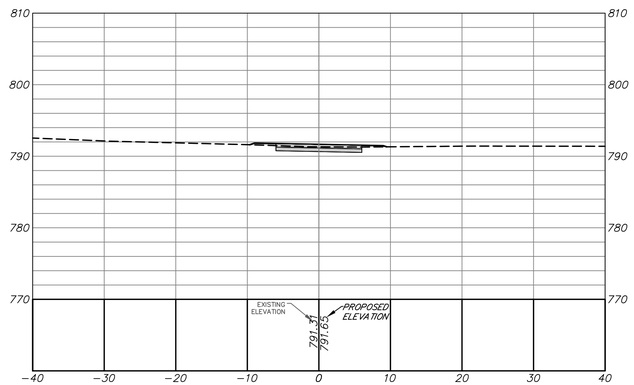

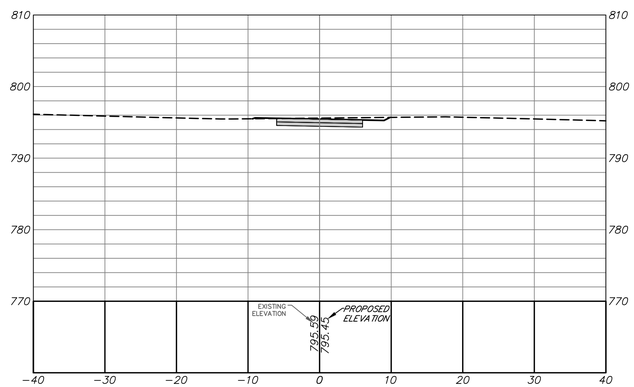

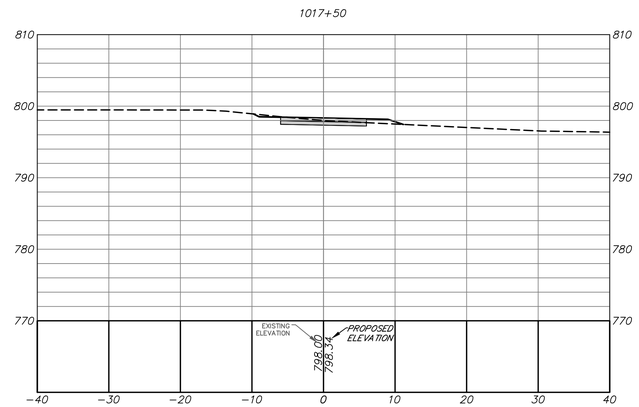

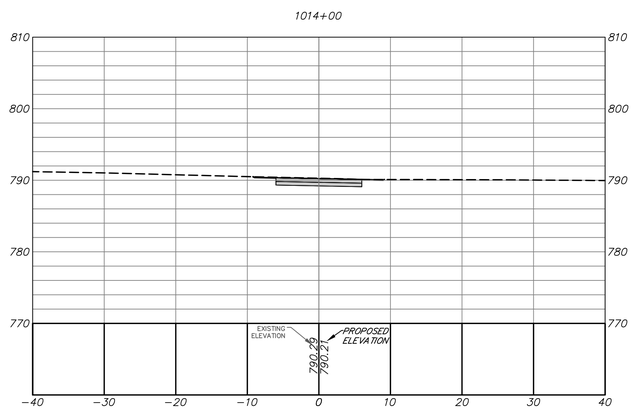

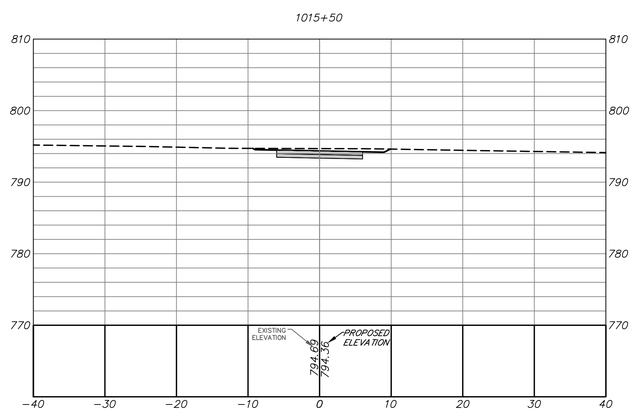

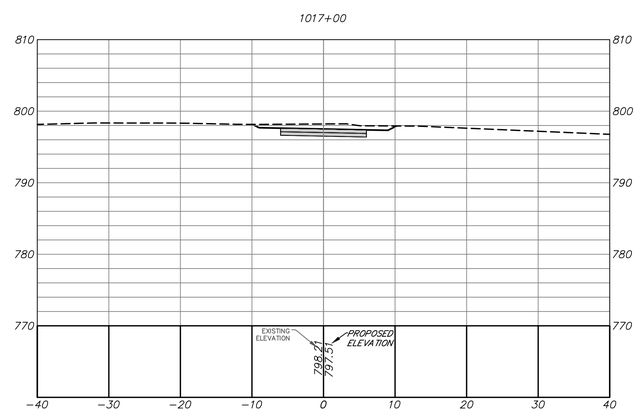

benesch
Alfred Benesch & Company
1005 Broad Street, Suite 200
Augusta, GA 30901
P 706.722.4114
www.benesch.com

REV. NO.	DATE	REVISION BLOCK DESCRIPTION

ATHENS-CLARKE COUNTY, GA

SHEET TITLE:
CONSTRUCTION CROSS SECTIONS - ALTERNATE B

PROJECT NAME
FIREFLY TRAIL
PHASE 3

SCALE 20 0 20 IN FEET

PROJECT INFORMATION
JOB NO: 18009
DRAWN BY: BB
CHECKED BY: EH
DRAWING FILE: 18009E.DWG
DRAWING SCALE: 1" = 20'
ORIGINAL RELEASE DATE: JUN 1, 2020

Sheet:
23-0044

Alternate B - Cross Sections

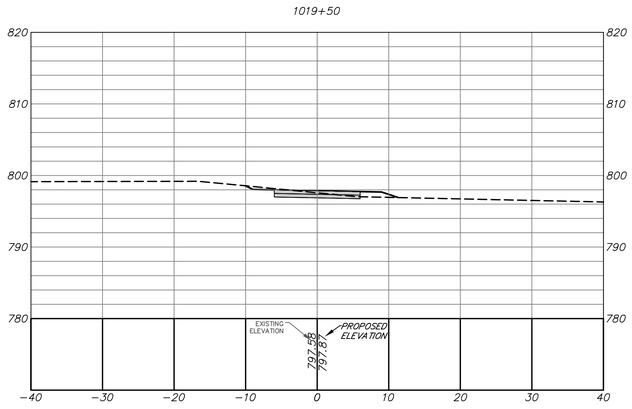

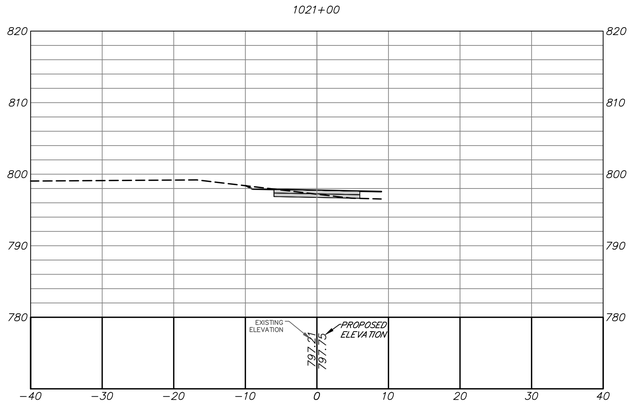

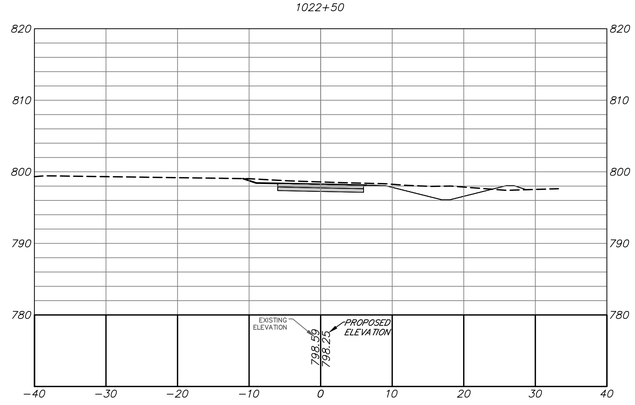

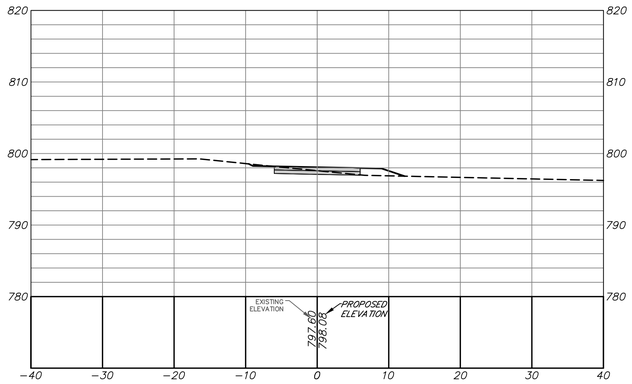

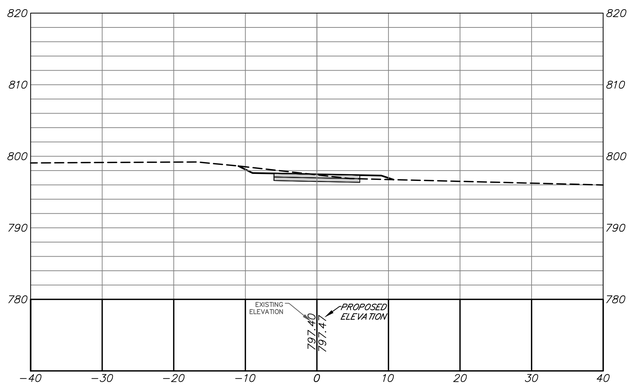

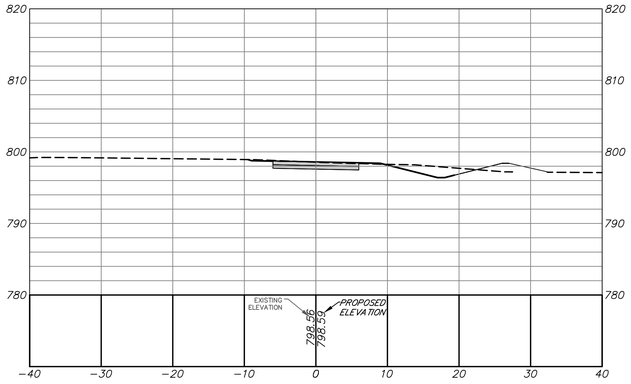

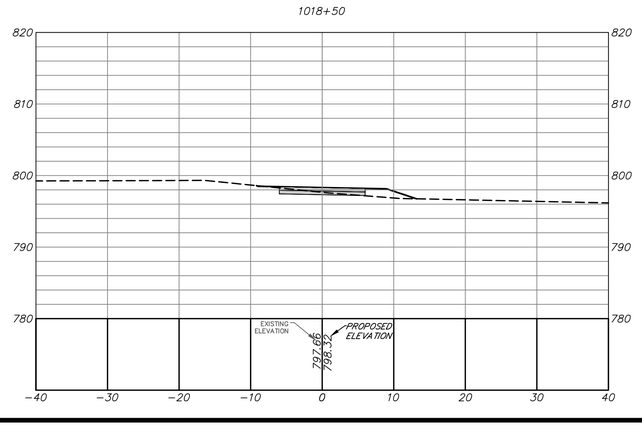

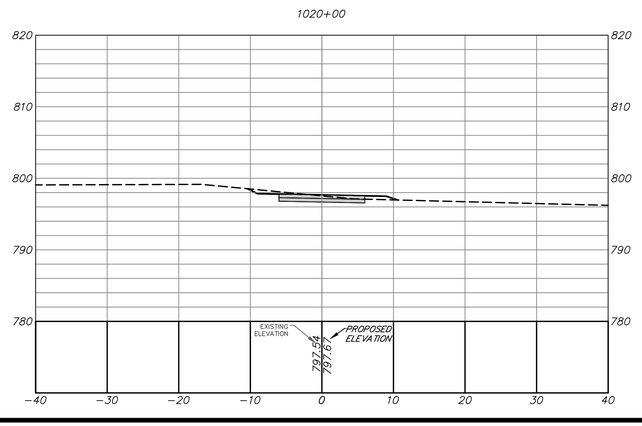

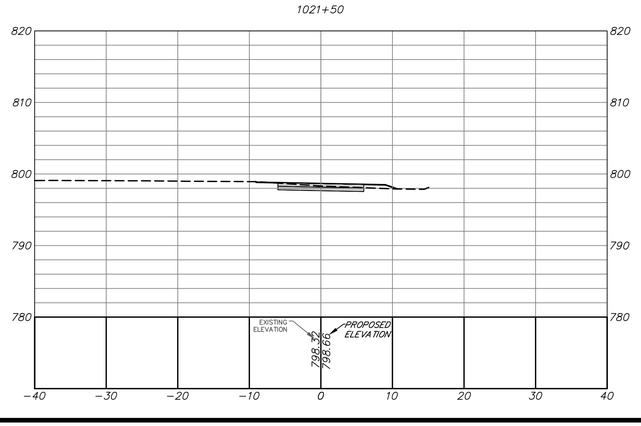

benesch
Alfred Benesch & Company
1005 Broad Street, Suite 200
Augusta, GA 30901
P 706.722.4114
www.benesch.com

REV. NO.	DATE	REVISION BLOCK DESCRIPTION

ATHENS-CLARKE COUNTY, GA

SHEET TITLE:
CONSTRUCTION CROSS SECTIONS - ALTERNATE B

PROJECT NAME:
FIREFLY TRAIL PHASE 3

SCALE 20 0 20 IN FEET

PROJECT INFORMATION
JOB NO: 18009
DRAWN BY: BB
CHECKED BY: EH
DRAWING FILE: 18009E.DWG
DRAWING SCALE: 1" = 20'
ORIGINAL RELEASE DATE: JUN 1, 2020

Sheet:
23-0045

Alternate B - Cross Sections

1024+50

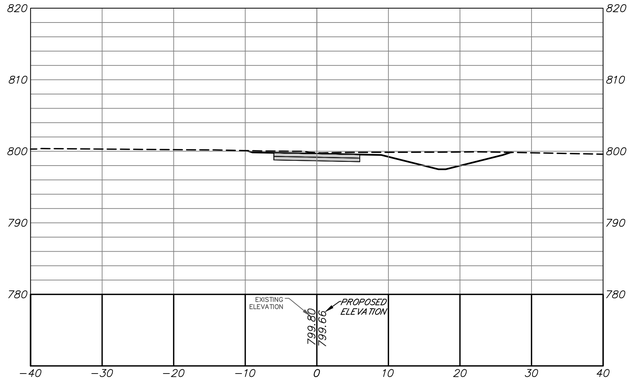

1026+00

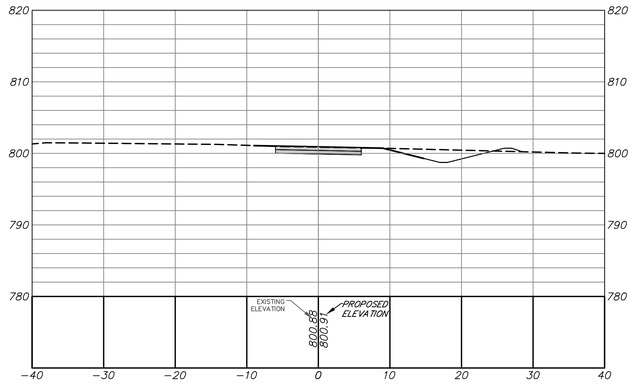

1027+50

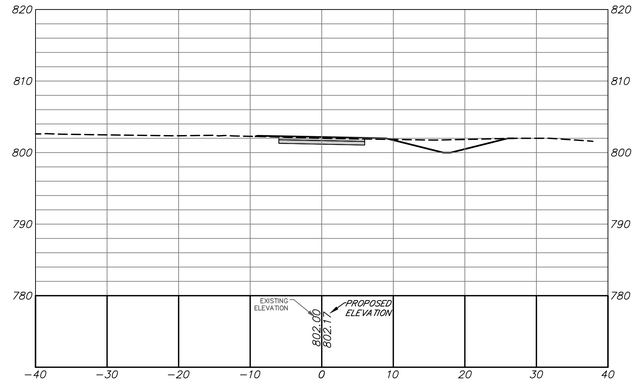

1024+00

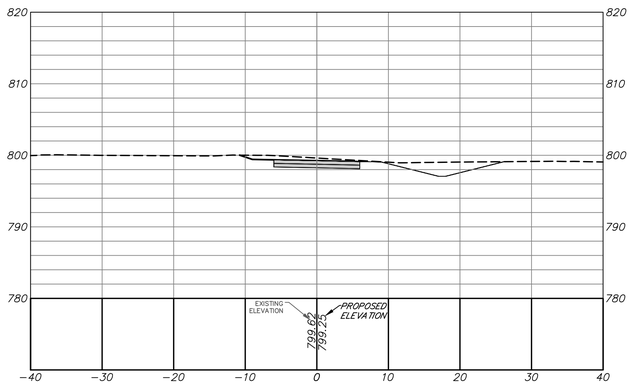

1025+50

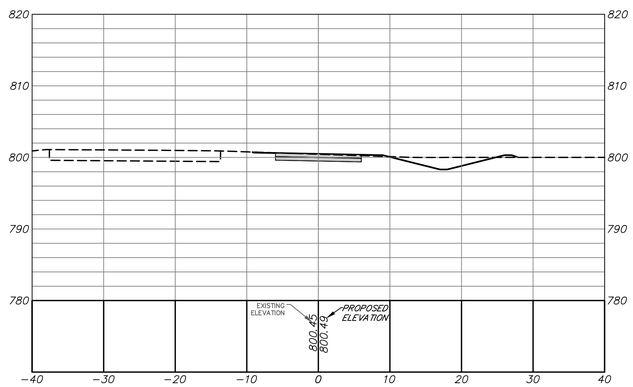

1027+00

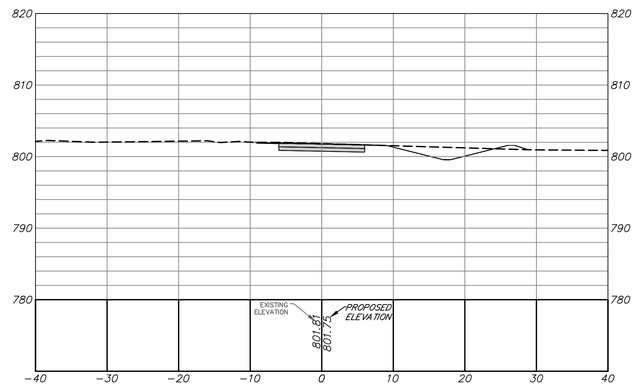

1023+50

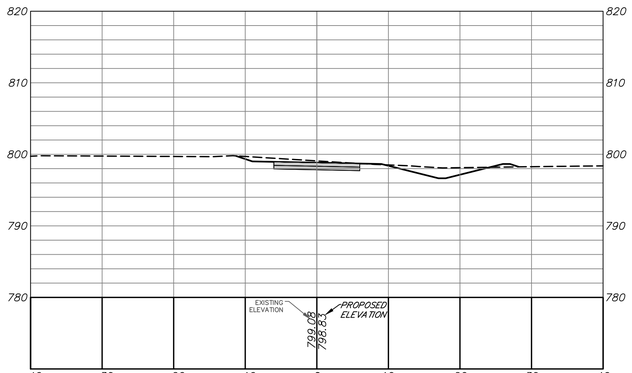

1025+00

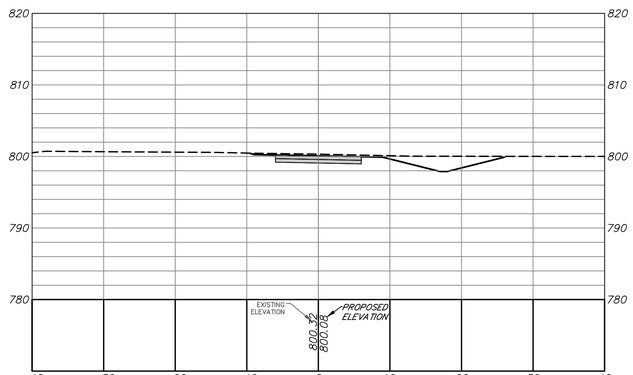

1026+50

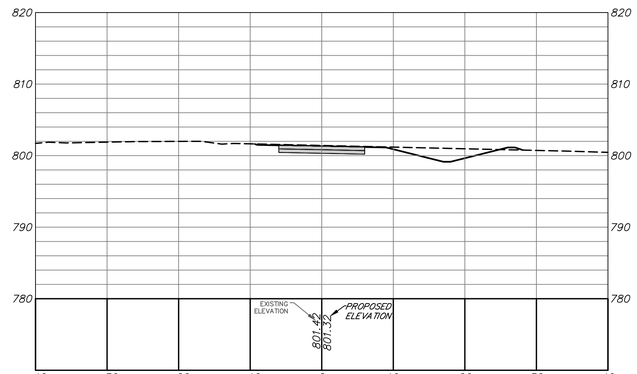

benesch
Alfred Benesch & Company
1005 Broad Street, Suite 200
Augusta, GA 30901
P 706.722.4114
www.benesch.com

REV. NO.	DATE	DESCRIPTION

REVISION BLOCK

ATHENS-CLARKE COUNTY, GA

SHEET TITLE: CONSTRUCTION CROSS SECTIONS - ALTERNATE B

PROJECT NAME: FIREFLY TRAIL PHASE 3

SCALE 20 0 20 IN FEET

PROJECT INFORMATION
JOB NO: 18009
DRAWN BY: BB
CHECKED BY: EH
DRAWING FILE: 18009E.DWG
DRAWING SCALE: 1" = 20'
ORIGINAL RELEASE DATE: JUN 1, 2020

Sheet: 23-0046

Alternate B - Cross Sections

1028+50

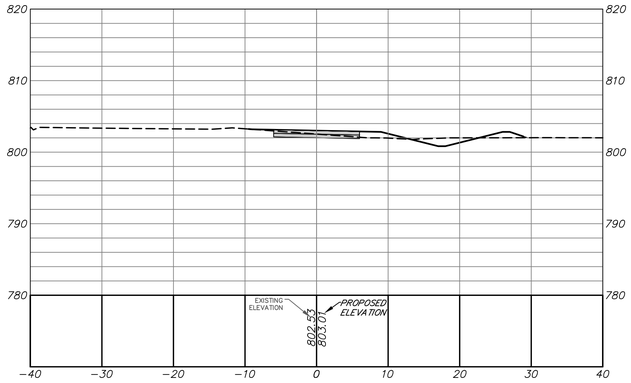

1030+00

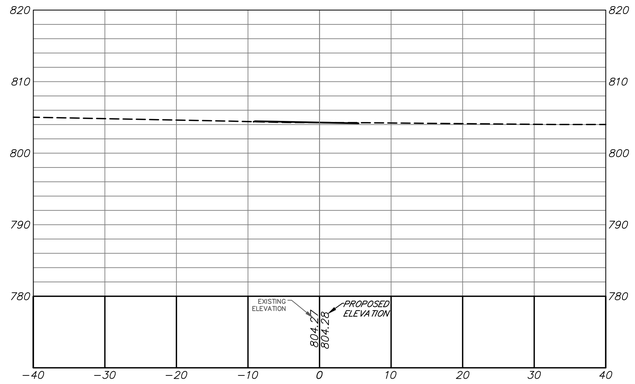

1031+50

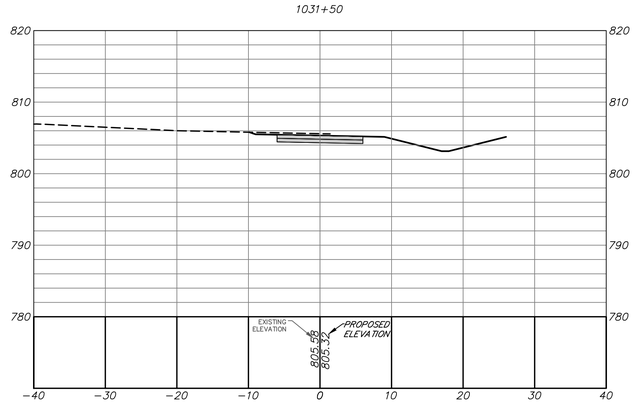

1028+00

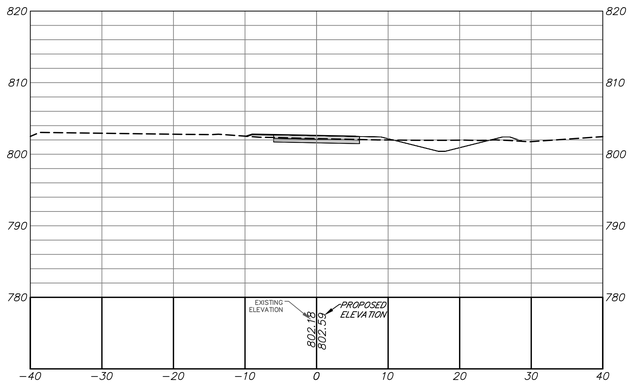

1029+50

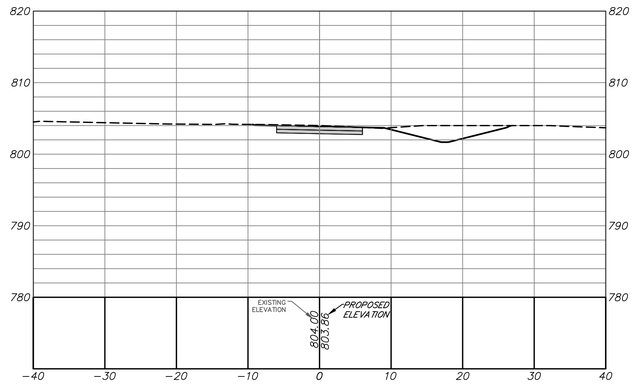

1031+00

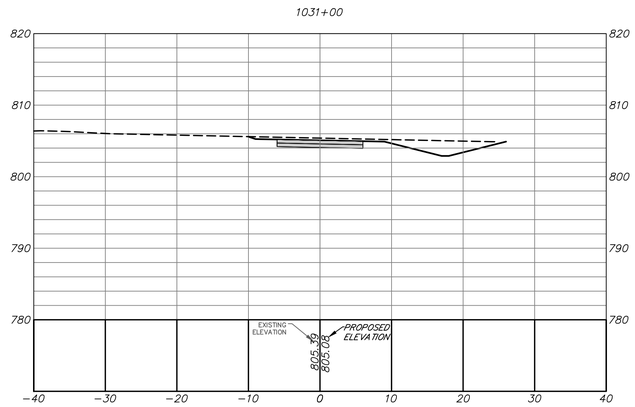

1027+50

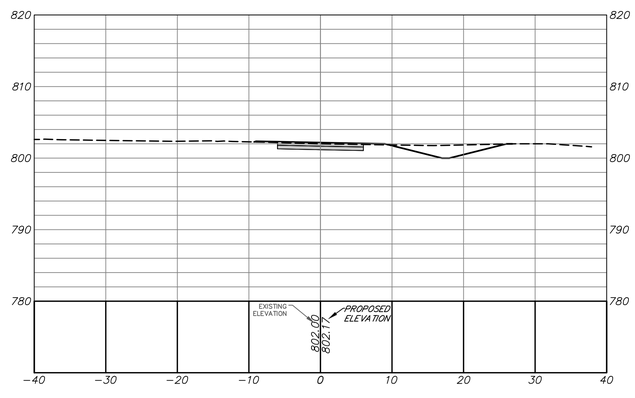

1029+00

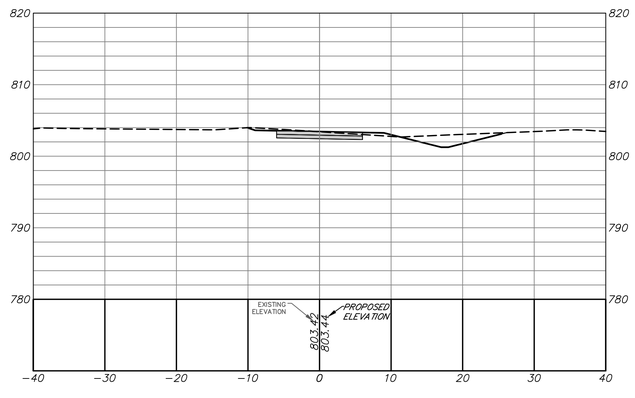

1030+50

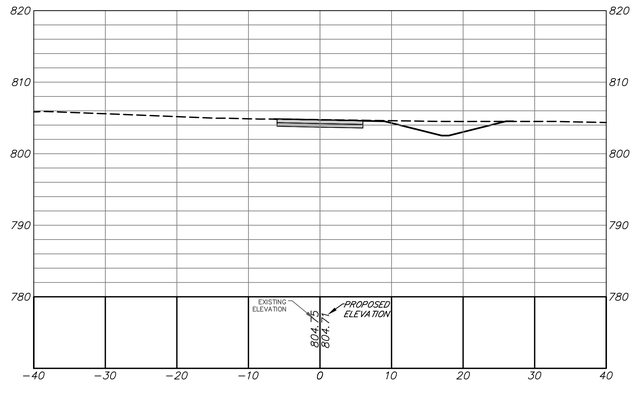

benesch
Alfred Benesch & Company
1005 Broad Street, Suite 200
Augusta, GA 30901
P 706.722.4114
www.benesch.com

REV. NO.	DATE	REVISION BLOCK DESCRIPTION

ATHENS–CLARKE COUNTY, GA

SHEET TITLE:
CONSTRUCTION CROSS SECTIONS - ALTERNATE B

PROJECT NAME
FIREFLY TRAIL PHASE 3

SCALE IN FEET: 20 0 20

PROJECT INFORMATION
JOB NO: 18009
DRAWN BY: BB
CHECKED BY: EH
DRAWING FILE: 18009E.DWG
DRAWING SCALE: 1" = 20'
ORIGINAL RELEASE DATE: JUN 1, 2020

Sheet:
23-0047

Alternate B - Cross Sections

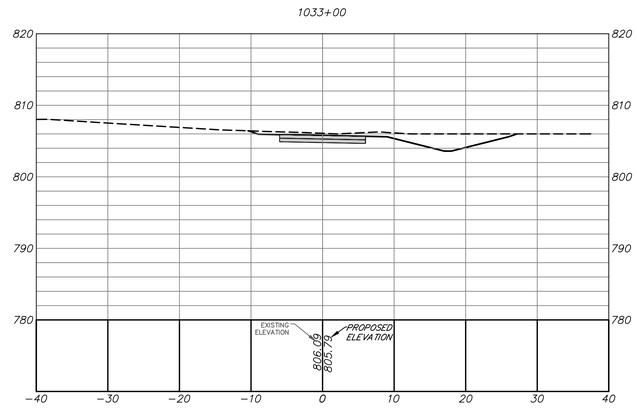

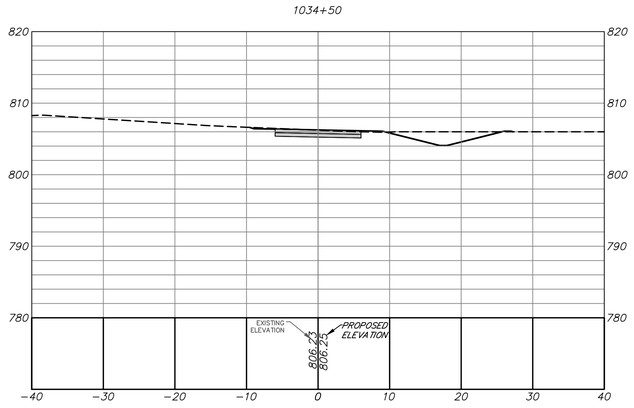

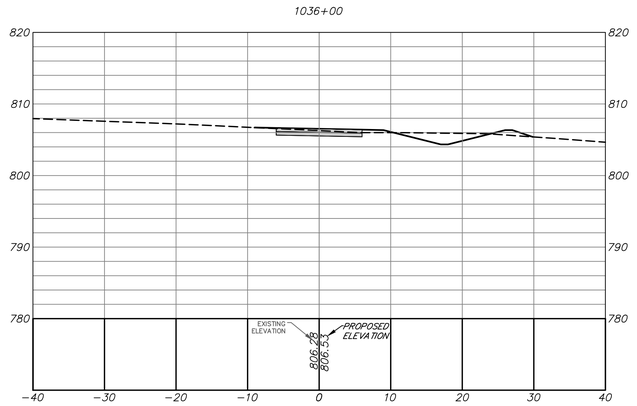

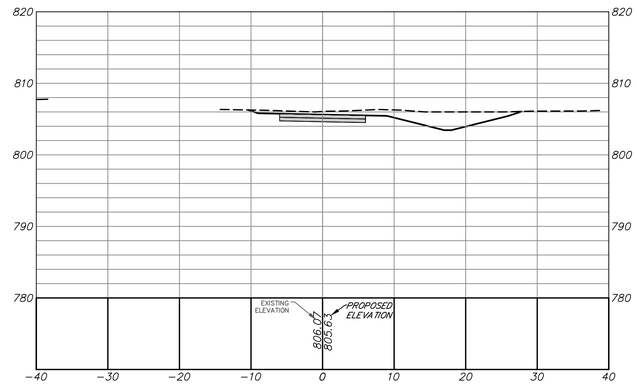

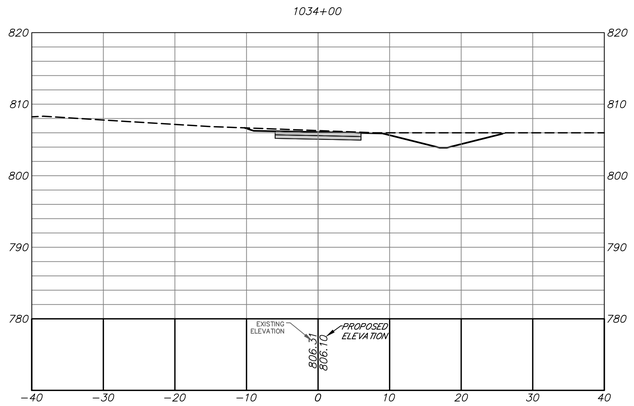

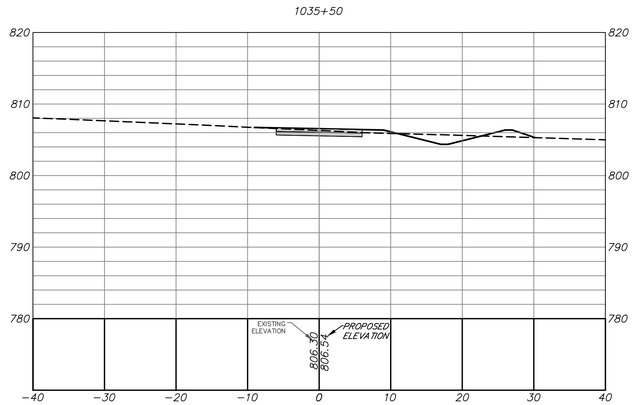

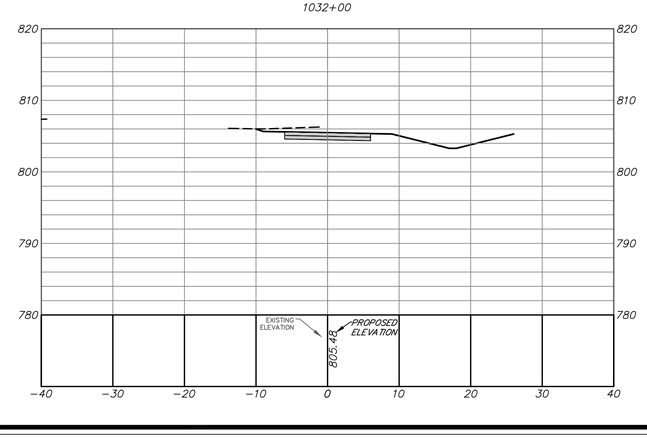

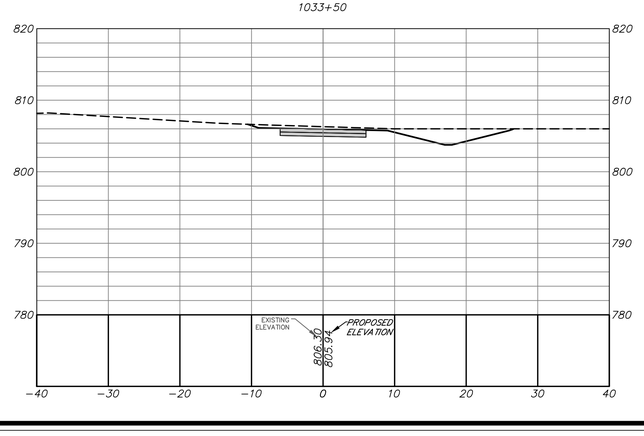

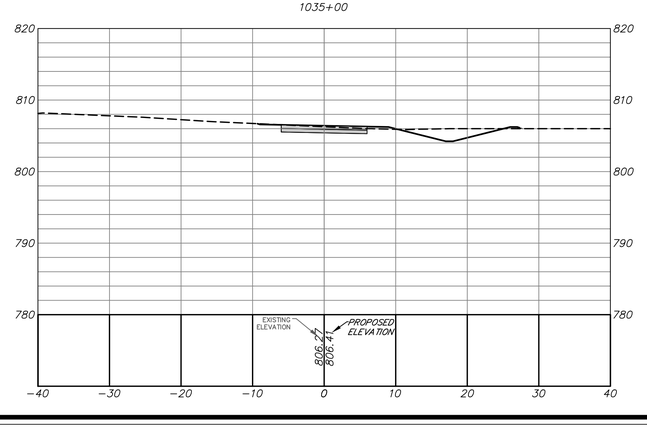

benesch
Alfred Benesch & Company
1005 Broad Street, Suite 200
Augusta, GA 30901
P 706.722.4114
www.benesch.com

REV. NO.	DATE	REVISION BLOCK DESCRIPTION

ATHENS–CLARKE COUNTY, GA

SHEET TITLE:
CONSTRUCTION CROSS SECTIONS - ALTERNATE B

PROJECT NAME
FIREFLY TRAIL
PHASE 3

SCALE 20 0 20 IN FEET

PROJECT INFORMATION
JOB NO: 18009
DRAWN BY: BB
CHECKED BY: EH
DRAWING FILE: 18009E.DWG
DRAWING SCALE: 1" = 20'
ORIGINAL RELEASE DATE: JUN 1, 2020

Sheet:
23-0048

Alternate B - Cross Sections

1037+50

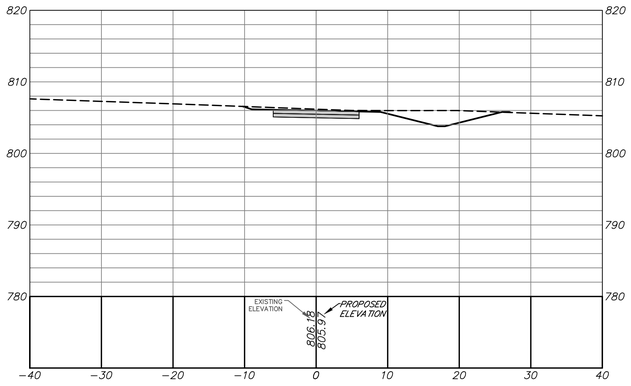

1039+00

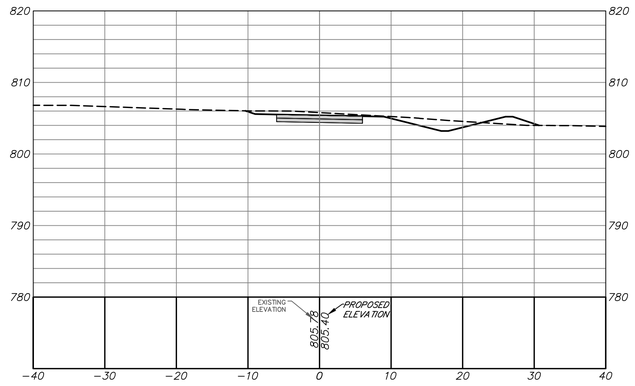

1040+50

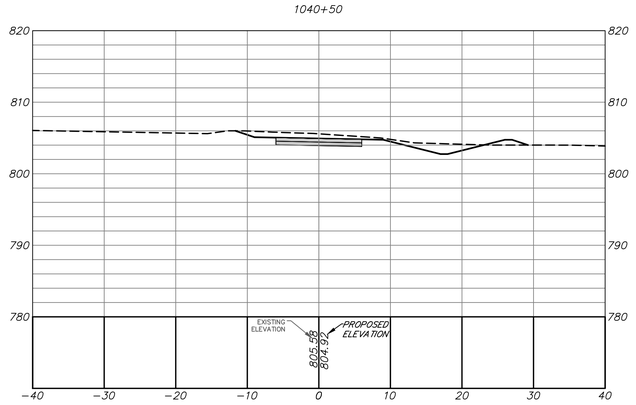

1037+00

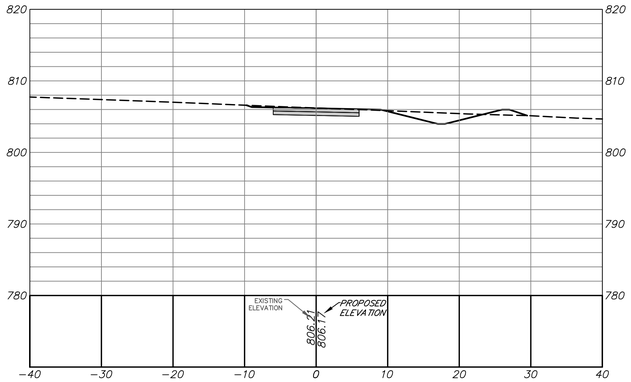

1038+50

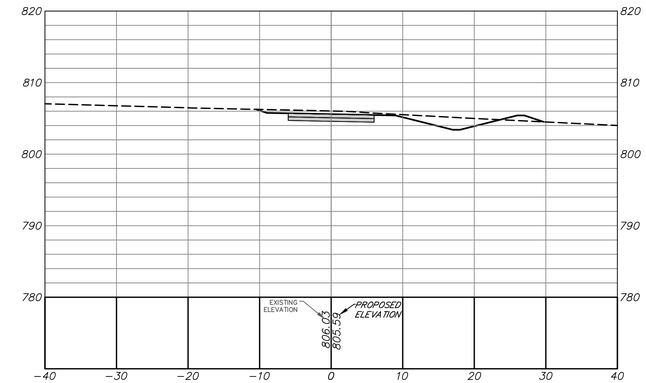

1040+00

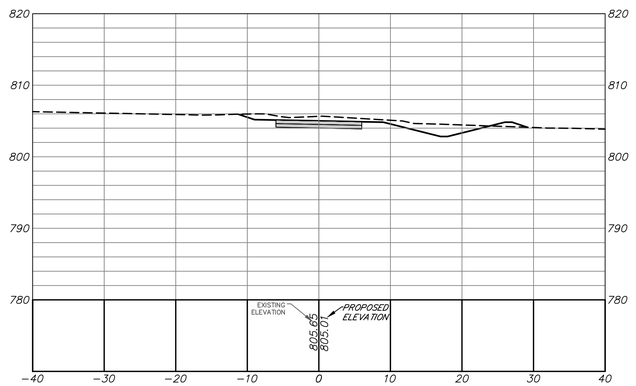

1036+50

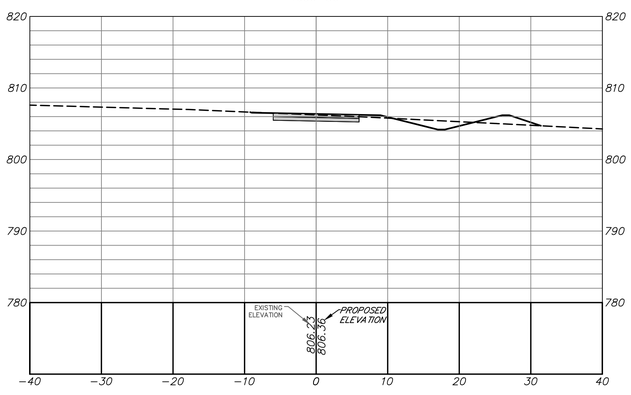

1038+00

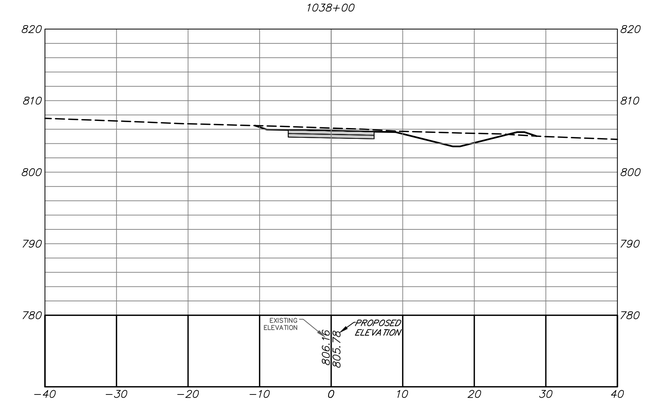

1039+50

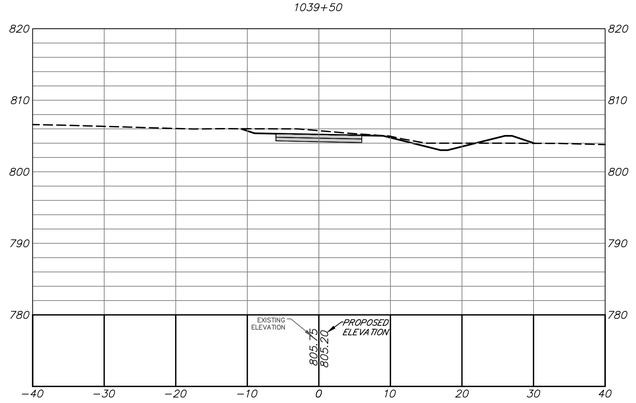

benesch
Alfred Benesch & Company
1005 Broad Street, Suite 200
Augusta, GA 30901
P 706.722.4114
www.benesch.com

REV. NO.	DATE	REVISION BLOCK DESCRIPTION

ATHENS-CLARKE COUNTY, GA

SHEET TITLE:
CONSTRUCTION CROSS SECTIONS - ALTERNATE B

PROJECT NAME:
FIREFLY TRAIL PHASE 3

SCALE 20 0 20 IN FEET

PROJECT INFORMATION

JOB NO: 18009
DRAWN BY: BB
CHECKED BY: EH
DRAWING FILE: 18009E.DWG
DRAWING SCALE: 1" = 20'
ORIGINAL RELEASE DATE: JUN 1, 2020

Sheet:
23-0049

Alternate B - Cross Sections

1042+00

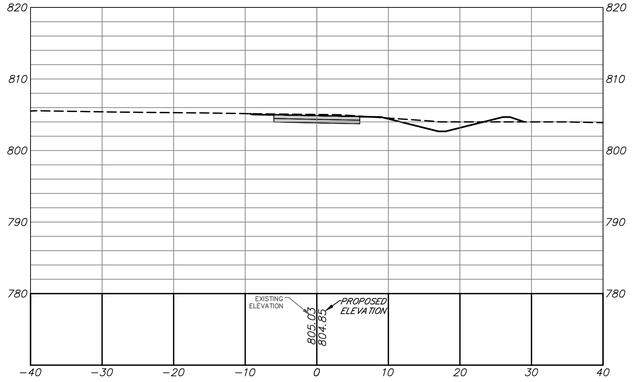

1043+50

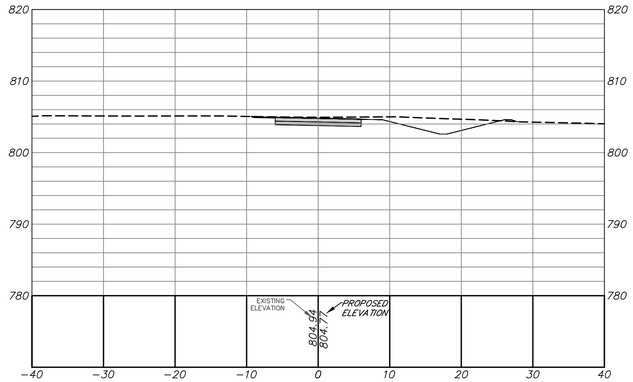

1045+00

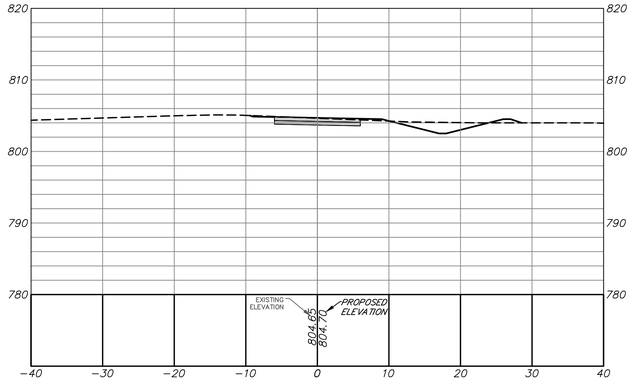

1041+50

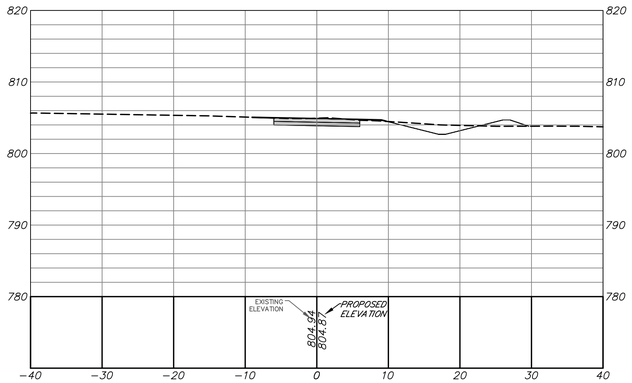

1043+00

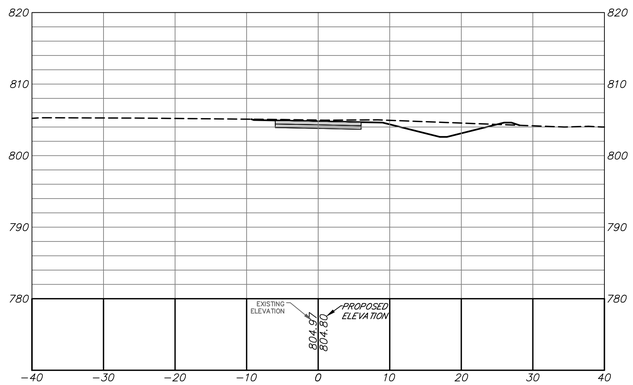

1044+50

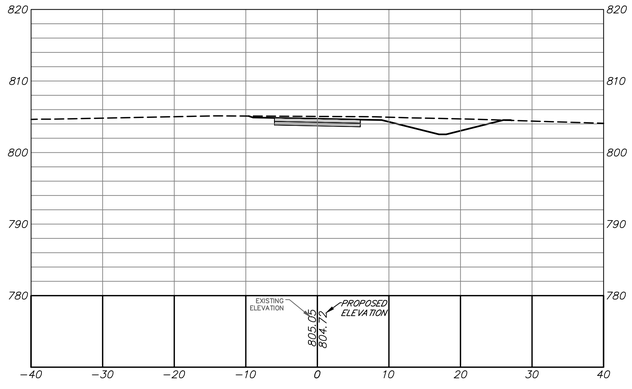

1041+00

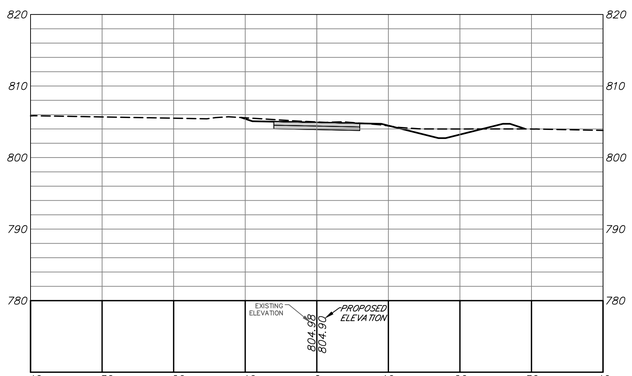

1042+50

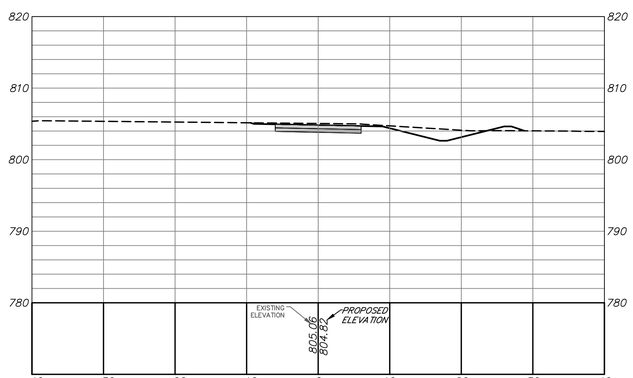

1044+00

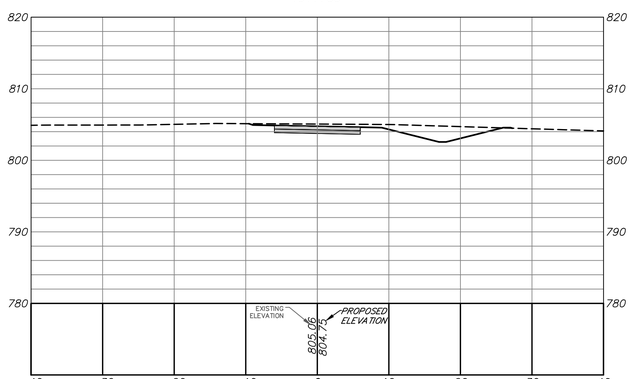

benesch
Alfred Benesch & Company
1005 Broad Street, Suite 200
Augusta, GA 30901
P 706.722.4114
www.benesch.com

REVISION BLOCK

REV. NO.	DATE	DESCRIPTION

ATHENS-CLARKE COUNTY, GA

SHEET TITLE: CONSTRUCTION CROSS SECTIONS - ALTERNATE B

PROJECT NAME: FIREFLY TRAIL PHASE 3

SCALE 20 0 20 IN FEET

PROJECT INFORMATION

JOB NO: 18009
DRAWN BY: BB
CHECKED BY: EH
DRAWING FILE: 18009E.DWG
DRAWING SCALE: 1" = 20'
ORIGINAL RELEASE DATE: JUN 1, 2020

Sheet: 23-0050

Alternate B - Cross Sections

1046+50

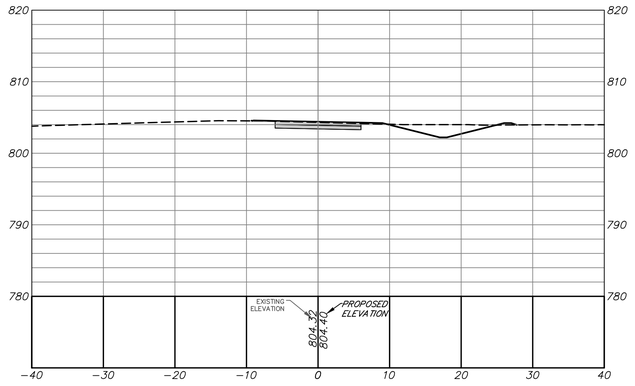

1048+00

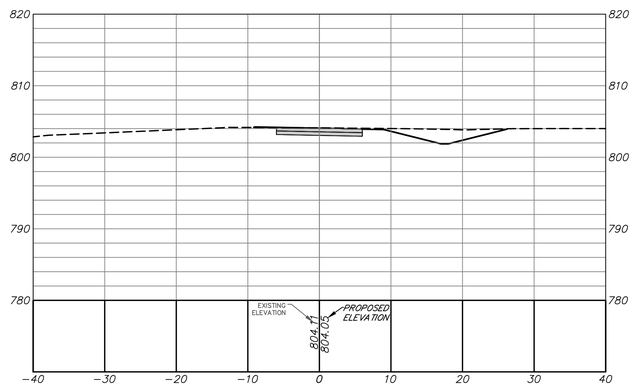

1049+50

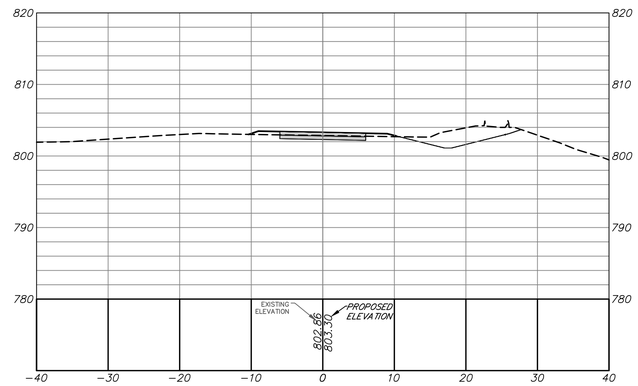

1046+00

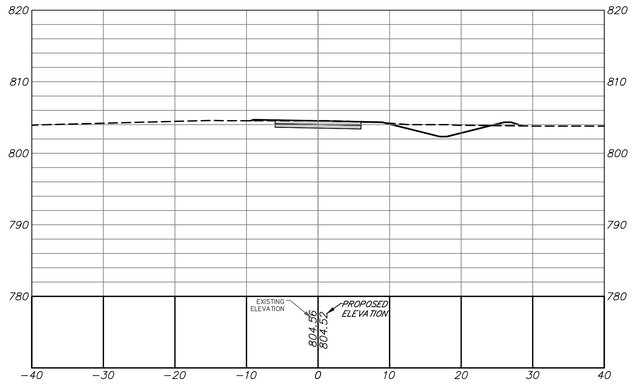

1047+50

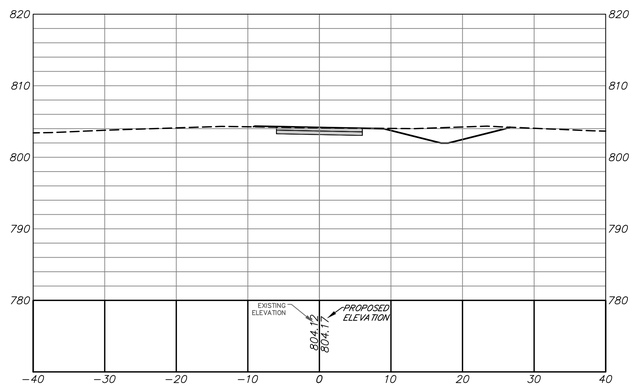

1049+00

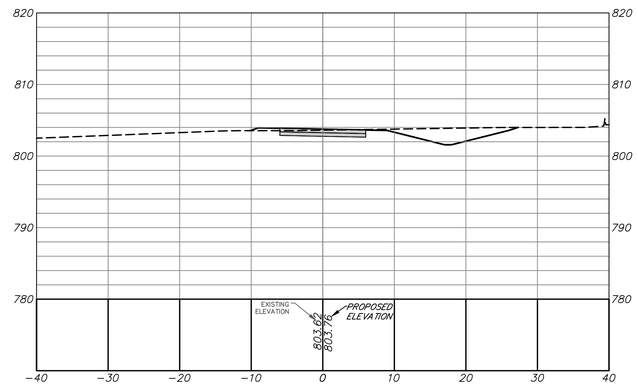

1045+50

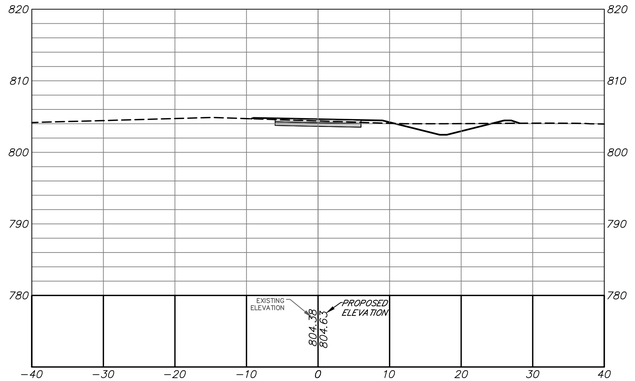

1047+00

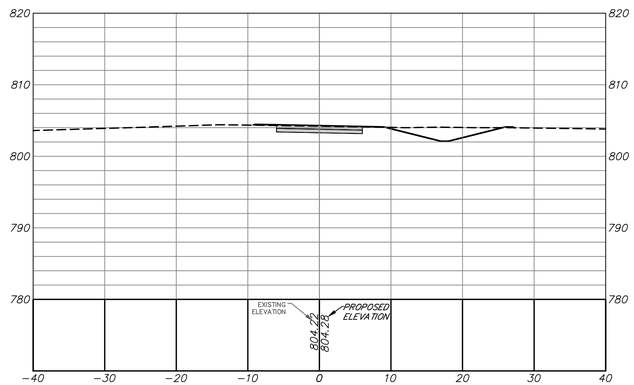

1048+50

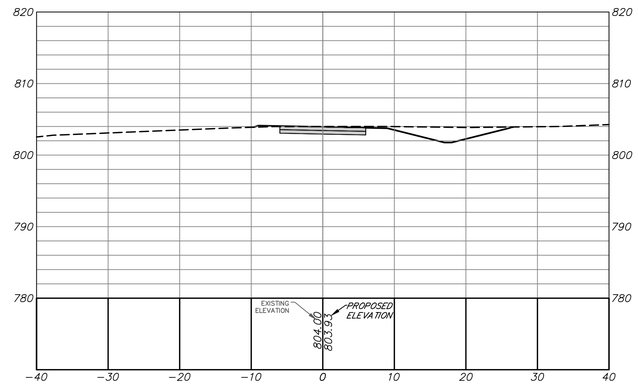

benesch
Alfred Benesch & Company
1005 Broad Street, Suite 200
Augusta, GA 30901
P 706.722.4114
www.benesch.com

REV. NO.	DATE	REVISION BLOCK DESCRIPTION

ATHENS–CLARKE COUNTY, GA

SHEET TITLE:
CONSTRUCTION CROSS SECTIONS - ALTERNATE B

PROJECT NAME
FIREFLY TRAIL PHASE 3

SCALE 20 0 20 IN FEET

PROJECT INFORMATION

JOB NO: 18009
DRAWN BY: BB
CHECKED BY: EH
DRAWING FILE: 18009E.DWG
DRAWING SCALE: 1" = 20'
ORIGINAL RELEASE DATE: JUN 1, 2020

Sheet:
23-0051

Alternate B - Cross Sections

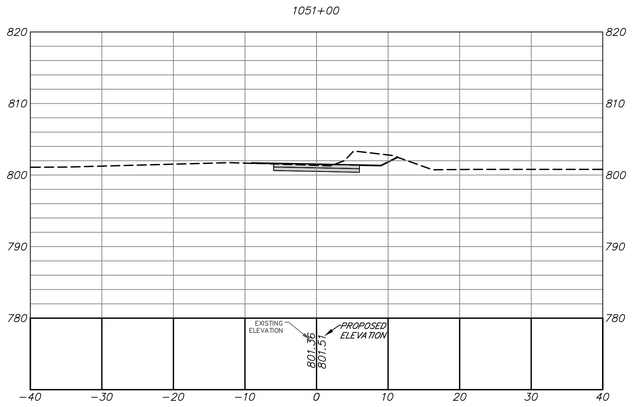

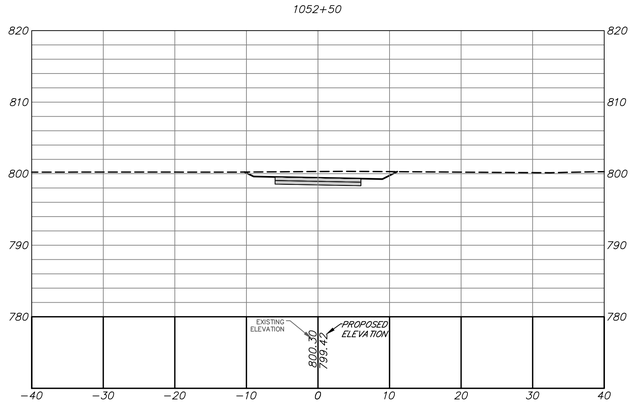

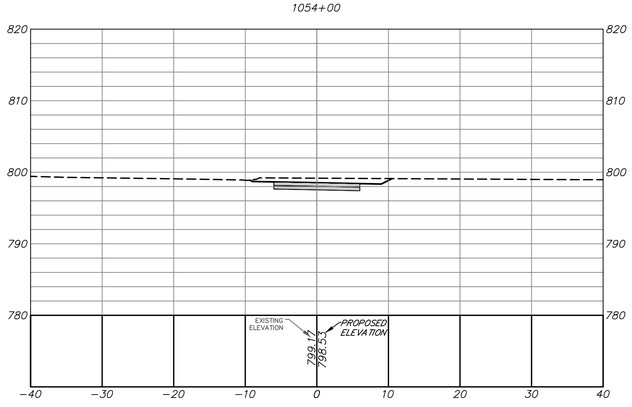

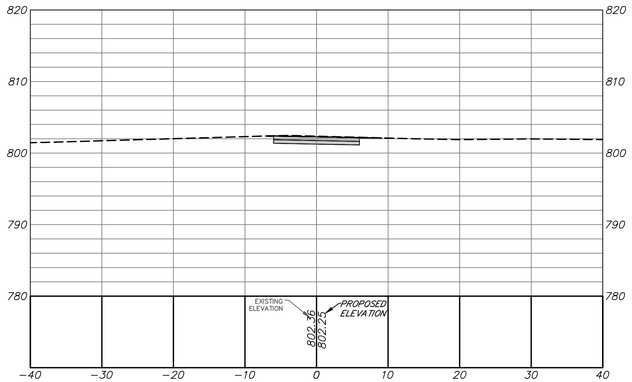

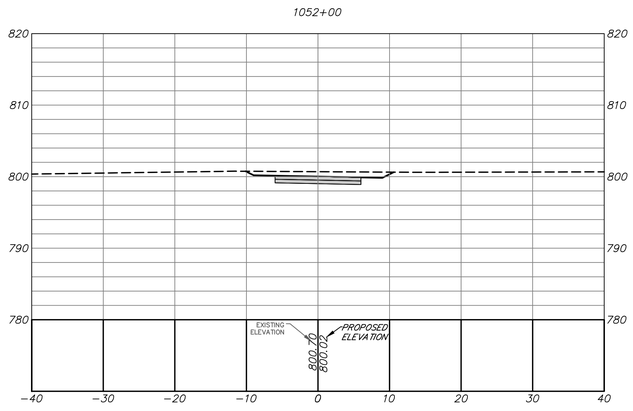

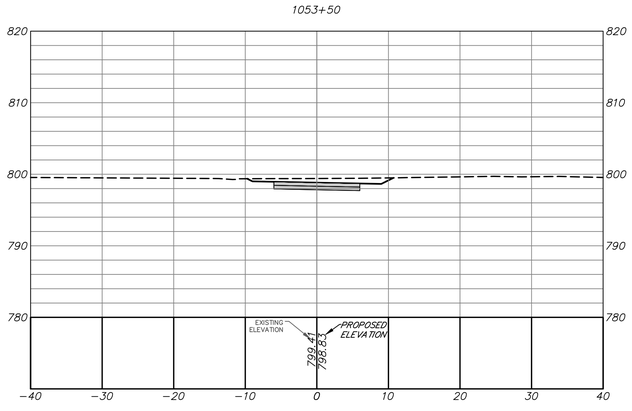

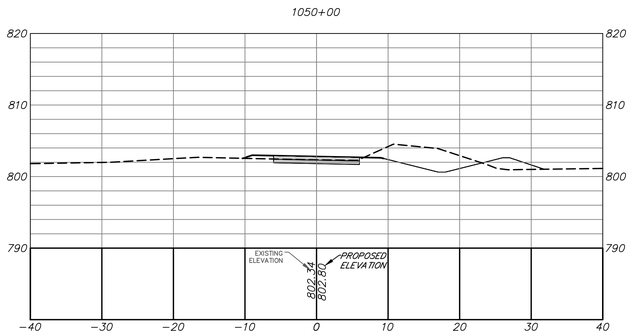

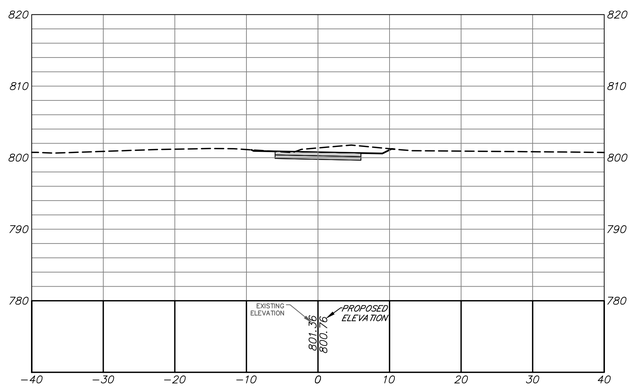

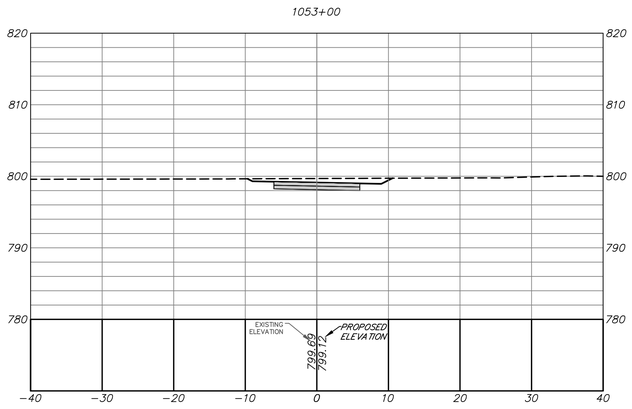

benesch
Alfred Benesch & Company
1005 Broad Street, Suite 200
Augusta, GA 30901
P 706.722.4114
www.benesch.com

REV. NO.	DATE	REVISION BLOCK DESCRIPTION

ATHENS–CLARKE COUNTY, GA

SHEET TITLE:
CONSTRUCTION CROSS SECTIONS - ALTERNATE B

PROJECT NAME
FIREFLY TRAIL
PHASE 3

SCALE 20 0 20 IN FEET

PROJECT INFORMATION
JOB NO: 18009
DRAWN BY: BB
CHECKED BY: EH
DRAWING FILE: 18009E.DWG
DRAWING SCALE: 1" = 20'
ORIGINAL RELEASE DATE: JUN 1, 2020

Sheet:
23-0052

Alternate B - Cross Sections

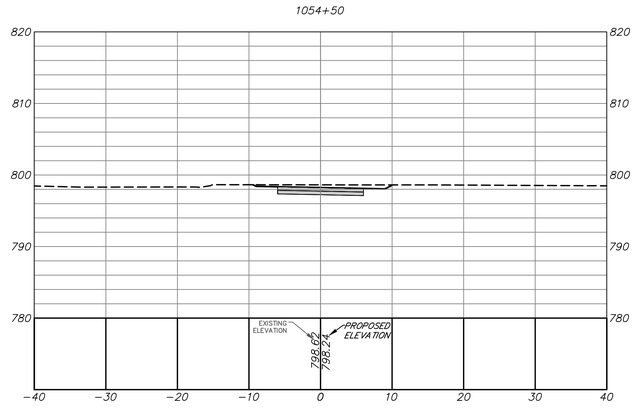

benesch
Alfred Benesch & Company
1005 Broad Street, Suite 200
Augusta, GA 30901
P 706.722.4114
www.benesch.com

REVISION BLOCK

REV. NO.	DATE	DESCRIPTION

ATHENS–CLARKE COUNTY, GA

SHEET TITLE:
CONSTRUCTION CROSS SECTIONS - ALTERNATE B

PROJECT NAME
FIREFLY TRAIL PHASE 3

SCALE 20 0 20 IN FEET

PROJECT INFORMATION

JOB NO: 18009
DRAWN BY: BB
CHECKED BY: EH
DRAWING FILE: 18009E.DWG
DRAWING SCALE: 1" = 20'
ORIGINAL RELEASE DATE: JUN 1, 2020

Sheet:
23-0053

Alternate C - Cross Sections

2001+50

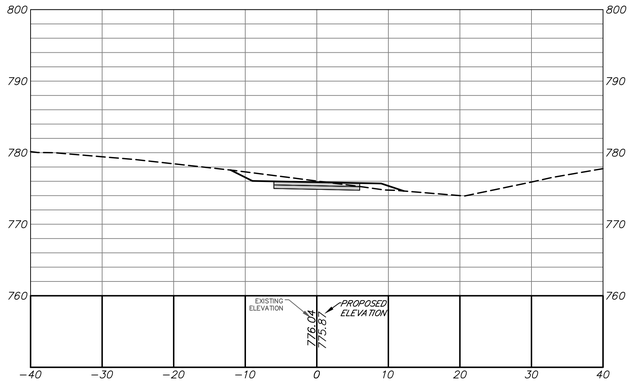

2003+00

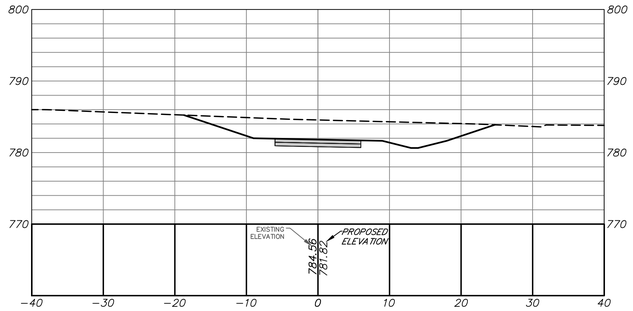

2004+50

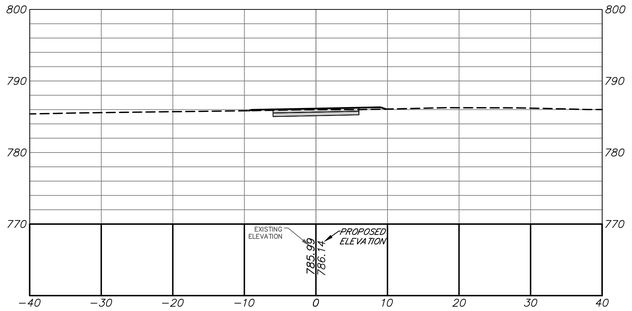

2001+00

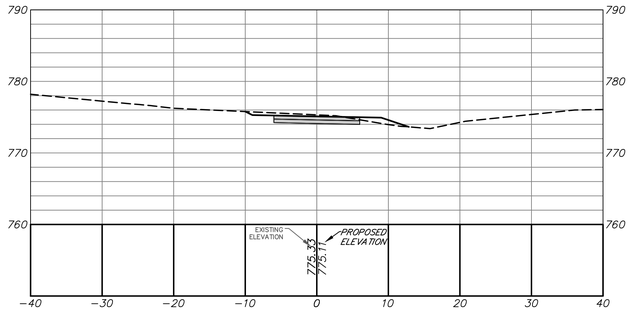

2002+50

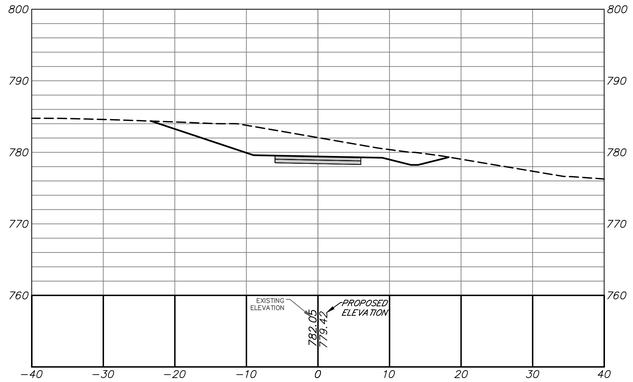

2004+00

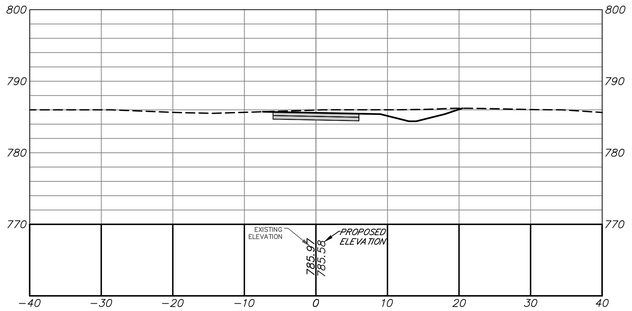

2000+50

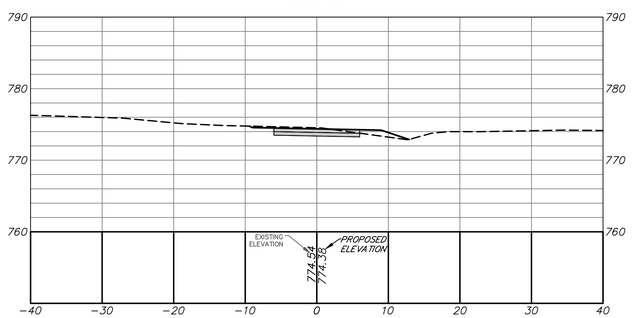

2002+00

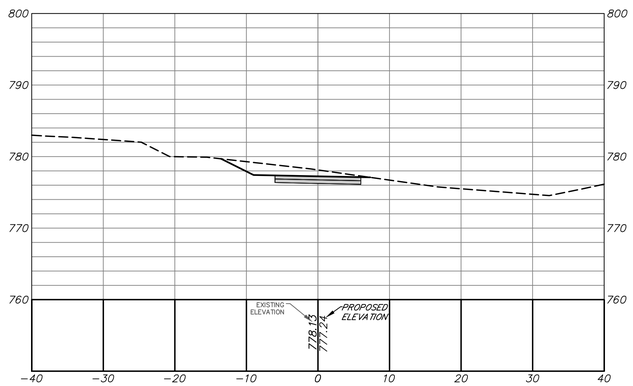

2003+50

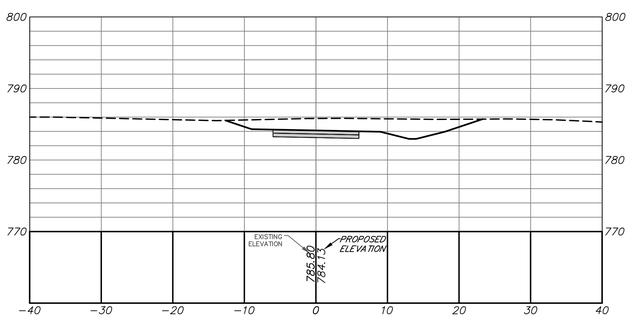

benesch
Alfred Benesch & Company
1005 Broad Street, Suite 200
Augusta, GA 30901
P 706.722.4114
www.benesch.com

REV. NO.	DATE	REVISION BLOCK DESCRIPTION

ATHENS-CLARKE COUNTY, GA

SHEET TITLE:
CONSTRUCTION CROSS SECTIONS - ALTERNATE C

PROJECT NAME
FIREFLY TRAIL
PHASE 3

SCALE 20 0 20 IN FEET

PROJECT INFORMATION
JOB NO: 18009
DRAWN BY: BB
CHECKED BY: EH
DRAWING FILE: 18009E.DWG
DRAWING SCALE: 1" = 20'
ORIGINAL RELEASE DATE: JUN 1, 2020

Sheet:
23-0054

Alternate C - Cross Sections

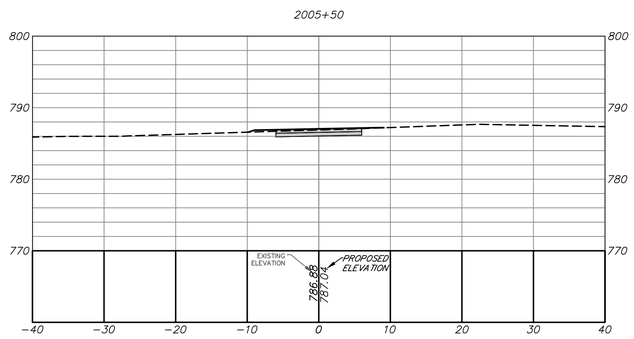

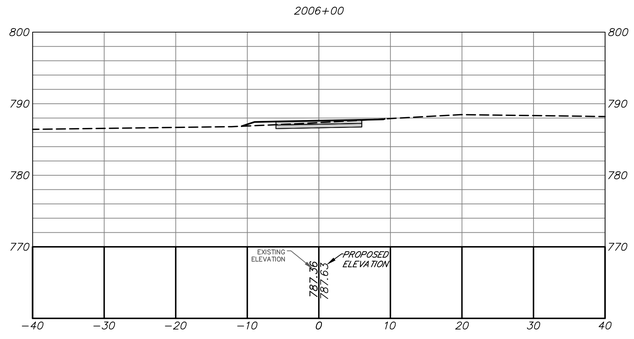

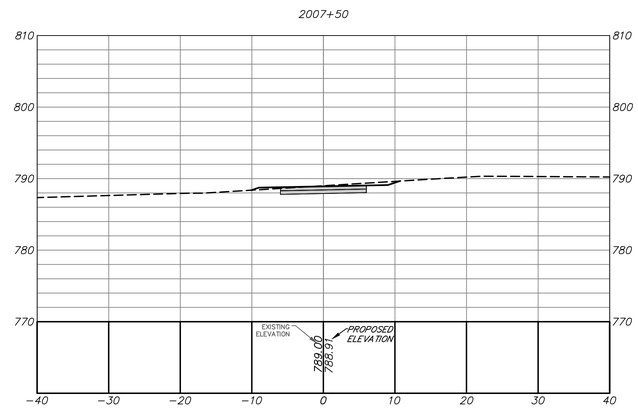

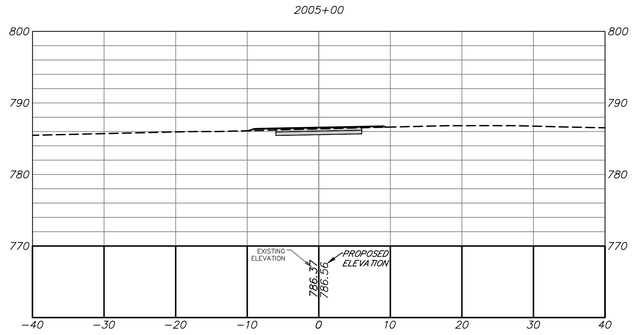

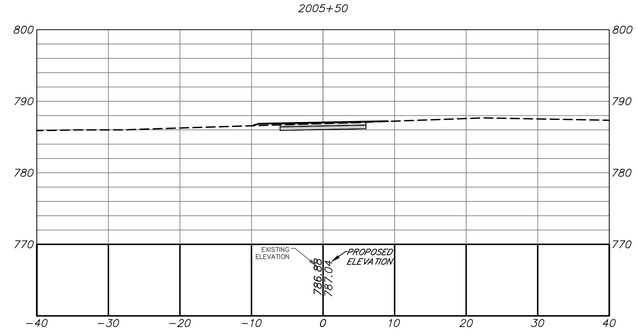

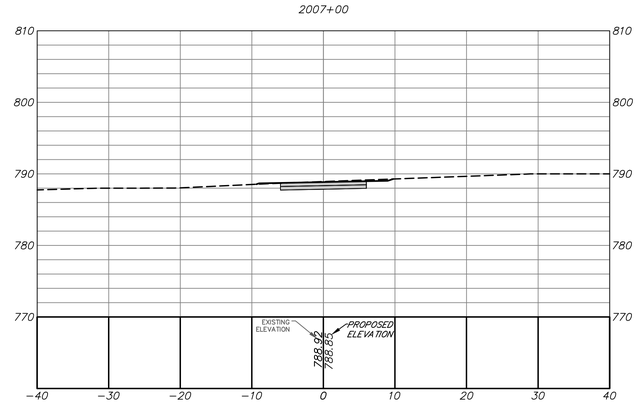

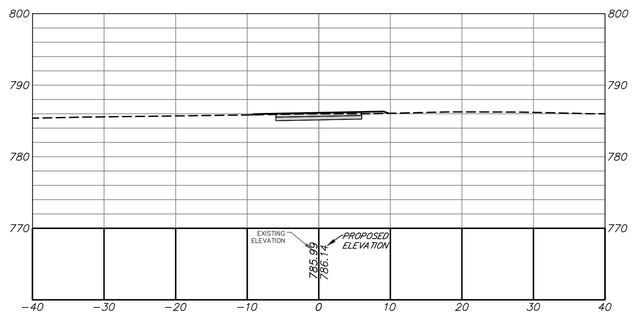

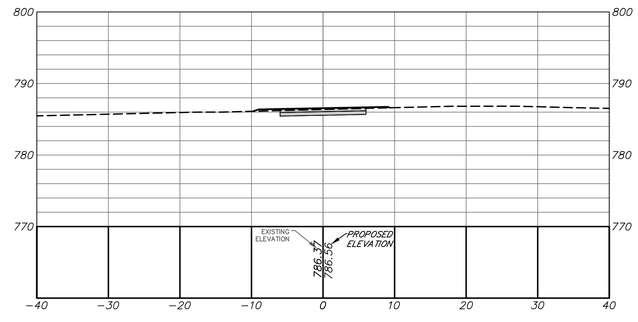

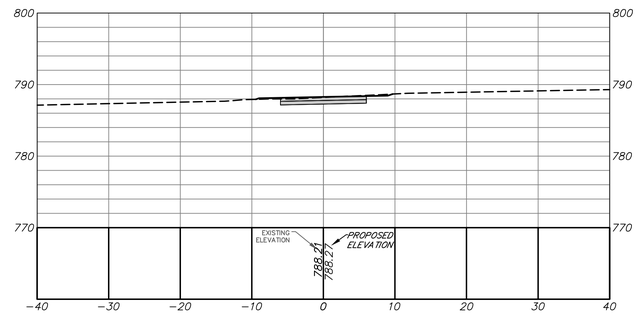

benesch
Alfred Benesch & Company
1005 Broad Street, Suite 200
Augusta, GA 30901
P 706.722.4114
www.benesch.com

REV. NO.	DATE	REVISION BLOCK DESCRIPTION

ATHENS–CLARKE COUNTY, GA

SHEET TITLE:
CONSTRUCTION CROSS SECTIONS - ALTERNATE C

PROJECT NAME
FIREFLY TRAIL
PHASE 3

SCALE 20 0 20 IN FEET

PROJECT INFORMATION
JOB NO: 18009
DRAWN BY: BB
CHECKED BY: EH
DRAWING FILE: 18009E.DWG
DRAWING SCALE: 1" = 20'
ORIGINAL RELEASE DATE: JUN 1, 2020

Sheet:
23-0055

Alternate C - Cross Sections

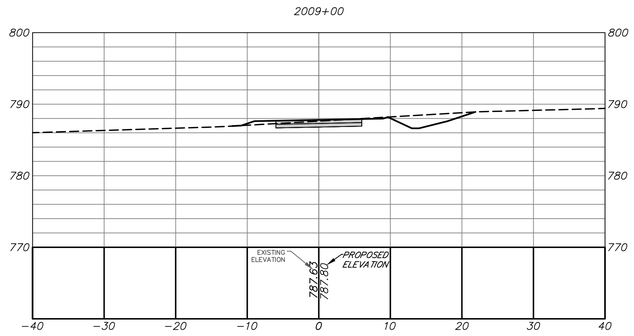

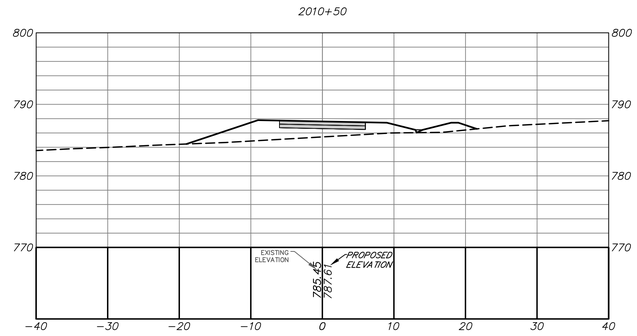

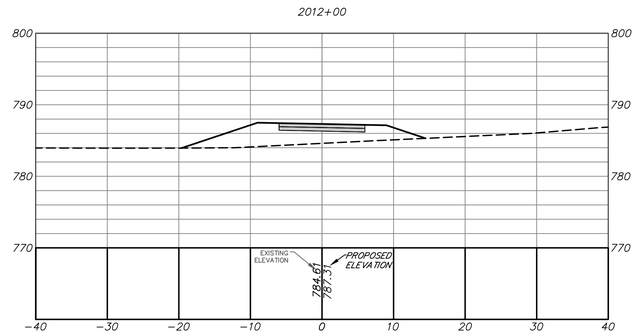

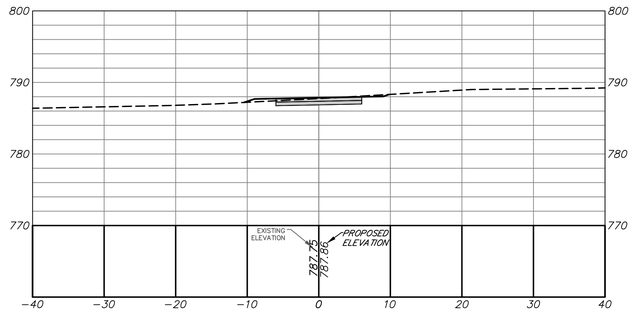

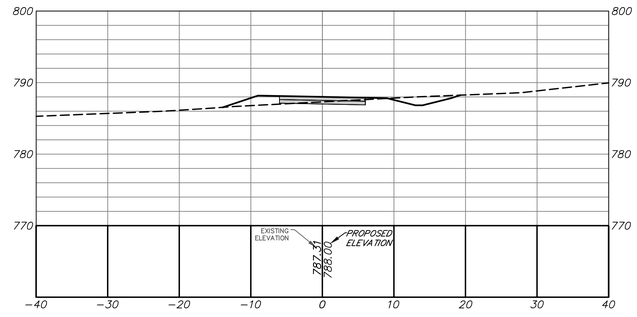

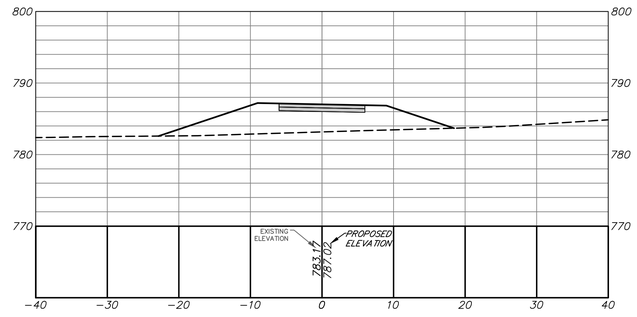

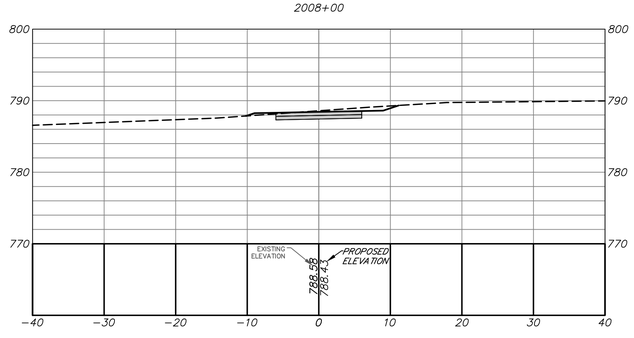

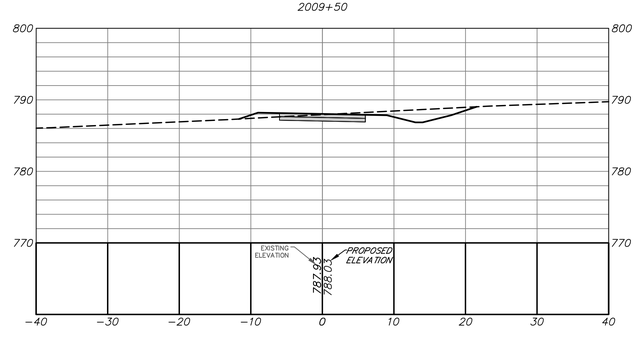

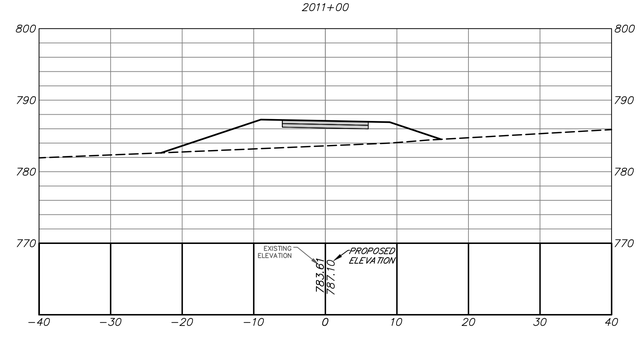

benesch
Alfred Benesch & Company
1005 Broad Street, Suite 200
Augusta, GA 30901
P 706.722.4114
www.benesch.com

REVISION BLOCK

REV. NO.	DATE	DESCRIPTION

ATHENS–CLARKE COUNTY, GA

SHEET TITLE:
CONSTRUCTION CROSS SECTIONS - ALTERNATE C

PROJECT NAME
FIREFLY TRAIL
PHASE 3

SCALE 20 0 20 IN FEET

PROJECT INFORMATION

JOB NO:	18009
DRAWN BY:	BB
CHECKED BY:	EH
DRAWING FILE:	18009E.DWG
DRAWING SCALE:	1" = 20'
ORIGINAL RELEASE DATE:	JUN 1, 2020

Sheet:
23-0056

Alternate C - Cross Sections

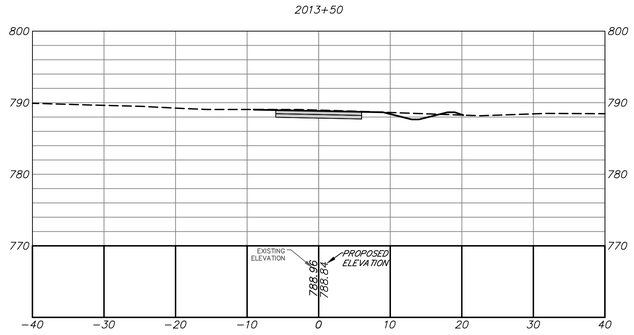

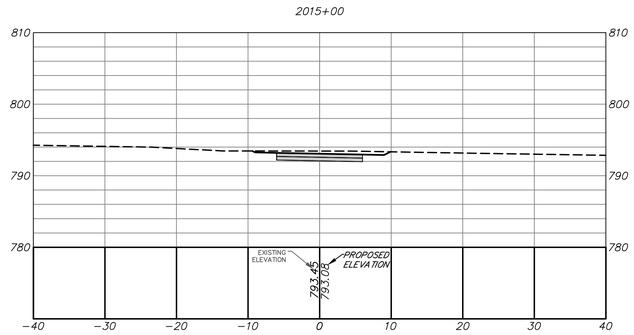

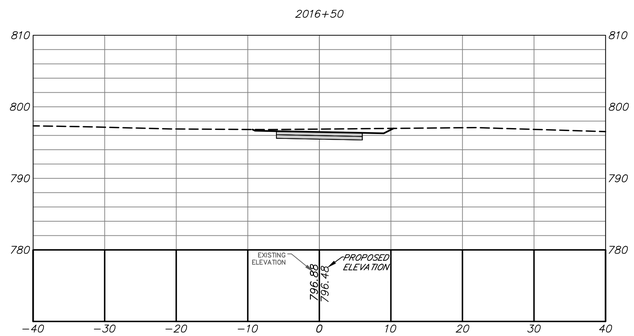

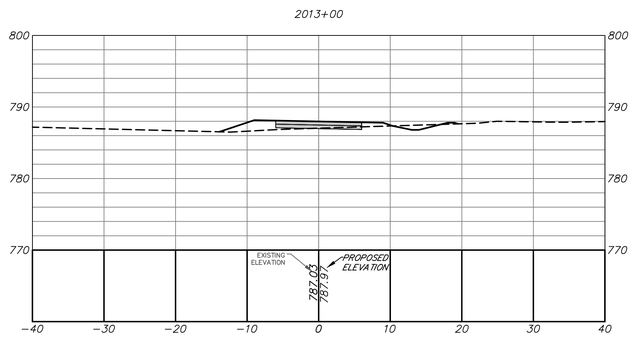

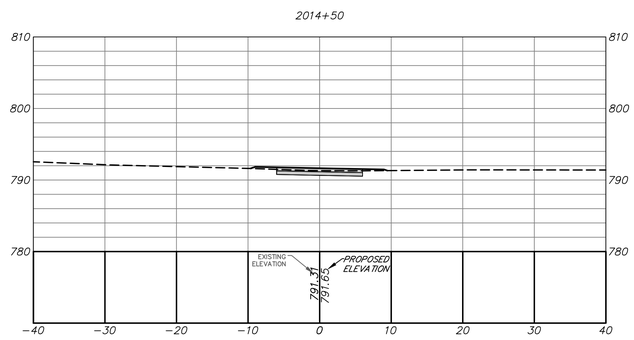

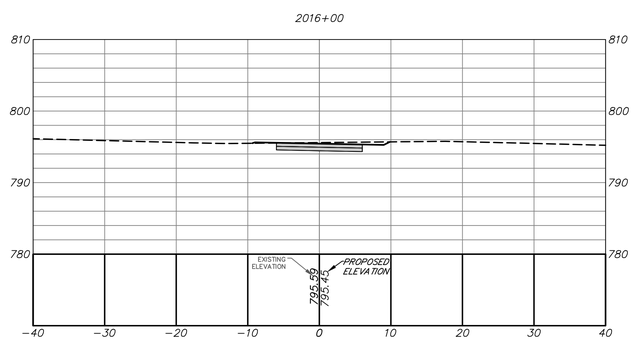

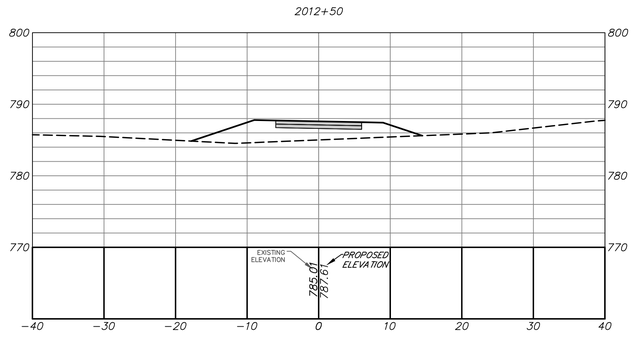

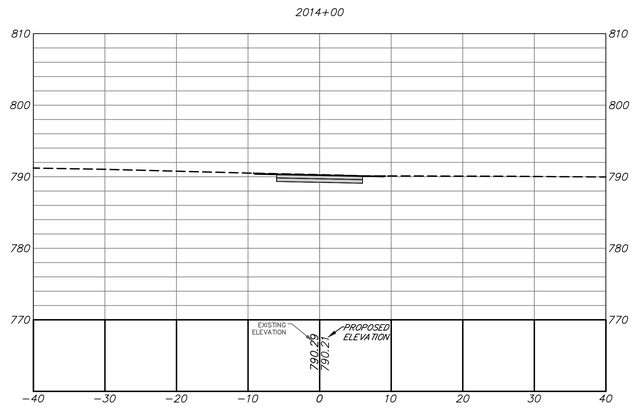

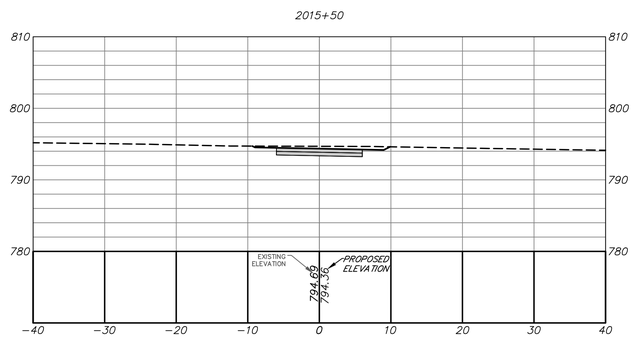

benesch
Alfred Benesch & Company
1005 Broad Street, Suite 200
Augusta, GA 30901
P 706.722.4114
www.benesch.com

REVISION BLOCK

REV. NO.	DATE	DESCRIPTION

ATHENS-CLARKE COUNTY, GA

SHEET TITLE: CONSTRUCTION CROSS SECTIONS - ALTERNATE C

PROJECT NAME: FIREFLY TRAIL PHASE 3

SCALE 20 0 20 IN FEET

PROJECT INFORMATION

JOB NO:	18009
DRAWN BY:	BB
CHECKED BY:	EH
DRAWING FILE:	18009E.DWG
DRAWING SCALE:	1" = 20'
ORIGINAL RELEASE DATE:	JUN 1, 2020

Sheet: 23-0057

Alternate C - Cross Sections

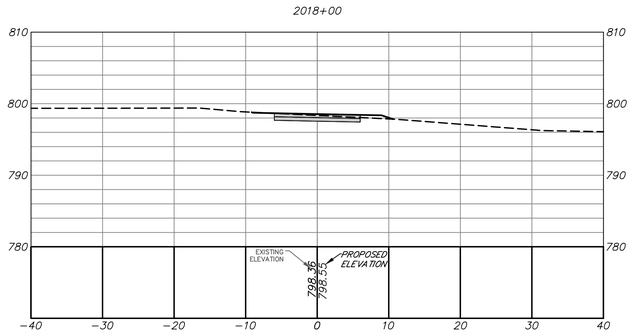

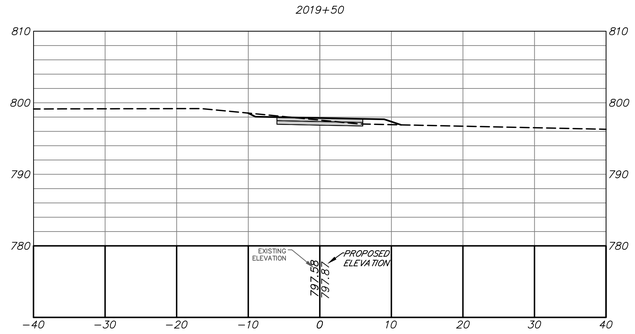

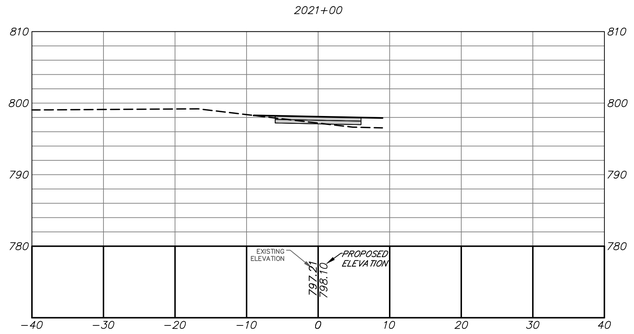

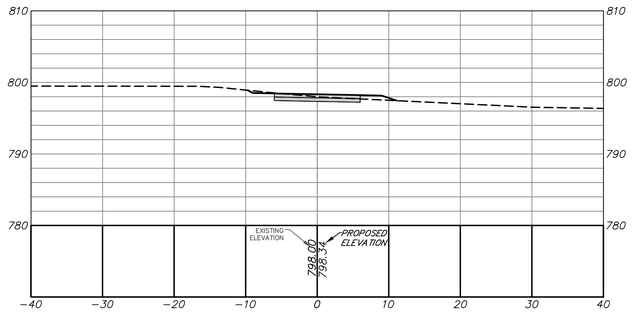

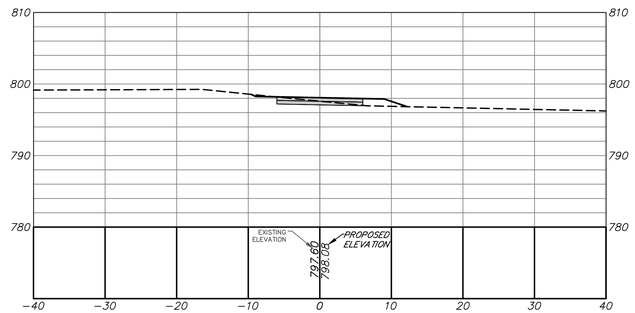

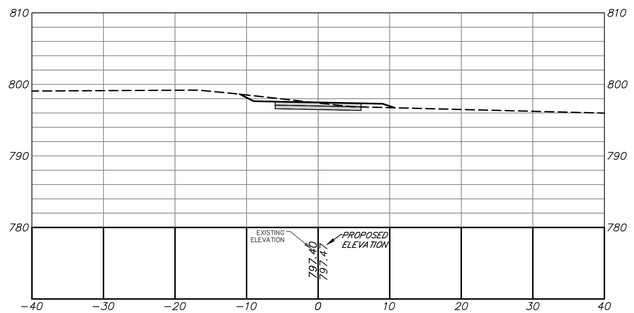

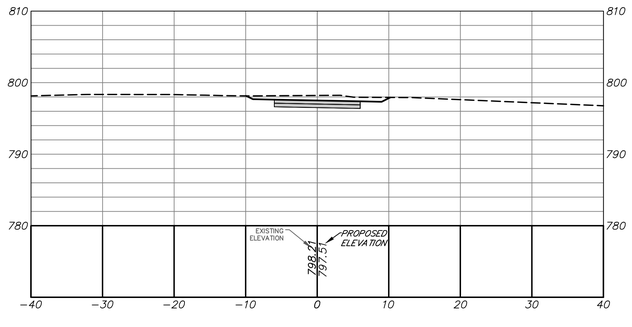

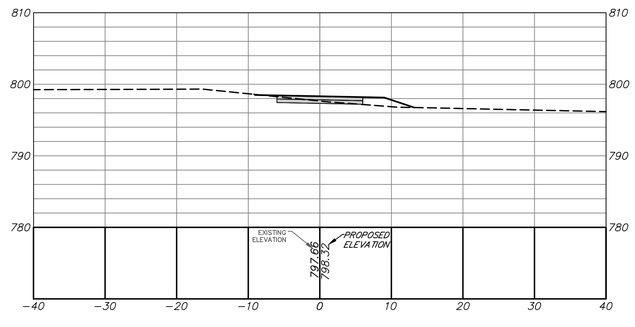

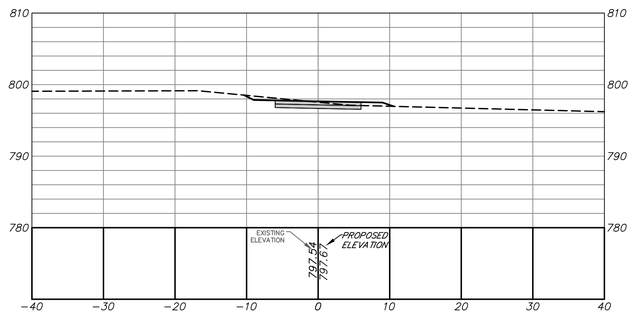

benesch
Alfred Benesch & Company
1005 Broad Street, Suite 200
Augusta, GA 30901
P 706.722.4114
www.benesch.com

REV. NO.	DATE	REVISION BLOCK DESCRIPTION

ATHENS–CLARKE COUNTY, GA

SHEET TITLE:
CONSTRUCTION CROSS SECTIONS - ALTERNATE C

PROJECT NAME
FIREFLY TRAIL PHASE 3

SCALE IN FEET: 20 0 20

PROJECT INFORMATION
JOB NO: 18009
DRAWN BY: BB
CHECKED BY: EH
DRAWING FILE: 18009E.DWG
DRAWING SCALE: 1" = 20'
ORIGINAL RELEASE DATE: JUN 1, 2020

Sheet:
23-0058

Alternate C - Cross Sections

2022+50

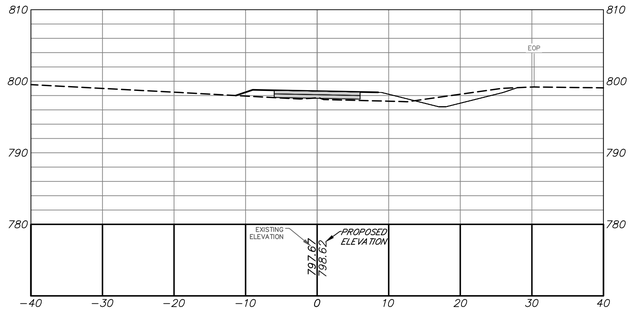

2024+00

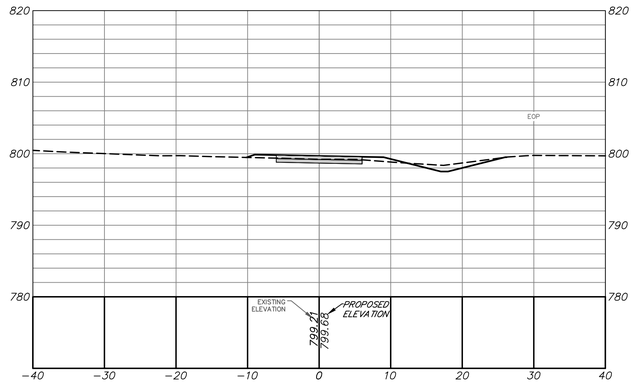

2025+50

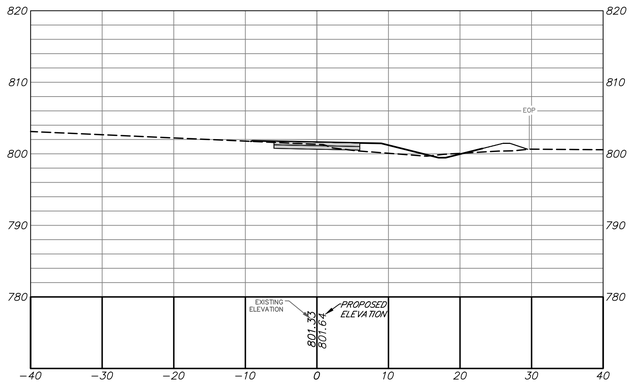

2022+00

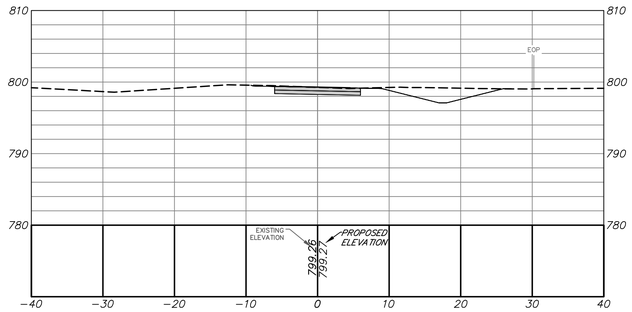

2023+50

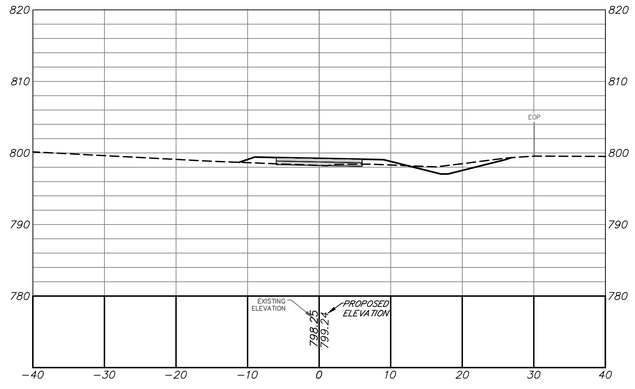

2025+00

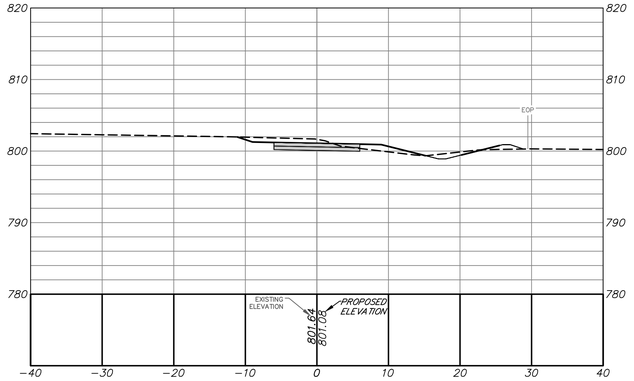

2021+50

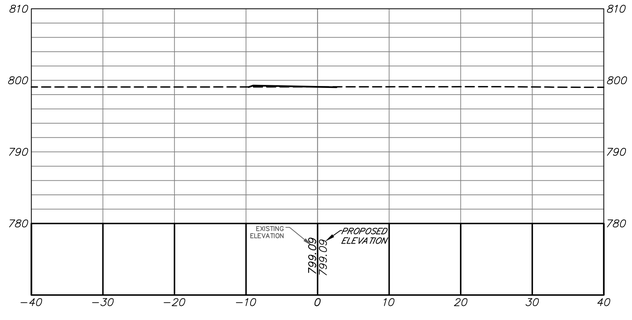

2023+00

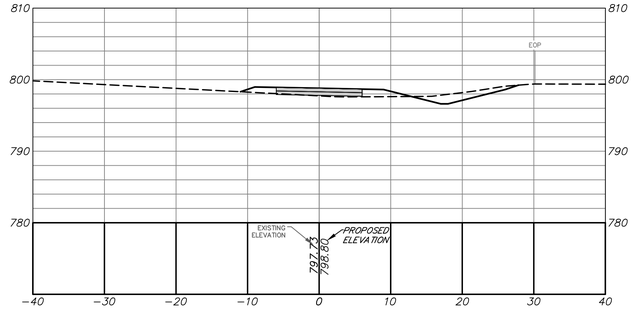

2024+50

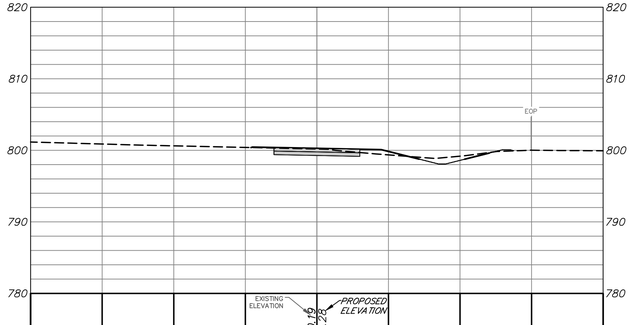

benesch
Alfred Benesch & Company
1005 Broad Street, Suite 200
Augusta, GA 30901
P 706.722.4114
www.benesch.com

REVISION BLOCK

REV. NO.	DATE	DESCRIPTION

ATHENS-CLARKE COUNTY, GA

SHEET TITLE: CONSTRUCTION CROSS SECTIONS - ALTERNATE C

PROJECT NAME: FIREFLY TRAIL PHASE 3

SCALE 20 0 20 IN FEET

PROJECT INFORMATION

JOB NO:	18009
DRAWN BY:	BB
CHECKED BY:	EH
DRAWING FILE:	18009E.DWG
DRAWING SCALE:	1" = 20'
ORIGINAL RELEASE DATE:	JUN 1, 2020

Sheet: 23-0059

Alternate C - Cross Sections

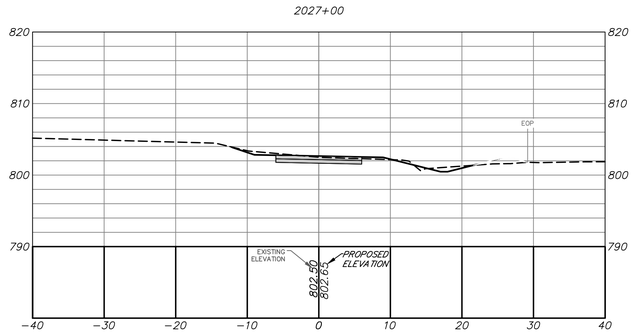

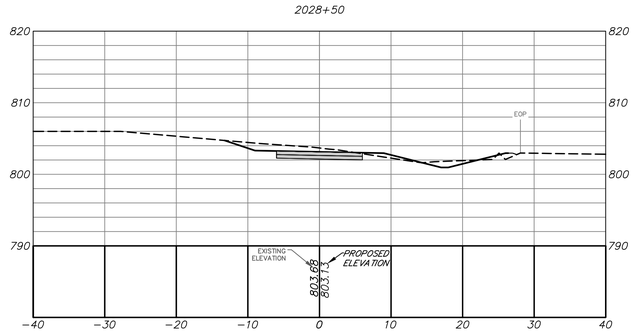

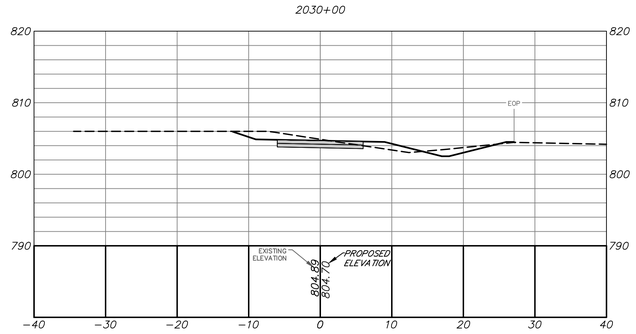

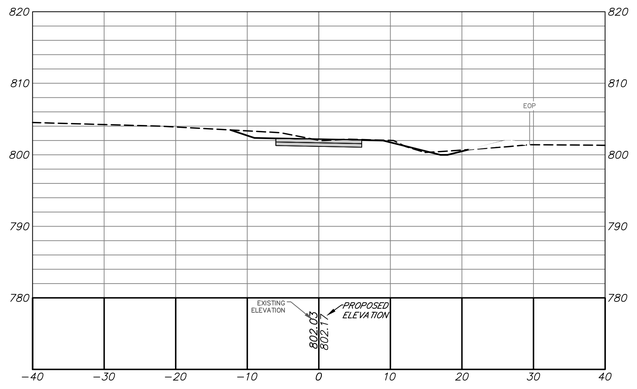

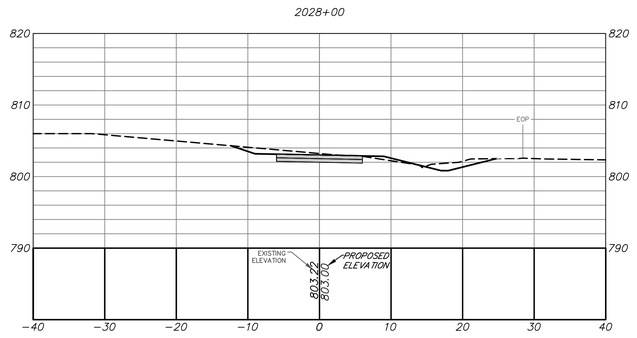

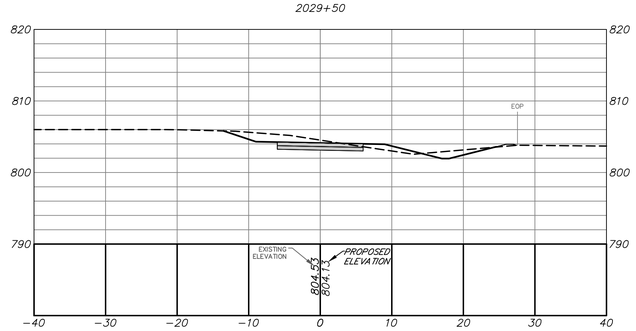

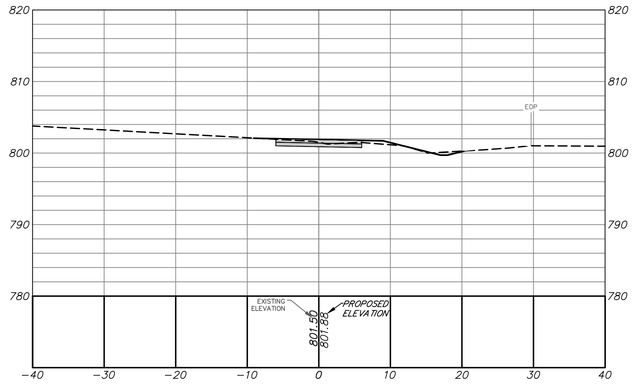

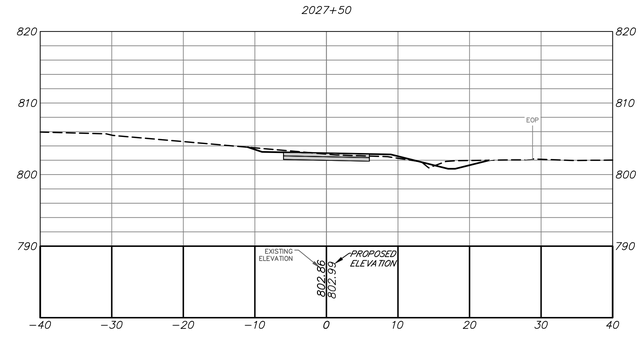

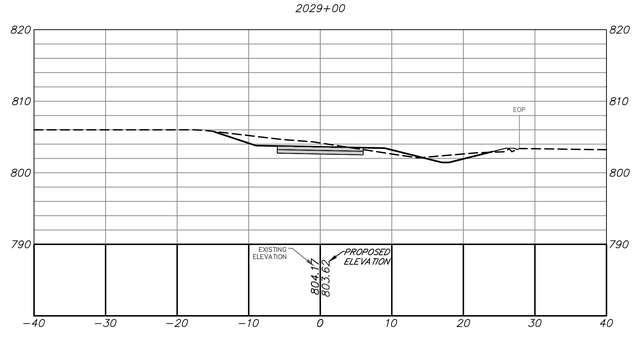

benesch
Alfred Benesch & Company
1005 Broad Street, Suite 200
Augusta, GA 30901
P 706.722.4114
www.benesch.com

REV. NO.	DATE	DESCRIPTION

REVISION BLOCK

ATHENS–CLARKE COUNTY, GA

SHEET TITLE:
CONSTRUCTION CROSS SECTIONS - ALTERNATE C

PROJECT NAME
FIREFLY TRAIL
PHASE 3

SCALE 20 0 20 IN FEET

PROJECT INFORMATION
JOB NO: 18009
DRAWN BY: BB
CHECKED BY: EH
DRAWING FILE: 18009E.DWG
DRAWING SCALE: 1" = 20'
ORIGINAL RELEASE DATE: JUN 1, 2020

Sheet:
23-0060

Alternate C - Cross Sections

2031+50

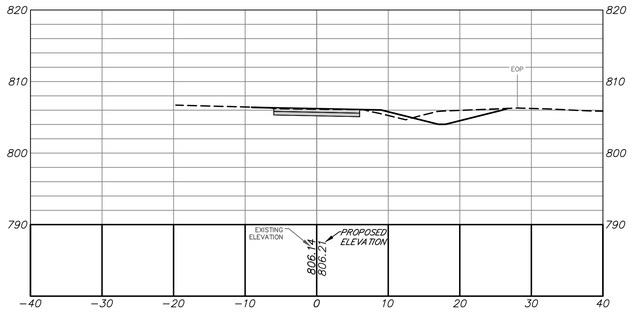

2033+00

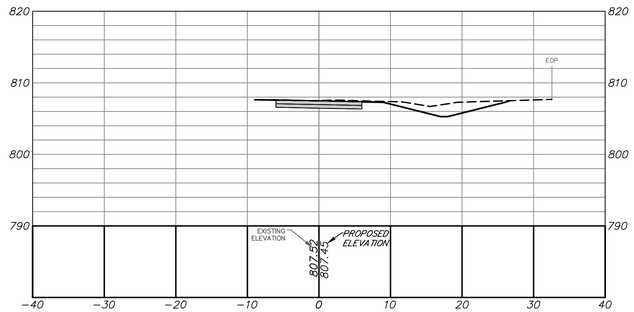

2034+50

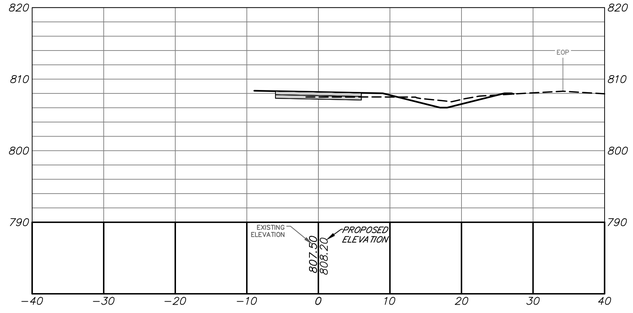

2031+00

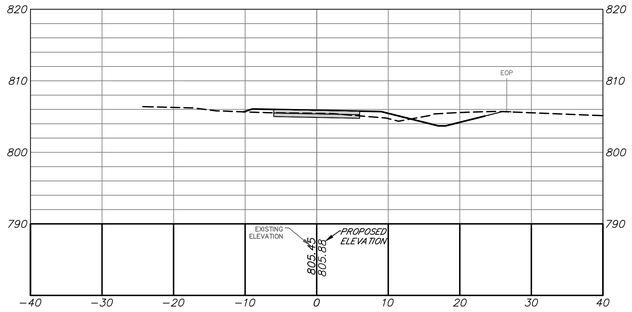

2032+50

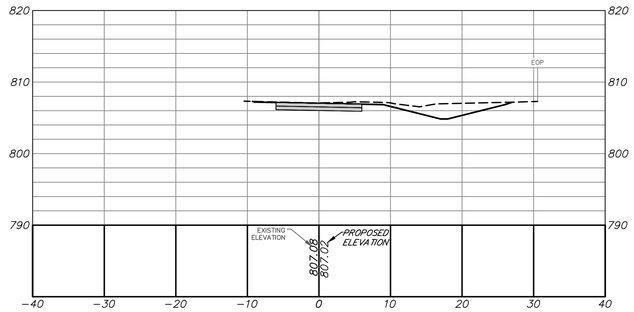

2034+00

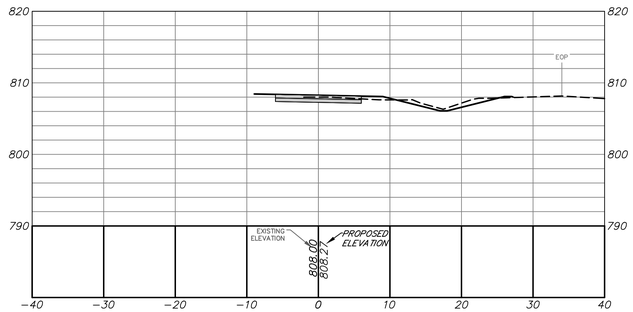

2030+50

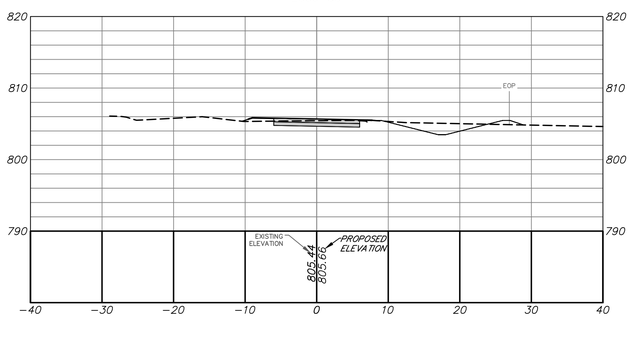

2032+00

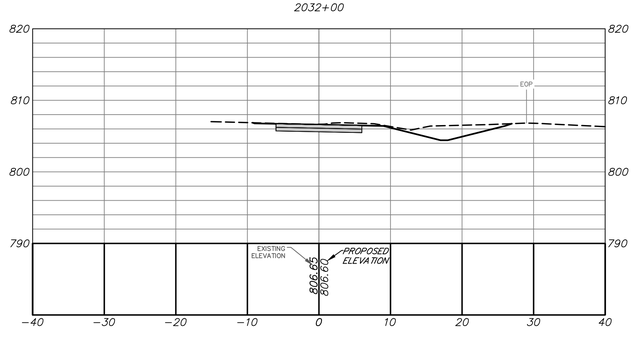

2033+50

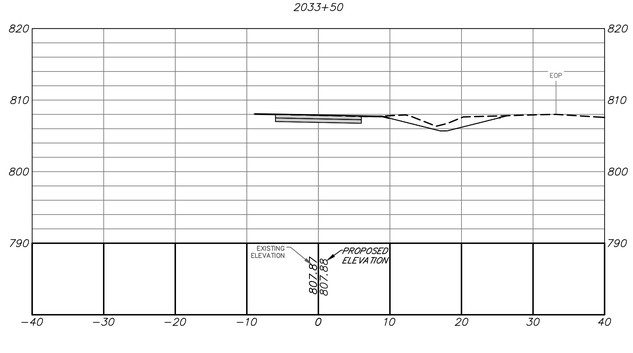

benesch
Alfred Benesch & Company
1005 Broad Street, Suite 200
Augusta, GA 30901
P 706.722.4114
www.benesch.com

REV. NO.	DATE	REVISION BLOCK DESCRIPTION

ATHENS–CLARKE COUNTY, GA

SHEET TITLE:
CONSTRUCTION CROSS SECTIONS - ALTERNATE C

PROJECT NAME
FIREFLY TRAIL
PHASE 3

SCALE 20 0 20 IN FEET

PROJECT INFORMATION
JOB NO: 18009
DRAWN BY: BB
CHECKED BY: EH
DRAWING FILE: 18009E.DWG
DRAWING SCALE: 1" = 20'
ORIGINAL RELEASE DATE: JUN 1, 2020

Sheet:
23-0061

Alternate C - Cross Sections

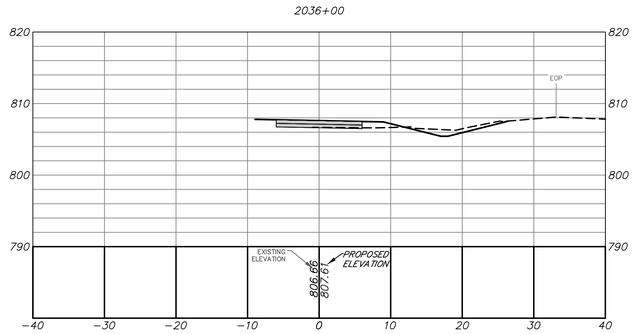

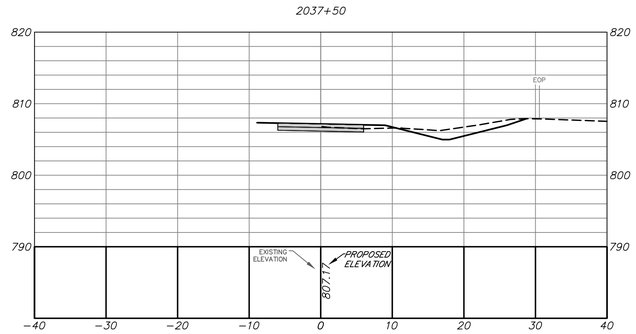

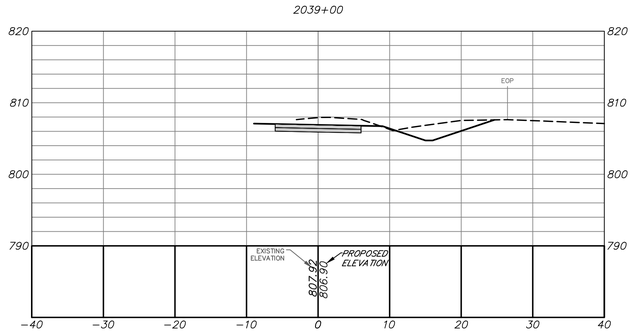

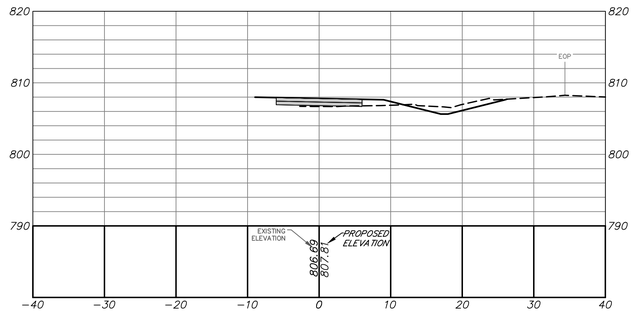

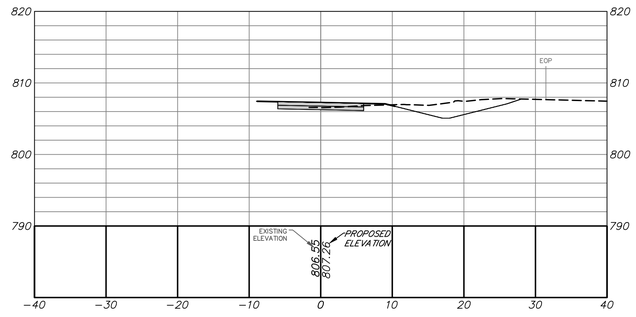

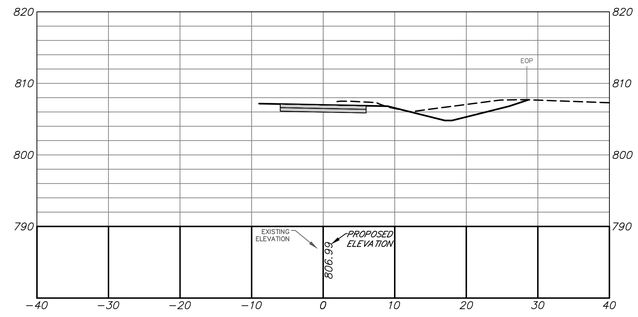

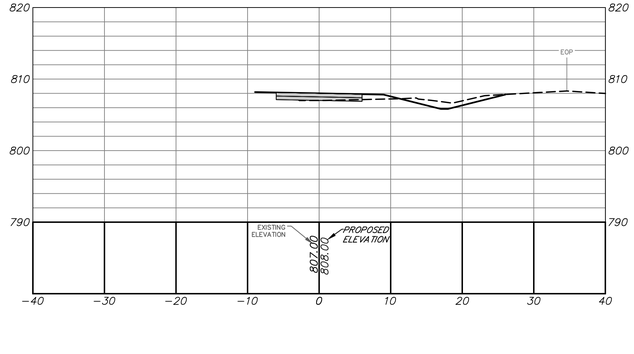

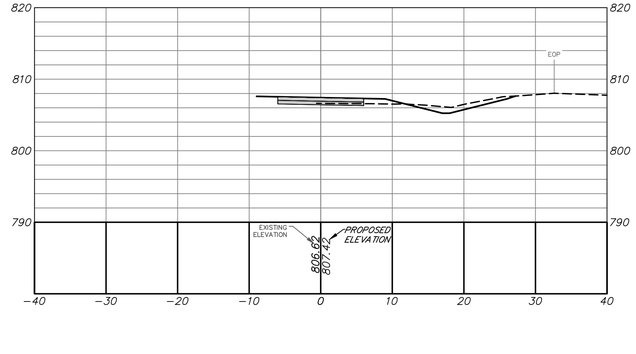

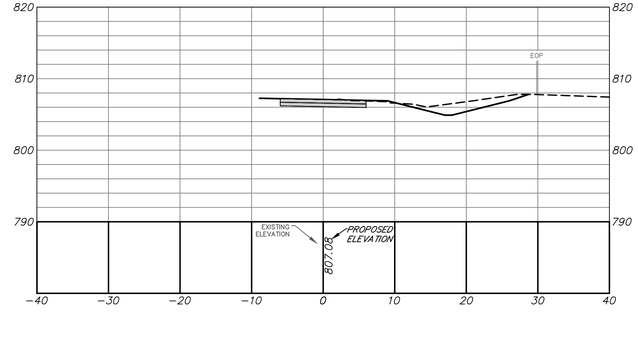

benesch
Alfred Benesch & Company
1005 Broad Street, Suite 200
Augusta, GA 30901
P 706.722.4114
www.benesch.com

REV. NO.	DATE	REVISION BLOCK DESCRIPTION

ATHENS-CLARKE COUNTY, GA

SHEET TITLE: CONSTRUCTION CROSS SECTIONS - ALTERNATE C

PROJECT NAME: FIREFLY TRAIL PHASE 3

SCALE 20 0 20 IN FEET

PROJECT INFORMATION
JOB NO: 18009
DRAWN BY: BB
CHECKED BY: EH
DRAWING FILE: 18009E.DWG
DRAWING SCALE: 1" = 20'
ORIGINAL RELEASE DATE: JUN 1, 2020

Sheet: 23-0062

Alternate C - Cross Sections

2040+50

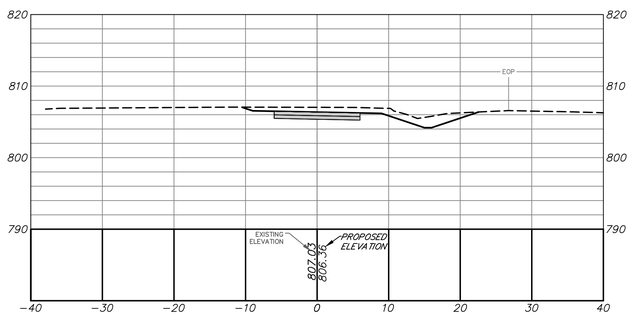

2042+00

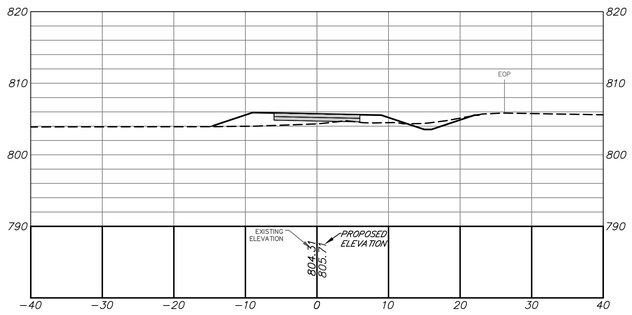

2043+50

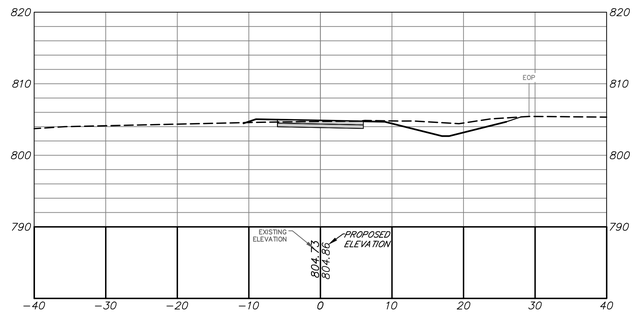

2040+00

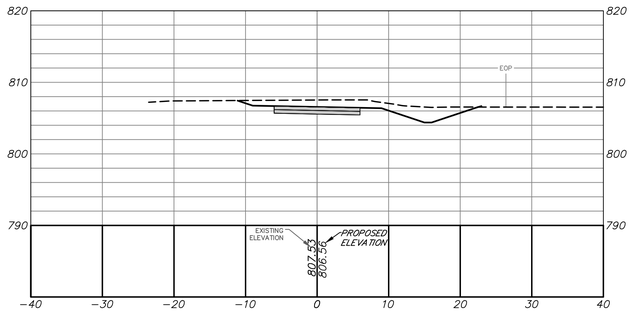

2041+50

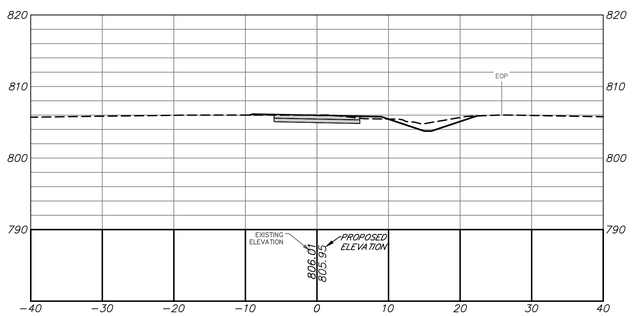

2043+00

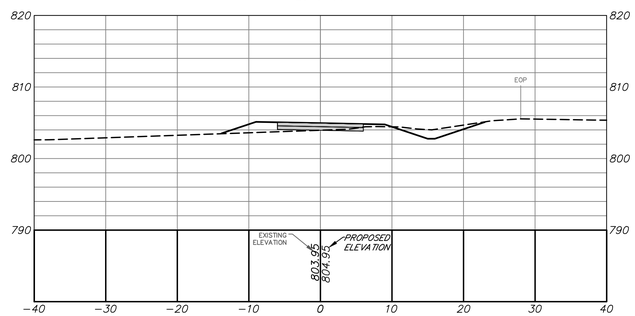

2039+50

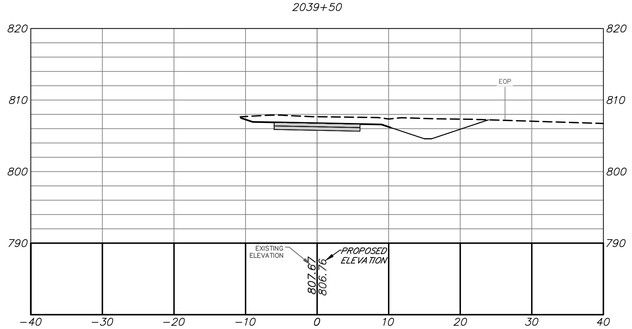

2041+00

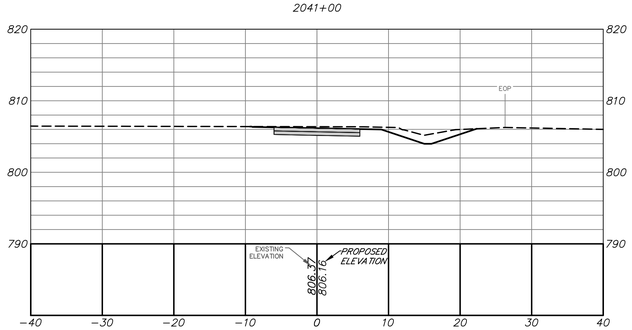

2042+50

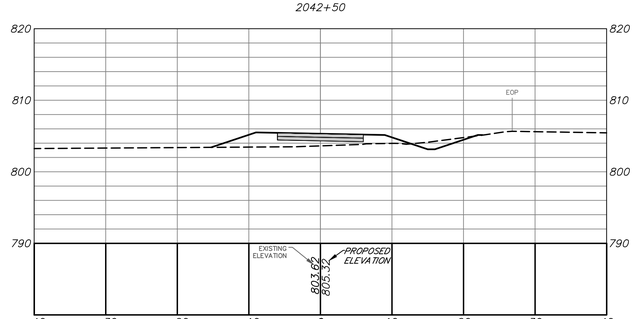

benesch
Alfred Benesch & Company
1005 Broad Street, Suite 200
Augusta, GA 30901
P 706.722.4114
www.benesch.com

REVISION BLOCK

REV. NO.	DATE	DESCRIPTION

ATHENS-CLARKE COUNTY, GA

SHEET TITLE: CONSTRUCTION CROSS SECTIONS - ALTERNATE C

PROJECT NAME: FIREFLY TRAIL PHASE 3

SCALE 20 0 20 IN FEET

PROJECT INFORMATION

JOB NO: 18009
DRAWN BY: BB
CHECKED BY: EH
DRAWING FILE: 18009E.DWG
DRAWING SCALE: 1" = 20'
ORIGINAL RELEASE DATE: JUN 1, 2020

Sheet: 23-0063

Alternate C - Cross Sections

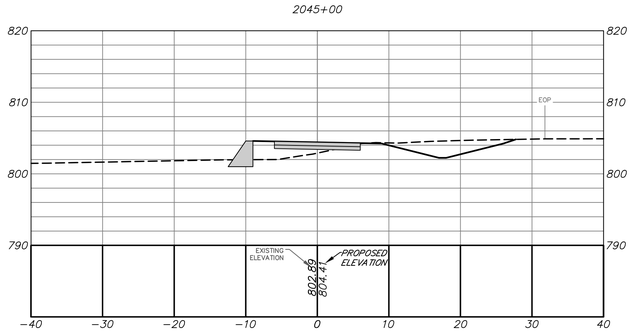

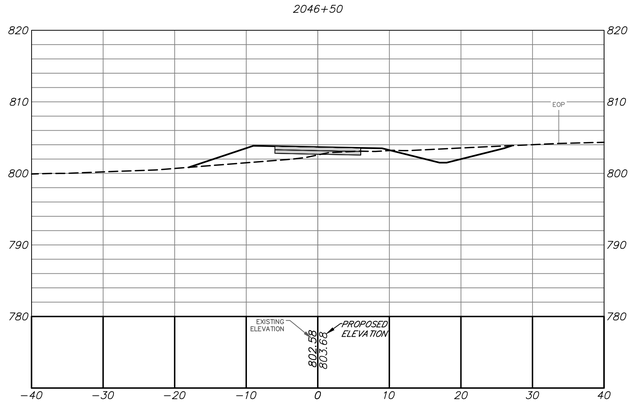

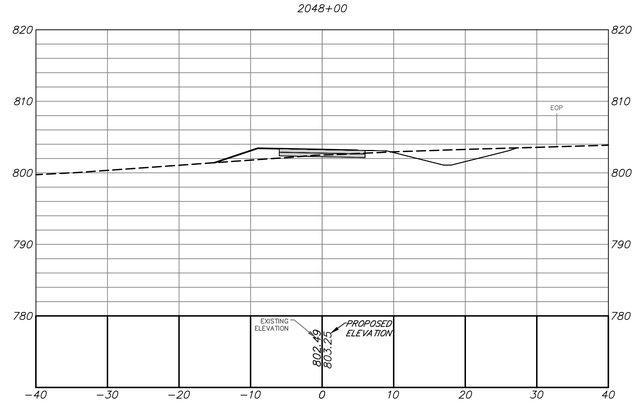

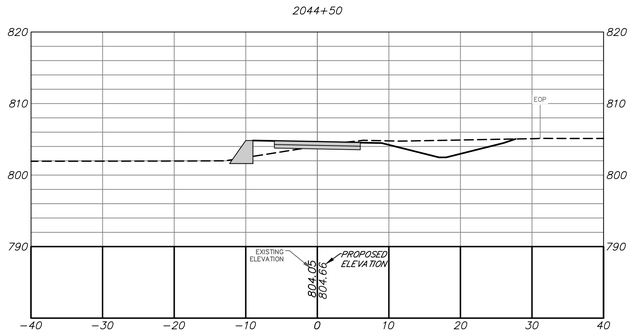

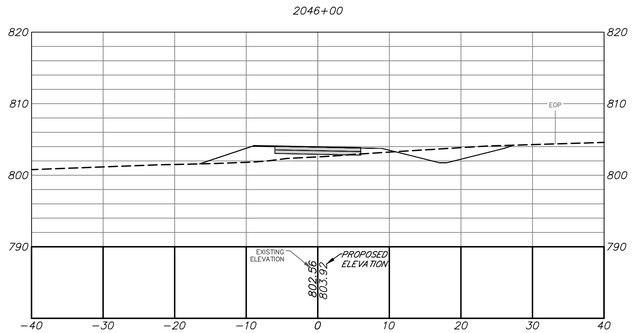

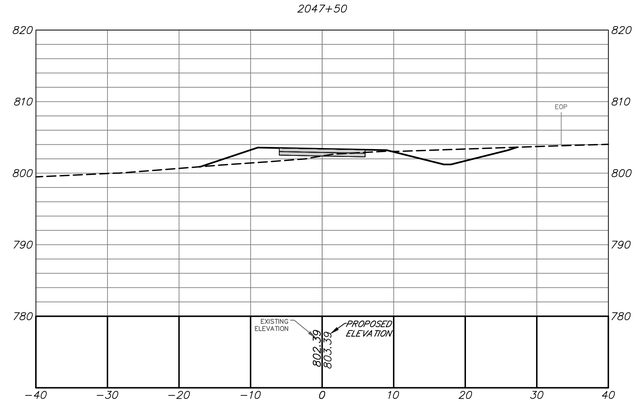

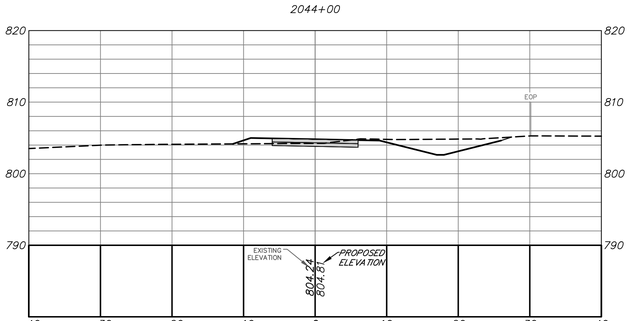

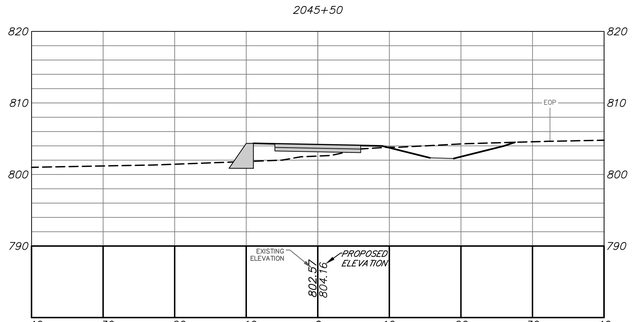

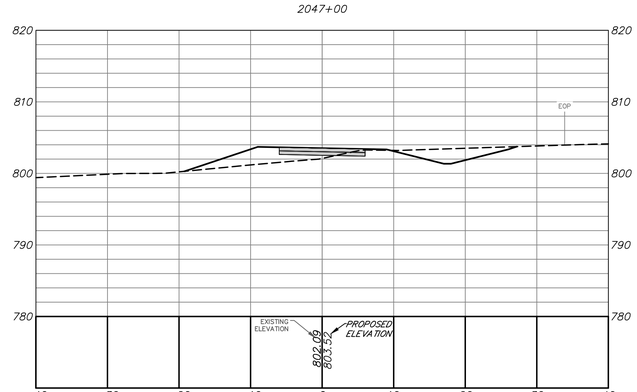

benesch
Alfred Benesch & Company
1005 Broad Street, Suite 200
Augusta, GA 30901
P 706.722.4114
www.benesch.com

REV. NO.	DATE	REVISION BLOCK DESCRIPTION

ATHENS-CLARKE COUNTY, GA

SHEET TITLE:
CONSTRUCTION CROSS SECTIONS - ALTERNATE C

PROJECT NAME
FIREFLY TRAIL PHASE 3

SCALE 20 0 20 IN FEET

PROJECT INFORMATION
JOB NO: 18009
DRAWN BY: BB
CHECKED BY: EH
DRAWING FILE: 18009E.DWG
DRAWING SCALE: 1" = 20'
ORIGINAL RELEASE DATE: JUN 1, 2020

Sheet:
23-0064

Alternate C - Cross Sections

2049+50

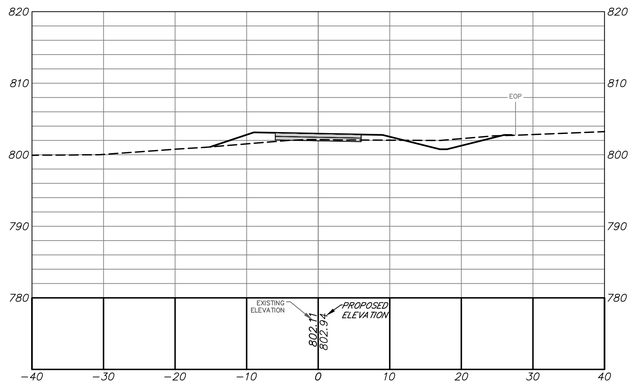

2051+00

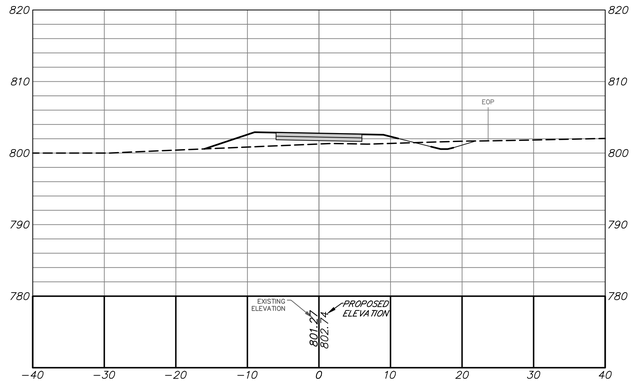

2052+50

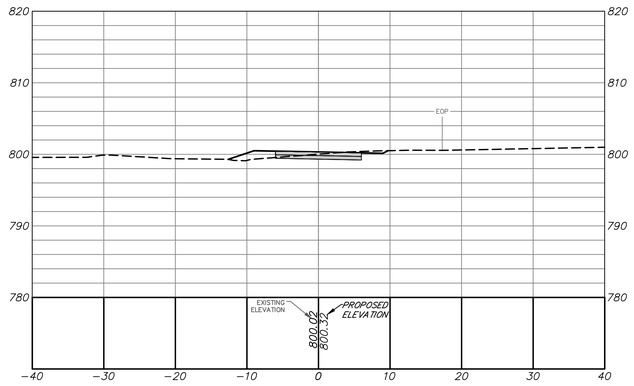

2049+00

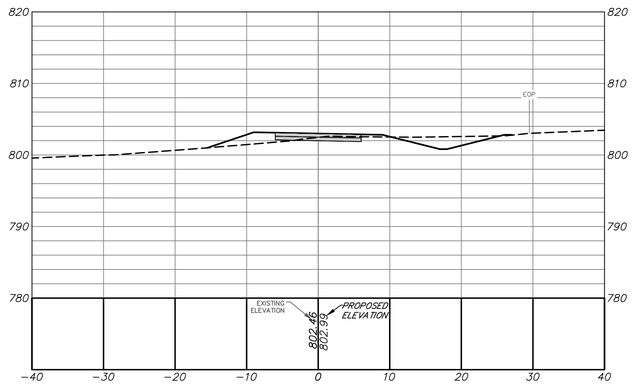

2050+50

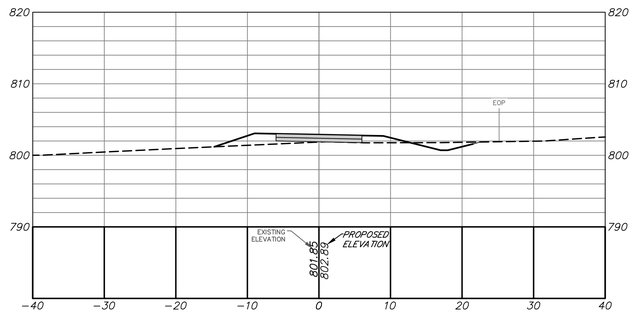

2052+00

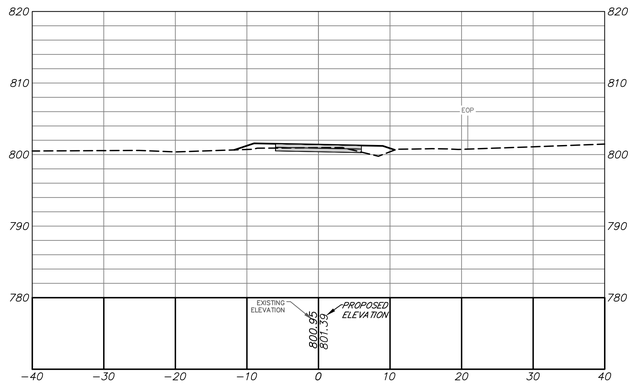

2048+50

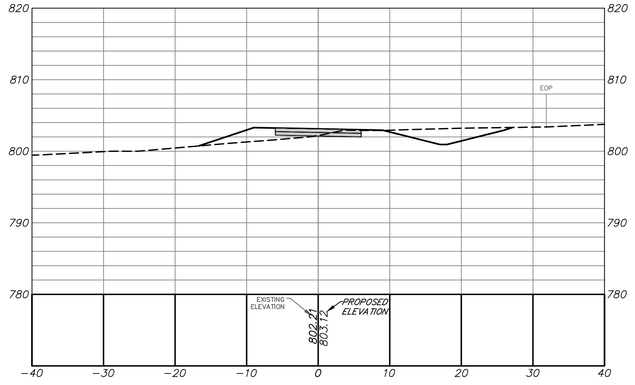

2050+00

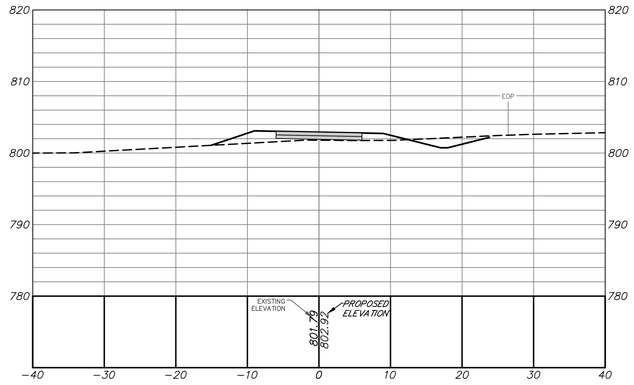

2051+50

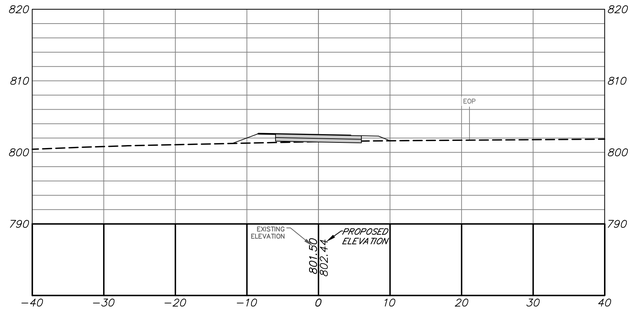

benesch
Alfred Benesch & Company
1005 Broad Street, Suite 200
Augusta, GA 30901
P 706.722.4114
www.benesch.com

REV. NO.	DATE	REVISION BLOCK DESCRIPTION

ATHENS-CLARKE COUNTY, GA

SHEET TITLE: CONSTRUCTION CROSS SECTIONS - ALTERNATE C

PROJECT NAME: FIREFLY TRAIL PHASE 3

SCALE 20 0 20 IN FEET

PROJECT INFORMATION
JOB NO: 18009
DRAWN BY: BB
CHECKED BY: EH
DRAWING FILE: 18009E.DWG
DRAWING SCALE: 1" = 20'
ORIGINAL RELEASE DATE: JUN 1, 2020

Sheet: 23-0065

Alternate C - Cross Sections

2054+00

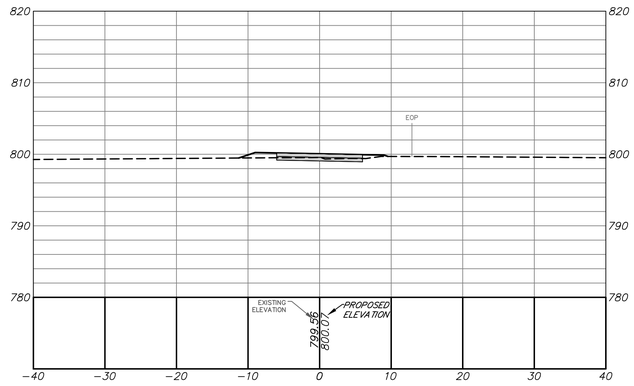

2053+50

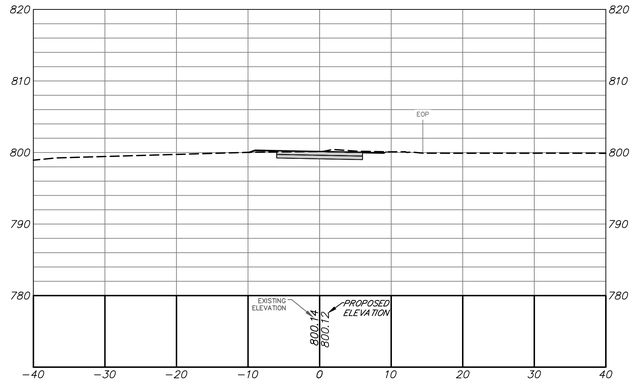

2053+00

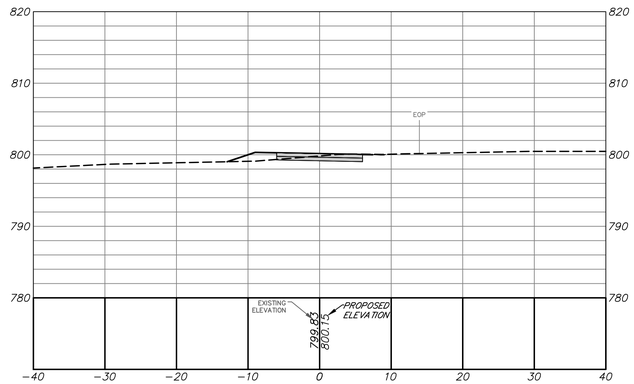

2055+00

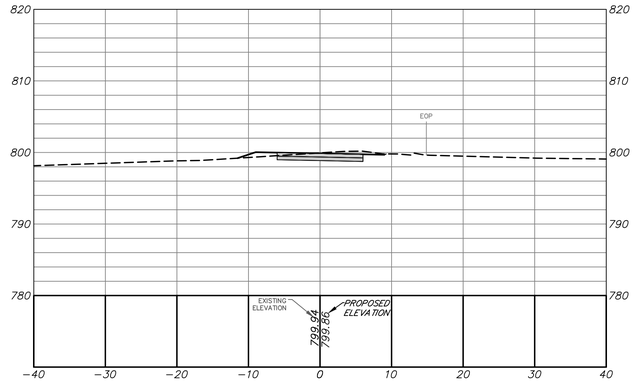

2054+50

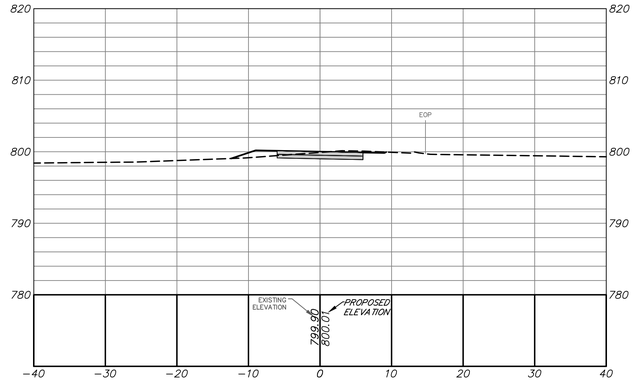

benesch
Alfred Benesch & Company
1005 Broad Street, Suite 200
Augusta, GA 30901
P 706.722.4114
www.benesch.com

REV. NO.	DATE	REVISION BLOCK DESCRIPTION

ATHENS-CLARKE COUNTY, GA

SHEET TITLE:
CONSTRUCTION CROSS SECTIONS - ALTERNATE C

PROJECT NAME:
FIREFLY TRAIL
PHASE 3

SCALE 20 0 20 IN FEET

PROJECT INFORMATION
JOB NO: 18009
DRAWN BY: BB
CHECKED BY: EH
DRAWING FILE: 18009E.DWG
DRAWING SCALE: 1" = 20'
ORIGINAL RELEASE DATE: JUN 1, 2020

Sheet:
23-0066